


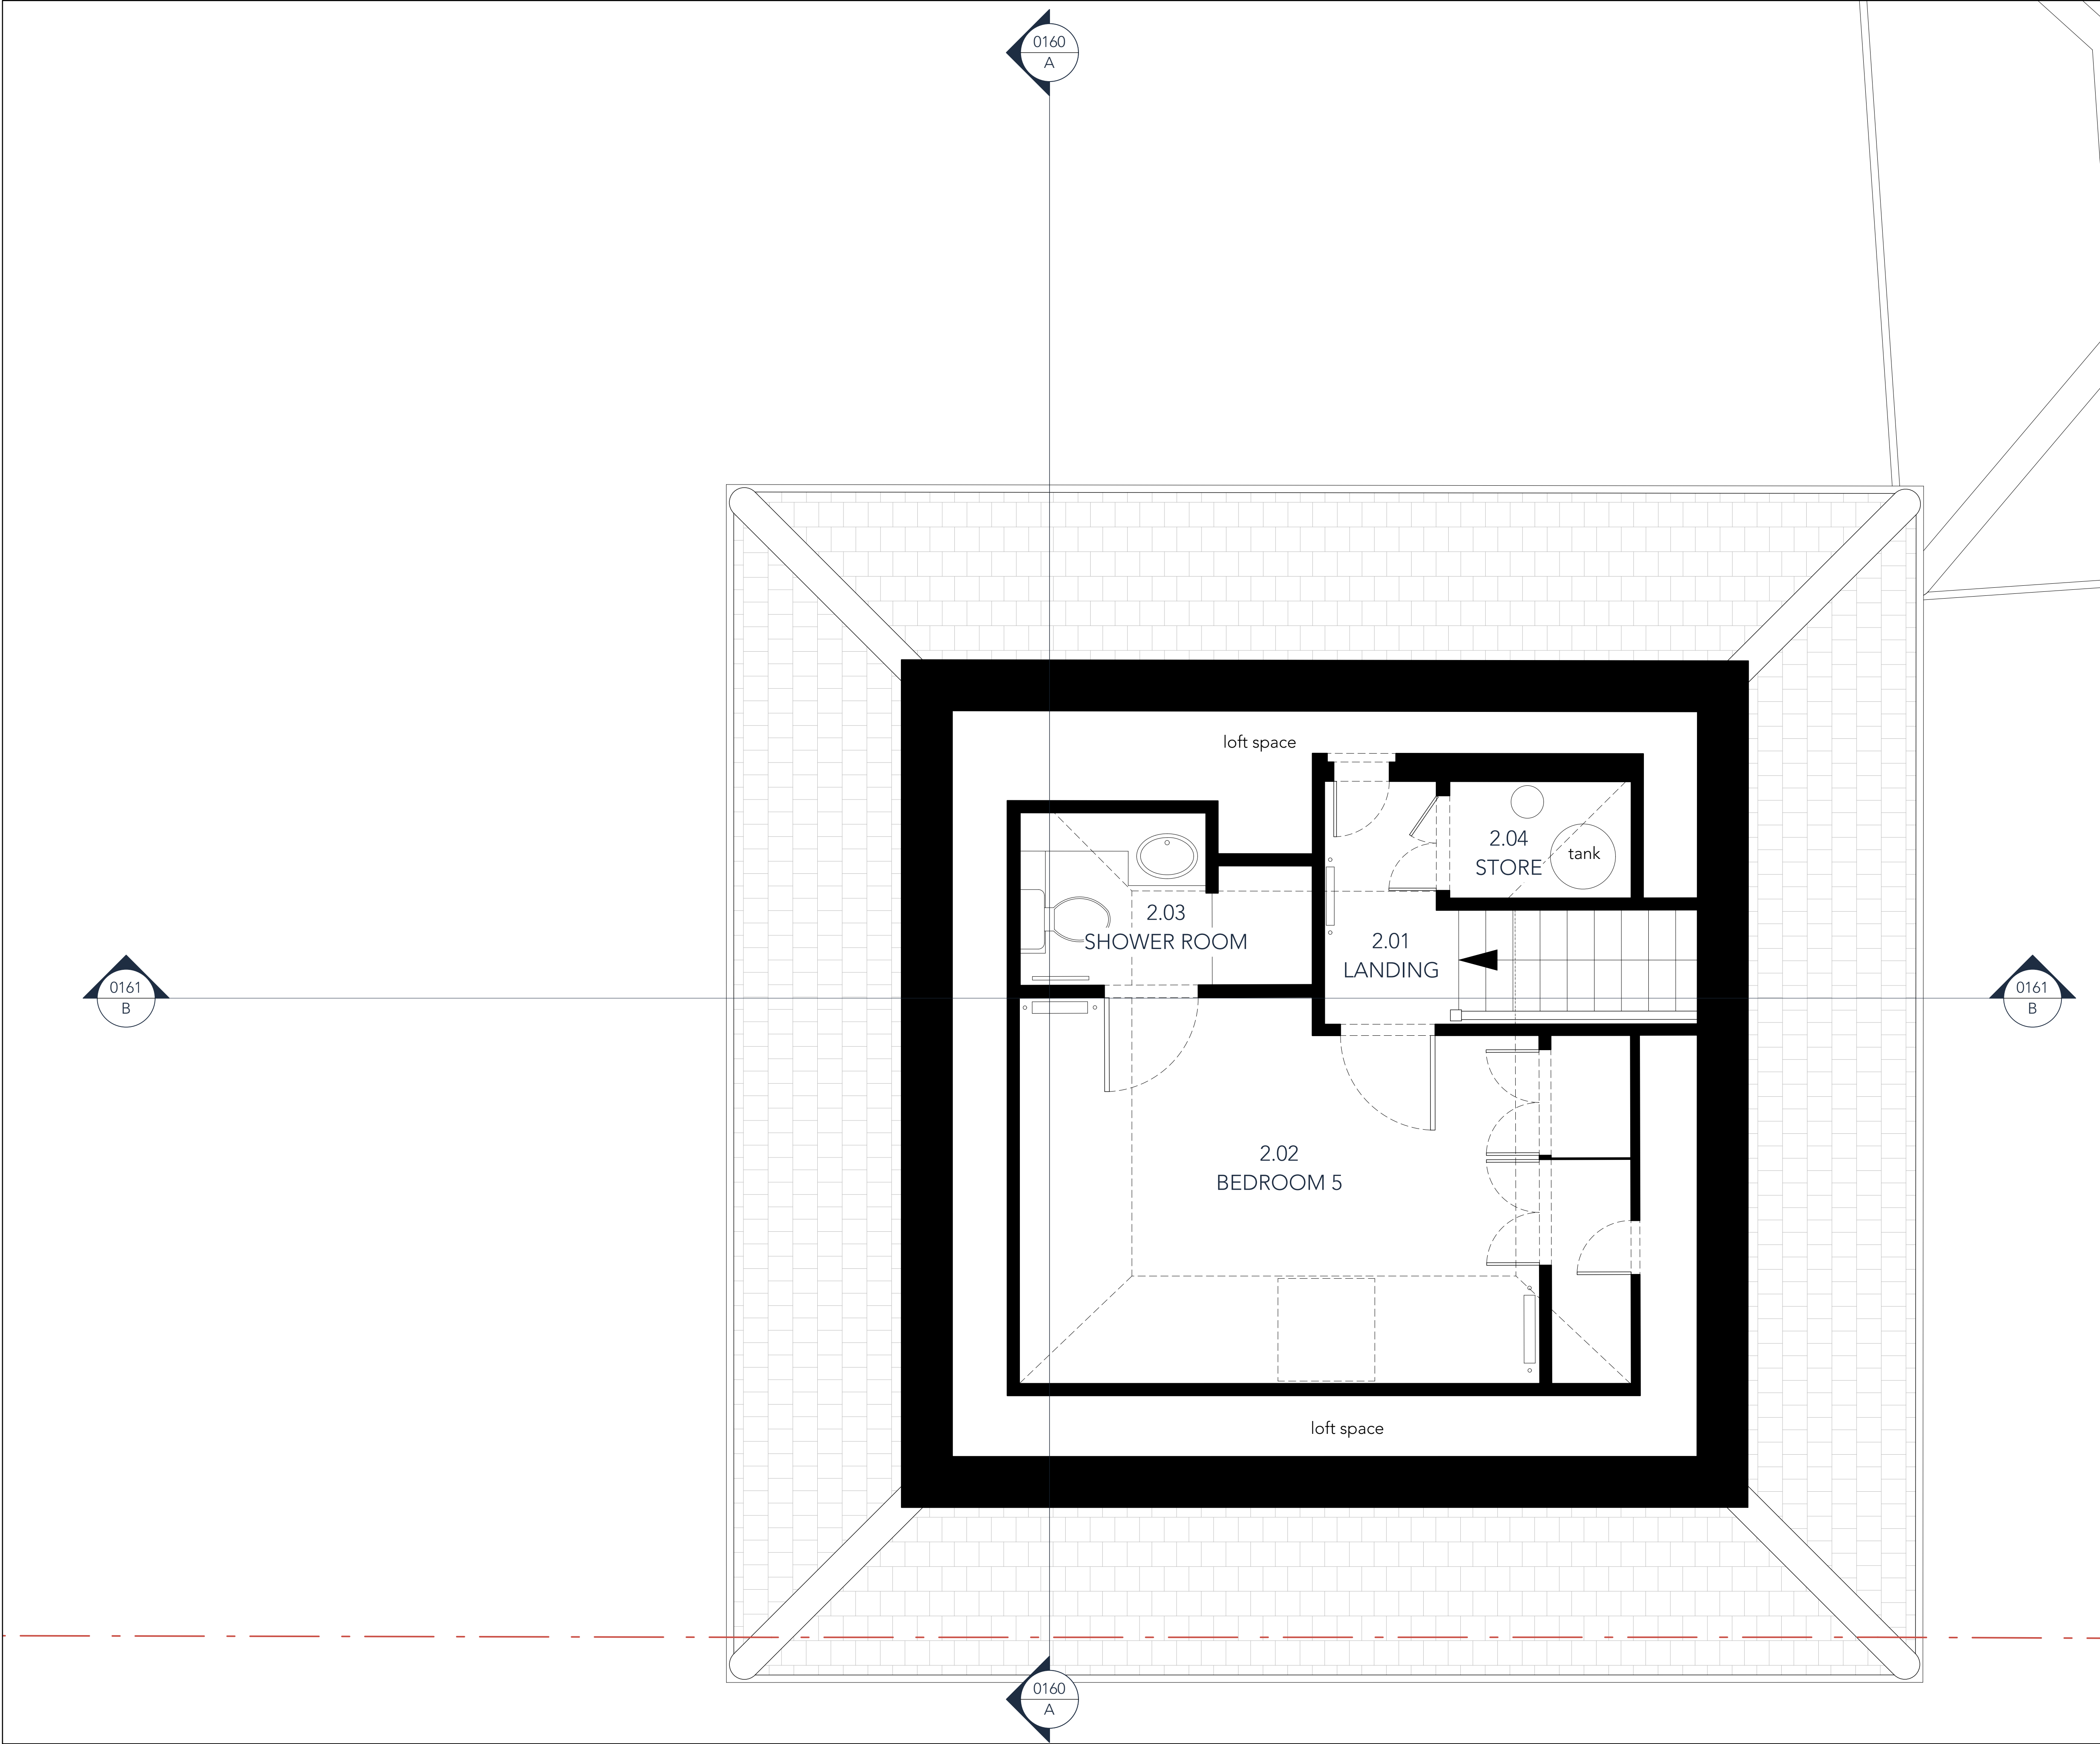

KEY

C17/02/2025SRHIssued for PLANNING

B21/12/2024SRHSite Boundary Added, Pre App Submission

A12/12/2024SRHUpdated to Stage 3

revision	date	check	description			

1:25 @ A1 / 1:50 @ A3

STUDIO

DO NOT SCALE FROM THIS DRAWING. All dimensions and levels to be checked on site prior to commencement of any works and/or preparation of shop drawings. Any discrepancies in coordinates, levels or dimensions must be reported to the Architect immediately. This drawing is to be read in conjunction with all relevant Architect's drawings, specifications and other Consultant's information.

project title
Warren Lodge

drawing title/location
Existing Second Floor Plan

prepared on behalf of
Lindsey Morrow + Alun Lloyd

stage	3					
date	11/09/2024					
scale	size	status				revision
1:25	A1	S0: For review & comment				C
project no	orig	funct	spatial	form	disc	number
J24009	HAK	XX	02	DR	A	0122