


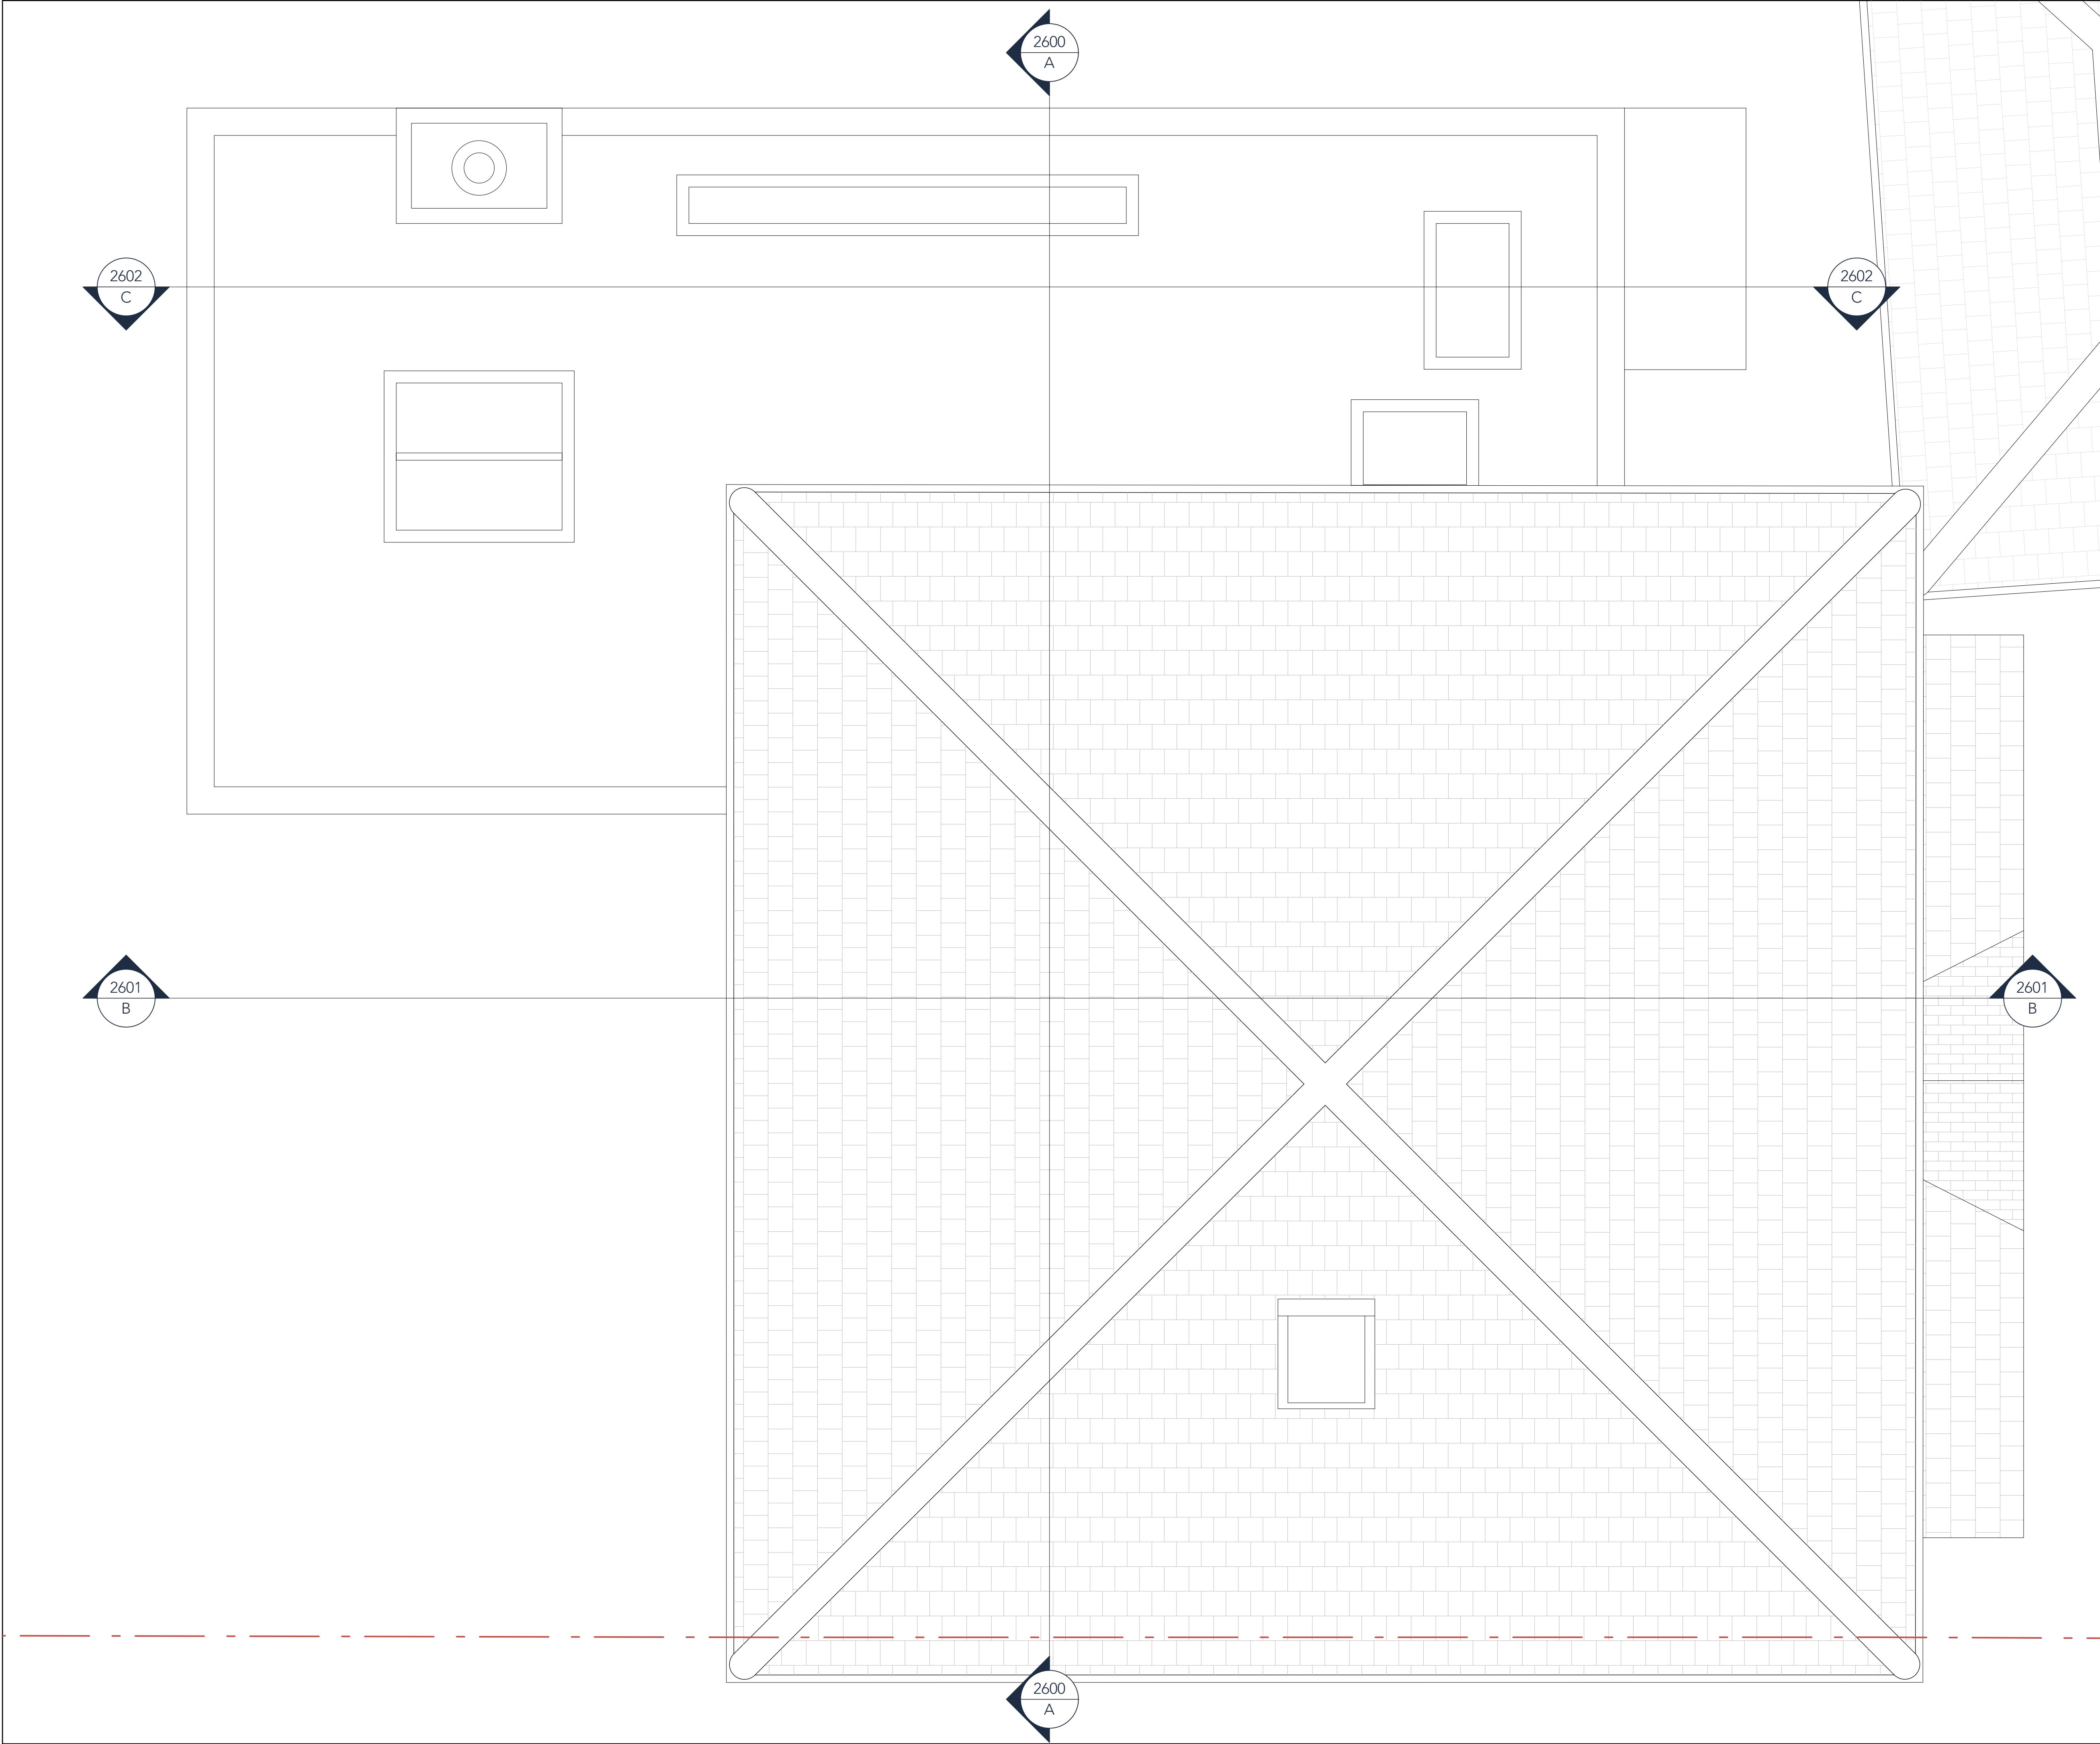

KEY

C18/02/2025SRHDraft Planning

B21/12/2024SRHSite Boundary Added, Pre App Submission

A11/12/2024SRHDesign Development for Pre App

revision	date	check	description			

1:25 @ A1 / 1:50 @ A3

0.00.20.40.60.81.01.52.0

DO NOT SCALE FROM THIS DRAWING. All dimensions and levels to be checked on site prior to commencement of any works and/or preparation of shop drawings. Any discrepancies in coordinates, levels or dimensions must be reported to the Architect immediately. This drawing is to be read in conjunction with all relevant Architect's drawings, specifications and other Consultant's information.

project title
Warren Lodge

drawing title/location
Proposed Roof Plan

prepared on behalf of
Lindsey Morrow + Alun Lloyd

stage	3					
date	11/09/2024					
scale	size	status				revision
1:25	A1	S0: For review & comment				C
project no	orig	funct	spatial	form	disc	number
J24009	HAK	XX	RF	DR	A	2003