

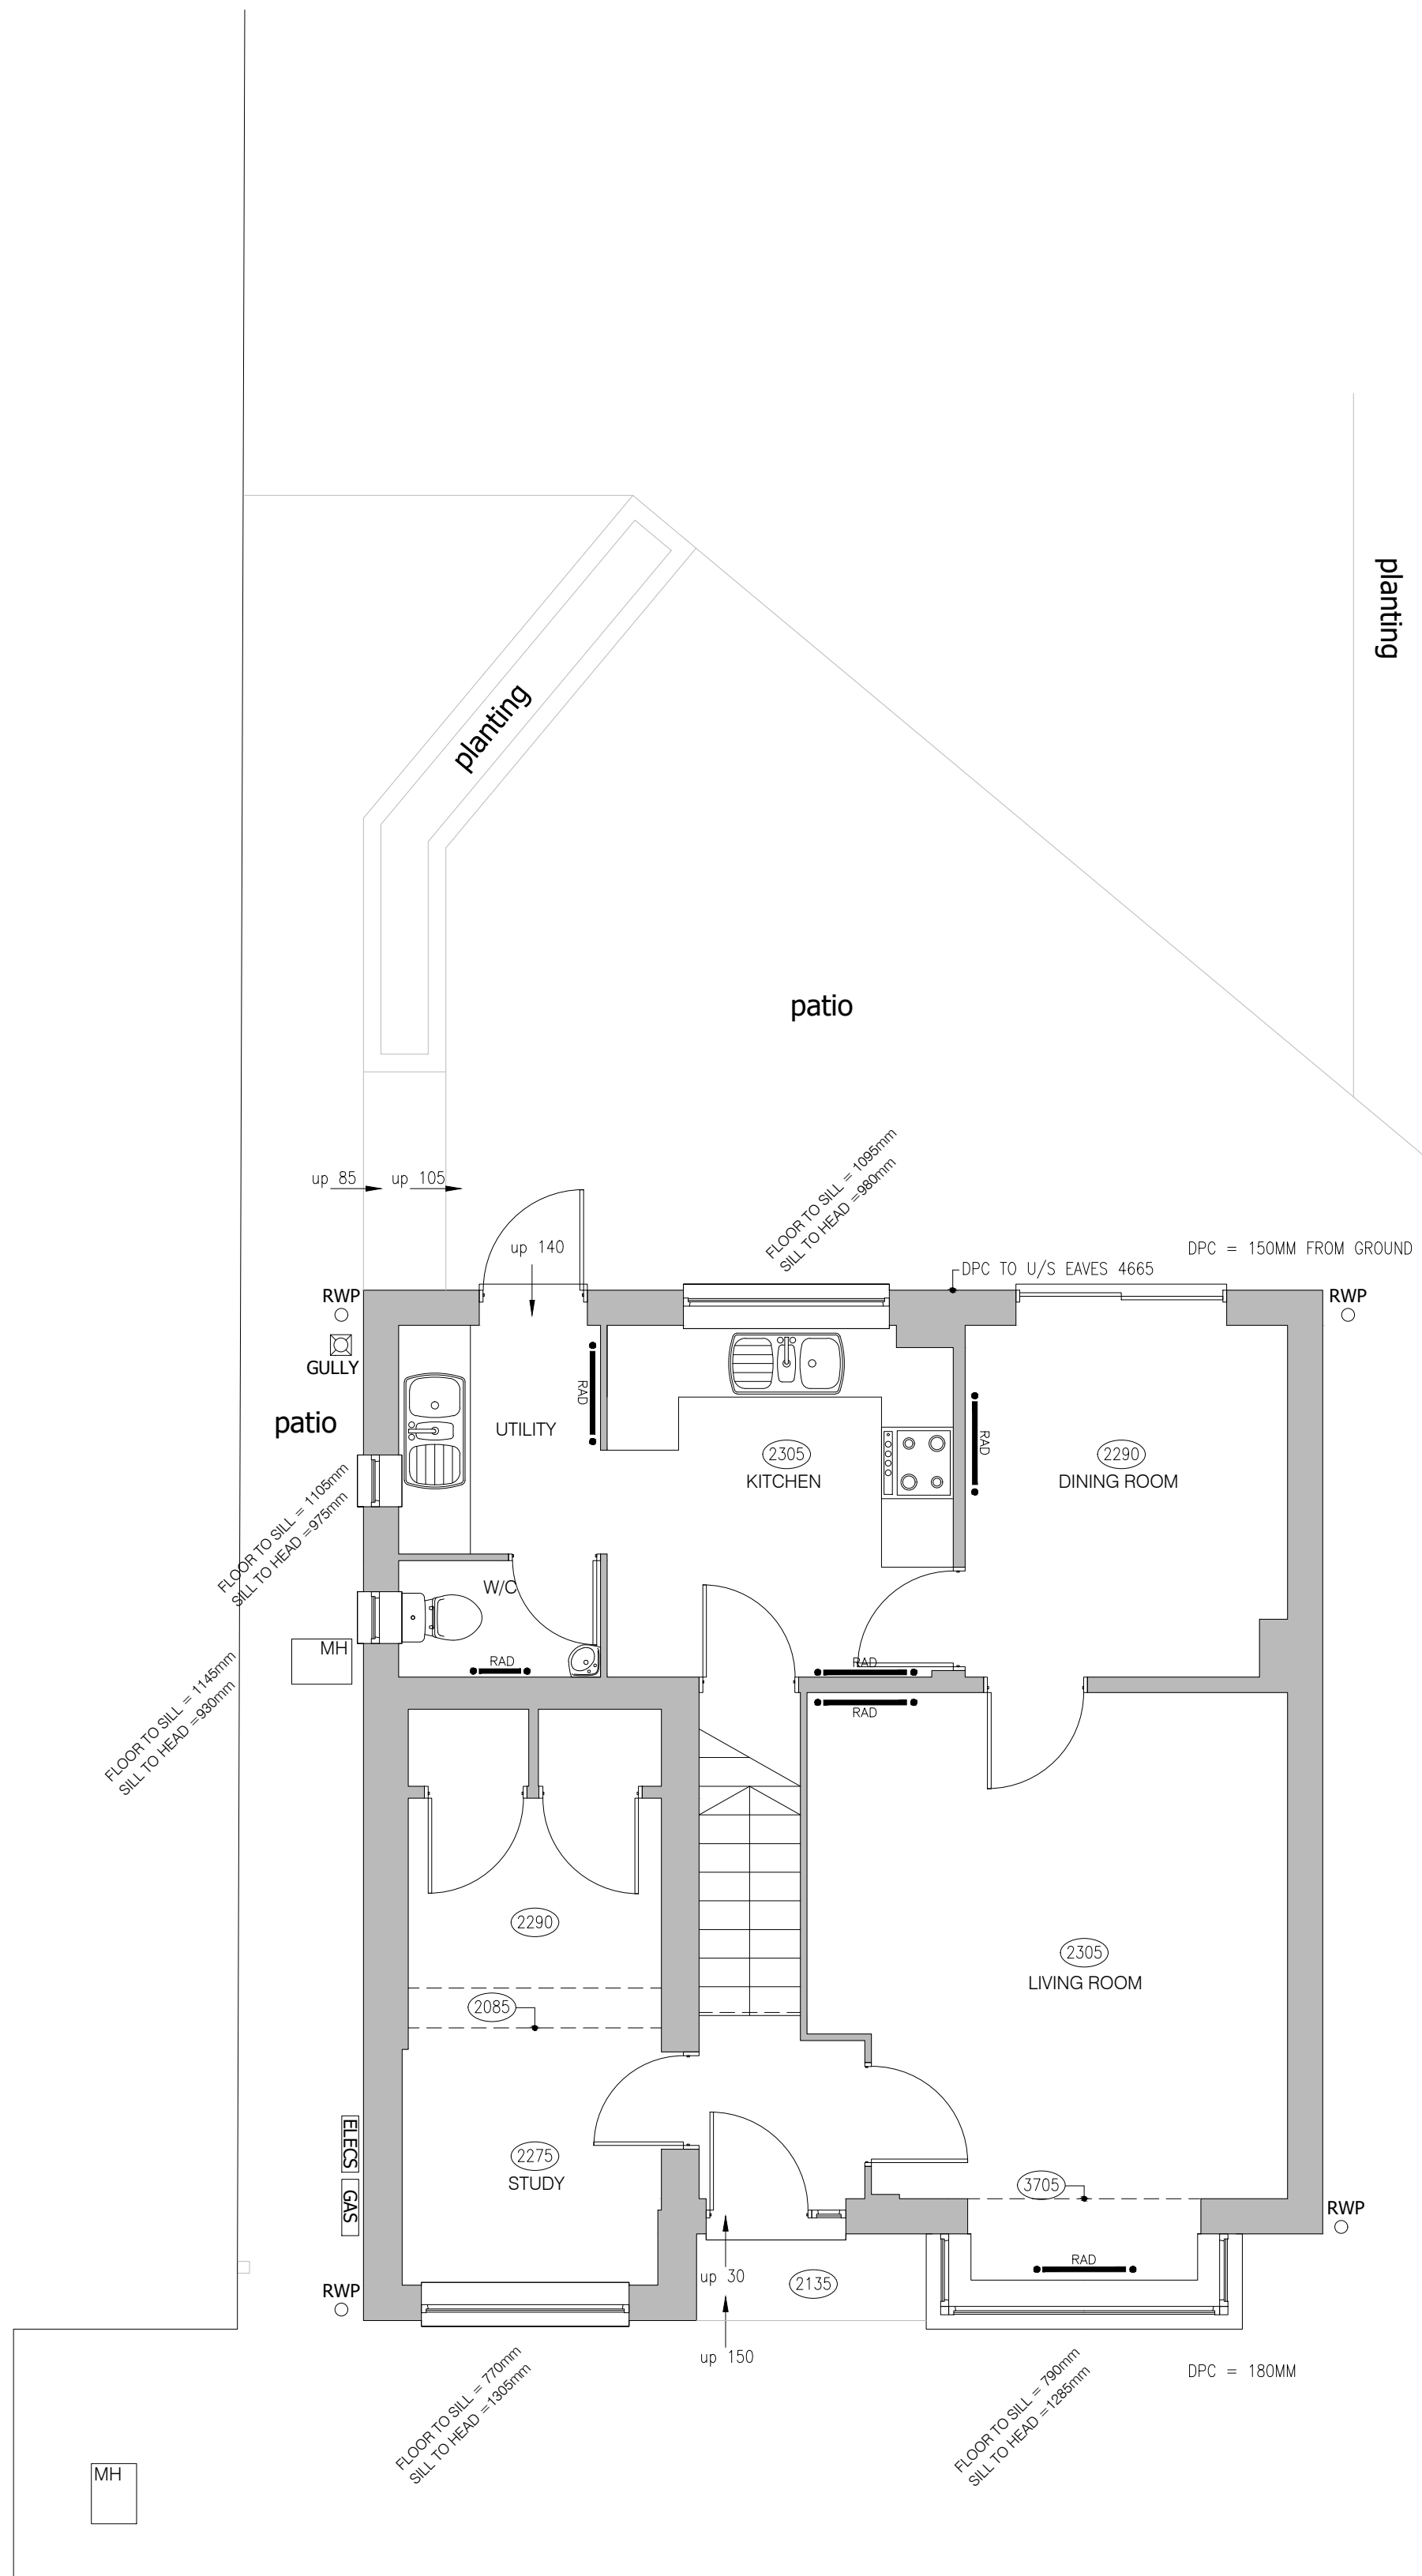


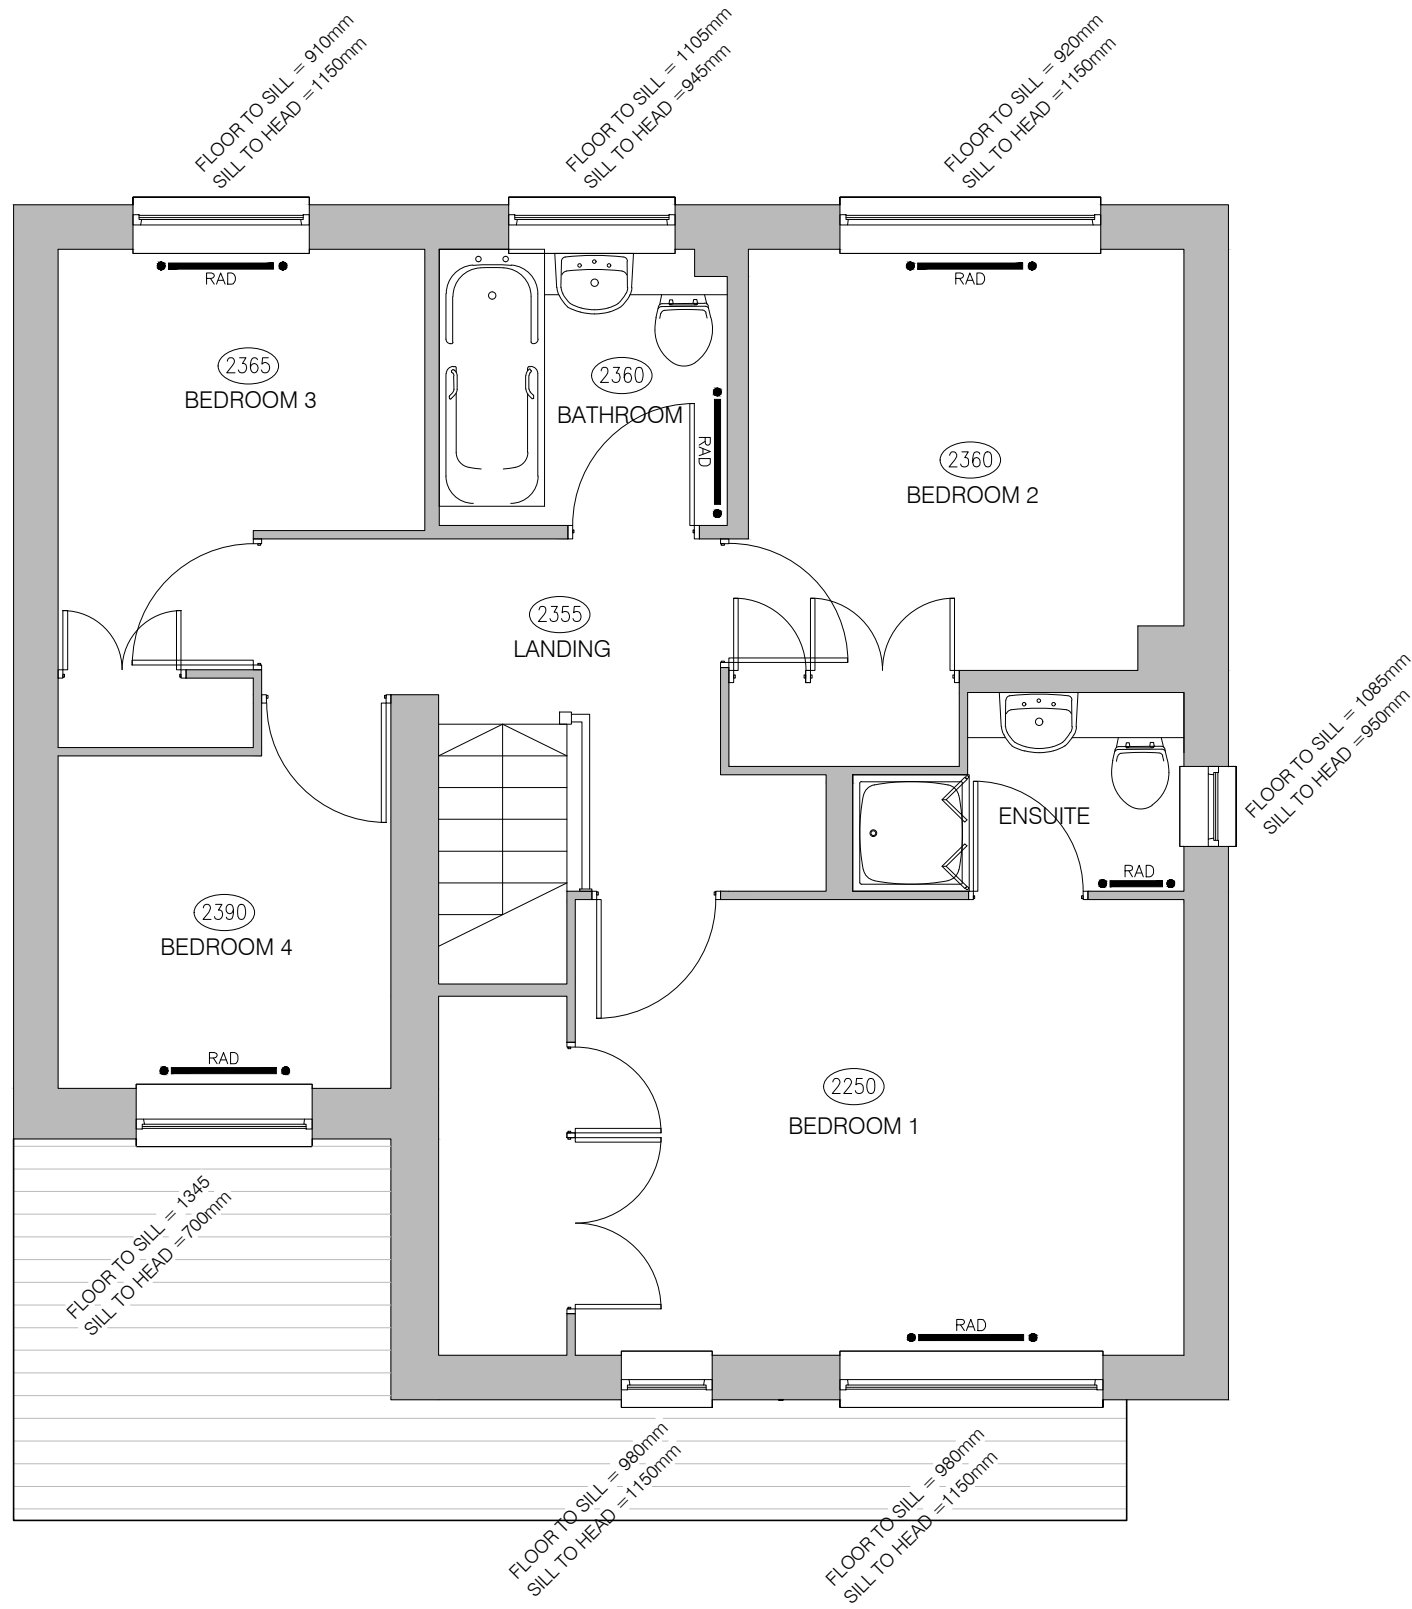

GROUND FLOOR
SCALE 1:50

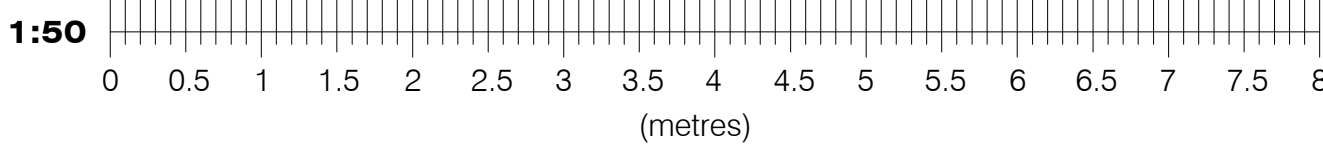

FIRST FLOOR
SCALE 1:50

- NOTES:
- THIS DRAWING IS TO BE READ IN CONJUNCTION WITH ALL RELEVANT ARCHITECTS, SUB-CONTRACTORS AND ARCHITECTURAL DRAWINGS.
 - THIS DRAWINGS REMAINS THE COPYRIGHT OF JETARCH DESIGN LTD AND MAY NOT BE SHARED OR REPRODUCED WITHOUT THEIR KNOWLEDGE



100 Berkshire Place
Winnersh Triangle
Wokingham, Berkshire RG41 5RD
Tel: 07787296792
email: info@jetarchdesign.co.uk

Client
DR & MRS GOH

Property:
25 MERRYWEATHER CLOSE
FINCHAMPSTEAD
RG40 4YH

Drawing Title:
DETAILS OF EXISTING
FLOOR PLANS

Rev.	Date	Revisions

Drawing No.	Rev.
A1/457/01	
Plot Date:	AUG 25
Scale	1:50 @ A1
Date	AUG 25
Drawn	SA