




SIDE ELEVATION


FRONT ELEVATION

REAR ELEVATION


SIDE ELEVATION

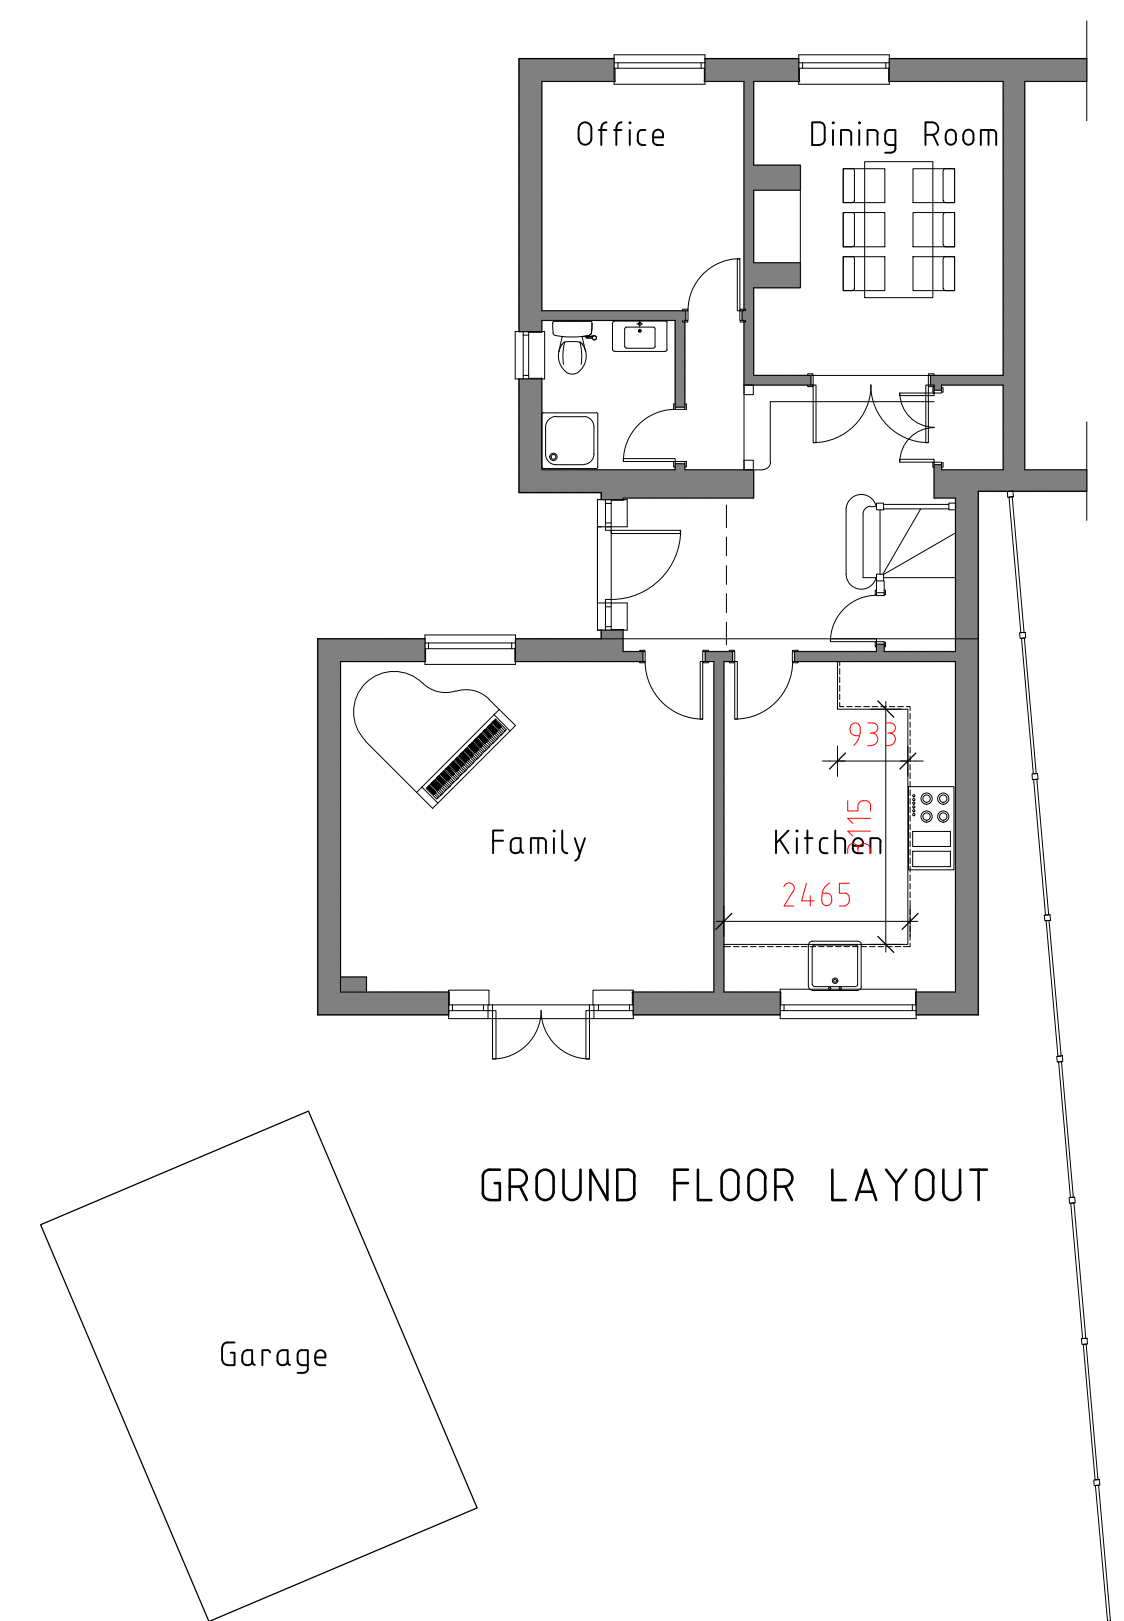

GROUND FLOOR LAYOUT

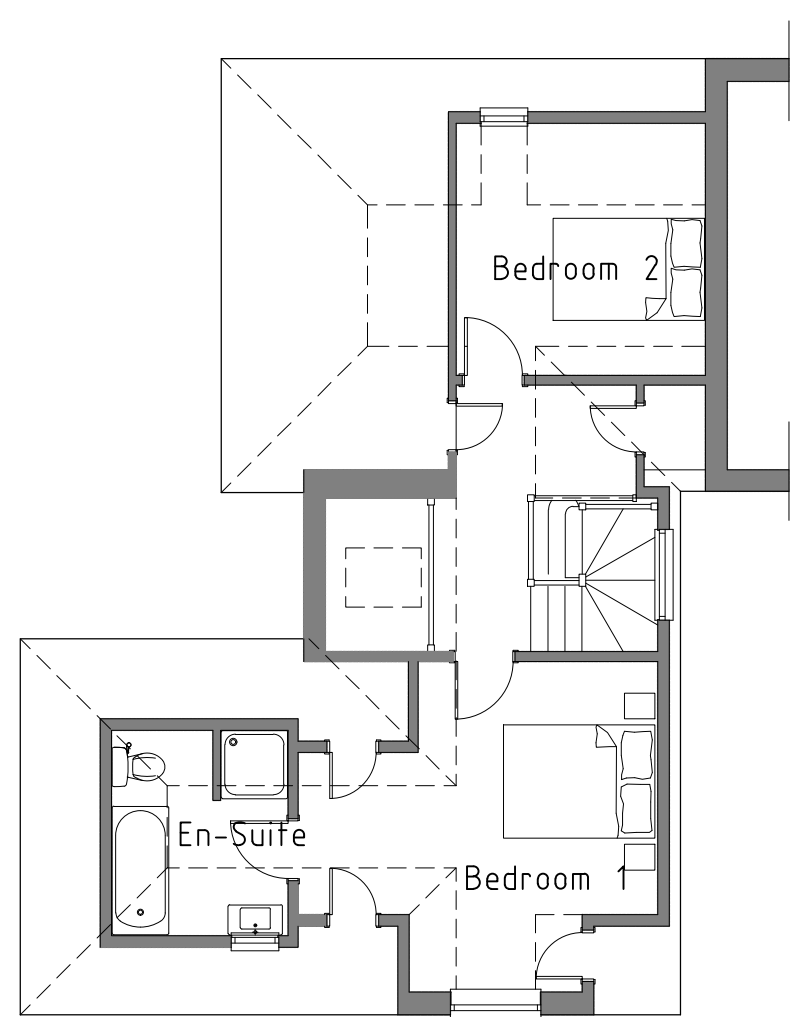

FIRST FLOOR LAYOUT

 

REV.	DATE	COMMENTS
PROJECT 78 Crockhamwell Road, Woodley, RG5 3LA		
PROJECT TITLE Two storey chalet style rear extension and front roof light		
DRAWING TITLE EXISTING PLANS & ELEVATIONS		
Planning & Technical Services 28 Shepherds Hill, Earley, Reading, Berkshire, RG6 1BB tel: 07714 100537 e-mail: steve@sk-tec.co.uk		
CLIENT Mr E Payne		
SCALE 1:100 (A2)		DATE Mar 26
DRG. No. 26/977-01		REV.