



Shinfield Park

Reading RG9 2FW

NMA DESIGN CHANGES

27.10.25



WRENBRIDGE

Issue date	- 27.10.25
Document status	-
Document name	- NMA DESIGN CHANGES
Revision	-
Author	- Simon Tong
Checked by	- Tony Mahil



LEGEND:

- Unit 1 remote parking
- Unit 5 remote parking
- Ancient Woodland
- 15m Buffer to Ancient Woodland
- Existing Public Right of Way
- Proposed 2.4m high paladin fencing
- Proposed Retaining Structure
- Refer to engineer's drawings for details

Schedule revised.



ACCOMMODATION SCHEDULE

						Institutional CarParking Standard B8 @ 1/100 sqm GEA	
Unit 1							
Warehouse	87.3%	7,088	76,299	7,397	79,616		
GF Entrance & Core	1.5%	119	1,276				
FF Office	11.2%	910	9,797	976	10,503		
Total	100.0%	8,117	87,372	8,372	90,118		84
Unit 2							
Warehouse	82.8%	3,145	33,852	3,376	36,339		
GF Entrance & Core	3.0%	113	1,216				
FF Office	14.2%	541	5,824	576	6,200		
Total	100.0%	3,799	40,892	3,952	42,539		40
Unit 3A							
Warehouse	76.9%	920	9,898	1,060	11,406		
GF Entrance & Core	7.5%	90	965				
FF Office	15.6%	187	2,008	214	2,300		
Total	100.0%	1,196	12,872	1,273	13,705		11
Unit 3B							
Warehouse	76.9%	920	9,898	1,060	11,406		
GF Entrance & Core	7.5%	90	965				
FF Office	15.6%	187	2,008	214	2,300		
Total	100.0%	1,196	12,872	1,273	13,705		15
Unit 4							
Warehouse	80.0%	2,035	21,905	2,261	24,338		
GF Entrance & Core	4.9%	125	1,344				
FF Office	15.1%	384	4,131	432	4,654		
Total	100.0%	2,544	27,380	2,693	28,991		29
Unit 5							
Warehouse	83.6%	2,979	32,067	3,210	34,550		
GF Entrance & Core	3.0%	106	1,138				
FF Office	13.4%	479	5,156	535	5,759		
Total	100.0%	3,564	38,361	3,745	40,309		37
Total Development		20,415	219,749	21,309	229,369		
		sqm	ha	acre			
Total Net Developable Area		49,163	4.9163	12.15			
Total Net Area Site Density (GEA)		43.3%					

Note -
Unit 1 haunch height of 12m
Unit 2 haunch height of 10m
Unit 3A haunch height of 8m
Unit 3B haunch height of 8m
Unit 4 haunch height of 10m
Unit 5 haunch height of 10m

Unit 3 building height reduced.

NOTES:
Copyright Chetwoods (Birmingham) Limited. No implied licence exists.
Contractors must verify all dimensions on site before commencing any work or shop drawings. This drawing is not to be scaled. Use figured dimensions only.
Subject to statutory approvals and survey.
Building areas are liable to adjustment over the course of the design process due to the ongoing construction detailing developments.
Please note the information contained within this drawing is solely for the benefit of the employer and should not be relied upon by third parties.
The CDM hazard management procedures for the Chetwoods aspects of the design of this project are to be found on the "Chetwoods - Hazard Analysis and Design Risk Assessment" and/or drawings. The full project design teams comprehensive set of hazard management procedures are available from the Principle Designer appointed for the project.

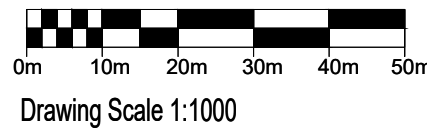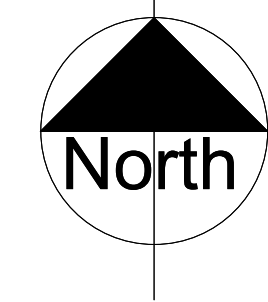


P7 NMA ISSUE. 23.10.25 SKT
P6 General revision. Schedule updated. 01.04.25 SKT
P6 General revision. Schedule updated. 01.04.25 SKT
P5 EV spaces revised. 10.02.25 SKT
P4 Unit 5 fence line revised. 22.01.25 JC
P3 Further co-ordination with Civils and Landscape drawings. 20.01.25 SKT
P2 Further co-ordination with Stantec drawings 18/12/24 SKT
P1 ISSUED FOR COMMENTS.

Rev Revision Description Date Author/Reviewer

PLANNING

32 Frederick Street, Birmingham, B1 3HH +44 (0)121 234 7500 www.chetwoods.com

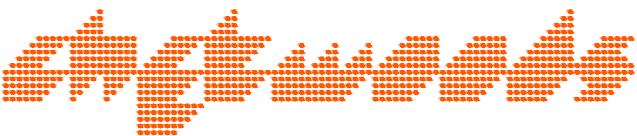

Project

SHINFIELD PARK READING

Client

WRENBRIDGE

Drawing Title


PROPOSED SITE LAYOUT MASTERPLAN

Scale Size Drawn Checked Date




1:1000 A1 SKT TM 18/12/24

Project Originator Zone Level Type Role Number Rev

5704 CA ZZ 00 DR A 00051 P7

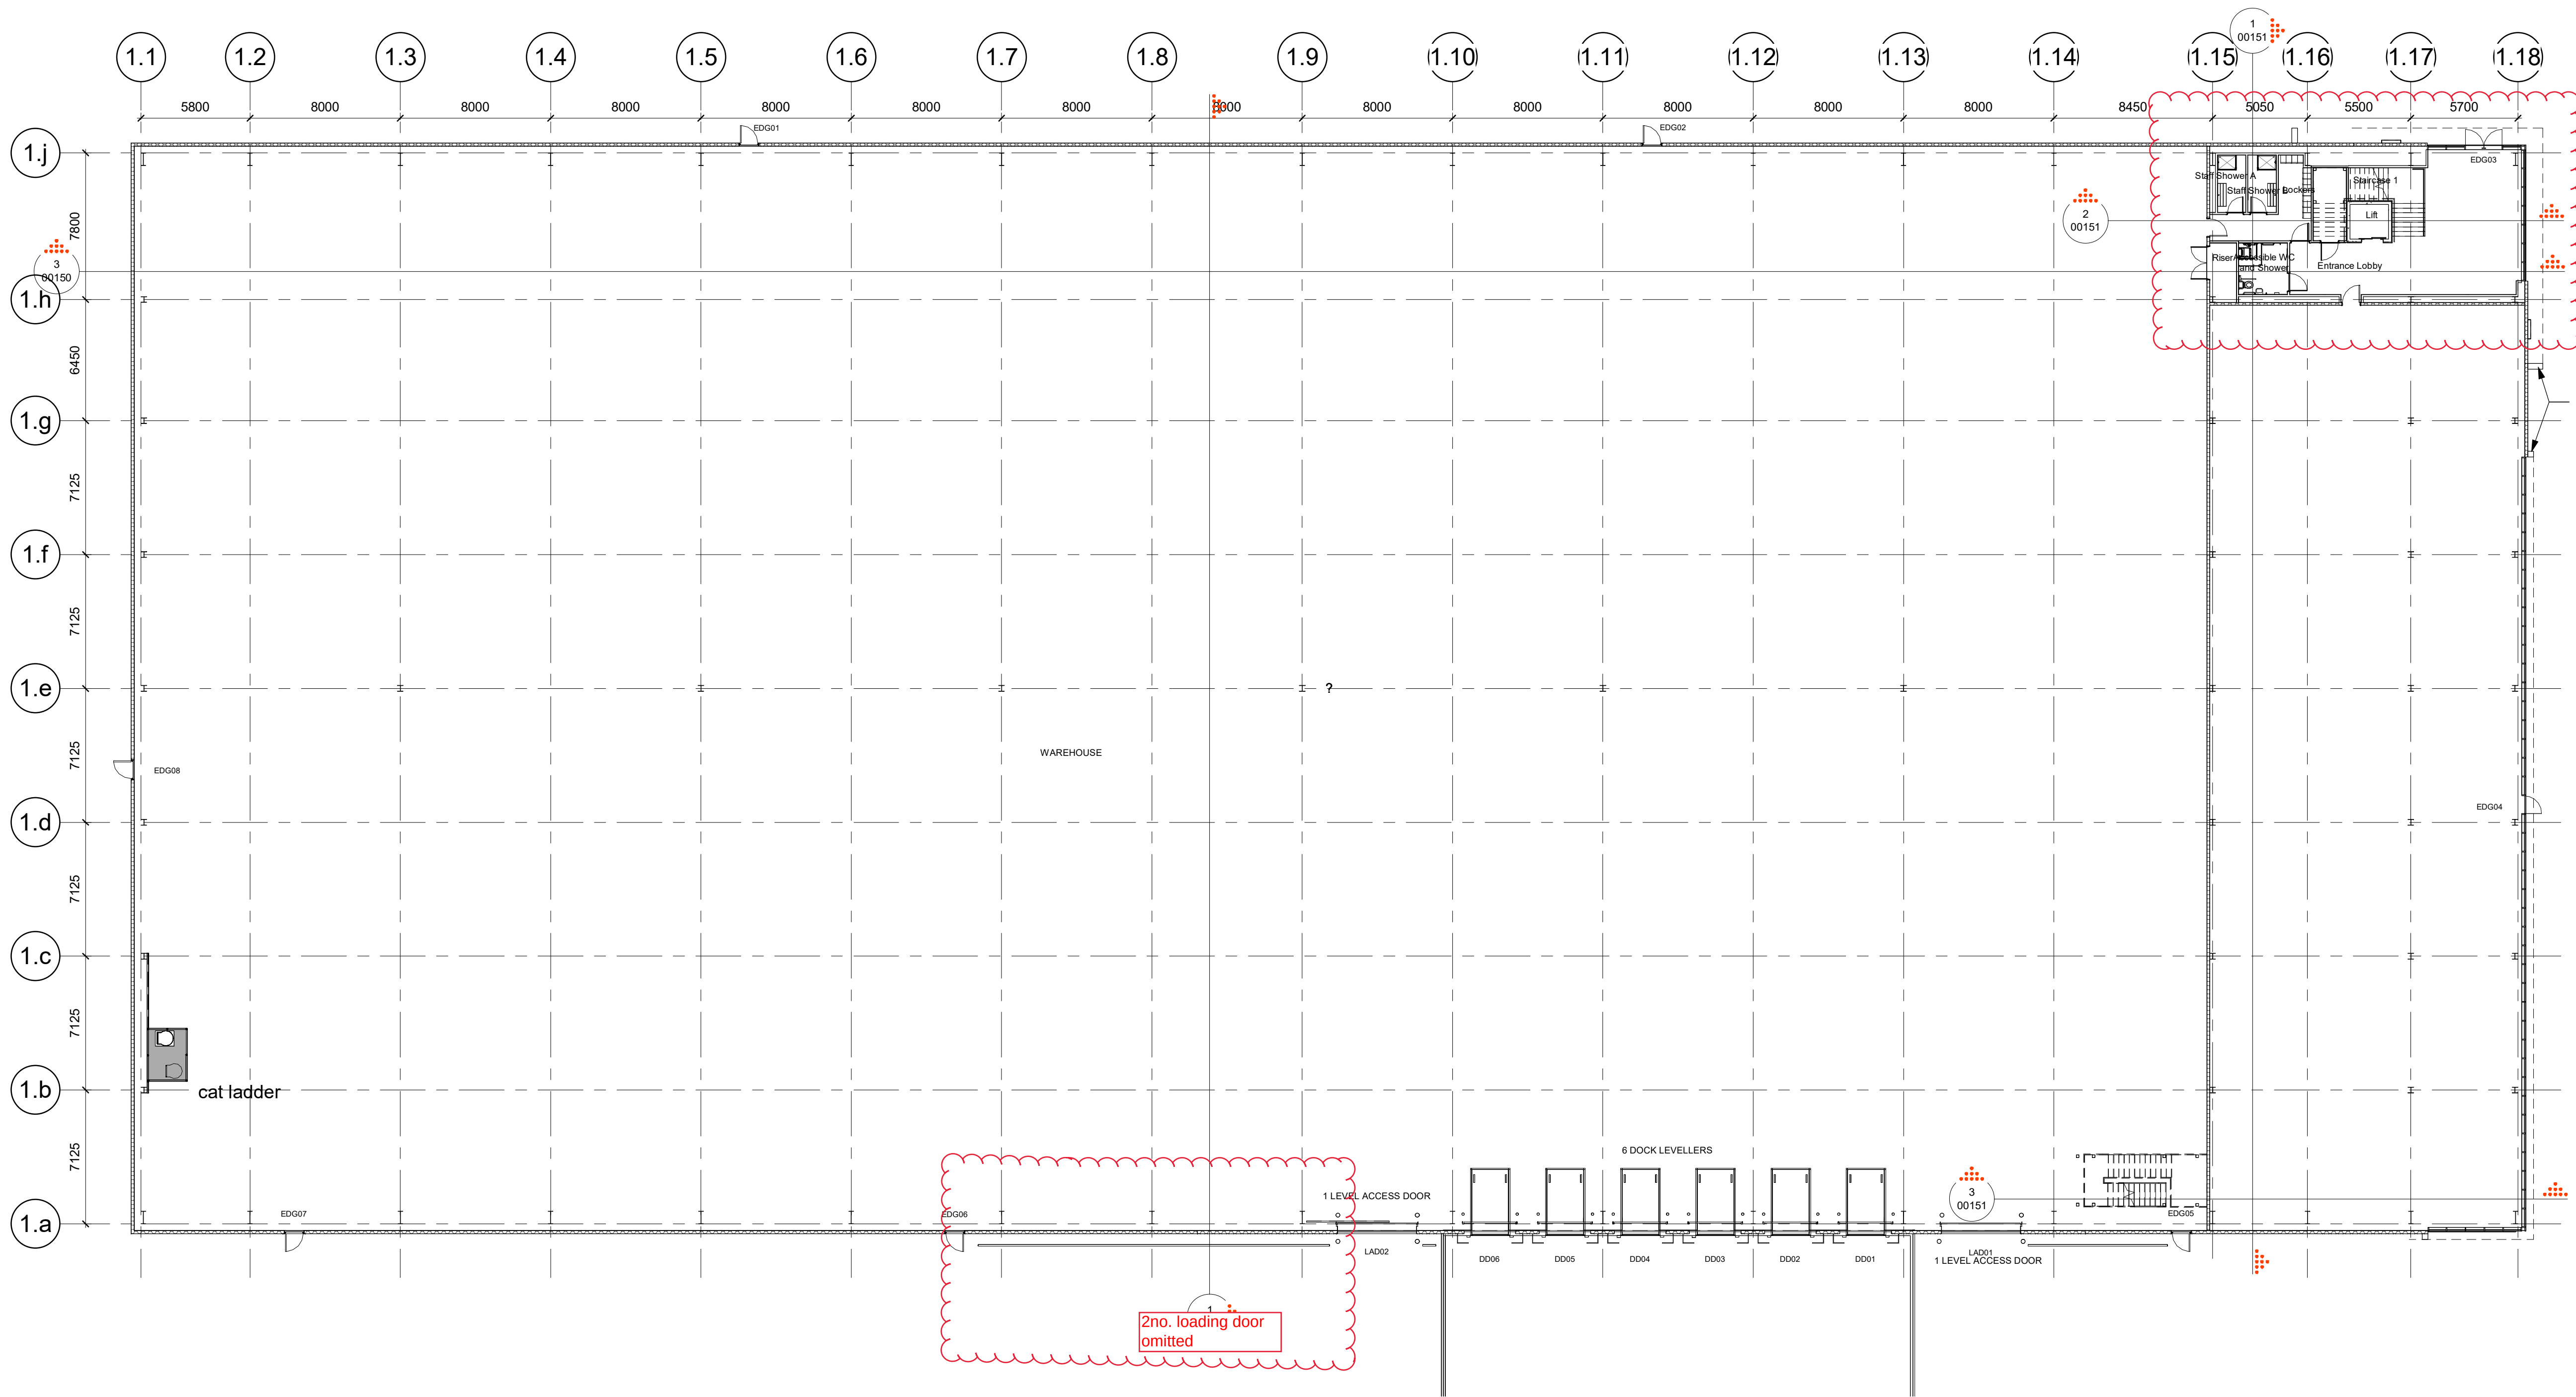

NOTES:
Copyright Chetwoods (Birmingham) Limited. No implied licence exists.
Contractors must verify all dimensions on site before commencing any work or shop drawings. This drawing is not to be scaled. Use figured dimensions only, subject to statutory approvals and survey.
Building areas are liable to adjustment over the course of the design process due to the ongoing construction detailing developments.
Please note the information contained within this drawing is solely for the benefit of the employer and should not be relied upon by third parties.
The CDM hazard management procedures for the Chetwoods aspects of the design of this project are to be found on the "Chetwoods - Hazard Analysis and Design Risk Assessment" and/or drawings. The full project design team's comprehensive set of hazard management procedures are available from the Principal Designer appointed for the project.

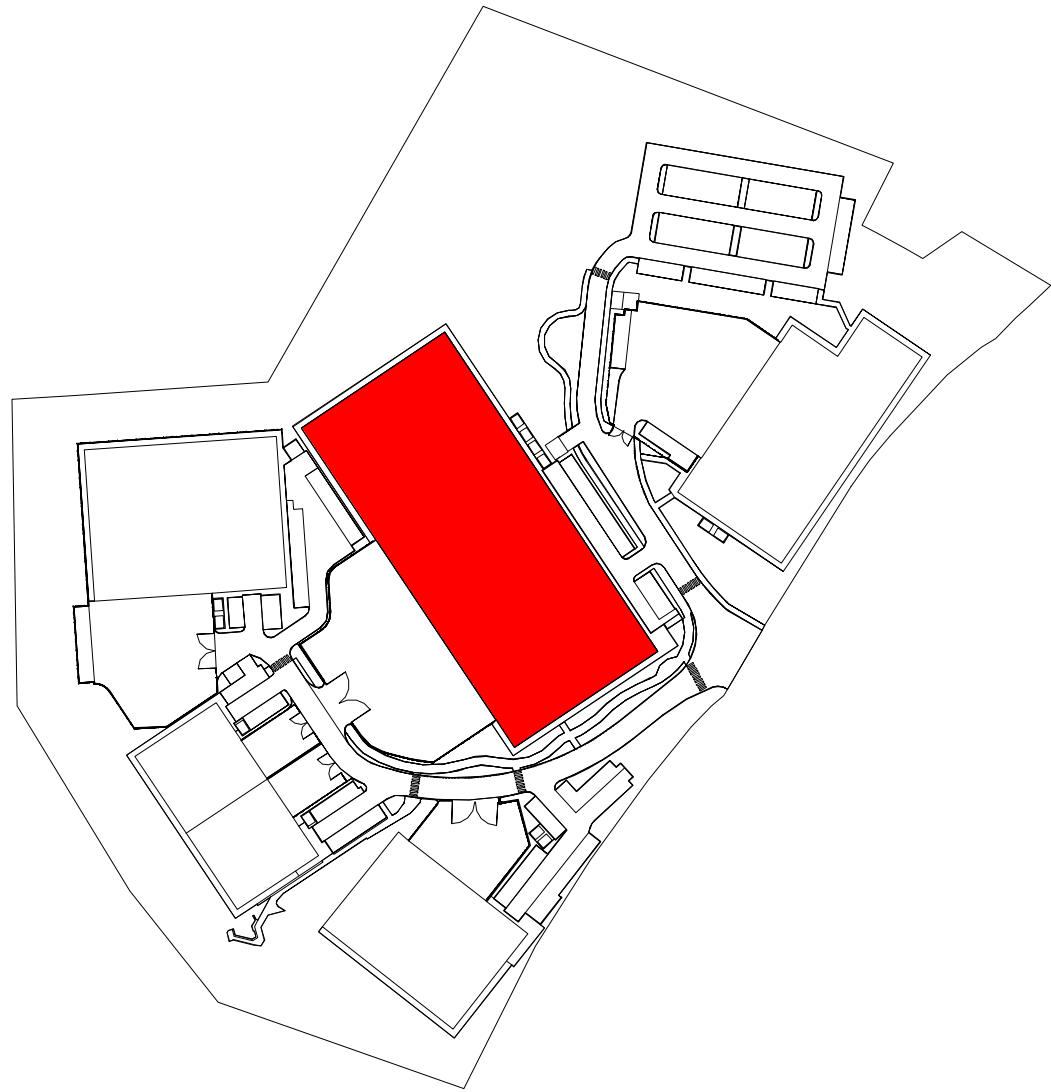 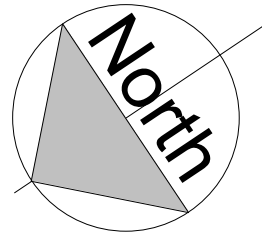

1 Warehouse GA Plan
1 : 200

PL5	NMA ISSUE	21/10/25	CG/ST
PL4	ISSUED FOR PLANNING	22/01/25	HD/TM
PL3	ISSUED INCORPORATING FURTHER CLIENT	20/01/25	HD/TM
PL2	ISSUED INCORPORATING CLIENT COMMENTS	17/01/25	HD/TM
PL1	FIRST ISSUE	18/12/24	HD/TM

Rev	Revision Description	Date	Author/ Reviewer
-----	----------------------	------	---------------------

PLANNING

32 Frederick Street,
Birmingham, B1 3RH

+44 (0)121 234 7500
www.chetwoods.com



Project
SHINFIELD PARK, READING



Client
WRENBRIDGE

Drawing Title
UNIT 1 - WAREHOUSE GA PLAN

Scale	Size	Drawn	Checked	Date
As indicated	A1	HD	AR	22/10/24

Project	Originator	Functional	Spatial	Form	Discipline	Number	Rev.
5704	CA	01	00	DR	A	00100	PL5


NOTES:
Copyright Chetwoods (Birmingham) Limited. No implied licence exists.
Contractors must verify all dimensions on site before commencing any work or shop drawings. This drawing is not to be scaled. Use figured dimensions only, subject to statutory approvals and survey.
Building areas are liable to adjustment over the course of the design process due to the ongoing construction detailing developments.
Please note the information contained within this drawing is solely for the benefit of the employer and should not be relied upon by third parties.
The CDM hazard management procedures for the Chetwoods aspects of the design of this project are to be found on the "Chetwoods - Hazard Analysis and Design Risk Assessment" and/or drawings. The full project design items comprehensive set of hazard management procedures are available from the Principal Designer appointed for the project.

 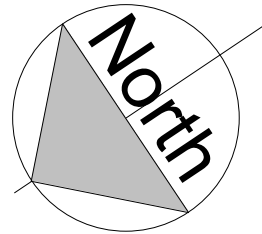

MATERIALS KEY:

Roof material: ---

Rooflights: Translucent, triple-skinned, non-fragile, factory-assembled GRP rooflights - Min. 15% roof area

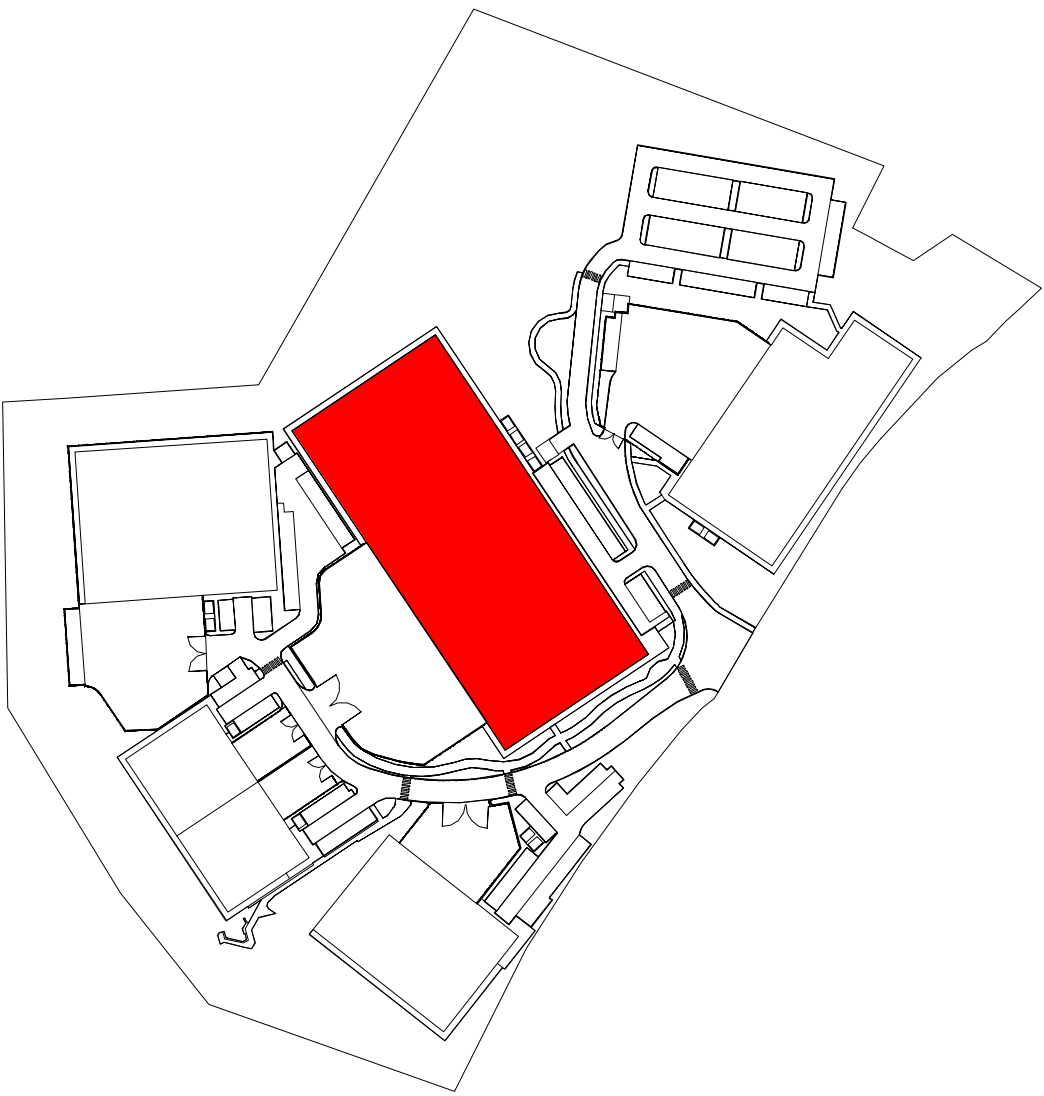

NOTE

Siphonic Gutters and rainwater downpipes to perimeter of roof and roof valley to specialist detail design

Overall footprint of unit increased.

1 ROOF LEVEL GA PLAN

1 : 200

PL5	NMA ISSUE	21/10/25	CG/ST
PL4	ISSUED FOR PLANNING	22/01/25	HD/TM
PL3	ISSUED INCORPORATING FURTHER CLIENT	20/01/25	HD/TM
PL2	ISSUED INCORPORATING CLIENT COMMENTS	17/01/25	HD/TM
PL1	FIRST ISSUE	18/12/24	HD/TM

Rev	Revision Description	Date	Author/ Reviewer
-----	----------------------	------	------------------

PLANNING

32 Frederick Street,
Birmingham, B1 3RH

+44 (0)121 234 7500
www.chetwoods.com






Project
SHINFIELD PARK, READING

Client
WRENBRIDGE


Drawing Title
UNIT 1 - ROOF GA PLAN

Scale	Size	Drawn	Checked	Date
As indicated	A1	HD	AR	22/10/24

Project	Originator	Functional	Spatial	Form	Discipline	Number	Rev.
5704	CA	01	RF	DR	A	00102	PL5

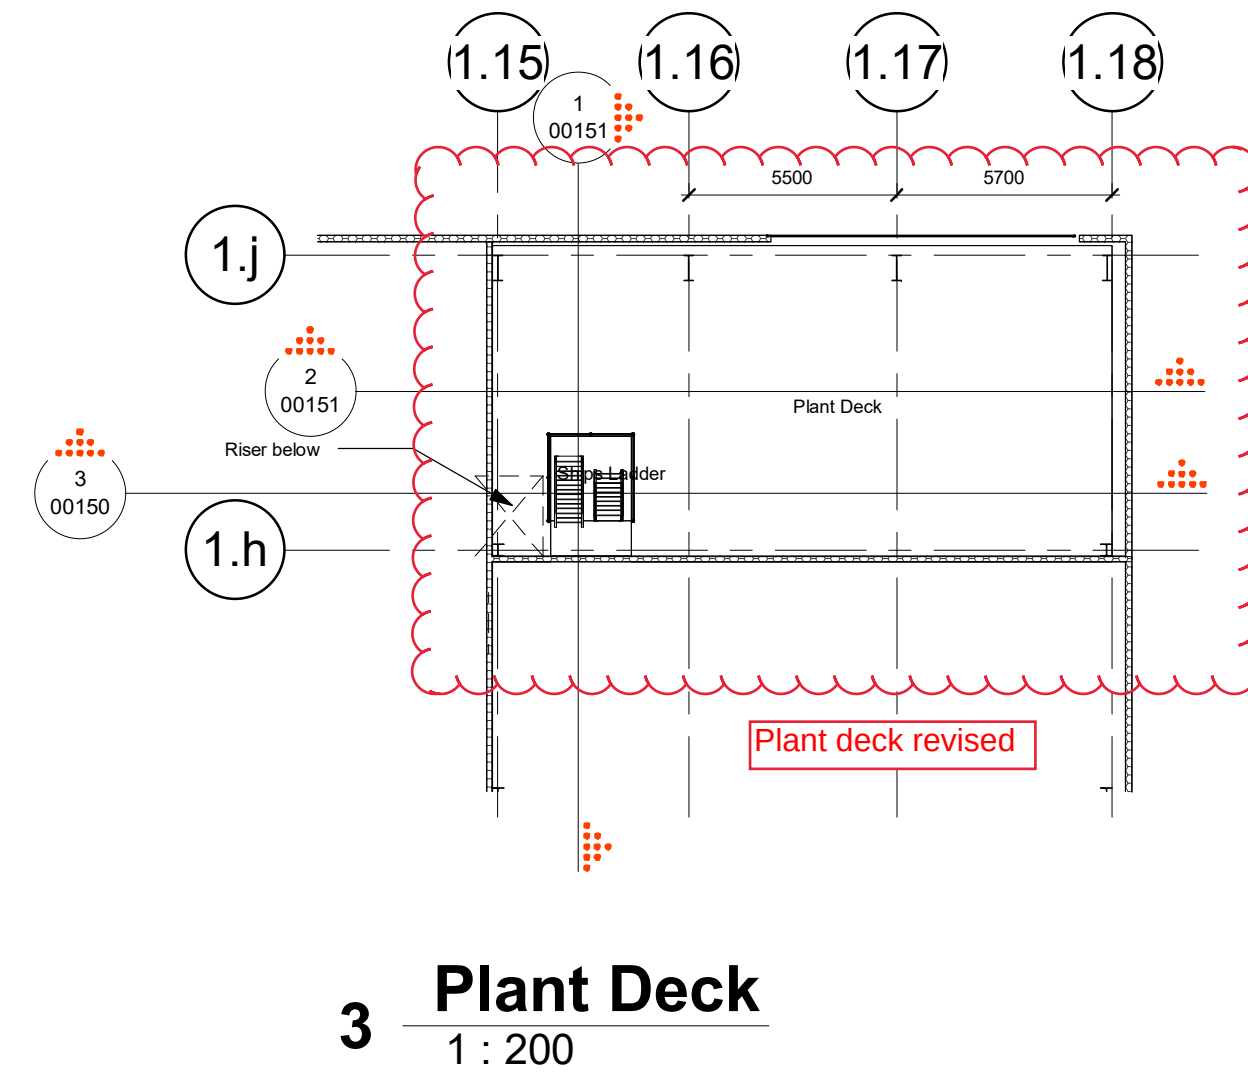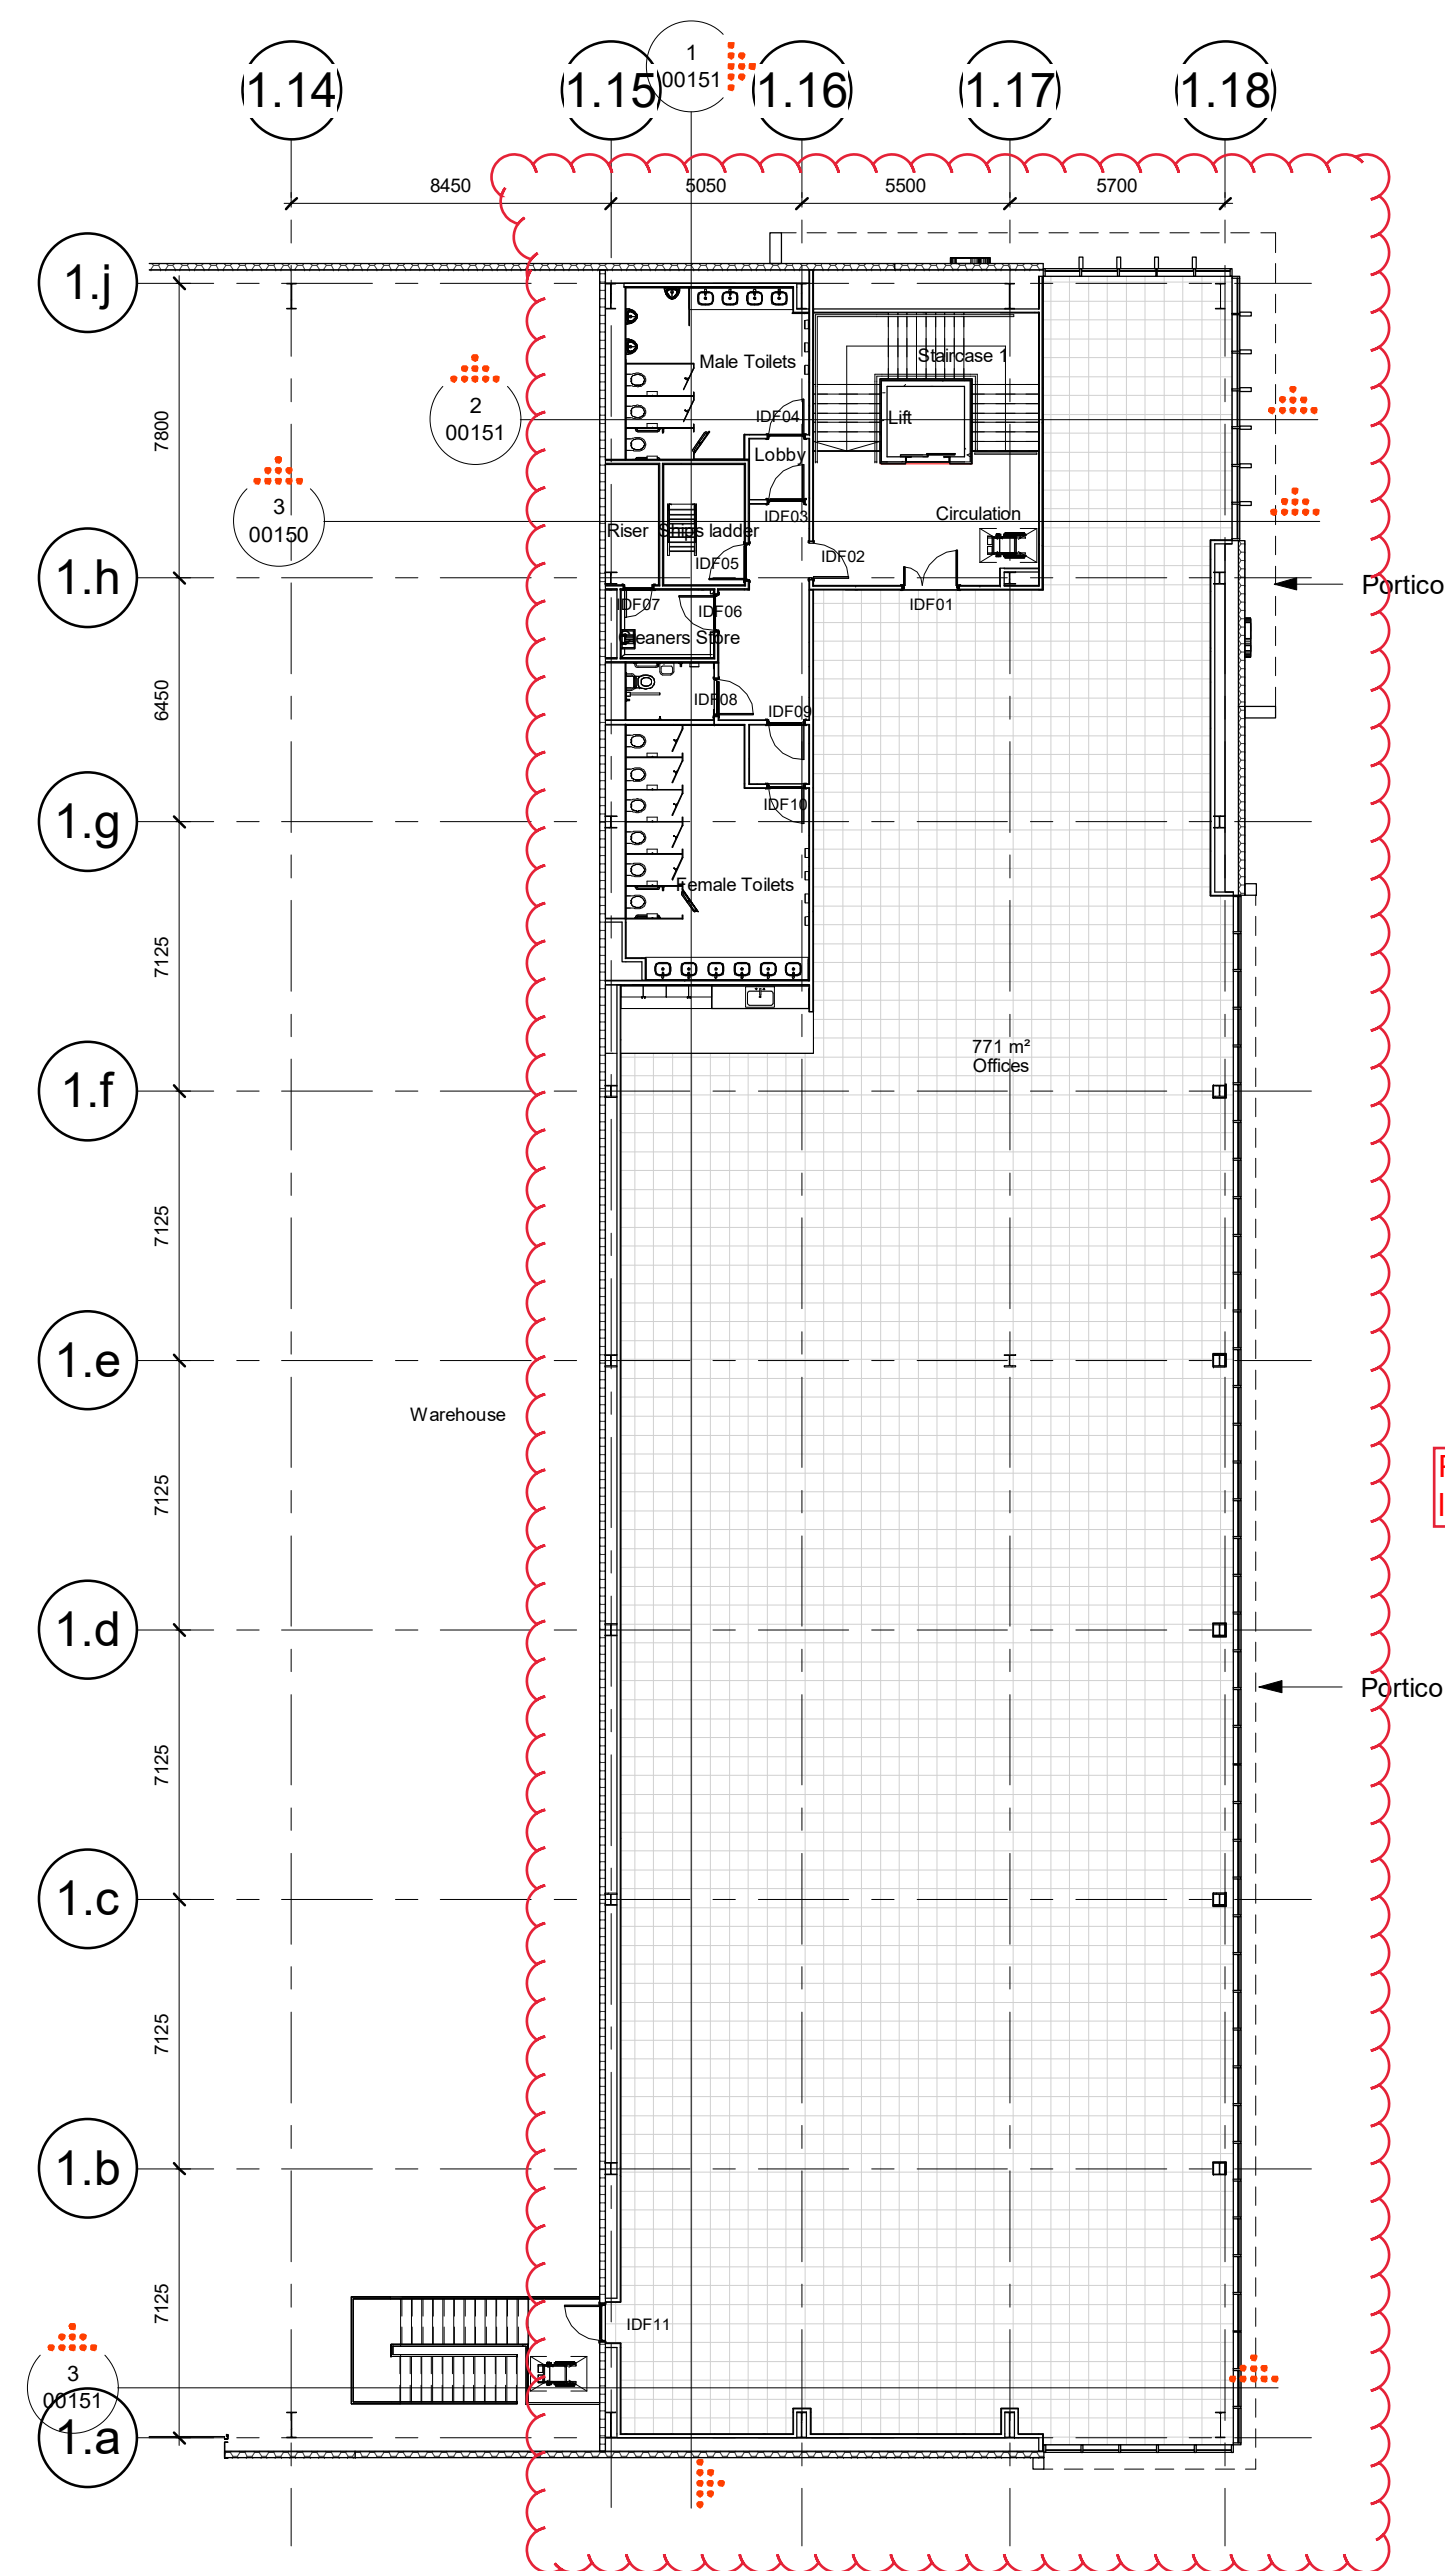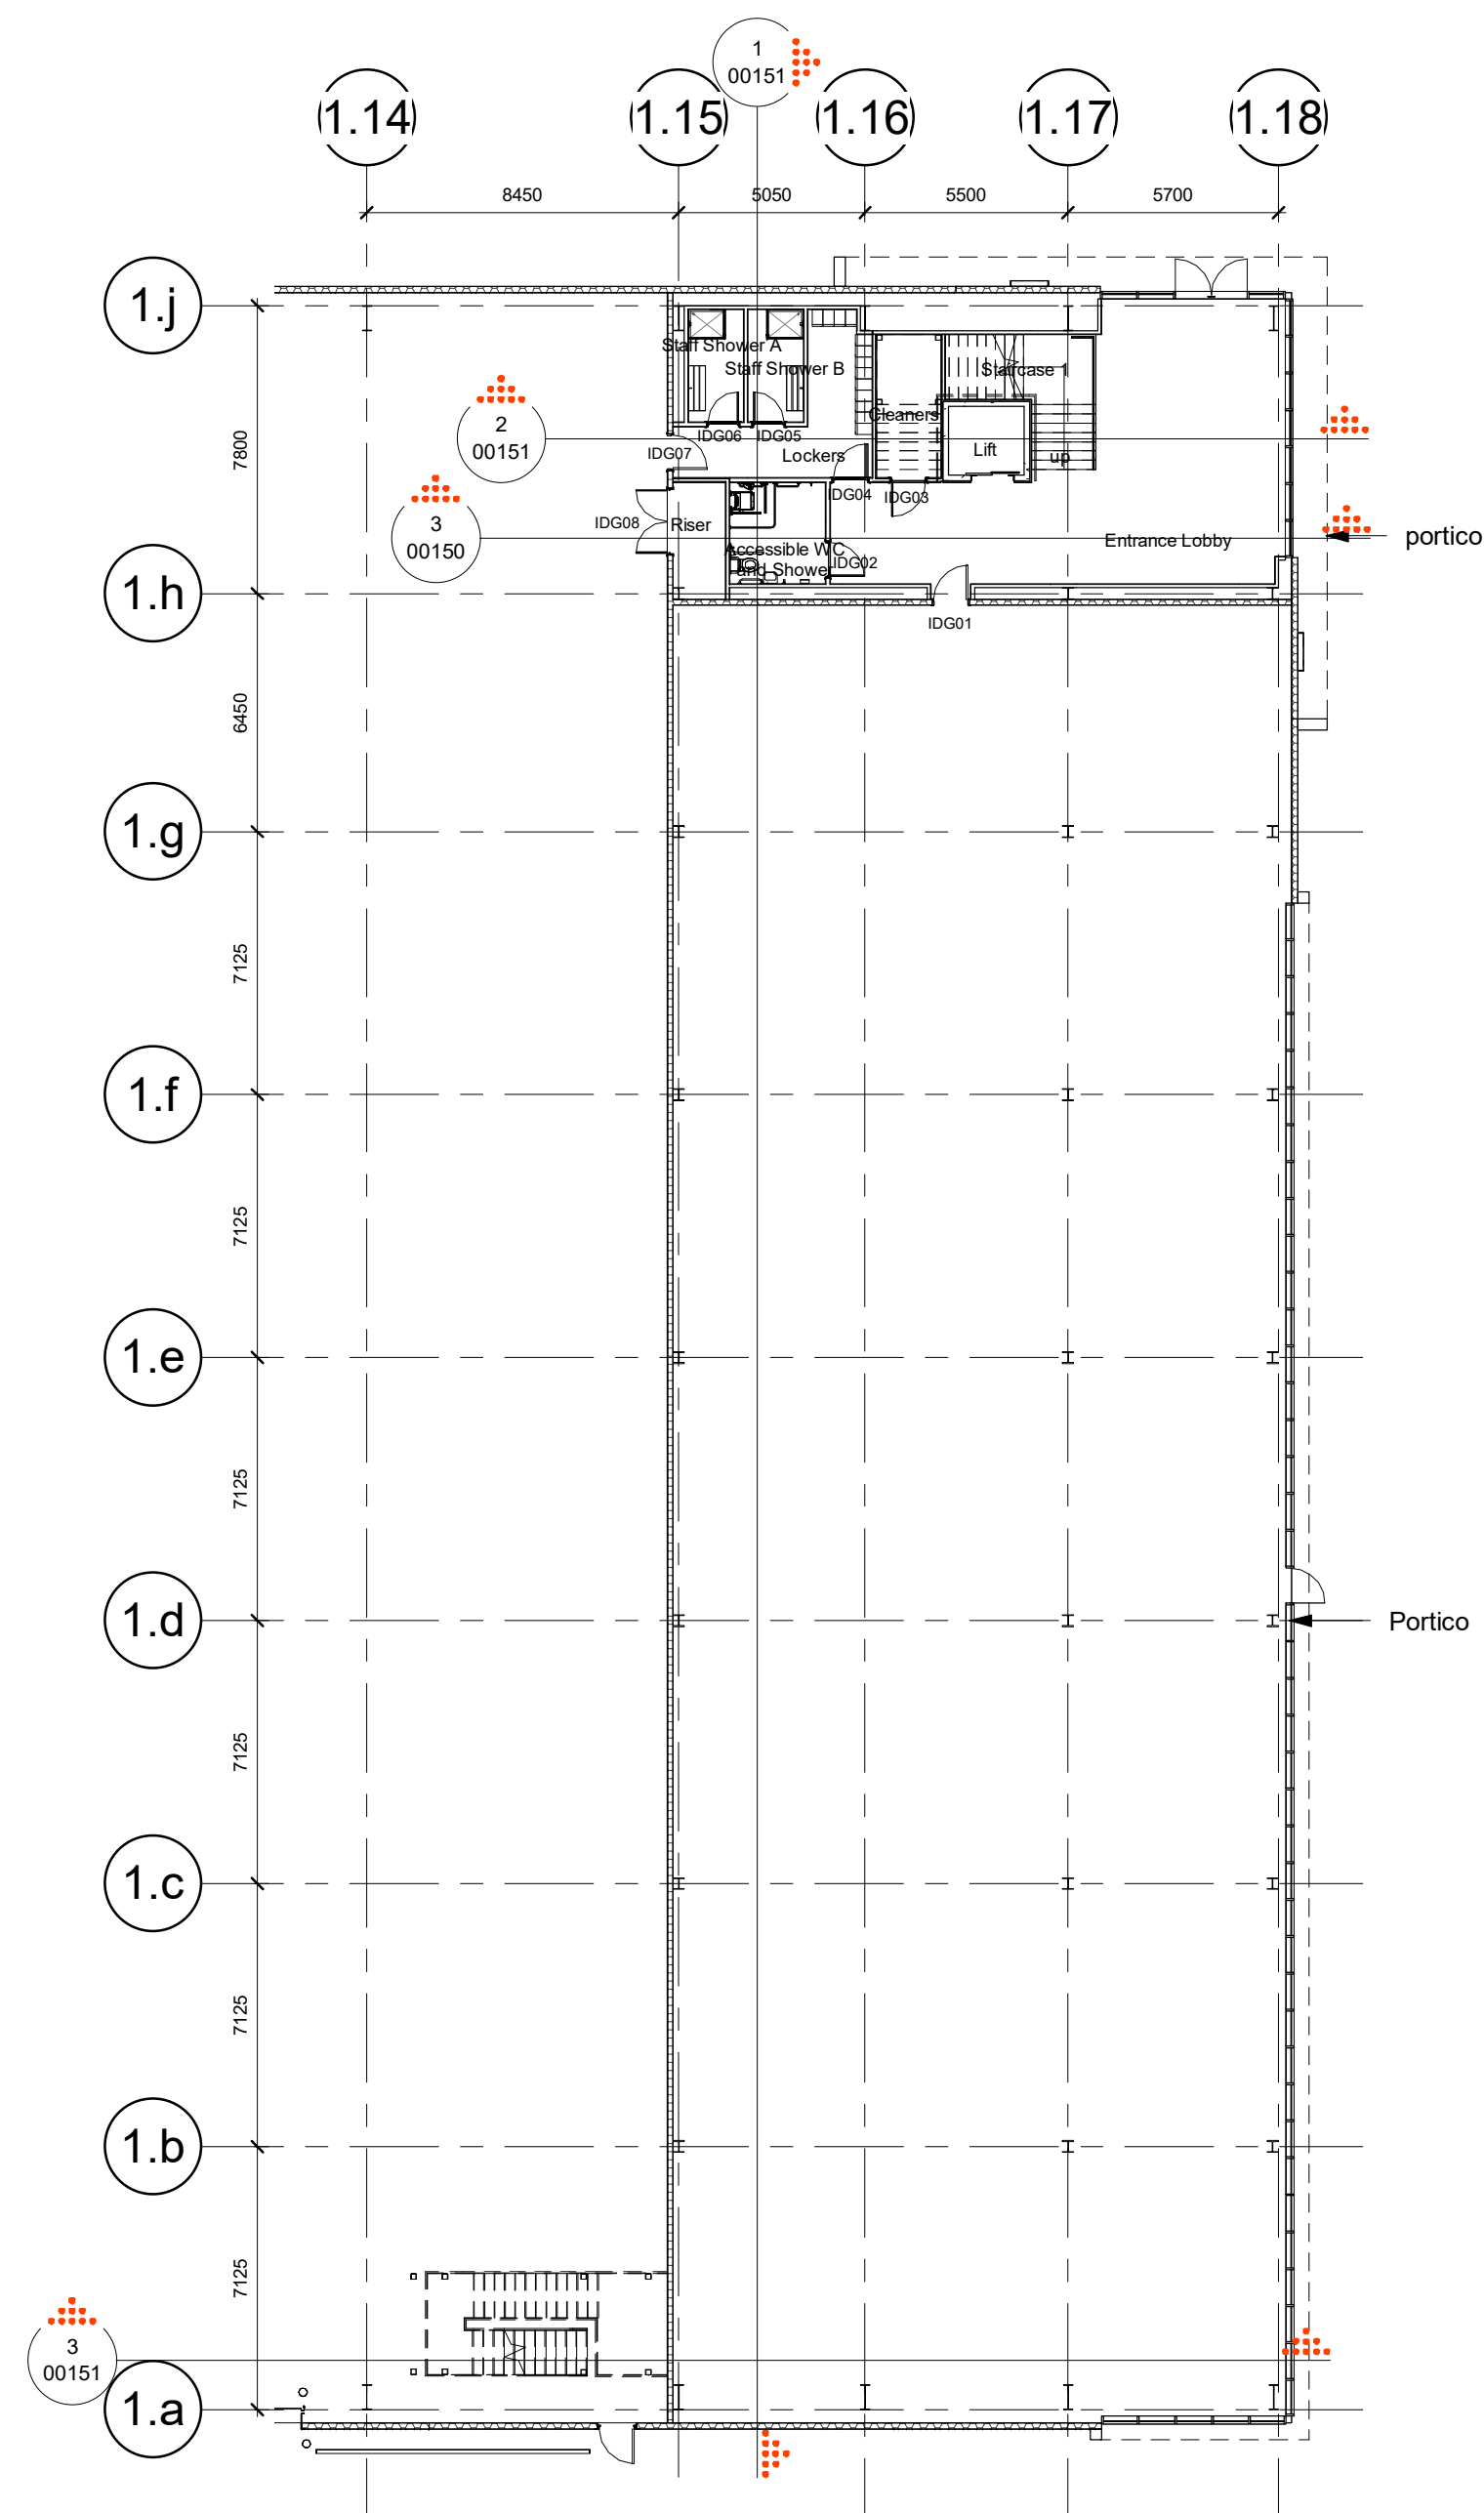

NOTES:
Copyright © Structures (Birmingham) Limited. No implied licence exists.
Contractors must verify all dimensions on site before commencing any work or
shop drawings. This drawing is not to be scaled. Use figured dimensions only.
Subject to statutory requirements and the satisfaction of the relevant authorities.
Building areas are liable to adjustment over the course of the design process
due to the ongoing construction detailing developments.
Please note the information contained within this drawing is solely for the
reference of the employer and should not be relied upon by third parties.
The CDM hazard management procedures for the CDM hazard aspects of the
design of this project are to be found on the "Chetwoods - Hazard Analysis and
Design Risk Assessment" and/or drawings. The full project design teams
comprehensive set of hazard management procedures are available from the
Principal Designer appointed for the project.

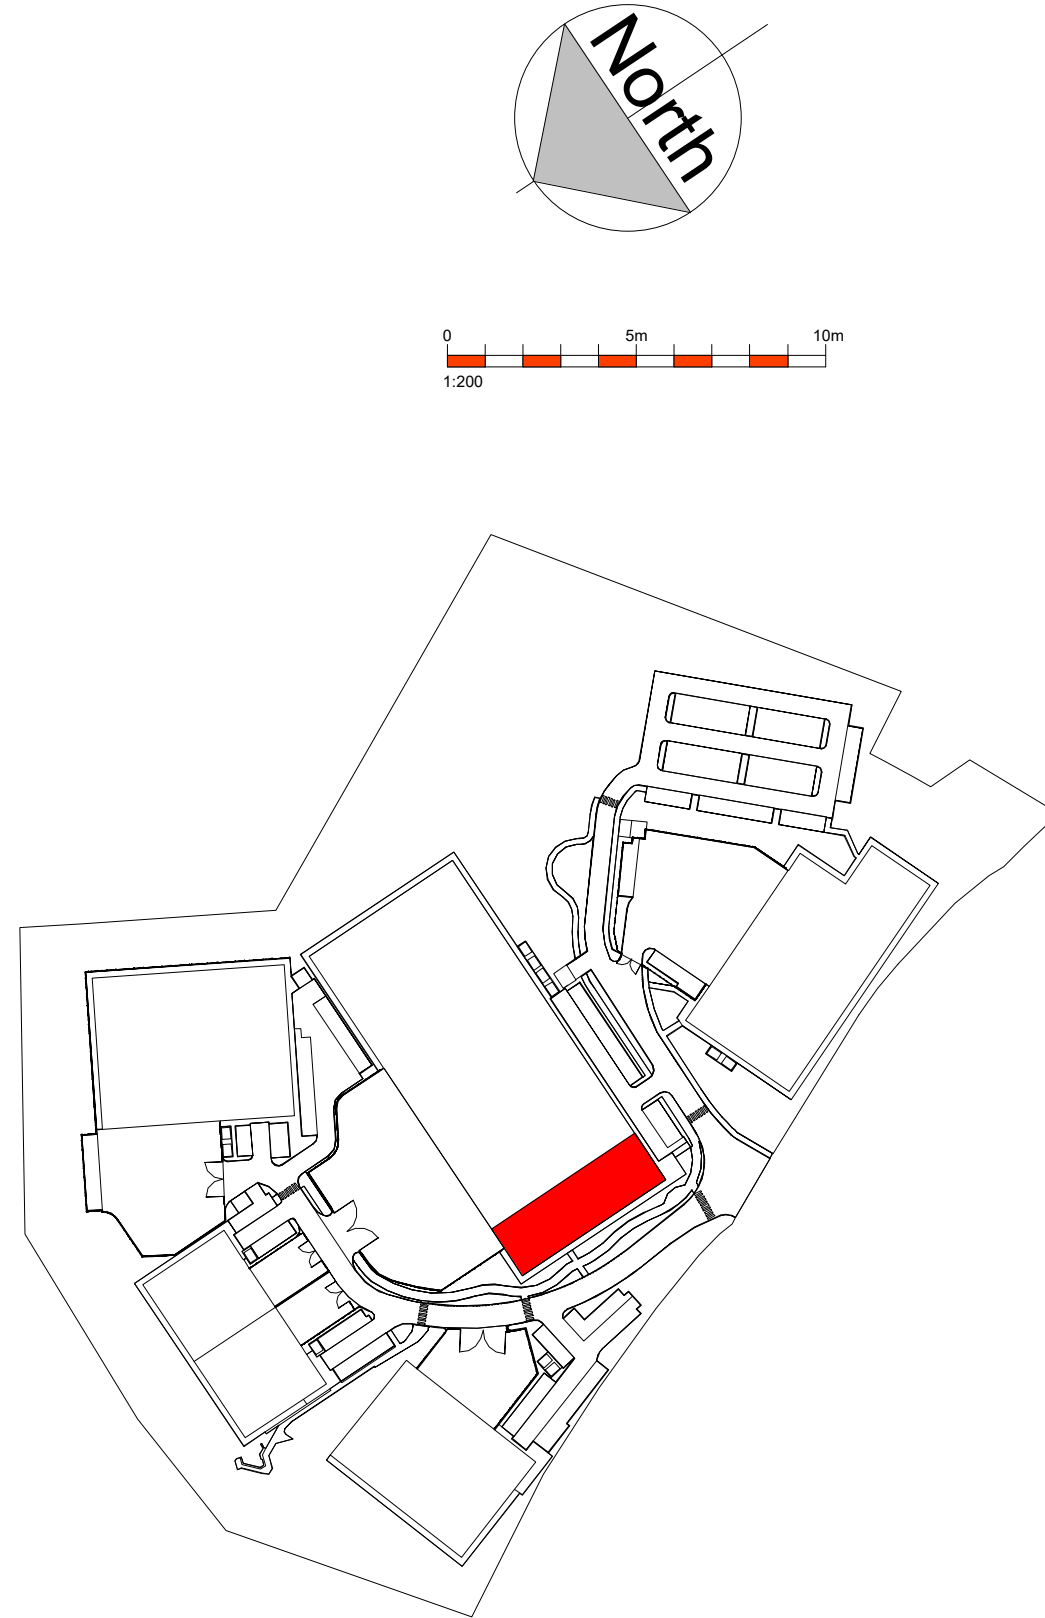

PL5	NMA ISSUE	21/10/25	CG/ST
PL4	ISSUED FOR PLANNING	22/01/25	HD/TM
PL3	ISSUED INCORPORATING FURTHER CLIENT	20/01/25	HD/TM
PL2	ISSUED INCORPORATING CLIENT COMMENTS	17/01/25	HD/TM
PL1	FIRST ISSUE	18/12/24	HD/TM

PLANNING

32 Frederick Street,
Birmingham, B1 3HH

+44 (0)121 234 7500
www.chetwoods.com



Project
SHINFIELD PARK, READING

Client
WRENBRIDGE


Drawing Title

UNIT 1 - OFFICE FLOOR GA PLANS


Scale	Size	Drawn	Checked	Date
As indicated	A1	HD	AR	22/10/24

Project	Originator	Functional	Spatial	Form	Discipline	Number	Rev.
5704	CA	01	ZZ	DR	A	00101	PL5

NOTES:
Copyright Chetwoods (Birmingham) Limited. No implied licence exists.
Contractors must verify all dimensions on site before commencing any work or shop drawings. This drawing is not to be scaled. Use figured dimensions only, subject to statutory approvals and survey.
Building areas are liable to adjustment over the course of the design process due to the ongoing construction detailing developments.
Please note the information contained within this drawing is solely for the benefit of the employer and should not be relied upon by third parties.
The CDM hazard management procedures for the Chetwoods aspects of the design of this project are to be found on the "Chetwoods - Hazard Analysis and Design Risk Assessment" and/or drawings. The full project design team's comprehensive set of hazard management procedures are available from the Principal Designer appointed for the project.

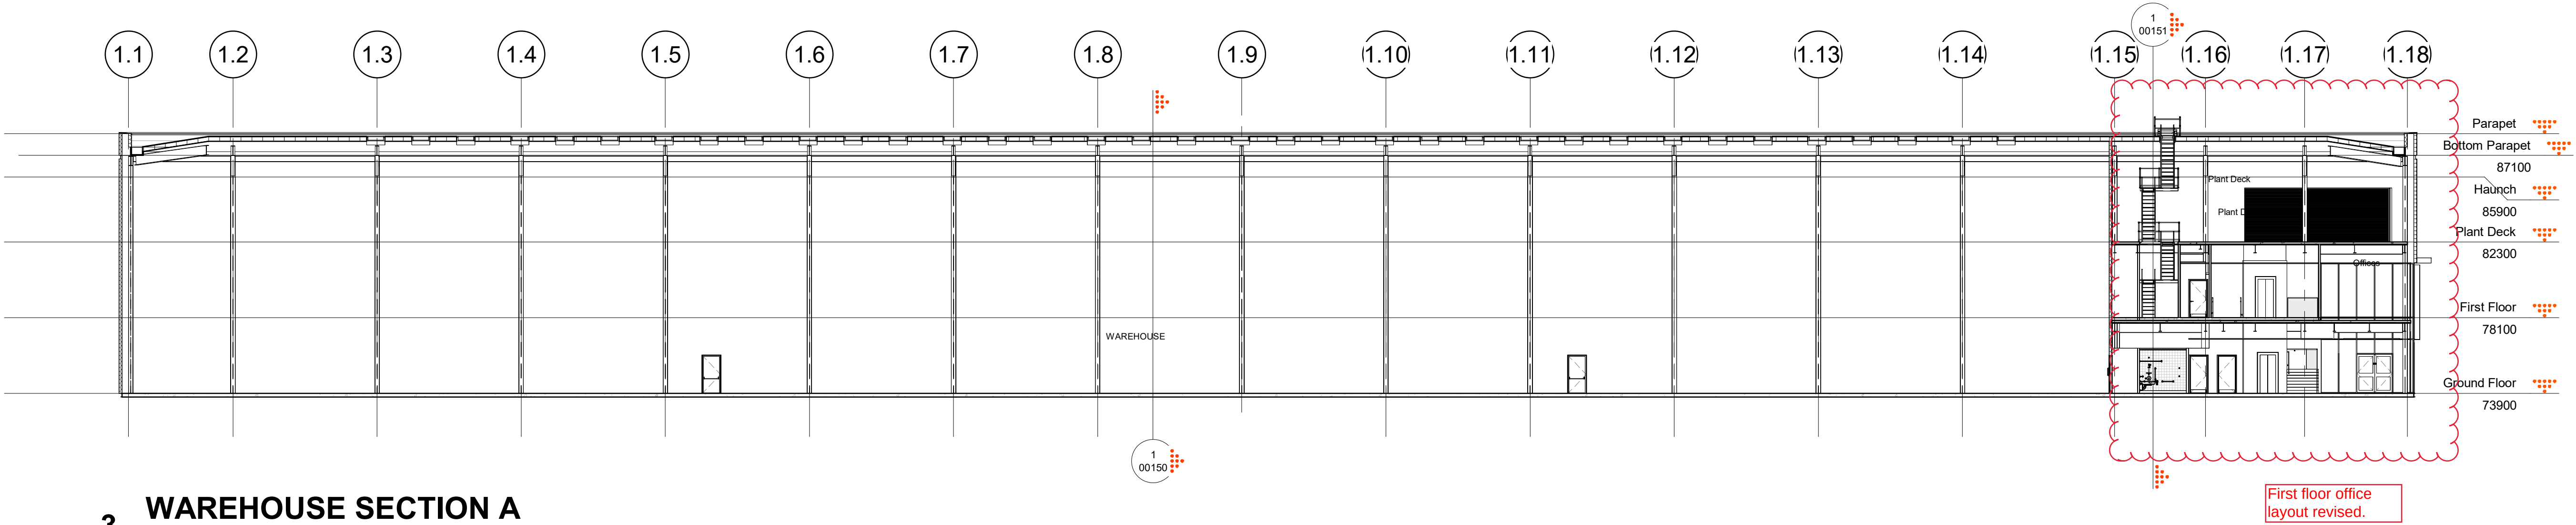

3 **WAREHOUSE SECTION A**
1 : 200

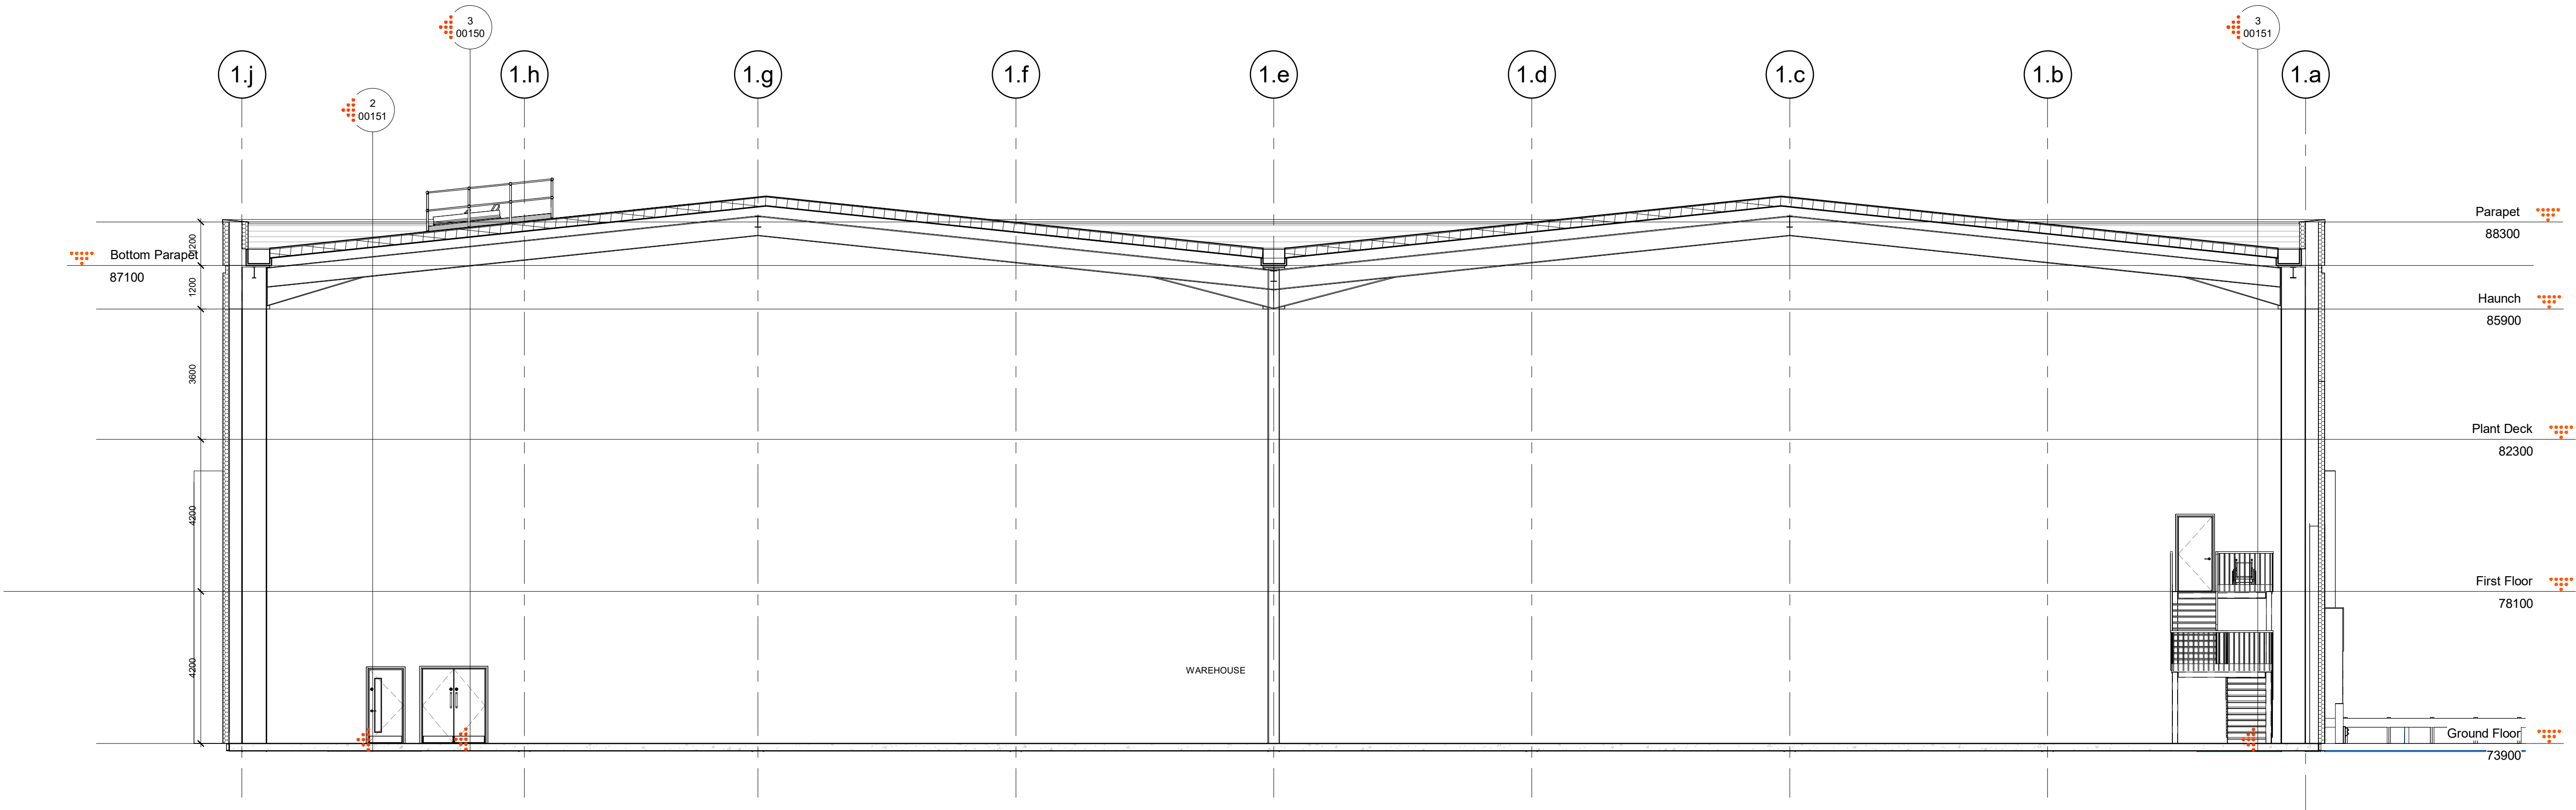

1 **WAREHOUSE SECTION B**
1 : 100

PL5	NMA ISSUE	21/10/25	CG/ST
PL4	ISSUED FOR PLANNING	22/01/25	HD/TM
PL3	ISSUED INCORPORATING FURTHER CLIENT	20/01/25	HD/TM
PL2	ISSUED INCORPORATING CLIENT COMMENTS	17/01/25	HD/TM
PL1	FIRST ISSUE	18/12/24	HD/TM

Rev	Revision Description	Date	Author/Reviewer
-----	----------------------	------	-----------------

PLANNING

32 Frederick Street,
Birmingham, B1 3RH

+44 (0)121 234 7500
www.chetwoods.com



Project
SHINFIELD PARK, READING



Client
WRENBRIDGE

Drawing Title
UNIT 1 - PROPOSED WAREHOUSE GA SECTIONS


Scale	Size	Drawn	Checked	Date
As indicated	A1	HD	AR	22/10/24

Project	Originator	Functional	Spatial	Form	Discipline	Number	Rev.
5704	CA	01	ZZ	DR	A	00150	PL5


NOTES:
Copyright Chetwoods (Birmingham) Limited. No implied licence exists.
Contractors must verify all dimensions on site before commencing any work or shop drawings. This drawing is not to be scaled. Use figured dimensions only.
Building areas are liable to adjustment over the course of the design process due to the ongoing construction detailing developments.
Please note the information contained within this drawing is solely for the benefit of the employer and should not be relied upon by third parties.
The CDM hazard management procedures for the Chetwoods aspects of the design of this project are to be found on the "Chetwoods - Hazard Analysis and Design Risk Assessment" and/or drawings. The full project design items comprehensive set of hazard management procedures are available from the Principal Designer appointed for the project.

 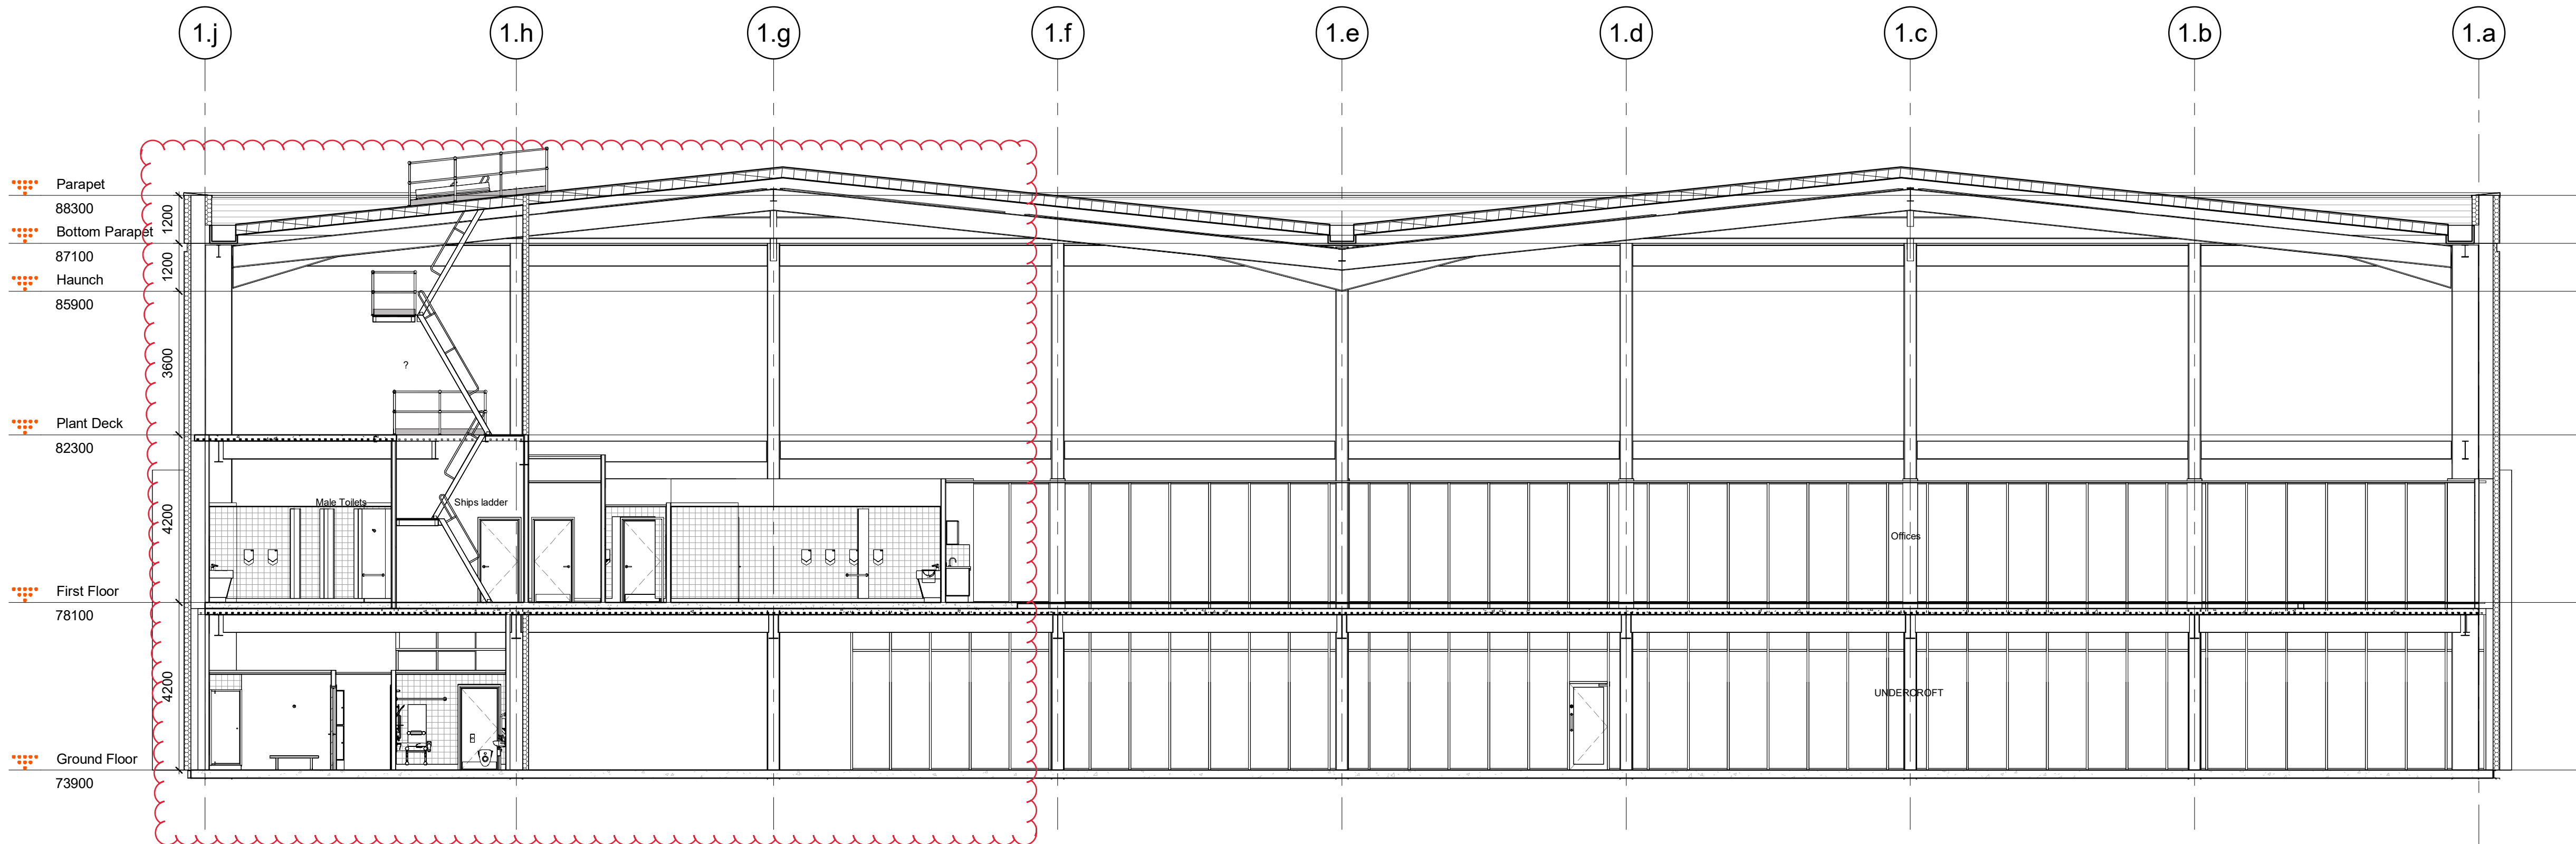

1 Office Section 1
1 : 100

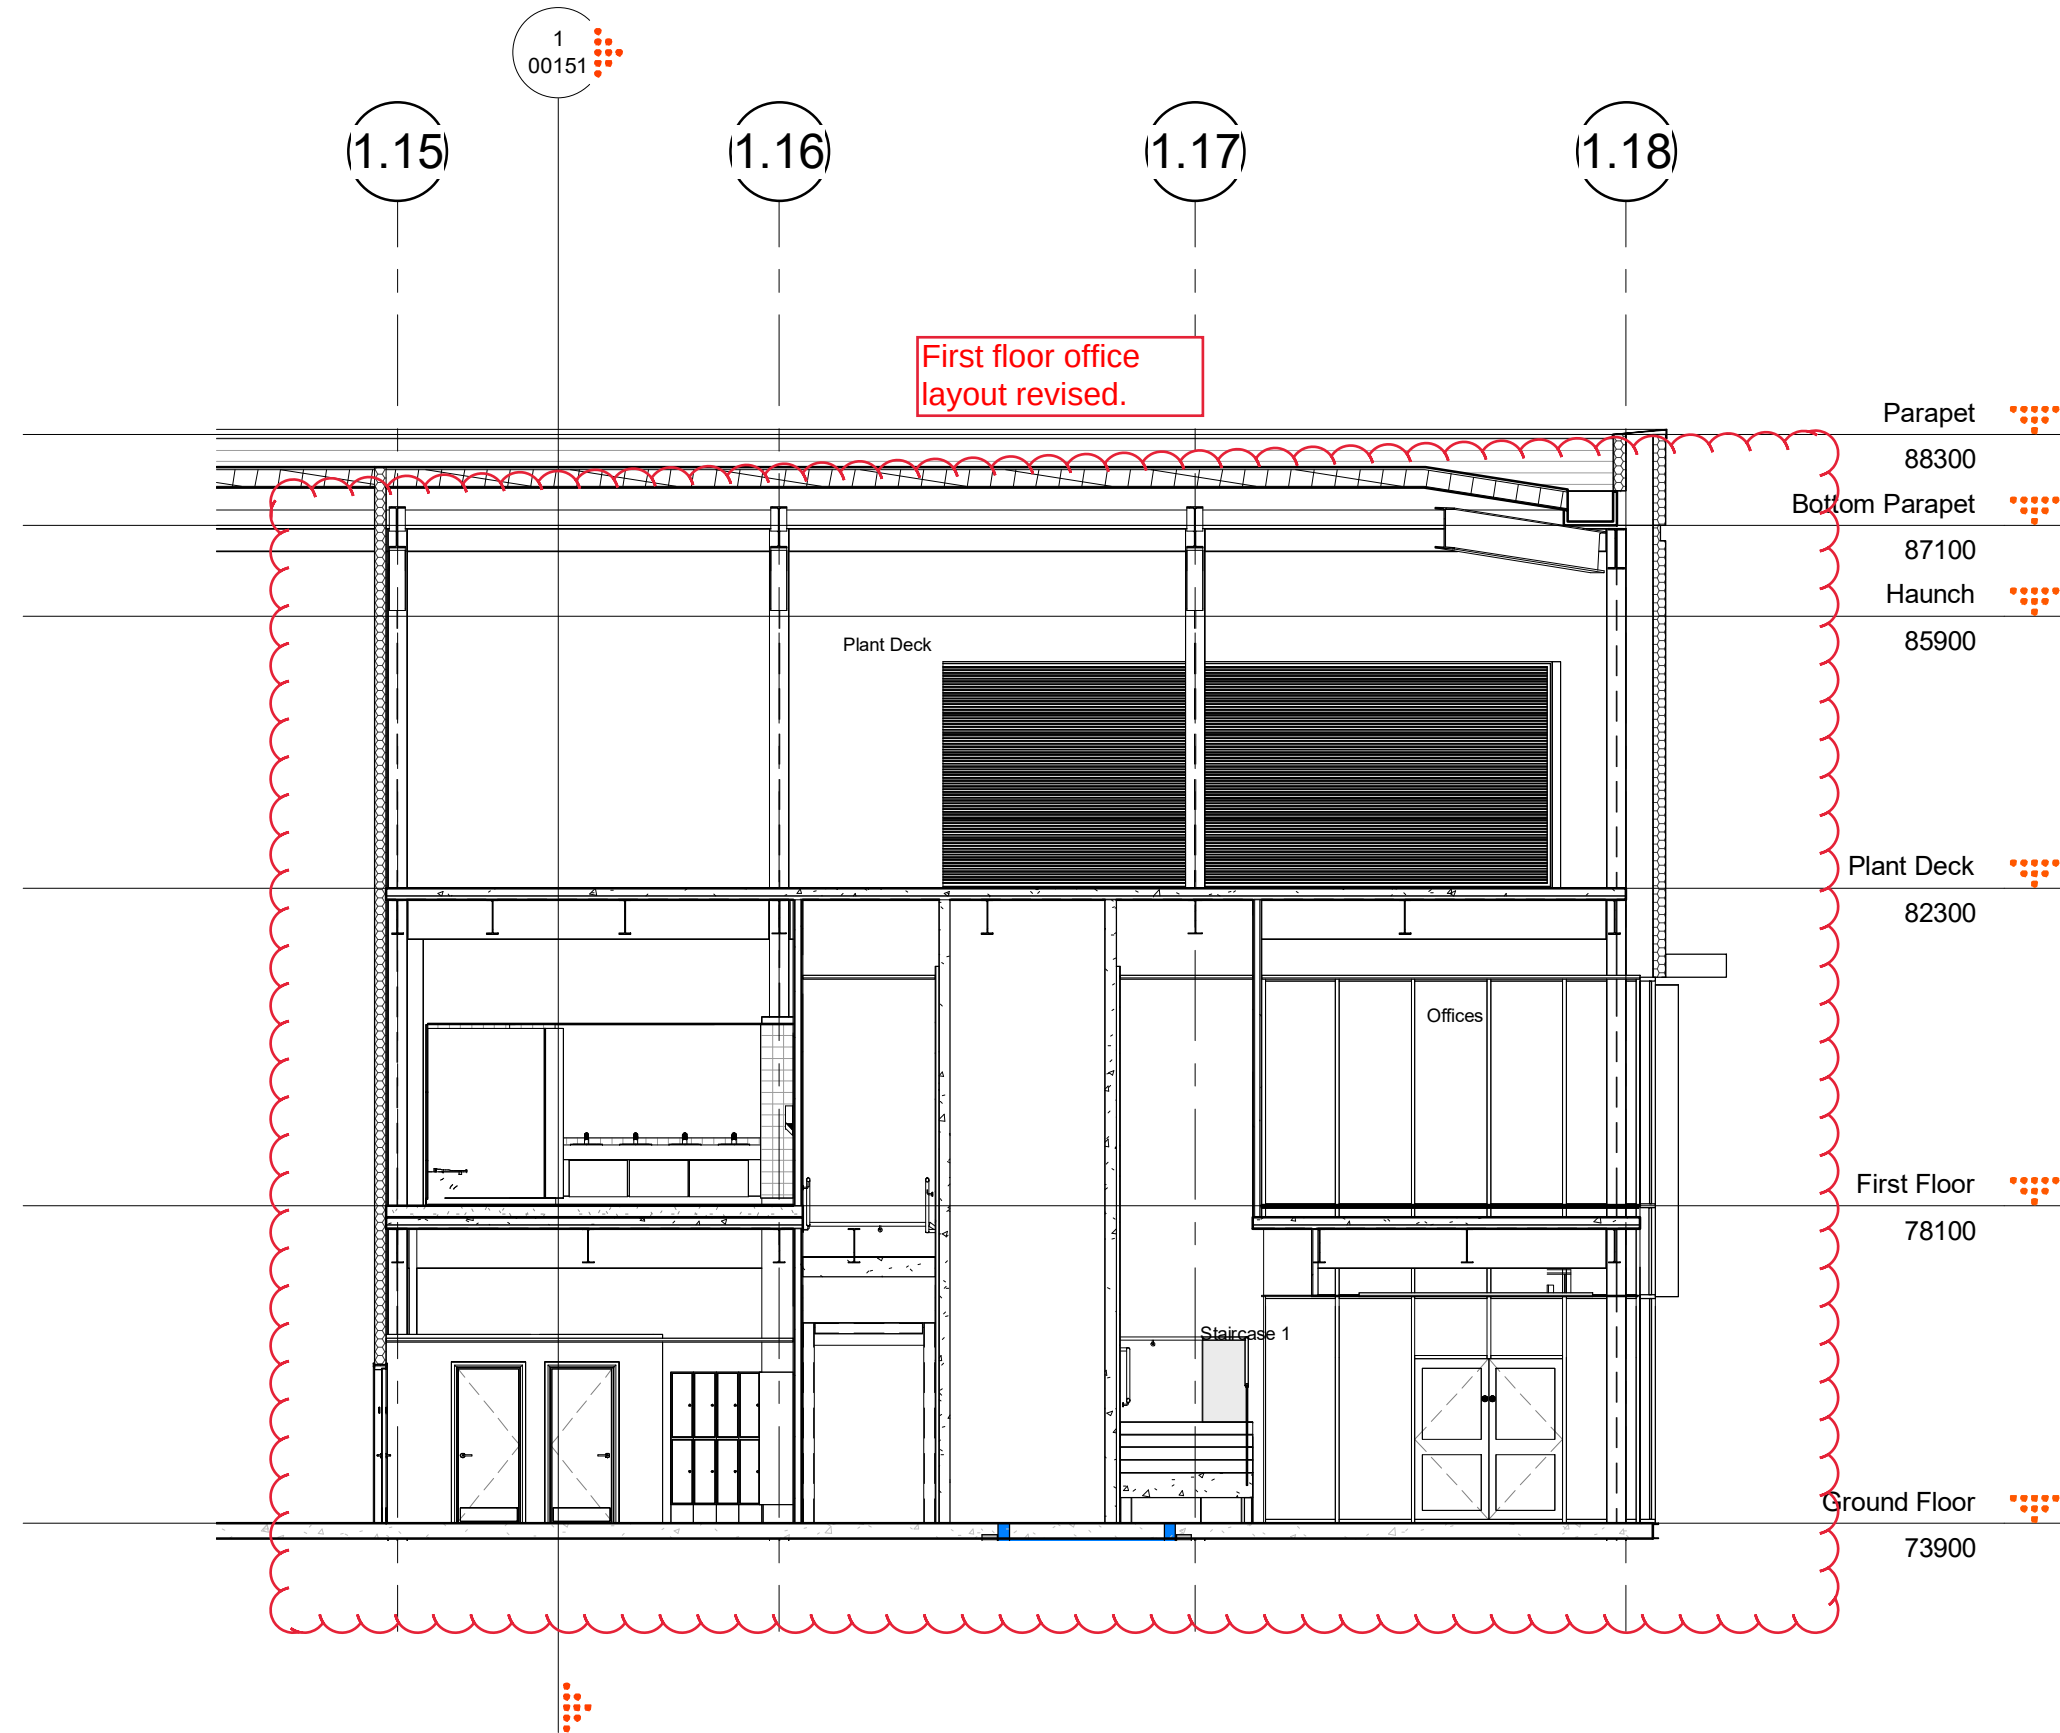

2 Office Section 2
1 : 100

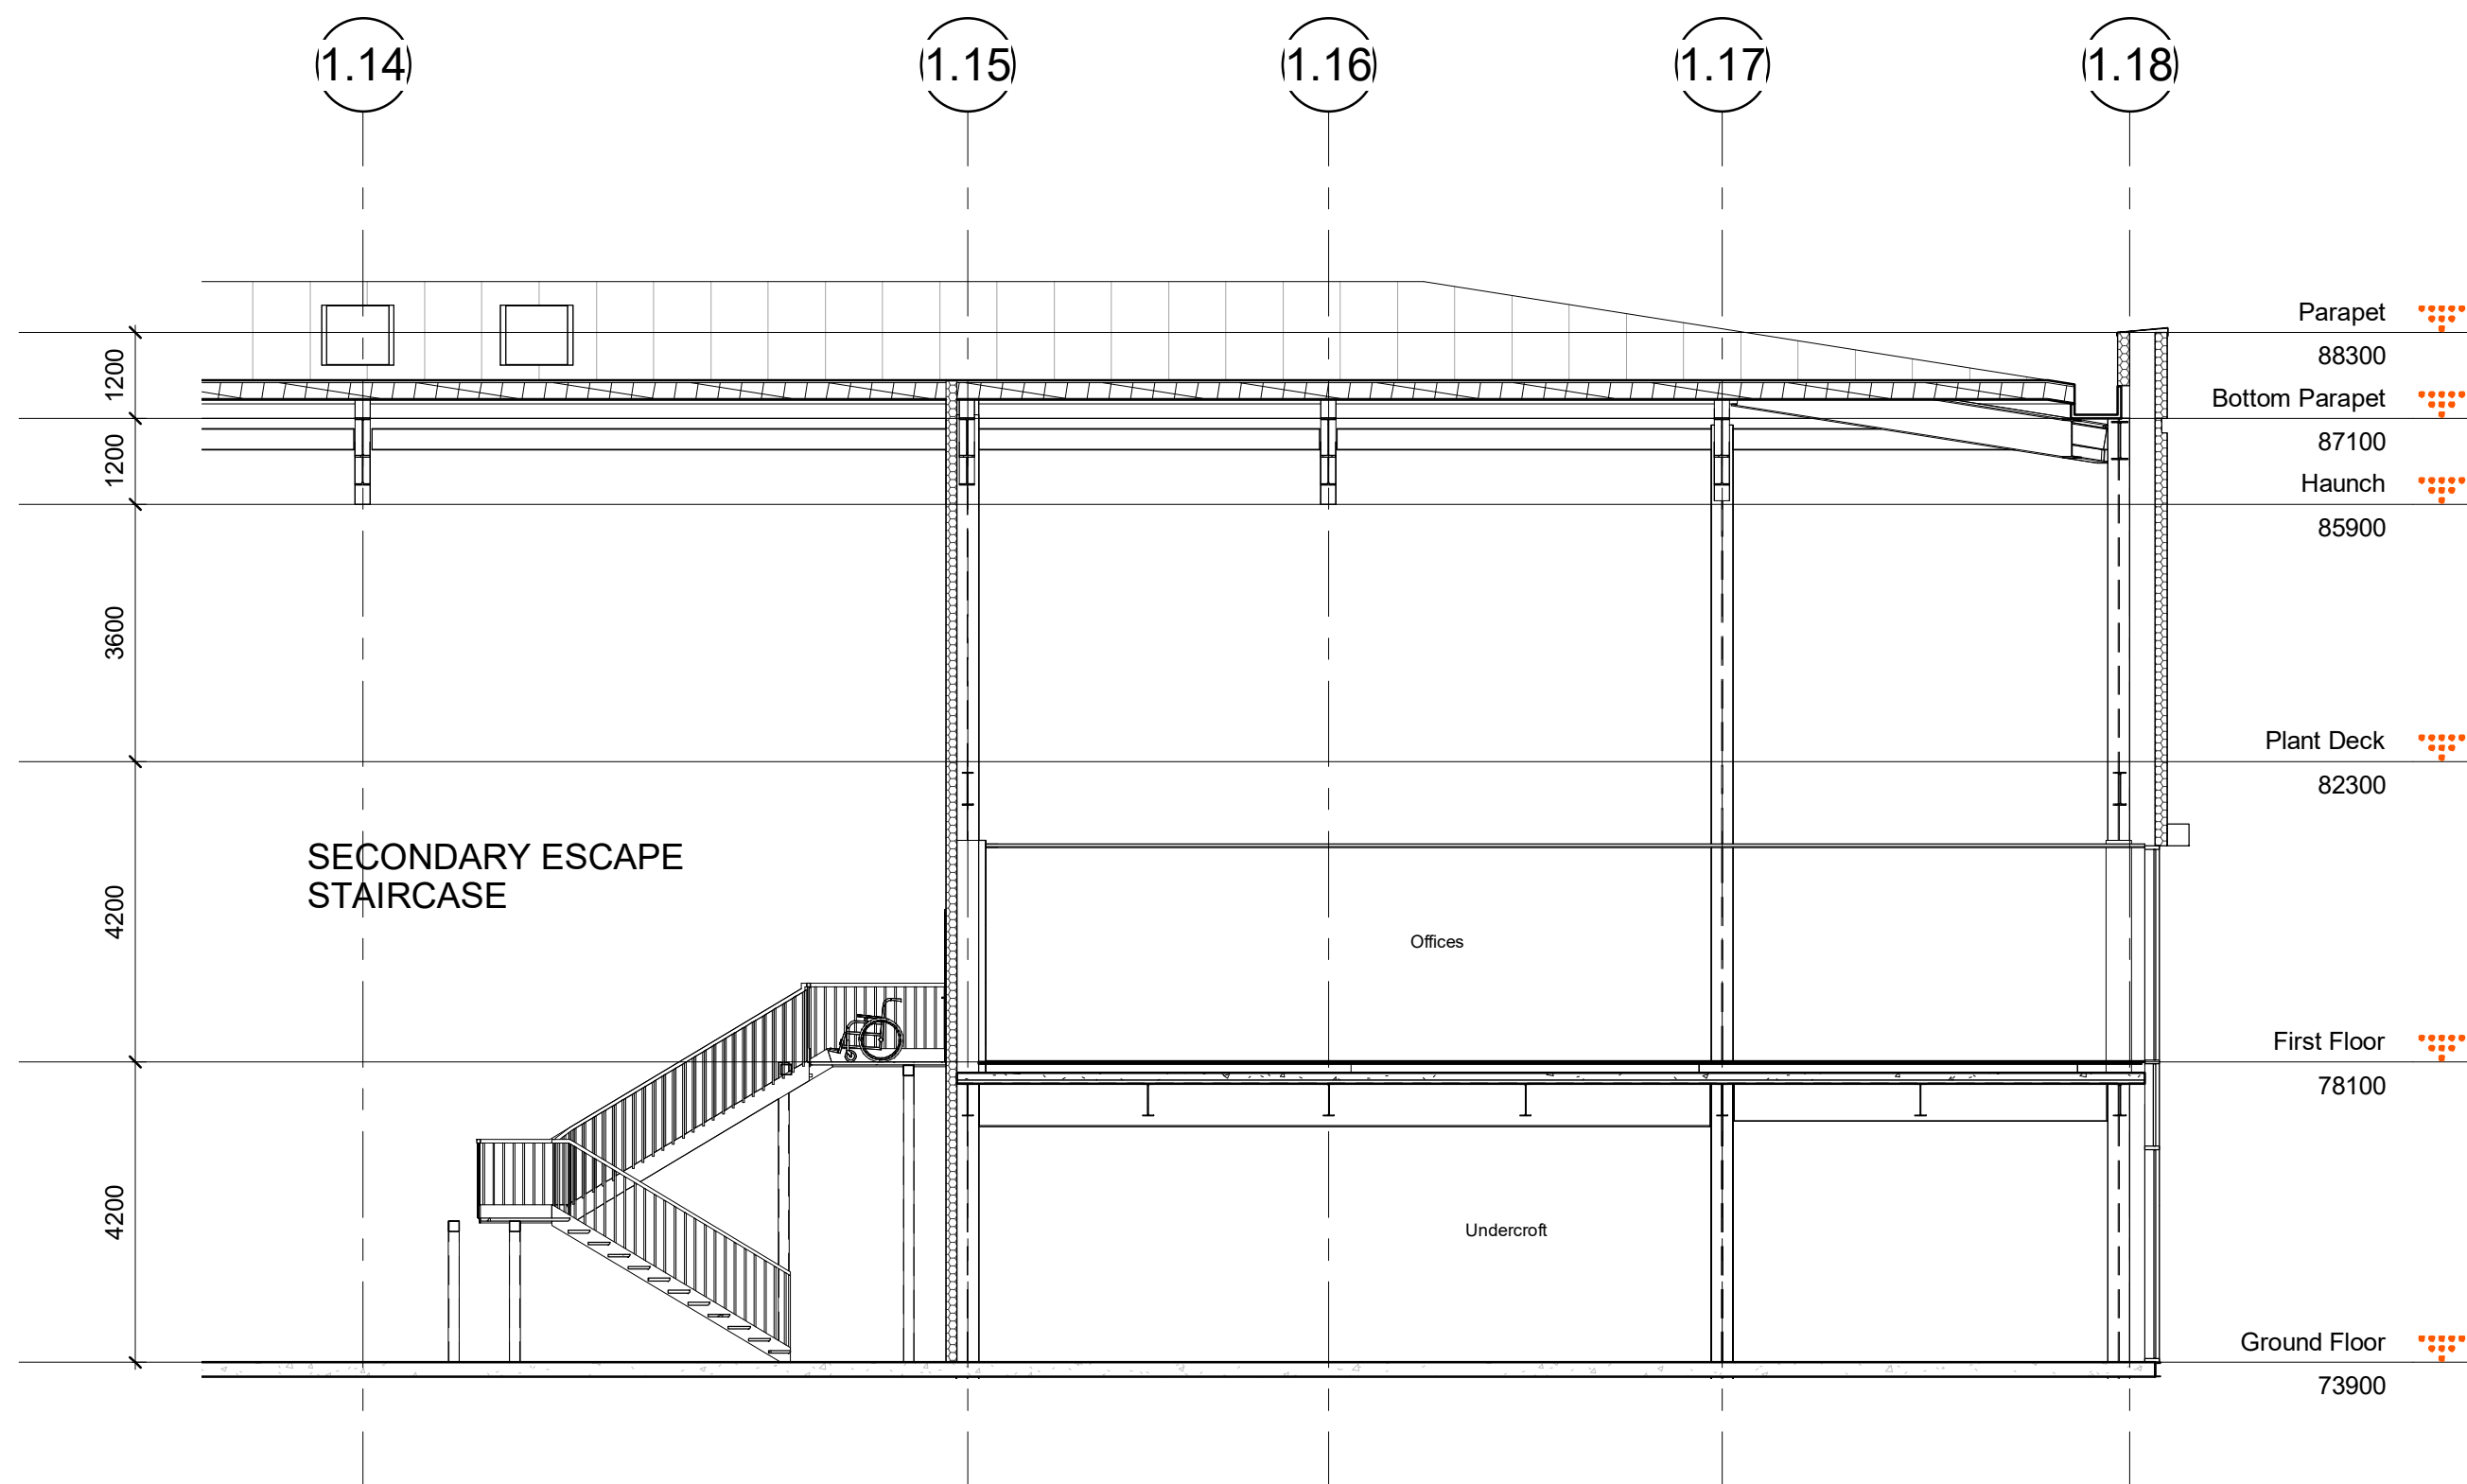

3 Office Section 3
1 : 100

PL5	NMA ISSUE	21/10/25	CG/ST
PL4	ISSUED FOR PLANNING	22/01/25	HD/TM
PL3	ISSUED INCORPORATING FURTHER CLIENT	20/01/25	HD/TM
PL2	ISSUED INCORPORATING CLIENT COMMENTS	17/01/25	HD/TM
PL1	FIRST ISSUE	18/12/24	HD/TM

Rev	Revision Description	Date	Author/Reviewer
-----	----------------------	------	-----------------

PLANNING

32 Frederick Street,
Birmingham, B1 3RH

+44 (0)121 234 7500
www.chetwoods.com



Project
SHINFIELD PARK, READING


Client
WRENBRIDGE

Drawing Title
UNIT 1 - PROPOSED OFFICE SECTIONS


Scale	Size	Drawn	Checked	Date
1 : 100	A1	HD	AR	22/10/24

Project	Originator	Functional	Spatial	Form	Discipline	Number	Rev.
5704	CA	01	ZZ	DR	A	00151	PL5




NOTES:
Copyright Chetwoods (Birmingham) Limited. No implied licence exists.
Contractors must verify all dimensions on site before commencing any work or shop drawings. This drawing is not to be scaled. Use figured dimensions only, subject to statutory approvals and survey.
Building areas are liable to adjustment over the course of the design process due to the ongoing construction detailing developments.
Please note the information contained within this drawing is solely for the benefit of the employer and should not be relied upon by third parties.
The CDM hazard management procedures for the Chetwoods aspects of the design of this project are to be found on the "Chetwoods - Hazard Analysis and Design Risk Assessment" and/or drawings. The full project design team's comprehensive set of hazard management procedures are available from the Principal Designer appointed for the project.

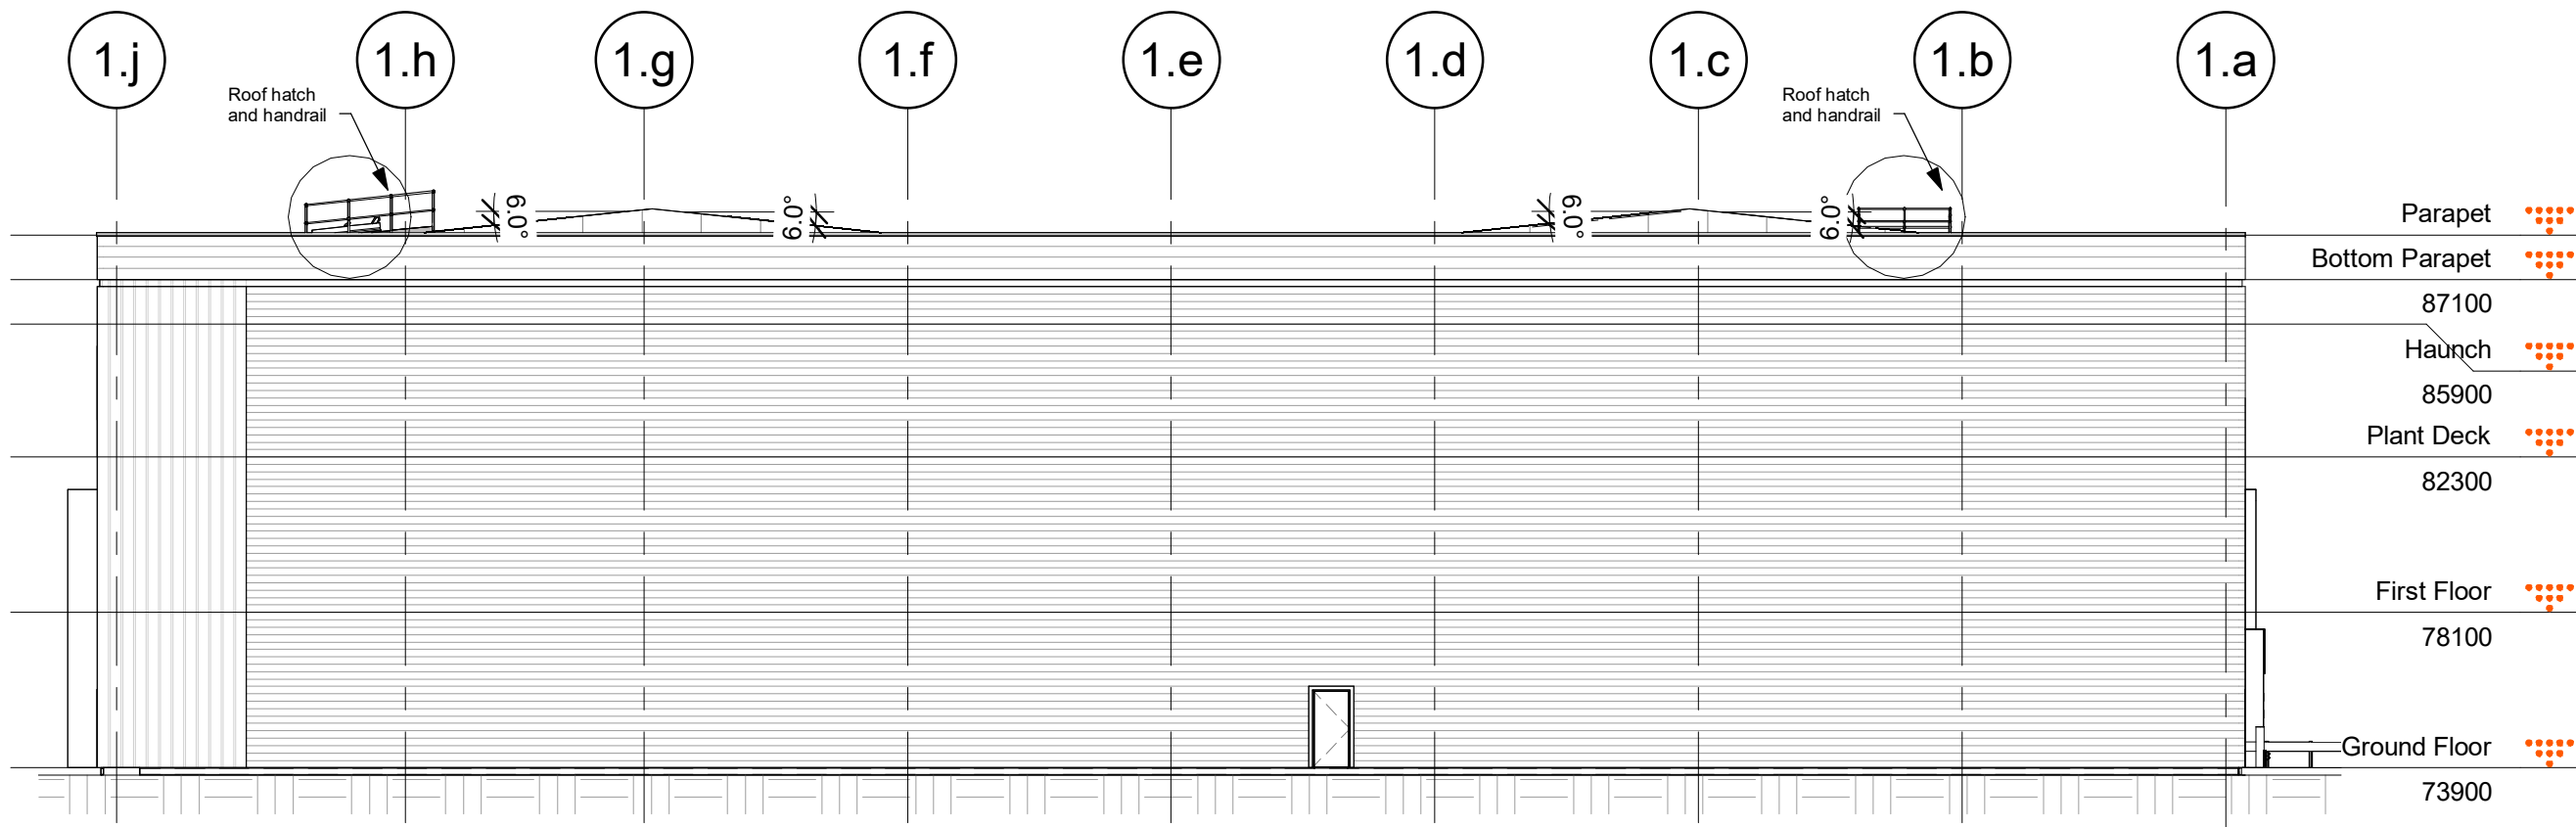

2 NORTH ELEVATION
1 : 200

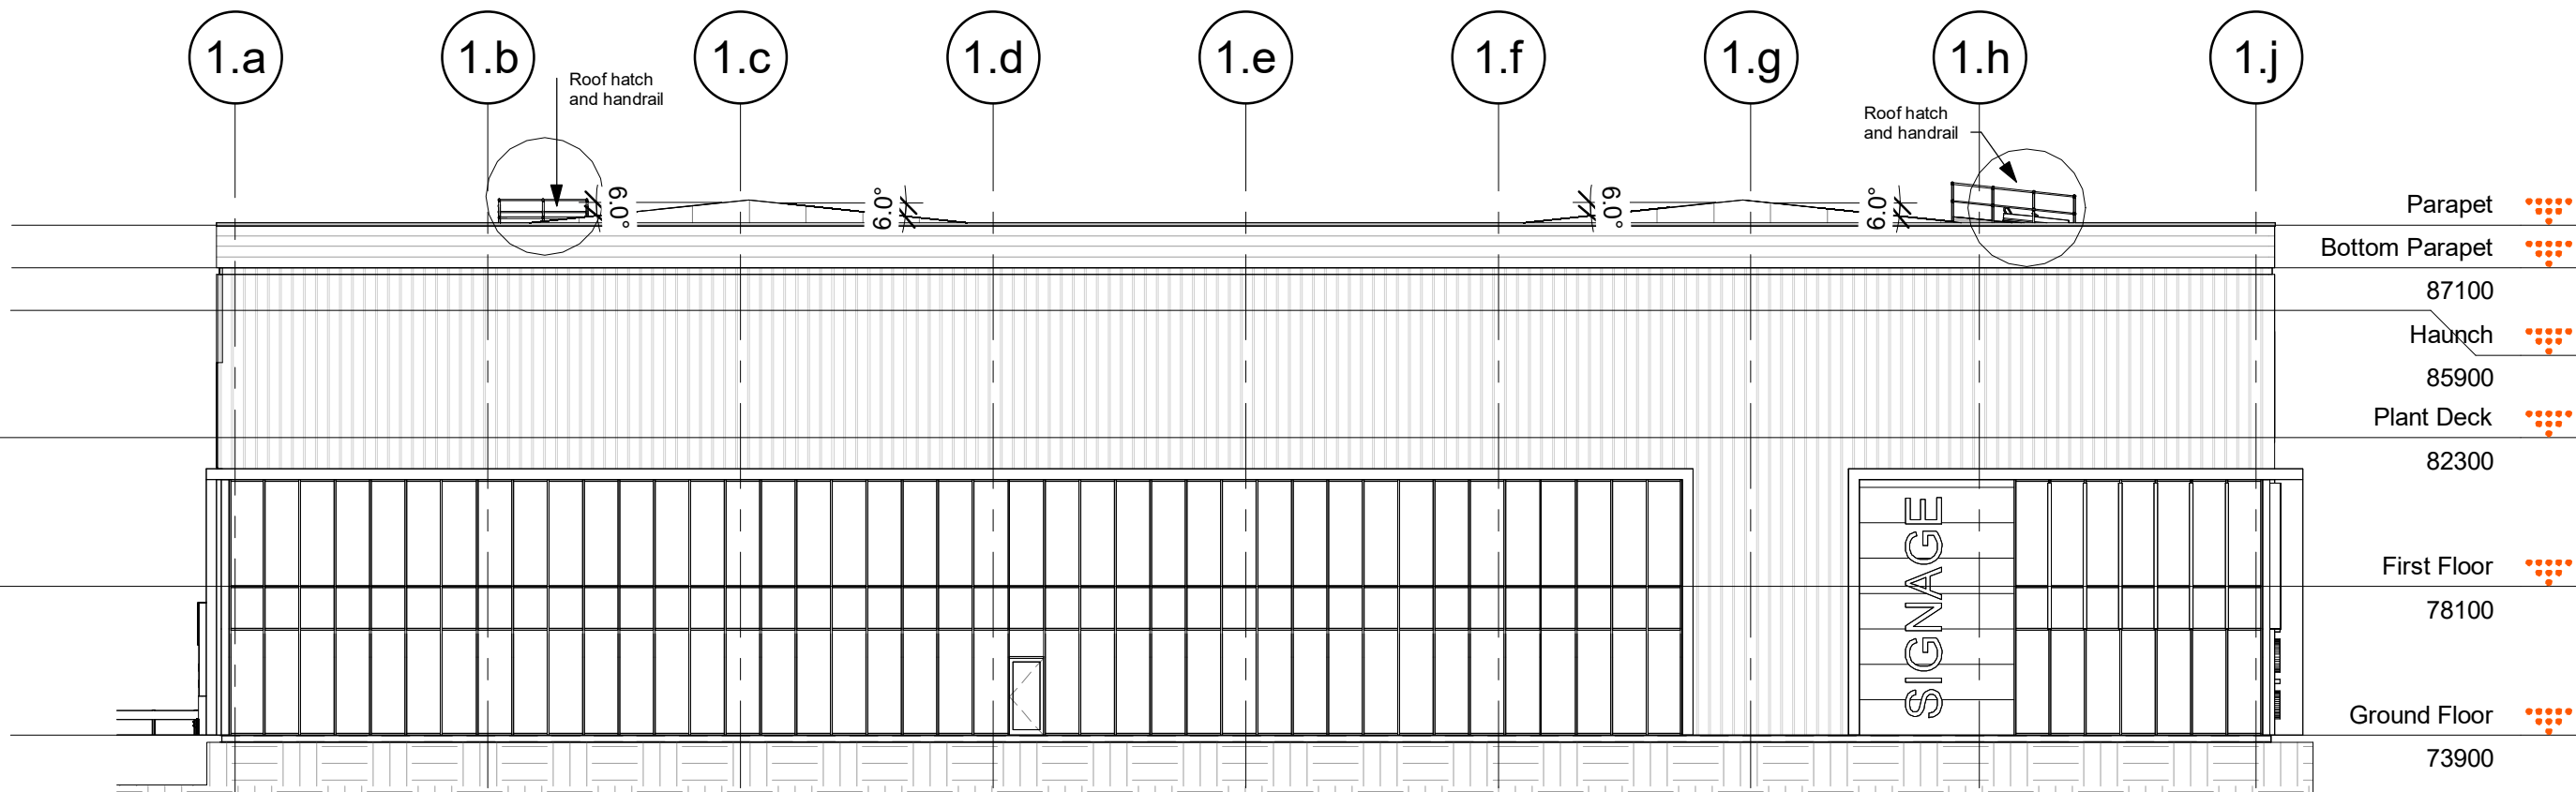


4 SOUTH ELEVATION
1 : 200

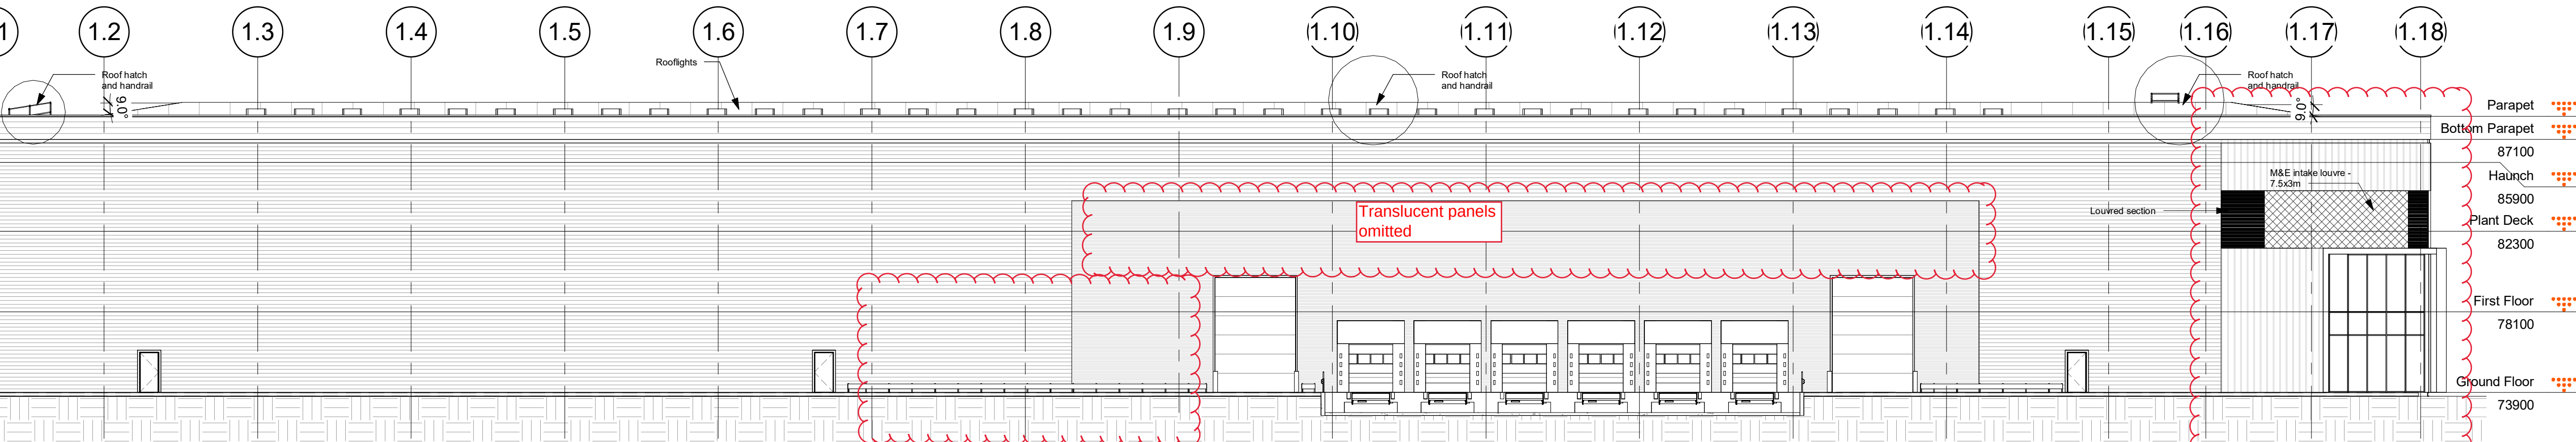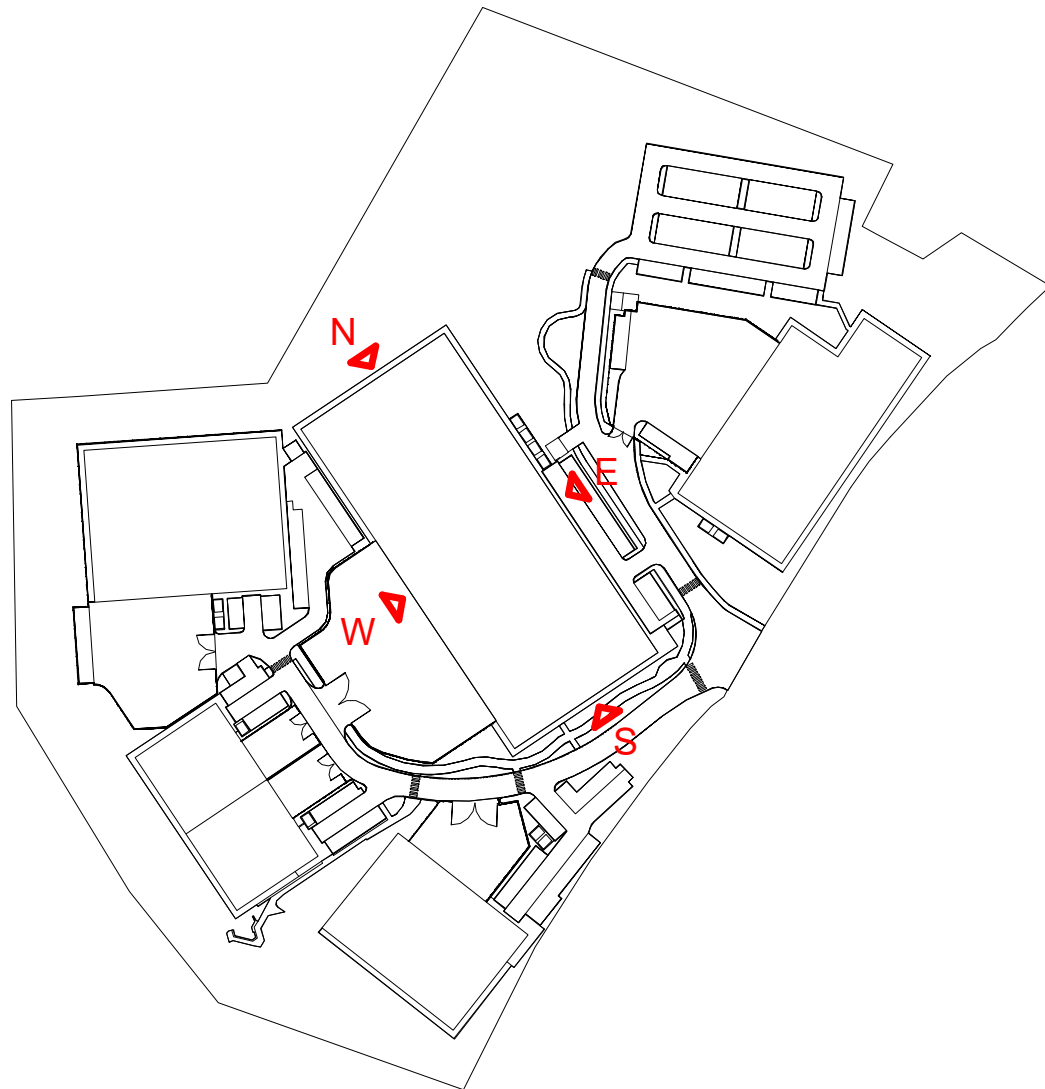 

3 WEST ELEVATION
1 : 200

2no loading door omitted

Elevation revised - louver panels added

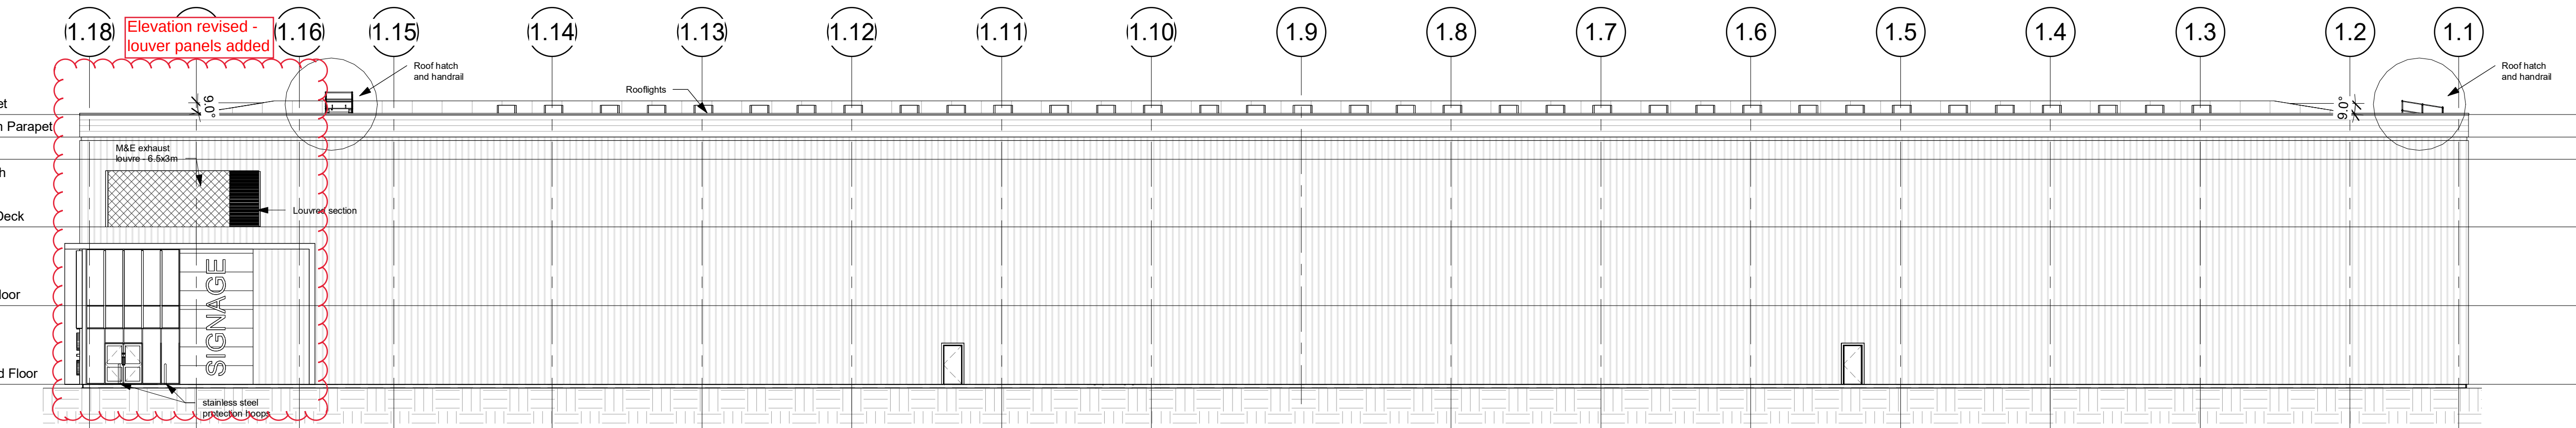

1 EAST ELEVATION
1 : 200

PL5	NMA ISSUE	21/10/25	CG/ST
PL4	ISSUED FOR PLANNING	22/01/25	HD/TM
PL3	ISSUED INCORPORATING FURTHER CLIENT	20/01/25	HD/TM
PL2	ISSUED INCORPORATING CLIENT COMMENTS	17/01/25	HD/TM
PL1	FIRST ISSUE	18/12/24	HD/TM

Rev	Revision Description	Date	Author/Reviewer
-----	----------------------	------	-----------------

PLANNING

32 Frederick Street,
Birmingham, B1 3RH

+44 (0)121 234 7500
www.chetwoods.com



Project
SHINFIELD PARK, READING

Client
WRENBRIDGE

Drawing Title
UNIT 1 - PROPOSED ELEVATIONS

Scale	Size	Drawn	Checked	Date
-------	------	-------	---------	------

As indicated A1 HD AR 22/10/24

Project	Originator	Functional	Spatial	Form	Discipline	Number	Rev.
---------	------------	------------	---------	------	------------	--------	------

5704 CA 01 ZZ DR A 00170 PL5



Rev	Revision Description	Date	Author/Reviewer
-----	----------------------	------	-----------------

32 Frederick Street,
Birmingham, B1 3HH




Client

WRENBRIDGE



Drawing Title

2 - WAREHOUSE GA PLAN

Project	Originator	Functional	Spatial	Form	Discipline	Number	Rev.
5704	CA	02	00	DR	A	00100	PL5

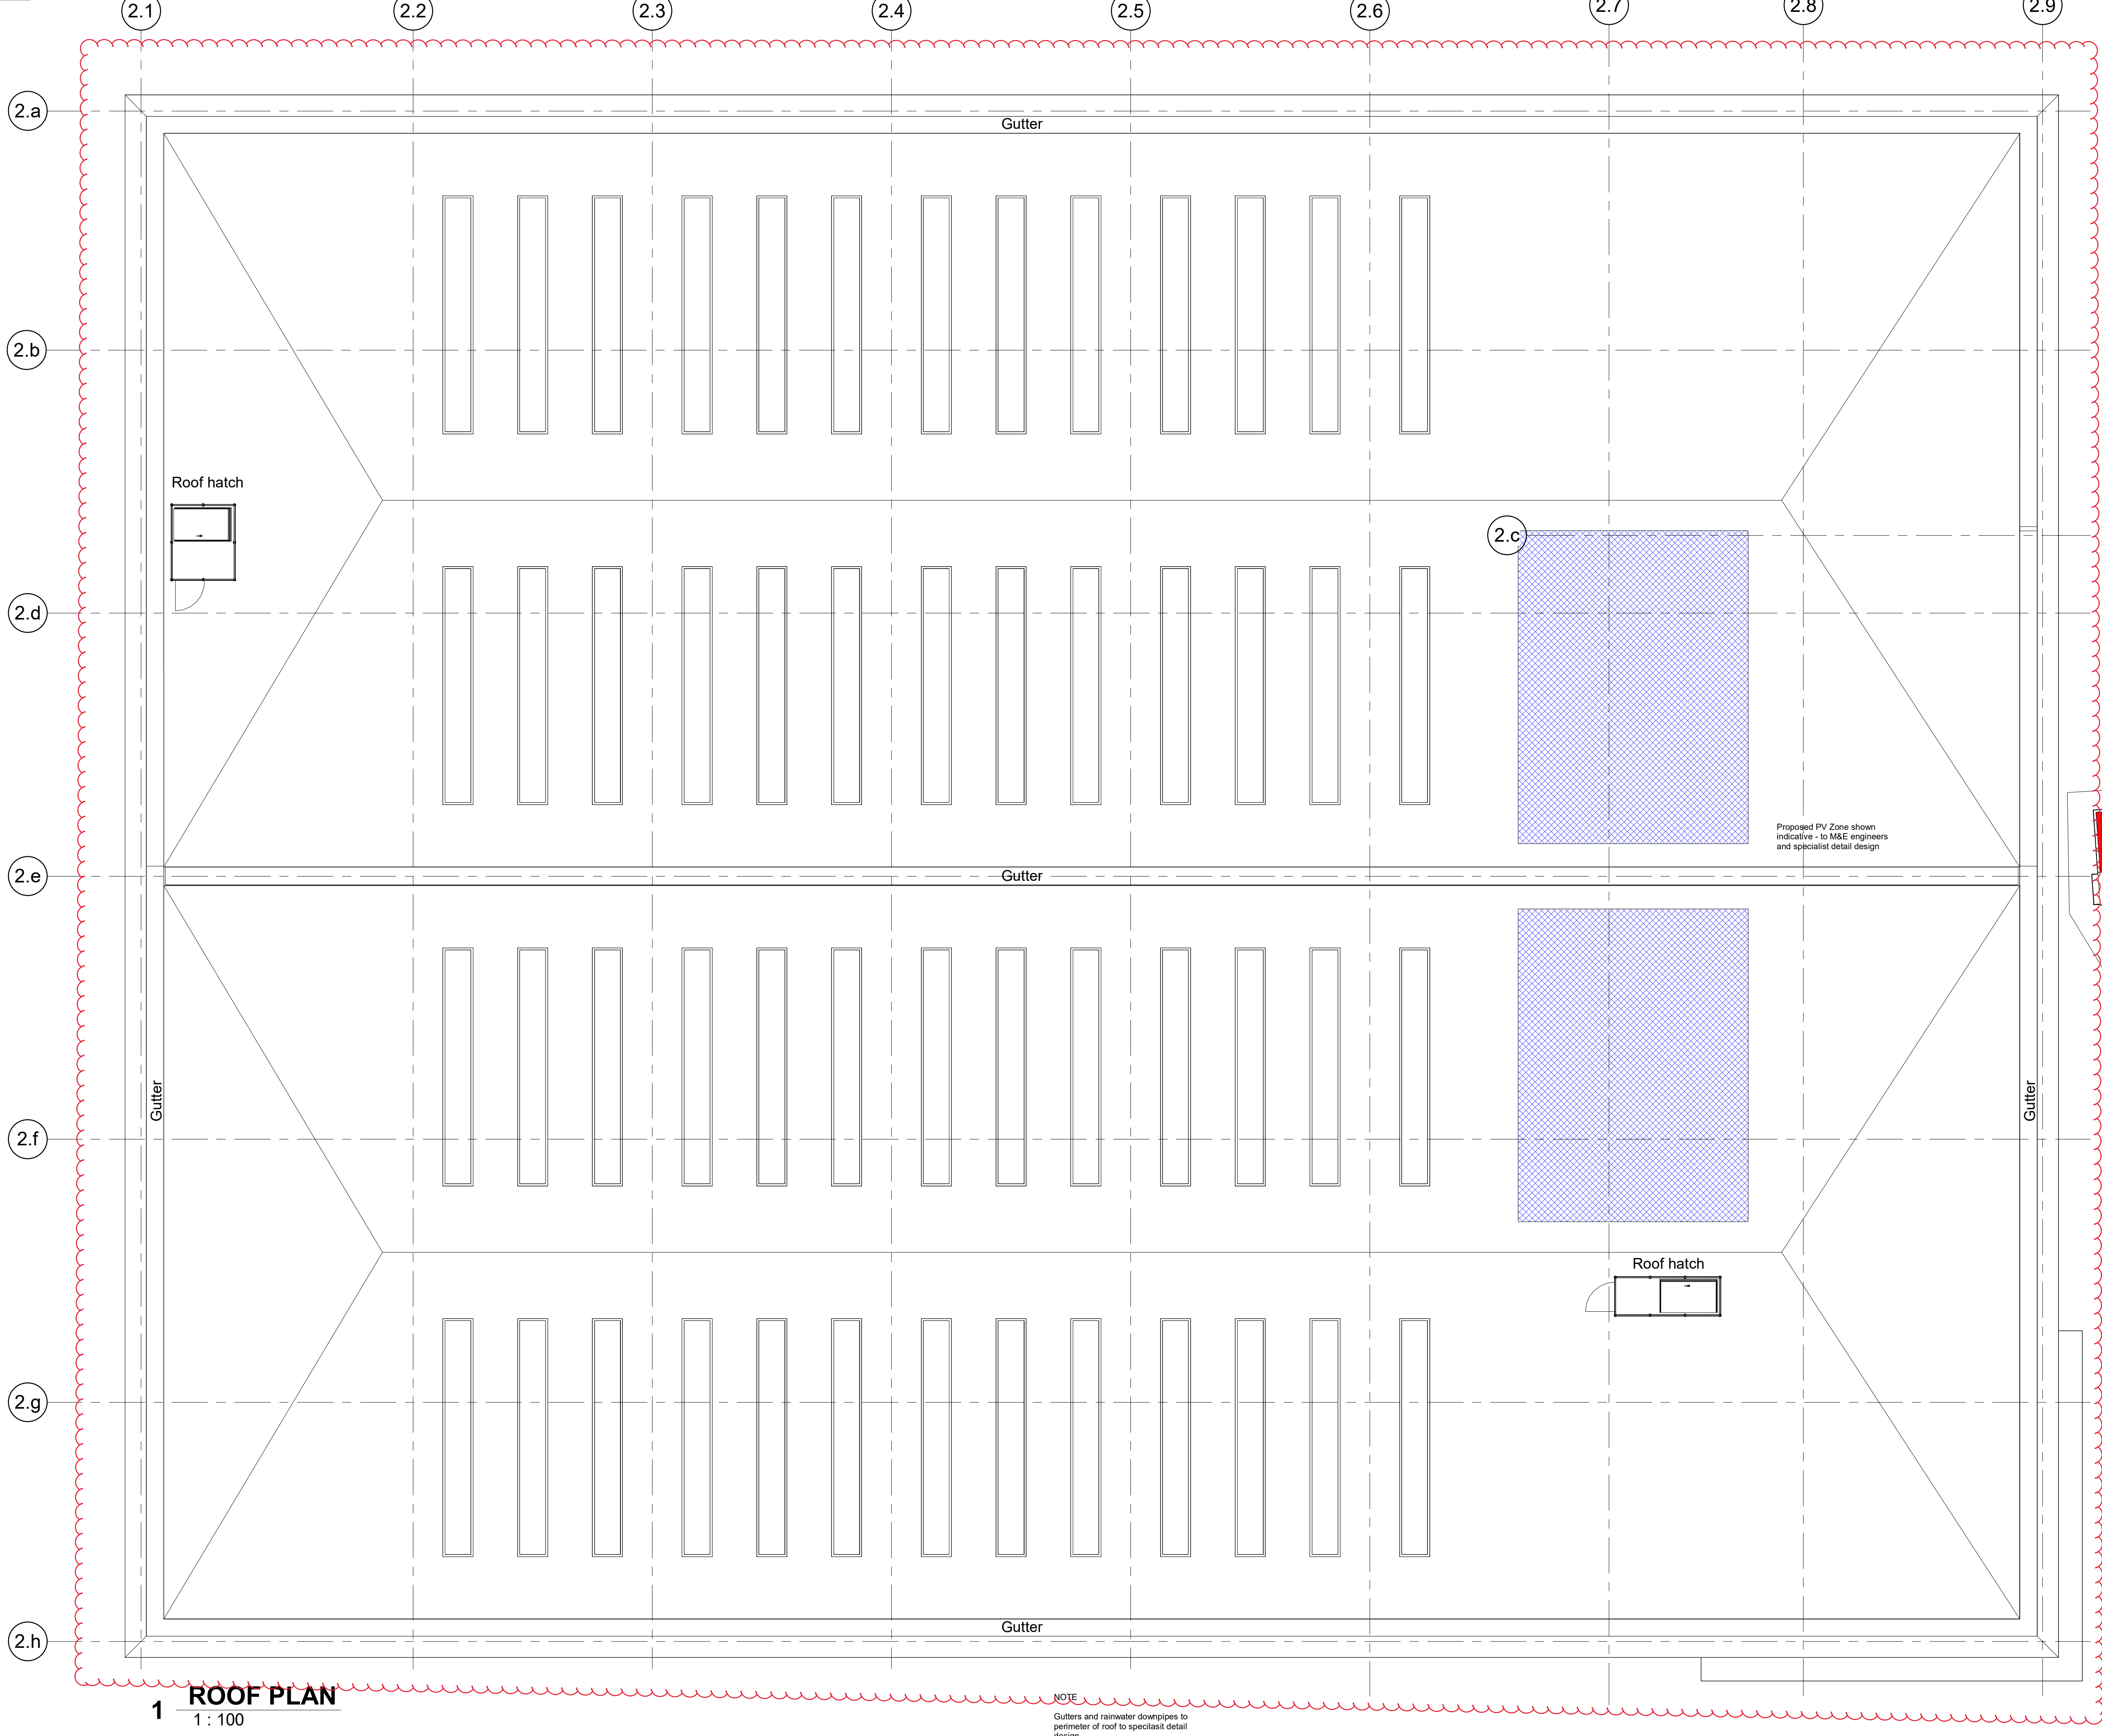


NOTES:
Copyright Chetwoods (Birmingham) Limited. No implied licence exists.
Contractors must verify all dimensions on site before commencing any work or shop drawings. This drawing is not to be scaled. Use figured dimensions only, subject to statutory approvals and survey.
Building areas are liable to adjustment over the course of the design process due to the ongoing construction detailing developments.
Please note the information contained within this drawing is solely for the benefit of the employer and should not be relied upon by third parties.
The CDM hazard management procedures for the Chetwoods aspects of the design of this project are to be found on the "Chetwoods - Hazard Analysis and Design Risk Assessment" and/or drawings. The full project design team's comprehensive set of hazard management procedures are available from the Principal Designer appointed for the project.

 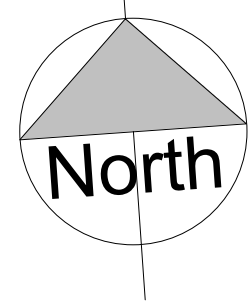

MATERIALS KEY:

Roof material: ---

Rooflights: Translucent, triple-skinned, non-fragile, factory-assembled GRP rooflights - Min. 15% roof area

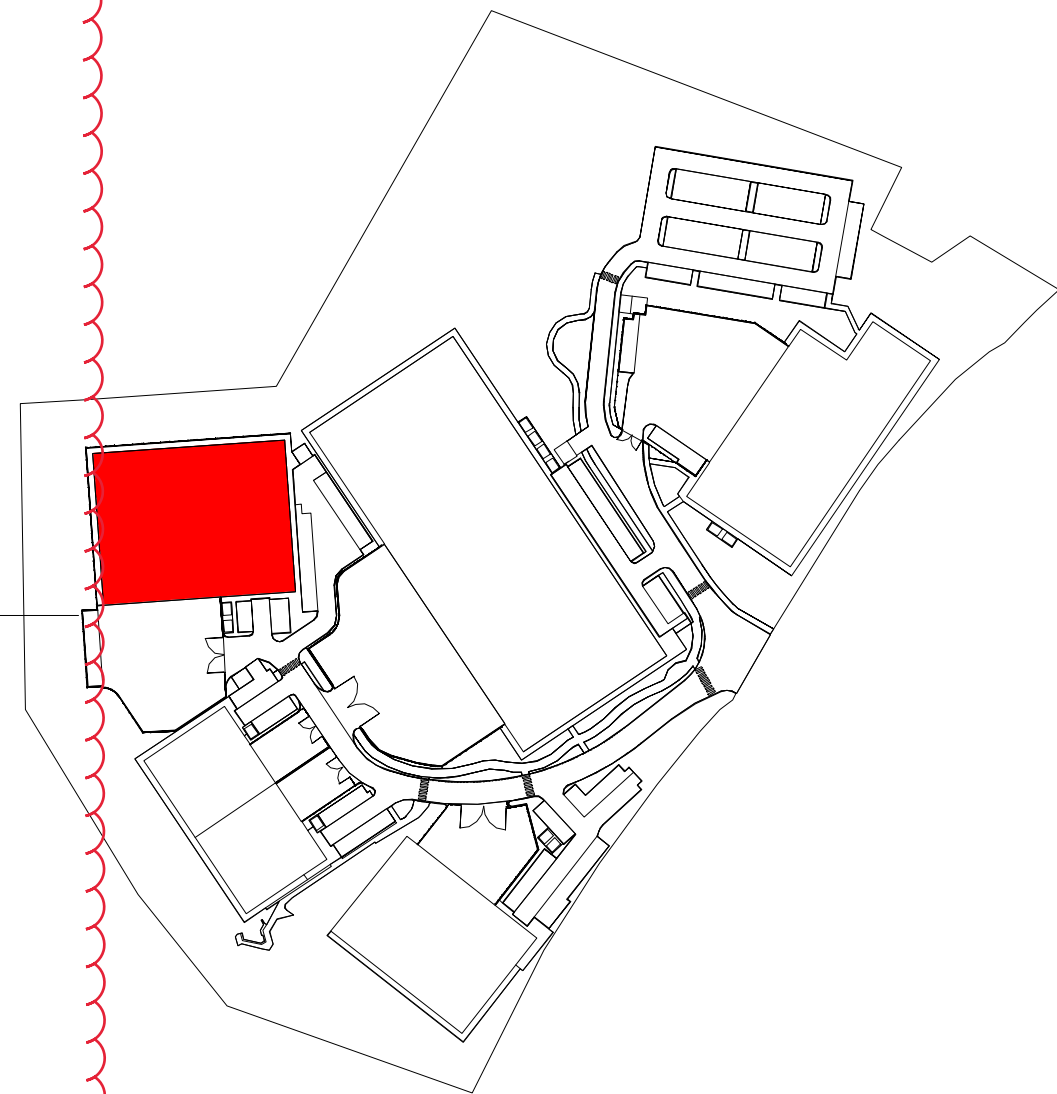

Overall footprint of unit increased.

PL5	NMA ISSUE	21/10/25	CG/ST
PL4	ISSUED FOR PLANNING	22/01/25	HD/TM
PL3	ISSUED INCORPORATING CLIENT FURTHER COMMENTS	20/01/25	HD/TM
PL2	ISSUED INCORPORATING CLIENT COMMENTS	17/01/25	HD/TM
PL1	FIRST ISSUE	18/12/24	HD/TM

Rev	Revision Description	Date	Author/Reviewer
-----	----------------------	------	-----------------

PLANNING

32 Frederick Street, Birmingham, B1 3RH | +44 (0)121 234 7500 | www.chetwoods.com





Project
SHINFIELD PARK, READING

Client
WRENBRIDGE




Drawing Title
UNIT 2 - ROOF GA PLAN

Scale	Size	Drawn	Checked	Date
As indicated	A1	HD	AR	22/10/24

Project	Originator	Functional	Spatial	Form	Discipline	Number	Rev.
5704	CA	02	RF	DR	A	00102	PL5

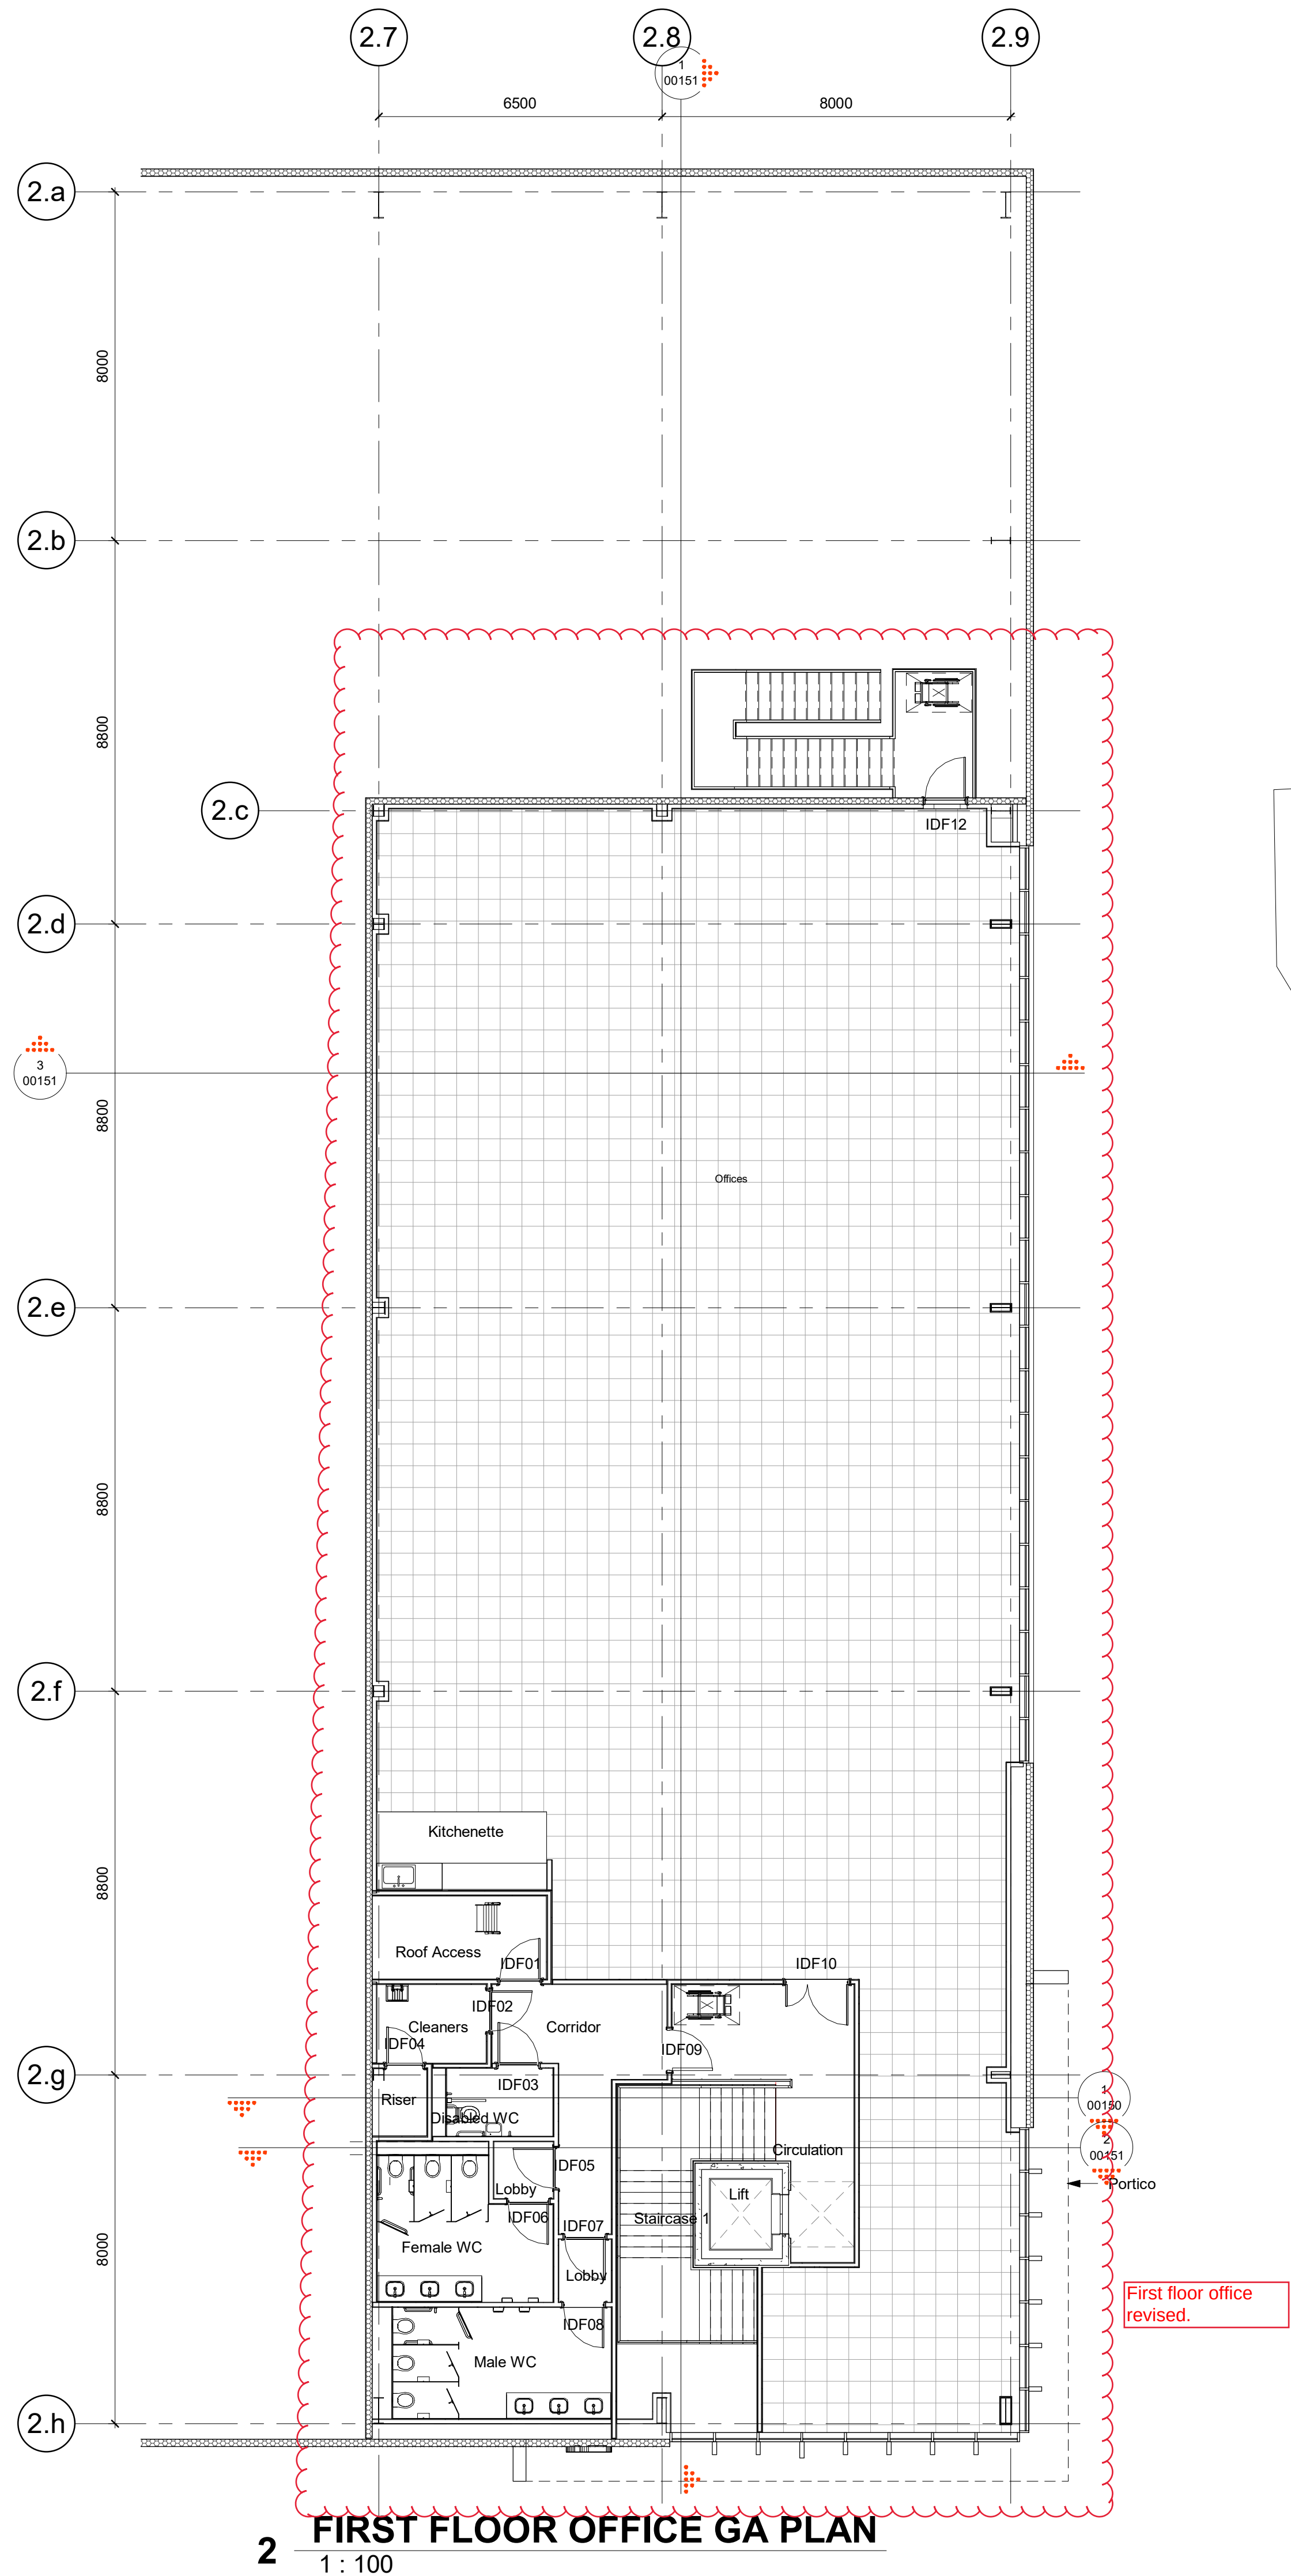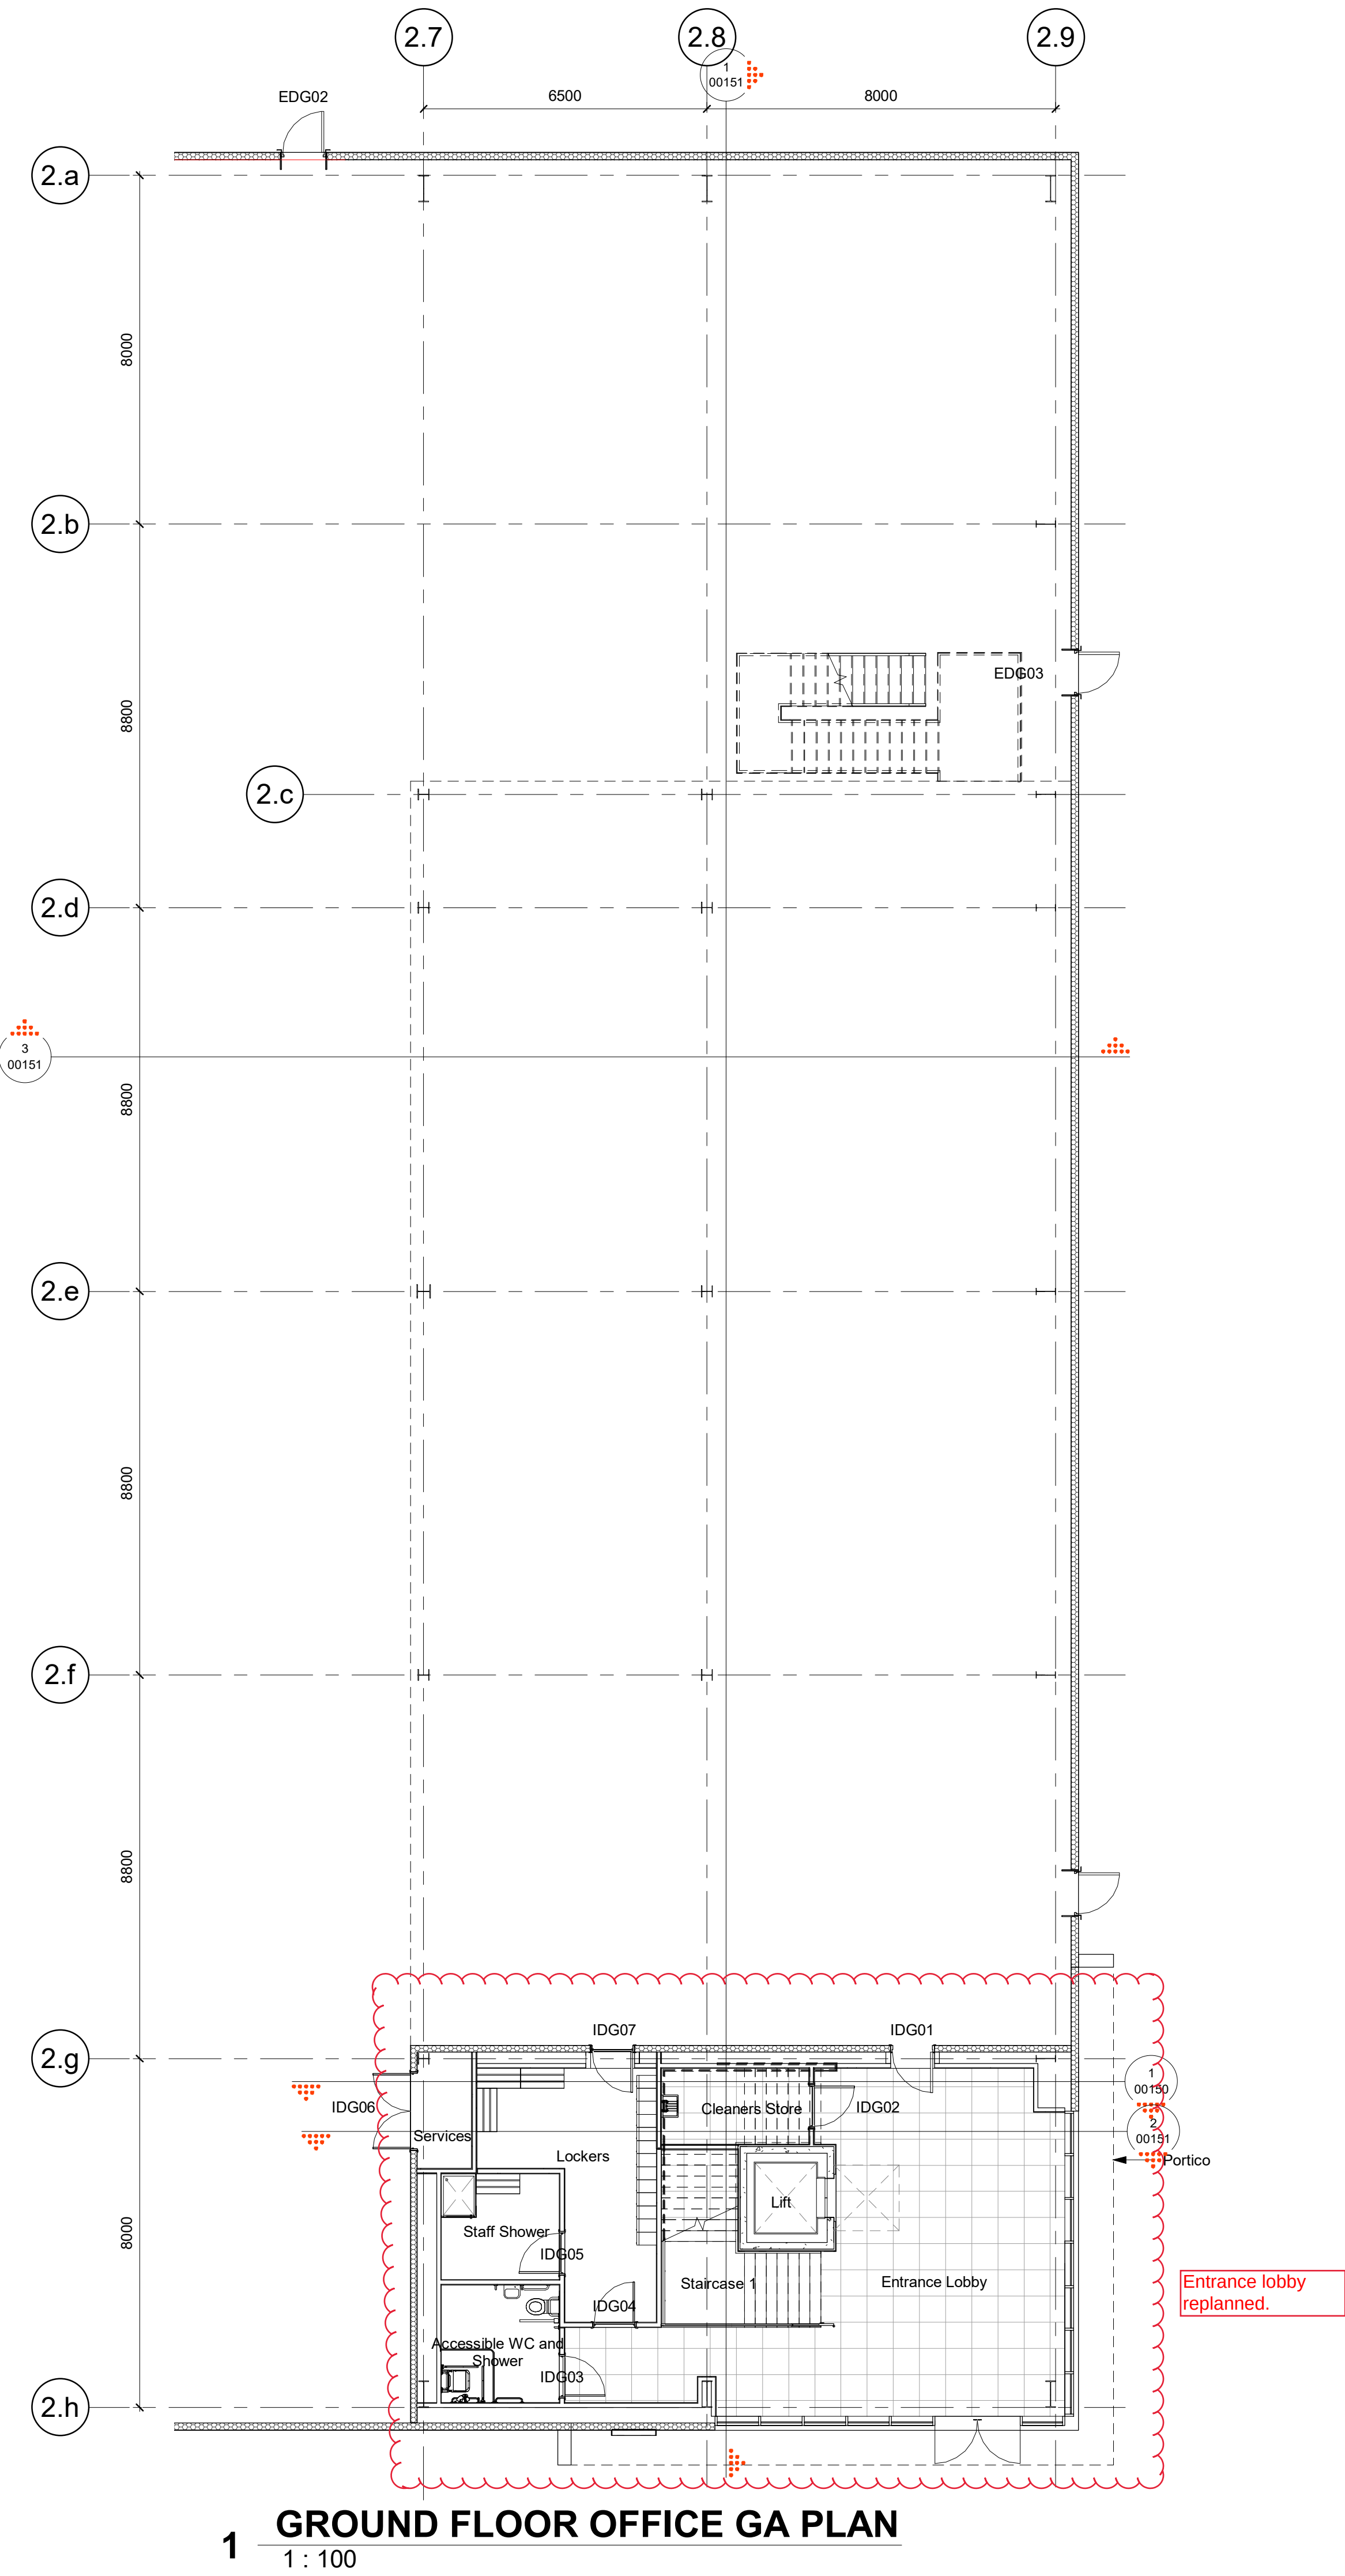

NOTES:
Copyright Chetwoods (Birmingham) Limited. No implied licence exists.
Contractors must verify all dimensions on site before commencing any work or shop drawings. This drawing is not to be scaled. Use figured dimensions only, subject to statutory approvals and survey.
Building areas are liable to adjustment over the course of the design process due to the ongoing construction detailing developments.
Please note the information contained within this drawing is solely for the benefit of the employer and should not be relied upon by third parties.
The CDM hazard management procedures for the Chetwoods aspects of the design of this project are to be found on the "Chetwoods - Hazard Analysis and Design Risk Assessment" and/or drawings. The full project design team's comprehensive set of hazard management procedures are available from the Principal Designer appointed for the project.

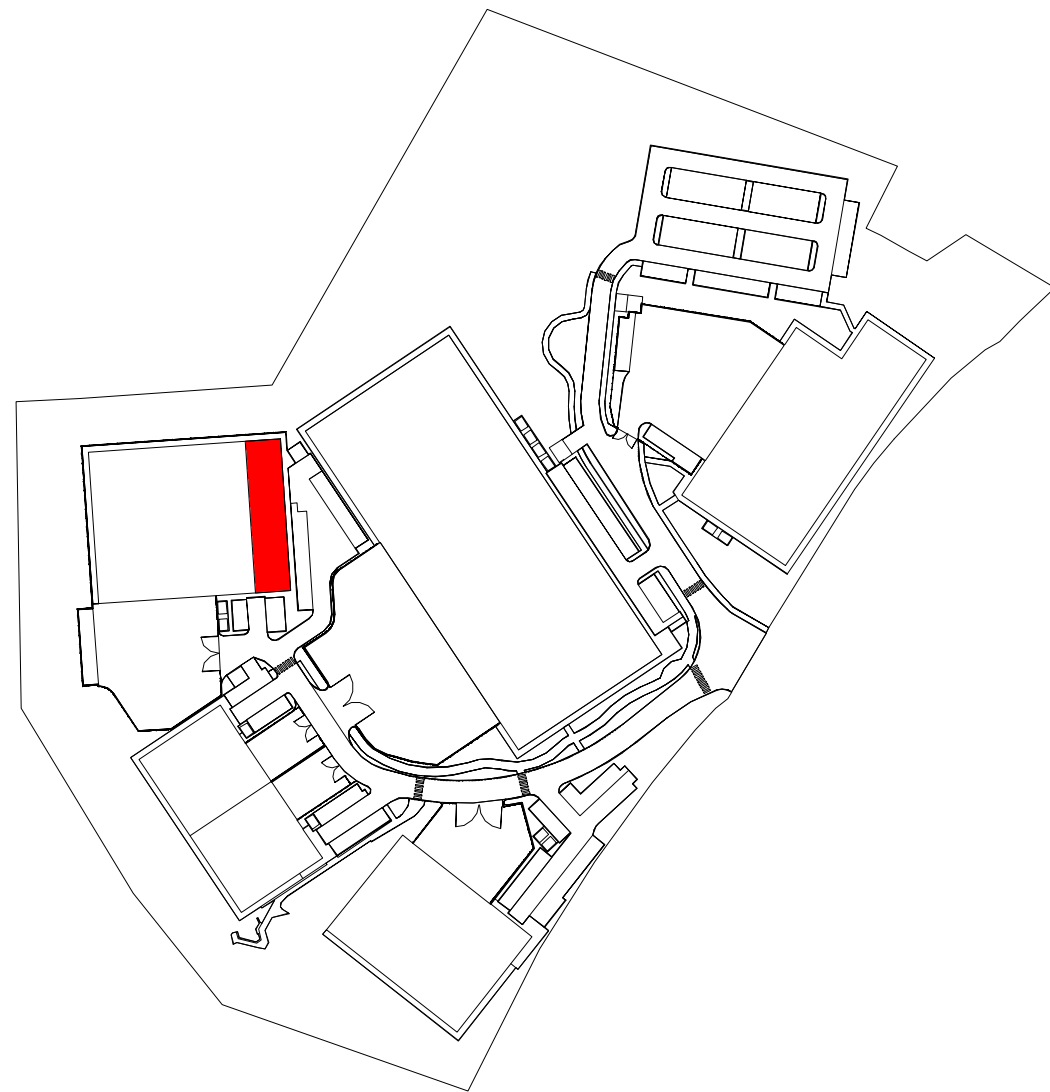 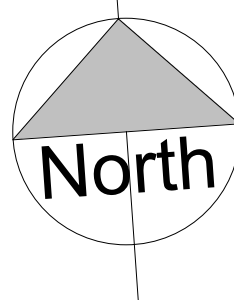

PL6	NMA ISSUE	21/10/25	CG/ST
PL5	REFUGE LOCATION AMENDED	10/07/25	HD/TM
PL4	ISSUED FOR PLANNING	22/01/25	HD/TM
PL3	ISSUED INCORPORATING CLIENT FURTHER COMMENTS	20/01/25	HD/TM
PL2	ISSUED INCORPORATING CLIENT COMMENTS	17/01/25	HD/TM
PL1	FIRST ISSUE	18/12/24	HD/TM

Rev	Revision Description	Date	Author/Reviewer
-----	----------------------	------	-----------------

PLANNING

32 Frederick Street,
Birmingham, B1 3RH

+44 (0)121 234 7500
www.chetwoods.com



Project
SHINFIELD PARK, READING



Client
WRENBRIDGE

Drawing Title
UNIT 2 - OFFICE FLOOR GA PLANS


Scale	Size	Drawn	Checked	Date
As indicated	A1	HD	AR	22/10/24

Project	Originator	Functional	Spatial	Form	Discipline	Number	Rev.
5704	CA	02	ZZ	DR	A	00101	PL6

NOTES:
Copyright Chetwoods (Birmingham) Limited. No implied licence exists.
Contractors must verify all dimensions on site before commencing any work or shop drawings. This drawing is not to be scaled. Use figured dimensions only.
Building areas are liable to adjustment over the course of the design process due to the ongoing construction detailing developments.
Please note the information contained within this drawing is solely for the benefit of the employer and should not be relied upon by third parties.
The CDM hazard management procedures for the Chetwoods aspects of the design of this project are to be found on the "Chetwoods - Hazard Analysis and Design Risk Assessment" and/or drawings. The full project design team's comprehensive set of hazard management procedures are available from the Principal Designer appointed for the project.

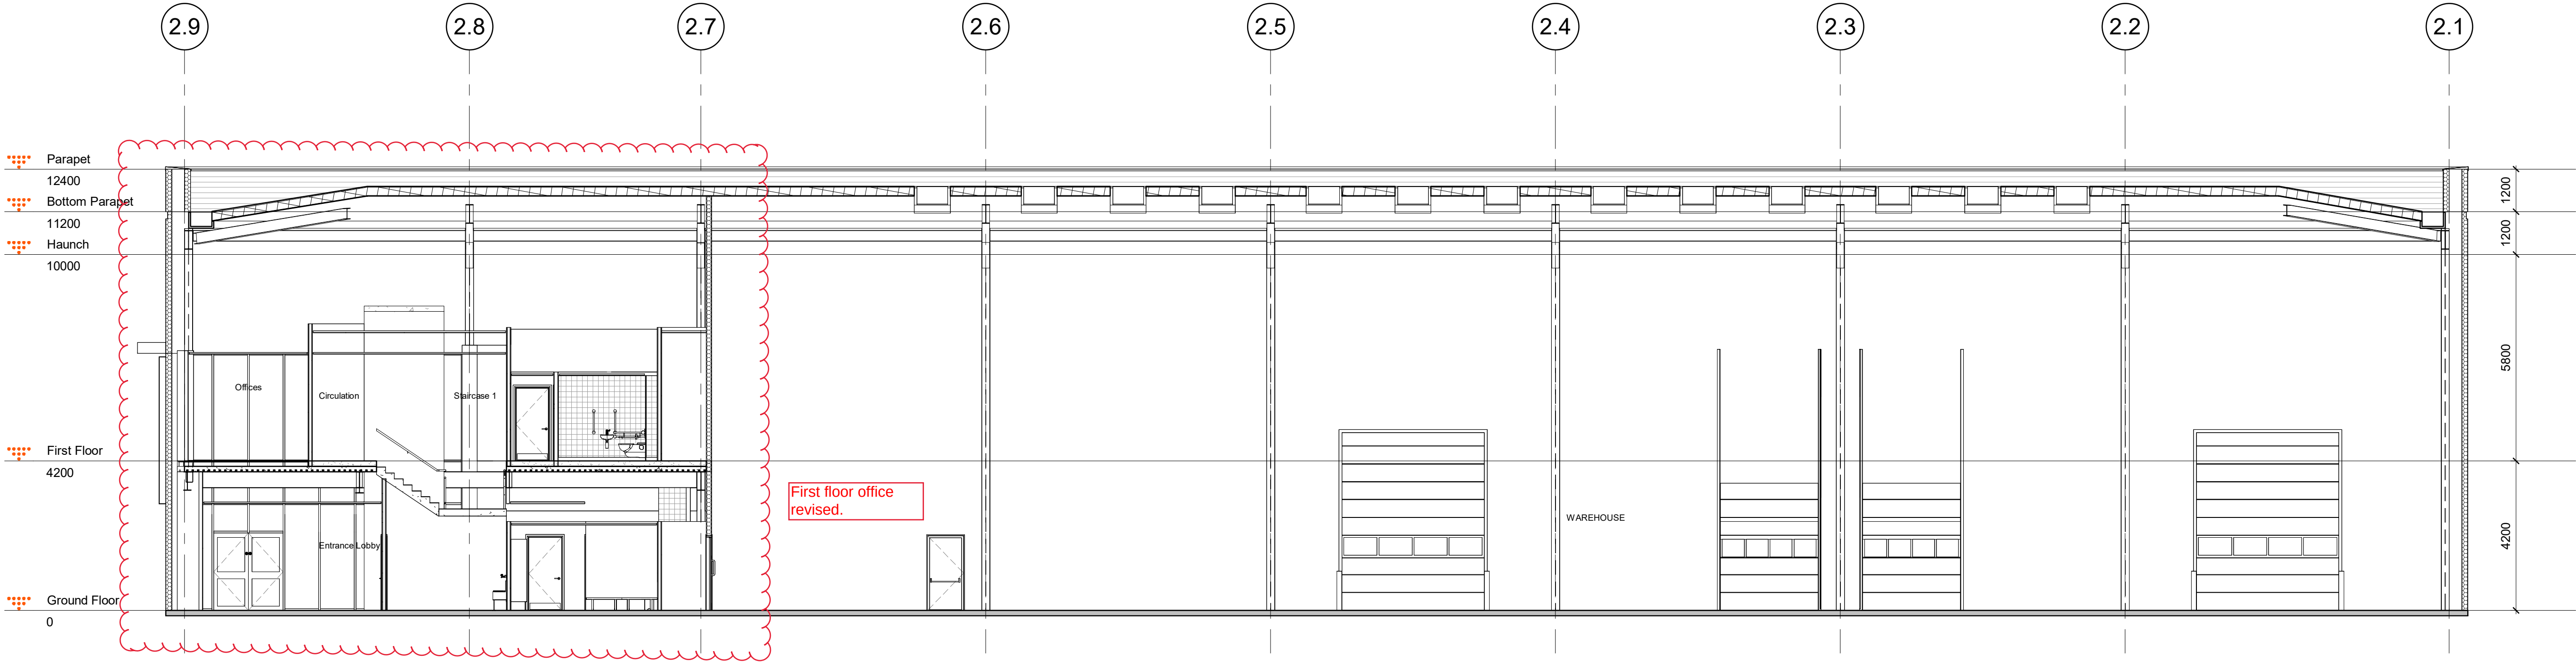 

1 **Warehouse Section A**
1 : 100

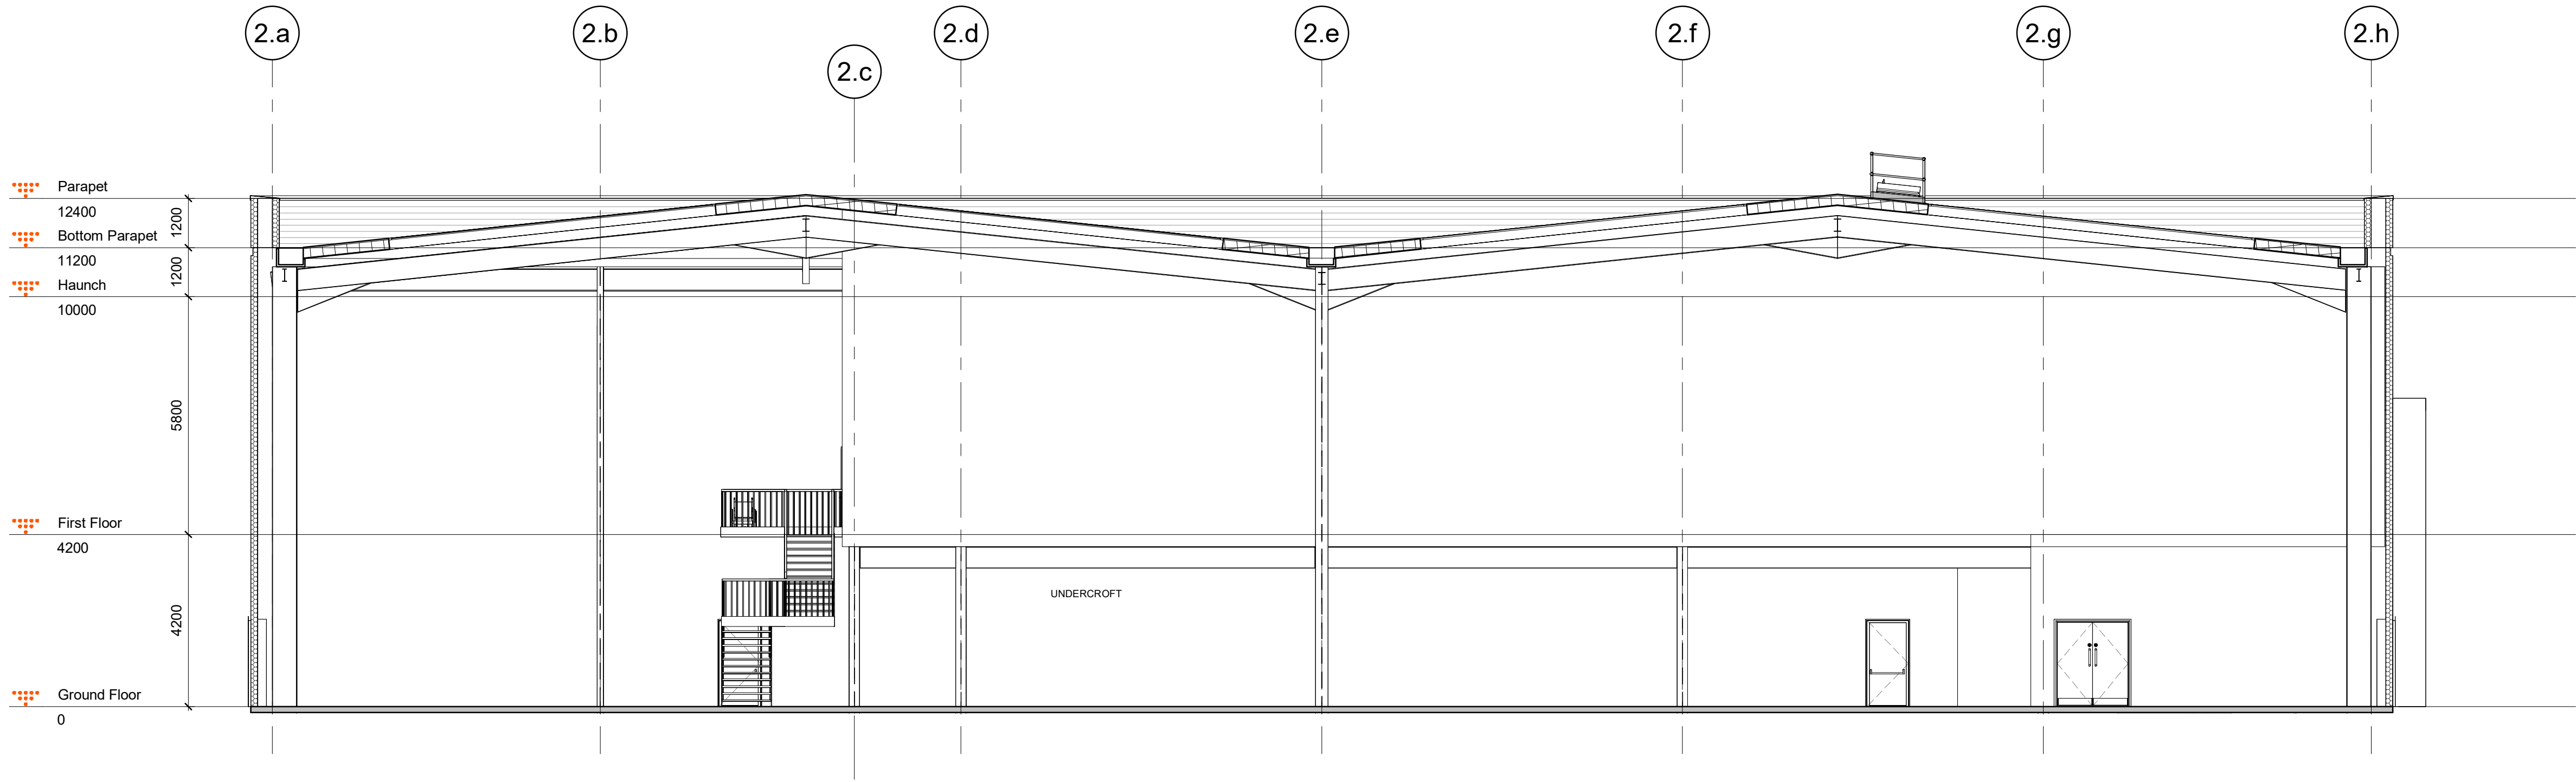

2 **Warehouse Section B**
1 : 100

PL5	NMA ISSUE	21/10/25	CG/ST
PL4	ISSUED FOR PLANNING	22/01/25	HD/TM
PL3	ISSUED INCORPORATING CLIENT FURTHER COMMENTS	20/01/25	HD/TM
PL2	ISSUED INCORPORATING CLIENT COMMENTS	17/01/25	HD/TM
PL1	FIRST ISSUE	18/12/24	HD/TM

Rev	Revision Description	Date	Author/Reviewer
-----	----------------------	------	-----------------

PLANNING

32 Frederick Street,
Birmingham, B1 3RH

+44 (0)121 234 7500
www.chetwoods.com



Project
SHINFIELD PARK, READING


Client
WRENBRIDGE

Drawing Title
UNIT 2 - PROPOSED WAREHOUSE GA SECTIONS


Scale	Size	Drawn	Checked	Date
1 : 100	A1	HD	AR	2023.08.01

Project	Originator	Functional	Spatial	Form	Discipline	Number	Rev.
5704	CA	02	ZZ	DR	A	00150	PL5


NOTES:
Copyright Chetwoods (Birmingham) Limited. No implied licence exists.
Contractors must verify all dimensions on site before commencing any work or shop drawings. This drawing is not to be scaled. Use figured dimensions only, subject to statutory approvals and survey.
Building areas are liable to adjustment over the course of the design process due to the ongoing construction detailing developments.
Please note the information contained within this drawing is solely for the benefit of the employer and should not be relied upon by third parties.
The CDM hazard management procedures for the Chetwoods aspects of the design of this project are to be found on the "Chetwoods - Hazard Analysis and Design Risk Assessment" and/or drawings. The full project design team's comprehensive set of hazard management procedures are available from the Principal Designer appointed for the project.

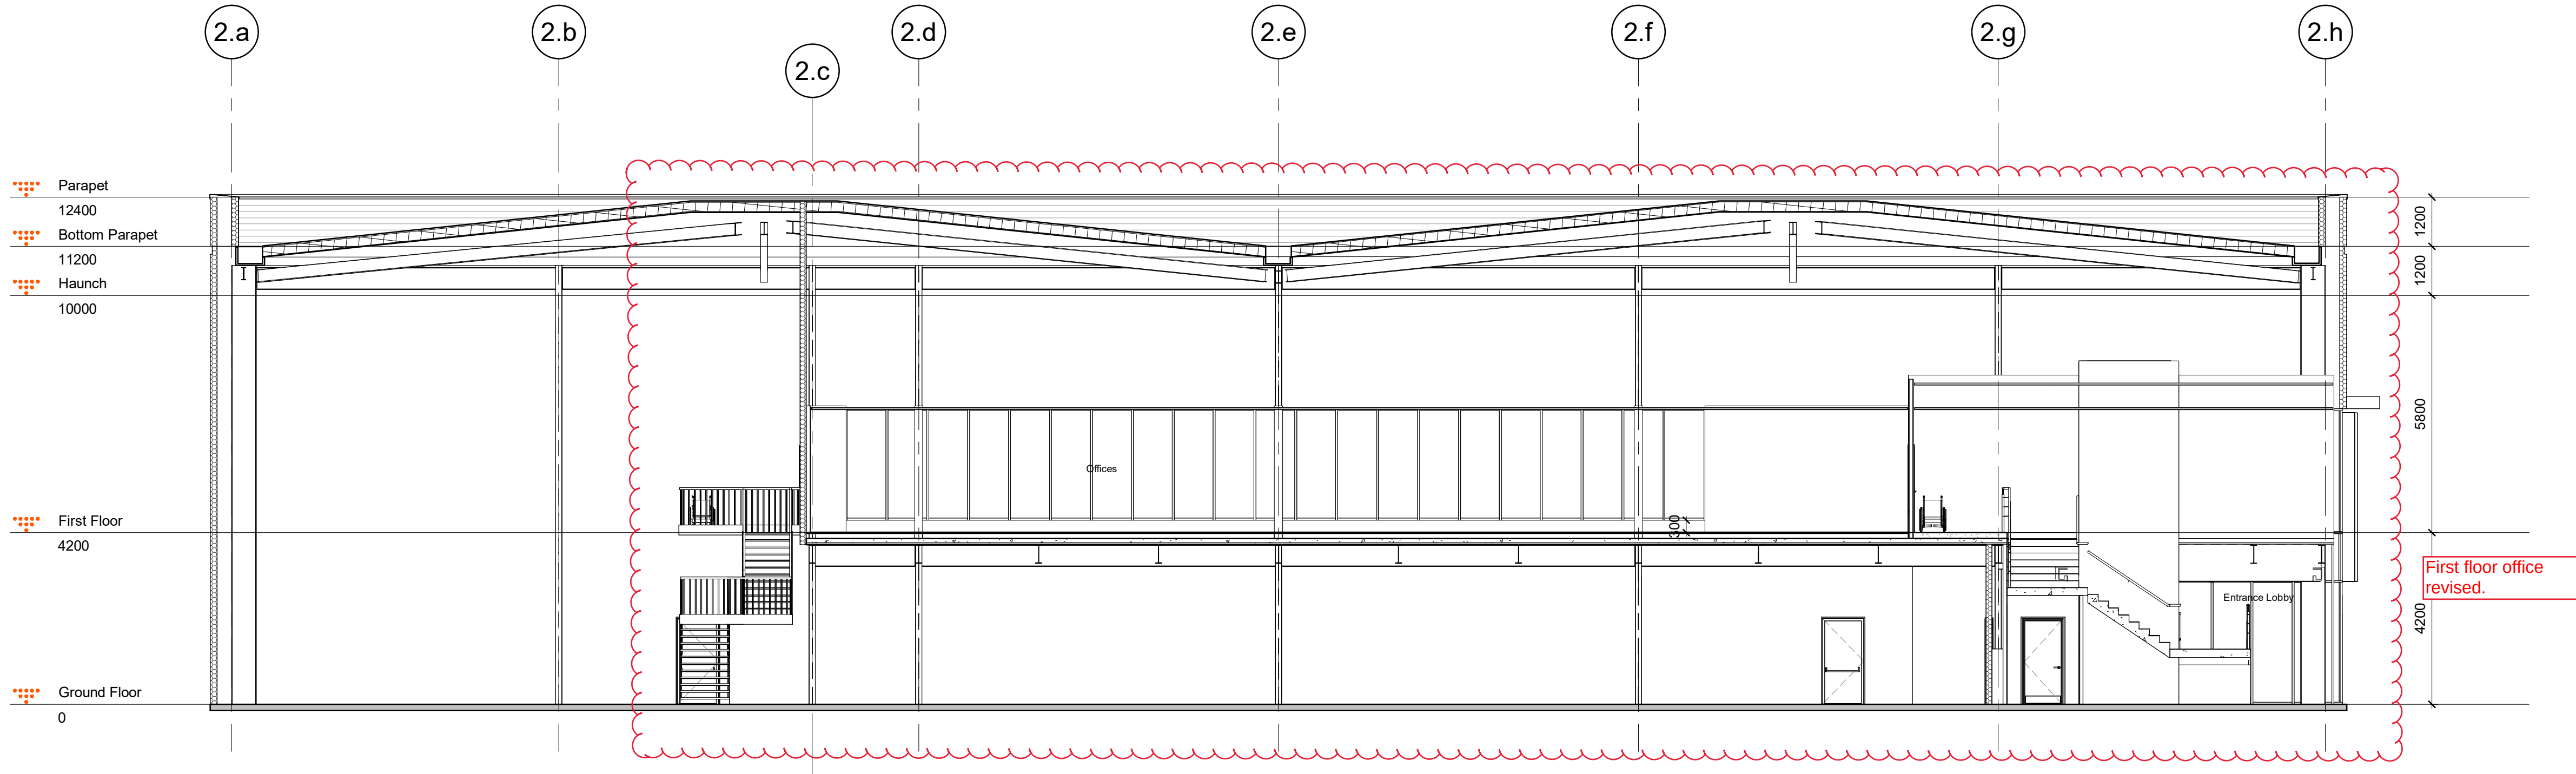

1 **Office Section 1**
1 : 100

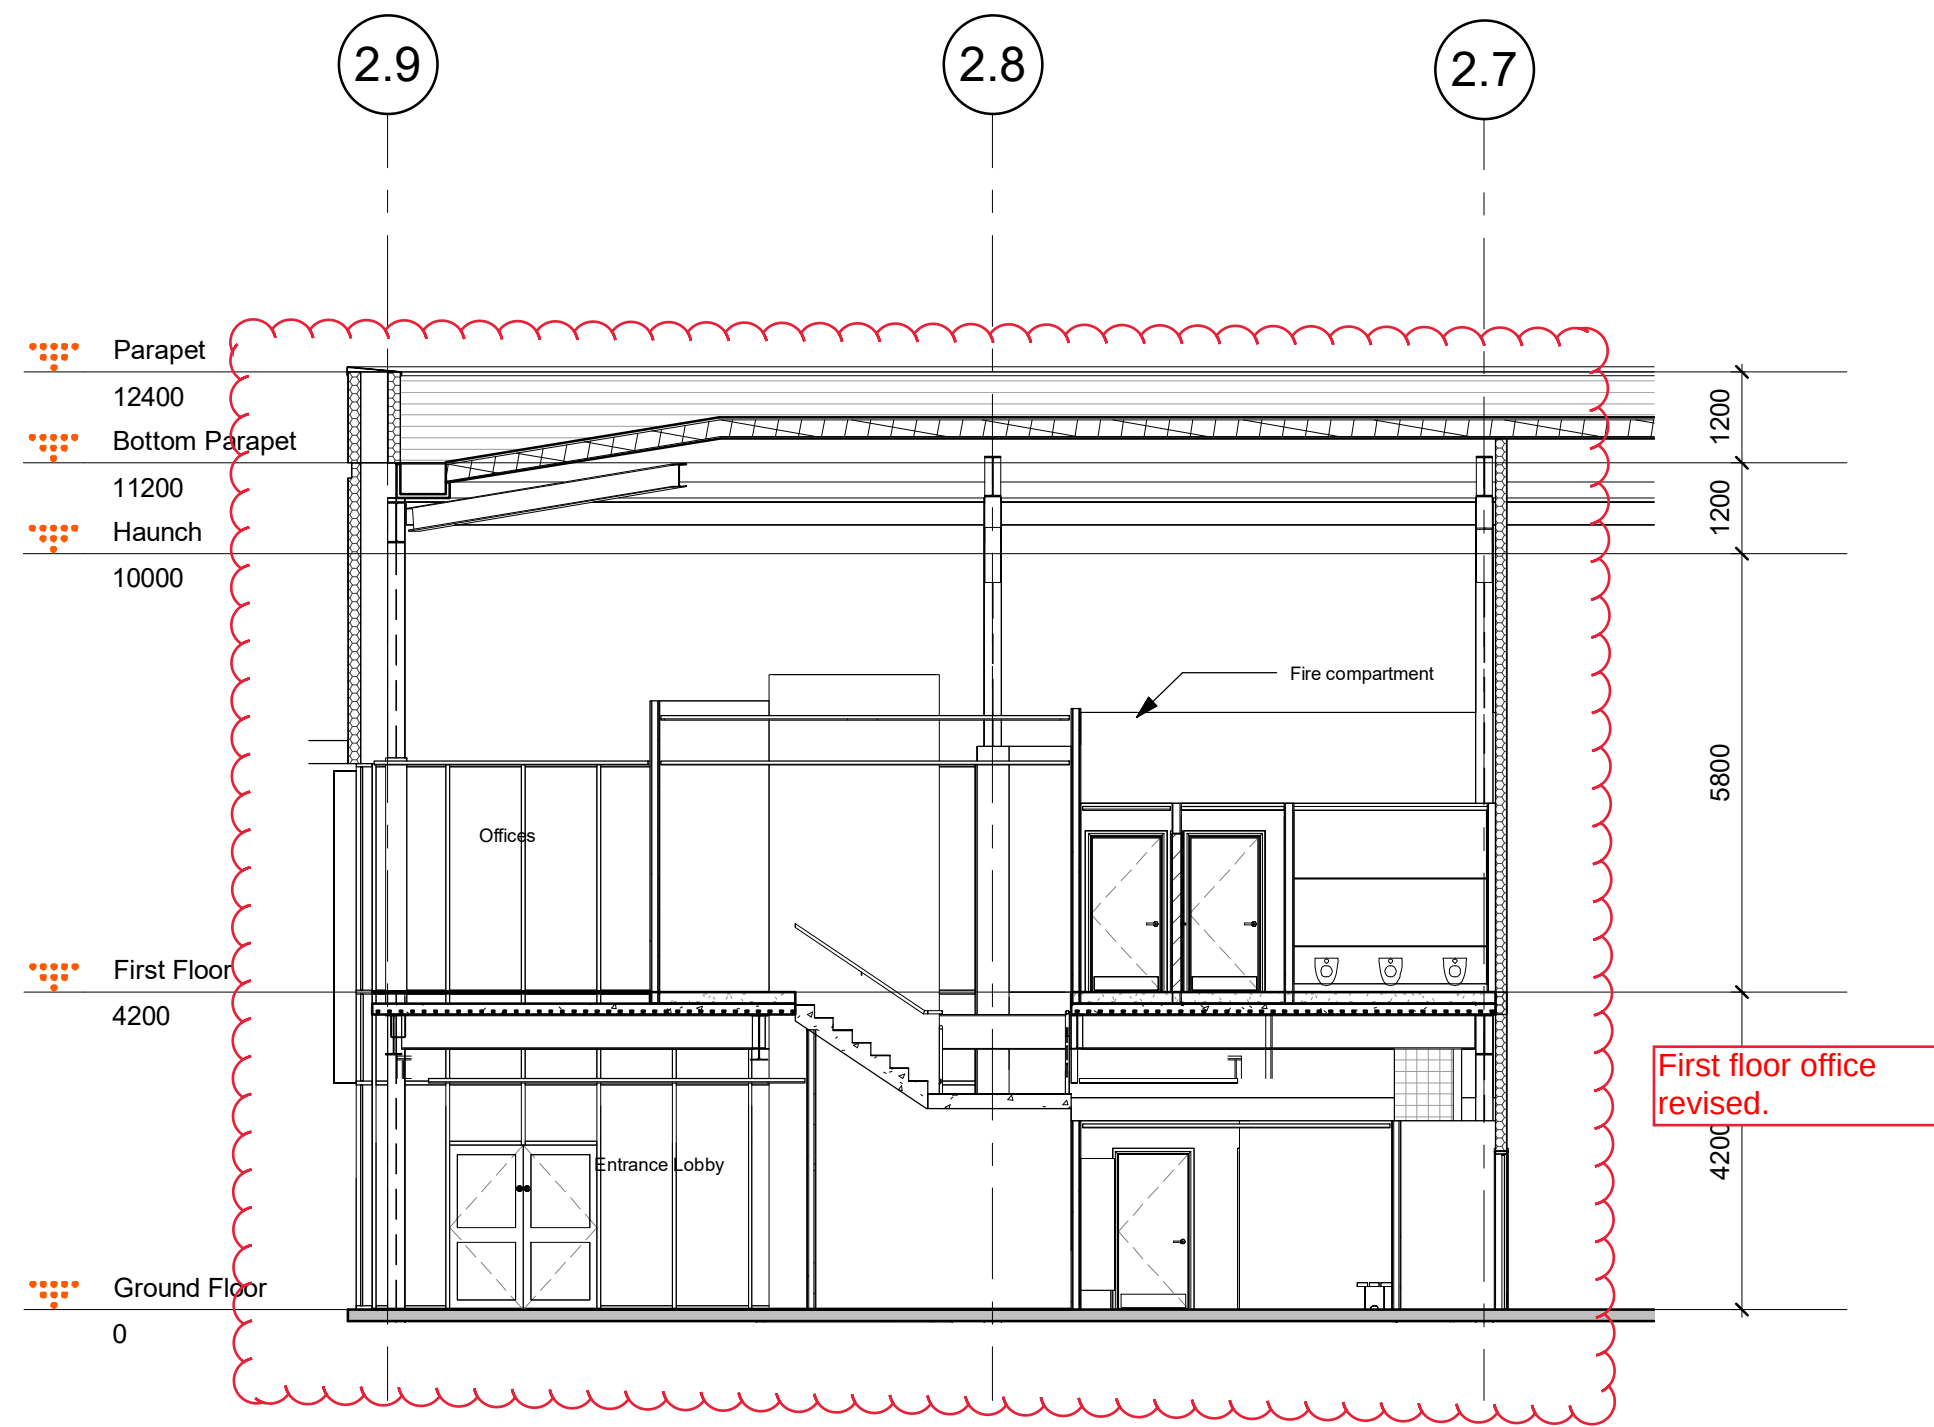

2 **Office Section 2**
1 : 100

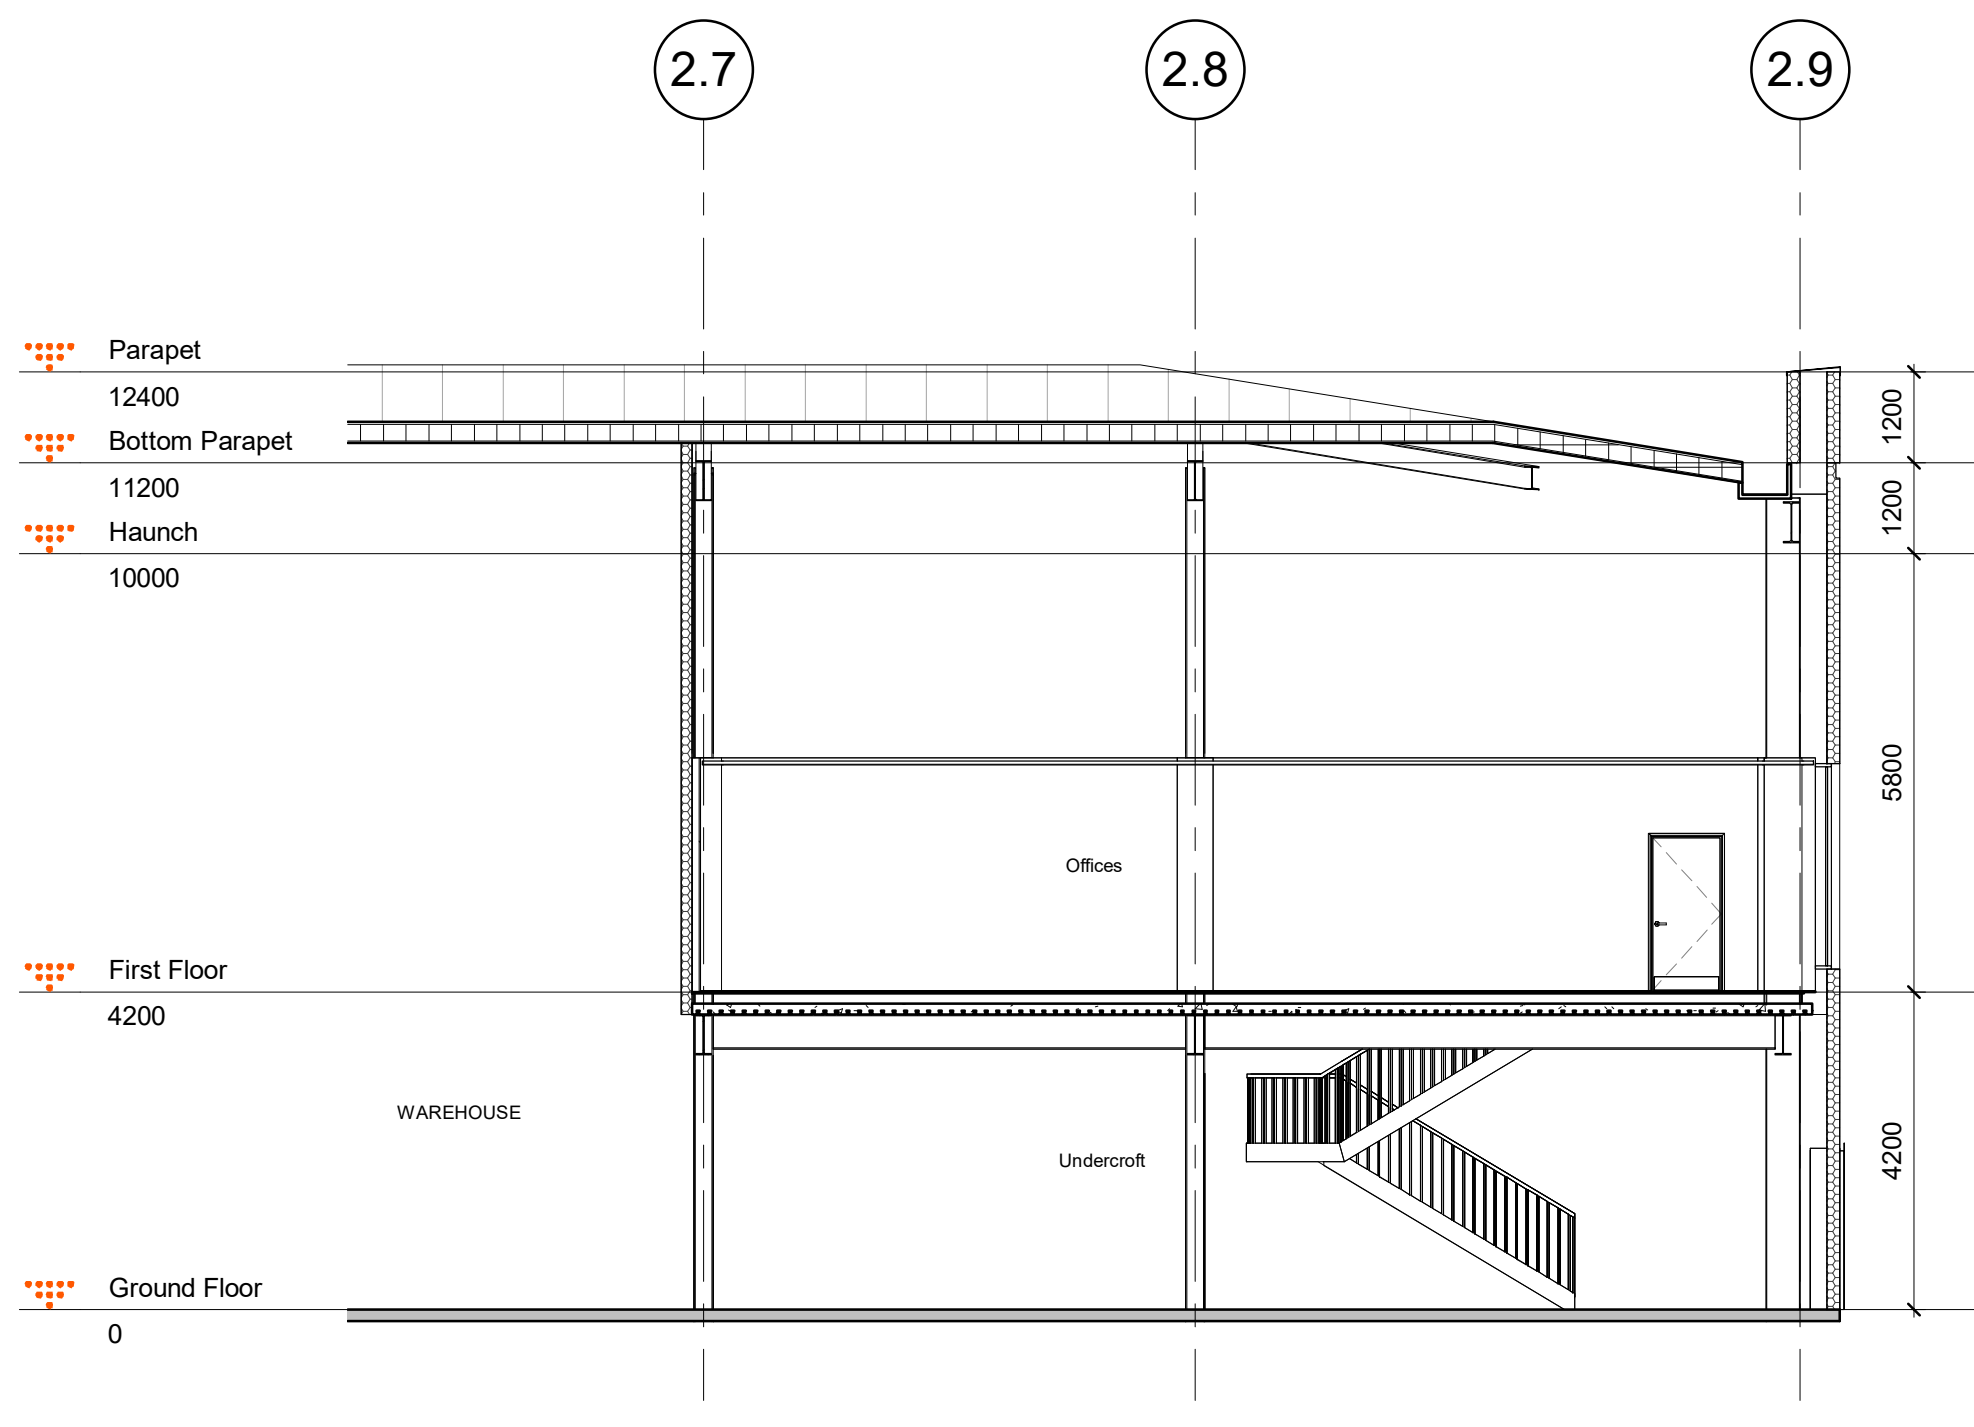

3 **Office Section 3**
1 : 100

PL5	NMA ISSUE	21/10/25	CG/ST
PL4	ISSUED FOR PLANNING	22/01/25	HD/TM
PL3	ISSUED INCORPORATING CLIENT FURTHER COMMENTS	20/01/25	HD/TM
PL2	ISSUED INCORPORATING CLIENT COMMENTS	17/01/25	HD/TM
PL1	FIRST ISSUE	18/12/24	HD/TM

Rev	Revision Description	Date	Author/Reviewer
-----	----------------------	------	-----------------

PLANNING

32 Frederick Street,
Birmingham, B1 3RH

+44 (0)121 234 7500
www.chetwoods.com




Project
SHINFIELD PARK, READING

Client
WRENBRIDGE


Drawing Title
UNIT 2 - PROPOSED OFFICE SECTIONS

Scale	Size	Drawn	Checked	Date
1 : 100	A1	HD	AR	22/10/24


Project	Originator	Functional	Spatial	Form	Discipline	Number	Rev.
5704	CA	02	ZZ	DR	A	00151	PL5

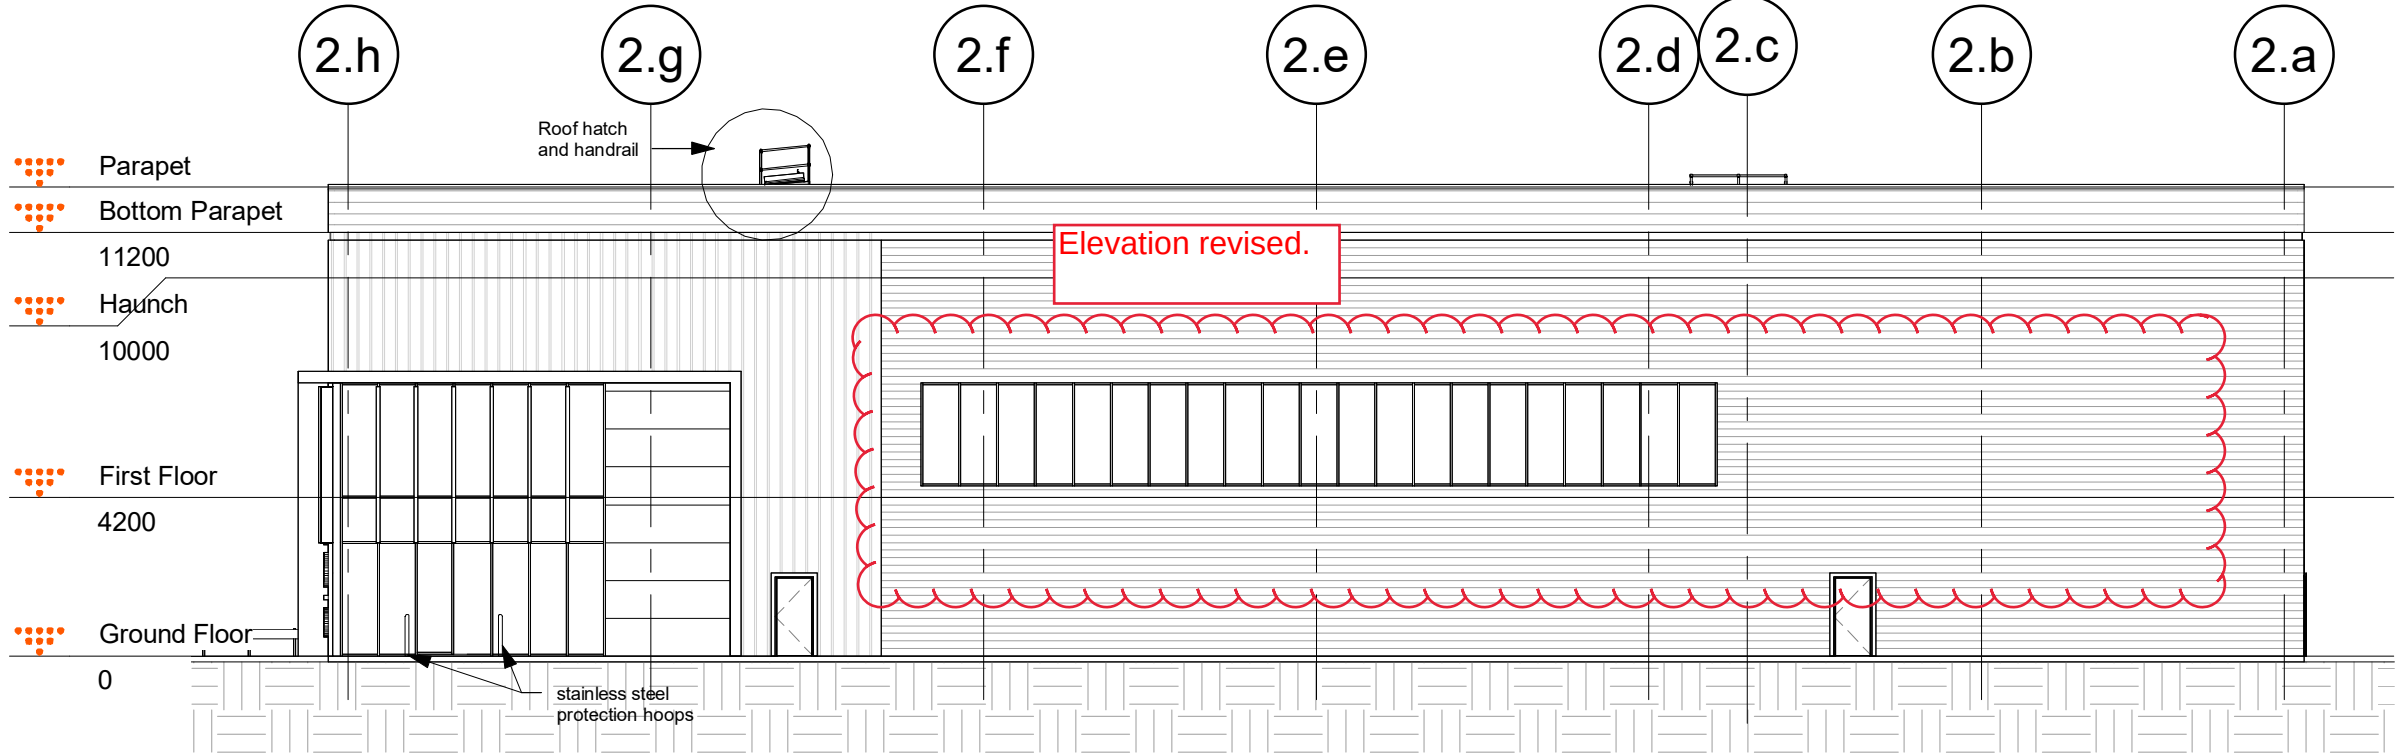


1 EAST ELEVATION
1 : 200

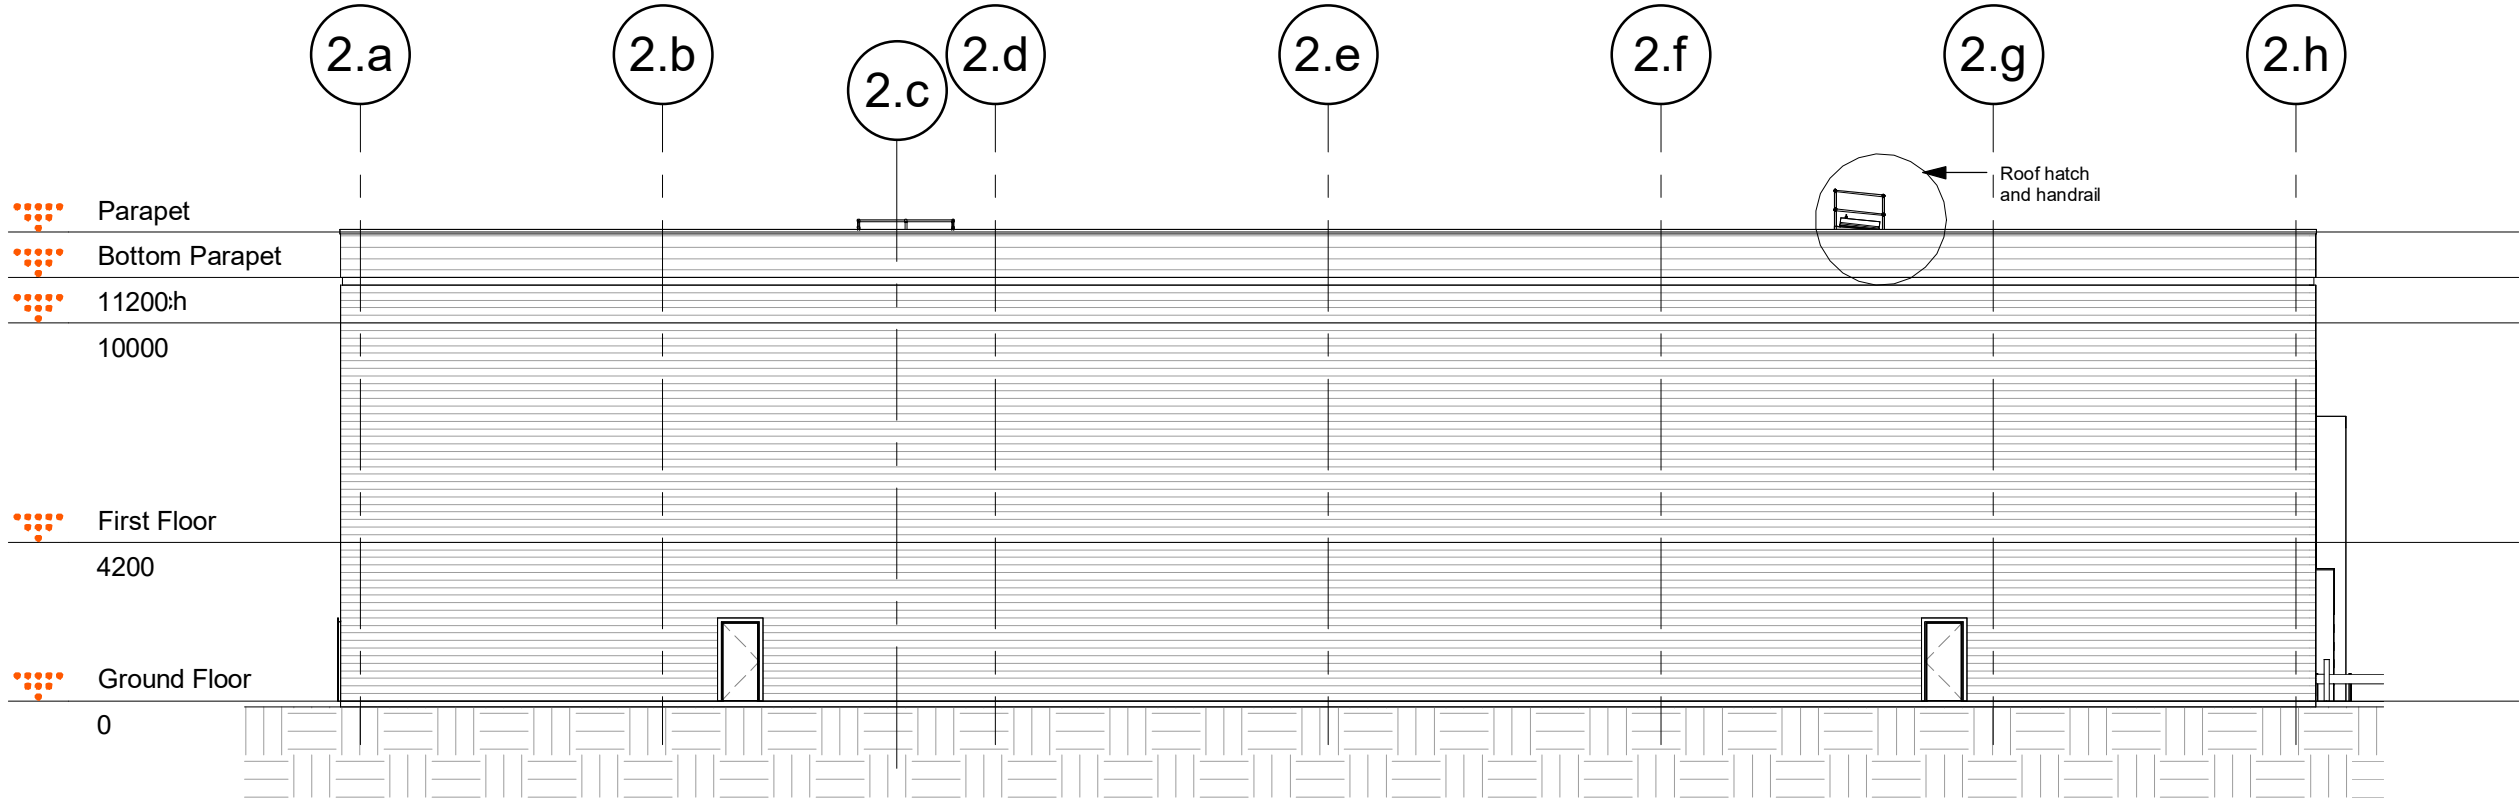

2 WEST ELEVATION
1 : 200


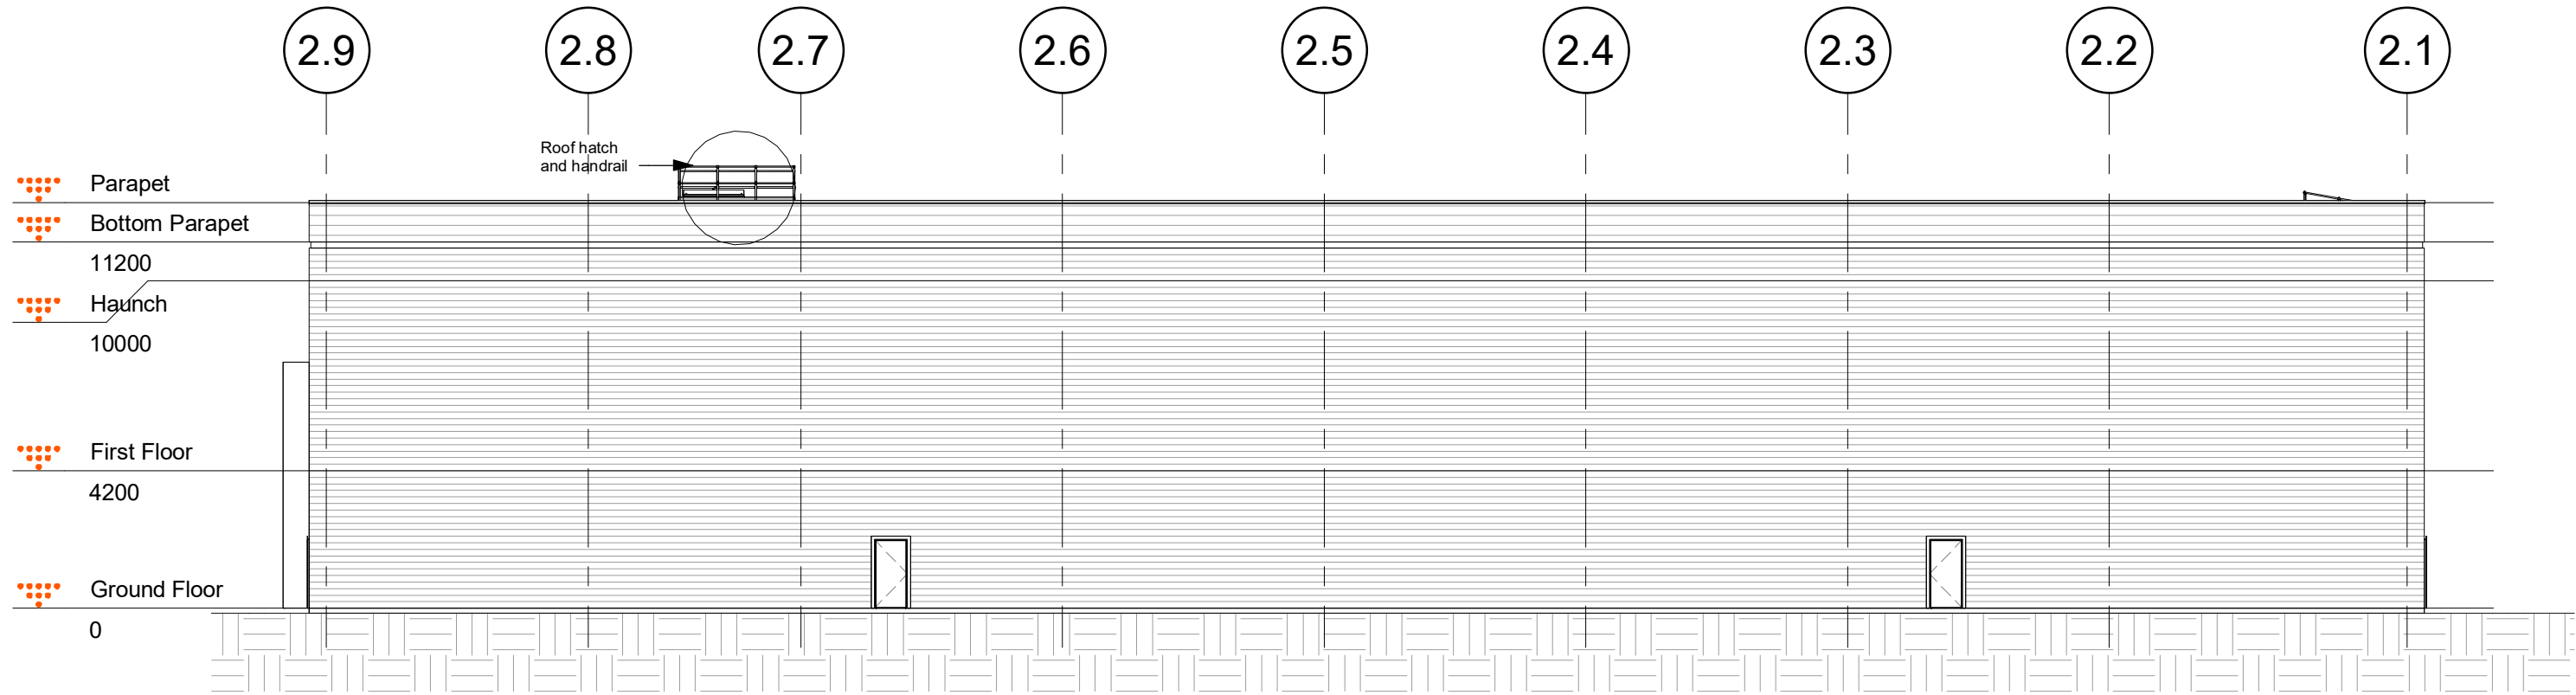


3 NORTH ELEVATION
1 : 200

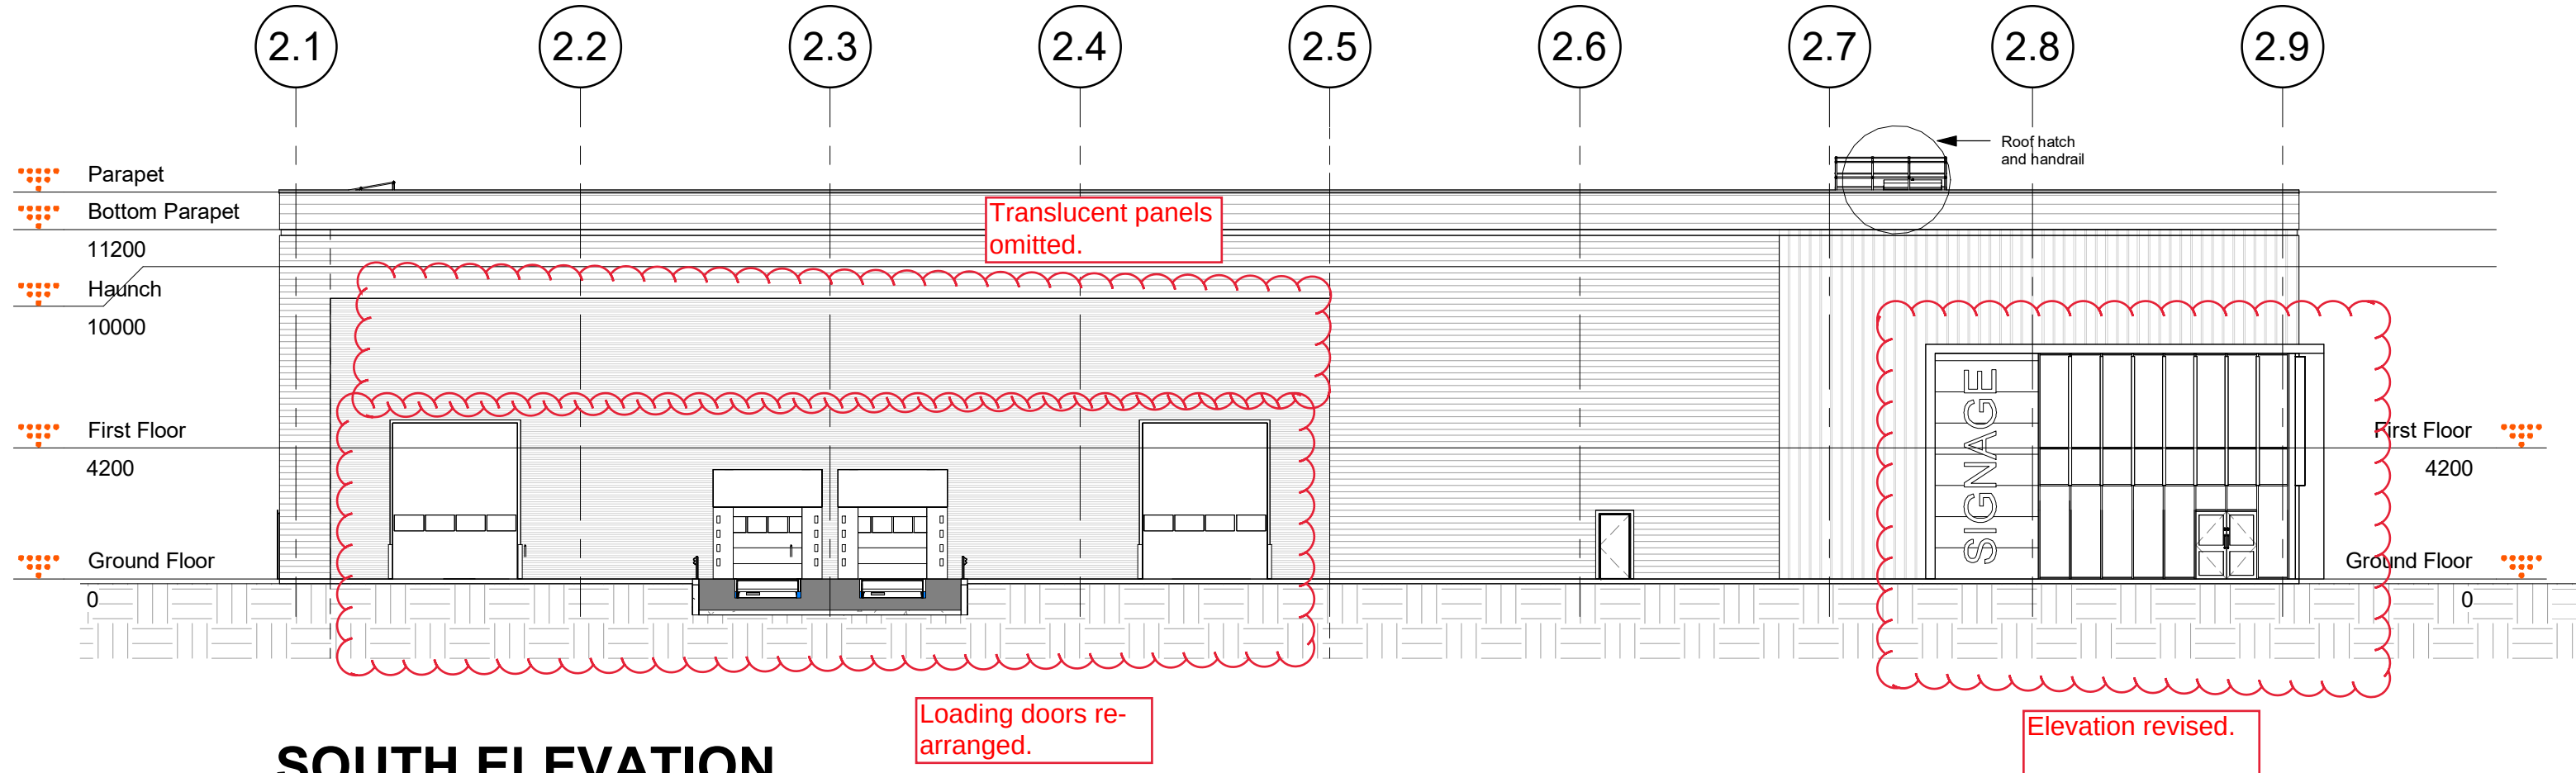

4 SOUTH ELEVATION
1 : 200

NOTES:
Copyright Chetwoods (Birmingham) Limited. No implied licence exists.
Contractors must verify all dimensions on site before commencing any work or shop drawings. This drawing is not to be scaled. Use figured dimensions only, subject to statutory approvals and survey.
Building areas are liable to adjustment over the course of the design process due to the ongoing construction detailing developments.
Please note the information contained within this drawing is solely for the benefit of the employer and should not be relied upon by third parties.
The CDM hazard management procedures for the Chetwoods aspects of the design of this project are to be found on the "Chetwoods - Hazard Analysis and Design Risk Assessment" and/or drawings. The full project design items comprehensive set of hazard management procedures are available from the Principal Designer appointed for the project.

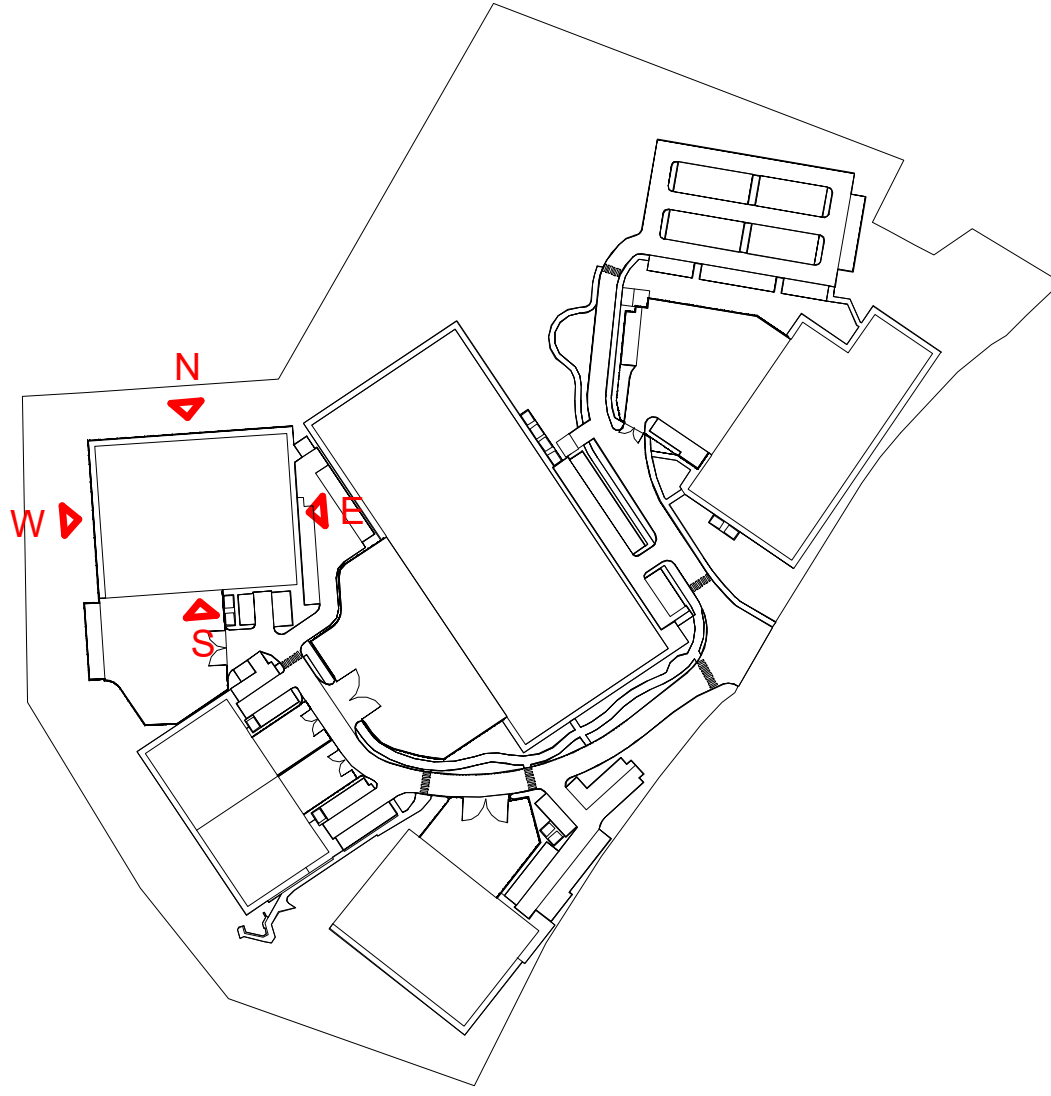 

PL5	NMA ISSUE	21/10/25	CG/ST
PL4	ISSUED FOR PLANNING	22/01/25	HD/TM
PL3	ISSUED INCORPORATING CLIENT FURTHER COMMENTS	20/01/25	HD/TM
PL2	ISSUED INCORPORATING CLIENT COMMENTS	17/01/25	HD/TM
PL1	FIRST ISSUE	18/12/24	HD/TM

Rev	Revision Description	Date	Author/Reviewer
-----	----------------------	------	-----------------

PLANNING

32 Frederick Street,
Birmingham, B1 3RH

+44 (0)121 234 7500
www.chetwoods.com



Project
SHINFIELD PARK, READING



Client
WRENBRIDGE

Drawing Title
UNIT 2 - PROPOSED ELEVATIONS

Scale	Size	Drawn	Checked	Date
As indicated	A1	HD	AR	22/10/24

Project	Originator	Functional	Spatial	Form	Discipline	Number	Rev.
5704	CA	02	ZZ	DR	A	00170	PL5

NOTES:
Copyright Chetwoods (Birmingham) Limited. No implied licence exists.
Contractors must verify all dimensions on site before commencing any work or shop drawings. This drawing is not to be scaled. Use figured dimensions only, subject to statutory approvals and survey.
Building areas are liable to adjustment over the course of the design process due to the ongoing construction detailing developments.
Please note the information contained within this drawing is solely for the benefit of the employer and should not be relied upon by third parties.
The CDM hazard management procedures for the Chetwoods aspects of the design of this project are to be found on the "Chetwoods - Hazard Analysis and Design Risk Assessment" and/or drawings. The full project design items comprehensive set of hazard management procedures are available from the Principal Designer appointed for the project.

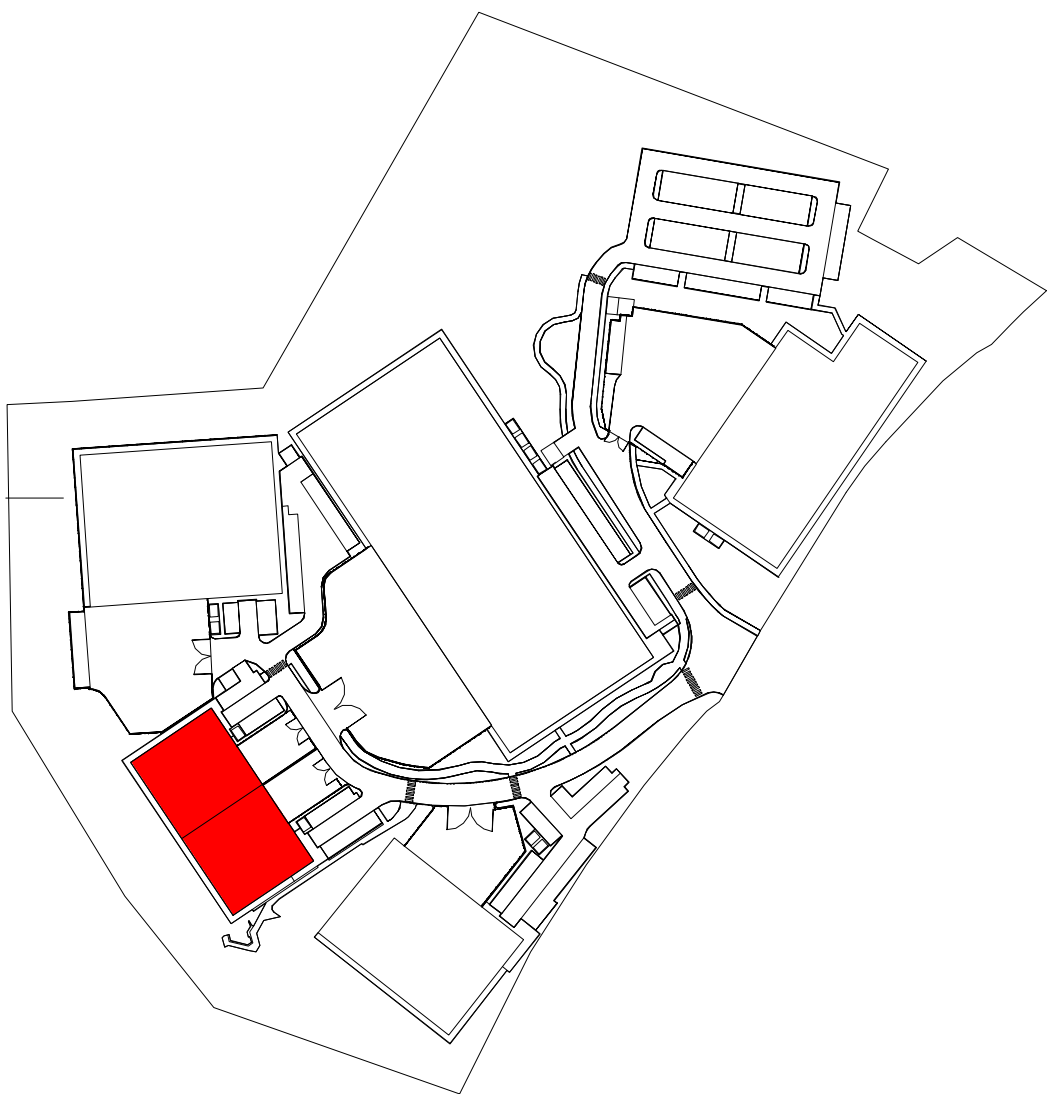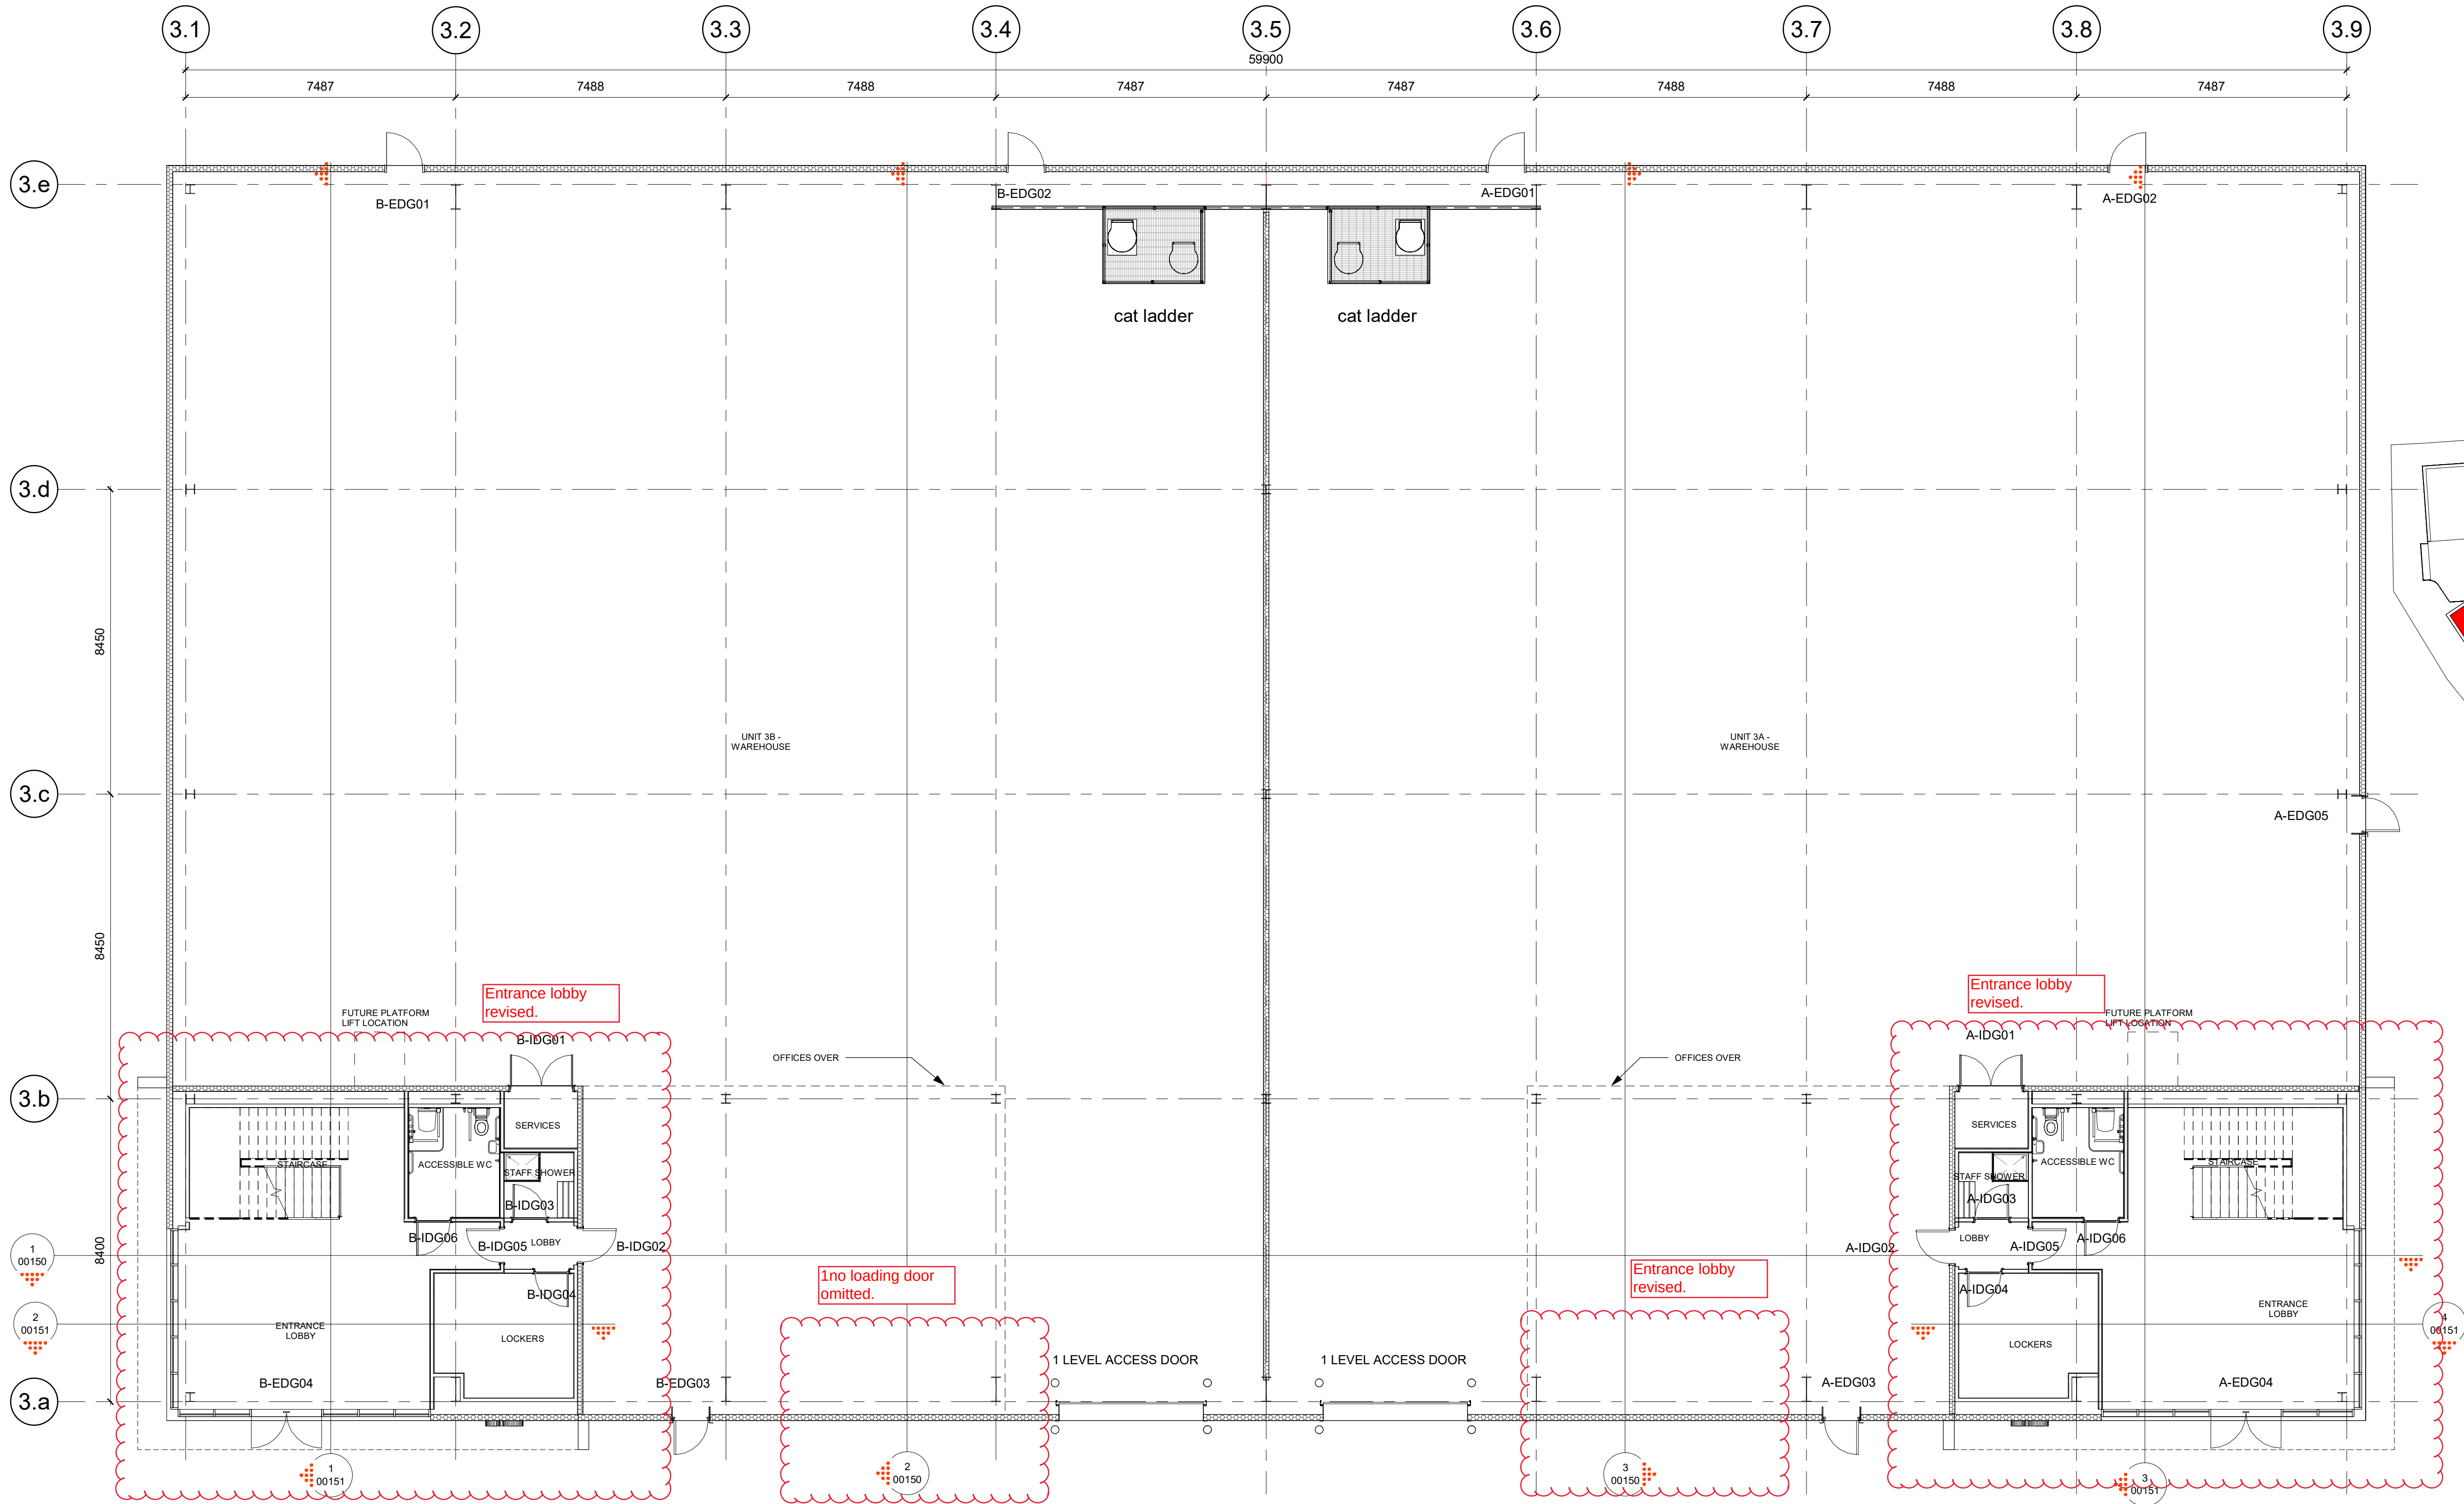

1 WAREHOUSE GA PLAN

1 : 100

PL5	NMA ISSUE	20/10/25	CG/ST
PL4	ISSUED FOR PLANNING	22/01/25	HD/TM
PL3	ISSUED INCORPORATING FURTHER CLIENT COMMENTS	20/01/25	HD/TM
PL2	ISSUED INCORPORATING CLIENT COMMENTS	17/01/25	HD/TM
PL1	FIRST ISSUE	18/12/24	HD/TM

Rev	Revision Description	Date	Author/Reviewer
1	00151		
2	00150		
3	00151		

PLANNING

32 Frederick Street,
Birmingham, B1 3RH

+44 (0)121 234 7500
www.chetwoods.com



Project
SHINFIELD PARK, READING



Client
WRENBRIDGE

Drawing Title
UNIT 3A AND 3B - WAREHOUSE GA PLAN

Scale	Size	Drawn	Checked	Date
As indicated	A1	HD	AR	22/10/24

Project	Originator	Functional	Spatial	Form	Discipline	Number	Rev.
5704	CA	03	00	DR	A	00100	PL5


NOTES:
Copyright Chetwoods (Birmingham) Limited. No implied licence exists.
Contractors must verify all dimensions on site before commencing any work or shop drawings. This drawing is not to be scaled. Use figured dimensions only, subject to statutory approvals and survey.
Building areas are liable to adjustment over the course of the design process due to the ongoing construction detailing developments.
Please note the information contained within this drawing is solely for the benefit of the employer and should not be relied upon by third parties.
The CDM hazard management procedures for the Chetwoods aspects of the design of this project are to be found on the "Chetwoods - Hazard Analysis and Design Risk Assessment" and/or drawings. The full project design items comprehensive set of hazard management procedures are available from the Principal Designer appointed for the project.

 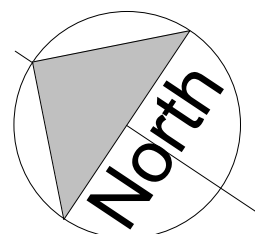

MATERIALS KEY:

Roof material: Composite insulated metal panels.
Colour: Albatross (Gull Grey) BS 18-B-17 in accordance with Base Build Specification Clause D.03

Rooflights: Translucent, triple-skinned, non-fragile, factory-assembled GRP rooflights in accordance with Base Build Specification Clause D.03.

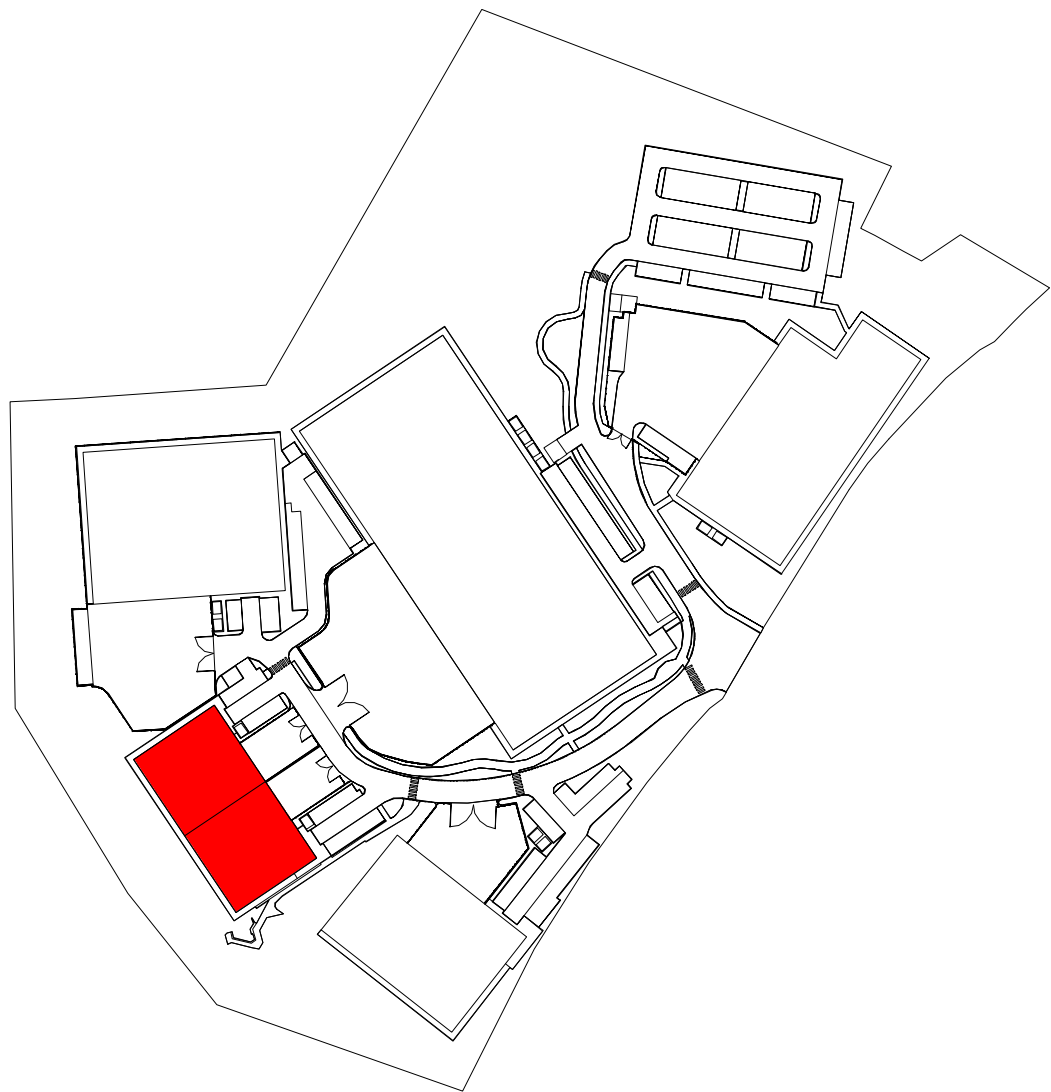

PL5	NMA ISSUE	20/10/25	CG/ST
PL4	ISSUED FOR PLANNING	22/01/25	HD/TM
PL3	ISSUED INCORPORATING FURTHER CLIENT COMMENTS	20/01/25	HD/TM
PL2	ISSUED INCORPORATING CLIENT COMMENTS	17/01/25	HD/TM
PL1	FIRST ISSUE	18/12/24	HD/TM

Rev	Revision Description	Date	Author/Reviewer
-----	----------------------	------	-----------------

PLANNING

32 Frederick Street,
Birmingham, B1 3RH

+44 (0)121 234 7500
www.chetwoods.com



Project
SHINFIELD PARK, READING

Client
WRENBRIDGE

Drawing Title
UNIT 3A AND 3B - ROOF GA PLAN


Scale	Size	Drawn	Checked	Date
As indicated	A1	HD	AR	22/10/24

Project	Originator	Functional	Spatial	Form	Discipline	Number	Rev.
5704	CA	03	RF	DR	A	00102	PL5





NOTE
Siphonic gutters and rainwater downpipes to specialist detail design

Overall building footprint increased.


1 Roof Level GA Plan
1 : 100

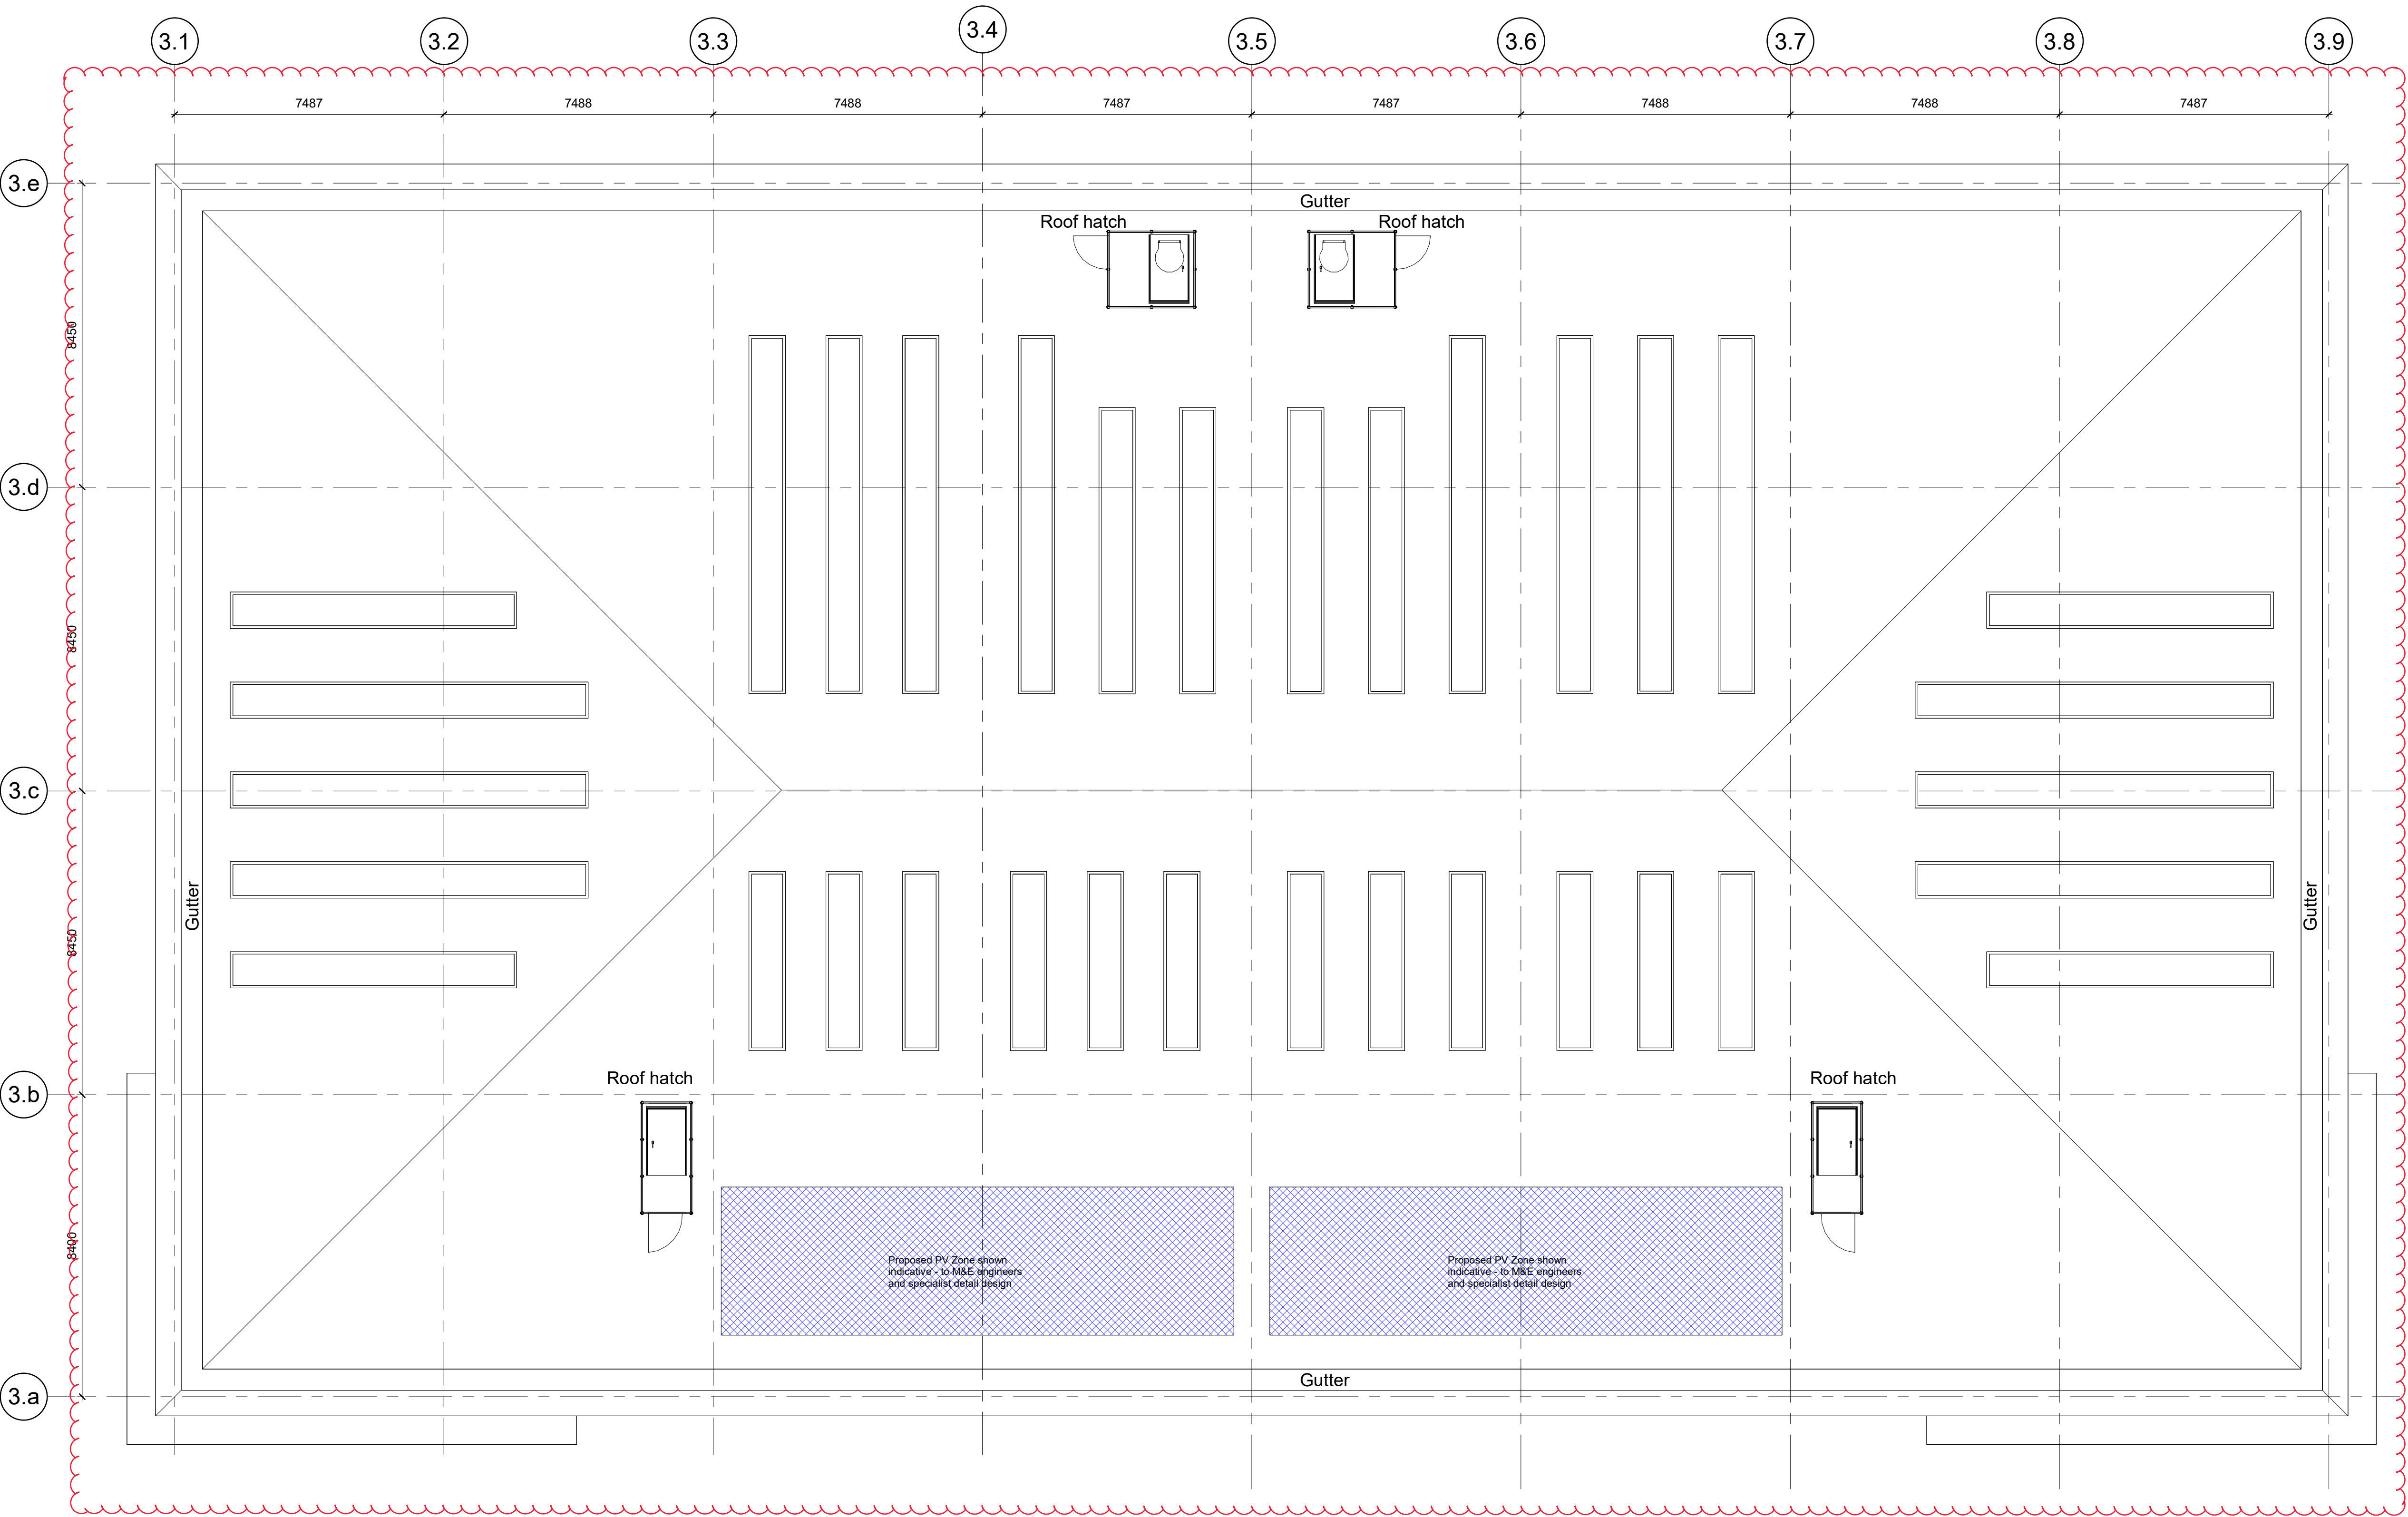


NOTES:
Copyright Chetwoods (Birmingham) Limited. No implied licence exists.
Contractors must verify all dimensions on site before commencing any work or shop drawings. This drawing is not to be scaled. Use figured dimensions only, subject to statutory approvals and survey.
Building areas are liable to adjustment over the course of the design process due to the ongoing construction detailing developments.
Please note the information contained within this drawing is solely for the benefit of the employer and should not be relied upon by third parties.
The CDM hazard management procedures for the Chetwoods aspects of the design of this project are to be found on the "Chetwoods - Hazard Analysis and Design Risk Assessment" and/or drawings. The full project design team's comprehensive set of hazard management procedures are available from the Principal Designer appointed for the project.

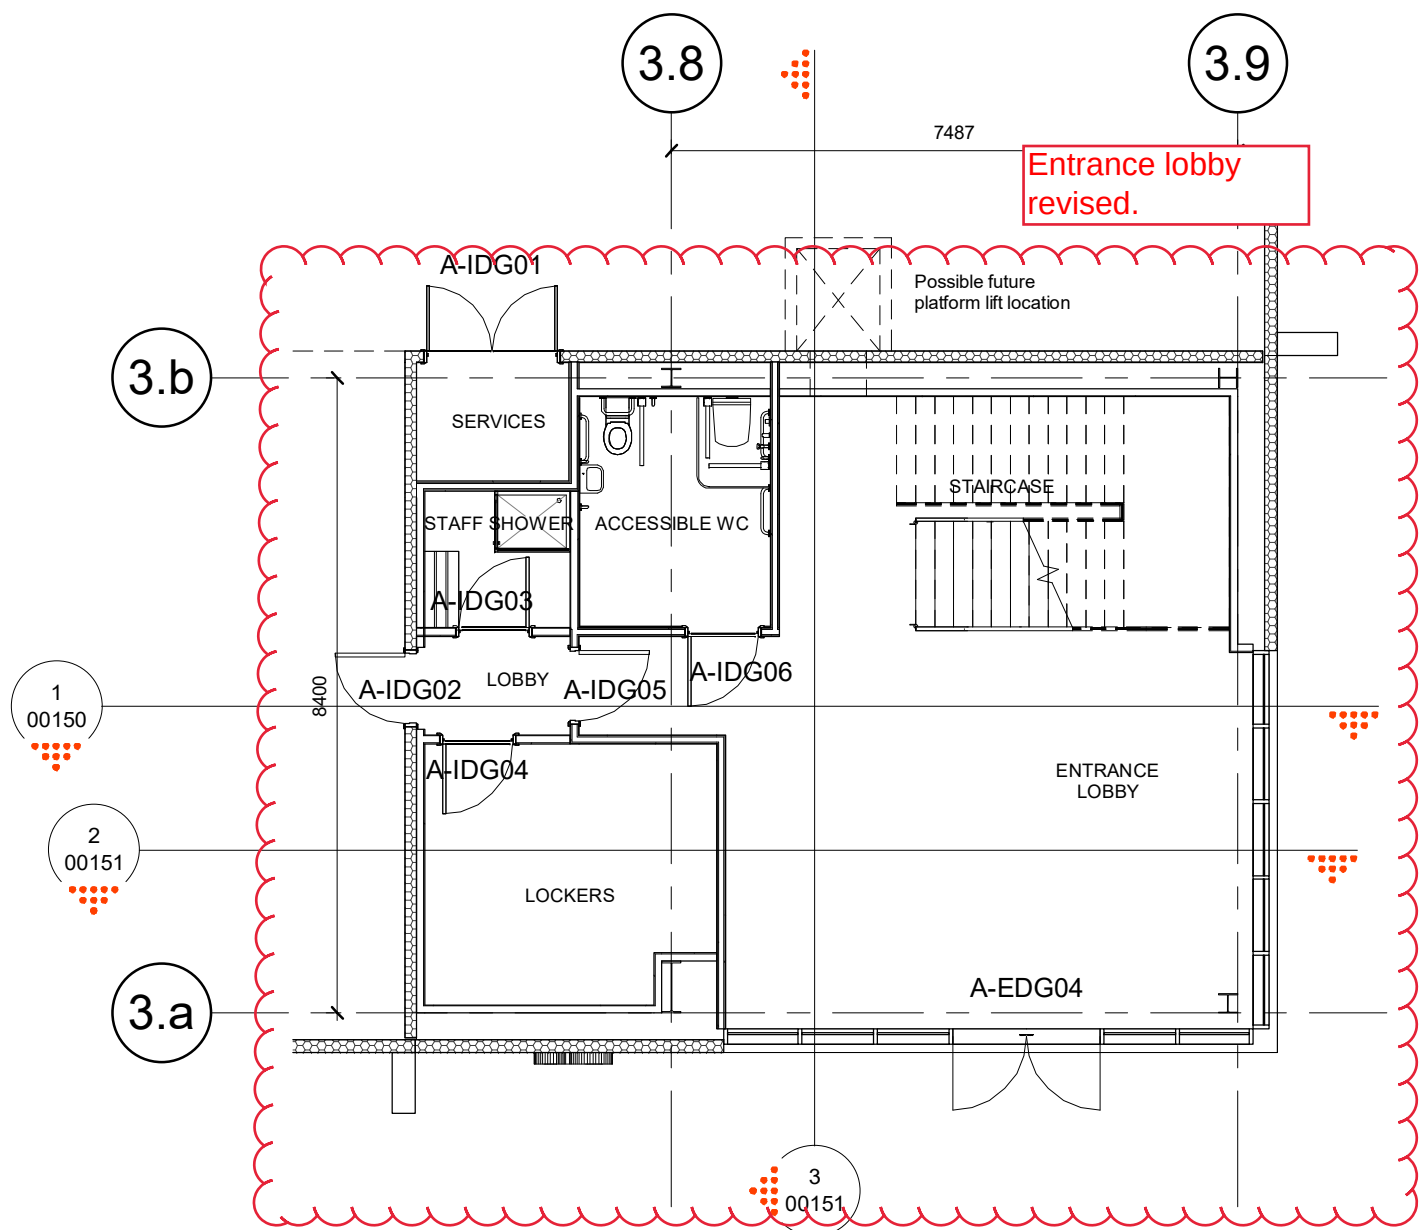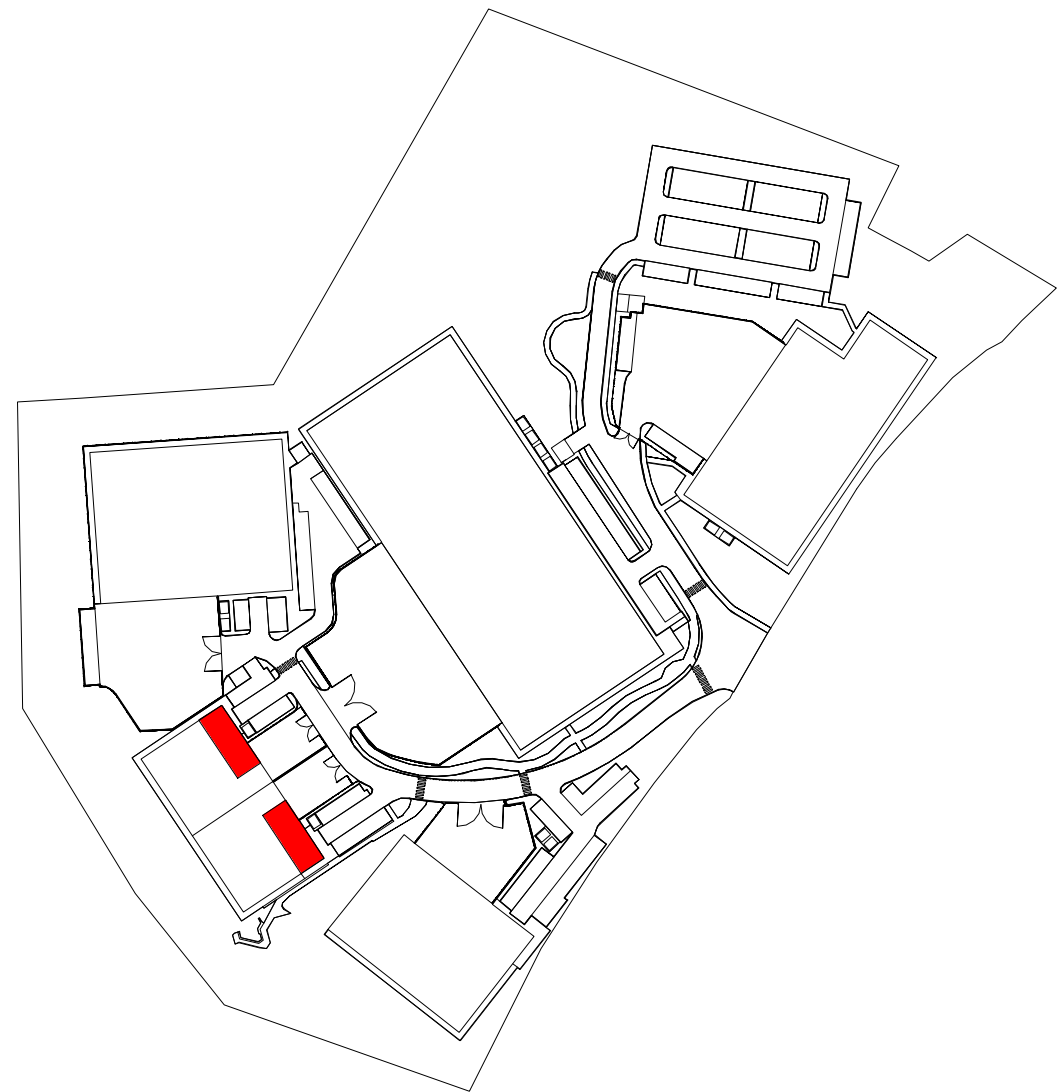 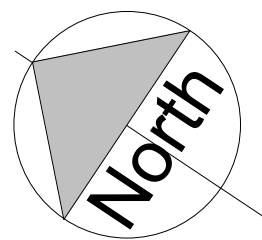


1 **3A - Ground floor**
1 : 100

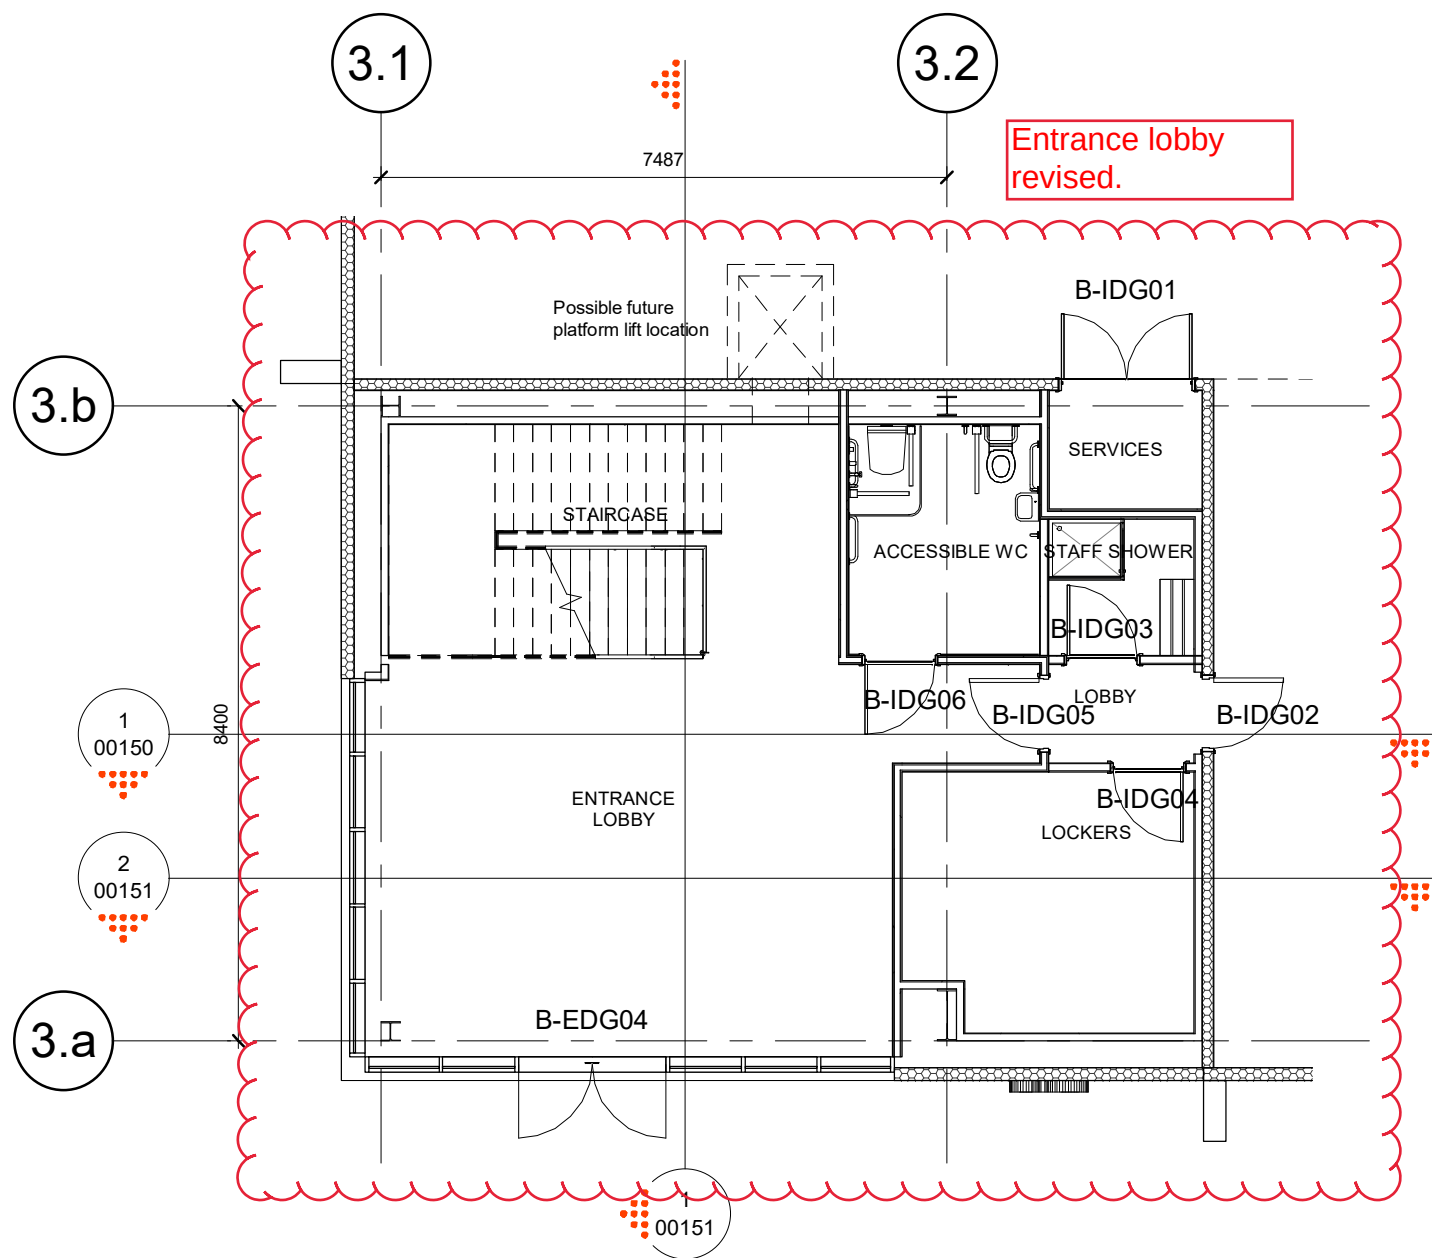

3 **3B - Ground floor**
1 : 100

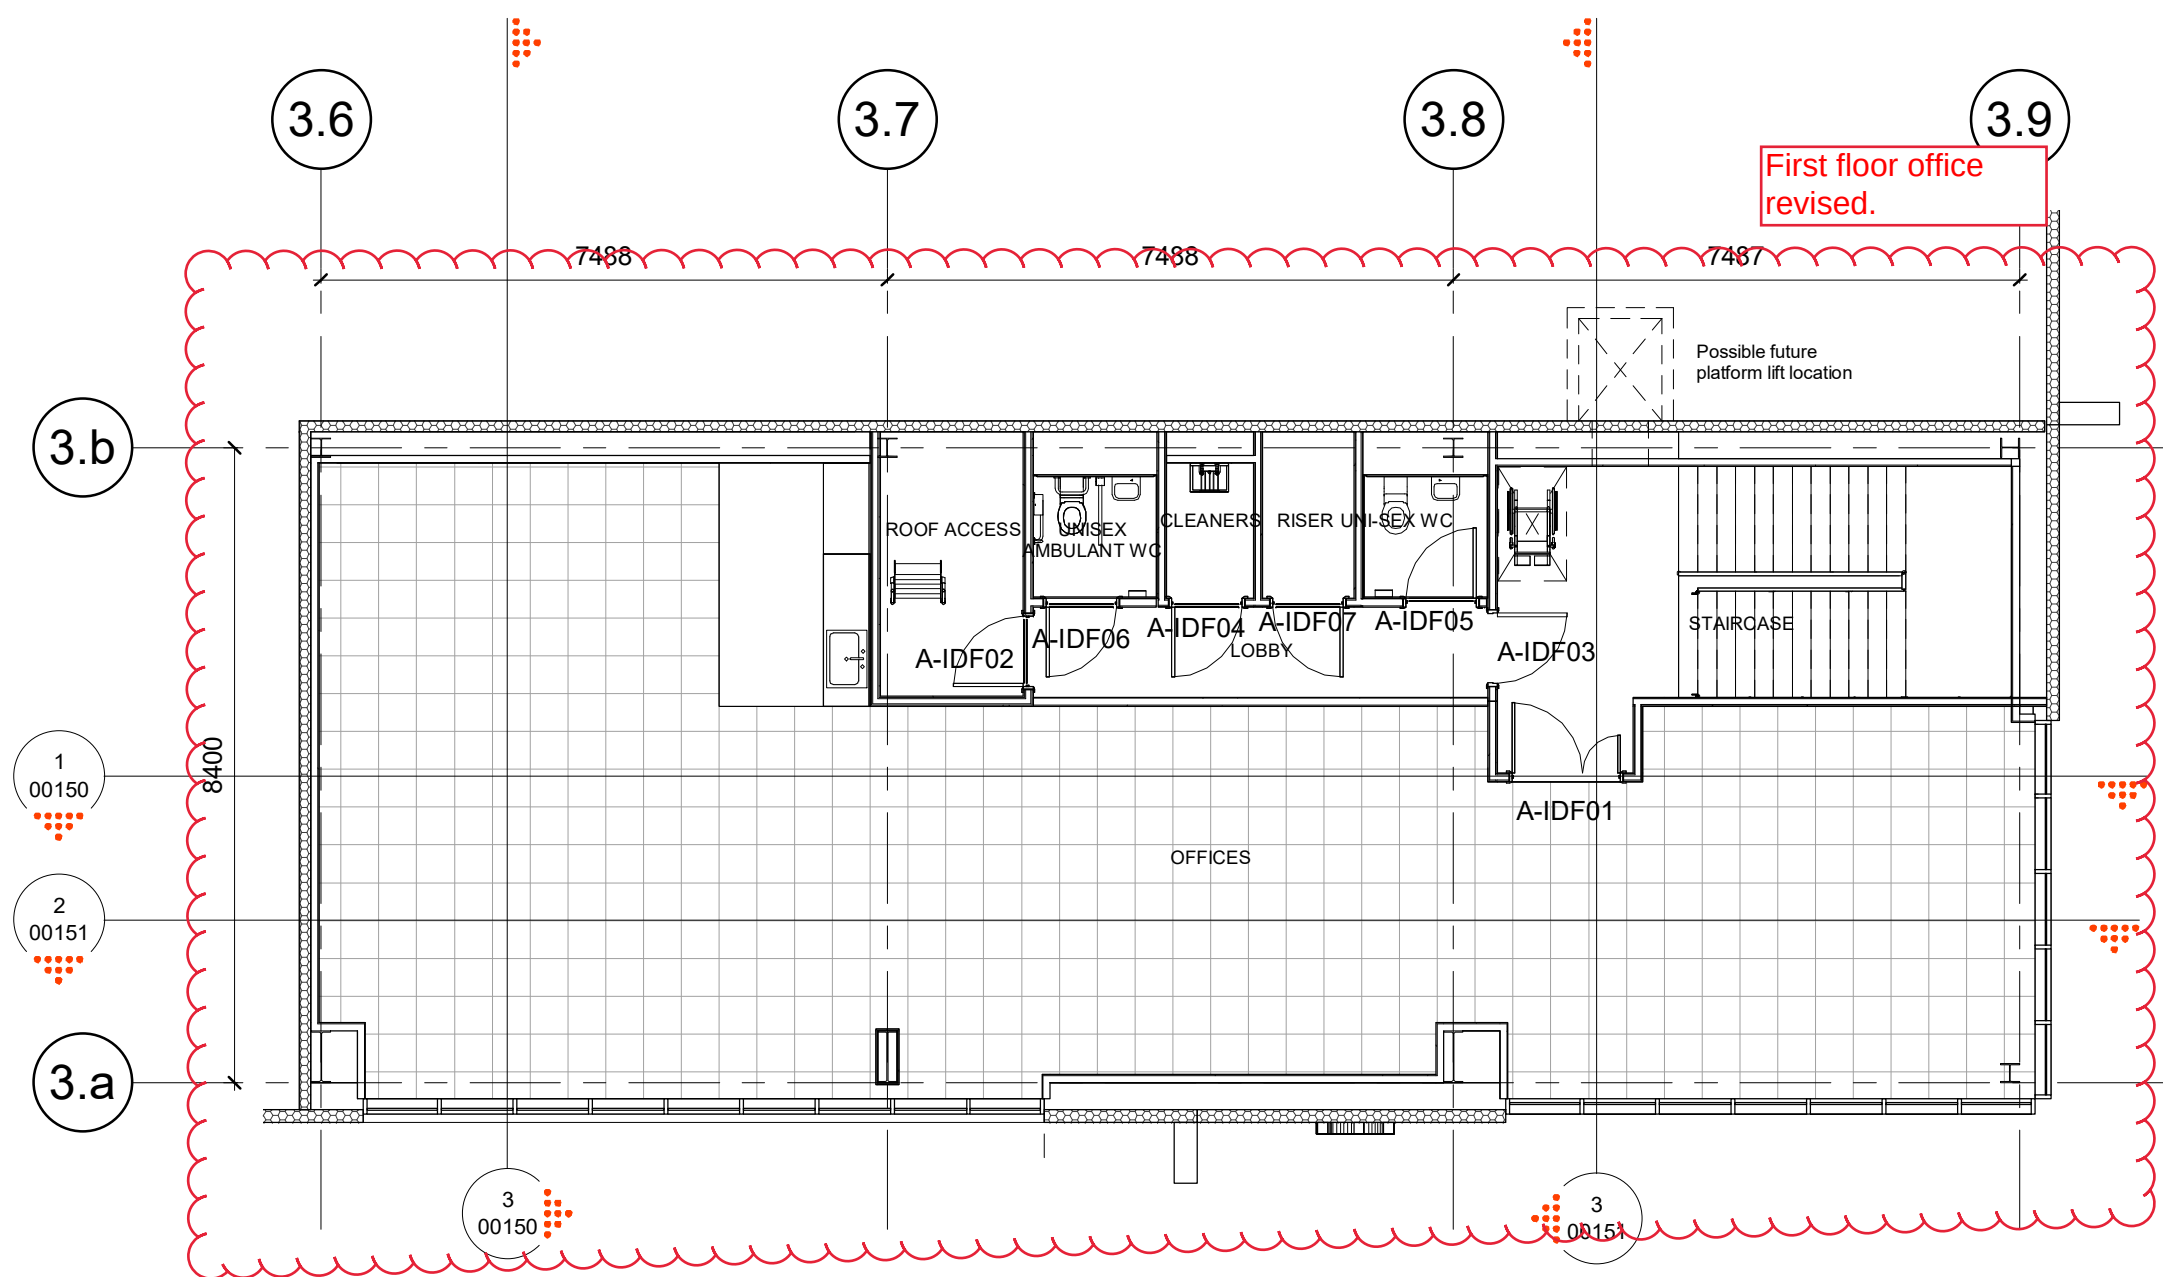

2 **3A - First floor**
1 : 100

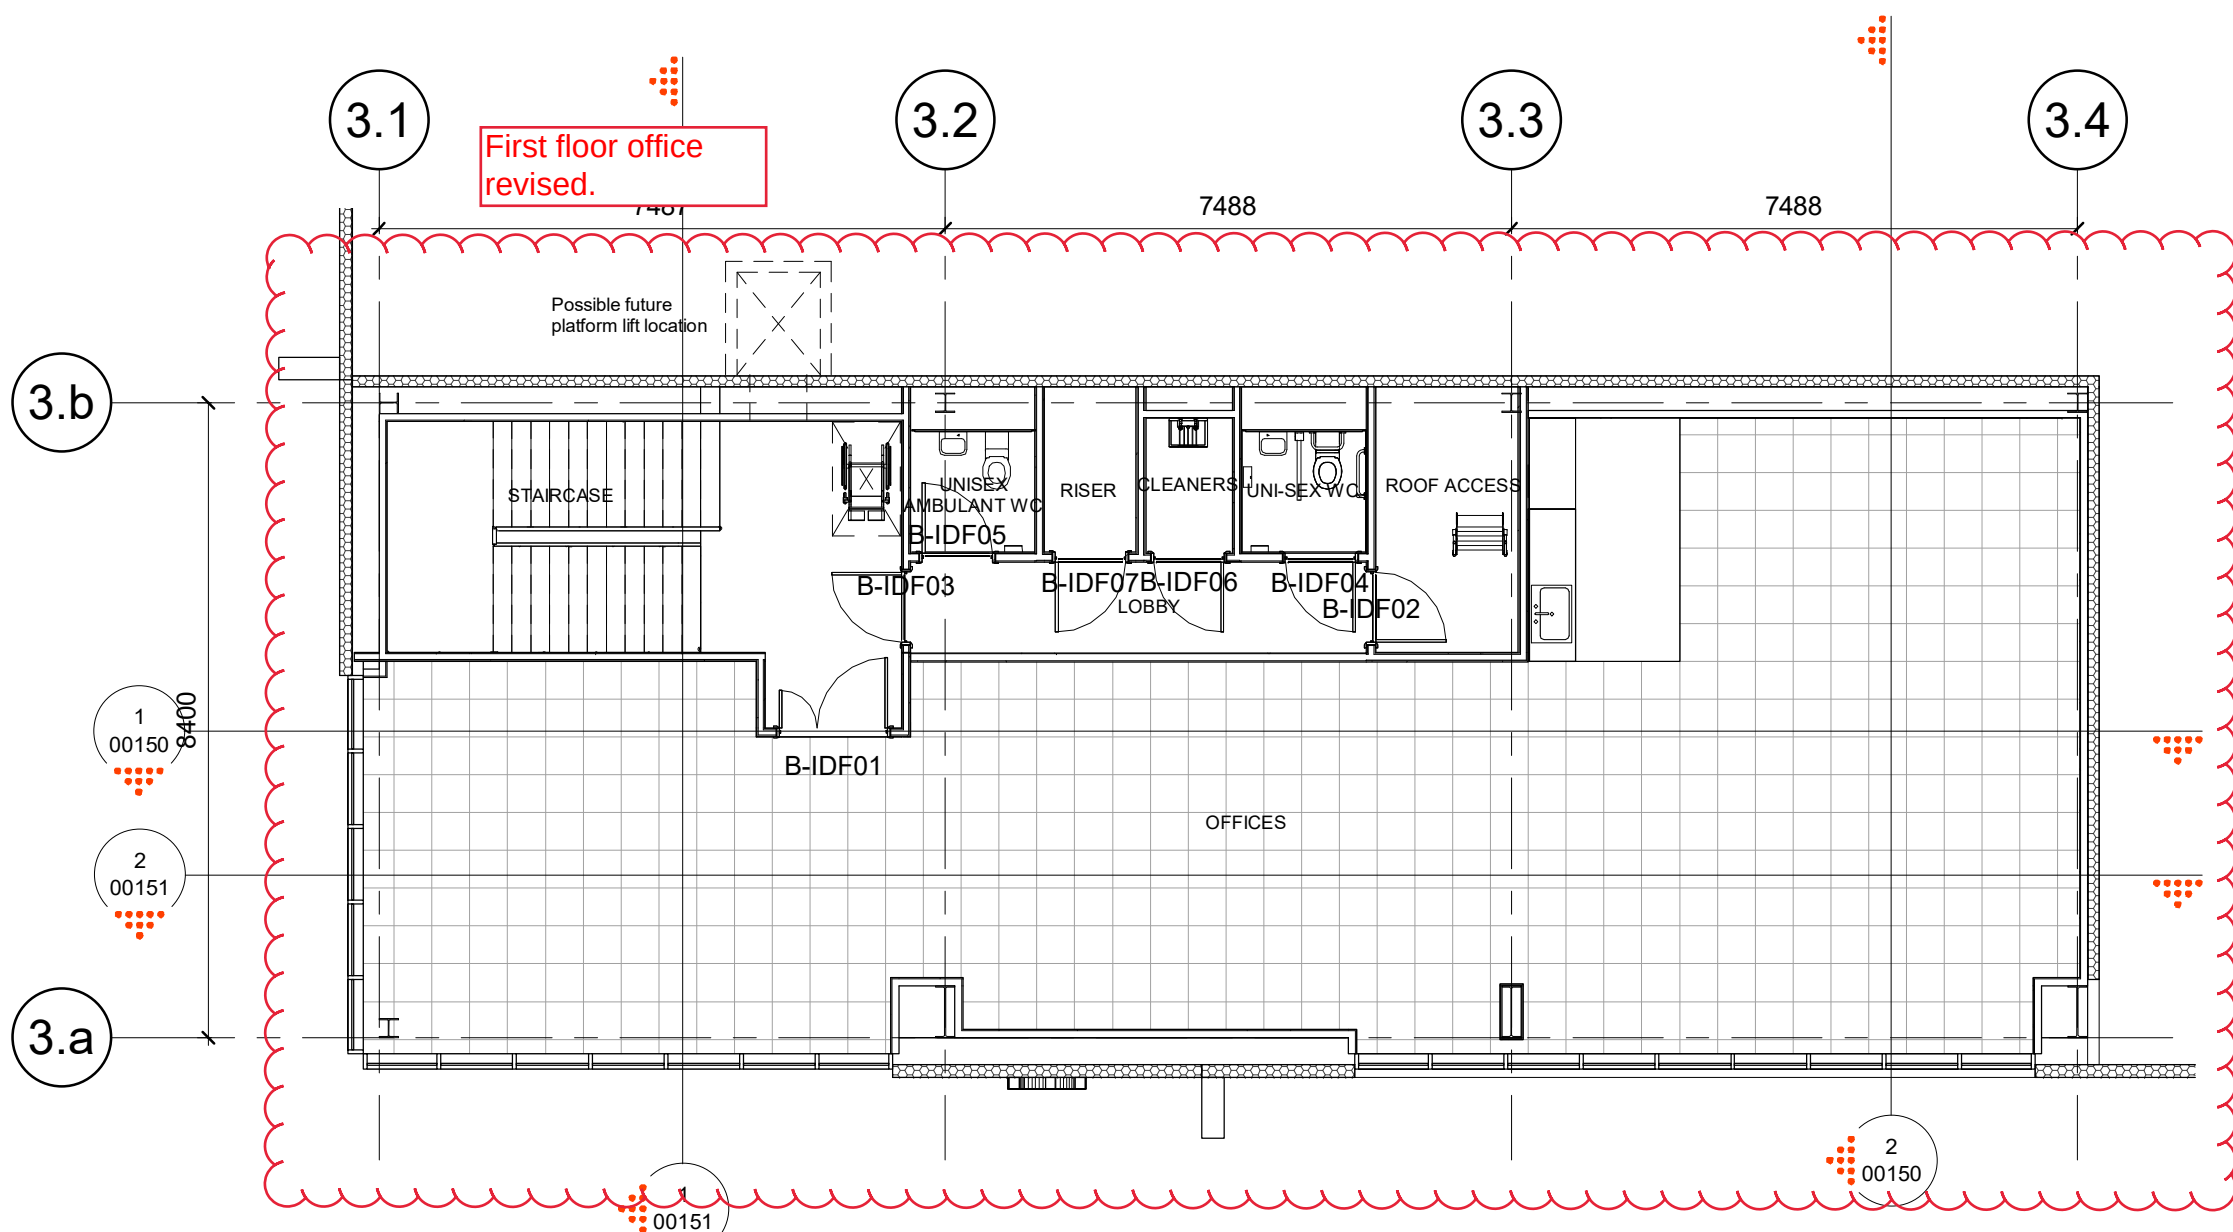

4 **3B - First floor**
1 : 100

PL6	NMA ISSUE	20/10/25	CG/ST
PL5	ISSUED FOR PLANNING	22/01/25	HD/TM
PL4	ISSUED INCORPORATING FURTHER CLIENT COMMENTS	21/01/25	HD/TM
PL3	ISSUED INCORPORATING FURTHER CLIENT COMMENTS	20/01/25	HD/TM
PL2	ISSUED INCORPORATING CLIENT COMMENTS	17/01/25	HD/TM
PL1	FIRST ISSUE	18/12/24	HD/TM

Rev	Revision Description	Date	Author/Reviewer
-----	----------------------	------	-----------------

PLANNING

32 Frederick Street,
Birmingham, B1 3RH

+44 (0)121 234 7500
www.chetwoods.com



Project
SHINFIELD PARK, READING

Client
WRENBRIDGE


Drawing Title
UNIT 3A AND 3B - OFFICE FLOOR GA
PLANS

Scale	Size	Drawn	Checked	Date
As indicated	A1	HD	AR	22/10/24


Project	Originator	Functional	Spatial	Form	Discipline	Number	Rev.
5704	CA	03	ZZ	DR	A	00101	PL6



1 **UNIT 3A AND 3B - Warehouse Section A**
1 : 100

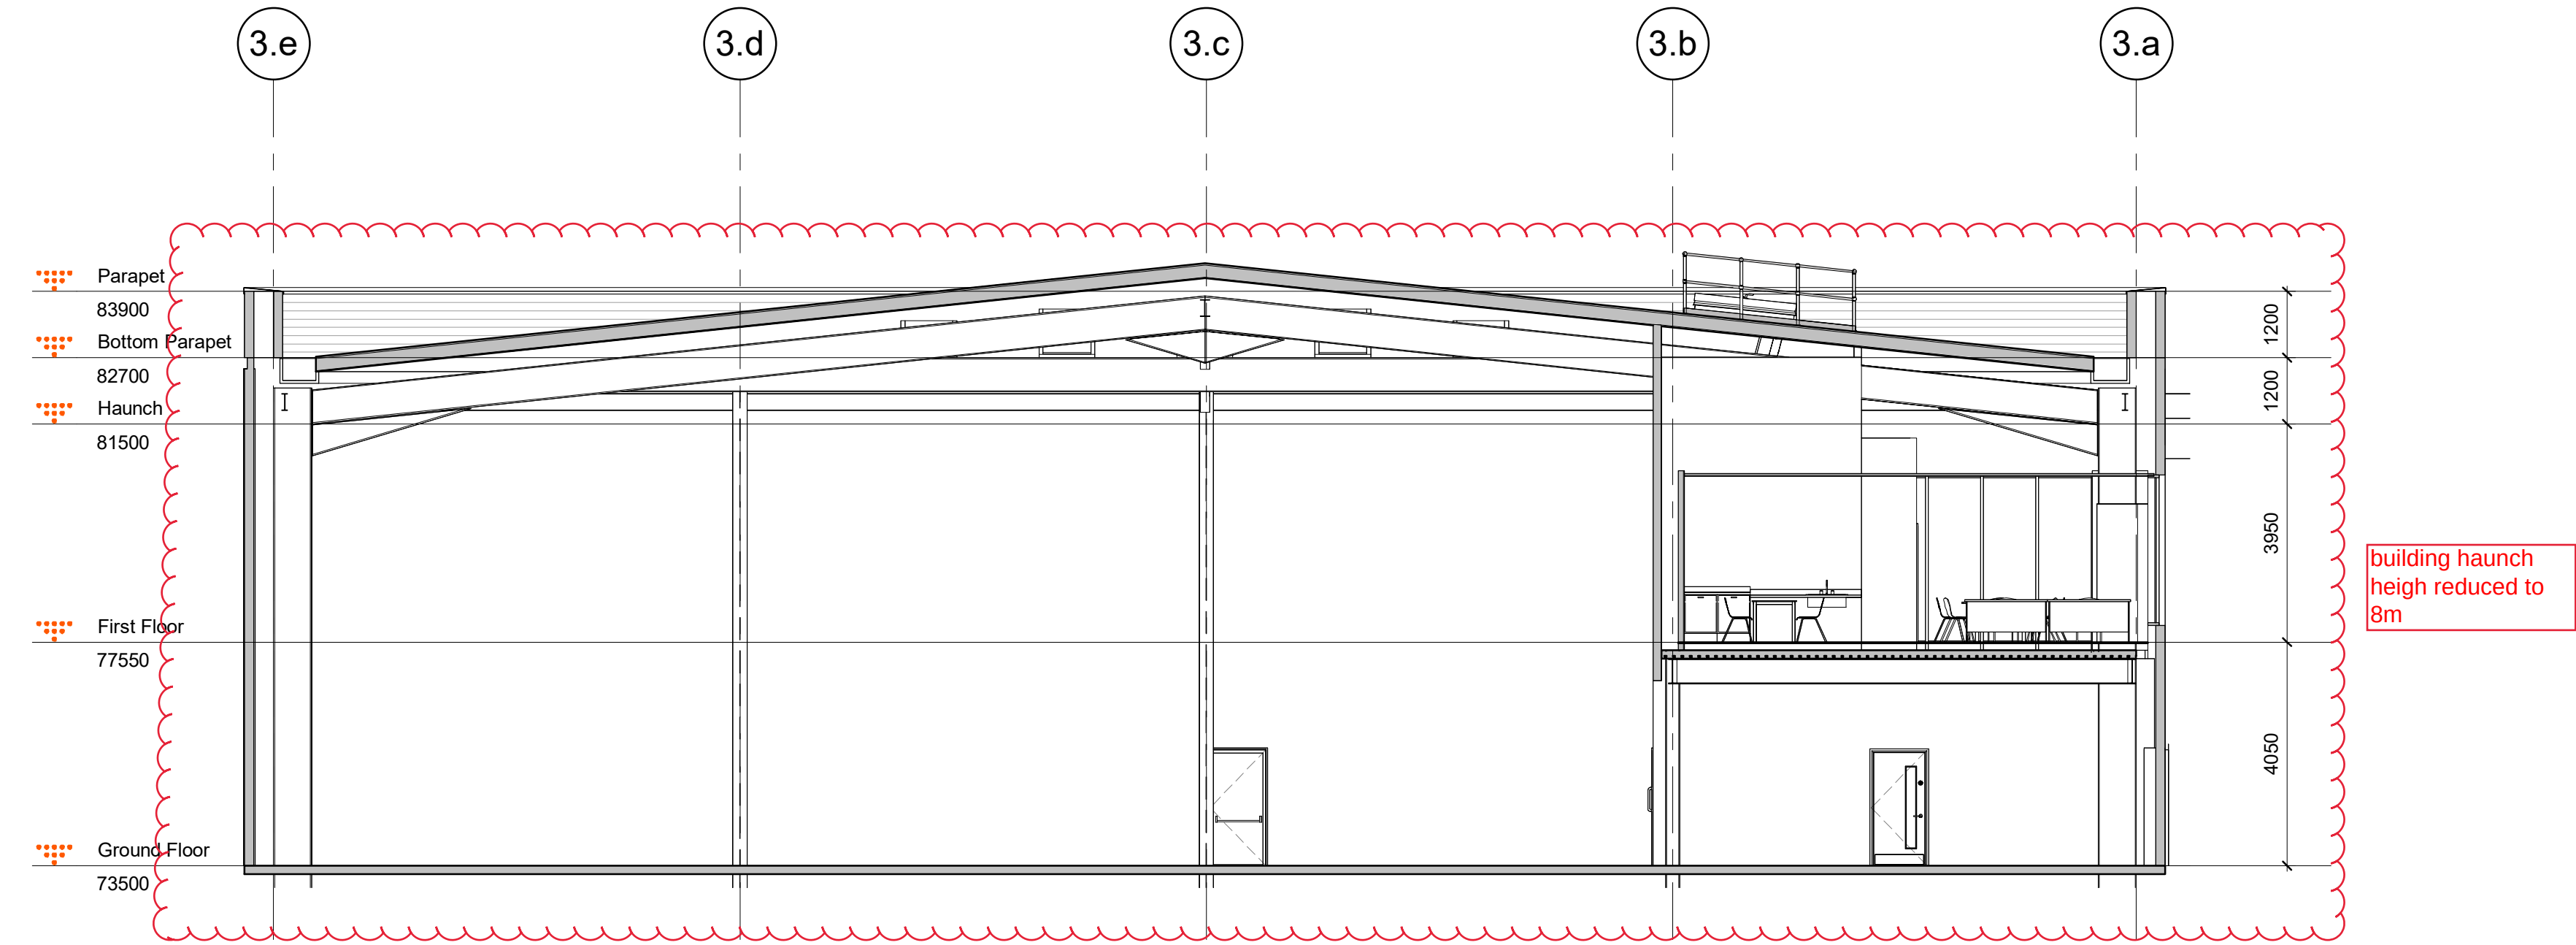

3 **UNIT 3A - Warehouse Section B**
1 : 100

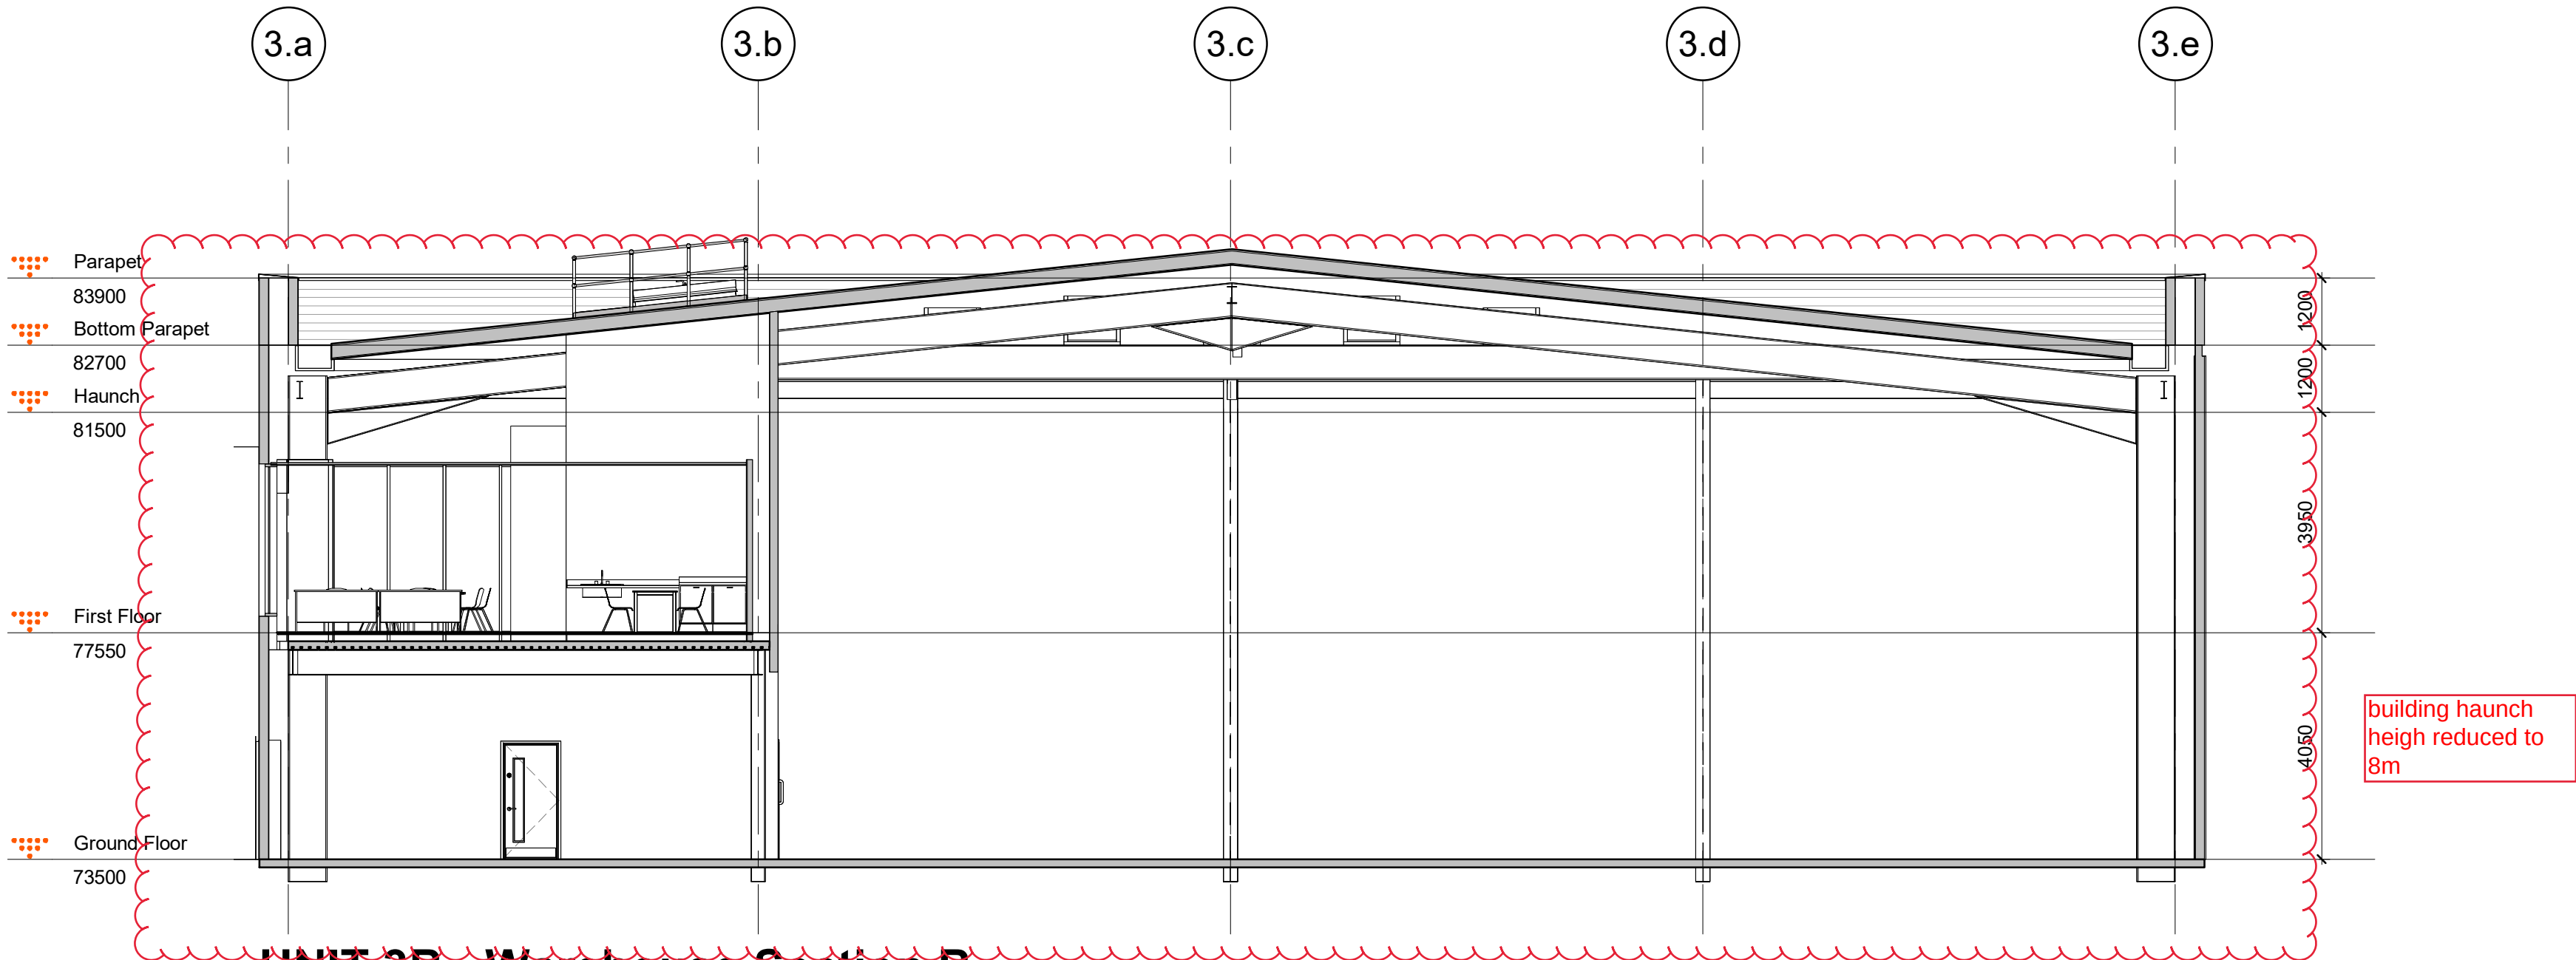

2 **UNIT 3B - Warehouse Section B**
1 : 100

NOTES:
Copyright Chetwoods (Birmingham) Limited. No implied licence exists.
Contractors must verify all dimensions on site before commencing any work or shop drawings. This drawing is not to be scaled. Use figured dimensions only, subject to statutory approvals and survey.
Building areas are liable to adjustment over the course of the design process due to the ongoing construction detailing developments.
Please note the information contained within this drawing is solely for the benefit of the employer and should not be relied upon by third parties.
The CDM hazard management procedures for the Chetwoods aspects of the design of this project are to be found on the "Chetwoods - Hazard Analysis and Design Risk Assessment" and/or drawings. The full project design items comprehensive set of hazard management procedures are available from the Principal Designer appointed for the project.

0 5m 10m
1:200

PL5	NMA ISSUE	20/10/25	CG/ST
PL4	ISSUED FOR PLANNING	22/01/25	HD/TM
PL3	ISSUED INCORPORATING FURTHER CLIENT COMMENTS	20/01/25	HD/TM
PL2	ISSUED INCORPORATING CLIENT COMMENTS	17/01/25	HD/TM
PL1	FIRST ISSUE	18/12/24	HD/TM

Rev	Revision Description	Date	Author/Reviewer
-----	----------------------	------	-----------------

PLANNING

32 Frederick Street,
Birmingham, B1 3RH

+44 (0)121 234 7500
www.chetwoods.com




Project
SHINFIELD PARK, READING

Client
WRENBRIDGE


Drawing Title
**UNIT 3A AND 3B - PROPOSED
WAREHOUSE GA SECTIONS**

Scale	Size	Drawn	Checked	Date
1 : 100	A1	HD	AR	22/10/24


Project	Originator	Functional	Spatial	Form	Discipline	Number	Rev.
5704	CA	03	ZZ	DR	A	00150	PL5

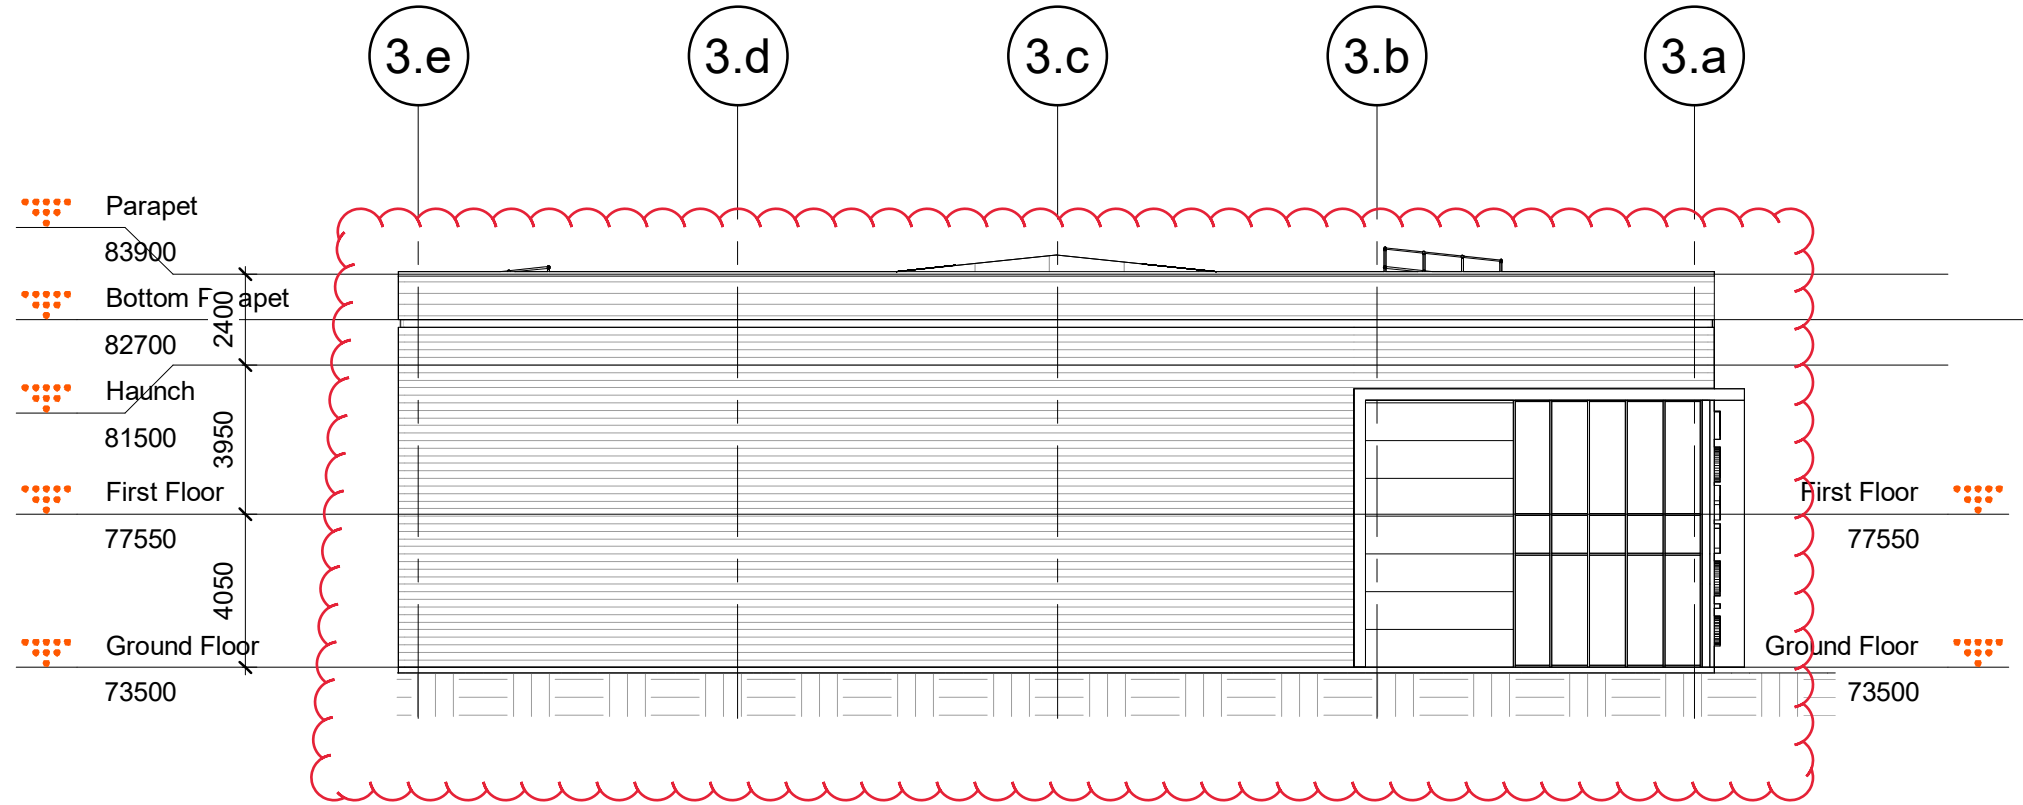

3 SOUTH ELEVATION
1 : 200

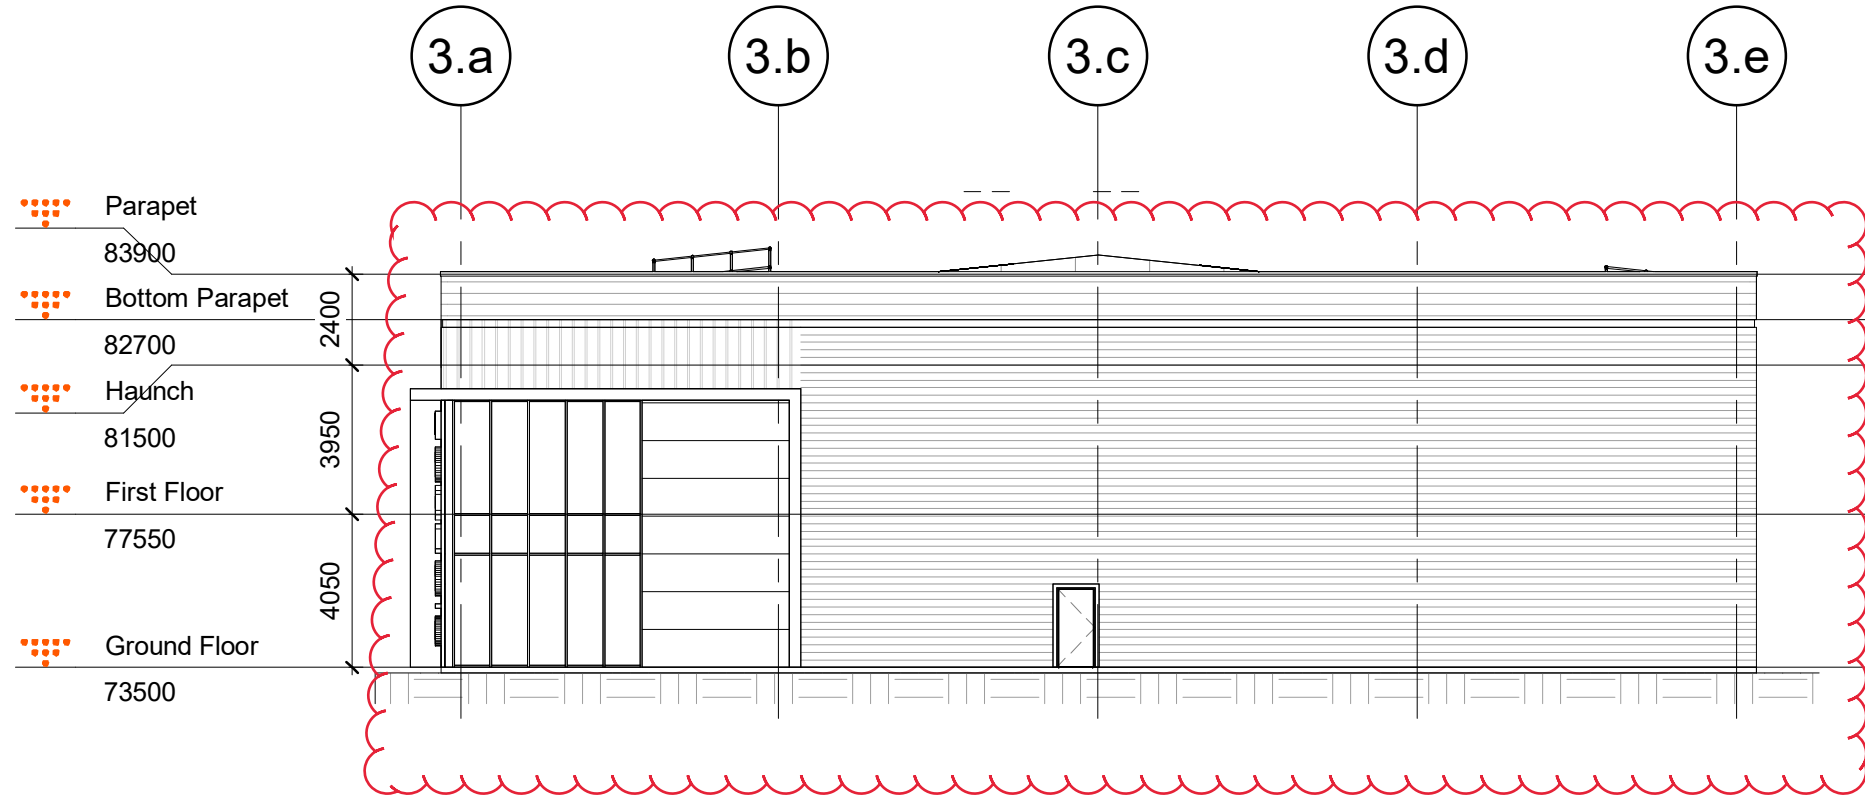


1 NORTH ELEVATION
1 : 200

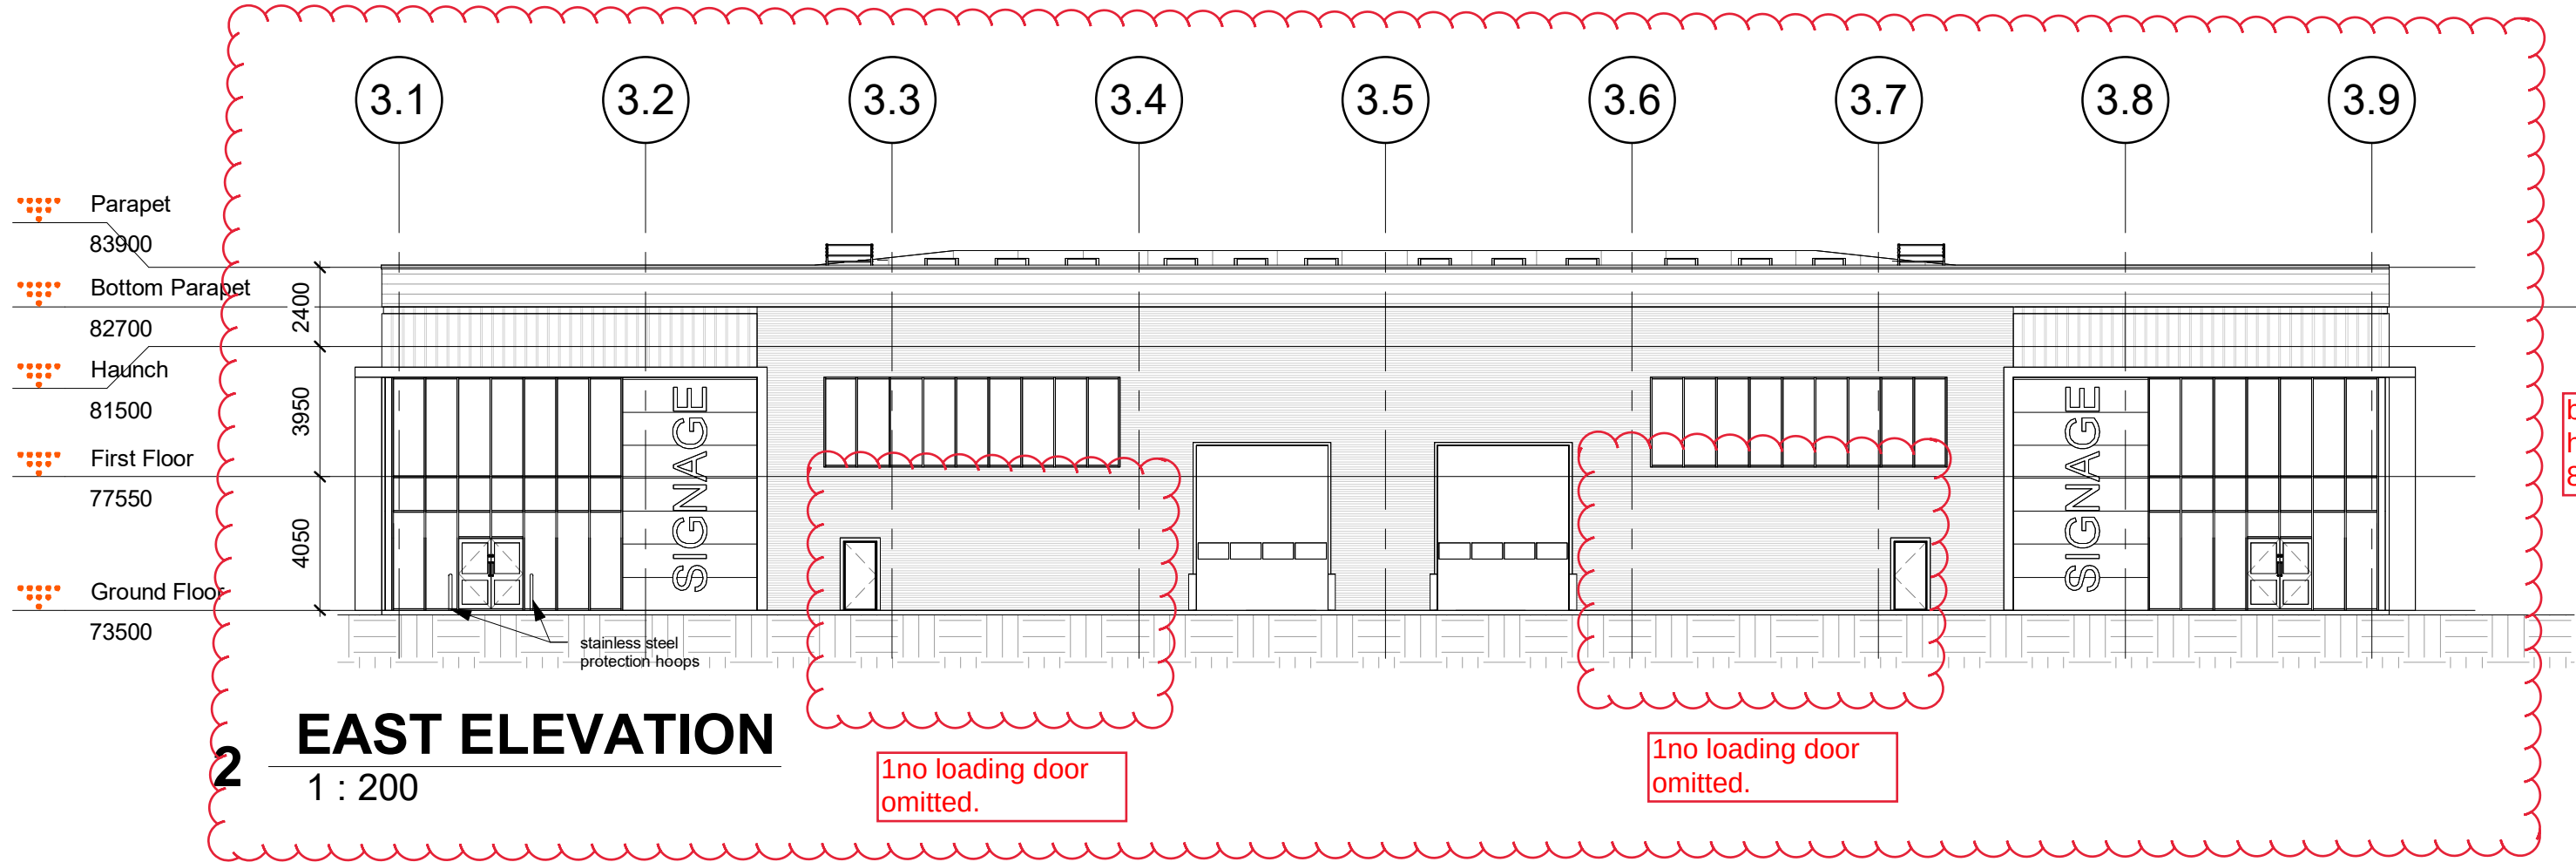

2 EAST ELEVATION
1 : 200



4 WEST ELEVATION
1 : 200

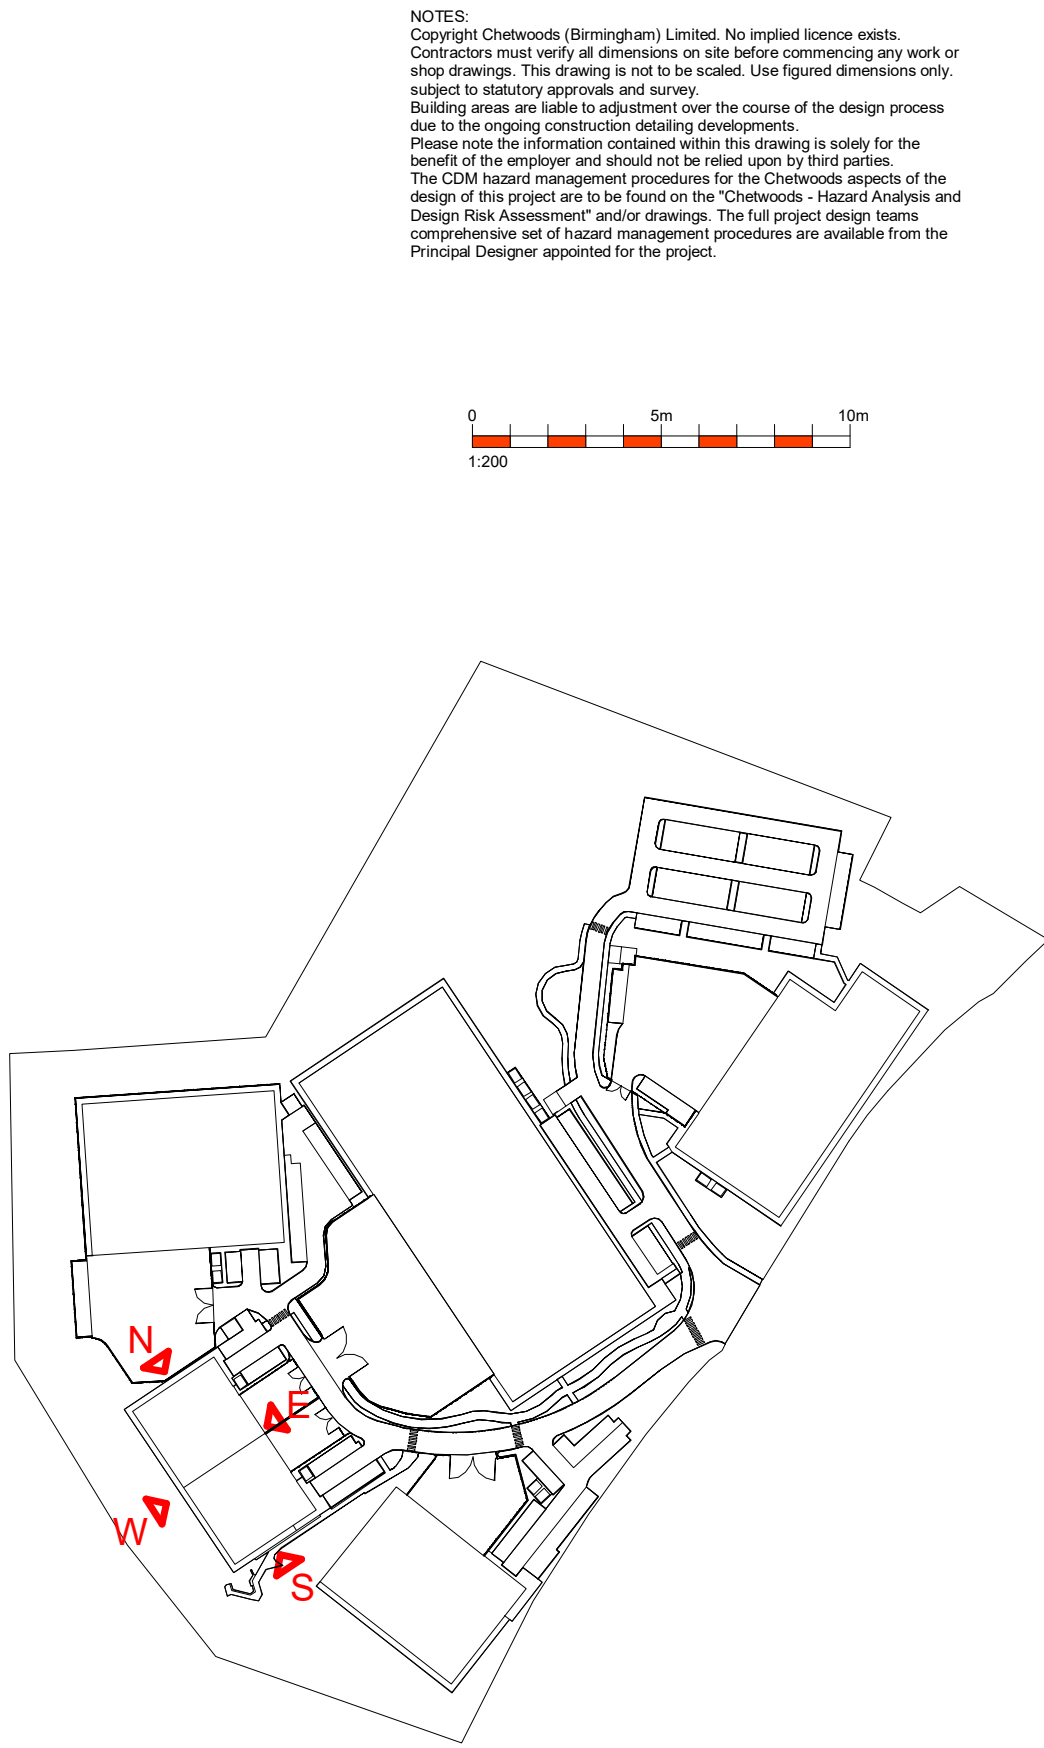

NOTES:
Copyright Chetwoods (Birmingham) Limited. No implied licence exists.
Contractors must verify all dimensions on site before commencing any work or shop drawings. This drawing is not to be scaled. Use figured dimensions only, subject to statutory approvals and survey.
Building areas are liable to adjustment over the course of the design process due to the ongoing construction detailing developments.
Please note the information contained within this drawing is solely for the benefit of the employer and should not be relied upon by third parties.
The CDM hazard management procedures for the Chetwoods aspects of the design of this project are to be found on the "Chetwoods - Hazard Analysis and Design Risk Assessment" and/or drawings. The full project design items comprehensive set of hazard management procedures are available from the Principal Designer appointed for the project.

0 5m 10m
1:200

PL5	NMA ISSUE	20/10/25	CG/ST
PL4	ISSUED FOR PLANNING	22/01/25	HD/TM
PL3	ISSUED INCORPORATING FURTHER CLIENT COMMENTS	20/01/25	HD/TM
PL2	ISSUED INCORPORATING CLIENT COMMENTS	17/01/25	HD/TM
PL1	FIRST ISSUE	18/12/24	HD/TM

Rev	Revision Description	Date	Author/Reviewer
-----	----------------------	------	-----------------

PLANNING

32 Frederick Street,
Birmingham, B1 3RH

+44 (0)121 234 7500
www.chetwoods.com



Project
SHINFIELD PARK, READING



Client
WRENBRIDGE

Drawing Title
UNIT 3A AND 3B - PROPOSED ELEVATIONS

Scale	Size	Drawn	Checked	Date
As indicated	A1	HD	AR	22/10/24

Project	Originator	Functional	Spatial	Form	Discipline	Number	Rev.
5704	CA	03	ZZ	DR	A	00170	PL5

NOTES:
Copyright Chetwoods (Birmingham) Limited. No implied licence exists.
Contractors must verify all dimensions on site before commencing any work or shop drawings. This drawing is not to be scaled. Use figured dimensions only, subject to statutory approvals and survey.
Building areas are liable to adjustment over the course of the design process due to the ongoing construction detailing developments.
Please note the information contained within this drawing is solely for the benefit of the employer and should not be relied upon by third parties.
The CDM hazard management procedures for the Chetwoods aspects of the design of this project are to be found on the "Chetwoods - Hazard Analysis and Design Risk Assessment" and/or drawings. The full project design team's comprehensive set of hazard management procedures are available from the Principal Designer appointed for the project.

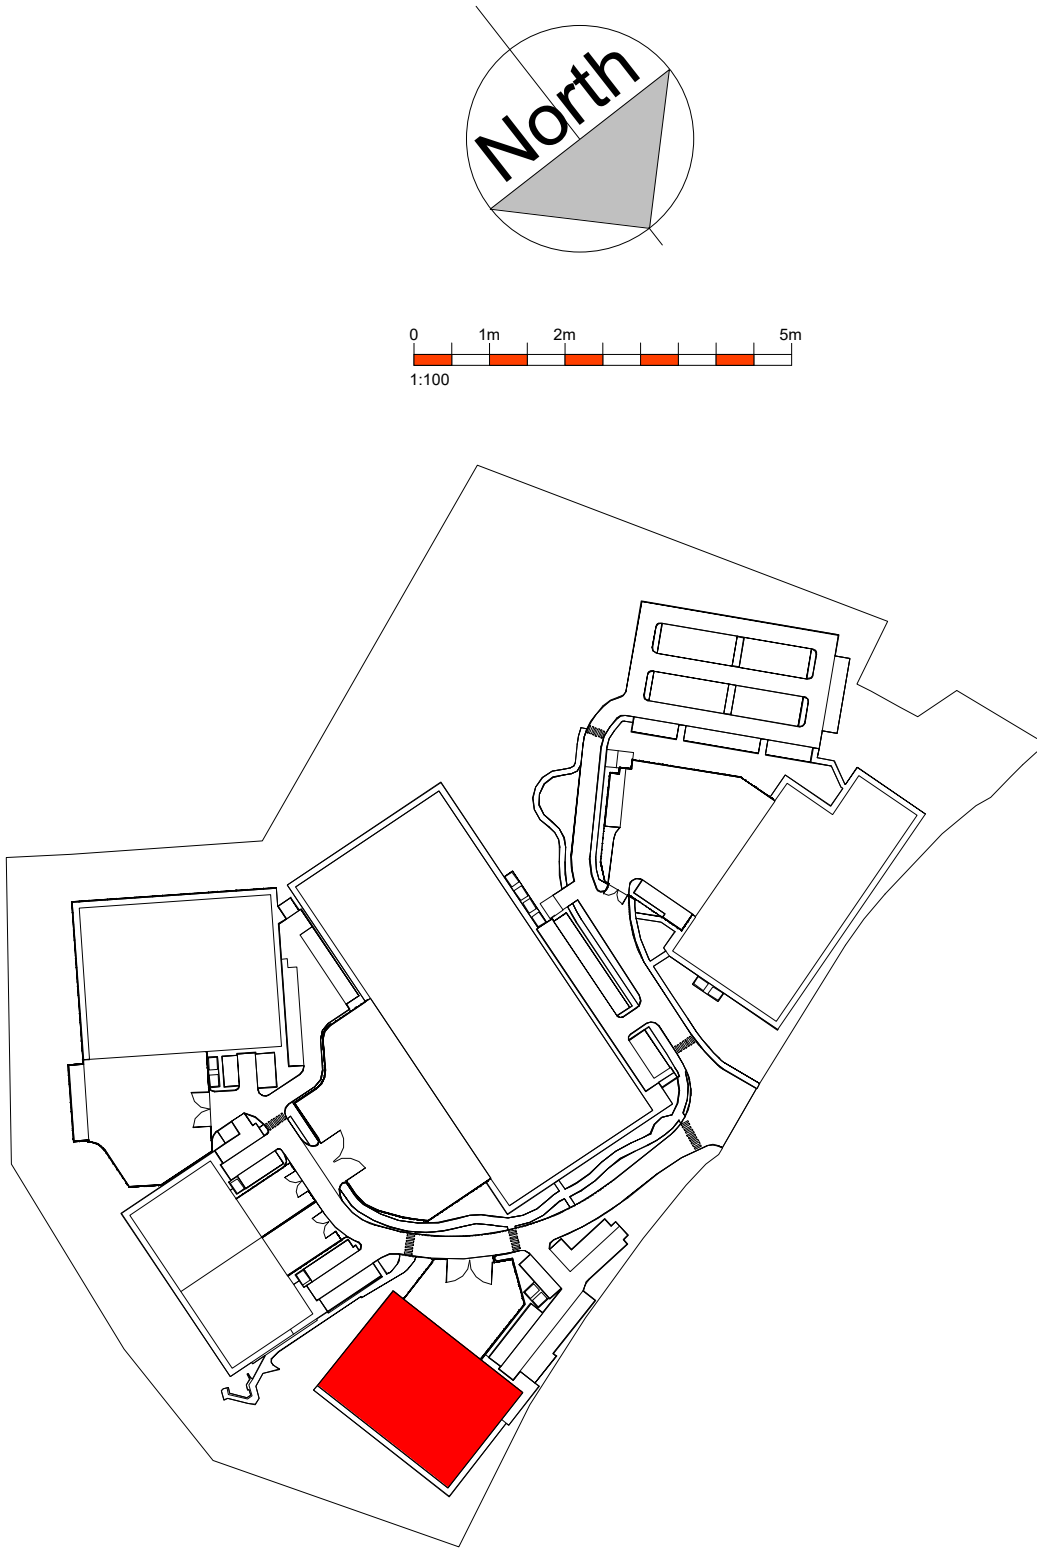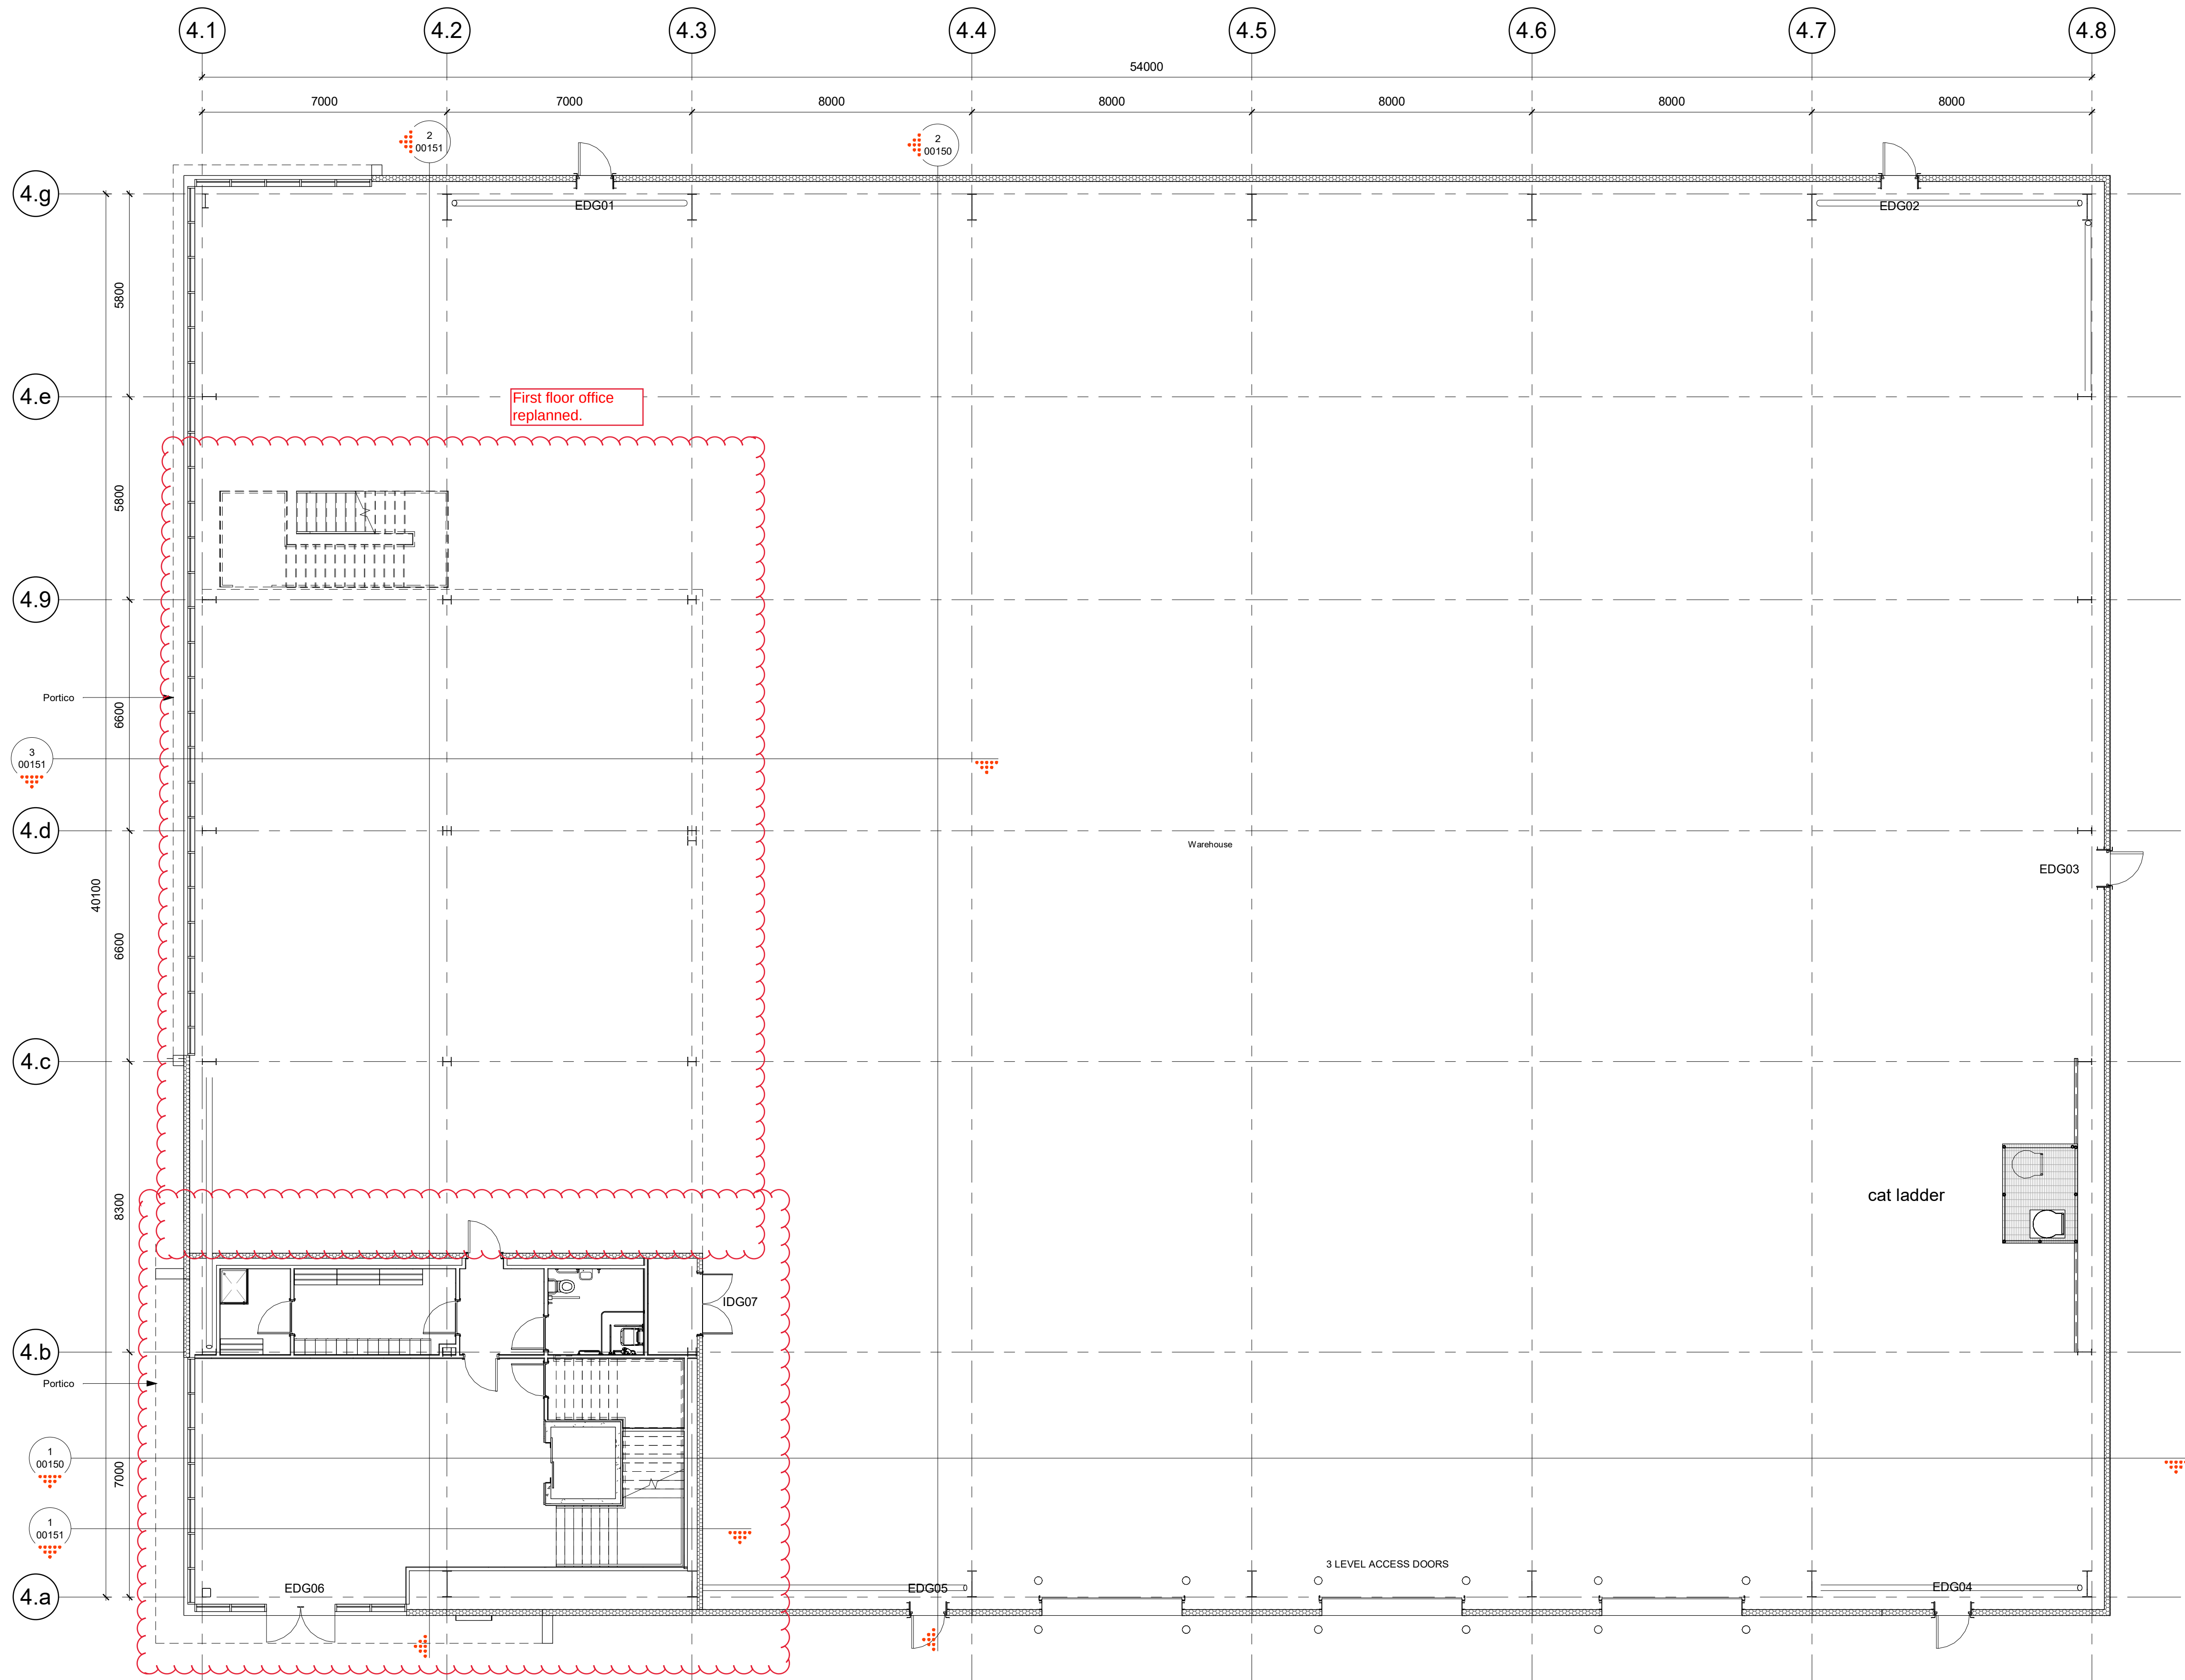

PL5	NMA ISSUE	20/10/25	CG/ST
PL4	ISSUED FOR PLANNING	22/01/25	HD/TM
PL3	ISSUED INCORPORATING FURTHER CLIENT COMMENTS	20/01/25	HD/TM
PL2	ISSUED INCORPORATING CLIENT COMMENTS	17/01/25	HD/TM
PL1	FIRST ISSUE	18/12/14	HD/TM

Rev	Revision Description	Date	Author/Reviewer
-----	----------------------	------	-----------------

PLANNING

32 Frederick Street,
Birmingham, B1 3RH

+44 (0)121 234 7500
www.chetwoods.com



Project
SHINFIELD PARK, READING

Client
WRENBRIDGE


Drawing Title
UNIT 4 - WAREHOUSE GA PLAN

Scale	Size	Drawn	Checked	Date
As indicated	A1	HD	AR	22/10/24



Project	Originator	Functional	Spatial	Form	Discipline	Number	Rev.
5704	CA	04	00	DR	A	00100	PL5

1 WAREHOUSE GA PLAN

1 : 100

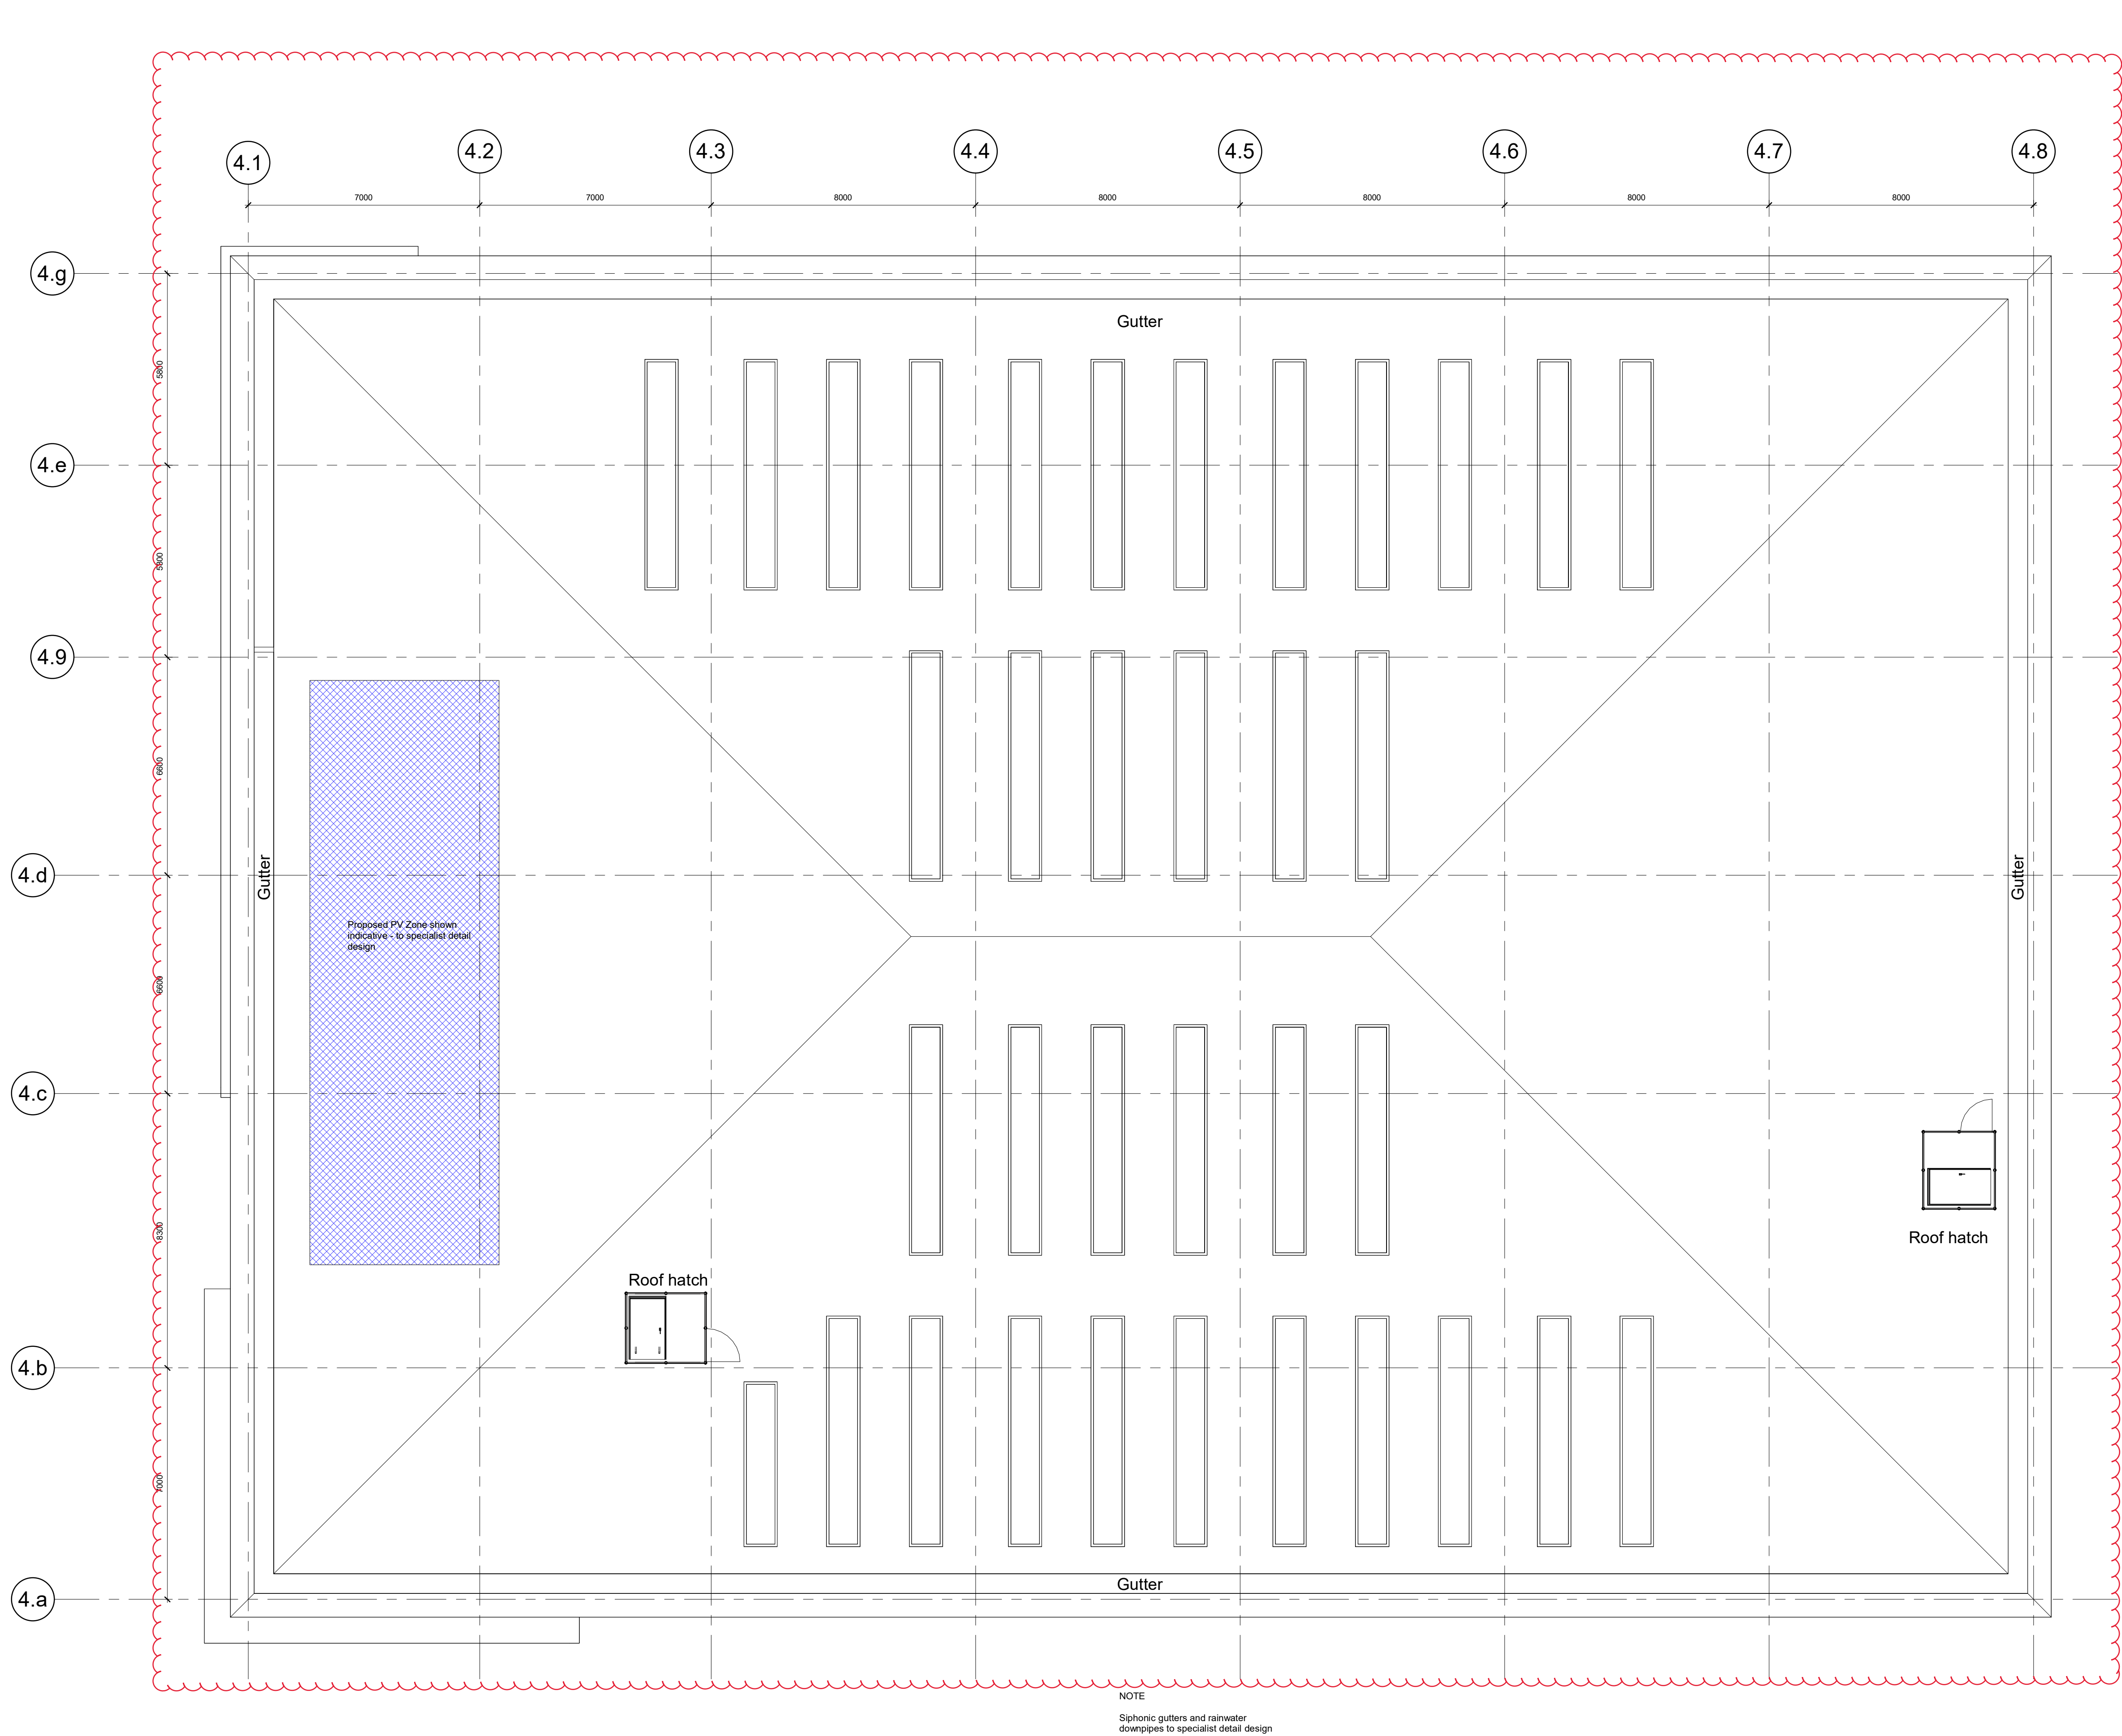


NOTES:
Copyright Chetwoods (Birmingham) Limited. No implied licence exists.
Contractors must verify all dimensions on site before commencing any work or shop drawings. This drawing is not to be scaled. Use figured dimensions only, subject to statutory approvals and survey.
Building areas are liable to adjustment over the course of the design process due to the ongoing construction detailing developments.
Please note the information contained within this drawing is solely for the benefit of the employer and should not be relied upon by third parties.
The CDM hazard management procedures for the Chetwoods aspects of the design of this project are to be found on the "Chetwoods - Hazard Analysis and Design Risk Assessment" and/or drawings. The full project design team's comprehensive set of hazard management procedures are available from the Principal Designer appointed for the project.

 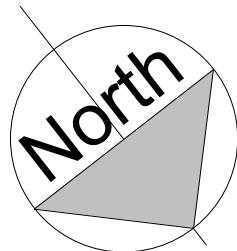

MATERIALS KEY:

Roof material: ---

Rooflights: Translucent, triple-skinned, non-fragile, factory-assembled GRP rooflights - Min. 15% roof area

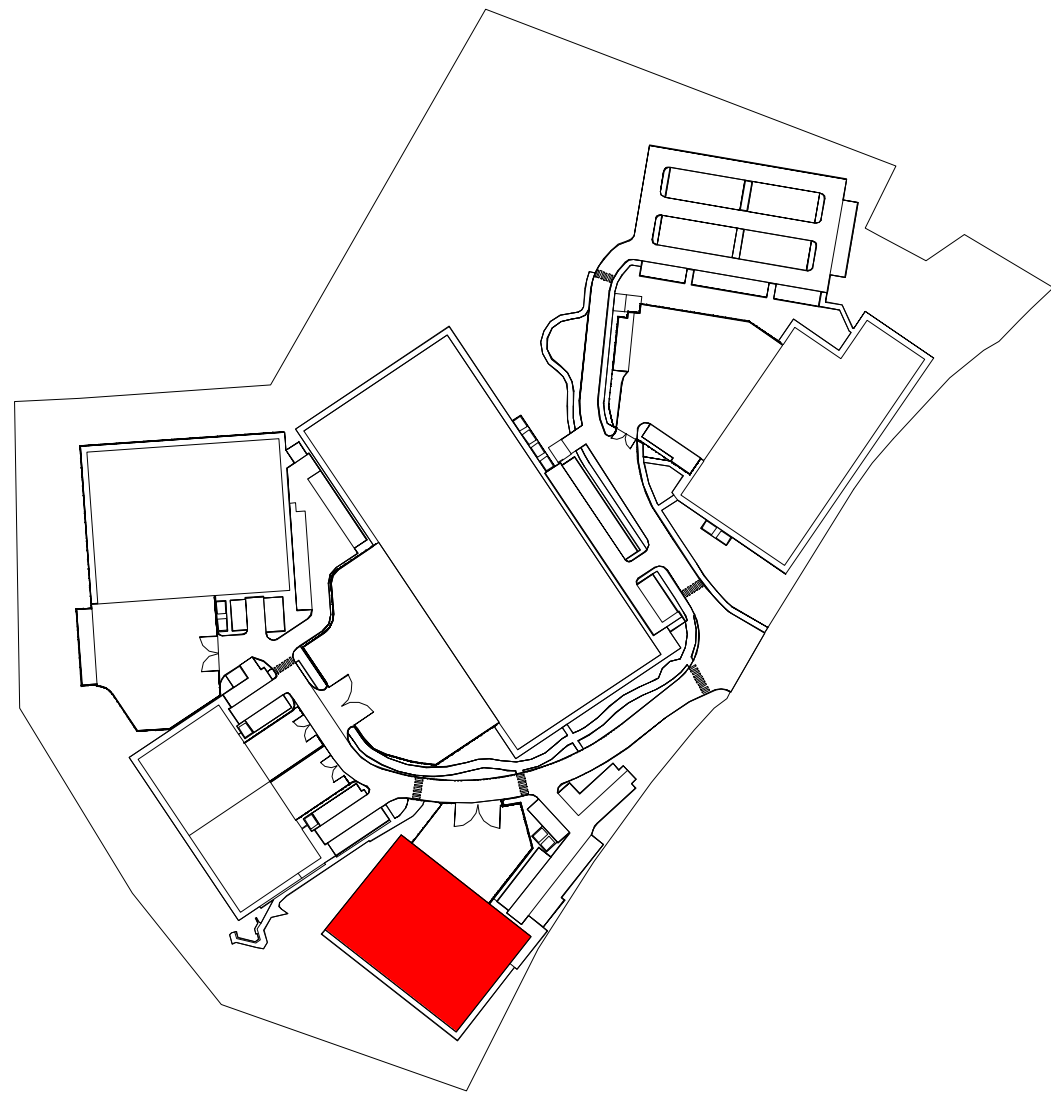

PL5	NMA ISSUE	20/10/25	CG/ST
PL4	ISSUED FOR PLANNING	22/01/25	HD/TM
PL3	ISSUED INCORPORATING FURTHER CLIENT COMMENTS	20/01/25	HD/TM
PL2	ISSUED INCORPORATING CLIENT COMMENTS	17/01/25	HD/TM
PL1	FIRST ISSUE	18/12/14	HD/TM

Rev	Revision Description	Date	Author/Reviewer
-----	----------------------	------	-----------------

PLANNING

32 Frederick Street,
Birmingham, B1 3RH

+44 (0)121 234 7500
www.chetwoods.com



Project
SHINFIELD PARK, READING




Client
WRENBRIDGE

Drawing Title
UNIT 4 - ROOF GA PLAN

Scale	Size	Drawn	Checked	Date
As indicated	A1	HD	AR	22/10/24

Project	Originator	Functional	Spatial	Form	Discipline	Number	Rev.
5704	CA	04	RF	DR	A	00102	PL5

NOTES:
Copyright © Structures (Birmingham) Limited. No implied licence exists.
Contractors must verify all dimensions on site before commencing any work or
shop drawings. This drawing is not to be scaled. Use figured dimensions only.
Subject to statutory requirements and the satisfaction of the relevant authorities.
Building areas are liable to adjustment over the course of the design process
due to the ongoing construction detailing developments.
Please note the information contained within this drawing is solely for the
reference of the employer and should not be relied upon by third parties.
The CDM hazard management procedures for the CDM hazard aspects of the
design of this project are to be found on the "Chetwoods - Hazard Analysis and
Design Risk Assessment" and/or drawings. The full project design teams
comprehensive set of hazard management procedures are available from the
Principal Designer appointed for the project.

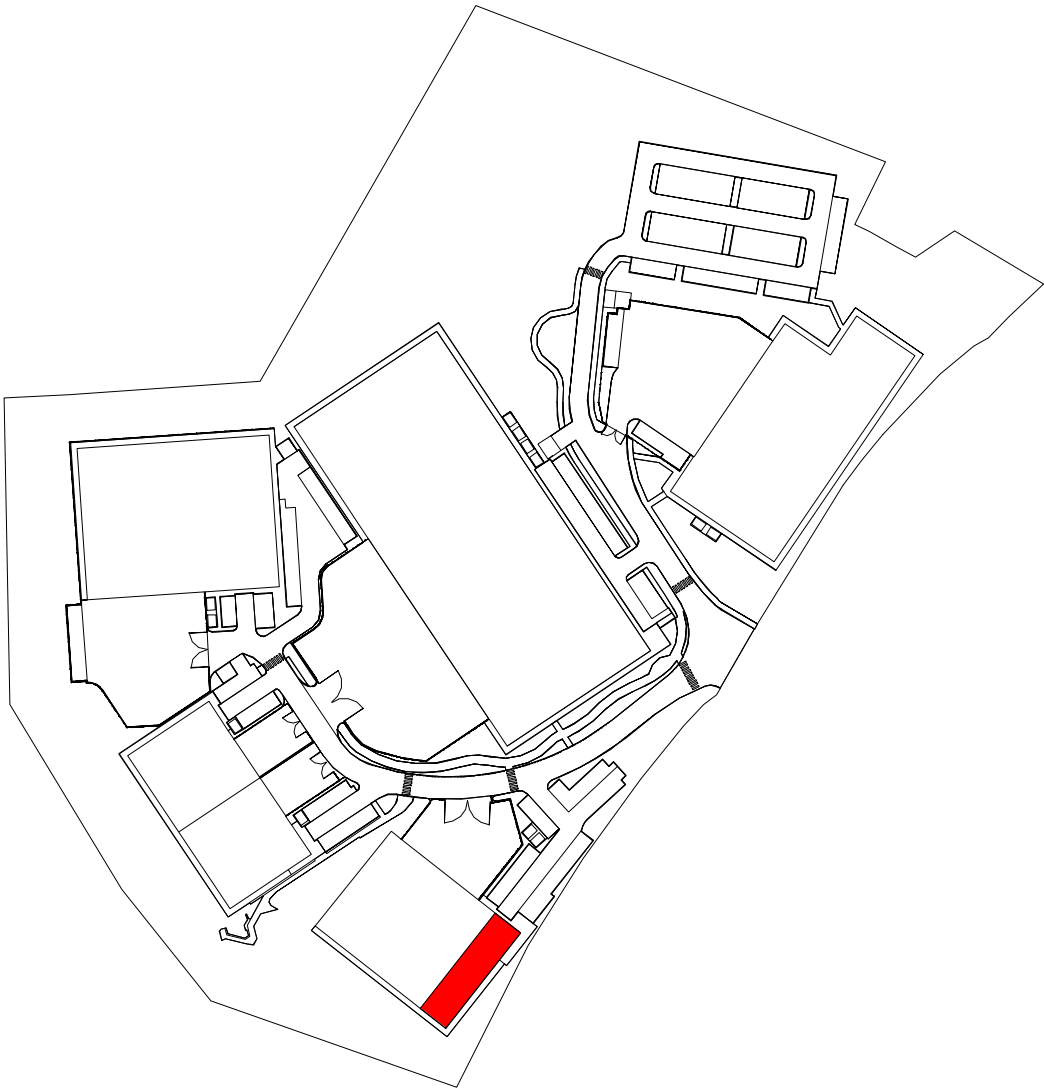 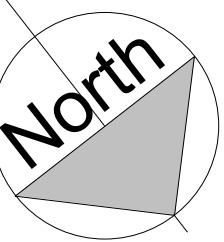

PL5	NMA ISSUE	20/10/25	CG/ST
PL4	ISSUED FOR PLANNING	22/01/25	HD/TM
PL3	ISSUED INCORPORATING FURTHER CLIENT COMMENTS	20/01/25	HD/TM
PL2	ISSUED INCORPORATING CLIENT COMMENTS	17/01/25	HD/TM
PL1	FIRST ISSUE	18/12/14	HD/TM

Rev	Revision Description	Date	Author/ Reviewer
-----	----------------------	------	---------------------

PLANNING

32 Frederick Street,
Birmingham, B1 3HH

4 (0)121 234 7500
www.chetwoods.com



SHINFIELD PARK, READING


Client
WRENBRIDGE

Drawing Title


UNIT 4 - OFFICE FLOOR GA PLANS

Scale	Size	Drawn	Checked	Date
As indicated	A1	HD	AR	22/10/24

Project	Originator	Functional	Spatial	Form	Discipline	Number	Rev.
5704	CA	04	ZZ	DR	A	00101	PL5


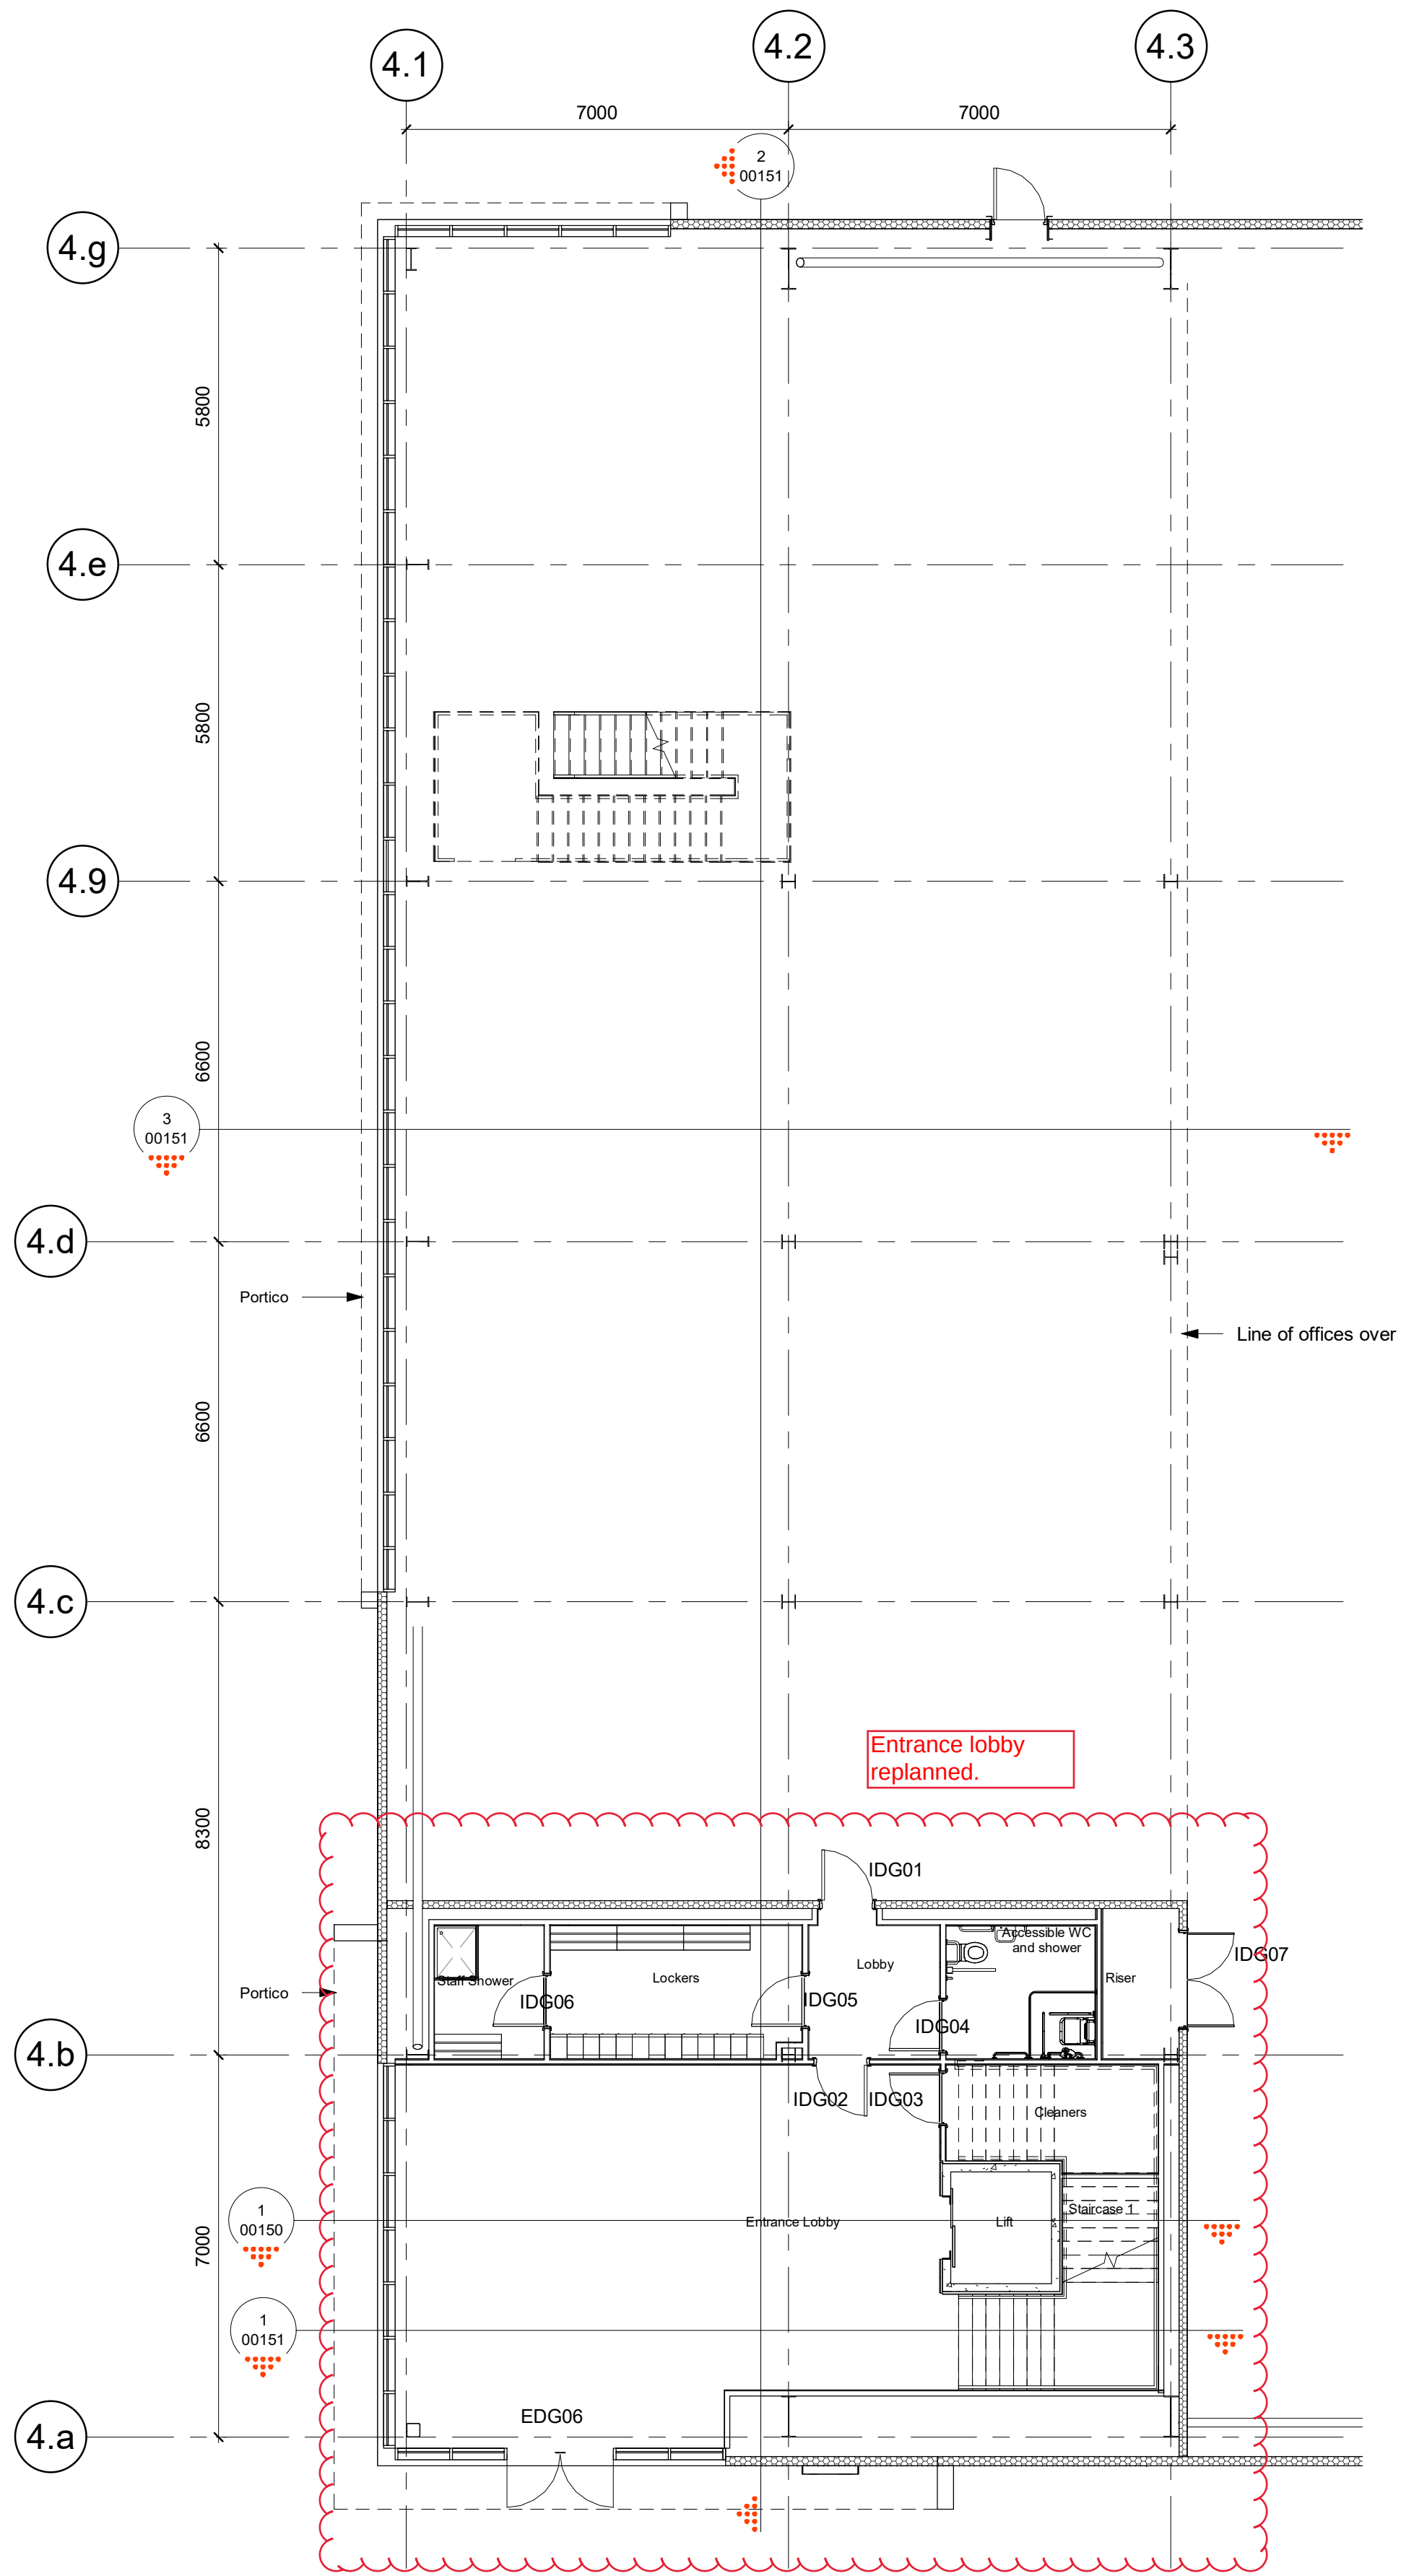


2 Office Ground Floor Plan

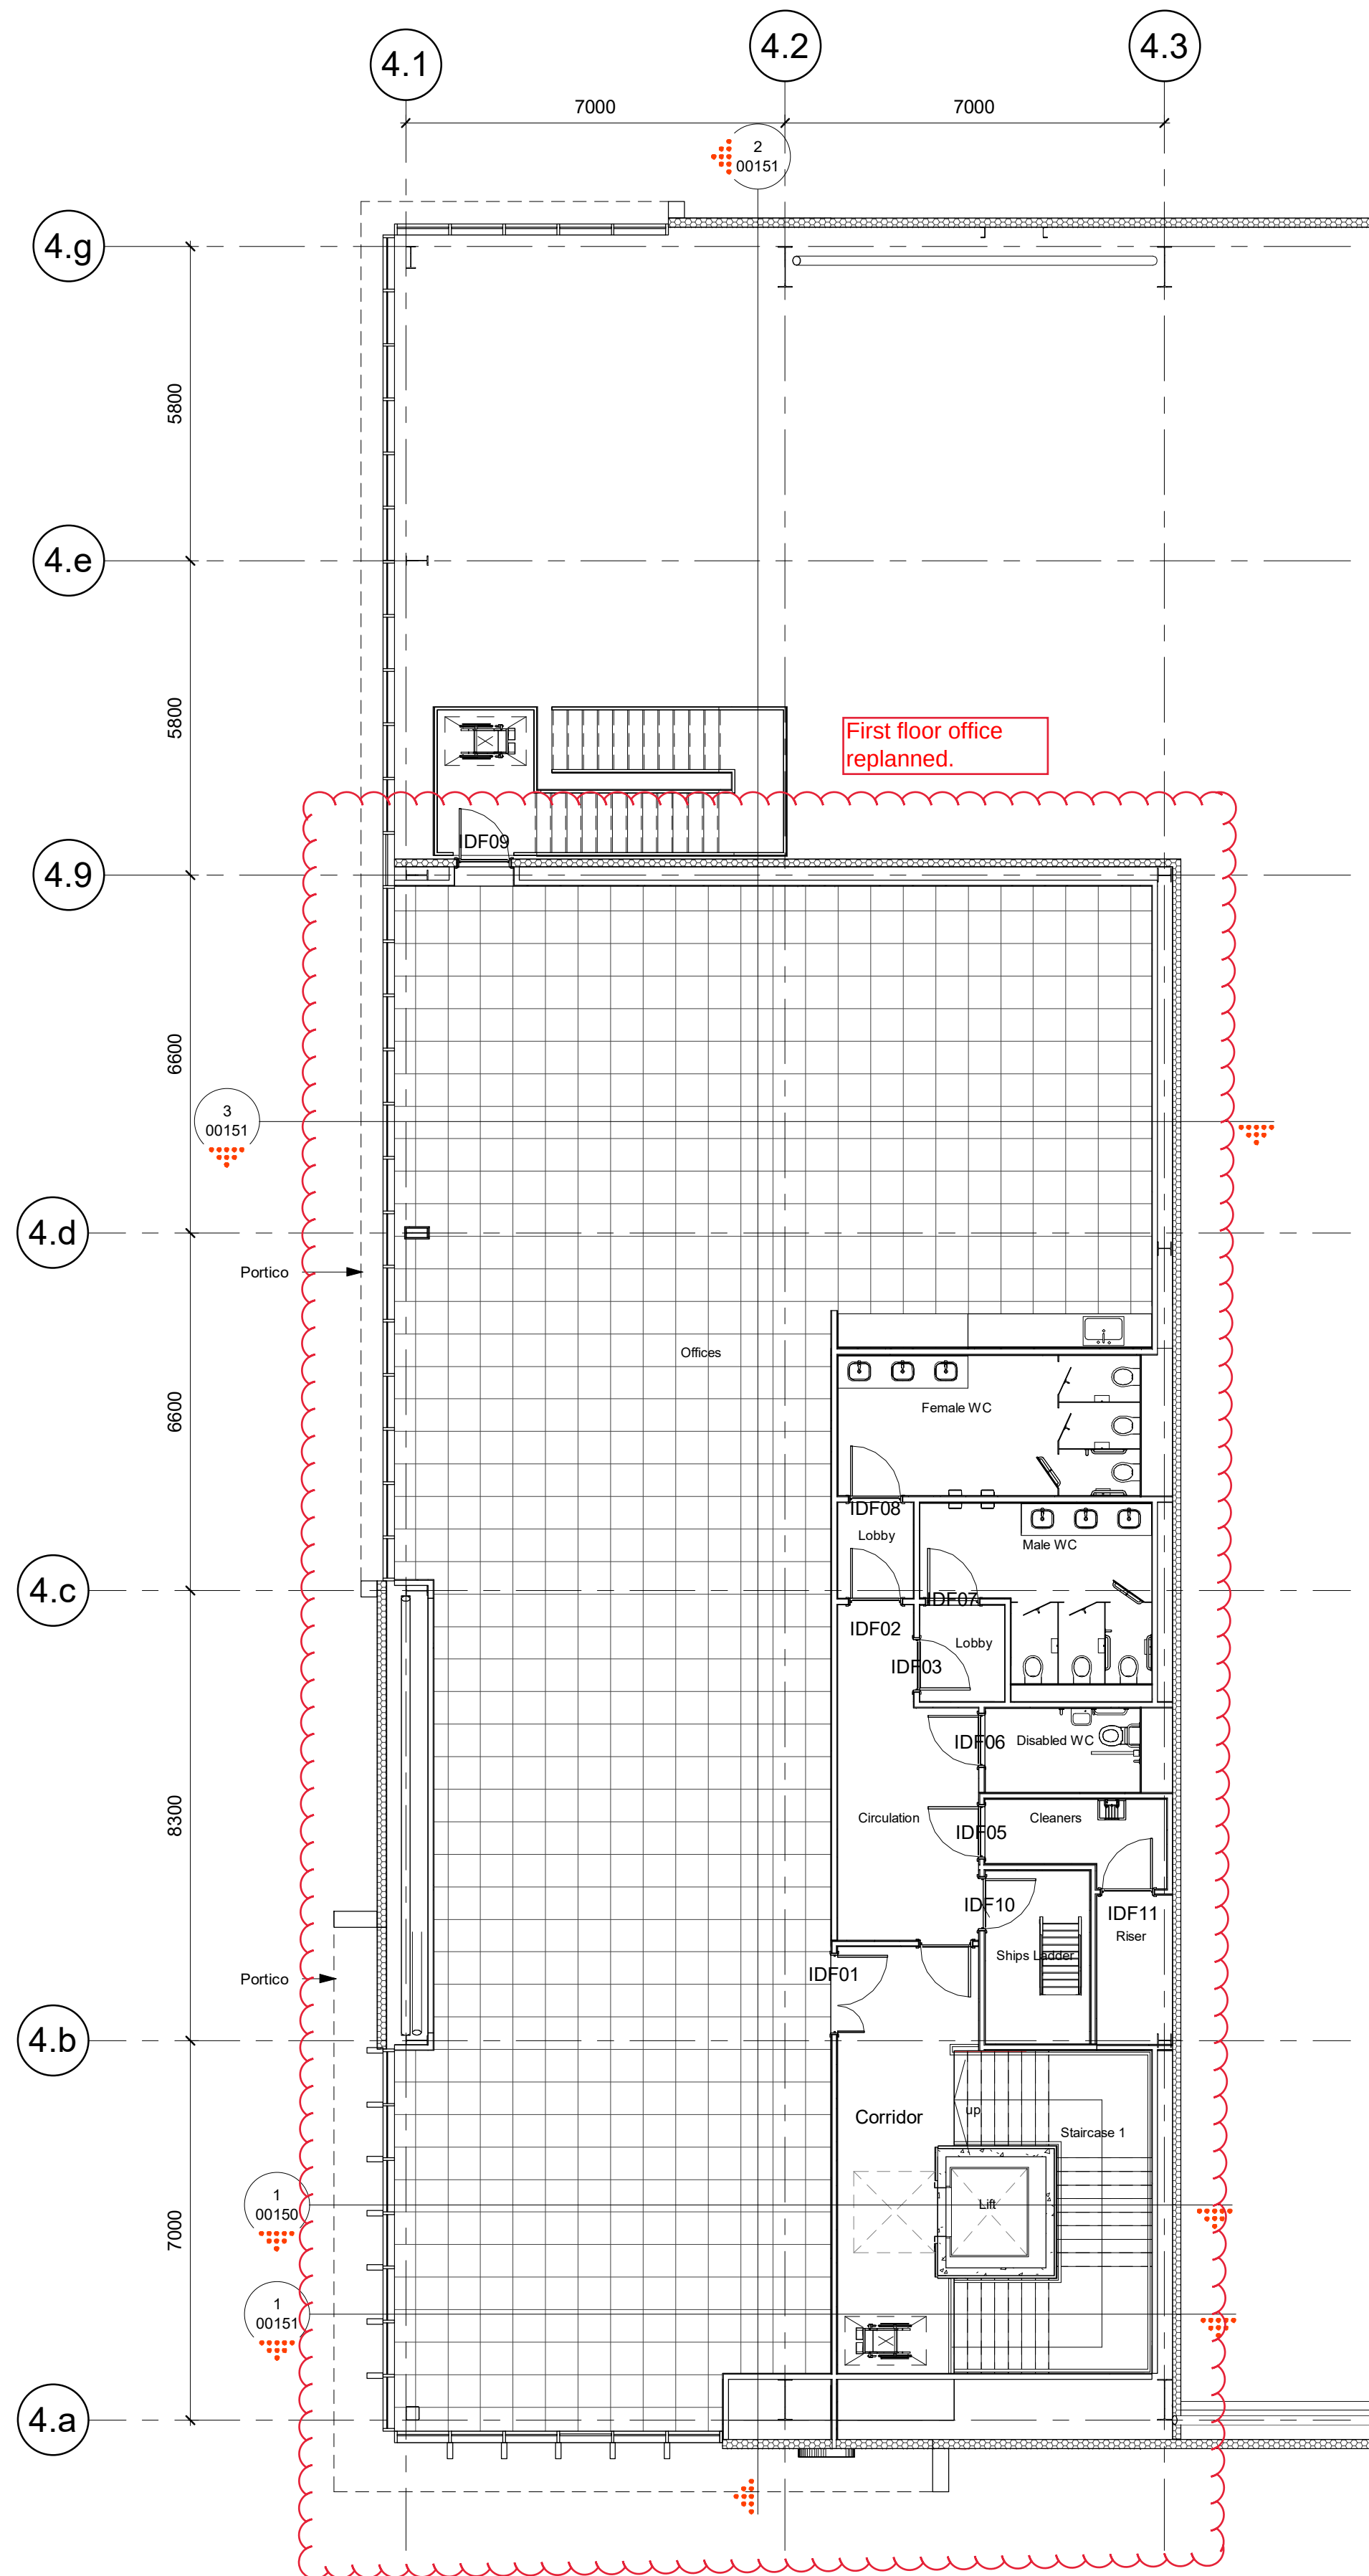


1 Office First Floor Plan

NOTES:
Copyright Chetwoods (Birmingham) Limited. No implied licence exists.
Contractors must verify all dimensions on site before commencing any work or shop drawings. This drawing is not to be scaled. Use figured dimensions only, subject to statutory approvals and survey.
Building areas are liable to adjustment over the course of the design process due to the ongoing construction detailing developments.
Please note the information contained within this drawing is solely for the benefit of the employer and should not be relied upon by third parties.
The CDM hazard management procedures for the Chetwoods aspects of the design of this project are to be found on the "Chetwoods - Hazard Analysis and Design Risk Assessment" and/or drawings. The full project design team's comprehensive set of hazard management procedures are available from the Principal Designer appointed for the project.

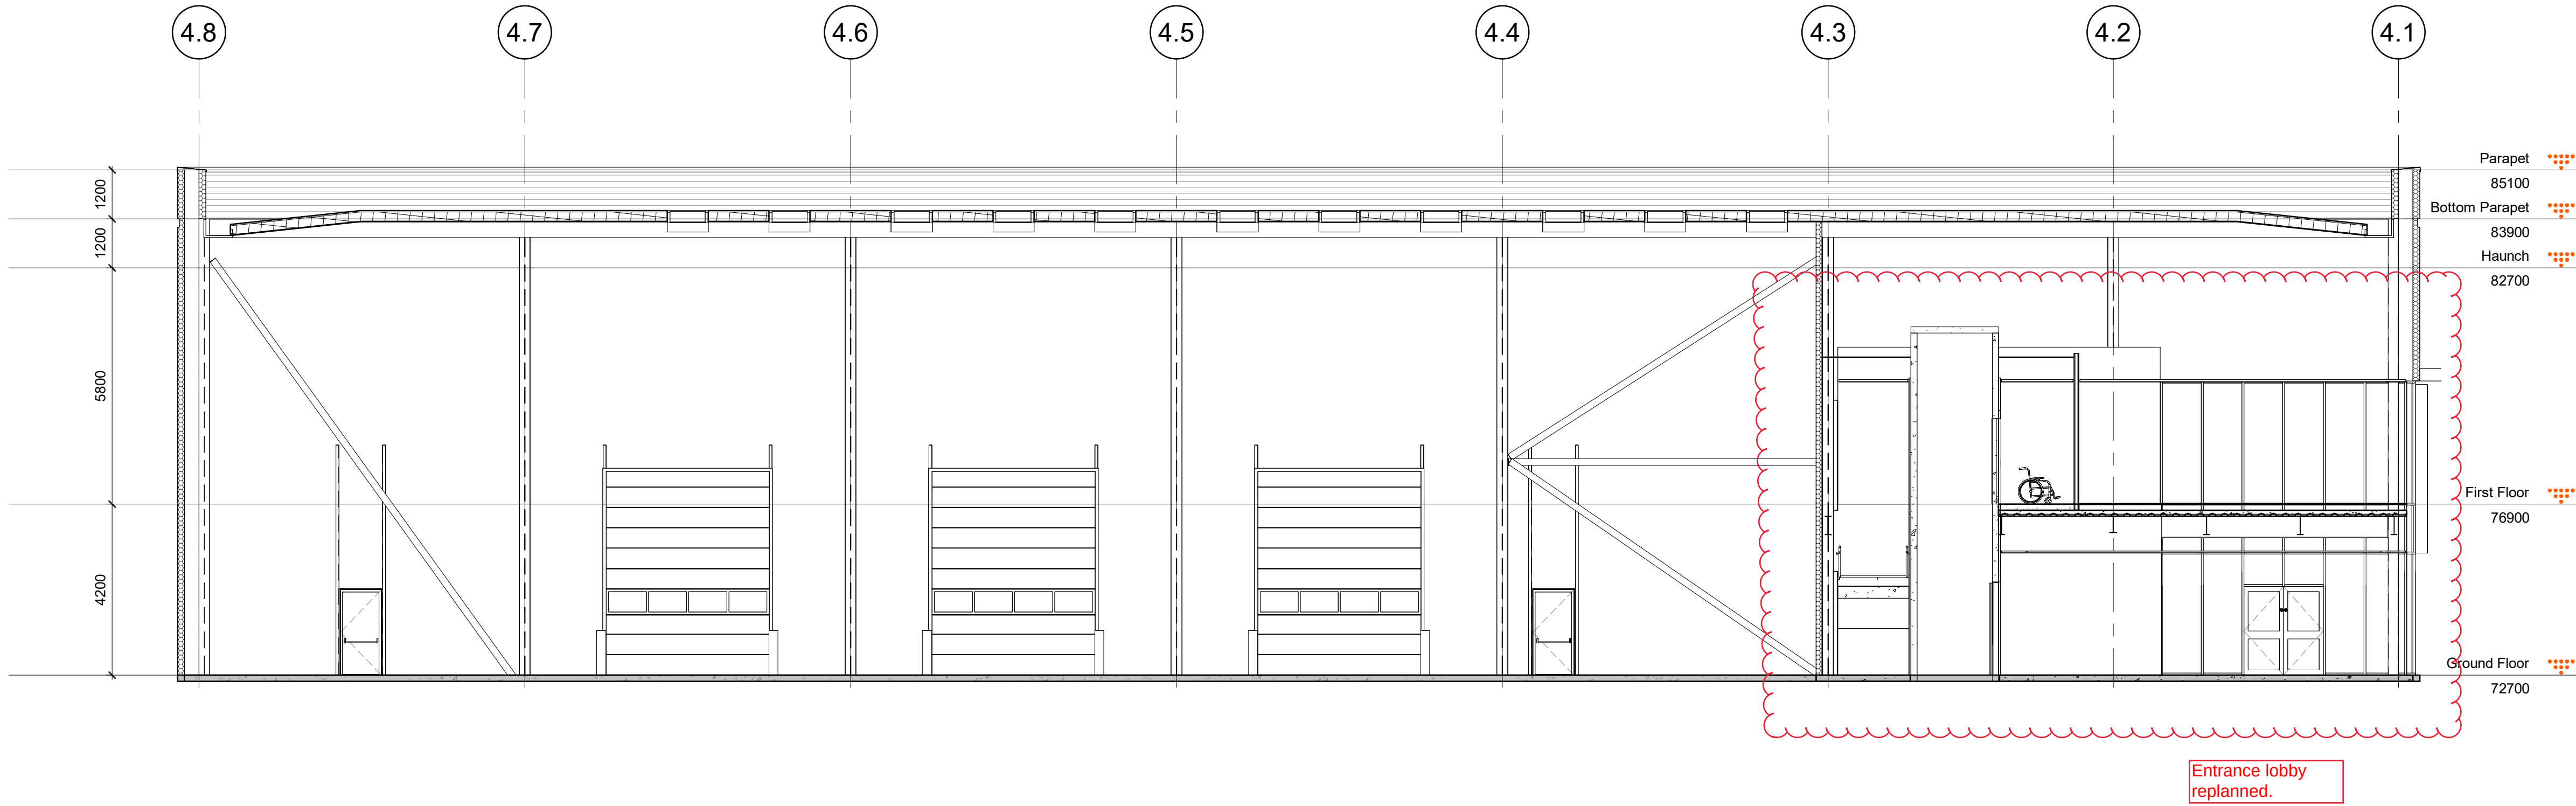 

1 Warehouse Section A
1 : 100

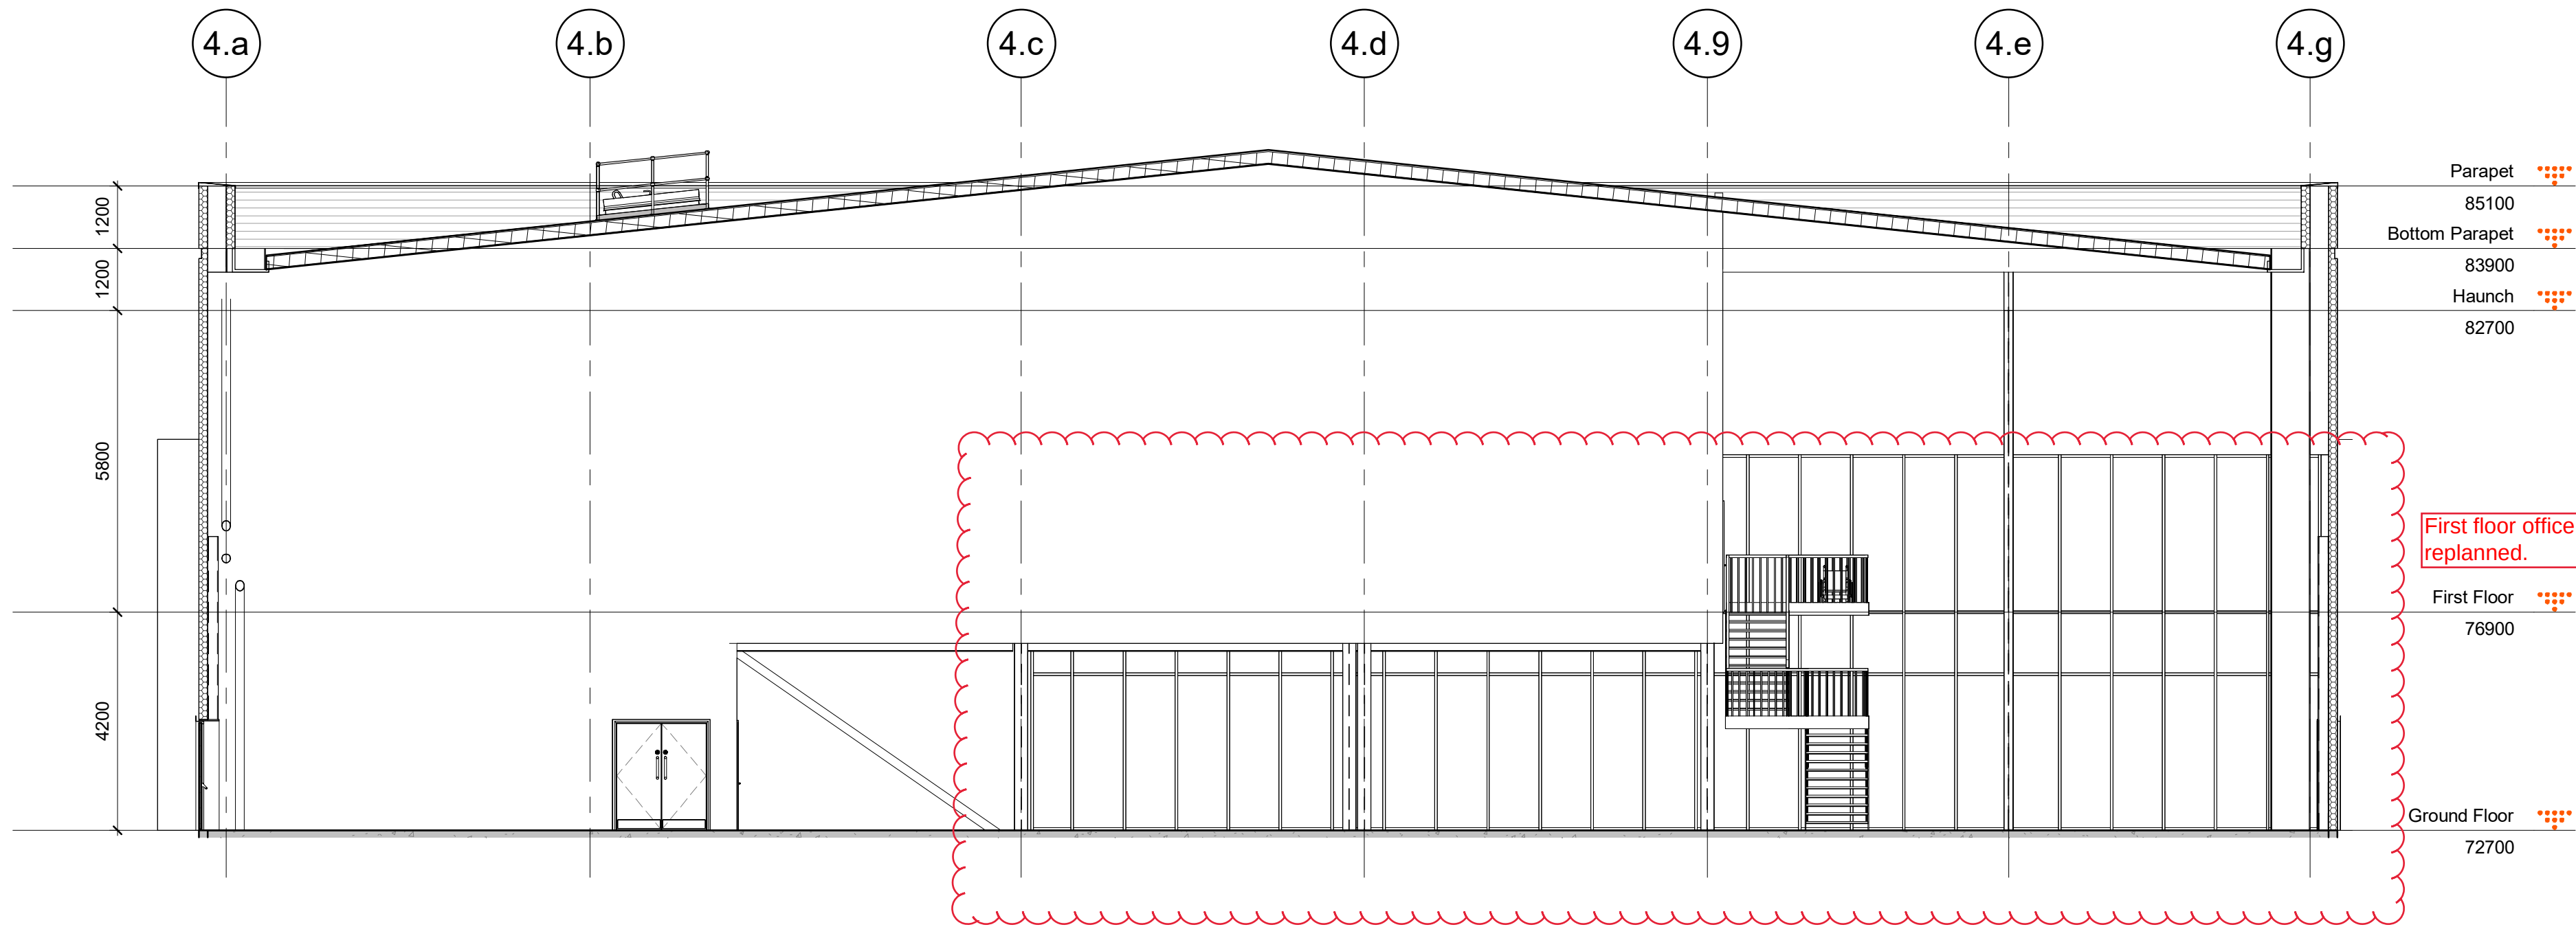

2 Warehouse Section B
1 : 100

PL5	NMA ISSUE	20/10/25	CG/ST
PL4	ISSUED FOR PLANNING	22/01/25	HD/TM
PL3	ISSUED INCORPORATING FURTHER CLIENT COMMENTS	20/01/25	HD/TM
PL2	ISSUED INCORPORATING CLIENT COMMENTS	17/01/25	HD/TM
PL1	FIRST ISSUE	18/12/14	HD/TM

Rev	Revision Description	Date	Author/Reviewer
-----	----------------------	------	-----------------

PLANNING

32 Frederick Street,
Birmingham, B1 3RH

+44 (0)121 234 7500
www.chetwoods.com



Project
SHINFIELD PARK, READING



Client
WRENBRIDGE

Drawing Title
UNIT 4 - PROPOSED WAREHOUSE GA SECTIONS


Scale	Size	Drawn	Checked	Date
1 : 100	A1	HD	AR	22/10/24

Project	Originator	Functional	Spatial	Form	Discipline	Number	Rev.
5704	CA	04	XX	DR	A	00150	PL5


NOTES:
Copyright Chetwoods (Birmingham) Limited. No implied licence exists.
Contractors must verify all dimensions on site before commencing any work or shop drawings. This drawing is not to be scaled. Use figured dimensions only.
Building areas are liable to adjustment over the course of the design process due to the ongoing construction detailing developments.
Please note the information contained within this drawing is solely for the benefit of the employer and should not be relied upon by third parties.
The CDM hazard management procedures for the Chetwoods aspects of the design of this project are to be found on the "Chetwoods - Hazard Analysis and Design Risk Assessment" and/or drawings. The full project design team's comprehensive set of hazard management procedures are available from the Principal Designer appointed for the project.

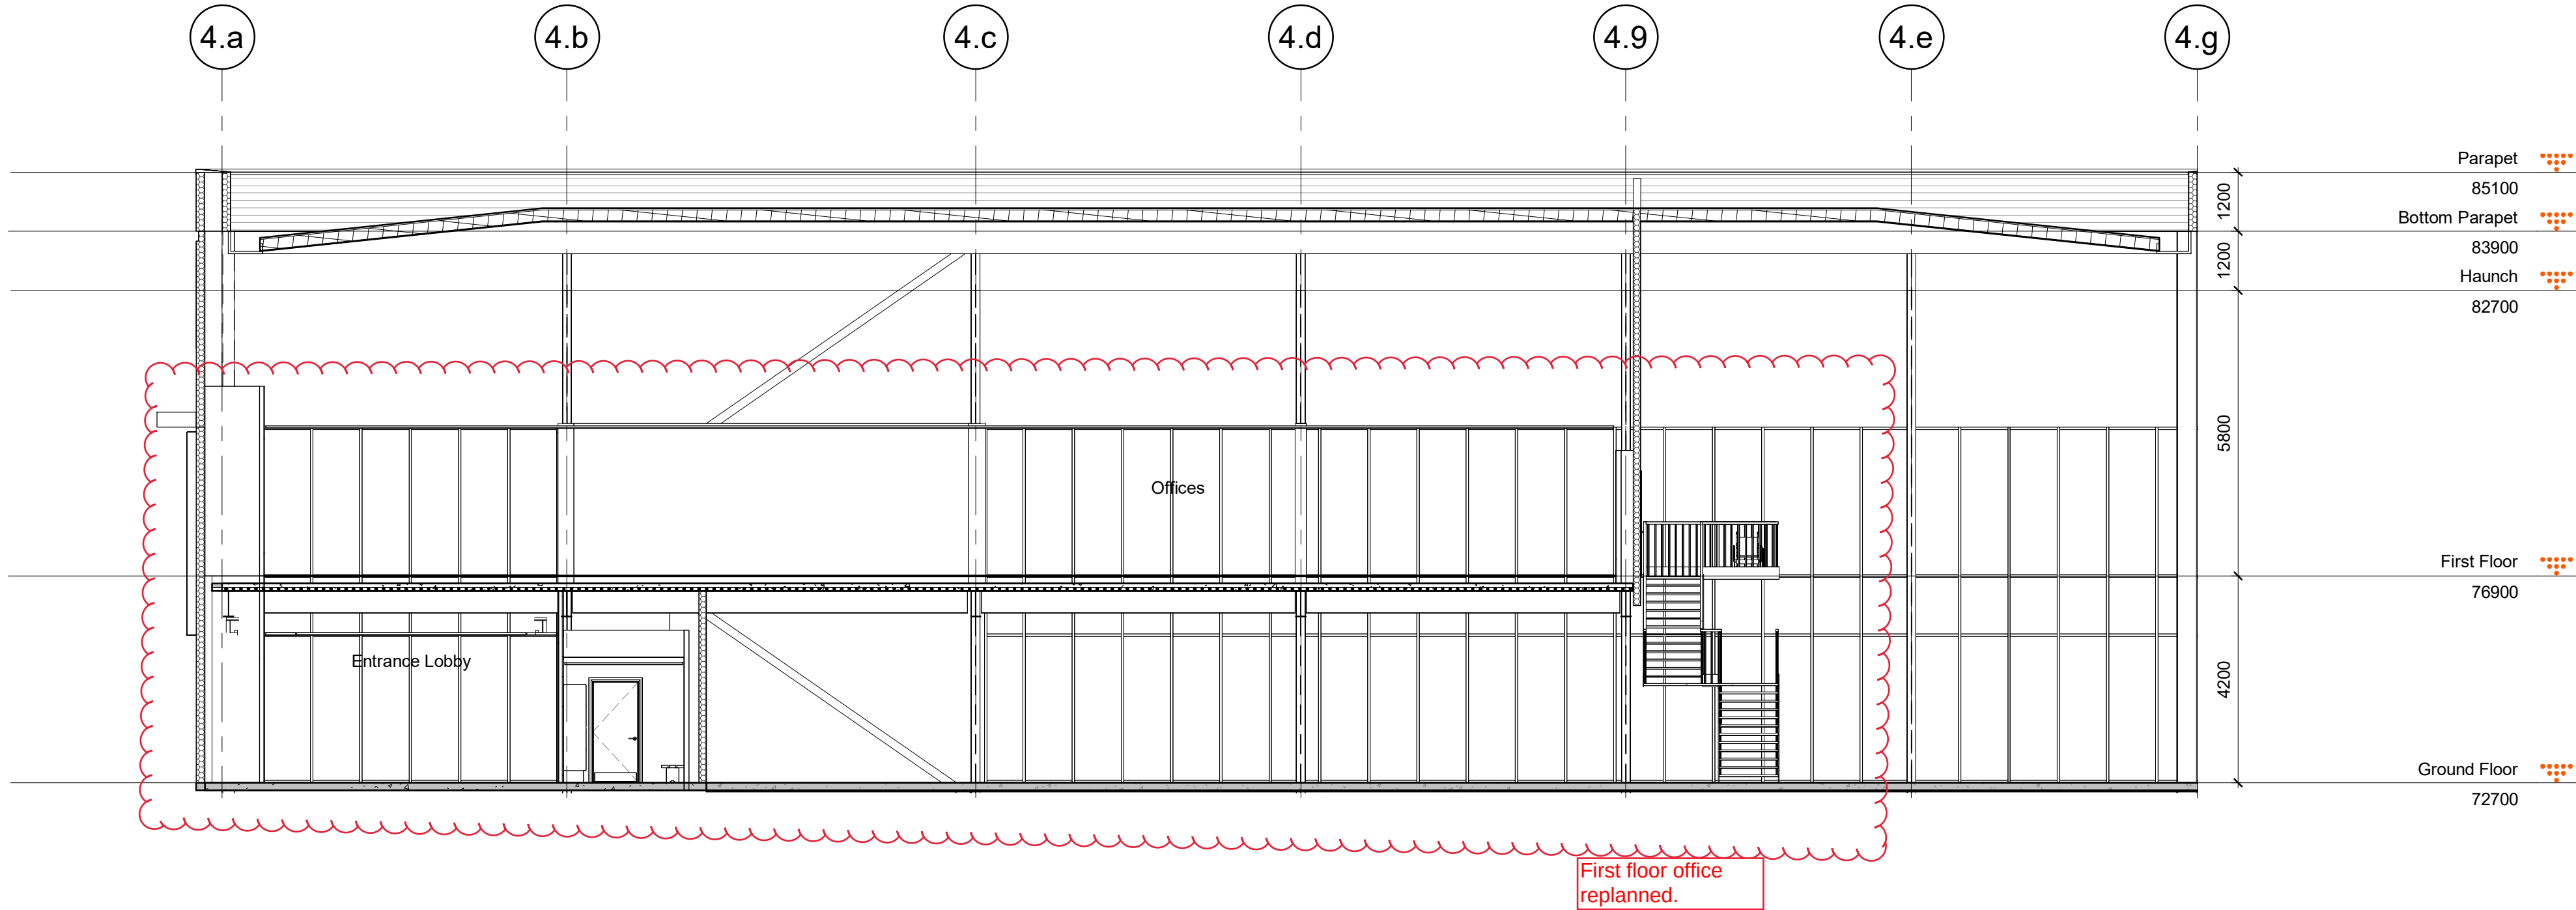 

2 OFFICE SECTION 1
1 : 100

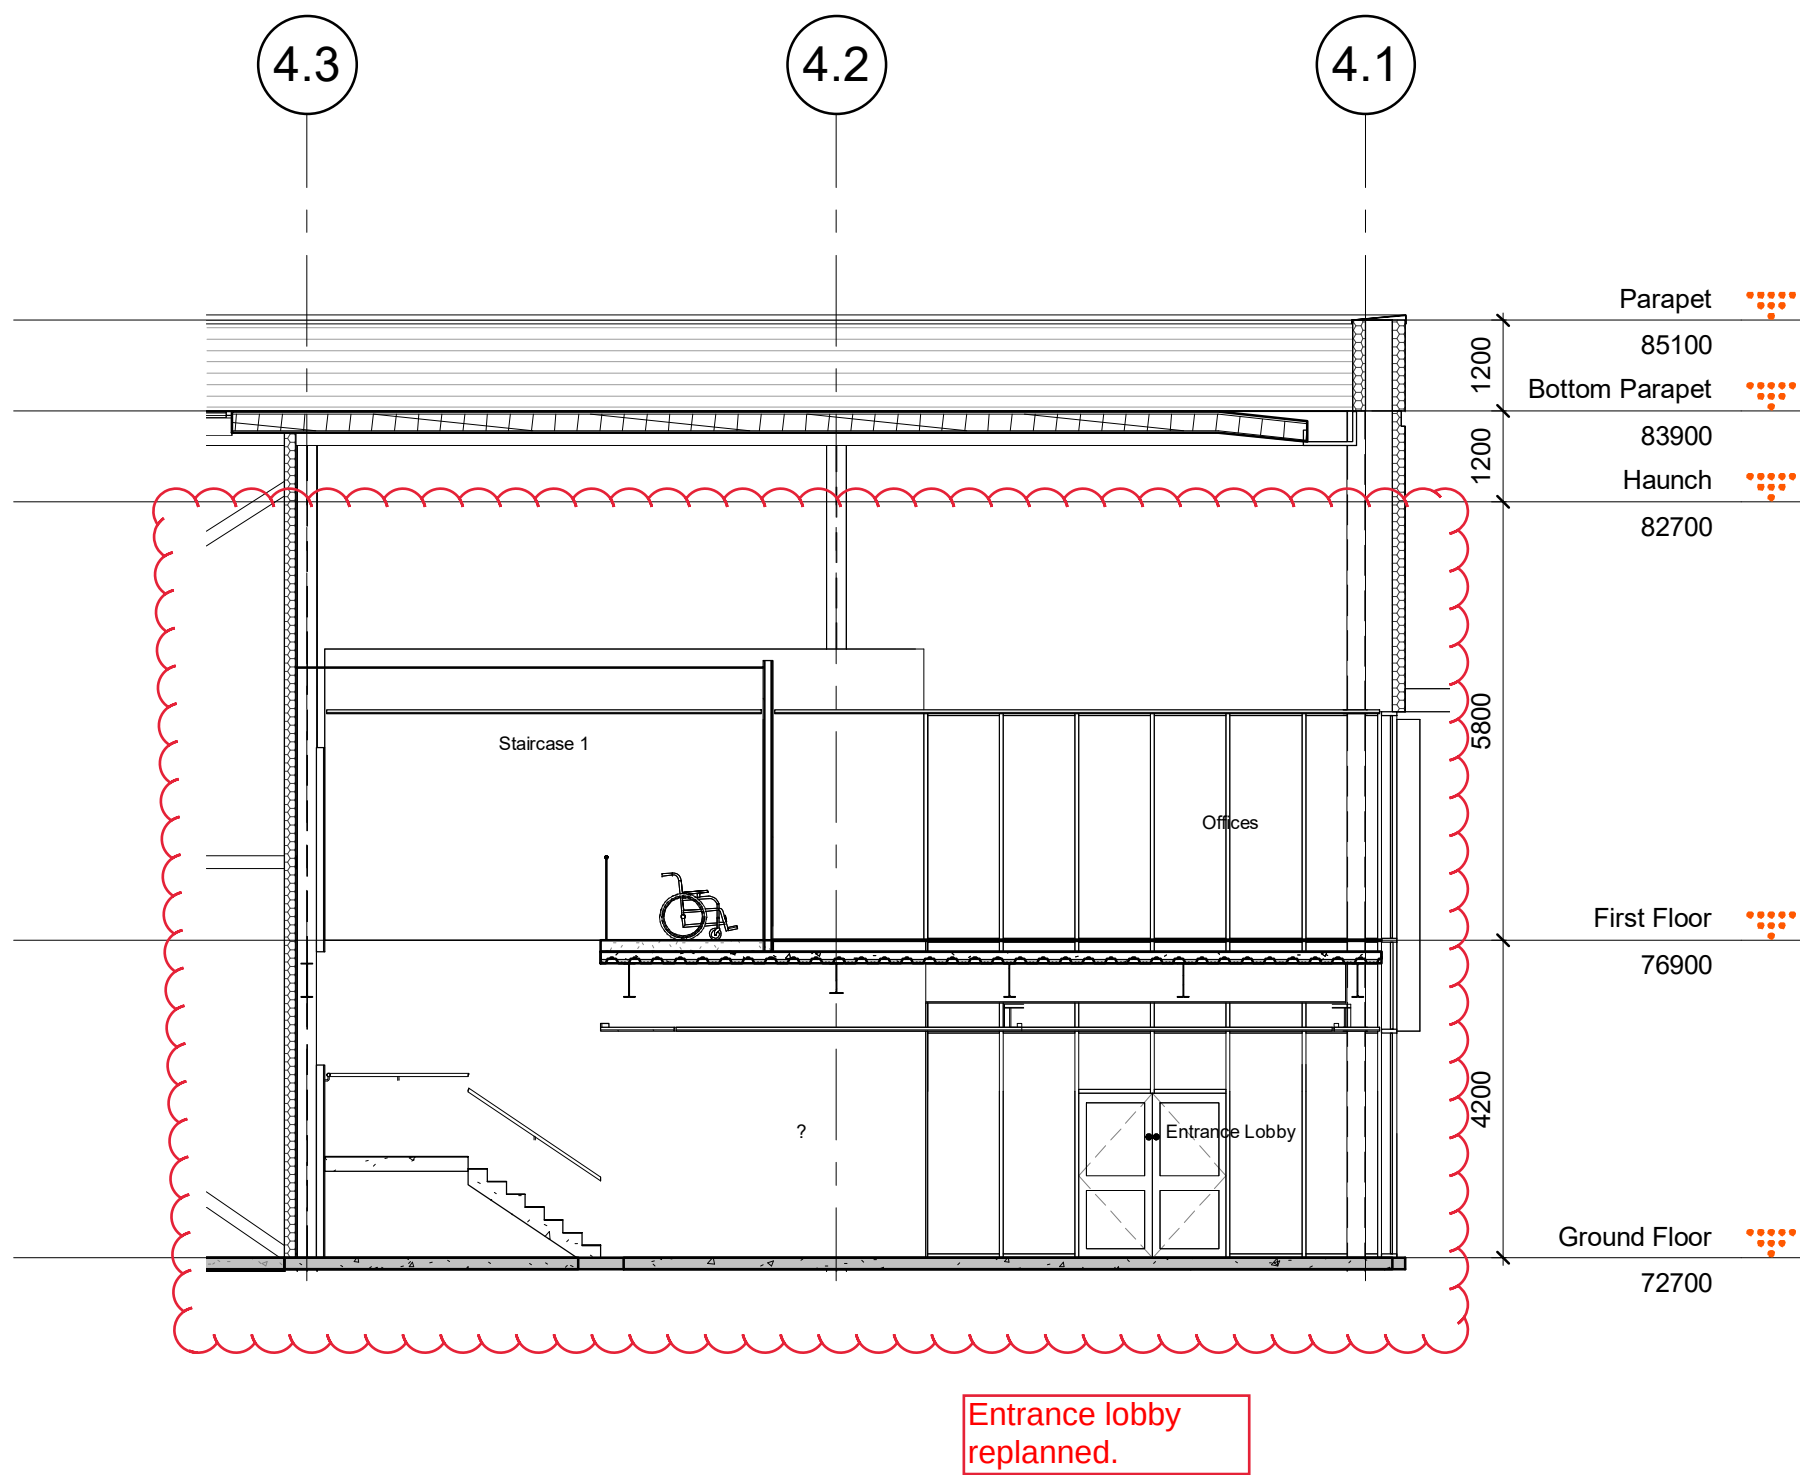

1 OFFICE SECTION 2
1 : 100

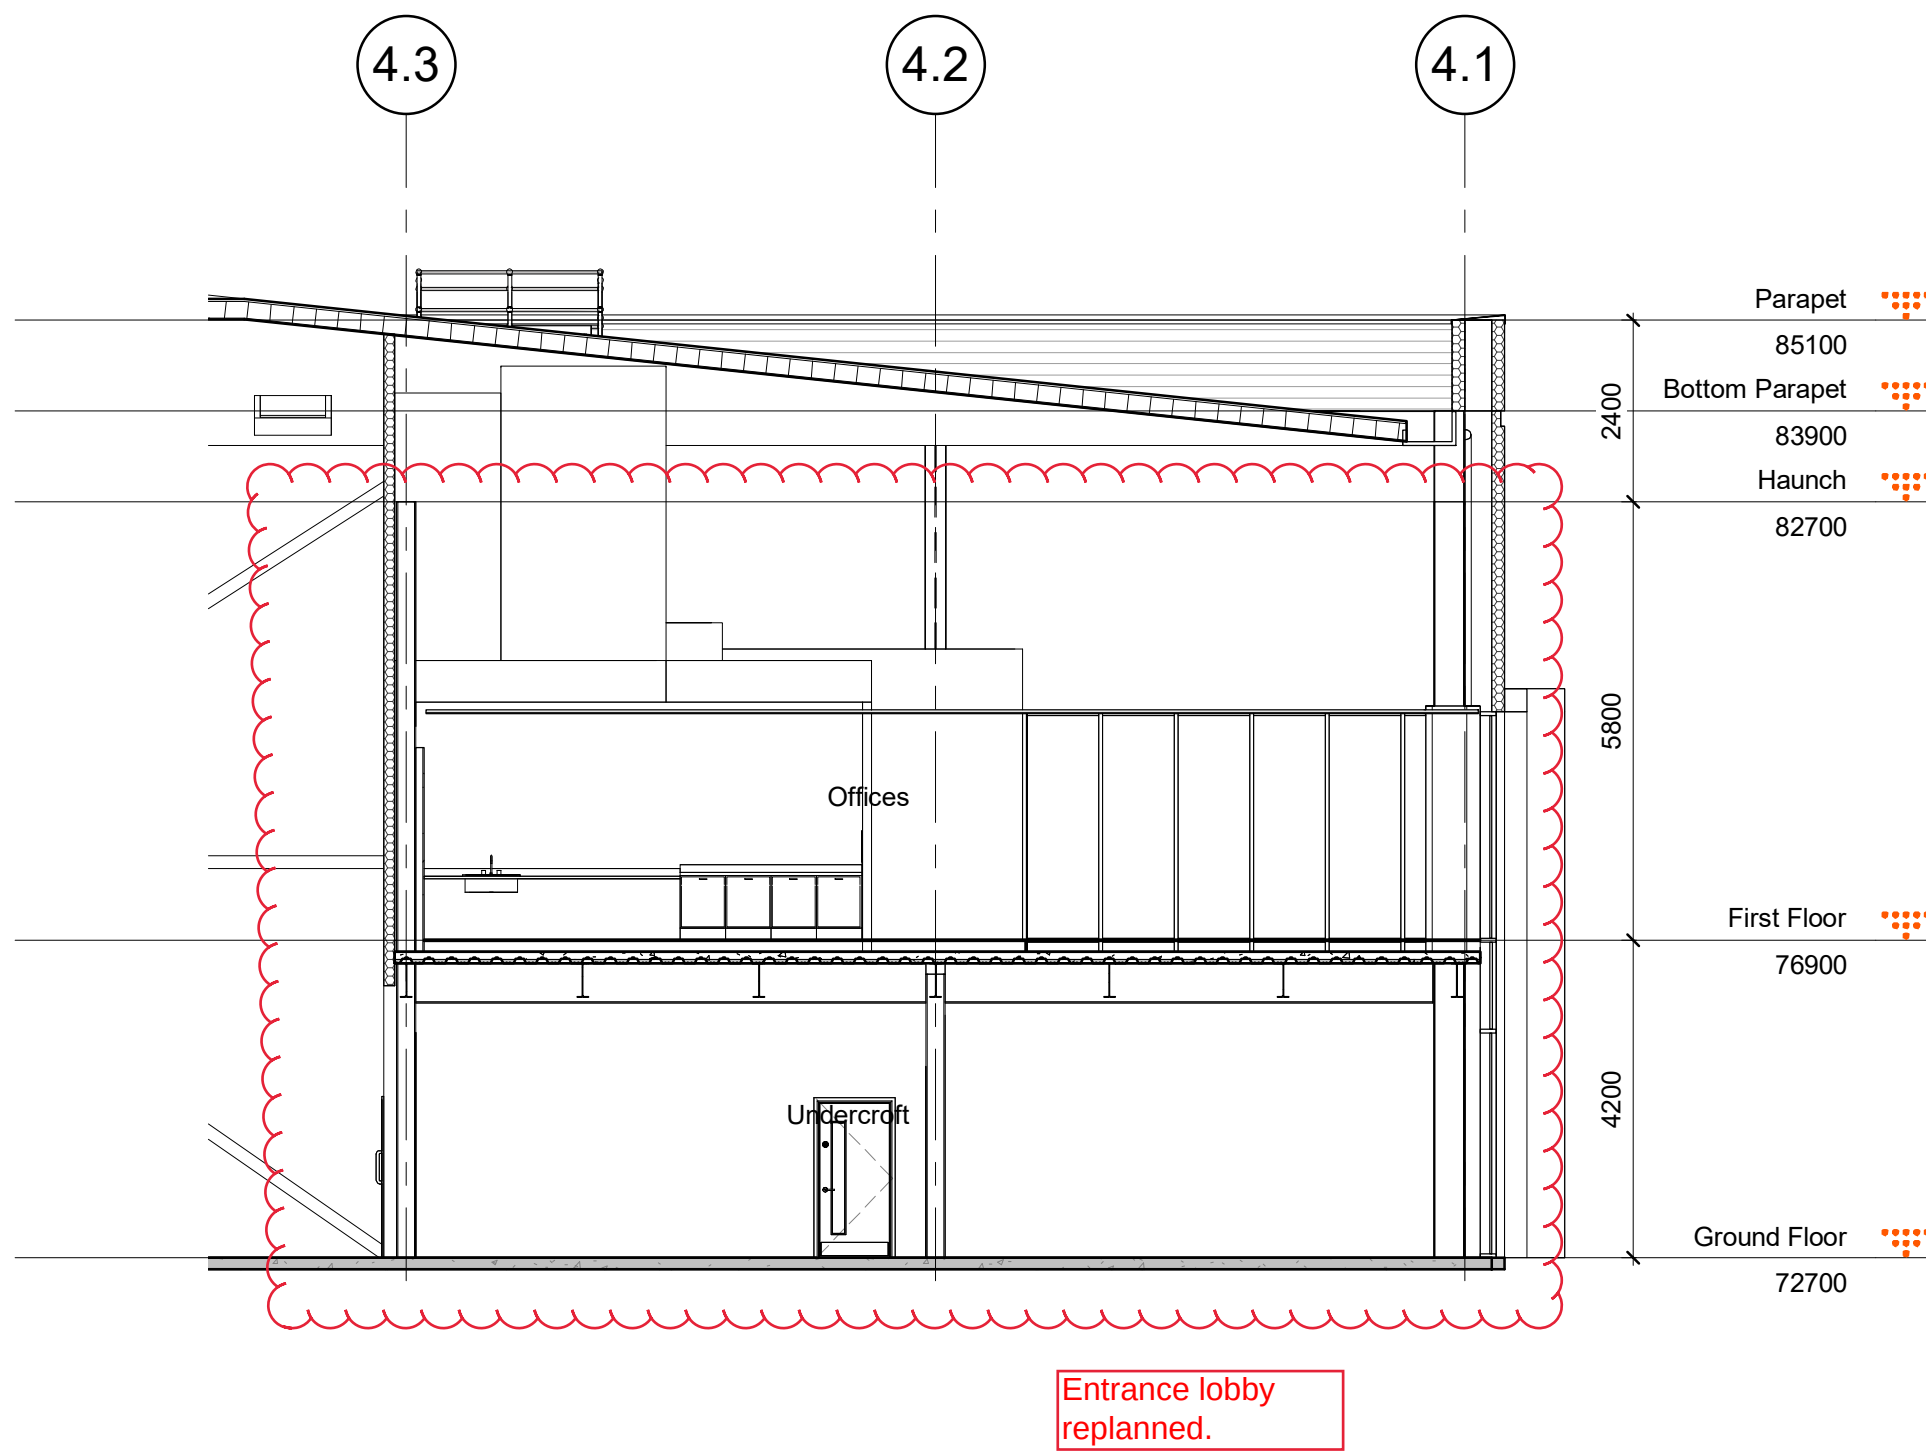

3 OFFICE SECTION 3
1 : 100

PL5	NMA ISSUE	20/10/25	CG/ST
PL4	ISSUED FOR PLANNING	22/01/25	HD/TM
PL3	ISSUED INCORPORATING FURTHER CLIENT COMMENTS	20/01/25	HD/TM
PL2	ISSUED INCORPORATING CLIENT COMMENTS	17/01/25	HD/TM
PL1	FIRST ISSUE	18/12/14	HD/TM

Rev	Revision Description	Date	Author/Reviewer
-----	----------------------	------	-----------------

PLANNING

32 Frederick Street,
Birmingham, B1 3RH

+44 (0)121 234 7500
www.chetwoods.com




Project
SHINFIELD PARK, READING

Client
WRENBRIDGE


Drawing Title
UNIT 4 - PROPOSED OFFICE SECTIONS

Scale	Size	Drawn	Checked	Date
1 : 100	A1	HD	AR	22/10/24


Project	Originator	Functional	Spatial	Form	Discipline	Number	Rev.
5704	CA	04	ZZ	DR	A	00151	PL5

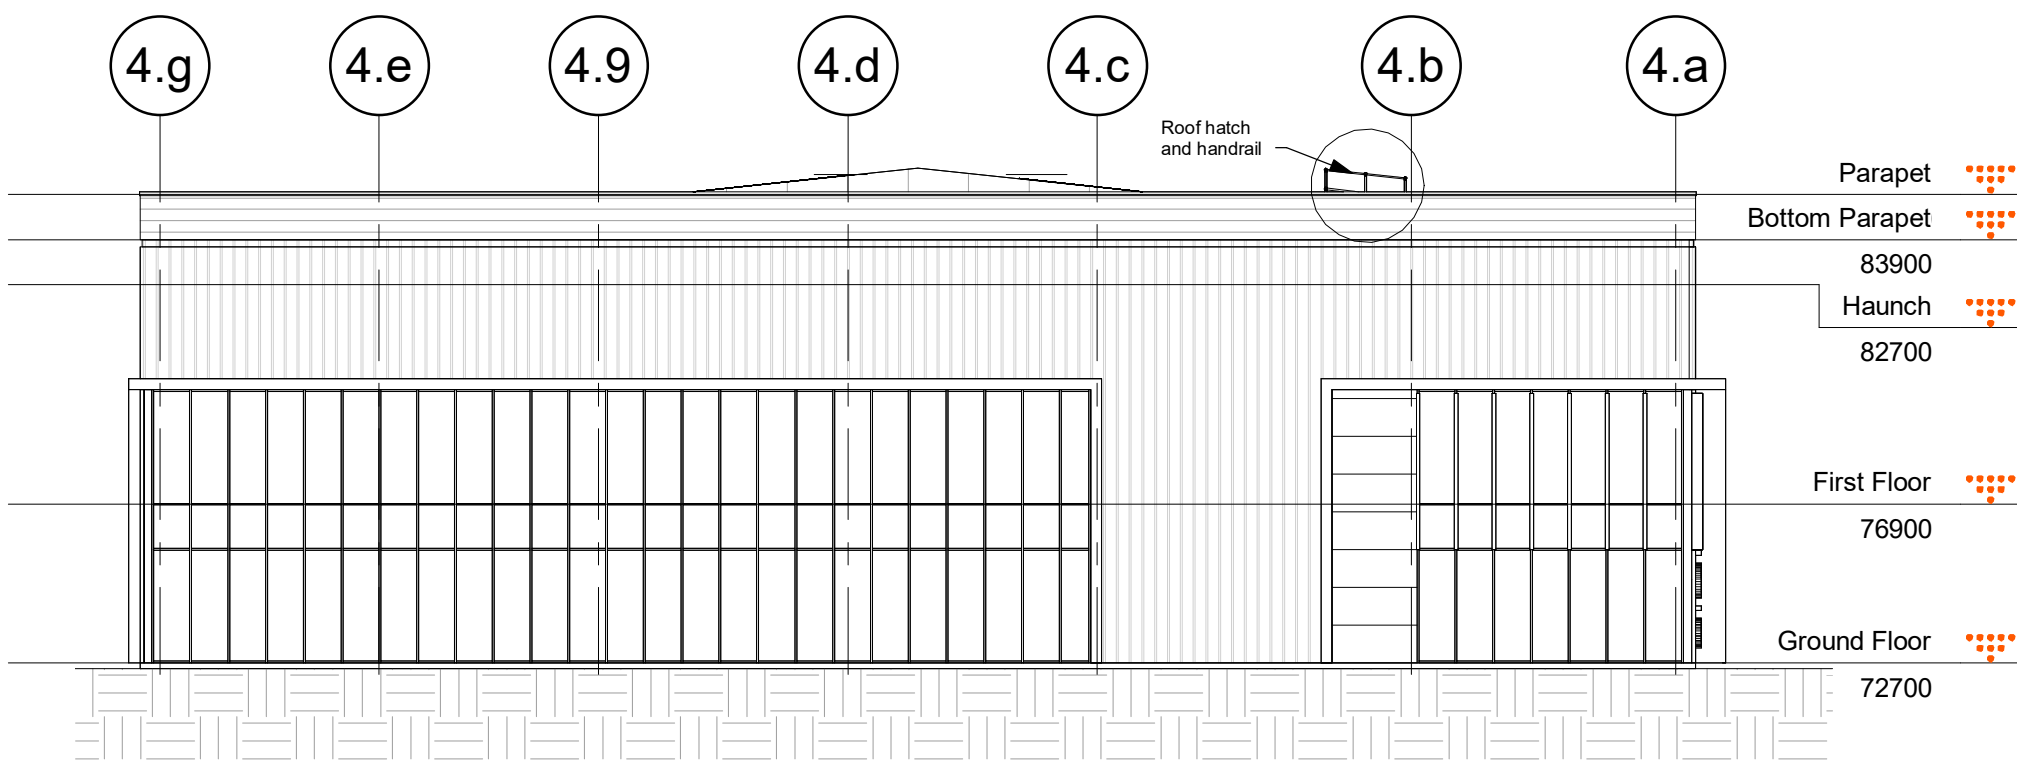


1 SOUTH ELEVATION
1 : 200

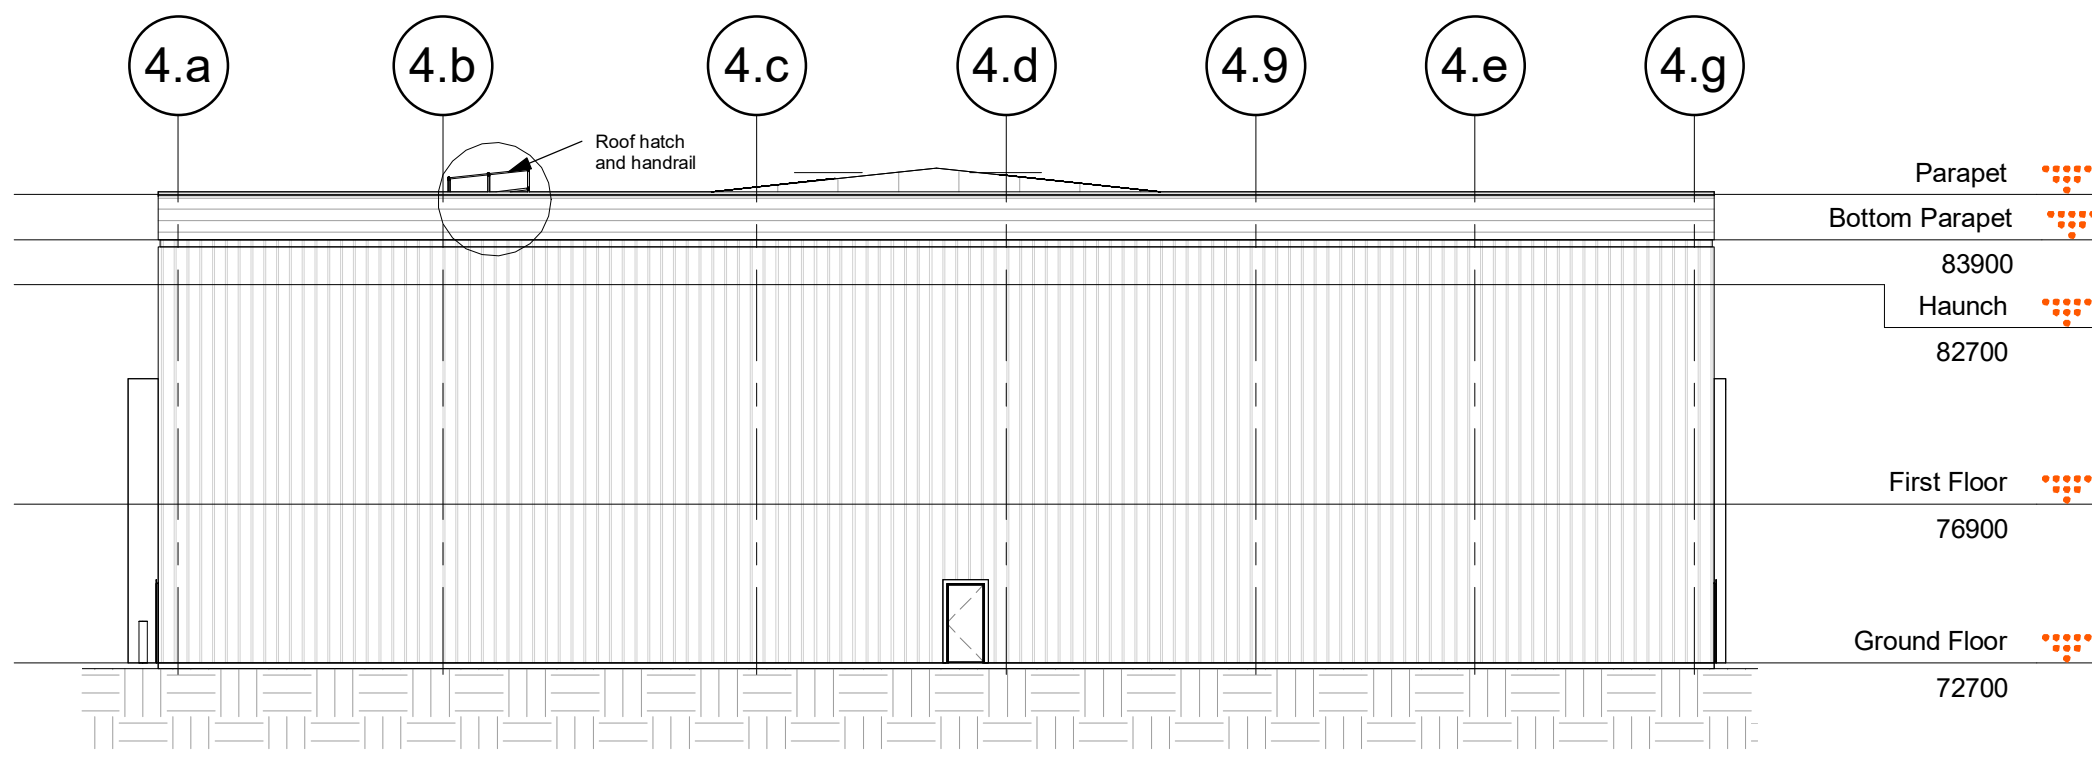

3 NORTH ELEVATION
1 : 200

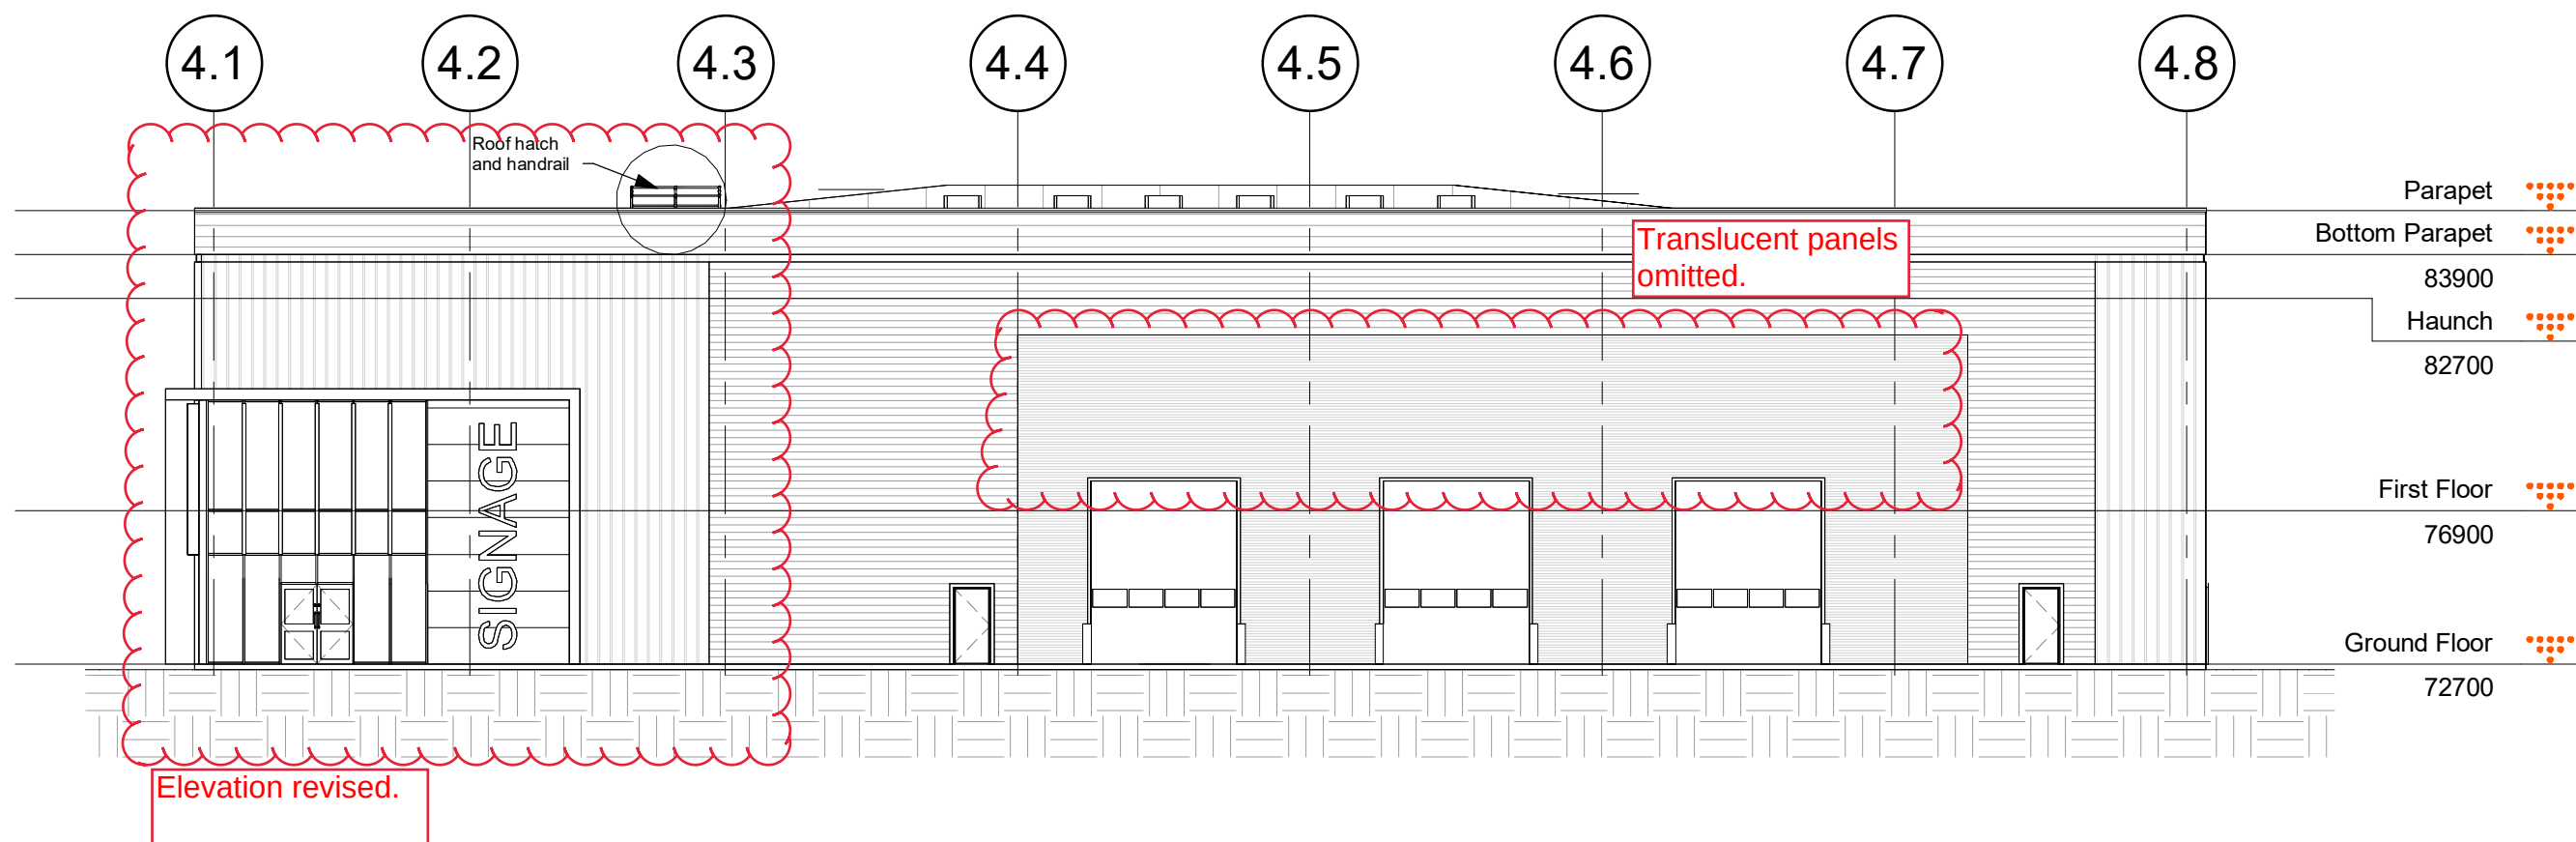


2 EAST ELEVATION
1 : 200

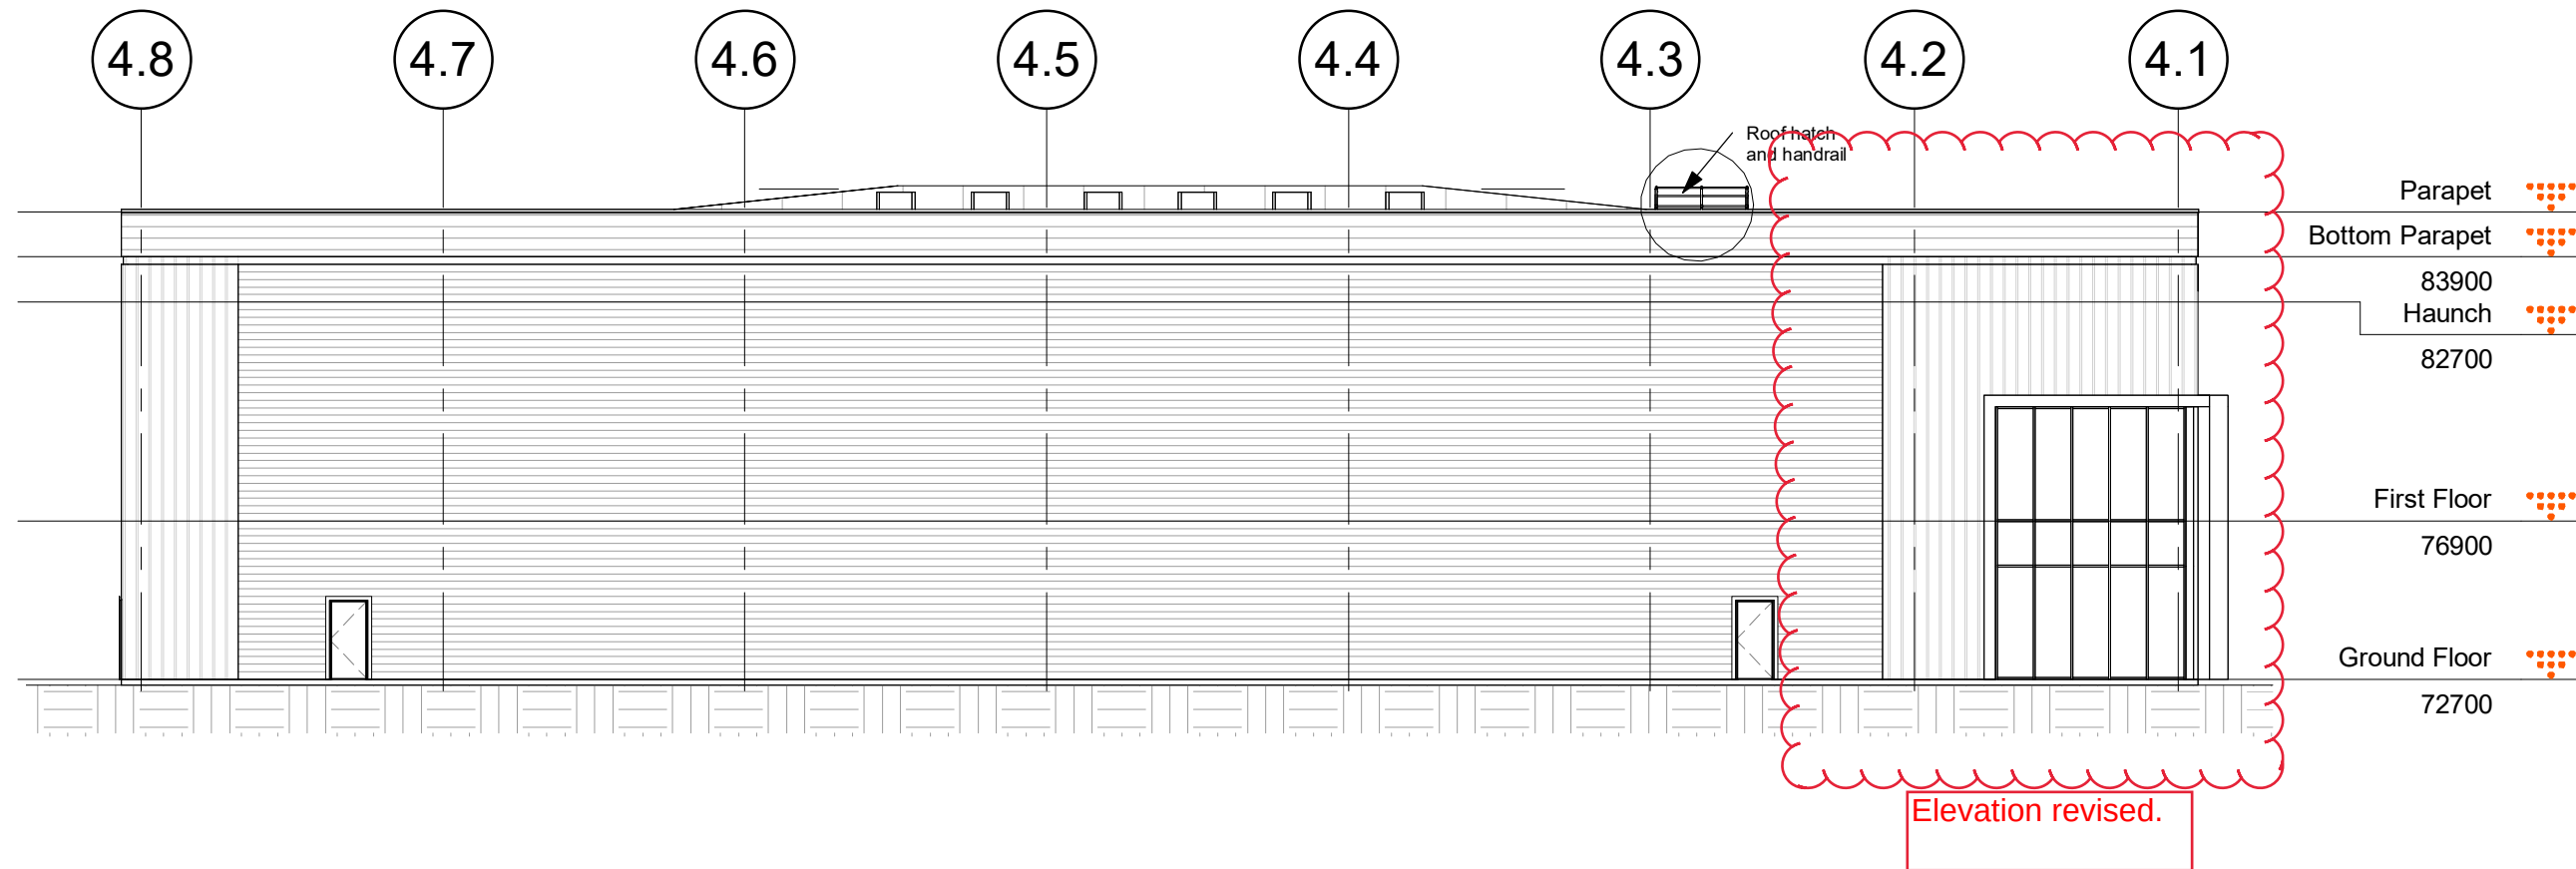

4 WEST ELEVATION
1 : 200

NOTES:
Copyright Chetwoods (Birmingham) Limited. No implied licence exists.
Contractors must verify all dimensions on site before commencing any work or shop drawings. This drawing is not to be scaled. Use figured dimensions only, subject to statutory approvals and survey.
Building areas are liable to adjustment over the course of the design process due to the ongoing construction detailing developments.
Please note the information contained within this drawing is solely for the benefit of the employer and should not be relied upon by third parties.
The CDM hazard management procedures for the Chetwoods aspects of the design of this project are to be found on the "Chetwoods - Hazard Analysis and Design Risk Assessment" and/or drawings. The full project design team's comprehensive set of hazard management procedures are available from the Principal Designer appointed for the project.

0 5m 10m
1:200

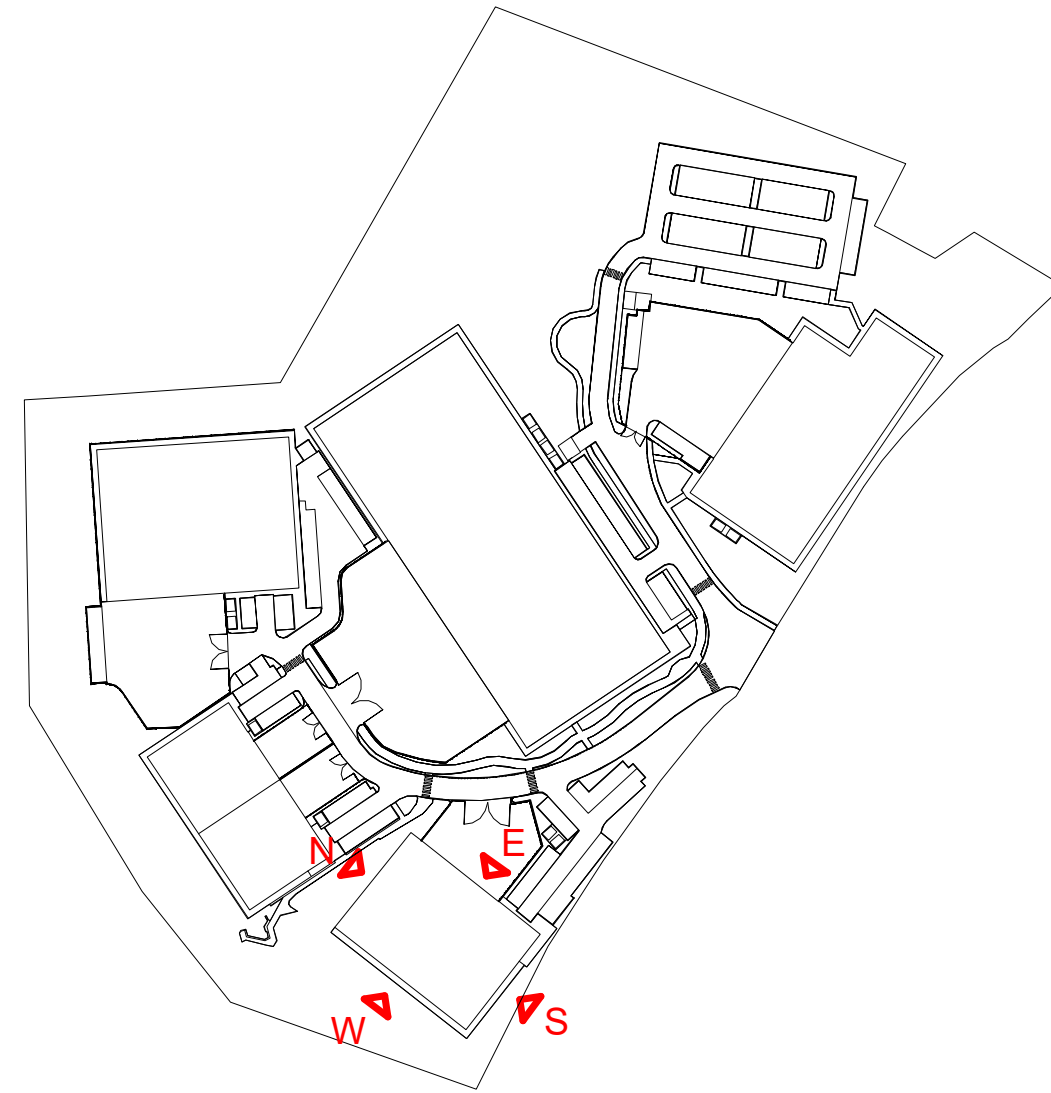

PL6	NMA ISSUE	20/10/25	CG/ST
PL5	ELEVATION LABELS CORRECTED	31/01/25	HD/TM
PL4	ISSUED FOR PLANNING	22/01/25	HD/TM
PL3	ISSUED INCORPORATING FURTHER CLIENT COMMENTS	20/01/25	HD/TM
PL2	ISSUED INCORPORATING CLIENT COMMENTS	17/01/25	HD/TM
PL1	FIRST ISSUE	18/12/14	HD/TM

Rev	Revision Description	Date	Author/Reviewer
-----	----------------------	------	-----------------

PLANNING

32 Frederick Street,
Birmingham, B1 3RH

+44 (0)121 234 7500
www.chetwoods.com



Project
SHINFIELD PARK, READING





Client
WRENBRIDGE

Drawing Title
UNIT 4 - PROPOSED ELEVATIONS

Scale	Size	Drawn	Checked	Date
As indicated	A1	HD	AR	22/10/24

Project	Originator	Functional	Spatial	Form	Discipline	Number	Rev.
5704	CA	04	ZZ	DR	A	00170	PL6

NOTES:
Copyright Chetwoods (Birmingham) Limited. No implied licence exists.
Contractors must verify all dimensions on site before commencing any work or shop drawings. This drawing is not to be scaled. Use figured dimensions only, subject to statutory approvals and survey.
Building areas are liable to adjustment over the course of the design process due to the ongoing construction detailing developments.
Please note the information contained within this drawing is solely for the benefit of the employer and should not be relied upon by third parties.
The CDM hazard management procedures for the Chetwoods aspects of the design of this project are to be found on the "Chetwoods - Hazard Analysis and Design Risk Assessment" and/or drawings. The full project design team's comprehensive set of hazard management procedures are available from the Principal Designer appointed for the project.

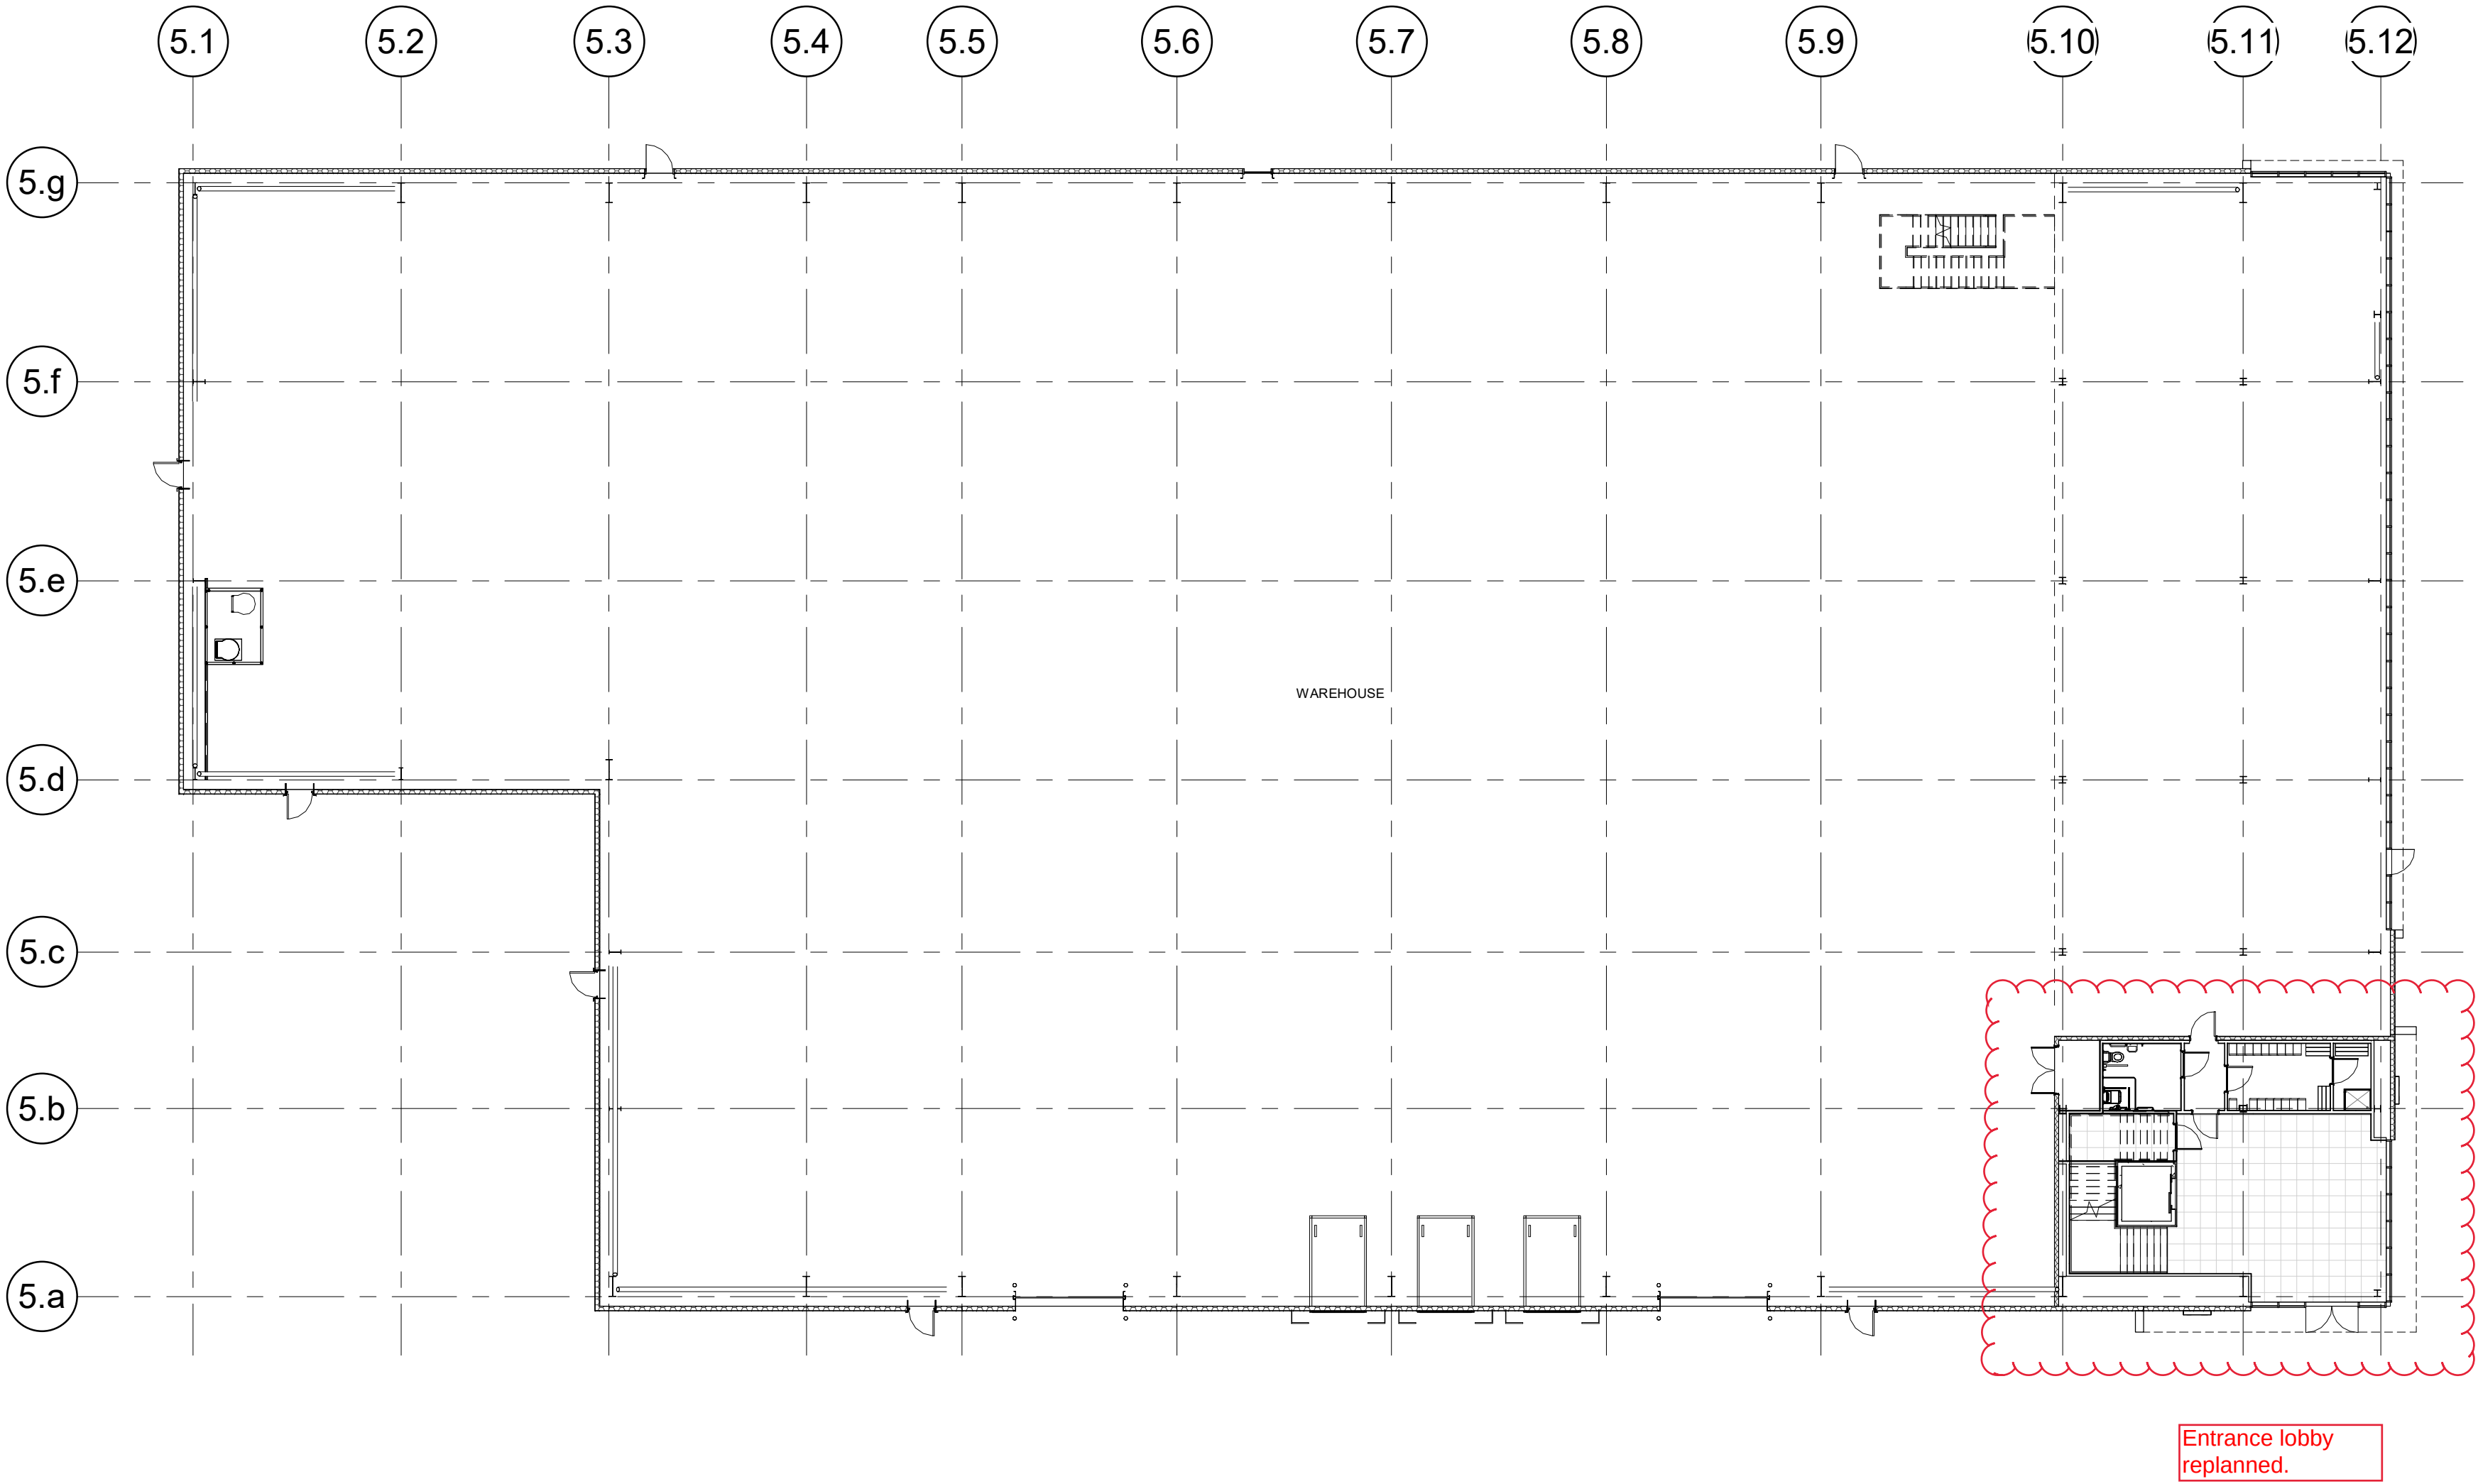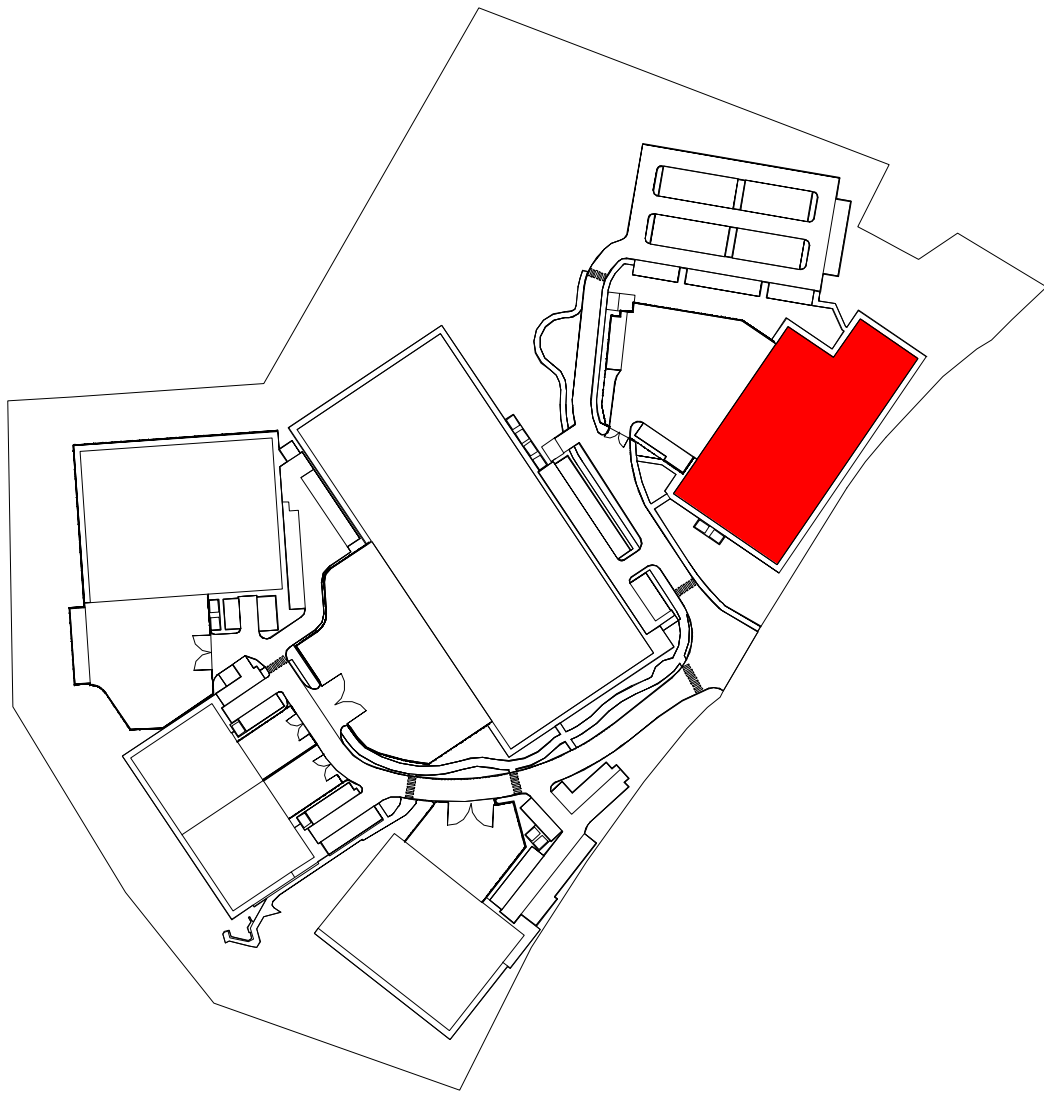 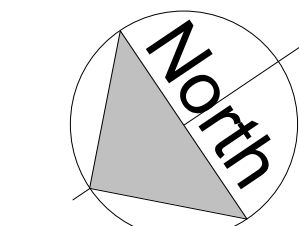

1 **UNIT 5 - WAREHOUSE GA PLAN**
1 : 200

PL6	NMA ISSUE	20/10/25	CG/ST
PL5	ELEVATION LABELS CORRECTED, DOOR POSITION AMENDED	10/02/25	HD/TM
PL4	ISSUED FOR PLANNING	22/01/25	HD/TM
PL3	ISSUED INCORPORATING FURTHER CLIENT COMMENTS	17/01/25	HD/TM
PL2	ISSUED INCORPORATING CLIENT COMMENTS	17/01/25	HD/TM
PL1	FIRST ISSUE	18/12/24	HD/TM

Rev	Revision Description	Date	Author/Reviewer
-----	----------------------	------	-----------------

PLANNING

32 Frederick Street,
Birmingham, B1 3RH

+44 (0)121 234 7500
www.chetwoods.com



Project
SHINFIELD PARK, READING



Client
WRENBRIDGE

Drawing Title
UNIT 5 - WAREHOUSE GA PLAN

Scale	Size	Drawn	Checked	Date
As indicated	A1	HD	AR	22/10/24

Project	Originator	Functional	Spatial	Form	Discipline	Number	Rev.
5704	CA	05	00	DR	A	00100	PL6



NOTES:
Copyright Chetwoods (Birmingham) Limited. No implied licence exists.
Contractors must verify all dimensions on site before commencing any work or shop drawings. This drawing is not to be scaled. Use figured dimensions only, subject to statutory approvals and survey.
Building areas are liable to adjustment over the course of the design process due to the ongoing construction detailing developments.
Please note the information contained within this drawing is solely for the benefit of the employer and should not be relied upon by third parties.
The CDM hazard management procedures for the Chetwoods aspects of the design of this project are to be found on the "Chetwoods - Hazard Analysis and Design Risk Assessment" and/or drawings. The full project design team's comprehensive set of hazard management procedures are available from the Principal Designer appointed for the project.

 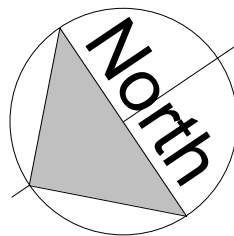

MATERIALS KEY:

Roof material: ---

Rooflights: Translucent, triple-skinned, non-fragile, factory-assembled GRP rooflights - Min. 15% roof area

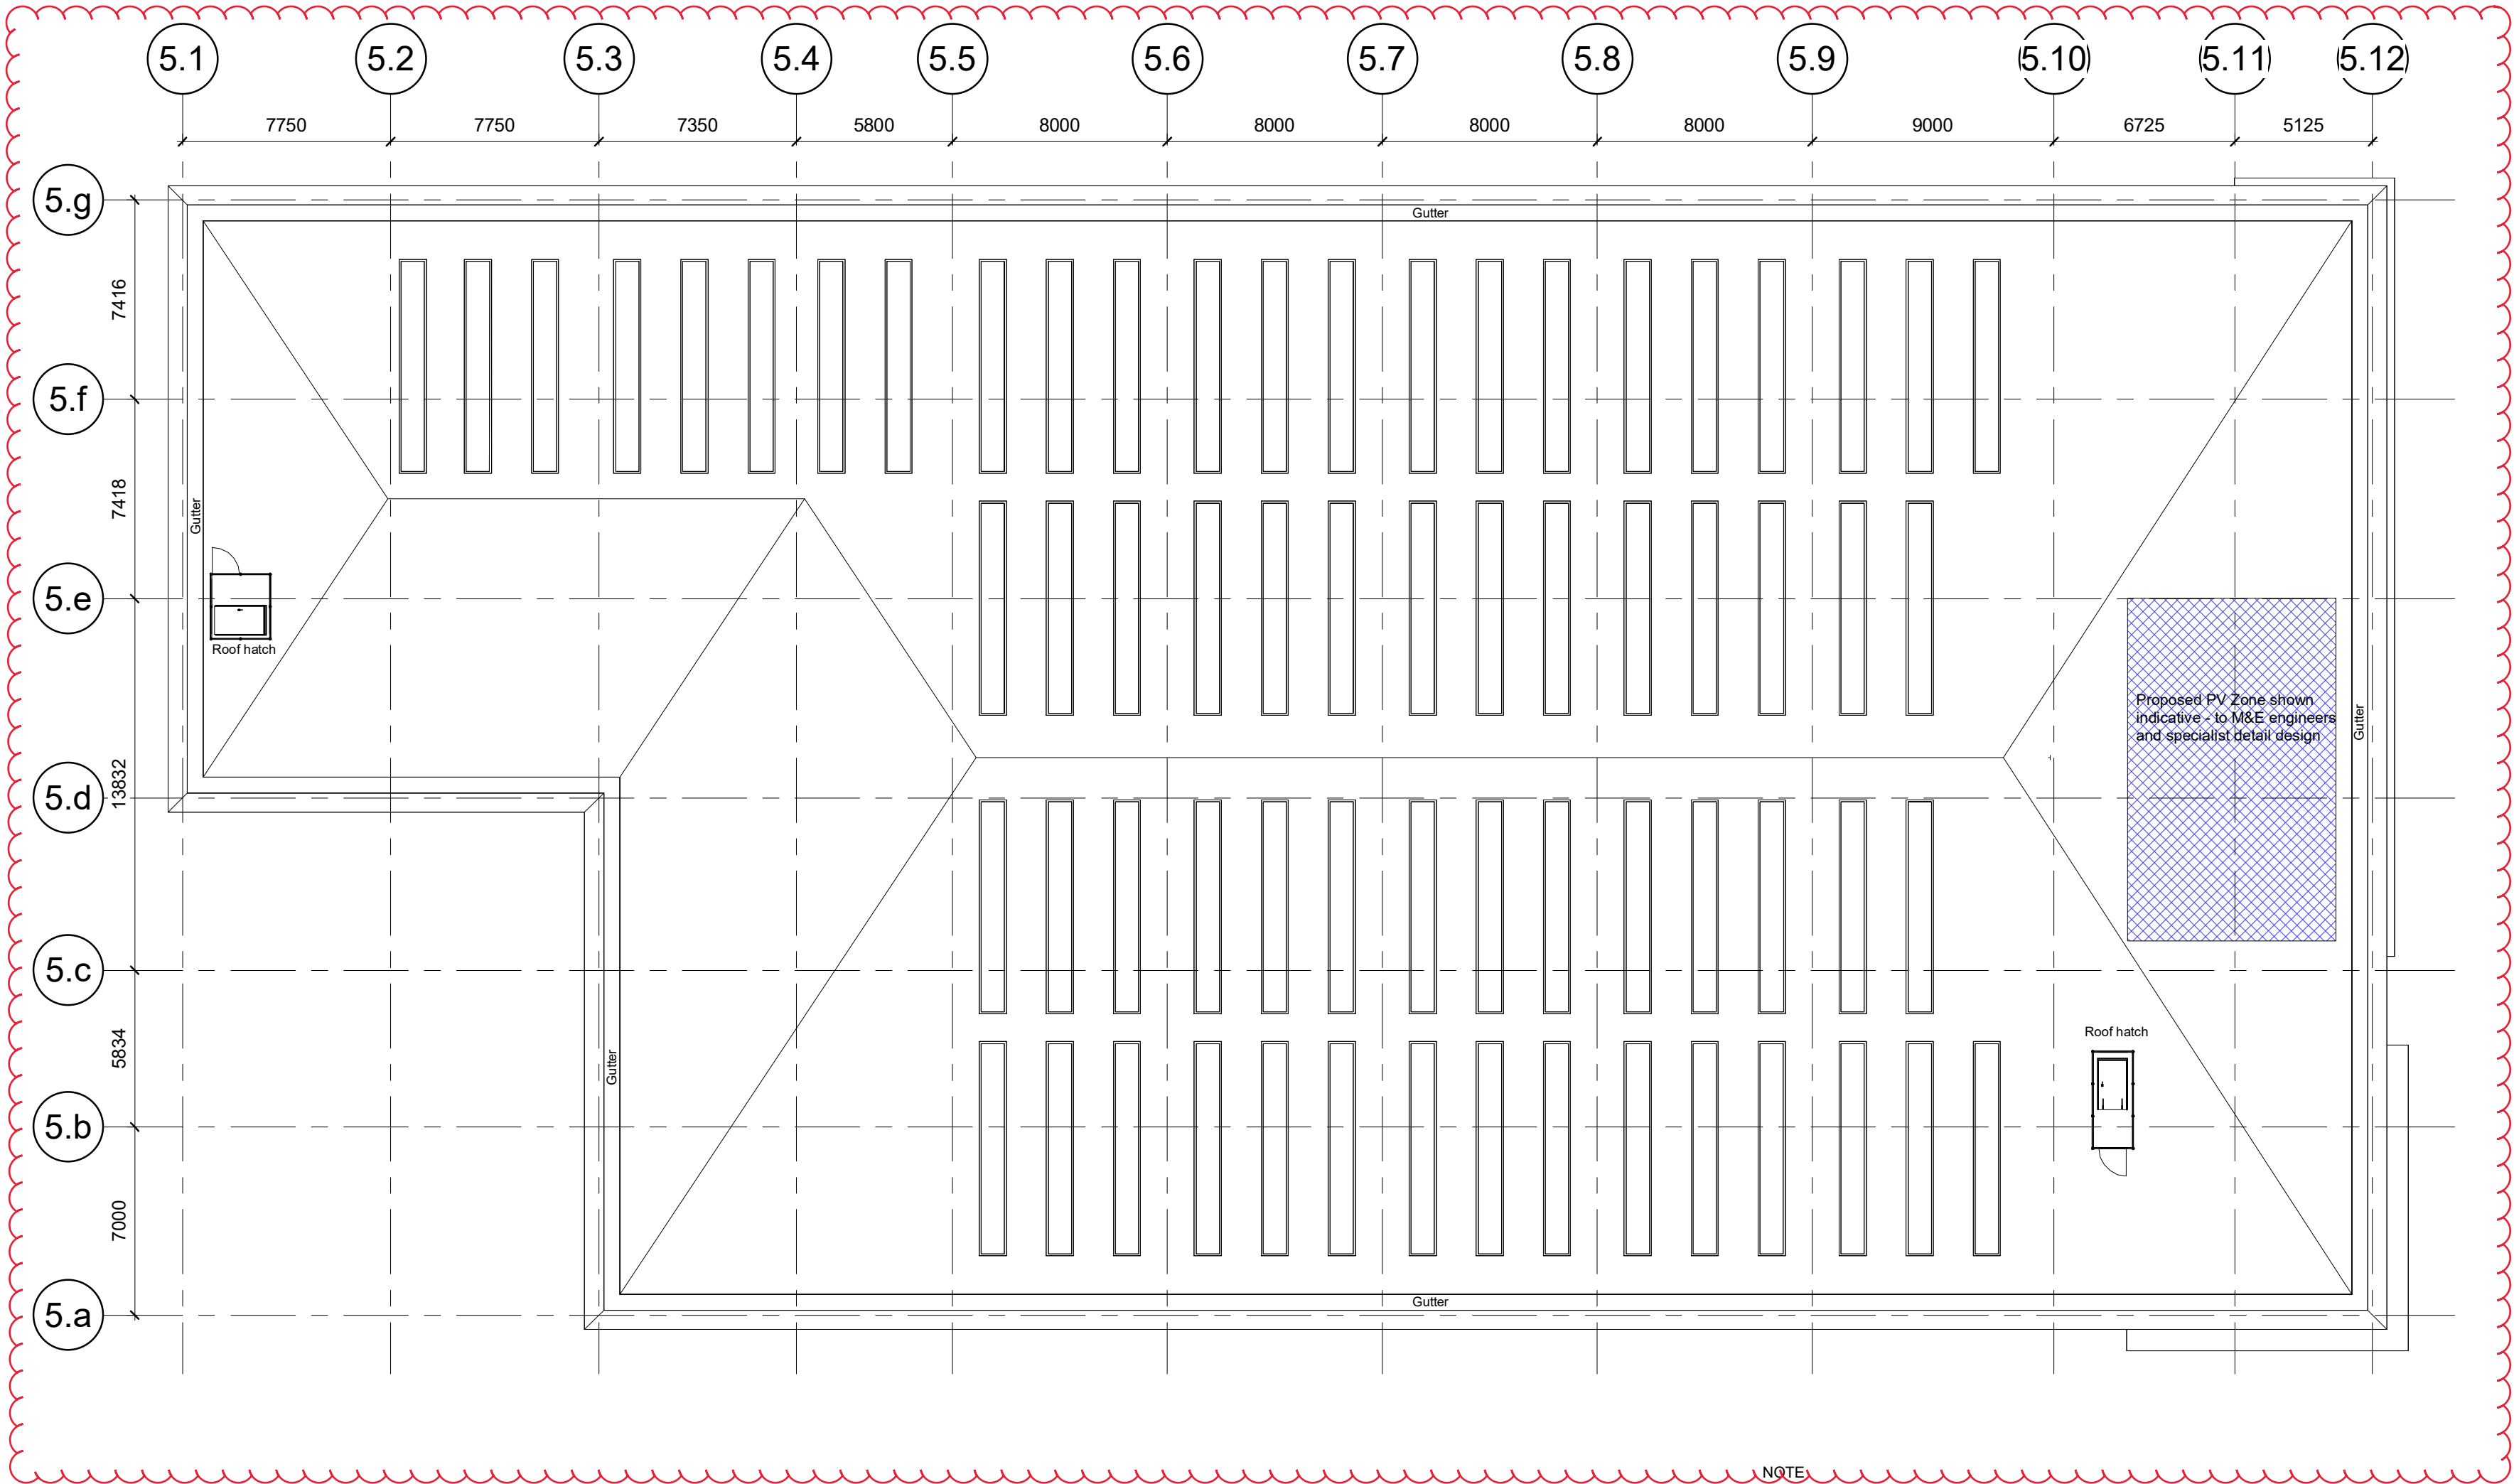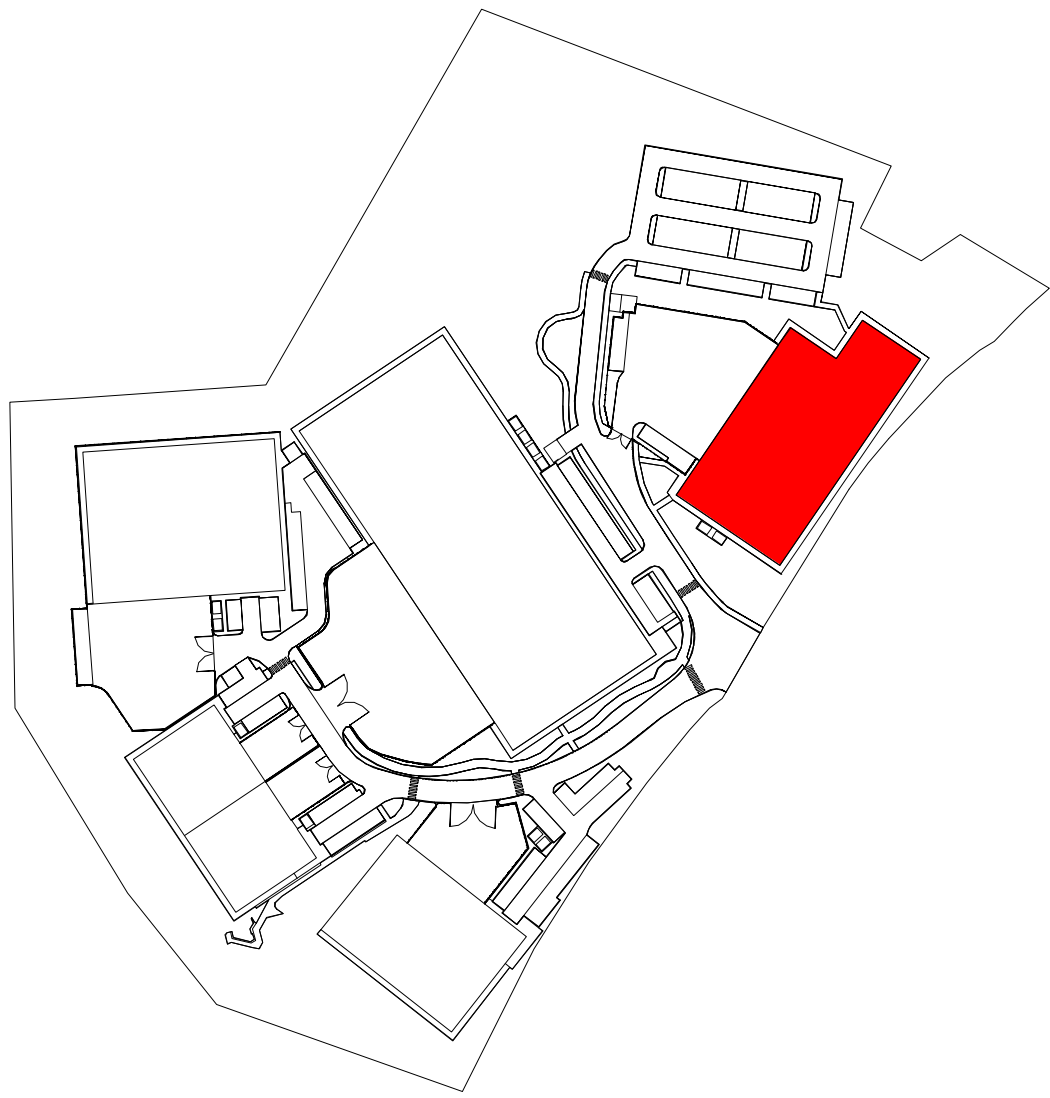

Overall footprint of unit increased.

NOTE:
Gutters and rainwater downpipes to perimeter of roof to specialist detail design

1 UNIT 5 - ROOF GA PLAN
1 : 200

PL5	NMA ISSUE	20/10/25	CG/ST
PL4	ISSUED FOR PLANNING	22/01/25	HD/TM
PL3	ISSUED INCORPORATING FURTHER CLIENT COMMENTS	17/01/25	HD/TM
PL2	ISSUED INCORPORATING CLIENT COMMENTS	17/01/25	HD/TM
PL1	FIRST ISSUE	18/12/24	HD/TM

Rev	Revision Description	Date	Author/Reviewer
-----	----------------------	------	-----------------

PLANNING

32 Frederick Street,
Birmingham, B1 3RH

+44 (0)121 234 7500
www.chetwoods.com



Project
SHINFIELD PARK, READING

Client
WRENBRIDGE


Drawing Title
UNIT 5 - ROOF GA PLAN

Scale	Size	Drawn	Checked	Date
-------	------	-------	---------	------


As indicated A1 HD AR 14/04/25

Project	Originator	Functional	Spatial	Form	Discipline	Number	Rev.
---------	------------	------------	---------	------	------------	--------	------

5704 CA 05 RF DR A 00102 PL5



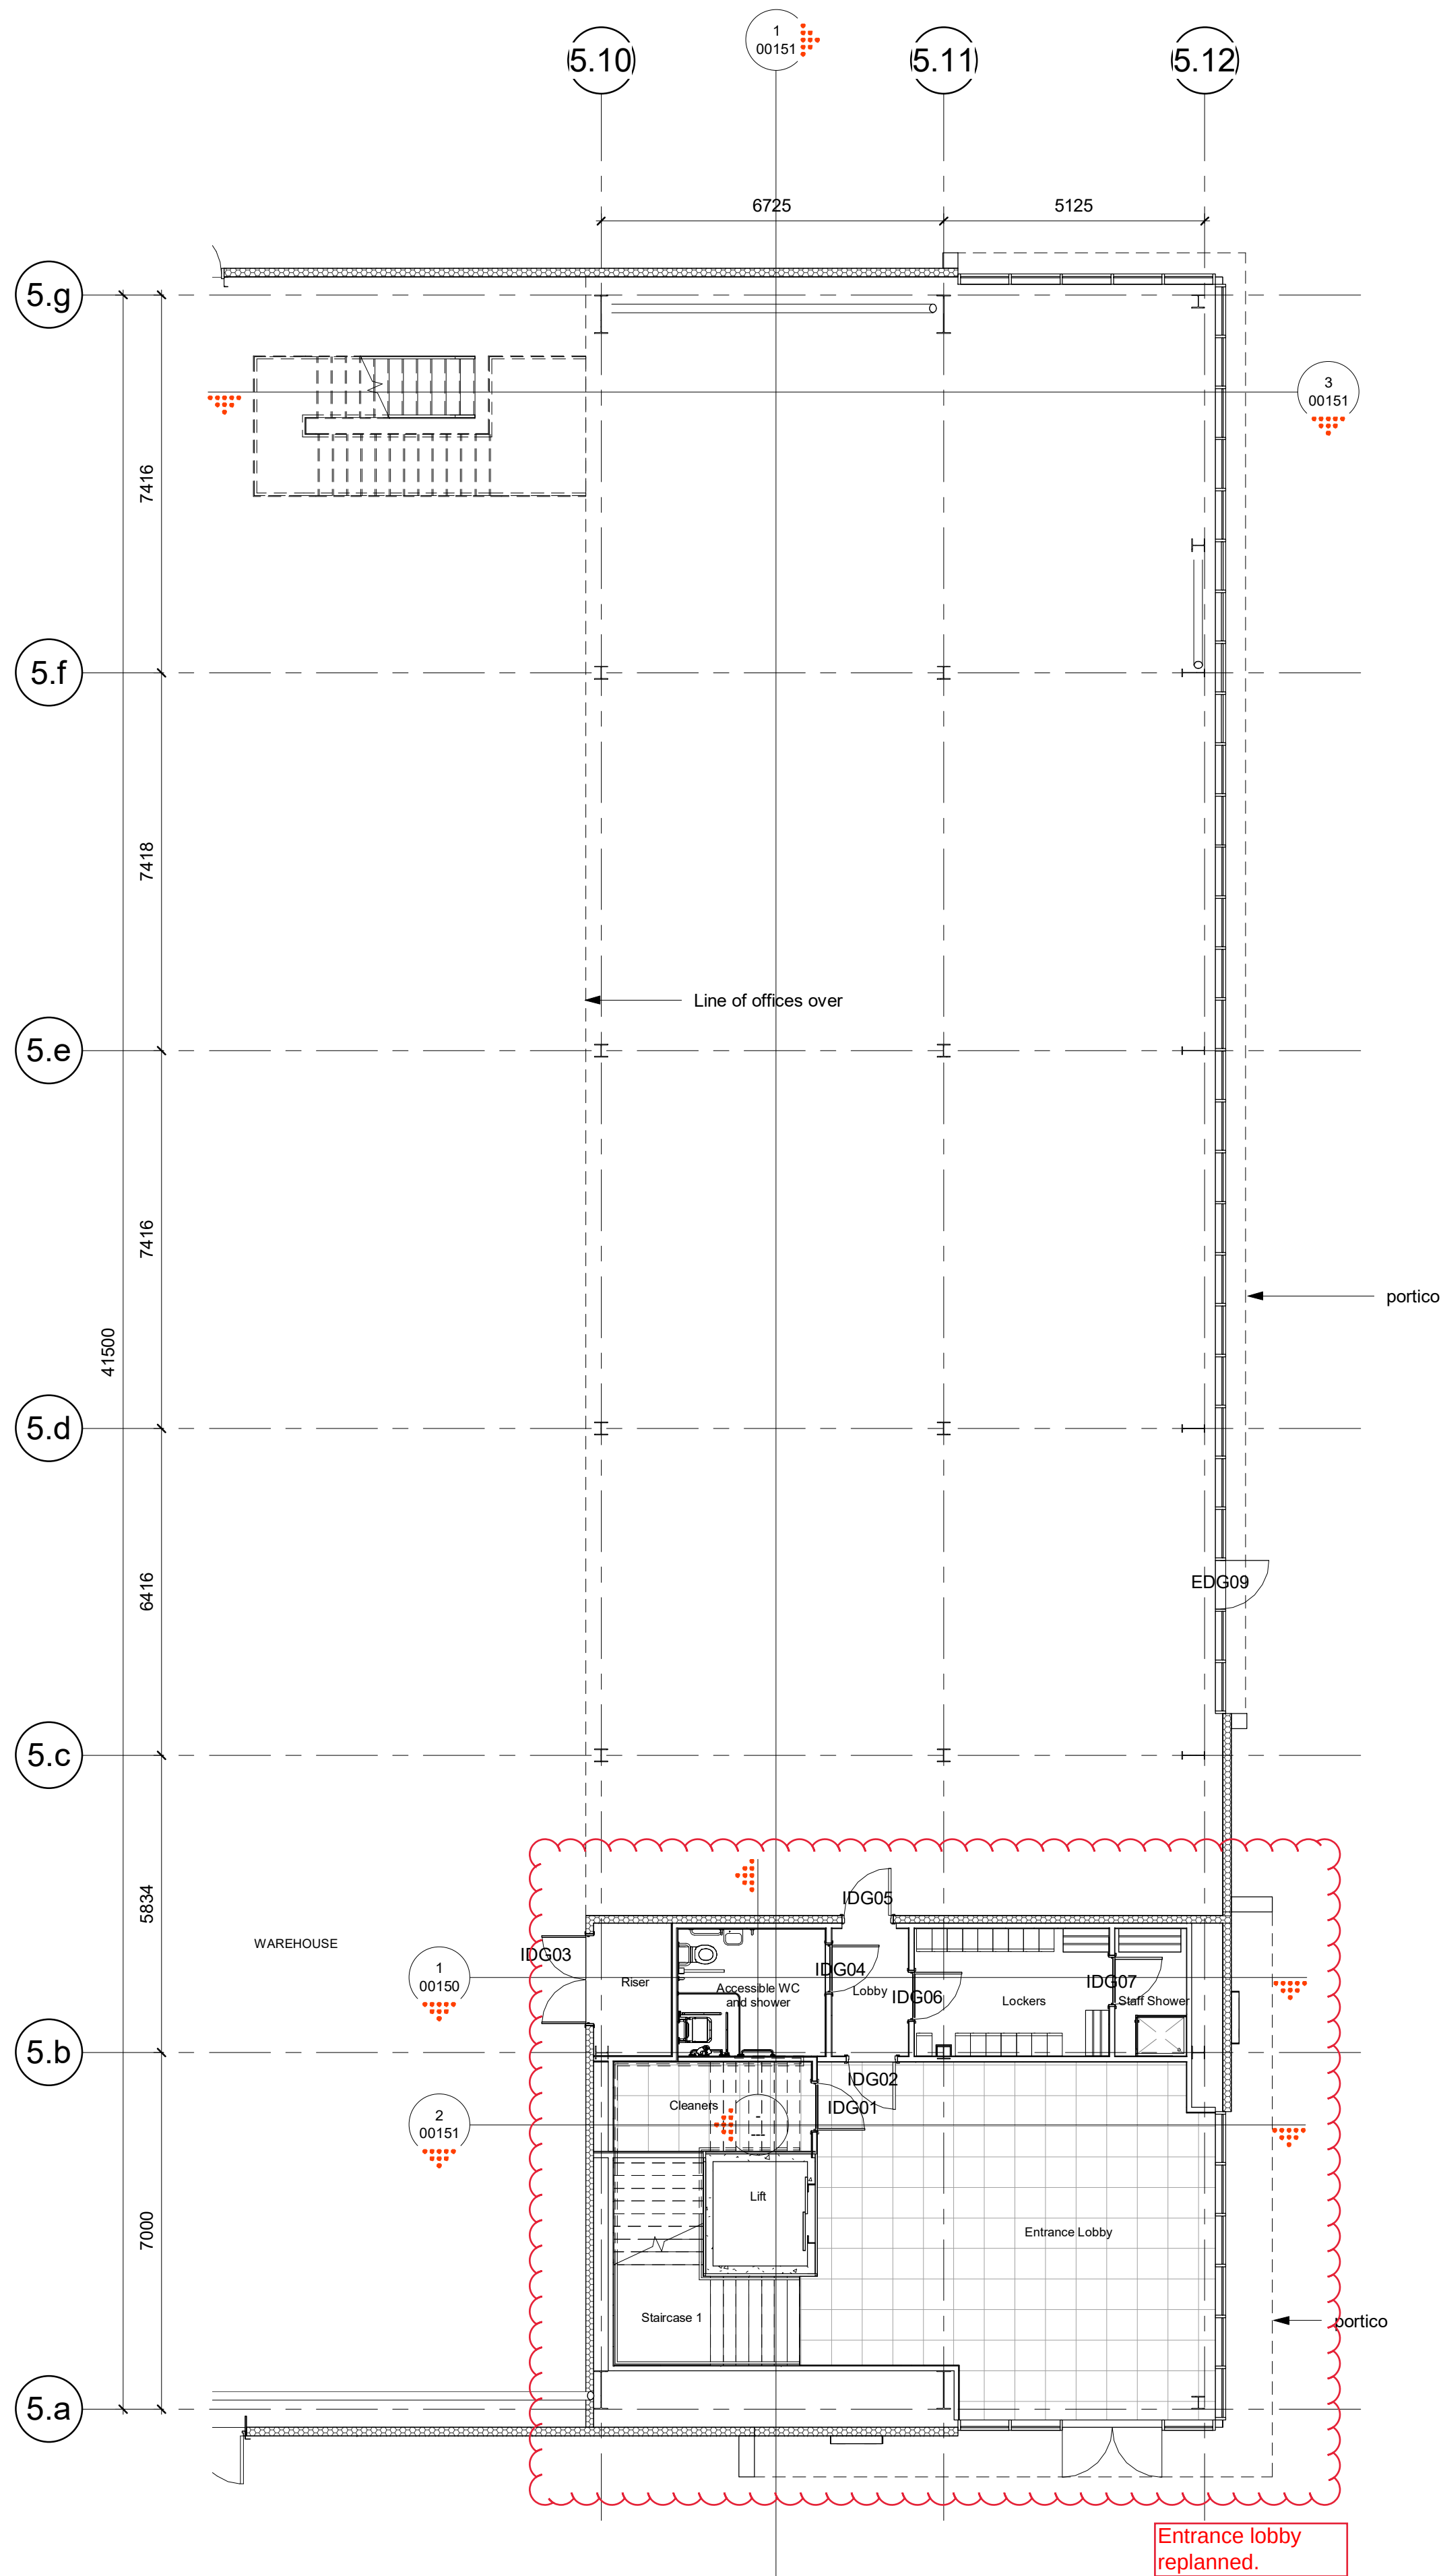


2 GROUND FLOOR OFFICE GA PLAN
1 : 100

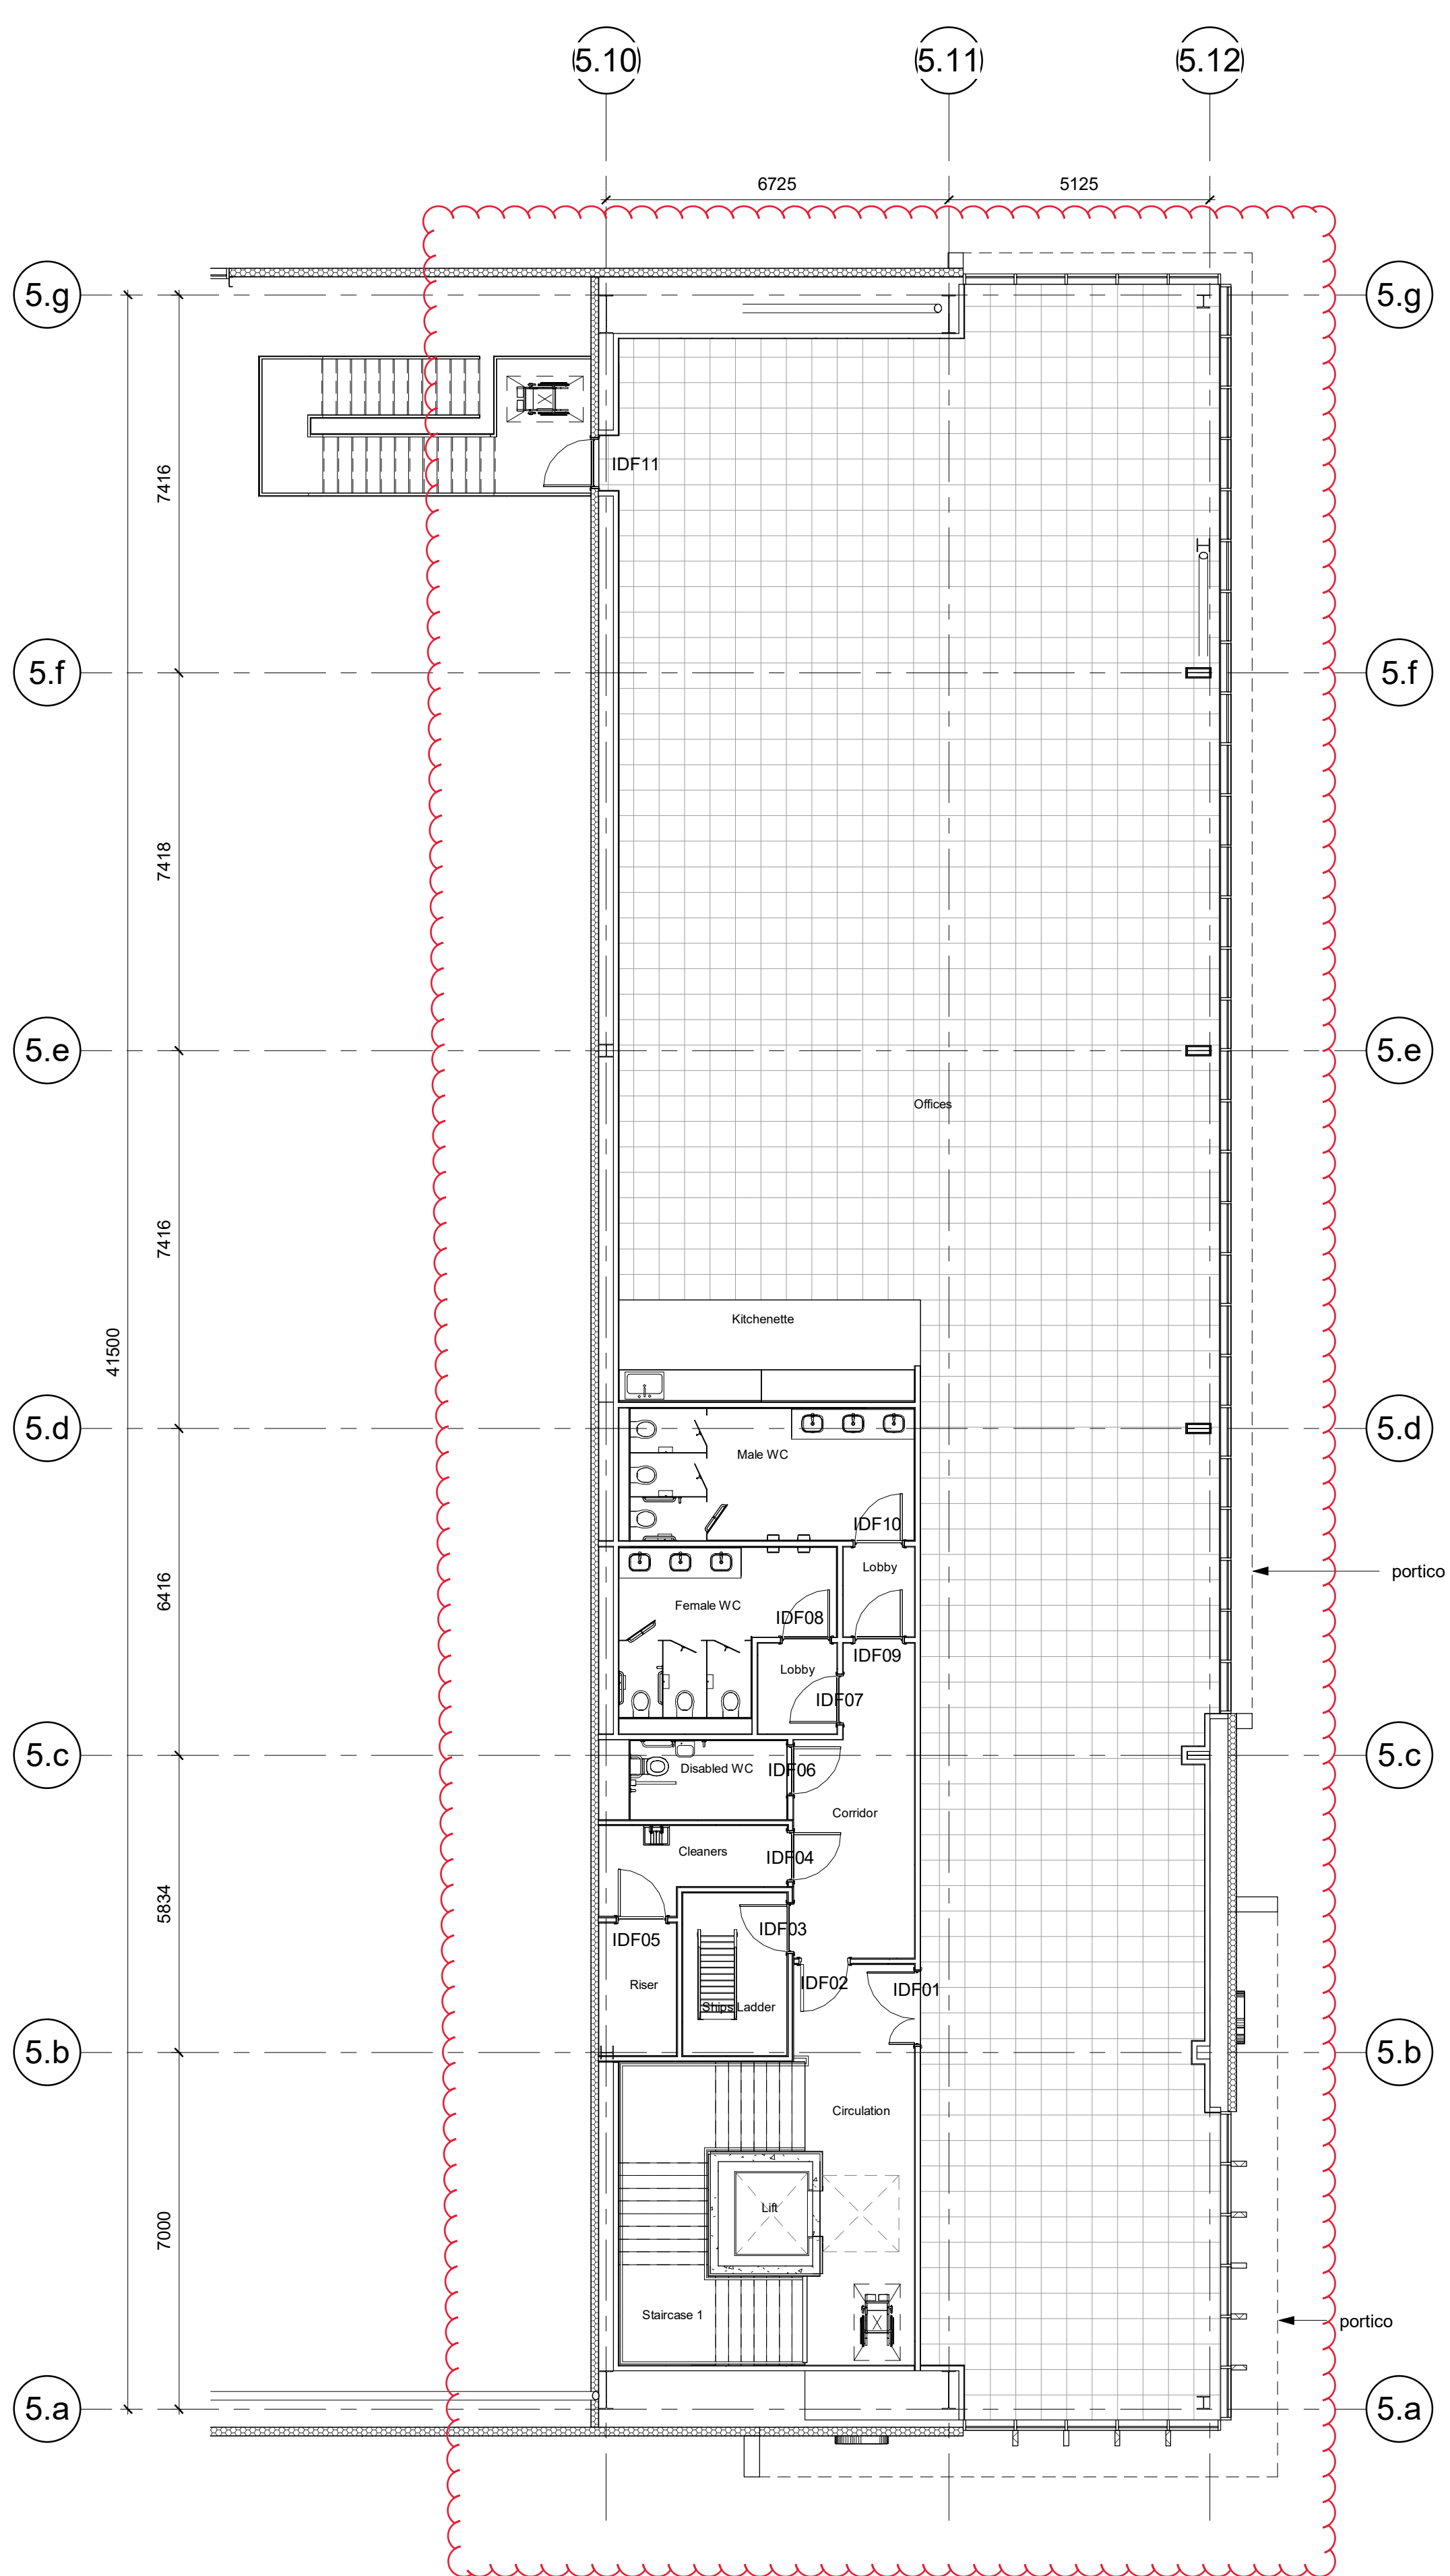

1 FIRST FLOOR OFFICE GA PLAN
1 : 100

NOTES:
Copyright Chetwoods (Birmingham) Limited. No implied licence exists.
Contractors must verify all dimensions on site before commencing any work or shop drawings. This drawing is not to be scaled. Use figured dimensions only, subject to statutory approvals and survey.
Building areas are liable to adjustment over the course of the design process due to the ongoing construction detailing developments.
Please note the information contained within this drawing is solely for the benefit of the employer and should not be relied upon by third parties.
The CDM hazard management procedures for the Chetwoods aspects of the design of this project are to be found on the "Chetwoods - Hazard Analysis and Design Risk Assessment" and/or drawings. The full project design team's comprehensive set of hazard management procedures are available from the Principal Designer appointed for the project.

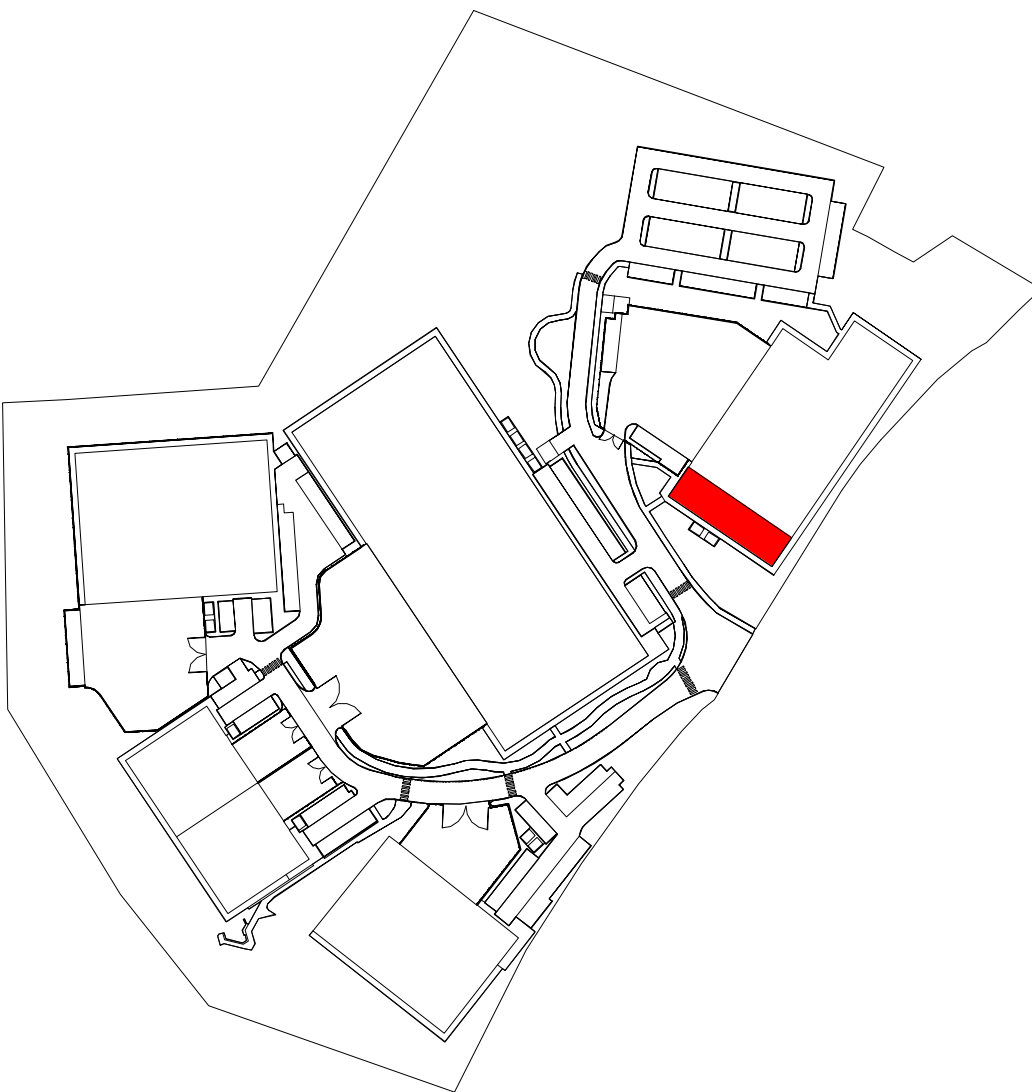 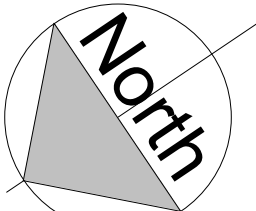

PL6	NMA ISSUE	20/10/25	CG/ST
PL5	ELEVATION LABELS CORRECTED, DOOR POSITION AMENDED	10/02/25	HD/TM
PL4	ISSUED FOR PLANNING	22/01/25	HD/TM
PL3	ISSUED INCORPORATING FURTHER CLIENT COMMENTS	17/01/25	HD/TM
PL2	ISSUED INCORPORATING CLIENT COMMENTS	17/01/25	HD/TM
PL1	FIRST ISSUE	18/12/24	HD/TM

Rev	Revision Description	Date	Author/Reviewer
-----	----------------------	------	-----------------

PLANNING

32 Frederick Street,
Birmingham, B1 3RH

+44 (0)121 234 7500
www.chetwoods.com



Project
SHINFIELD PARK, READING



Client
WRENBRIDGE

Drawing Title
UNIT 5 - OFFICE FLOOR GA PLANS

Scale	Size	Drawn	Checked	Date
As indicated	A1	ST	AR	14/04/25

Project	Originator	Functional	Spatial	Form	Discipline	Number	Rev.
5704	CA	05	XX	DR	A	00101	PL6


NOTES:
Copyright Chetwoods (Birmingham) Limited. No implied licence exists.
Contractors must verify all dimensions on site before commencing any work or shop drawings. This drawing is not to be scaled. Use figured dimensions only, subject to statutory approvals and survey.
Building areas are liable to adjustment over the course of the design process due to the ongoing construction detailing developments.
Please note the information contained within this drawing is solely for the benefit of the employer and should not be relied upon by third parties.
The CDM hazard management procedures for the Chetwoods aspects of the design of this project are to be found on the "Chetwoods - Hazard Analysis and Design Risk Assessment" and/or drawings. The full project design team's comprehensive set of hazard management procedures are available from the Principal Designer appointed for the project.

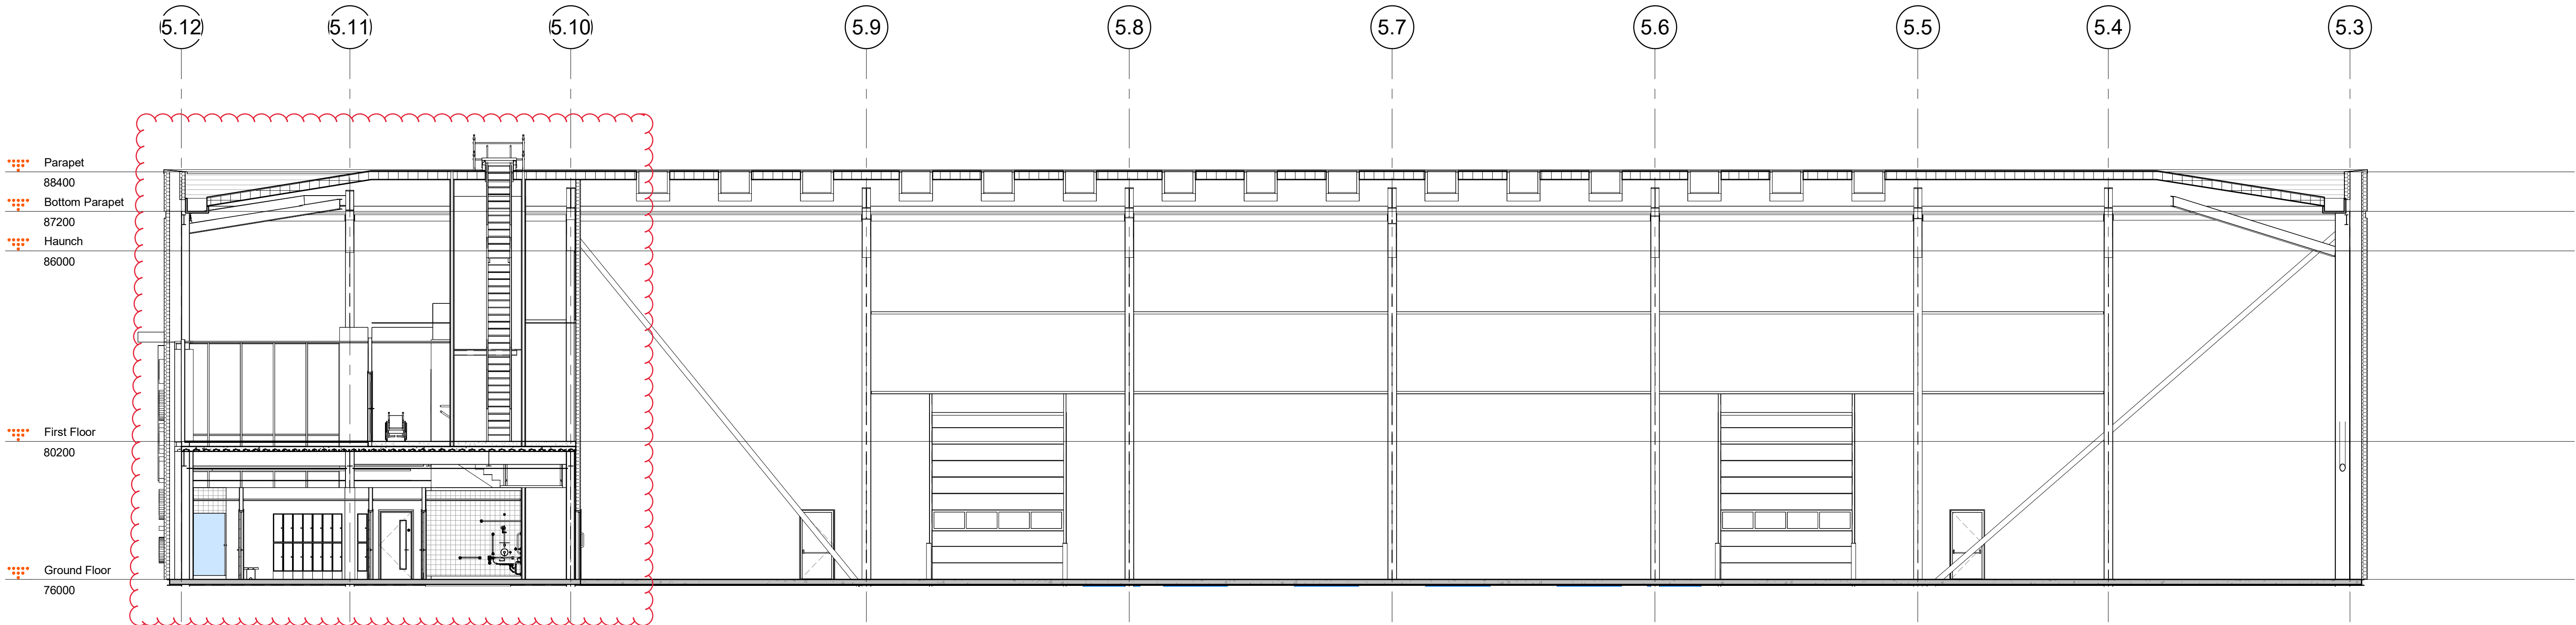 

1 WAREHOUSE SECTION A

1 : 100

Entrance lobby
replanned.

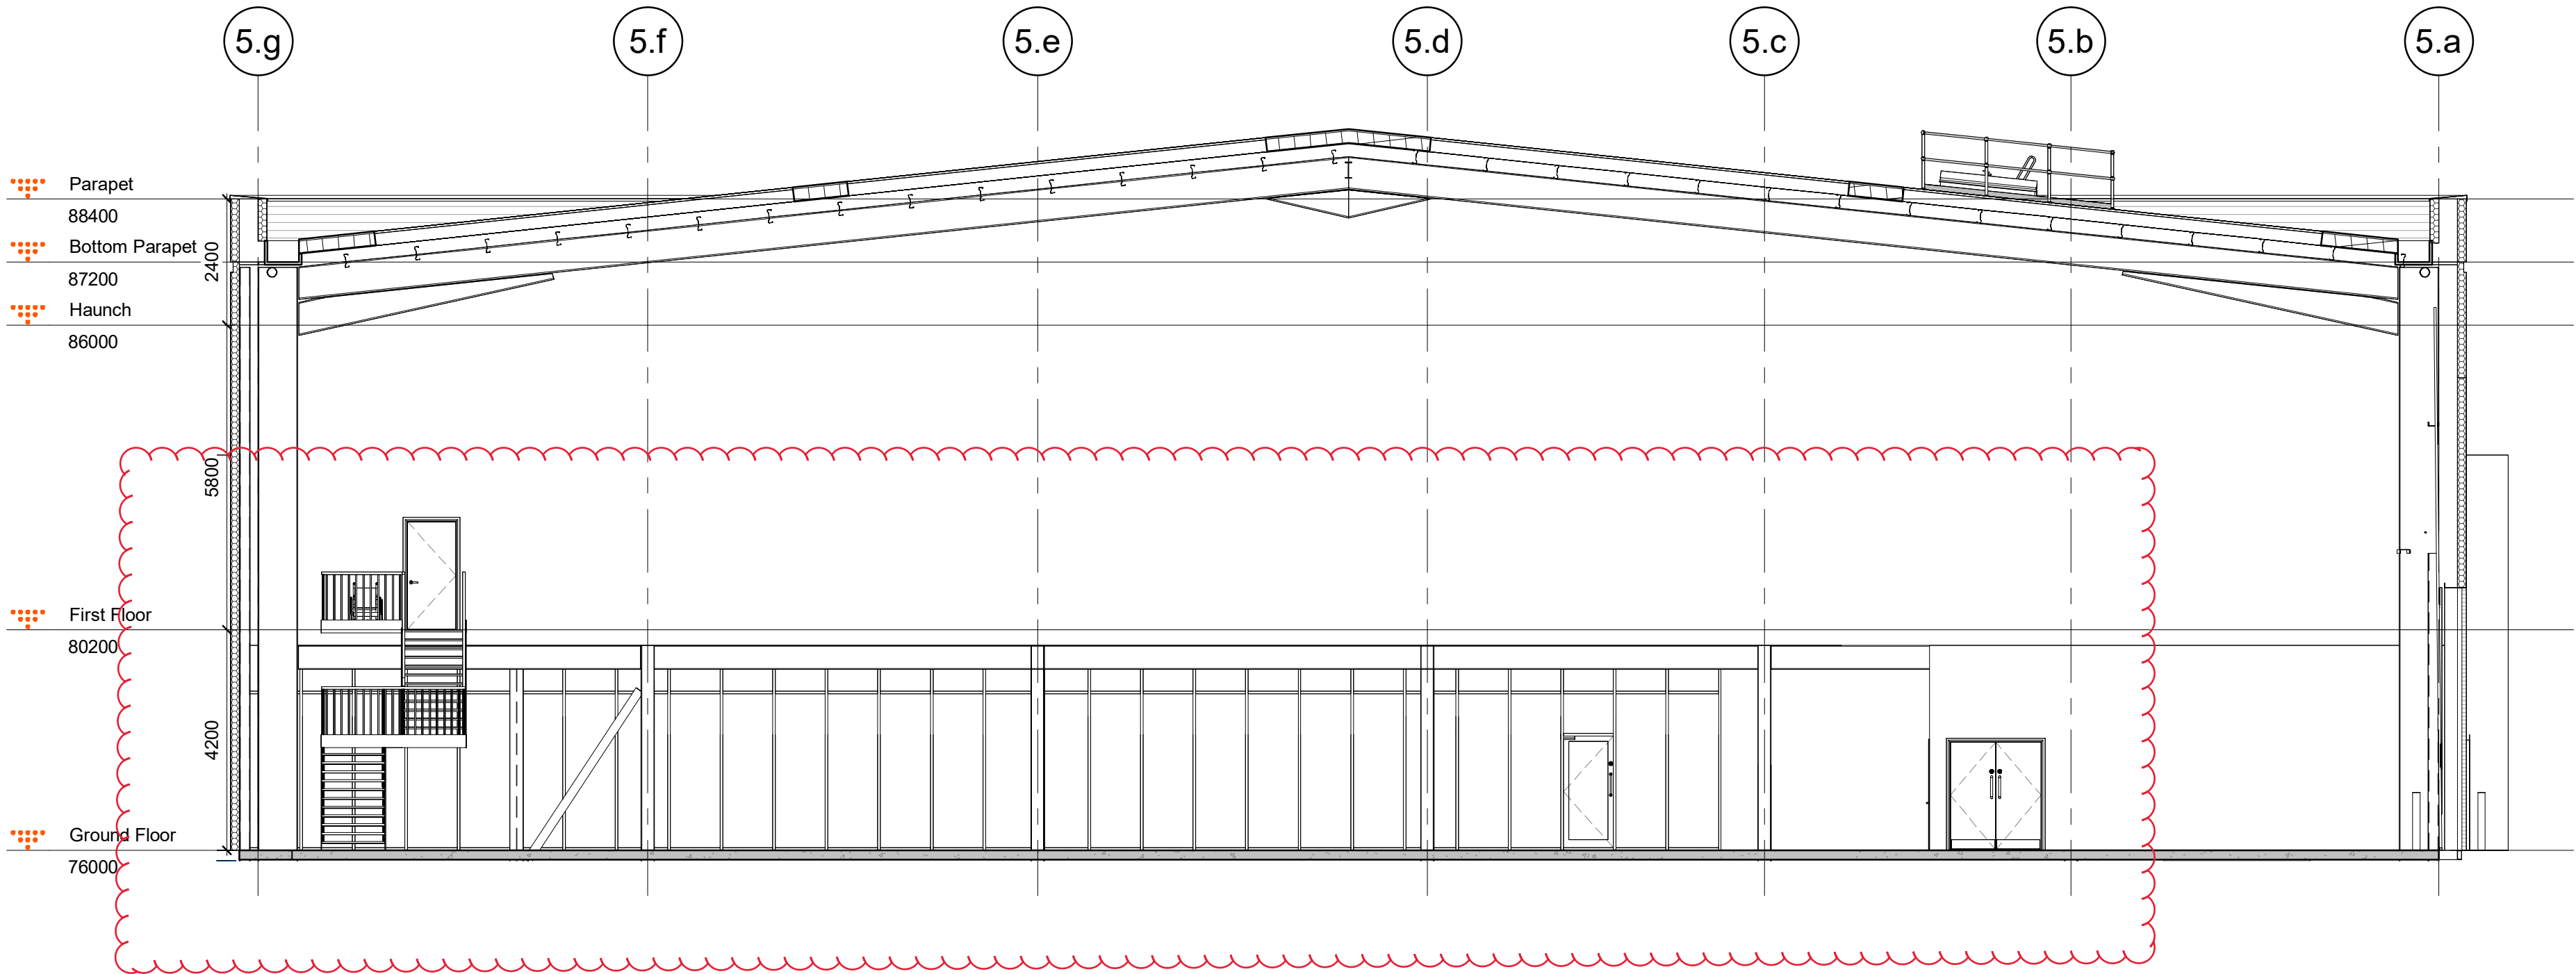

2 WAREHOUSE SECTION B

1 : 100

First floor office
revised.

PL6	NMA ISSUE	20/10/25	CG/ST
PL5	ISSUED FOR PLANNING	22/01/25	HD/TM
PL4	ISSUED INCORPORATING FURTHER CLIENT COMMENTS	18/01/25	HD/TM
PL3	ISSUED INCORPORATING FURTHER CLIENT COMMENTS	17/01/25	HD/TM
PL2	ISSUED INCORPORATING CLIENT COMMENTS	17/01/25	HD/TM
PL1	FIRST ISSUE	18/12/24	HD/TM

Rev	Revision Description	Date	Author/Reviewer
-----	----------------------	------	-----------------

PLANNING

32 Frederick Street,
Birmingham, B1 3RH

+44 (0)121 234 7500
www.chetwoods.com



Project
SHINFIELD PARK, READING



Client
WRENBRIDGE

Drawing Title
UNIT 5 - PROPOSED WAREHOUSE GA SECTIONS


Scale	Size	Drawn	Checked	Date
1 : 100	A1	HD	AR	22/10/24

Project	Originator	Functional	Spatial	Form	Discipline	Number	Rev.
5704	CA	05	XX	DR	A	00150	PL6


NOTES:
Copyright Chetwoods (Birmingham) Limited. No implied licence exists.
Contractors must verify all dimensions on site before commencing any work or shop drawings. This drawing is not to be scaled. Use figured dimensions only, subject to statutory approvals and survey.
Building areas are liable to adjustment over the course of the design process due to the ongoing construction detailing developments.
Please note the information contained within this drawing is solely for the benefit of the employer and should not be relied upon by third parties.
The CDM hazard management procedures for the Chetwoods aspects of the design of this project are to be found on the "Chetwoods - Hazard Analysis and Design Risk Assessment" and/or drawings. The full project design team's comprehensive set of hazard management procedures are available from the Principal Designer appointed for the project.

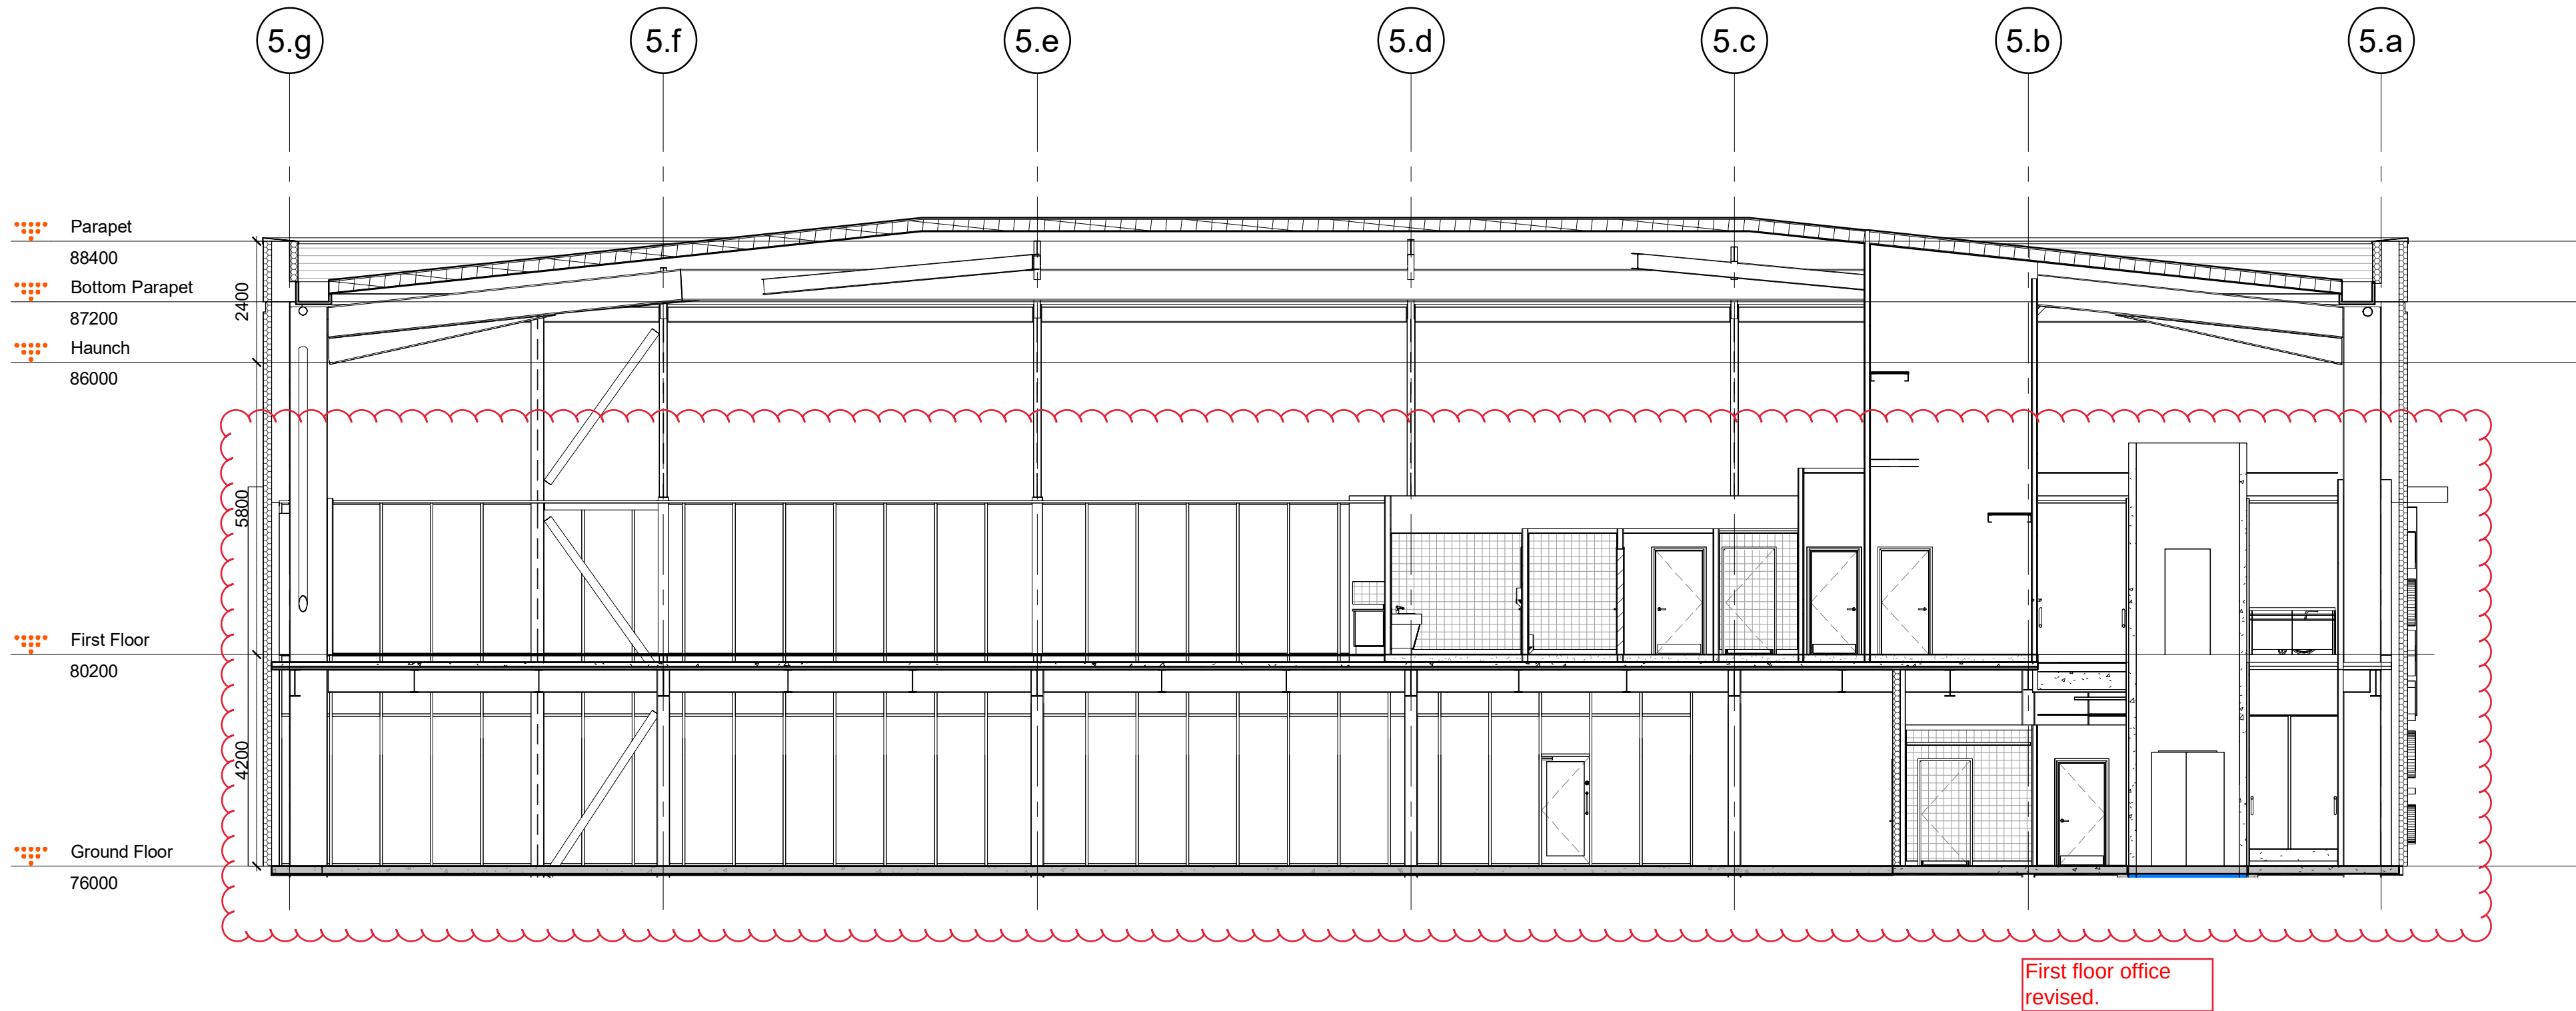 

1 **OFFICE SECTION 1**
1 : 100

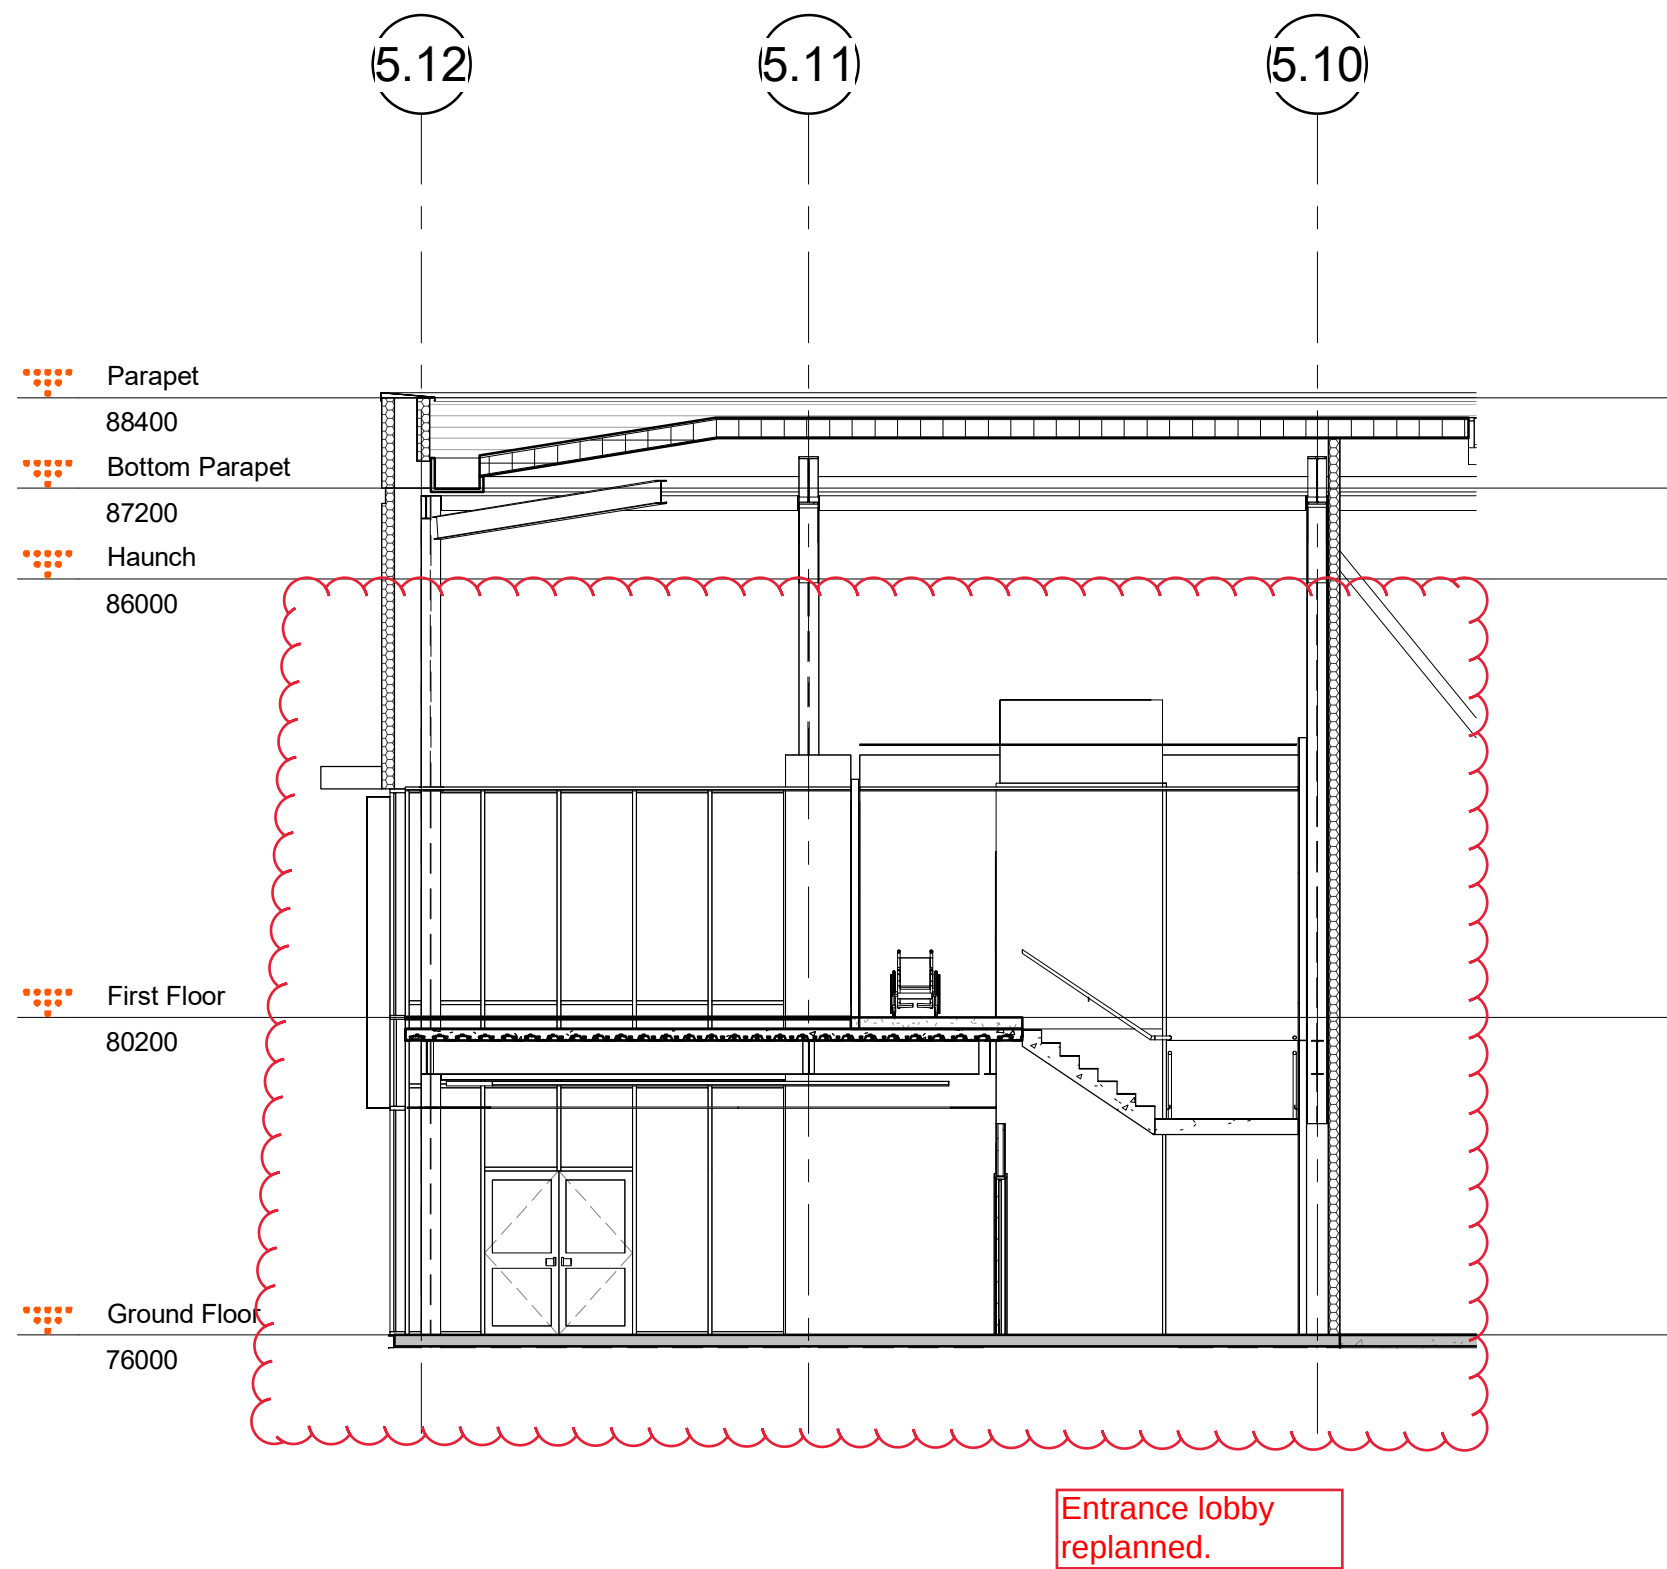

2 **OFFICE SECTION 2**
1 : 100

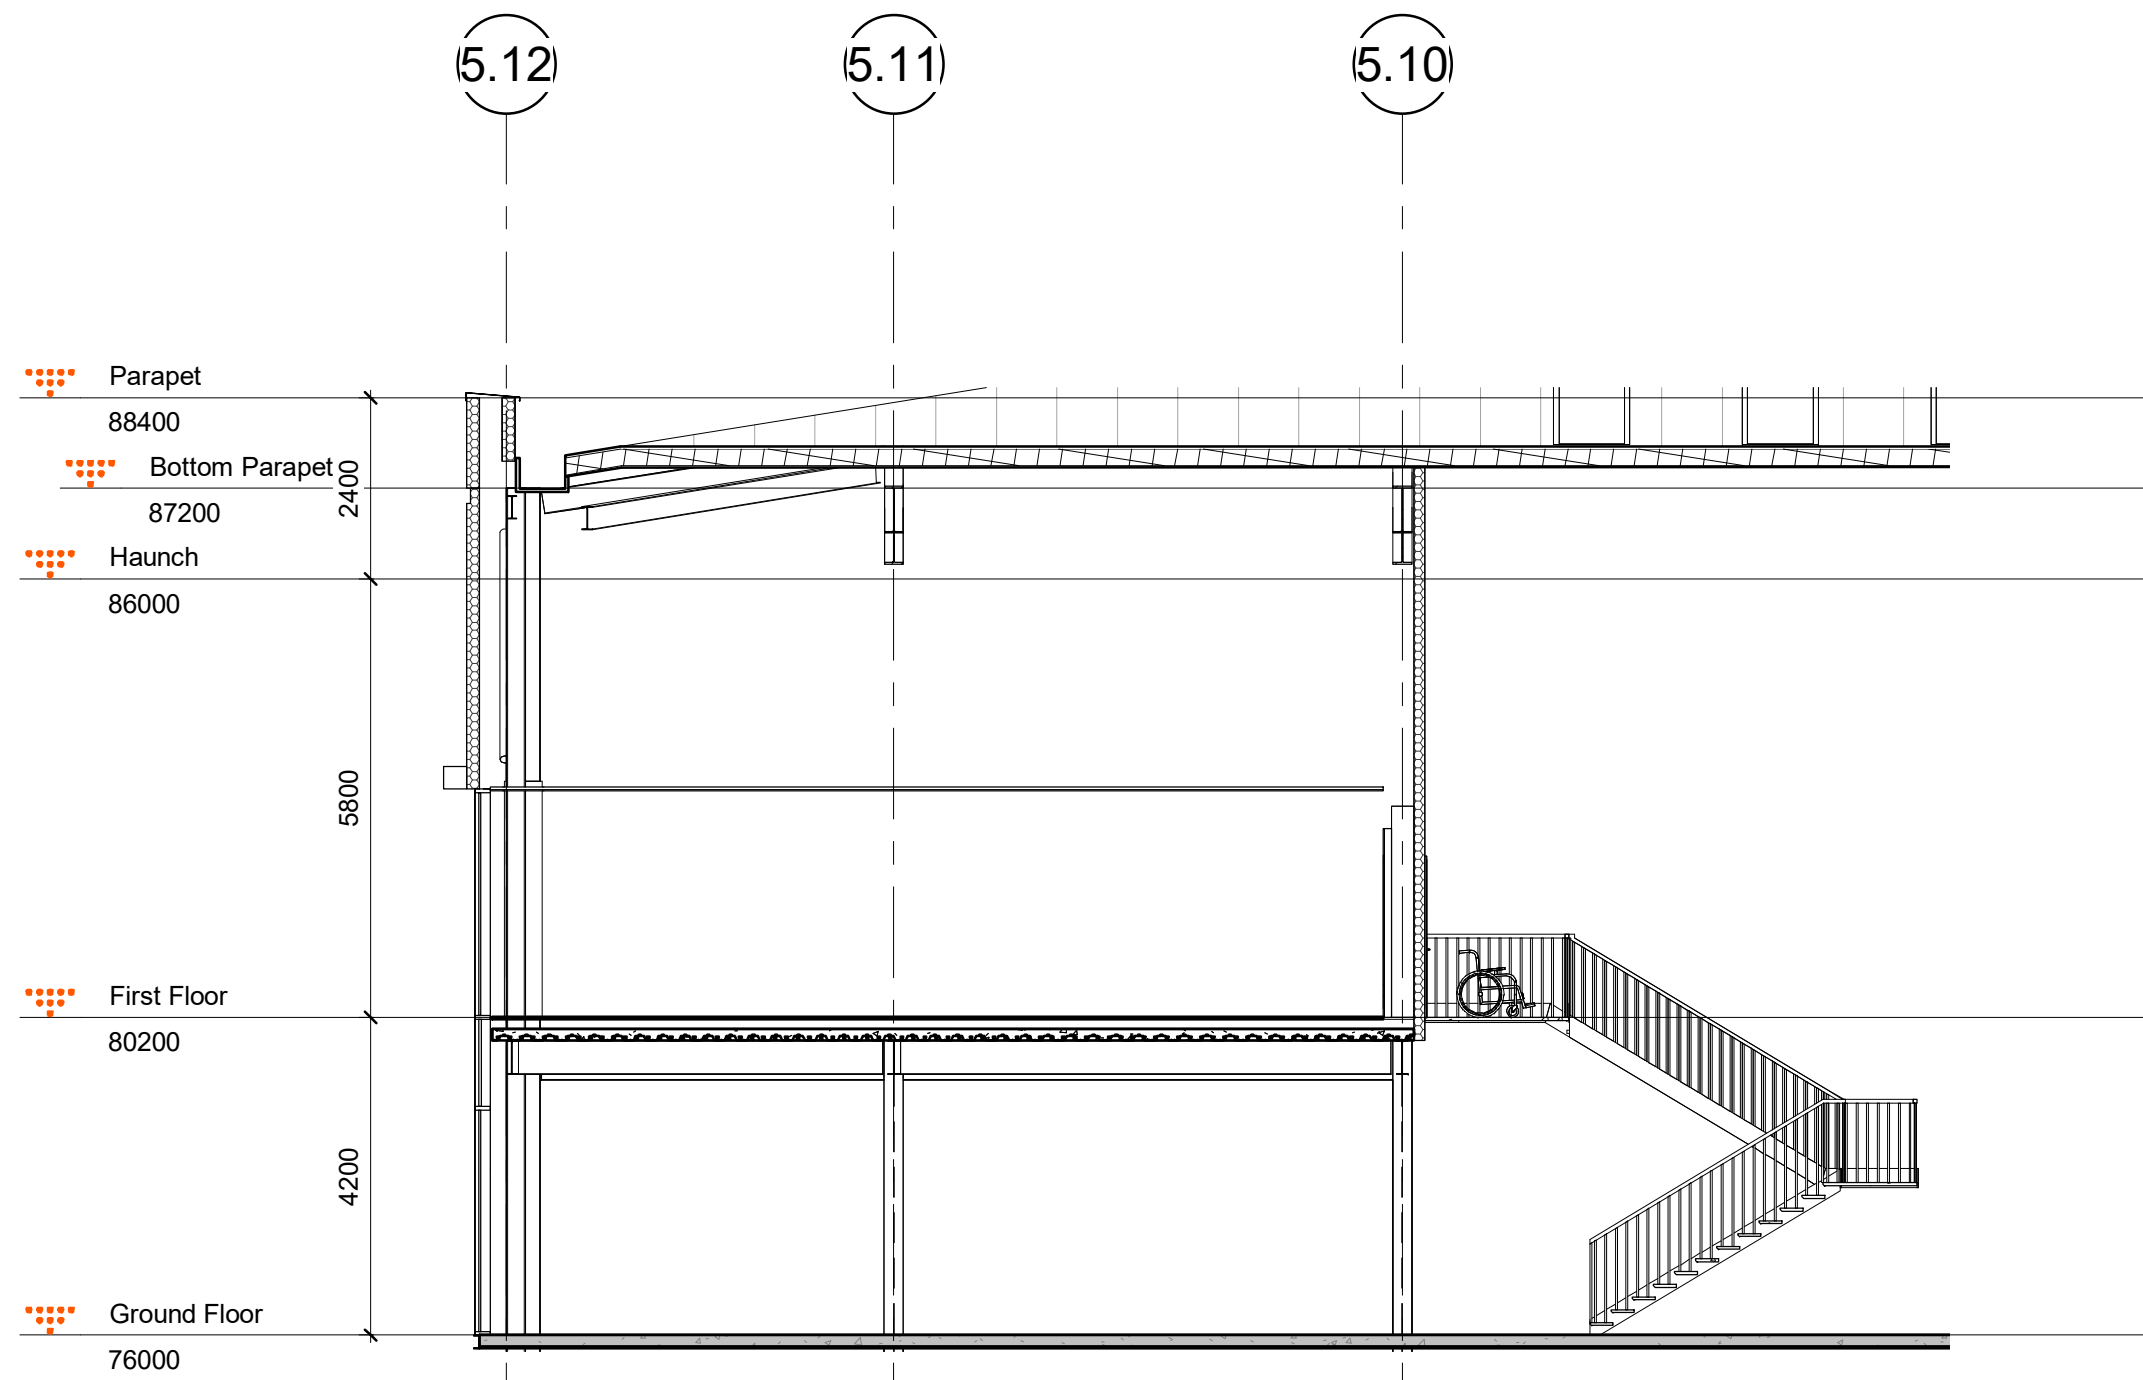

3 **OFFICE SECTION 3**
1 : 100

PL5	NMA ISSUE	20/10/25	CG/ST
PL4	ISSUED FOR PLANNING	22/01/25	HD/TM
PL3	ISSUED INCORPORATING FURTHER CLIENT COMMENTS	17/01/25	HD/TM
PL2	ISSUED INCORPORATING CLIENT COMMENTS	17/01/25	HD/TM
PL1	FIRST ISSUE	18/12/24	HD/TM

Rev	Revision Description	Date	Author/Reviewer
-----	----------------------	------	-----------------

PLANNING

32 Frederick Street,
Birmingham, B1 3RH

+44 (0)121 234 7500
www.chetwoods.com



Project
SHINFIELD PARK, READING


Client
WRENBRIDGE

Drawing Title
UNIT 5 - PROPOSED OFFICE SECTIONS


Scale	Size	Drawn	Checked	Date
1 : 100	A1	HD	AR	22/10/24

Project	Originator	Functional	Spatial	Form	Discipline	Number	Rev.
5704	CA	05	XX	DR	A	00151	PL5


NOTES:
Copyright Chetwoods (Birmingham) Limited. No implied licence exists.
Contractors must verify all dimensions on site before commencing any work or shop drawings. This drawing is not to be scaled. Use figured dimensions only, subject to statutory approvals and survey.
Building areas are liable to adjustment over the course of the design process due to the ongoing construction detailing developments.
Please note the information contained within this drawing is solely for the benefit of the employer and should not be relied upon by third parties.
The CDM hazard management procedures for the Chetwoods aspects of the design of this project are to be found on the "Chetwoods - Hazard Analysis and Design Risk Assessment" and/or drawings. The full project design team's comprehensive set of hazard management procedures are available from the Principal Designer appointed for the project.

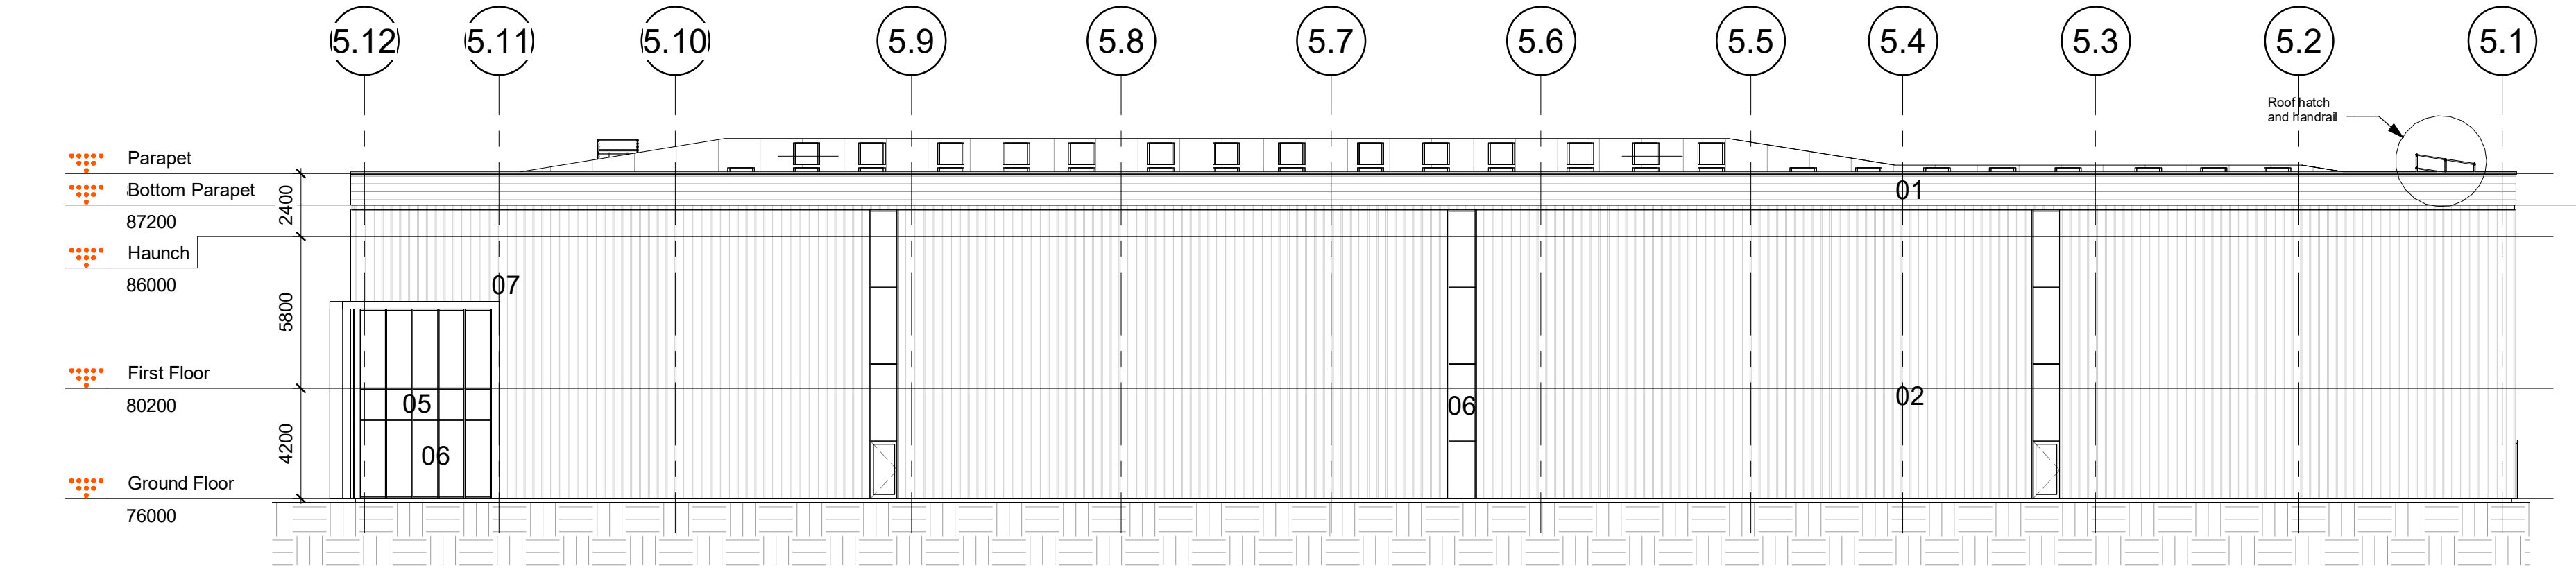


1 SOUTH ELEVATION
1 : 200

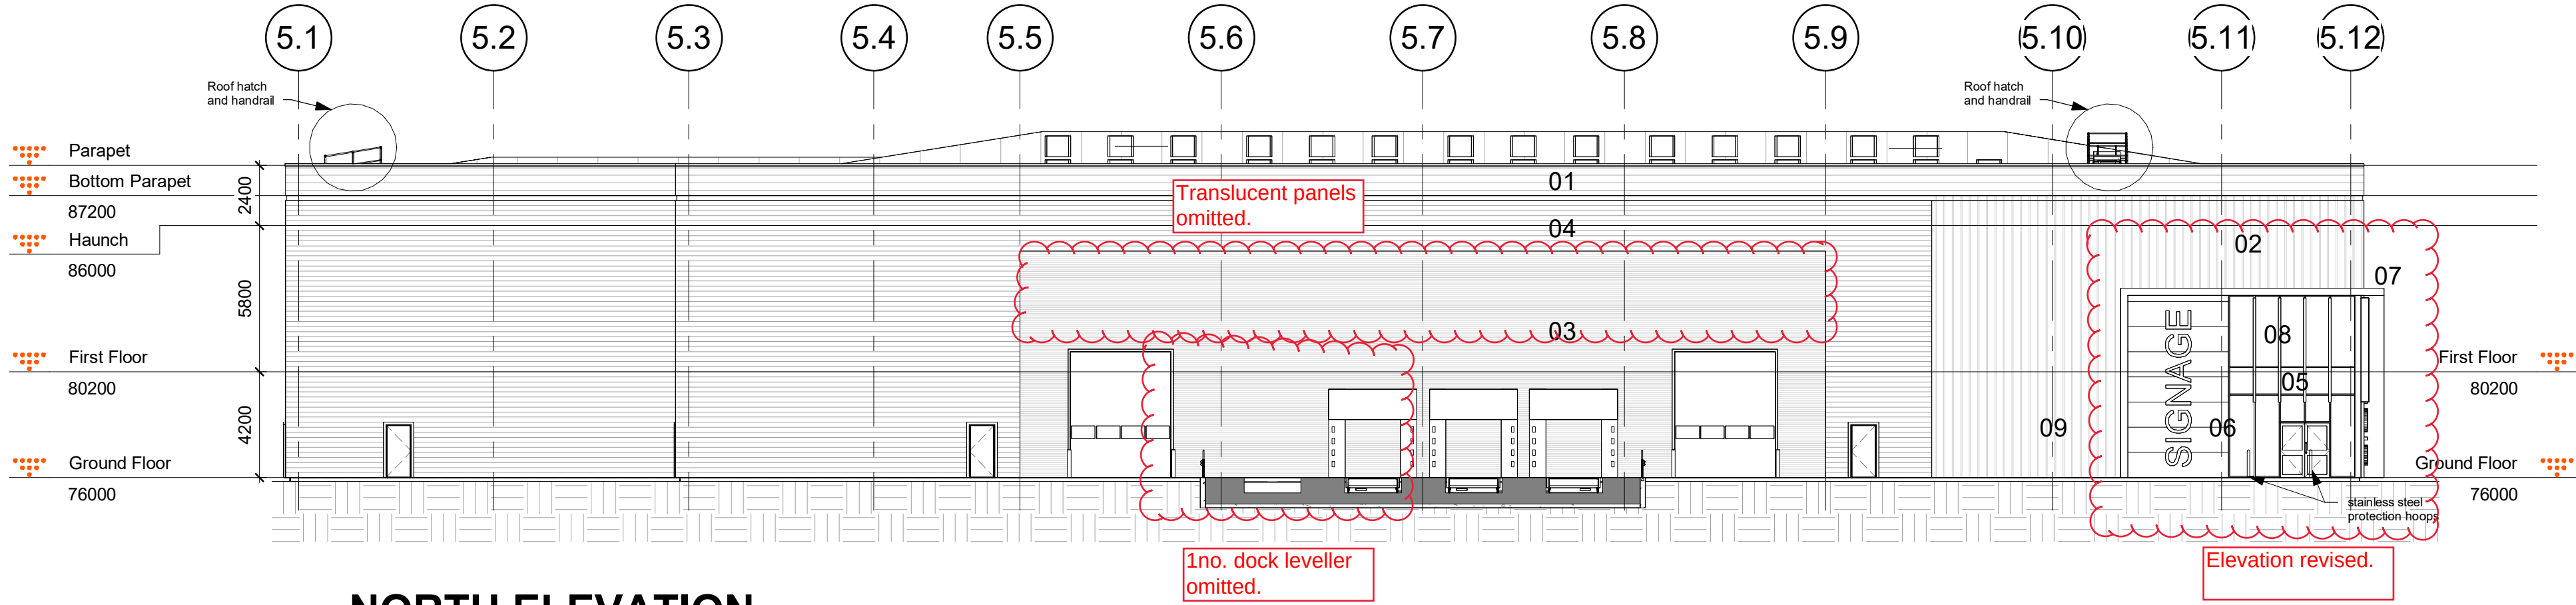


2 NORTH ELEVATION
1 : 200

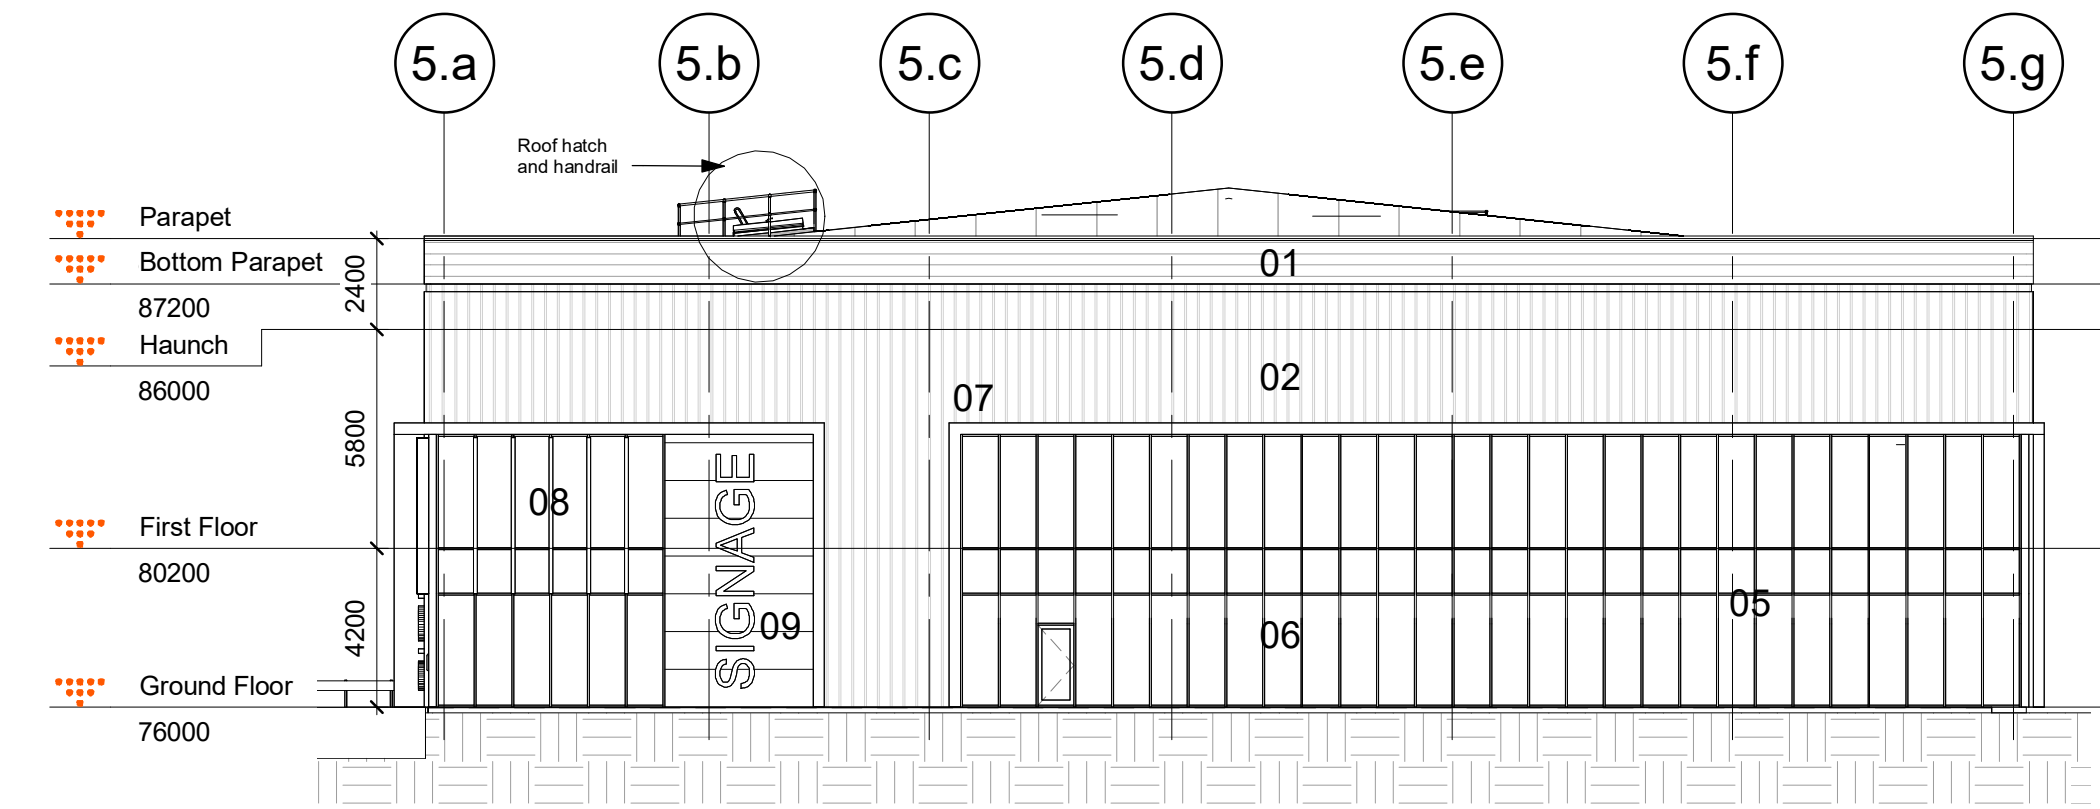

3 WEST ELEVATION
1 : 200

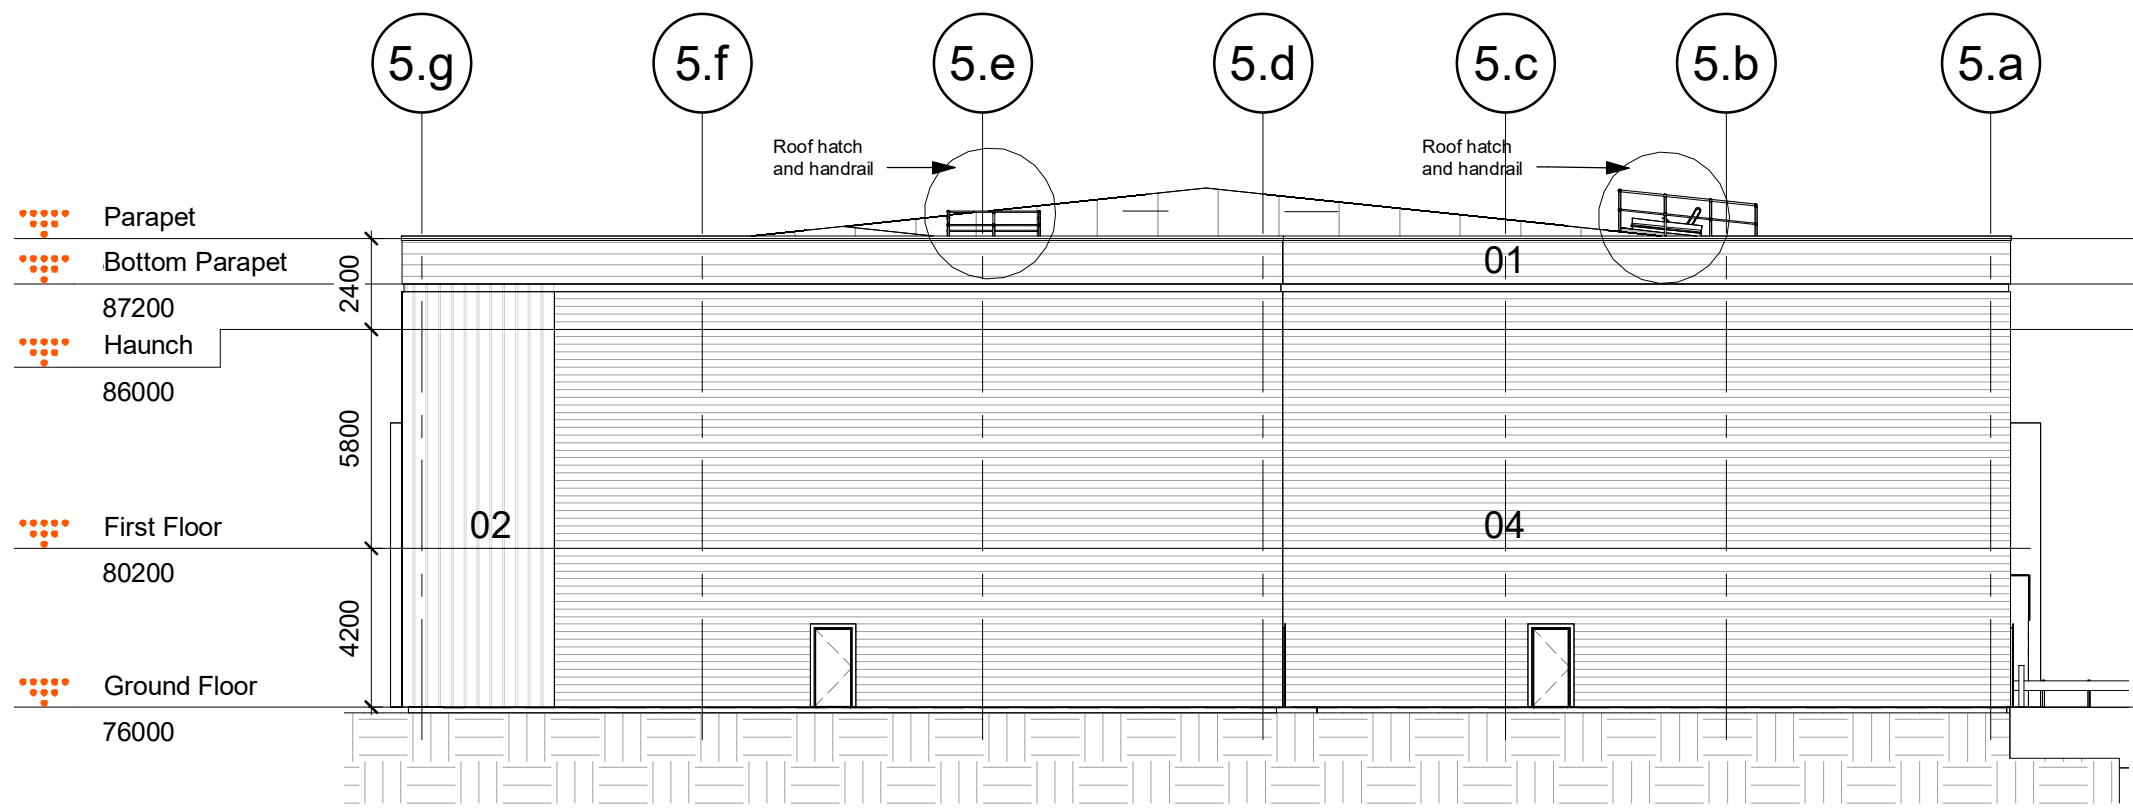

4 EAST ELEVATION
1 : 200

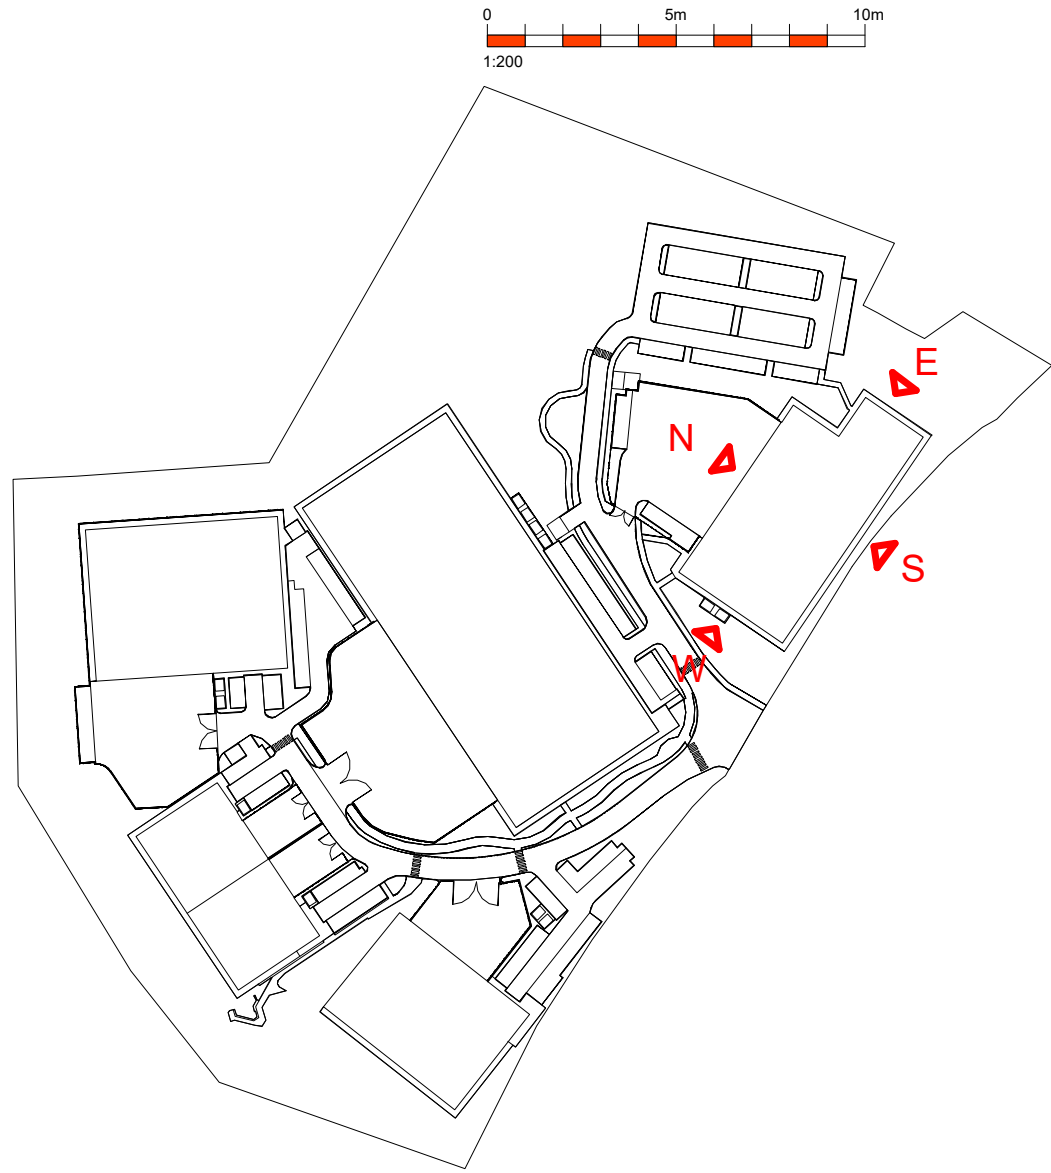

PL6	NMA ISSUE	20/10/25	CG/ST
PL5	ELEVATION LABELS CORRECTED, DOOR POSITION AMENDED	10/02/25	HD/TM
PL4	ISSUED FOR PLANNING	22/01/25	HD/TM
PL3	ISSUED INCORPORATING FURTHER CLIENT COMMENTS	17/01/25	HD/TM
PL2	ISSUED INCORPORATING CLIENT COMMENTS	17/01/25	HD/TM
PL1	FIRST ISSUE	18/12/24	HD/TM

Rev	Revision Description	Date	Author/Reviewer
-----	----------------------	------	-----------------

PLANNING

32 Frederick Street,
Birmingham, B1 3HH

+44 (0)121 234 7500
www.chetwoods.com



Project
SHINFIELD PARK, READING

Client
WRENBRIDGE

Drawing Title
UNIT 5 - PROPOSED ELEVATIONS

Scale	Size	Drawn	Checked	Date
As indicated	A1	HD	AR	22/10/24

Project	Originator	Functional	Spatial	Form	Discipline	Number	Rev.
5704	CA	05	ZZ	DR	A	00170	PL6