


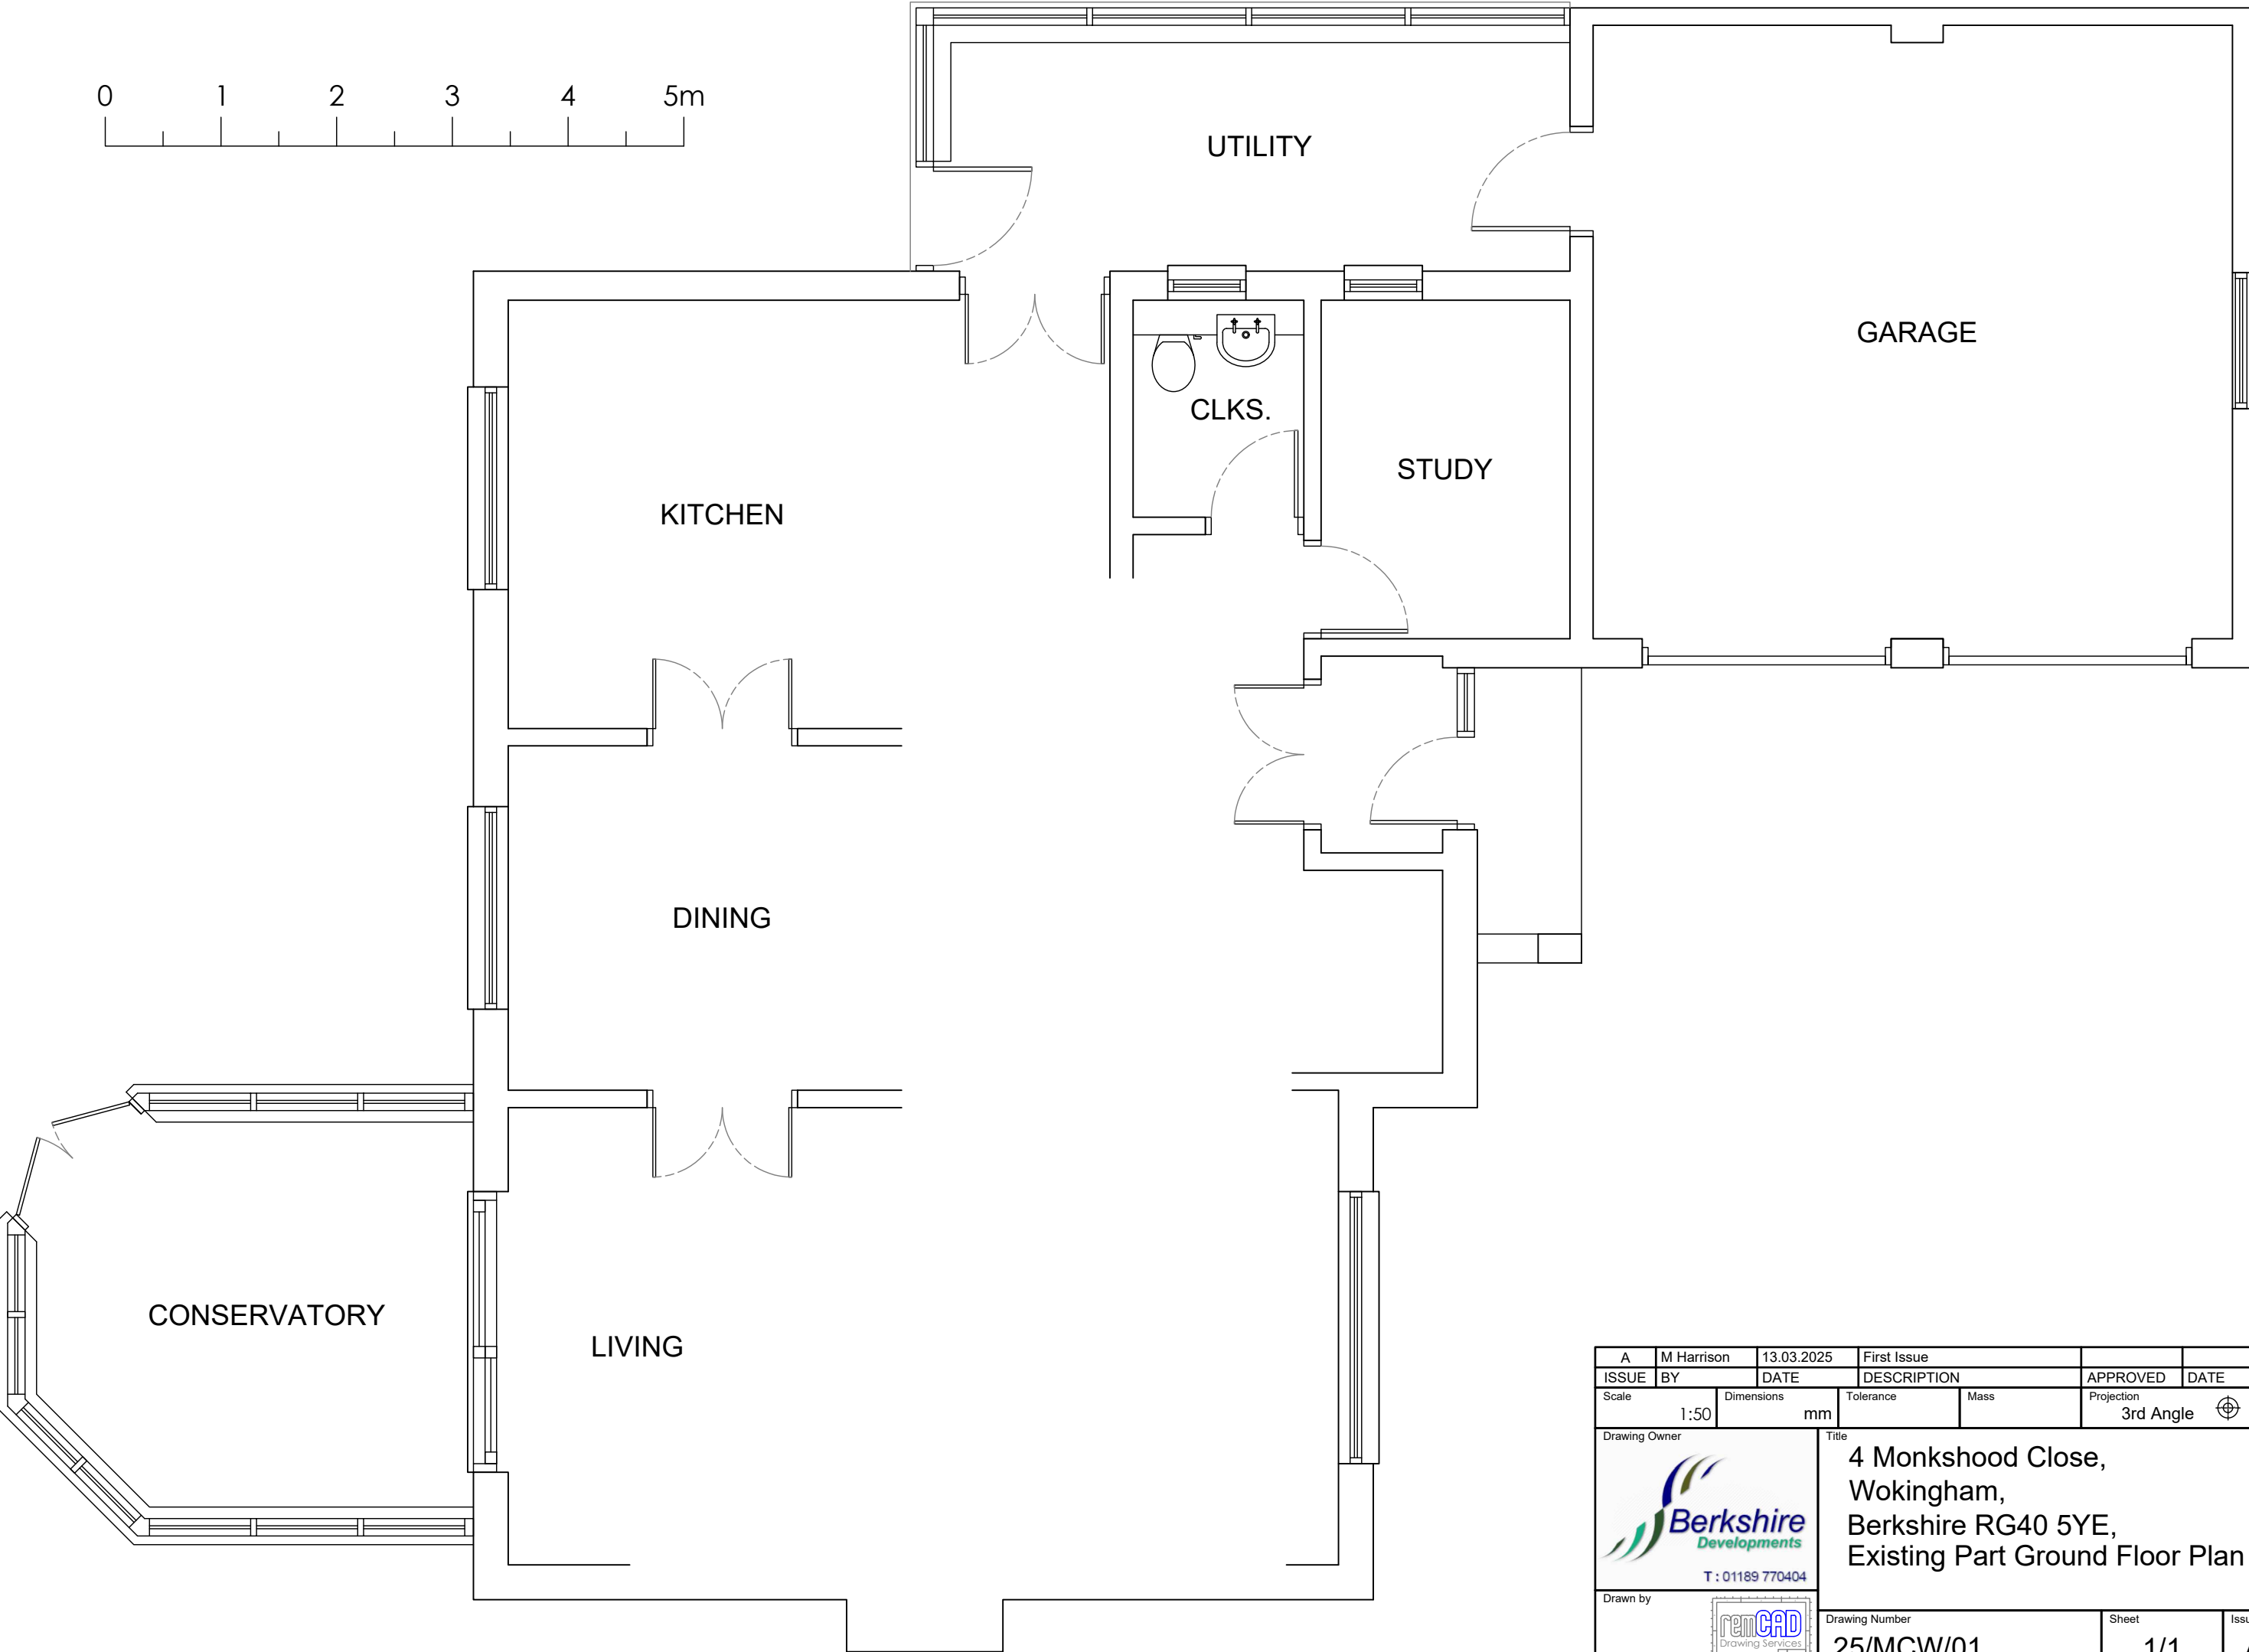
 


 

A		M Harrison	13.03.2025	First Issue			
ISSUE	BY	DATE	DESCRIPTION		APPROVED	DATE	
Scale		1:50	Dimensions	mm	Tolerance	Mass	Projection 3rd Angle
Drawing Owner				Title			
 T : 01189 770404				4 Monkshood Close, Wokingham, Berkshire RG40 5YE, Existing Part Ground Floor Plan			
Drawn by				Drawing Number		Sheet	Issue
				25/MCW/01		1/1	A

 


A		M Harrison	13.03.2025	First Issue			
ISSUE	BY	DATE	DESCRIPTION		APPROVED	DATE	
Scale		1:50	Dimensions	mm	Tolerance	Mass	Projection
							3rd Angle
Drawing Owner				Title			
 T : 01189 770404				4 Monkshood Close, Wokingham, Berkshire RG40 5YE, Existing & Proposed North East Elevation			
Drawn by				Drawing Number		Sheet	Issue
				25/MCW/02		1/1	A

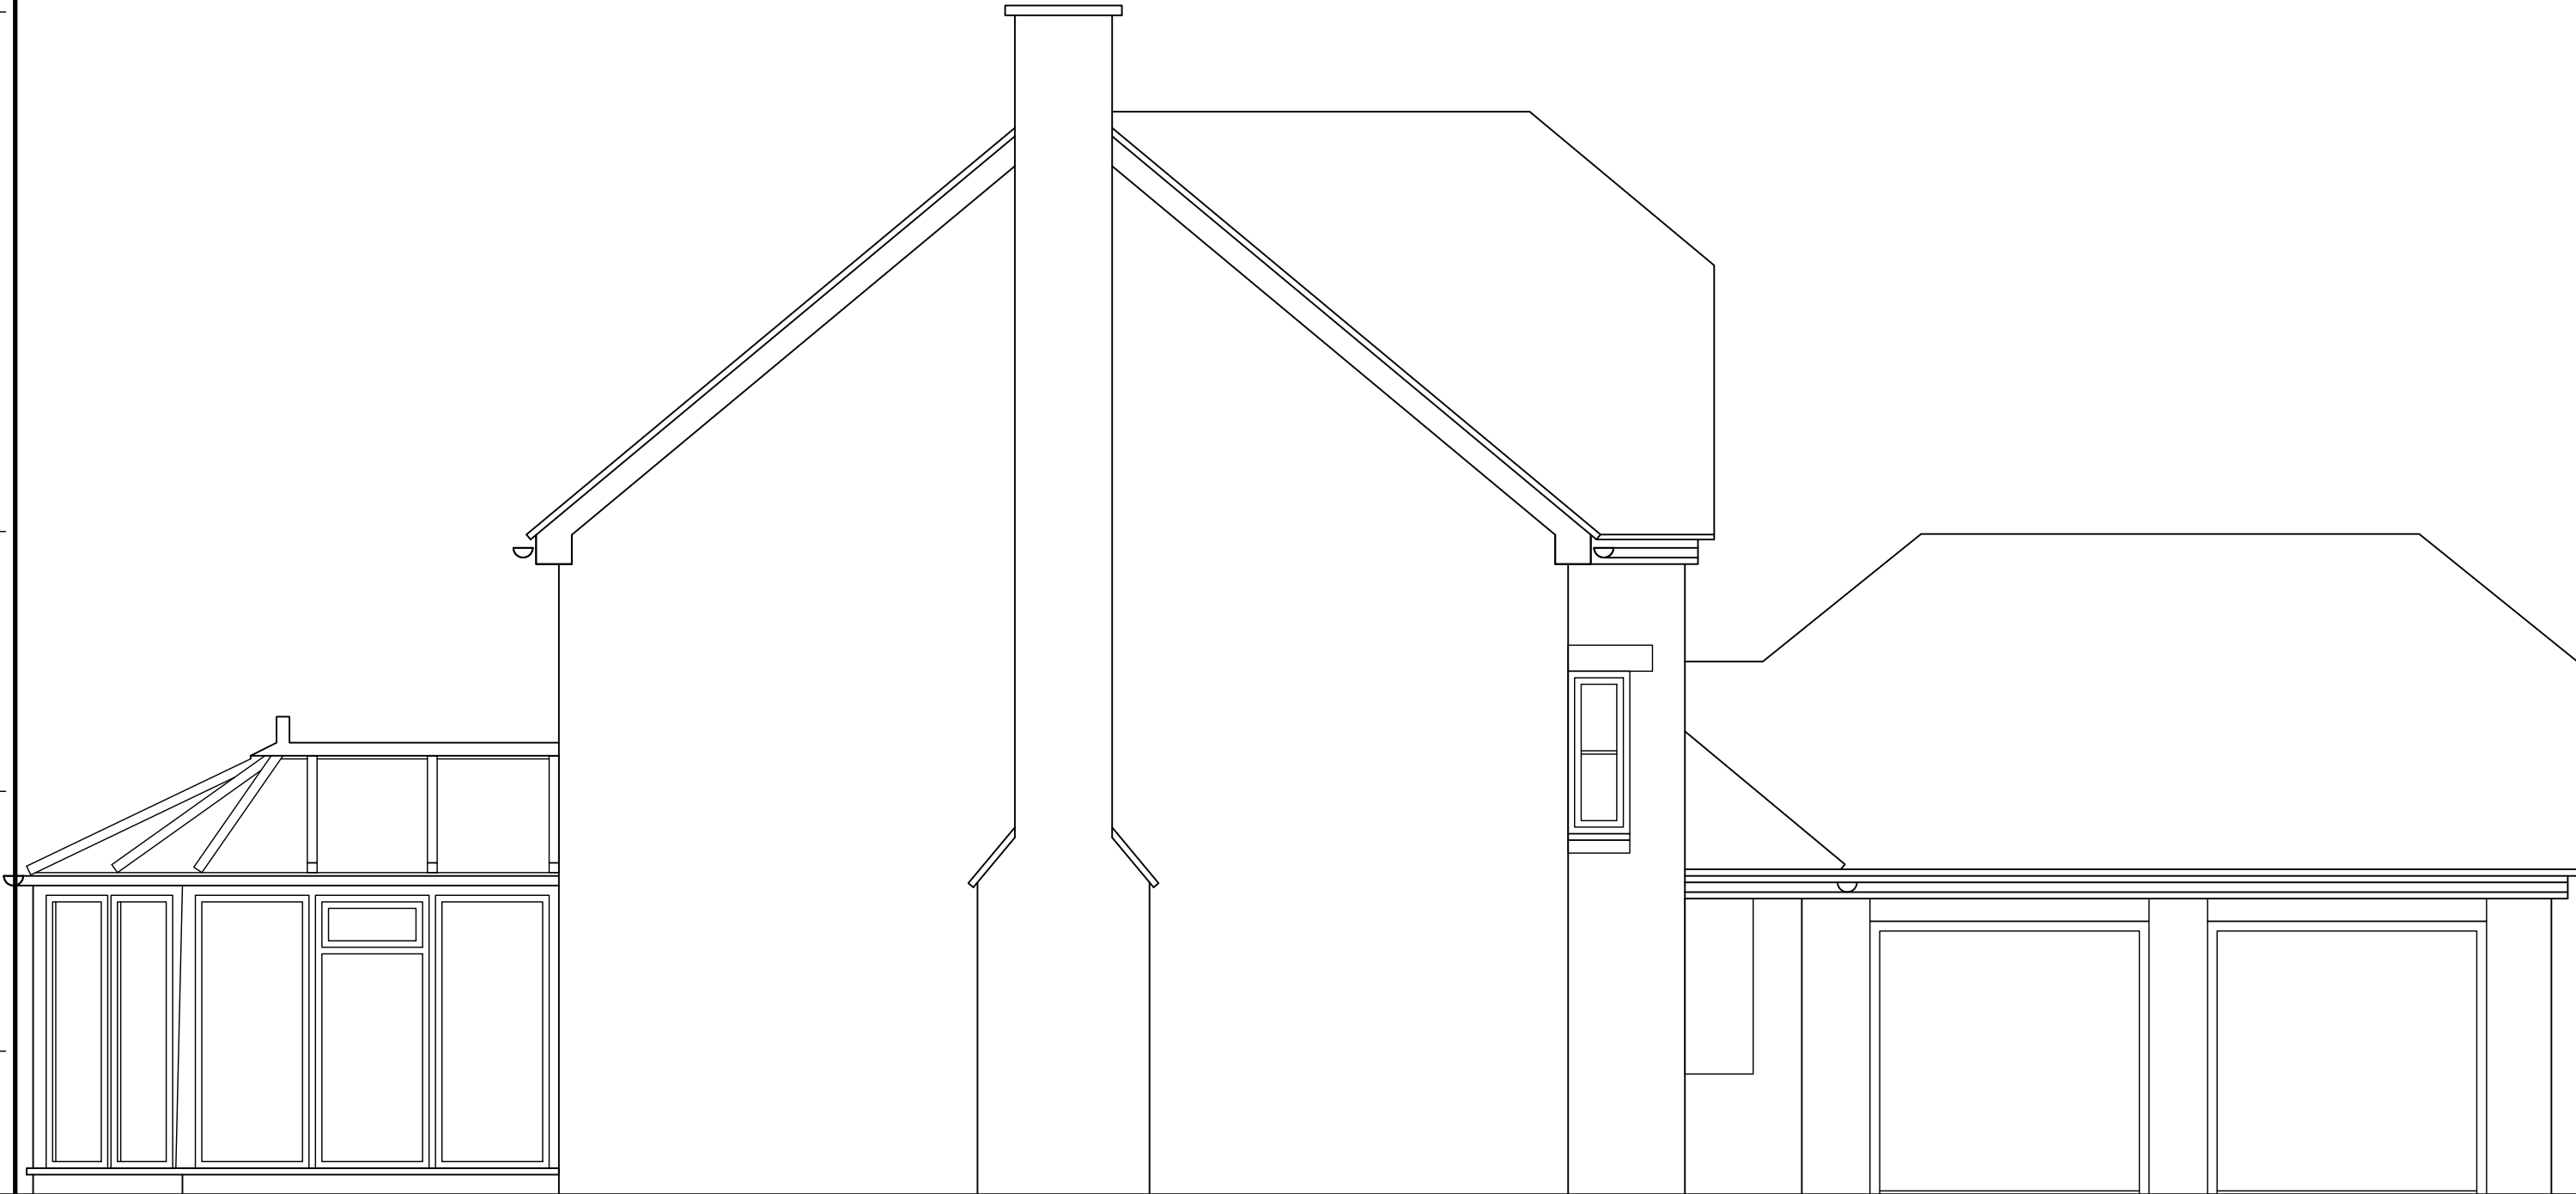


A	M Harrison	13.03.2025	First Issue			
ISSUE	BY	DATE	DESCRIPTION		APPROVED	DATE
Scale	1:50	Dimensions	mm	Tolerance	Mass	Projection 3rd Angle 
Drawing Owner			Title			
 T : 01189 770404			4 Monkshood Close, Wokingham, Berkshire RG40 5YE, Existing South East Elevation			
Drawn by					Drawing Number	Sheet
					25/MCW/03	1/1
					Issue	A

 


A	M Harrison	13.03.2025	First Issue			
ISSUE	BY	DATE	DESCRIPTION		APPROVED	DATE
Scale	1:50	Dimensions	mm	Tolerance	Mass	Projection 3rd Angle
Drawing Owner			Title			
 T : 01189 770404			4 Monkshood Close, Wokingham, Berkshire RG40 5YE, Existing North West Elevation			
Drawn by			Drawing Number		Sheet	Issue
			25/MCW/04		1/1	A




A	M Harrison	13.03.2025	First Issue			
ISSUE	BY	DATE	DESCRIPTION		APPROVED	DATE
Scale		Dimensions	Tolerance	Mass	Projection	
1:50		mm			3rd Angle 	
Drawing Owner			Title			
 T : 01189 770404			4 Monkshood Close, Wokingham, Berkshire RG40 5YE, Existing South West Elevation			
Drawn by			Drawing Number		Sheet	Issue
			25/MCW/05		1/1	A

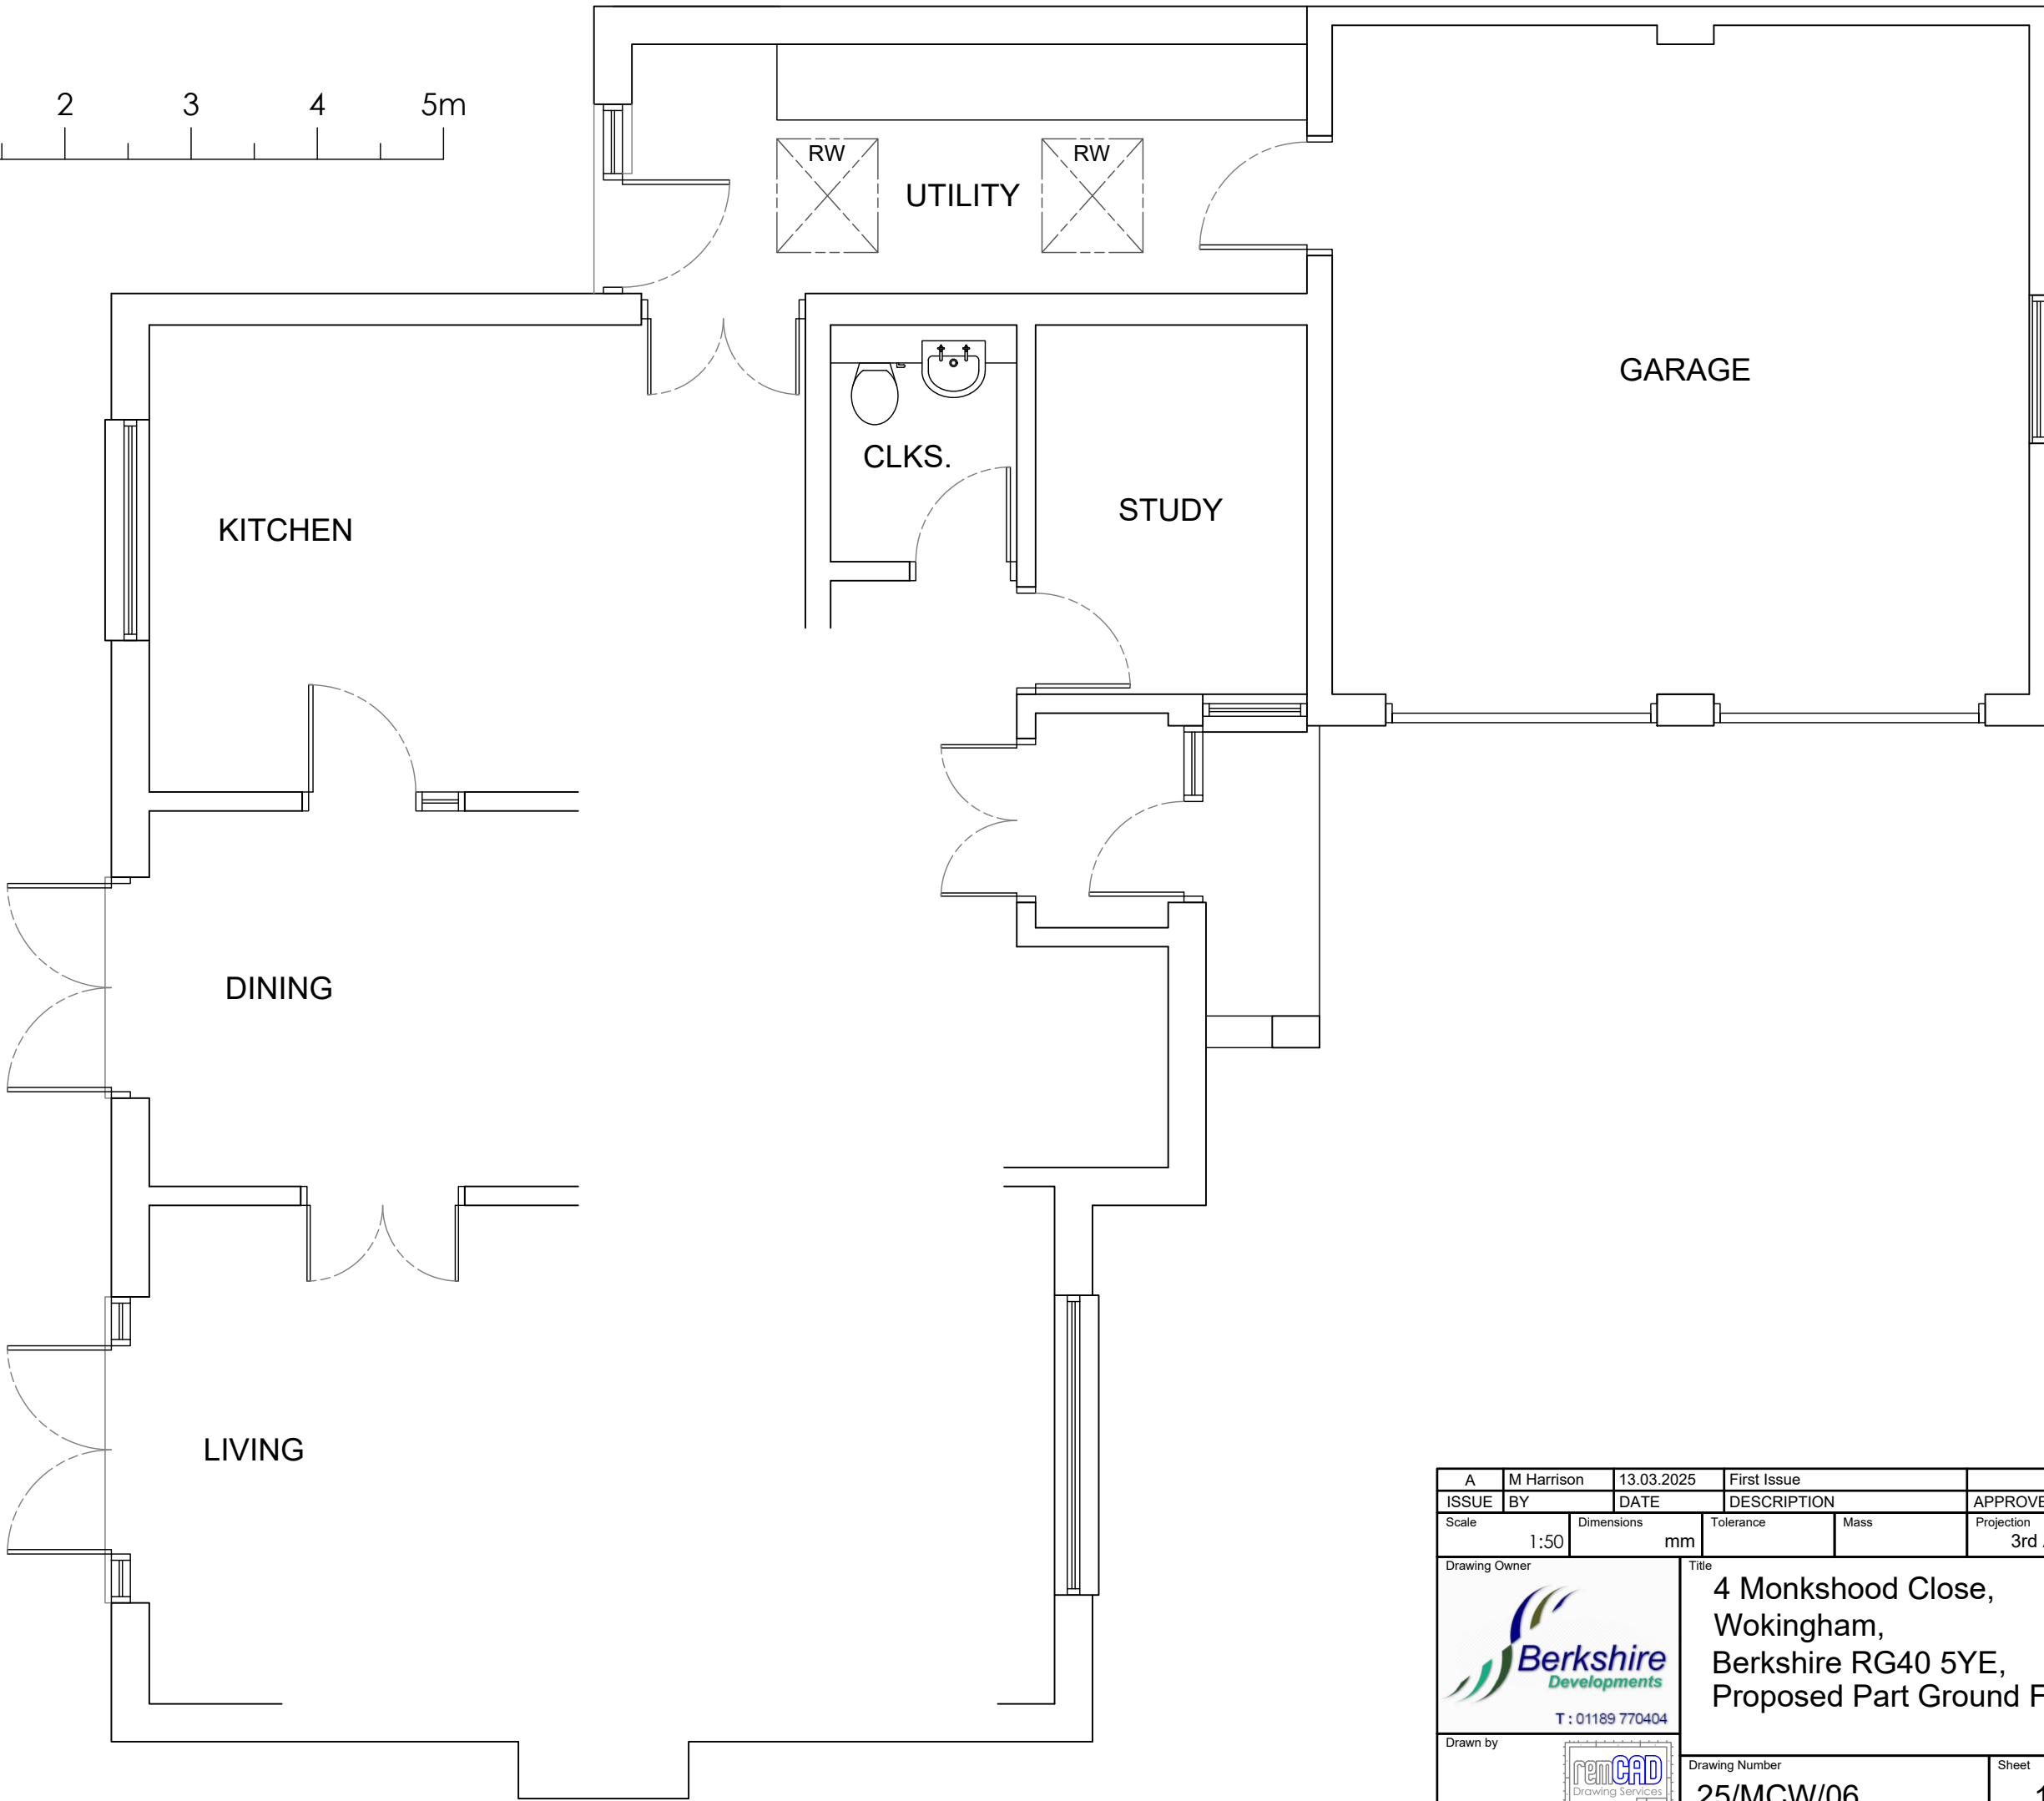


A	M Harrison	13.03.2025	First Issue			
ISSUE	BY	DATE	DESCRIPTION		APPROVED	DATE
Scale	1:50	Dimensions	mm	Tolerance	Mass	Projection 3rd Angle
Drawing Owner			Title			
 T : 01189 770404			4 Monkshood Close, Wokingham, Berkshire RG40 5YE, Proposed Part Ground Floor Plan			
Drawn by			Drawing Number		Sheet	Issue
			25/MCW/06		1/1	A

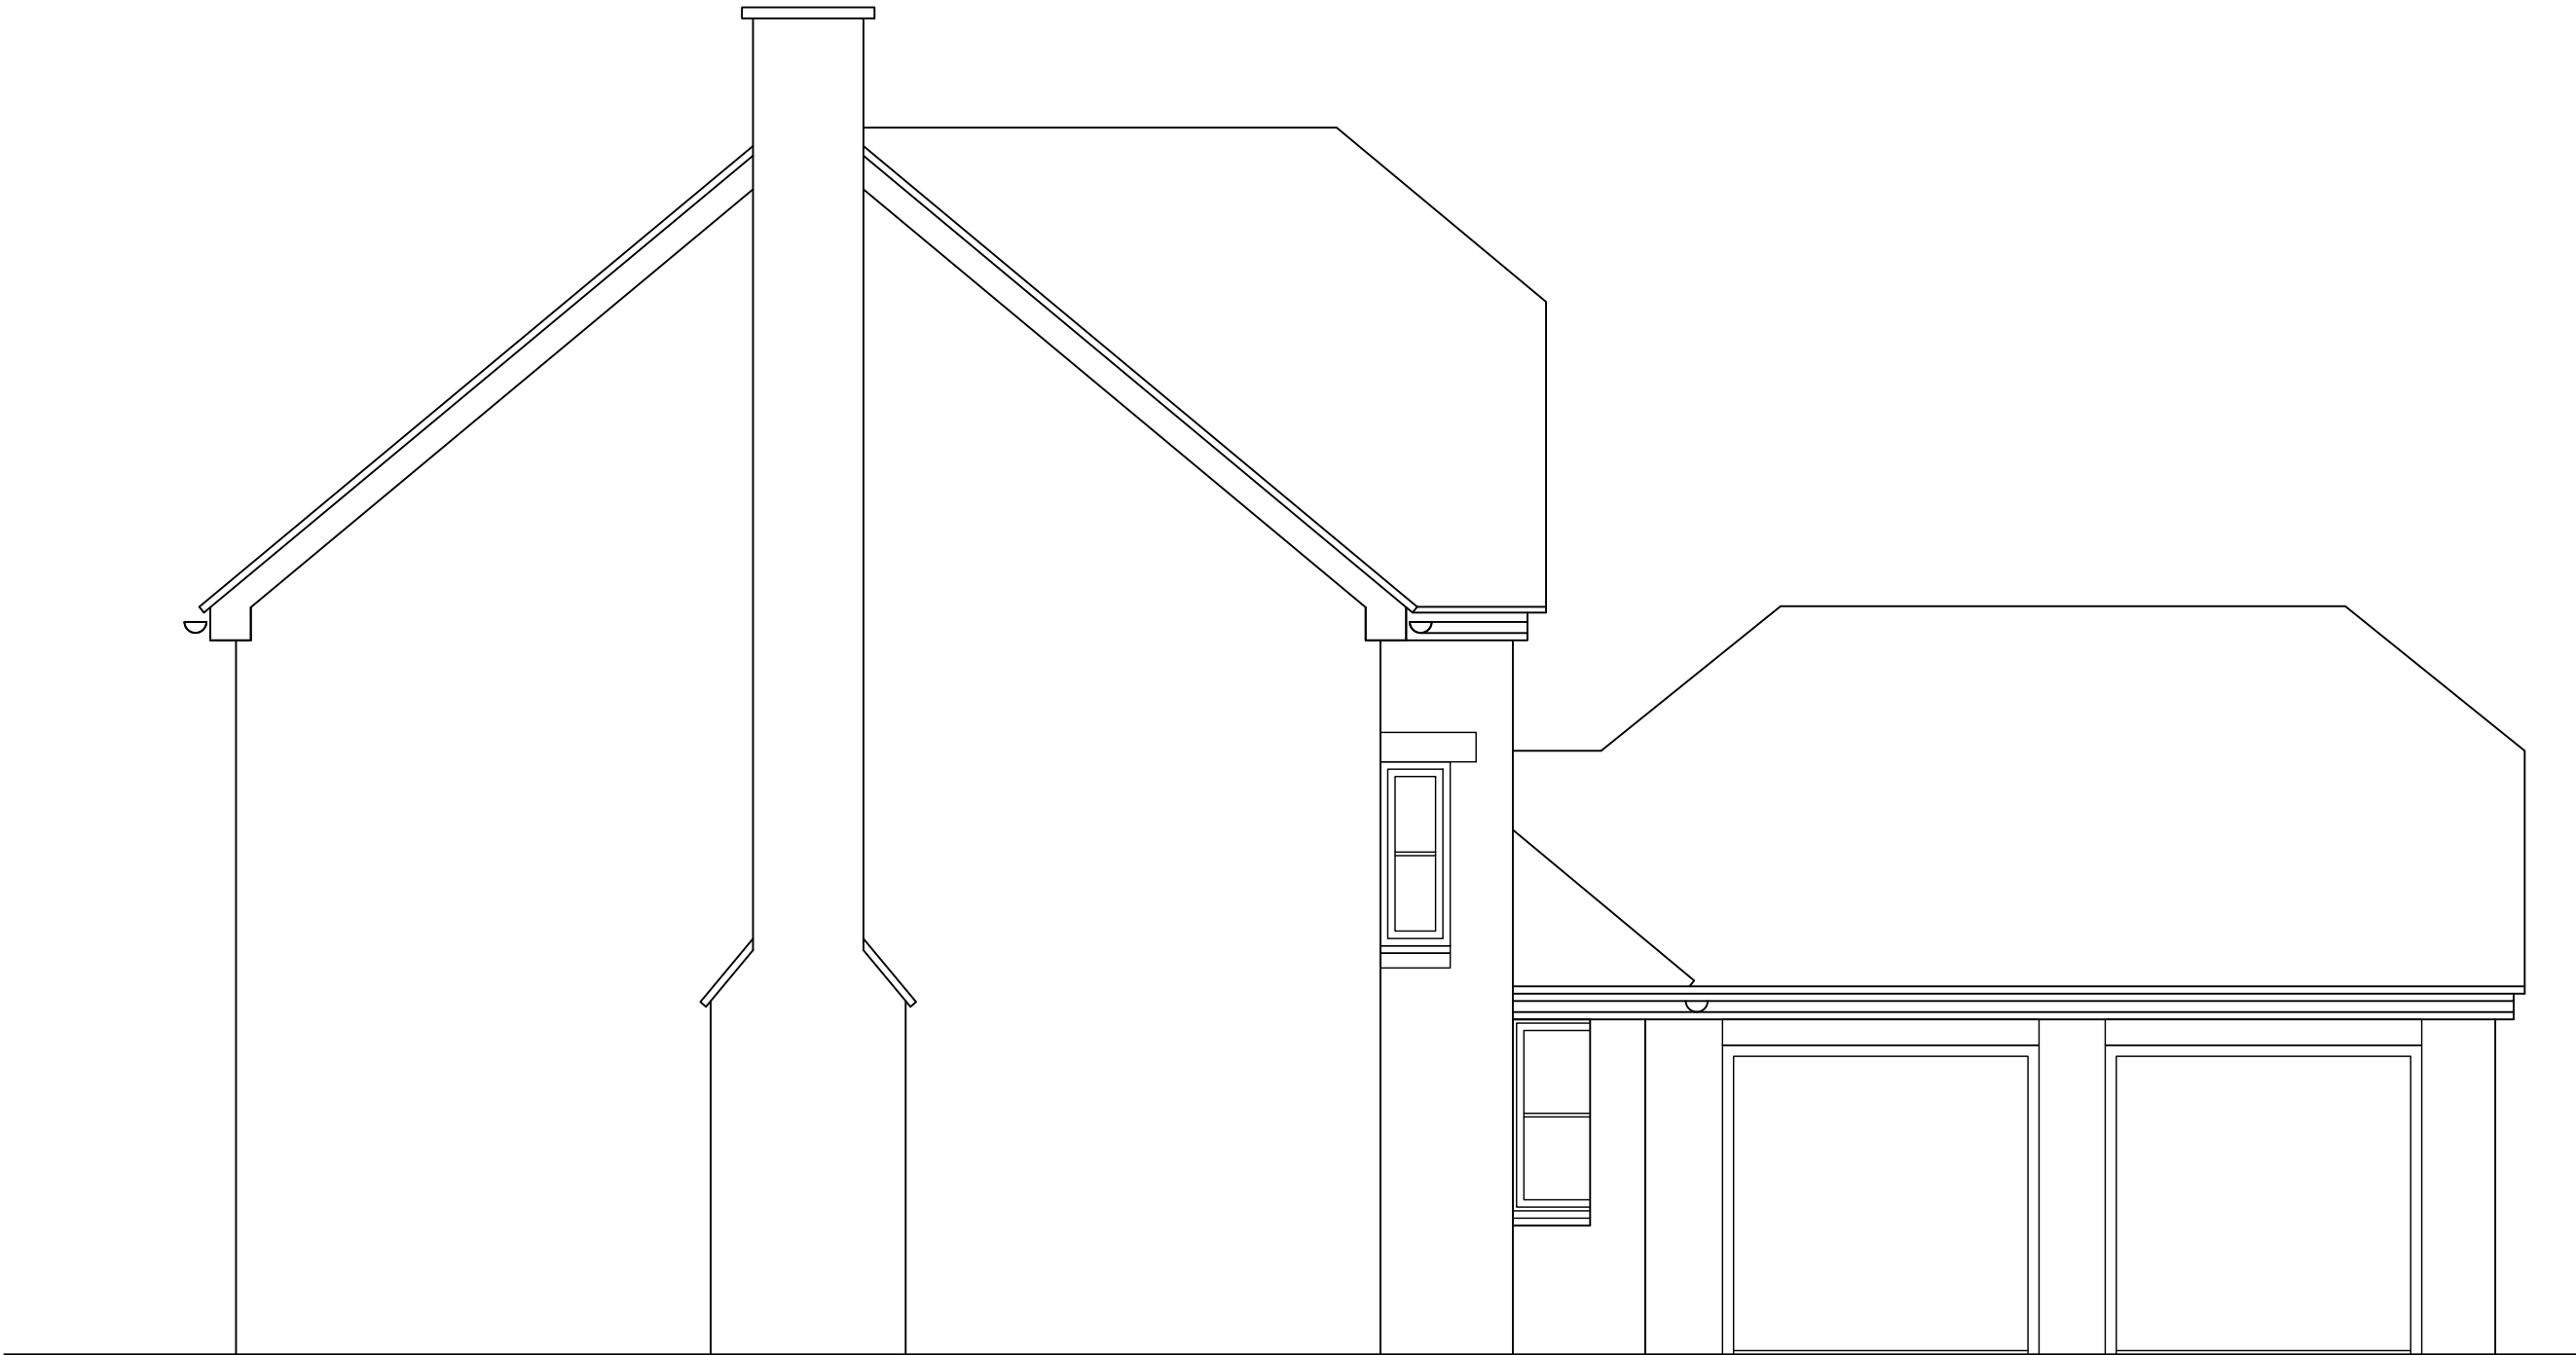



A	M Harrison	13.03.2025	First Issue			
ISSUE	BY	DATE	DESCRIPTION		APPROVED	DATE
Scale	1:50	Dimensions	mm	Tolerance	Mass	Projection 3rd Angle 
Drawing Owner			Title			
 T : 01189 770404			4 Monkshood Close, Wokingham, Berkshire RG40 5YE, Proposed South East Elevation			
Drawn by					Drawing Number	Sheet
					25/MCW/07	1/1
						Issue A

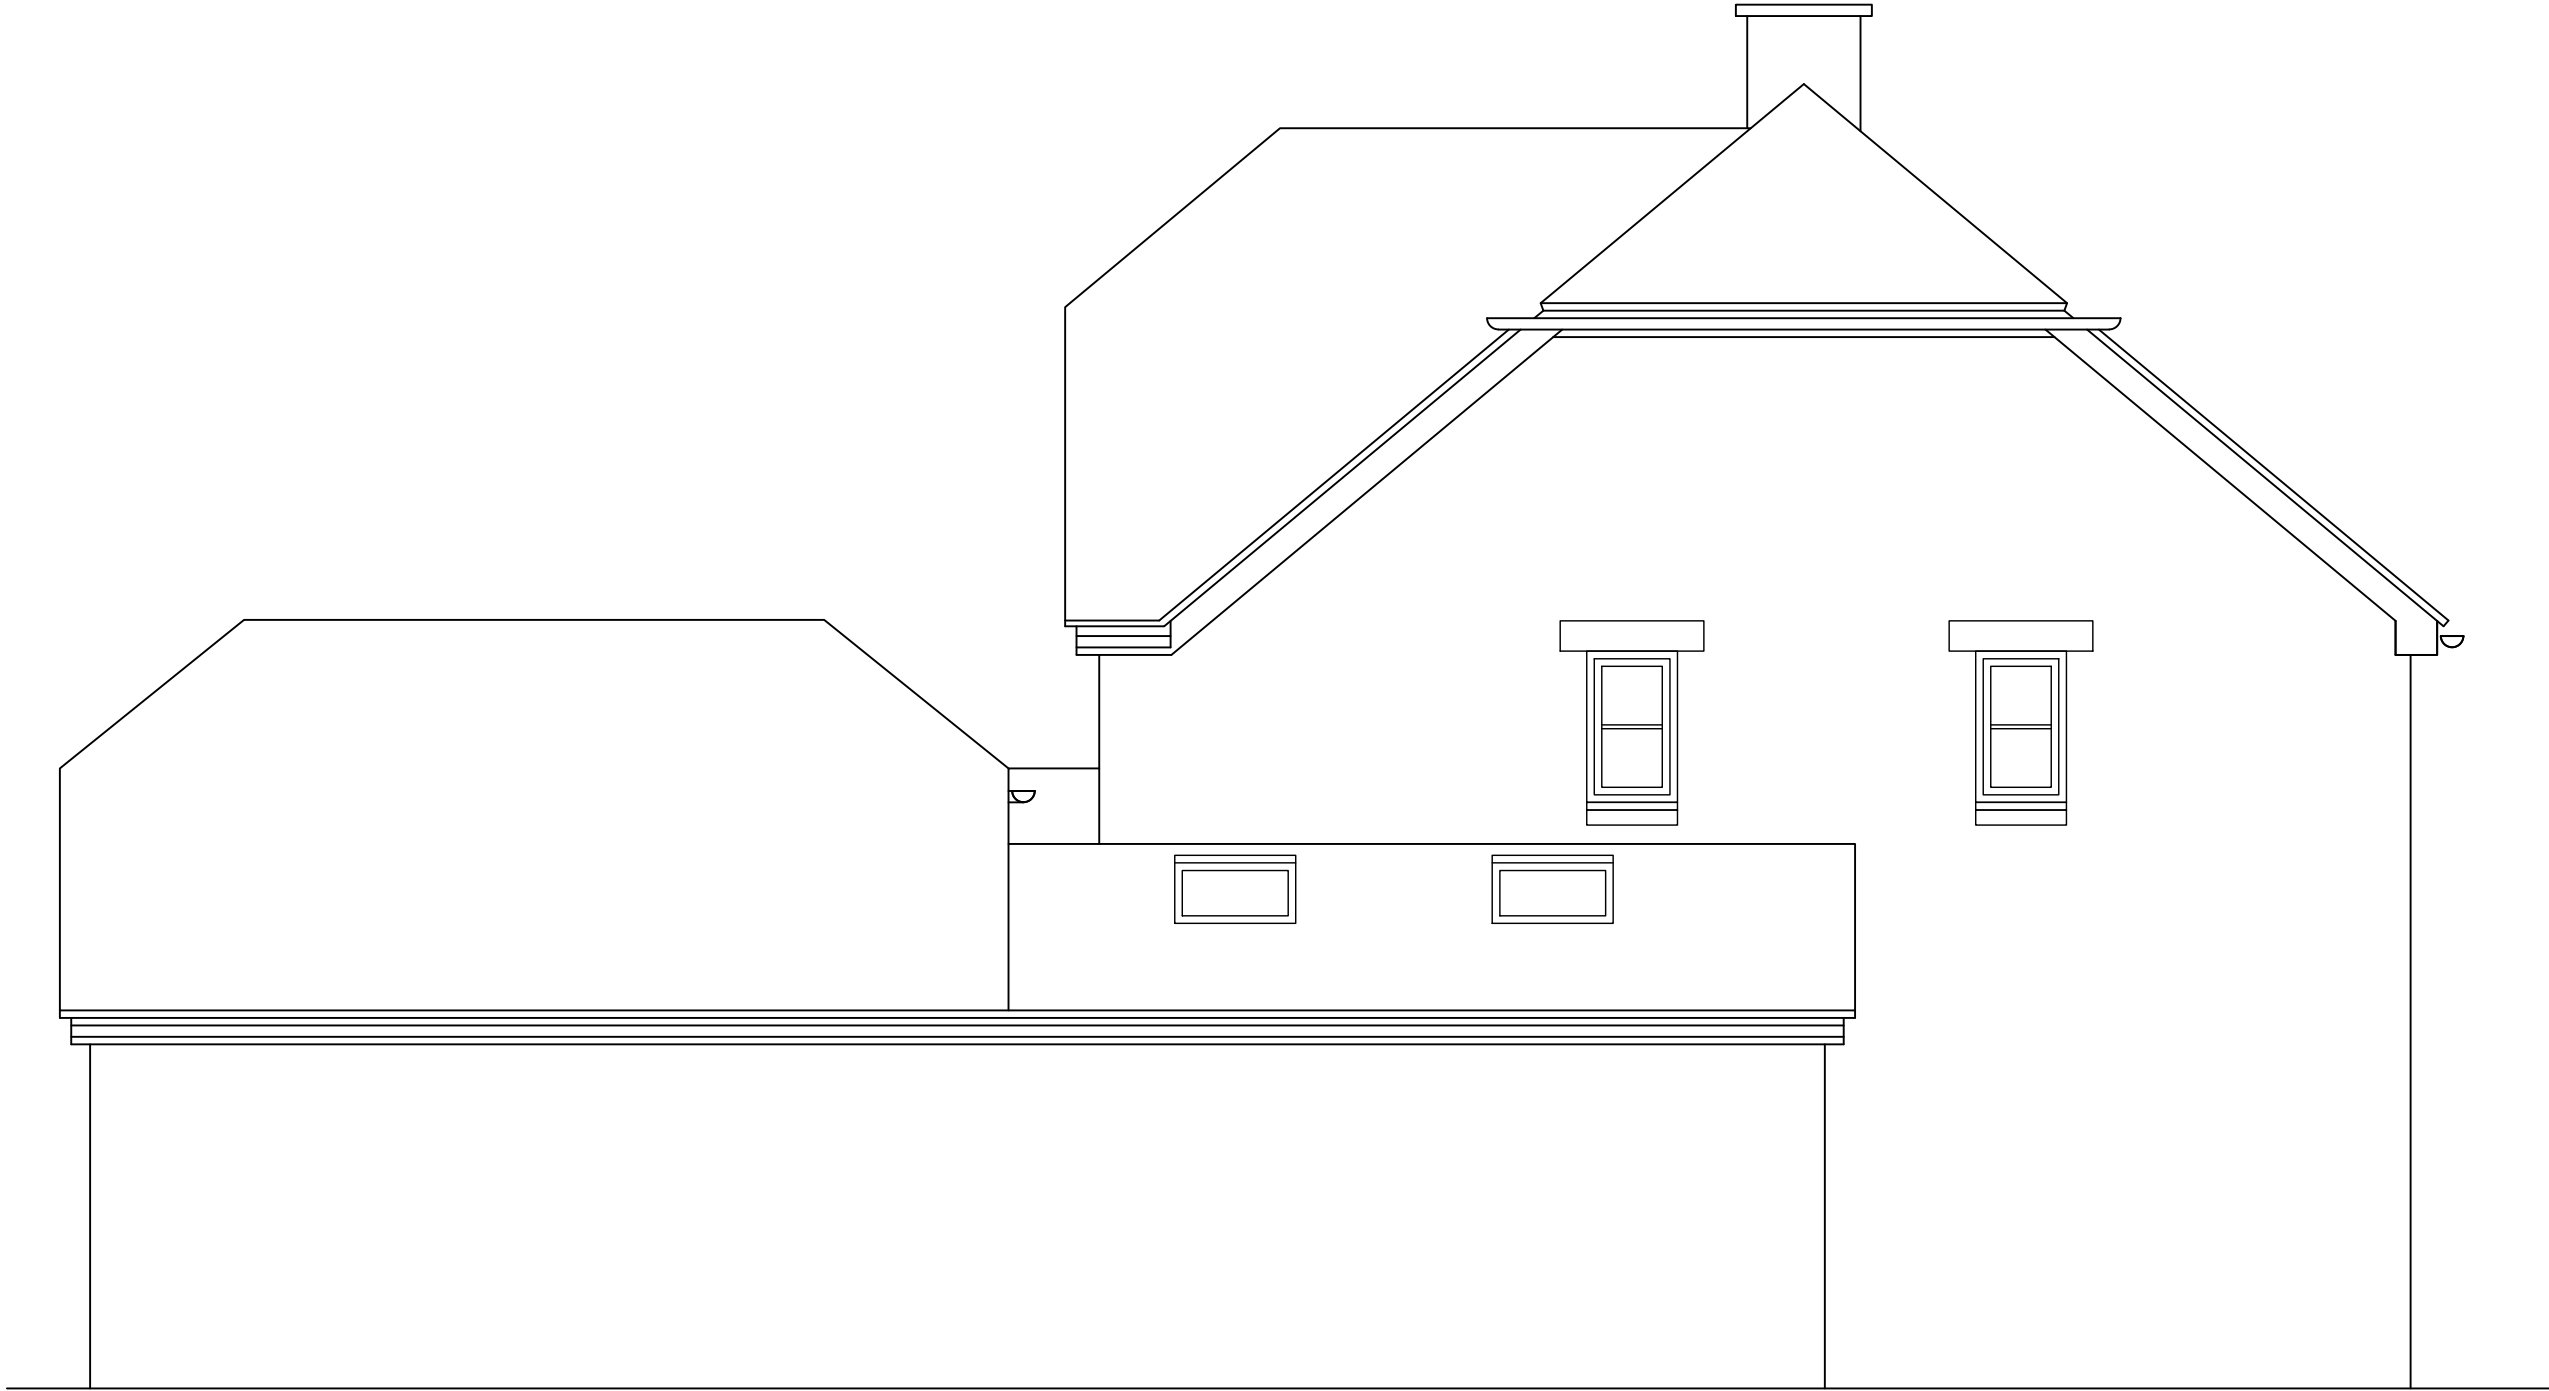

 
A		M Harrison	13.03.2025	First Issue			
ISSUE	BY	DATE	DESCRIPTION		APPROVED	DATE	
Scale		1:50	Dimensions	mm	Tolerance	Mass	Projection 3rd Angle
Drawing Owner			Title				
 T : 01189 770404			4 Monkshood Close, Wokingham, Berkshire RG40 5YE, Proposed North West Elevation				
Drawn by			Drawing Number		Sheet	Issue	
			25/MCW/08		1/1	A	

 

A		M Harrison		13.03.2025		First Issue					
ISSUE		BY		DATE		DESCRIPTION		APPROVED		DATE	
Scale		1:50		Dimensions		mm		Tolerance		Mass	
								Projection		3rd Angle	
											
Drawing Owner				Title							
 T : 01189 770404				4 Monkshood Close, Wokingham, Berkshire RG40 5YE, Proposed South West Elevation							
Drawn by								Drawing Number		Sheet	
								25/MCW/09		1/1	
										Issue	
										A	

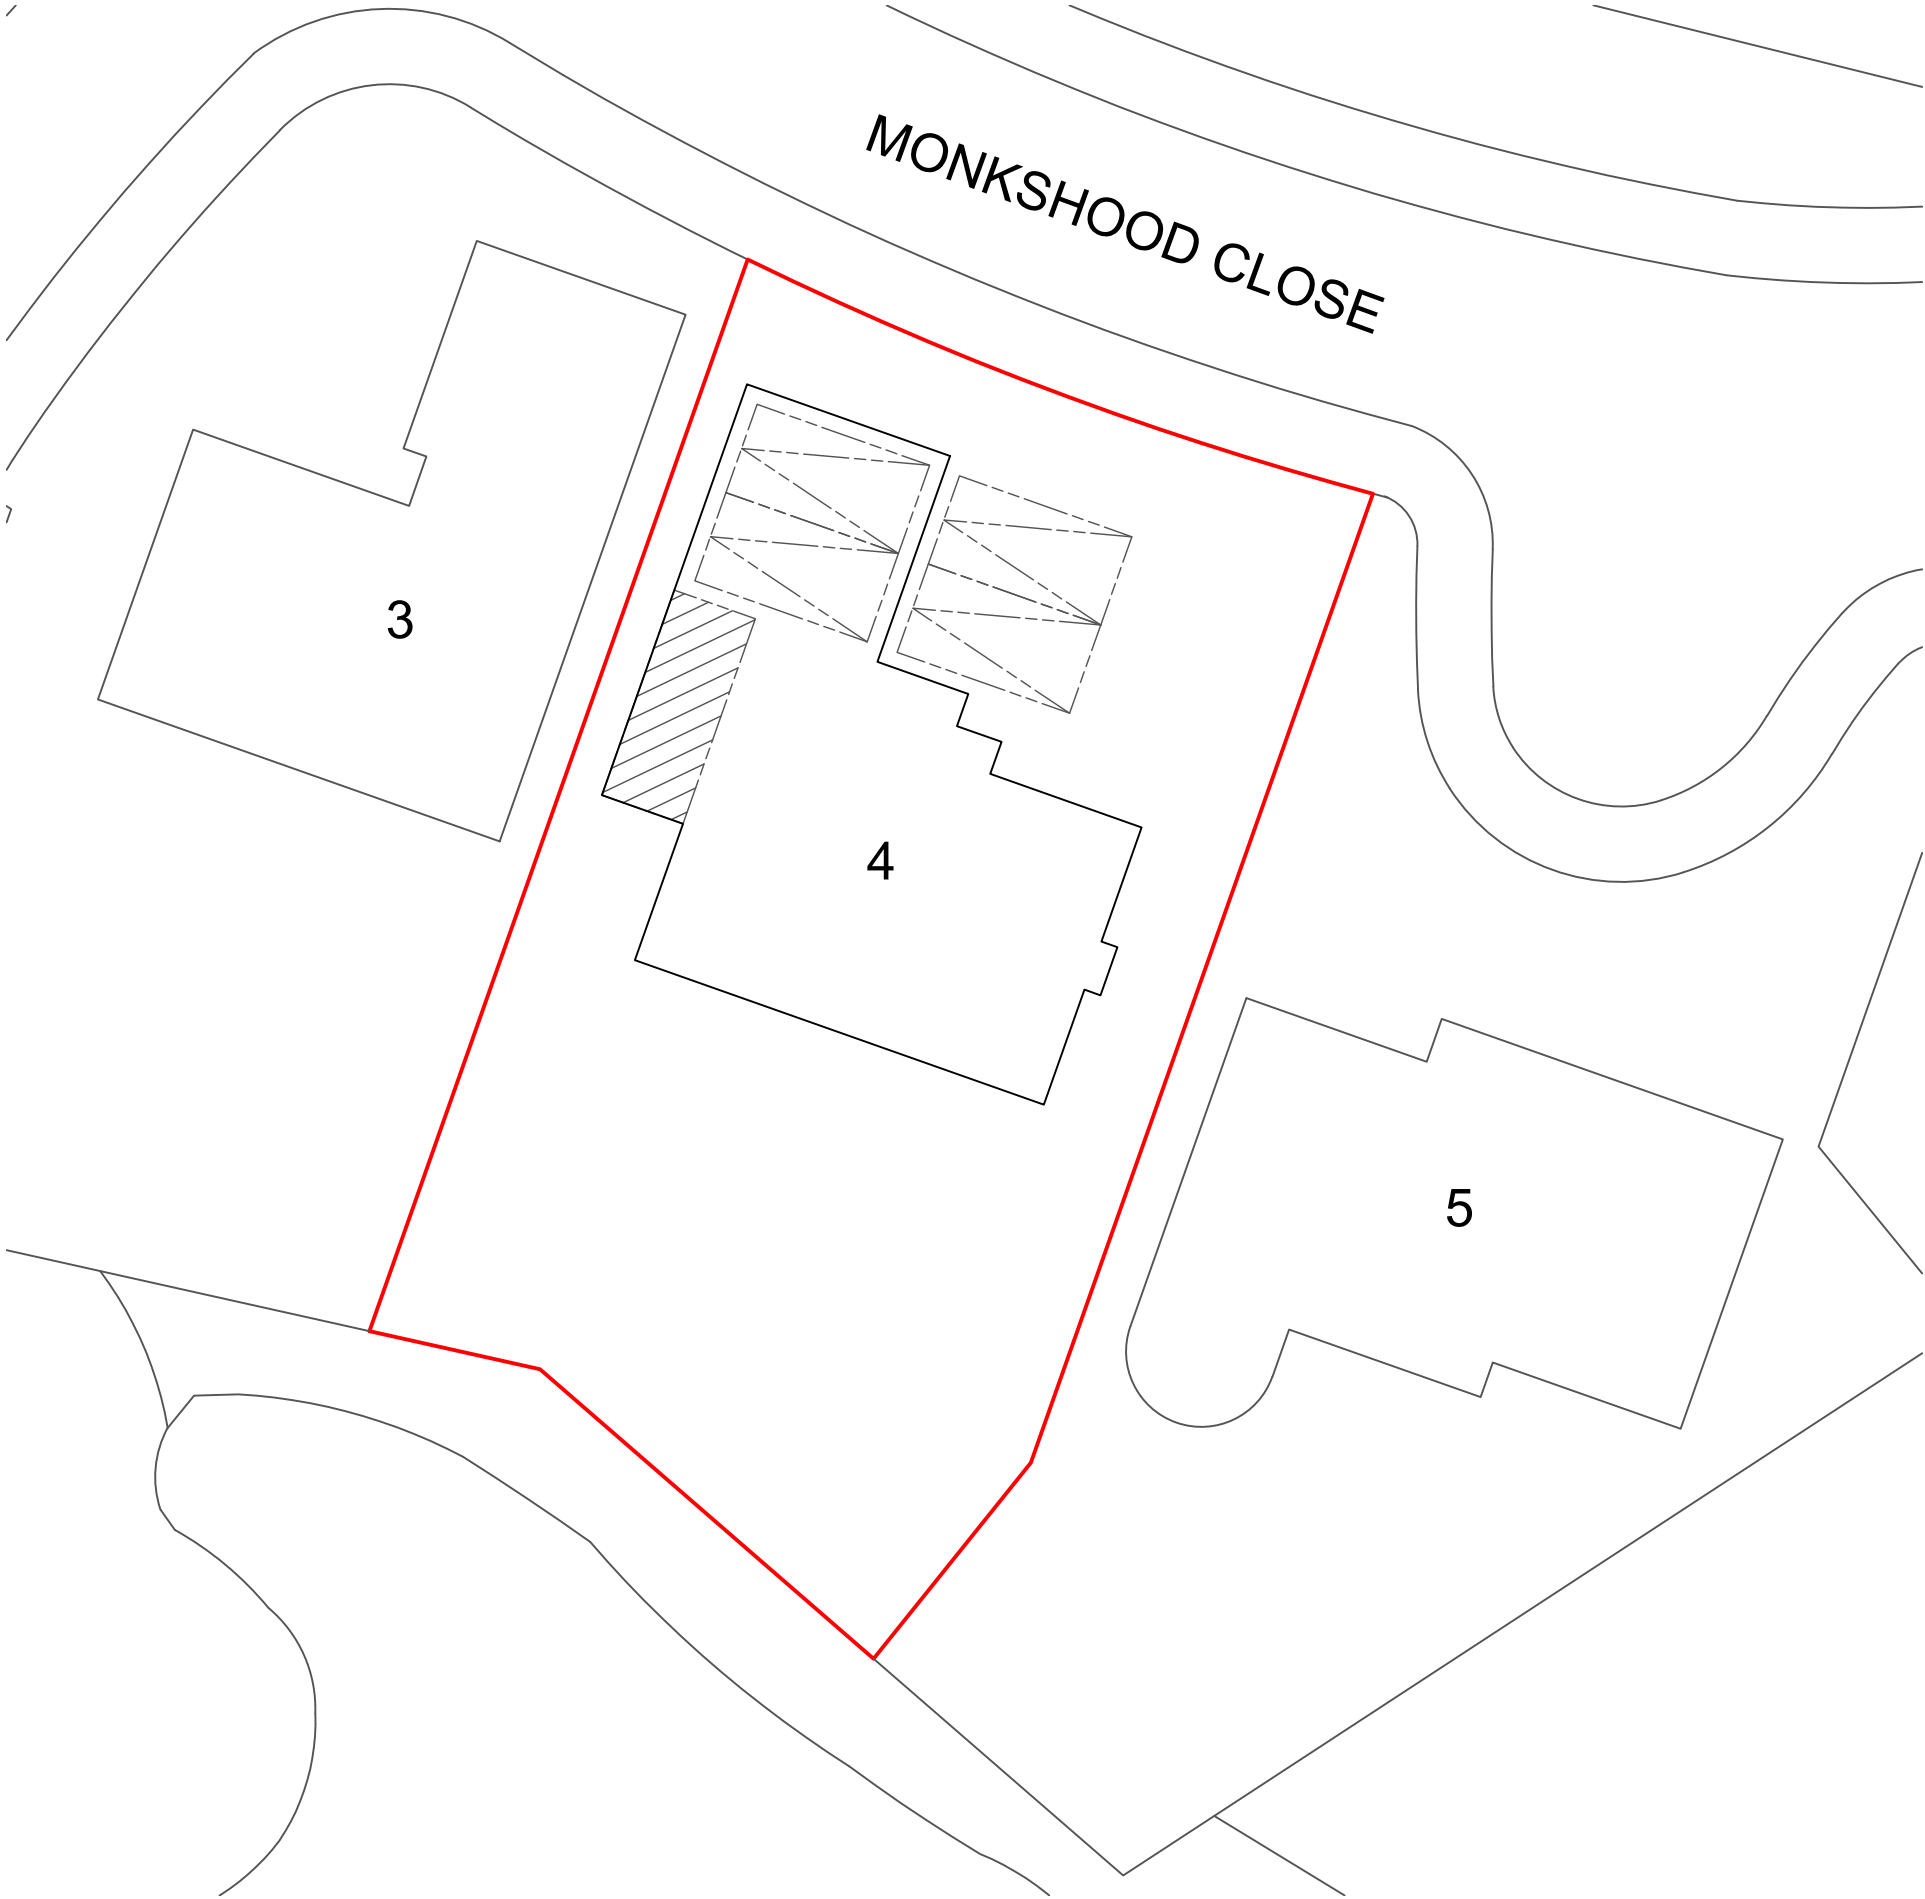


SITE PLAN
SCALE 1:200

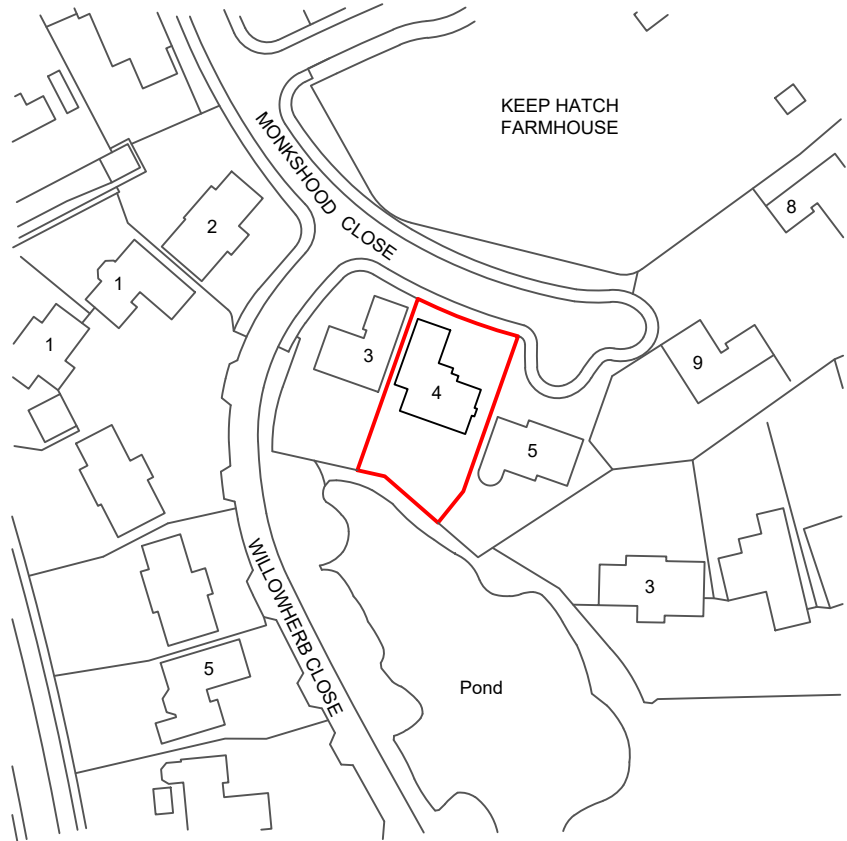

LOCATION PLAN
SCALE 1:1250

 

A	M Harrison	13.03.2025	First Issue		
ISSUE	BY	DATE	DESCRIPTION	APPROVED	DATE
Scale	1:1250	Dimensions	mm	Tolerance	Mass
Drawing Owner	Title				
		4 Monkshood Close, Wokingham, Berkshire RG40 5YE, Proposed Site & Location Plans			
Drawn by		Drawing Number	25/MCW/10	Sheet	1/1
		Issue	A		