



Please do NOT scale this drawing
All dimensions to be checked on site

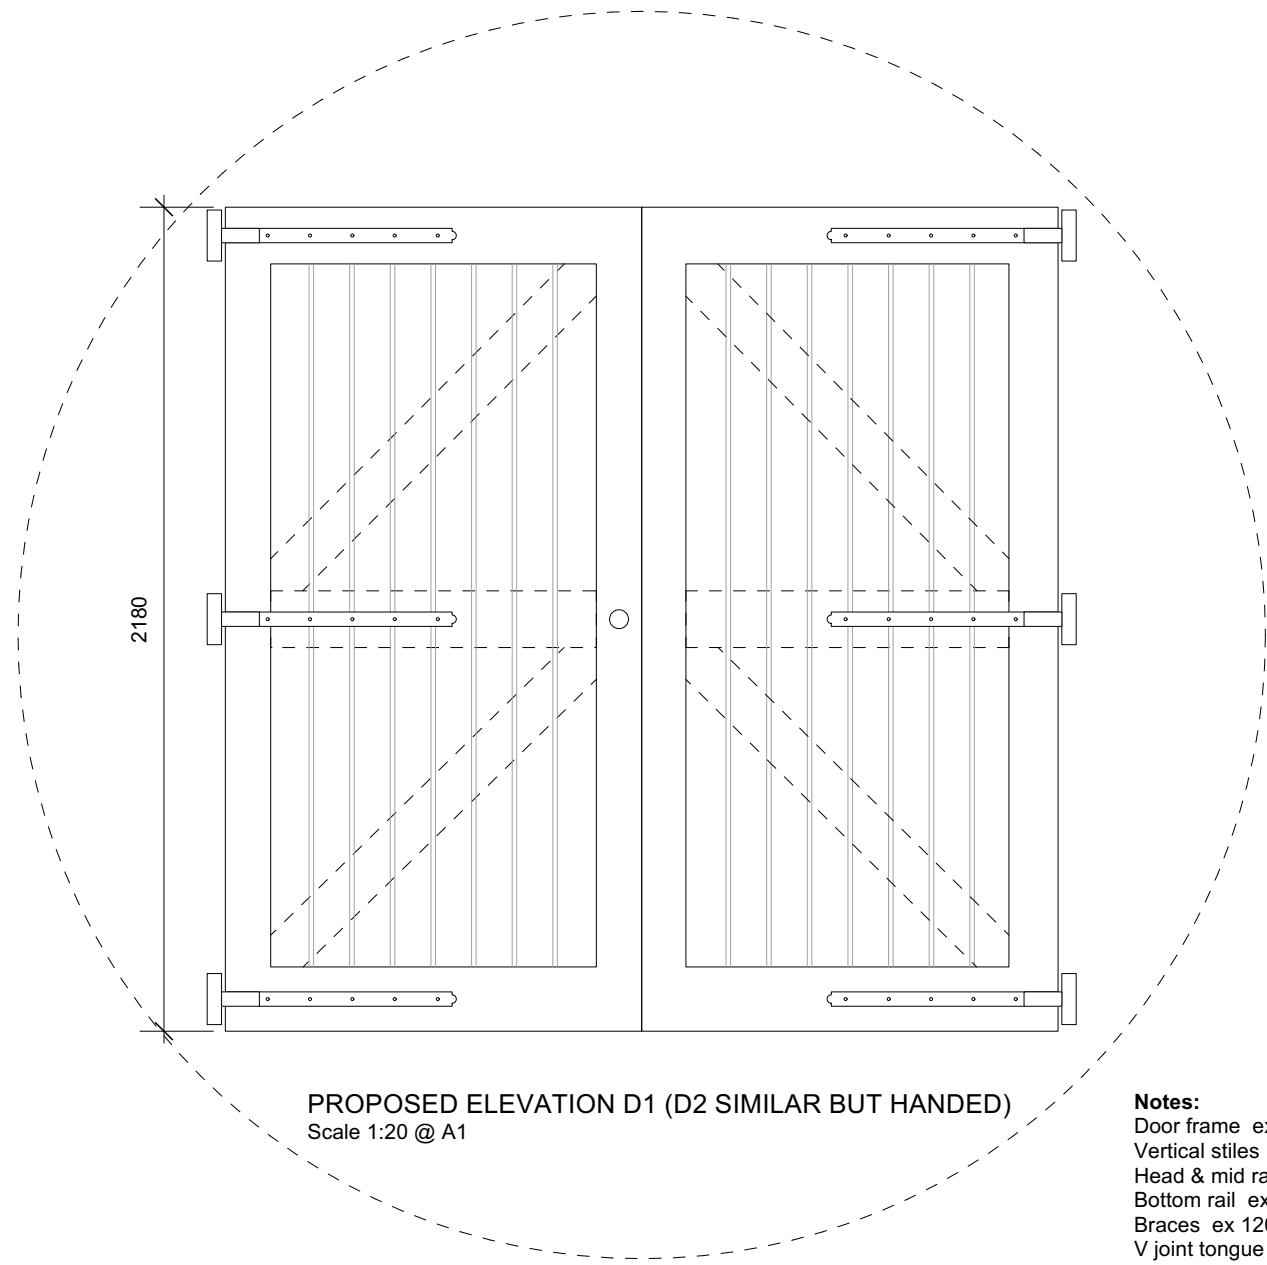


PROPOSED ELEVATION D1 (D2 SIMILAR BUT HANDED)
Scale 1:20 @ A1

Notes:
Door frame ex 100 x 75mm
Vertical slats ex 125 x 63
Head & mid rails ex 150 x 63
Bottom rail ex 170 x 63
Braces ex 120 x 38
V joint tongue & groove boarding ex 28mm thick

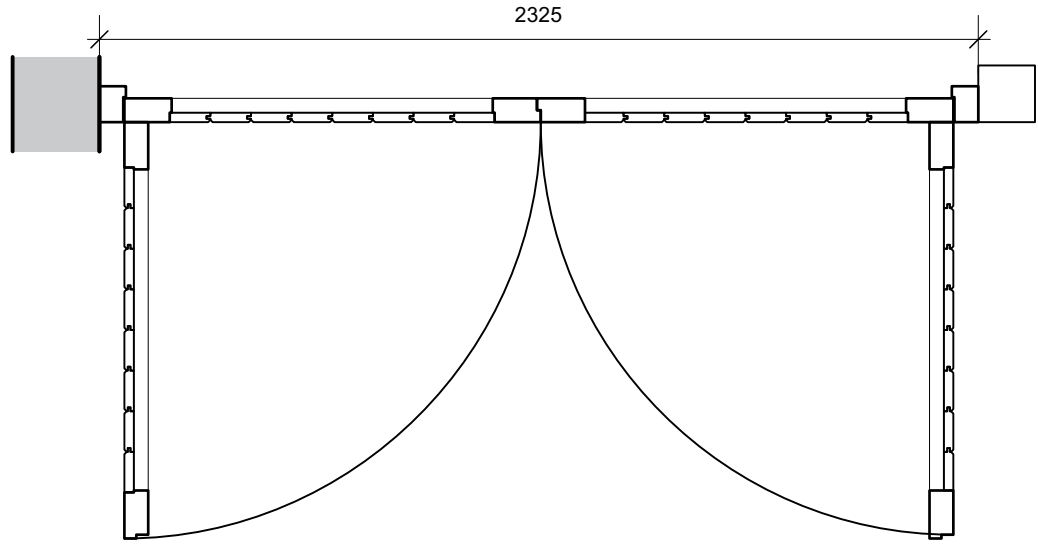

PROPOSED PLAN D1 (D2 SIMILAR BUT HANDED)
Scale 1:20 @ A1


0 1 2 M
Scale bar 1:20

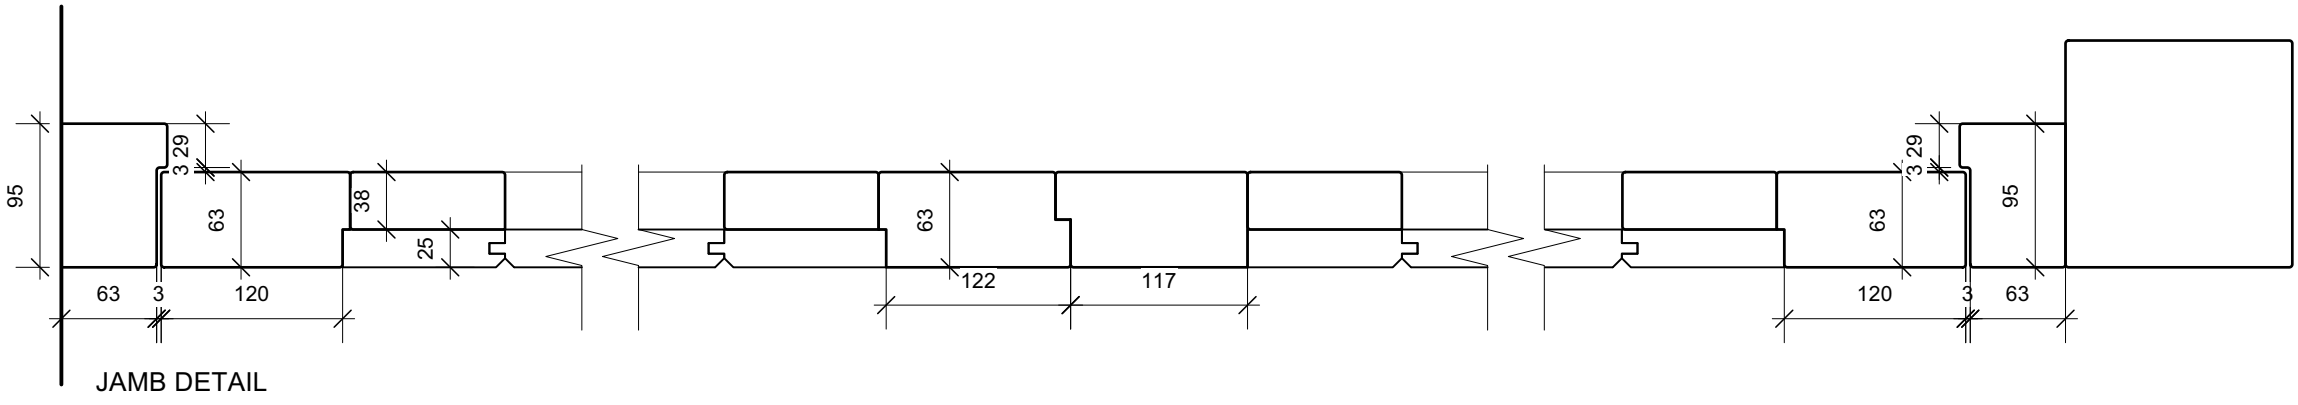


JAMB DETAIL

PROPOSED JOINERY DETAILS - PLAN
Scale 1:5 @ A1


0 100 150 200 250 300 mm

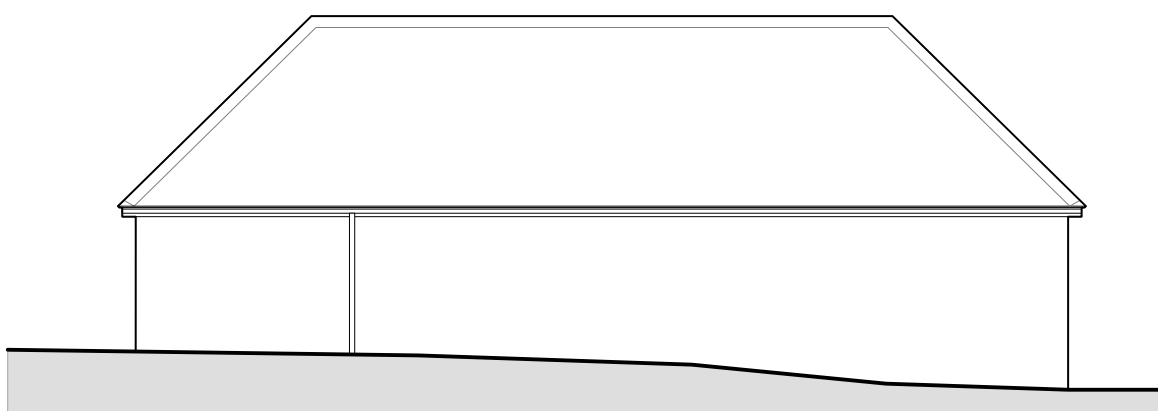


PROPOSED NORTH-EAST ELEVATION
Scale 1:100 @ A1

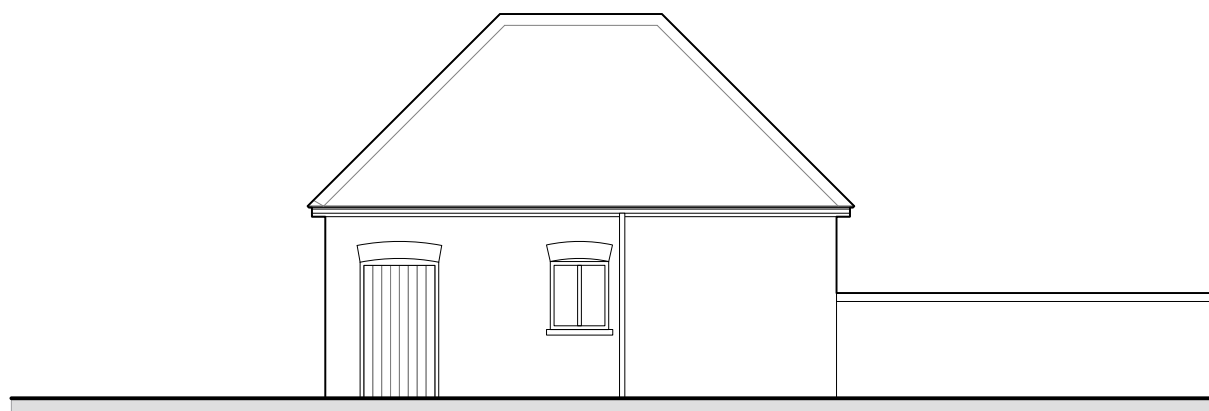



PROPOSED NORTH-WEST ELEVATION
Scale 1:100 @ A1

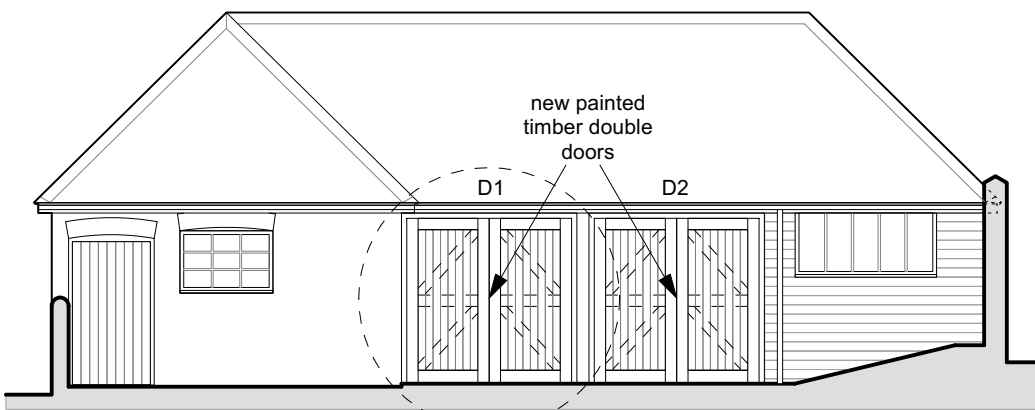

PROPOSED SOUTH-WEST ELEVATION
Scale 1:100 @ A1

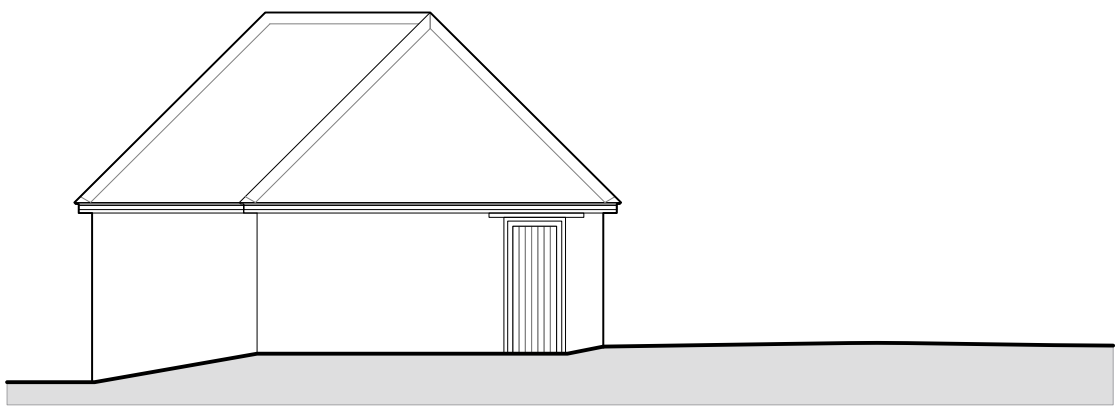


PROPOSED SOUTH-EAST ELEVATION
Scale 1:100 @ A1

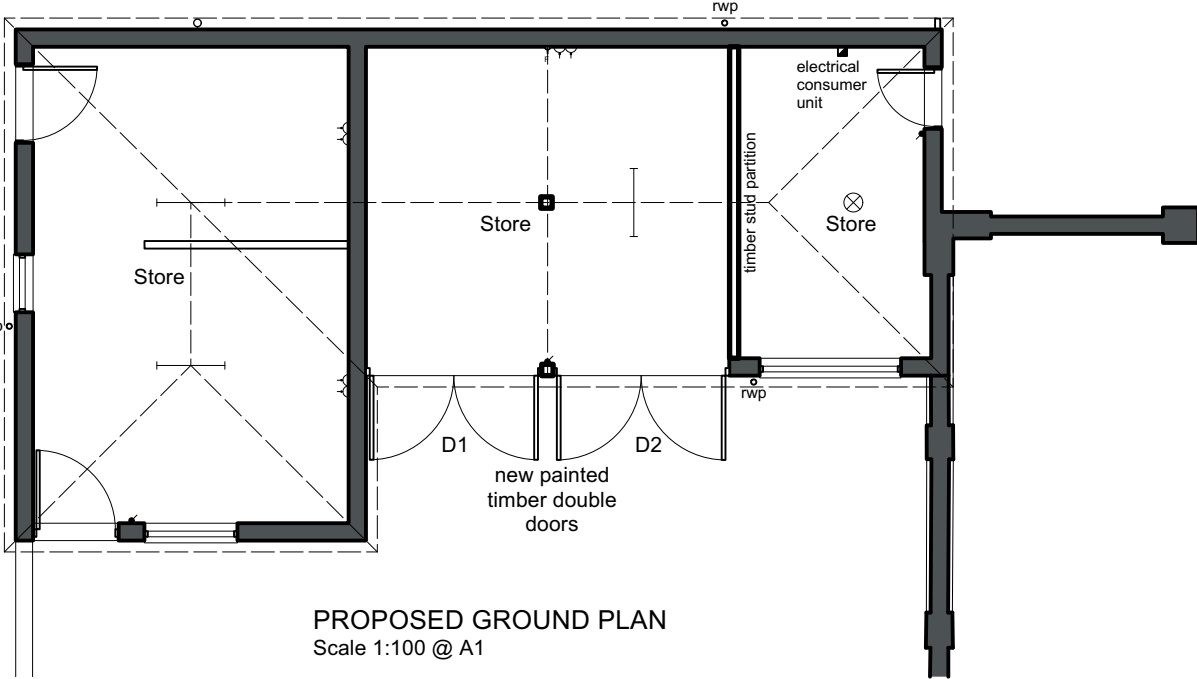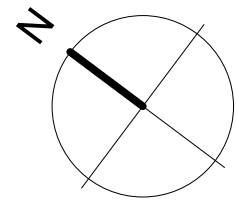


PROPOSED GROUND PLAN
Scale 1:100 @ A1

0 1 2 3 4 5 M

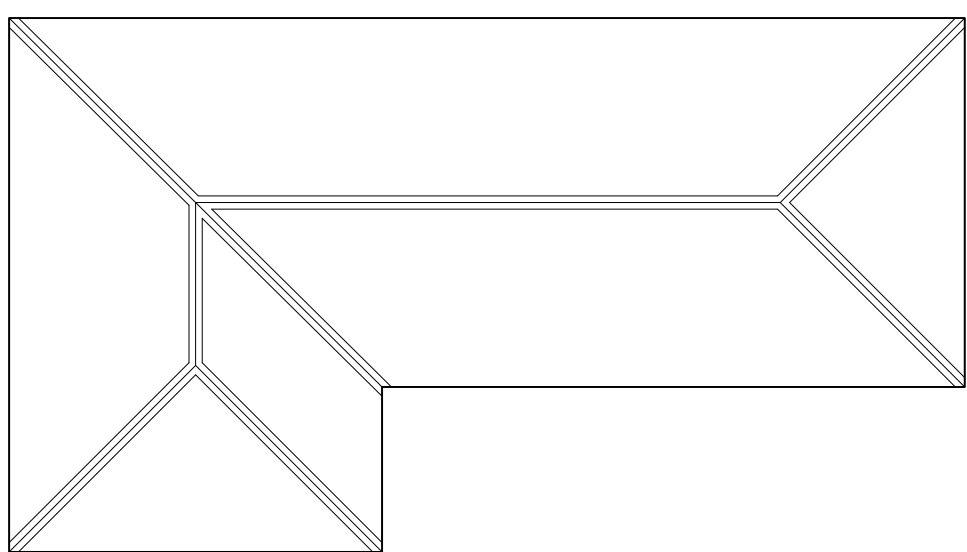

PROPOSED ROOF PLAN
Scale 1:100 @ A1

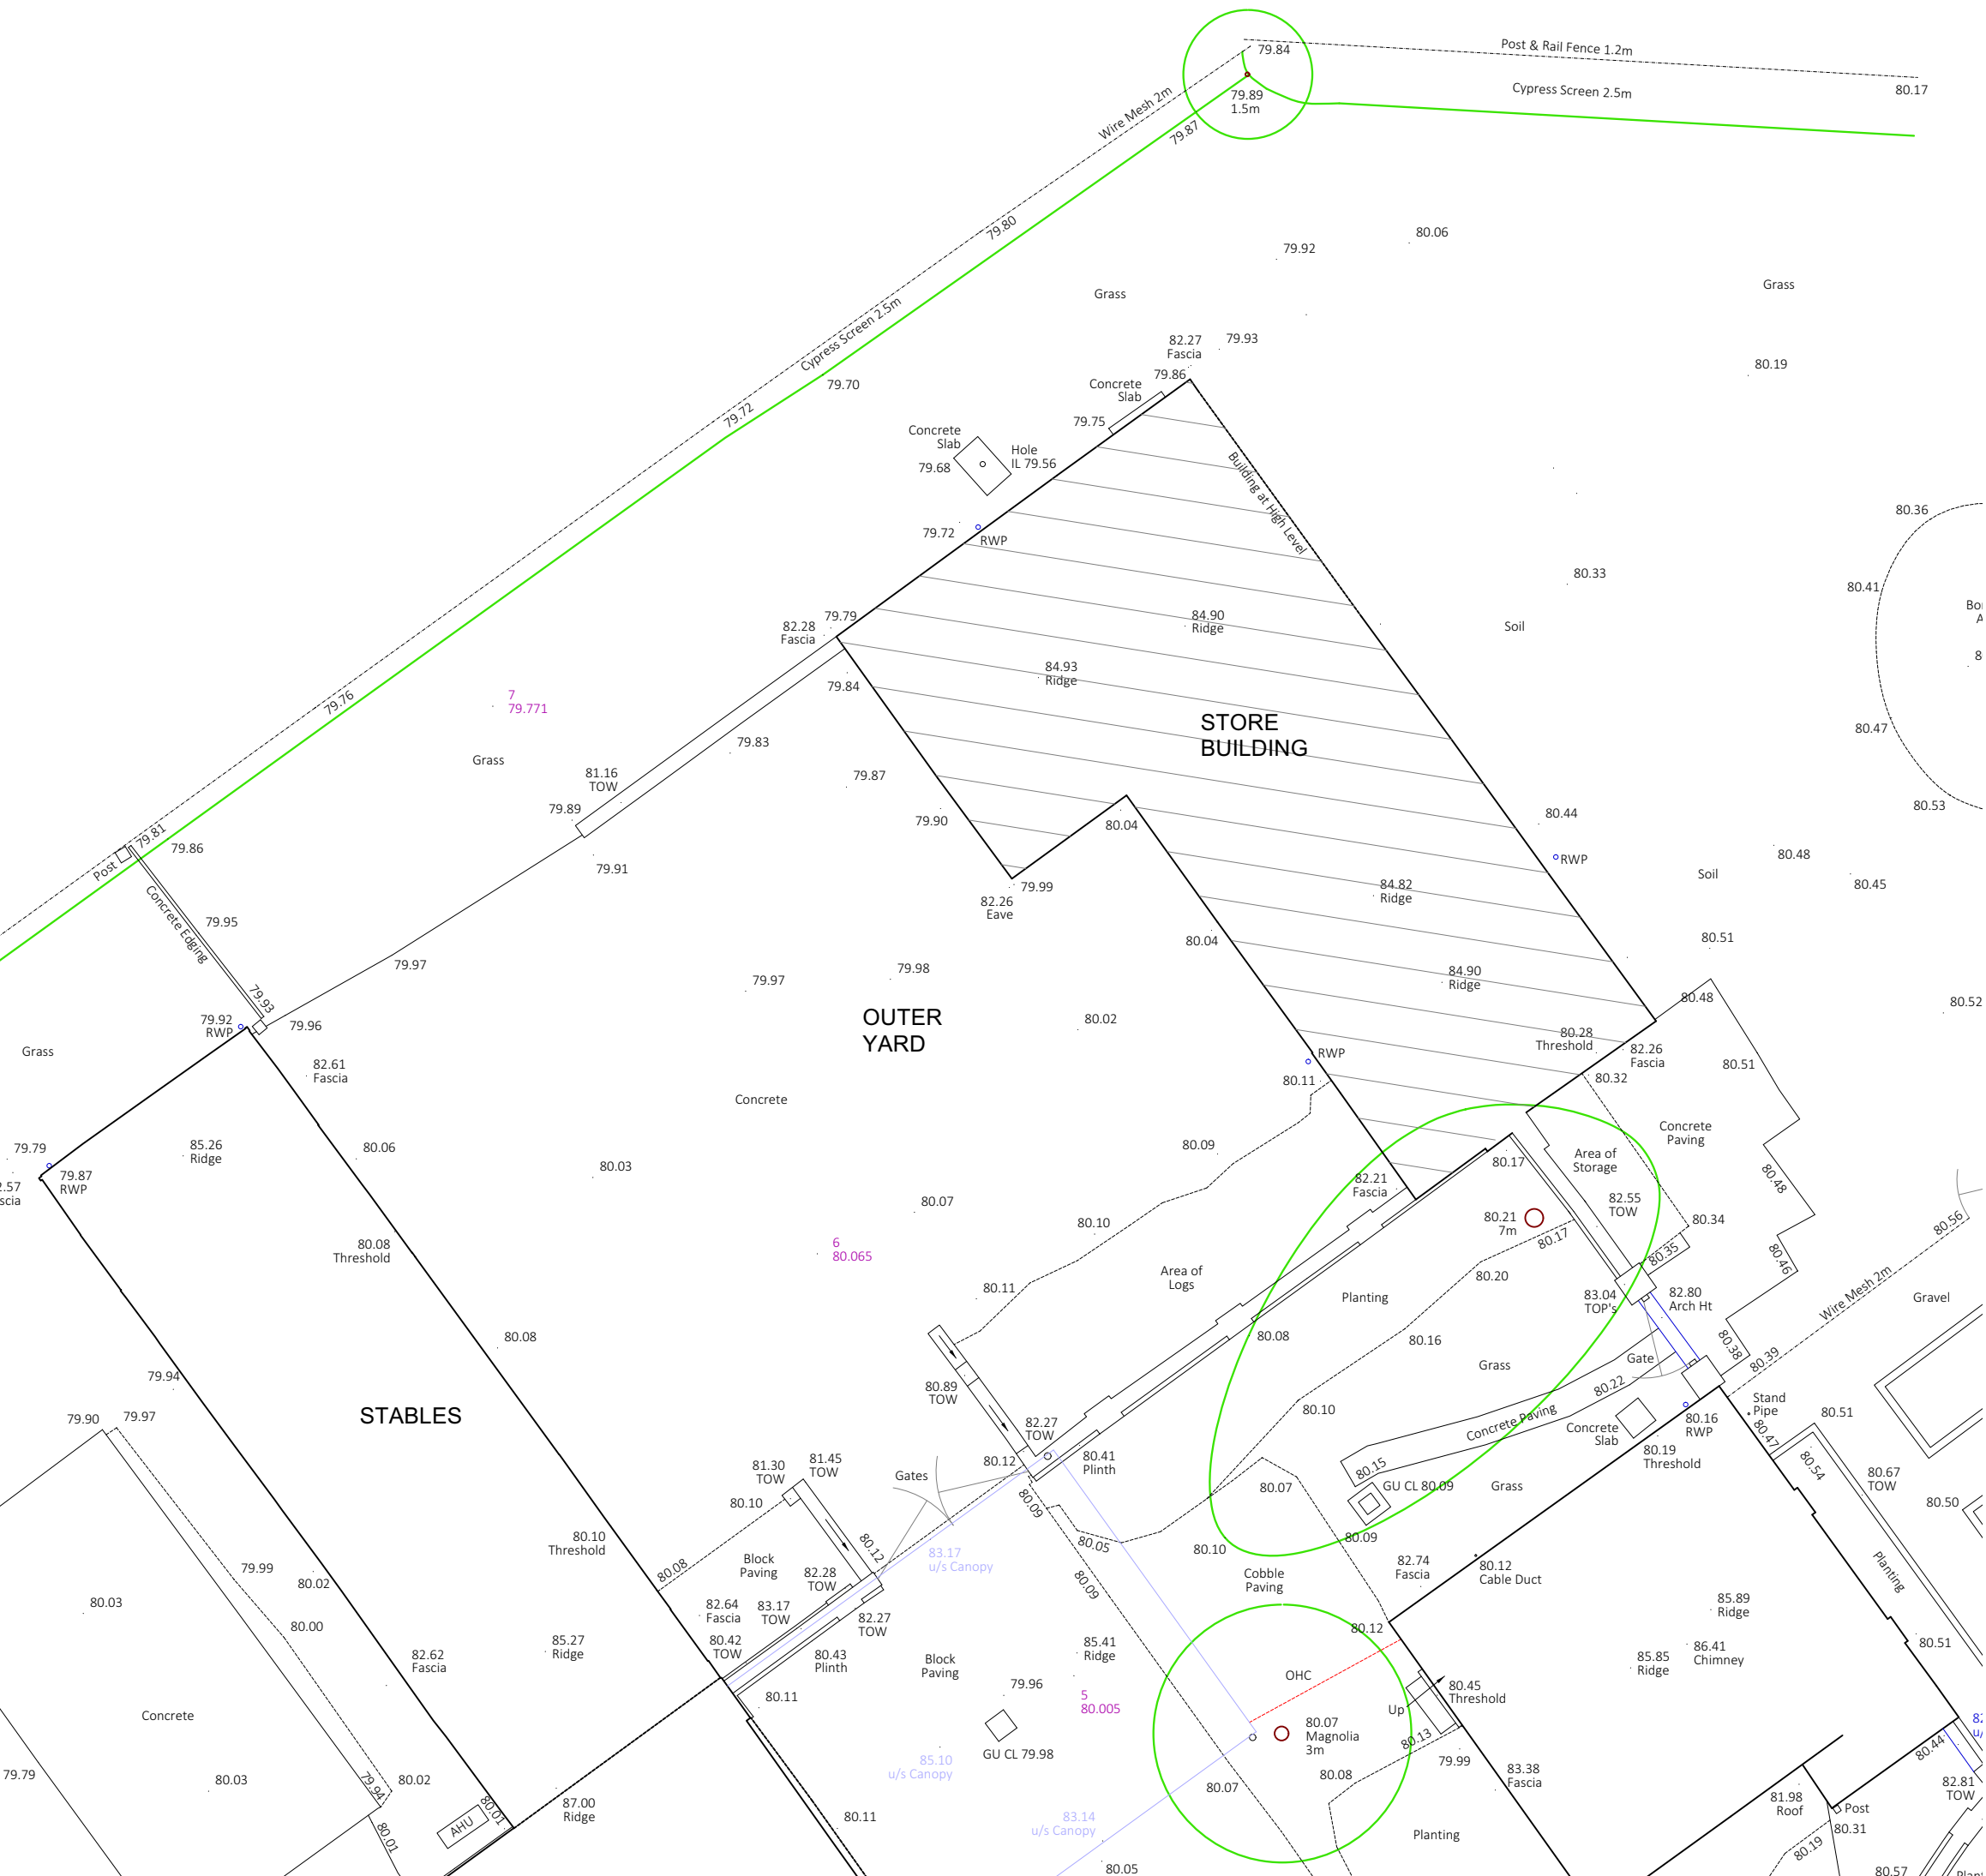

PROPOSED SITE/BLOCK PLAN
Scale 1:100 @ A1

0 1 2 3 4 5 M

EAST COURT, FINCHAMPSTEAD STORE OUTBUILDING REPAIRS

PROPOSED SITE PLAN, PLANS,ELEVATIONS & JOINERY DETAILS

Check all dimensions and verify on site. Report any errors or omissions			
drawn by BT	drawing sheet size A1	scale 1:50 & 1:100 @ A1	revision
date 2203	drawing number prefix D	drawing number 111	

Andy Paterson Architects

telephone 07871 420368
email ben@andypatersonarchitects.co.uk