




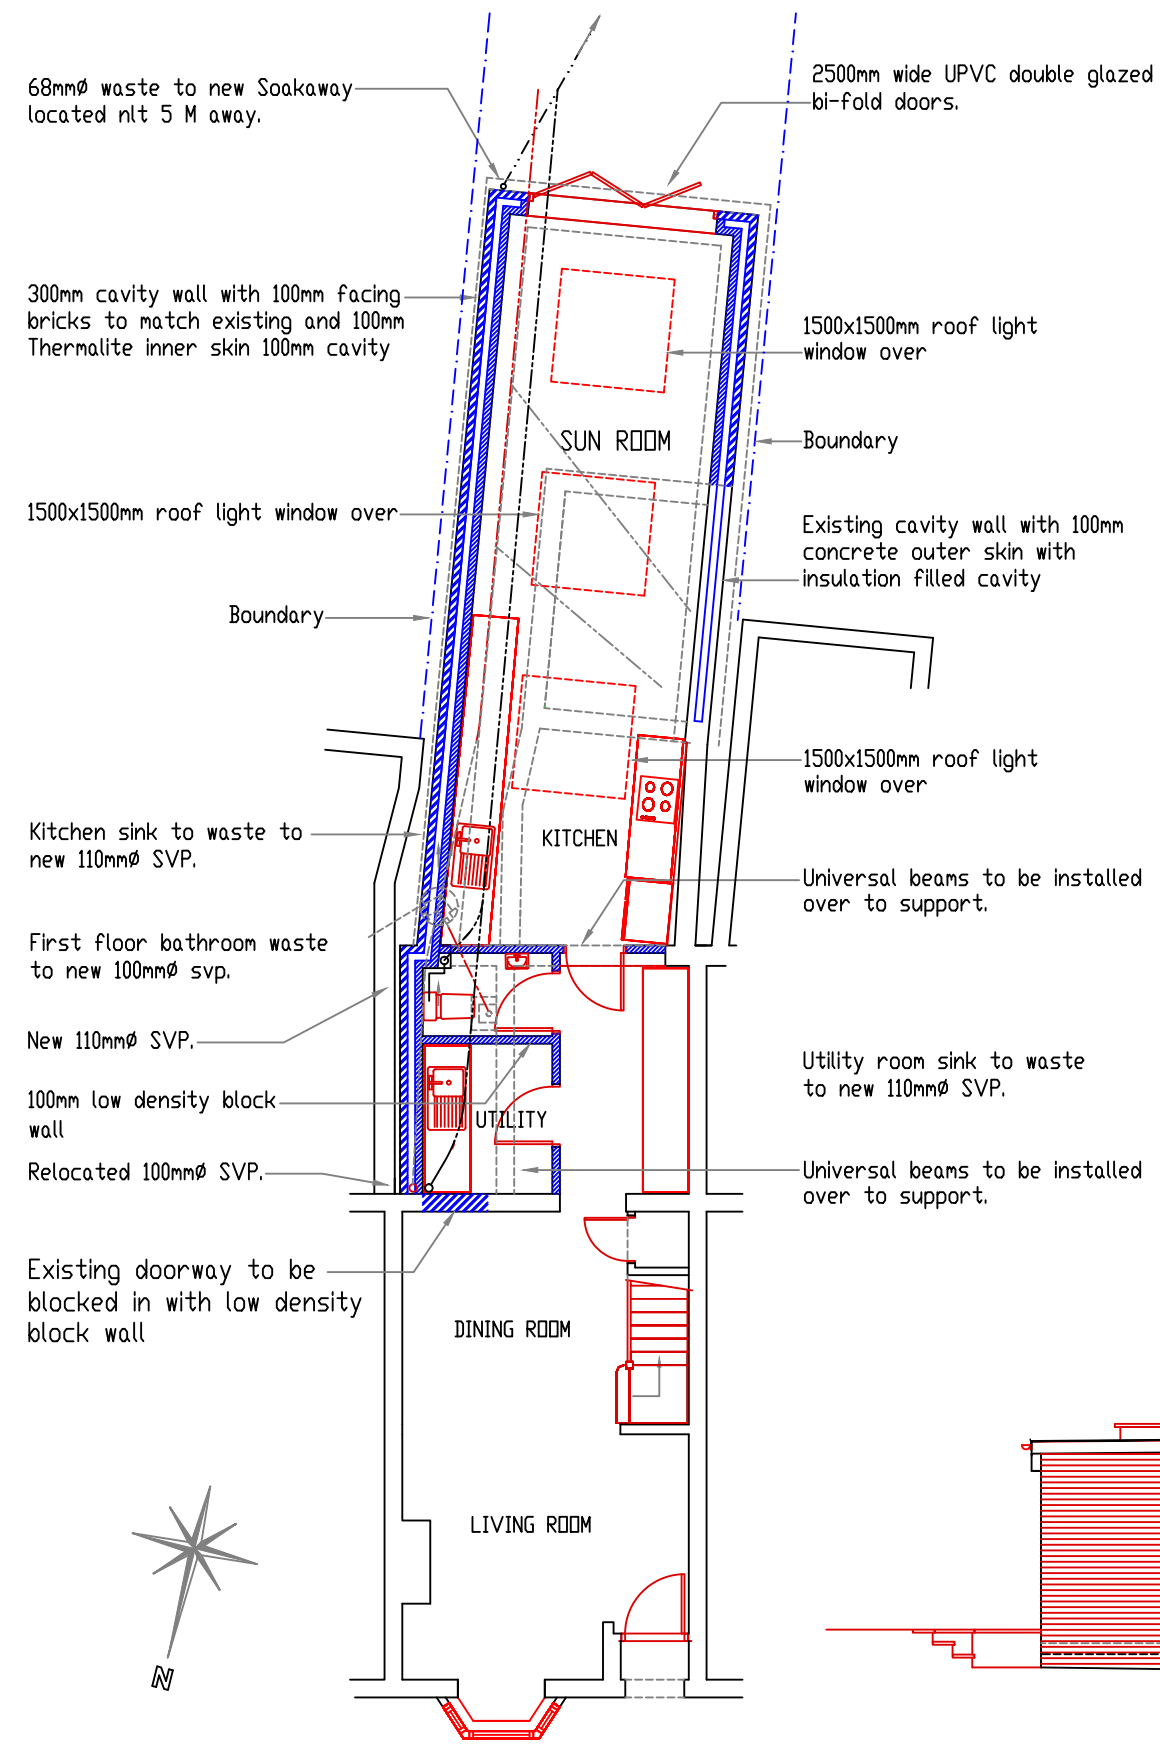


PROPOSED GROUND FLOOR LAYOUT
Scale 1 : 100

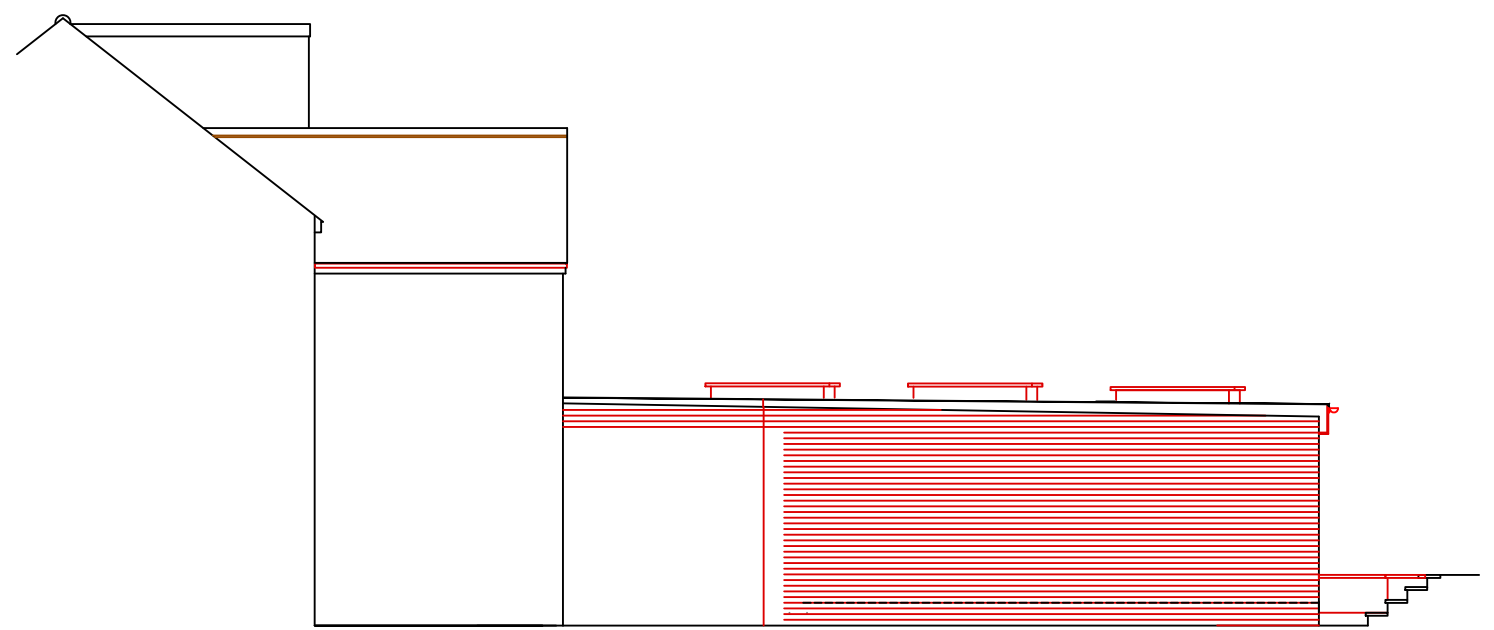

PROPOSED WEST ELEVATION
Scale 1 : 100

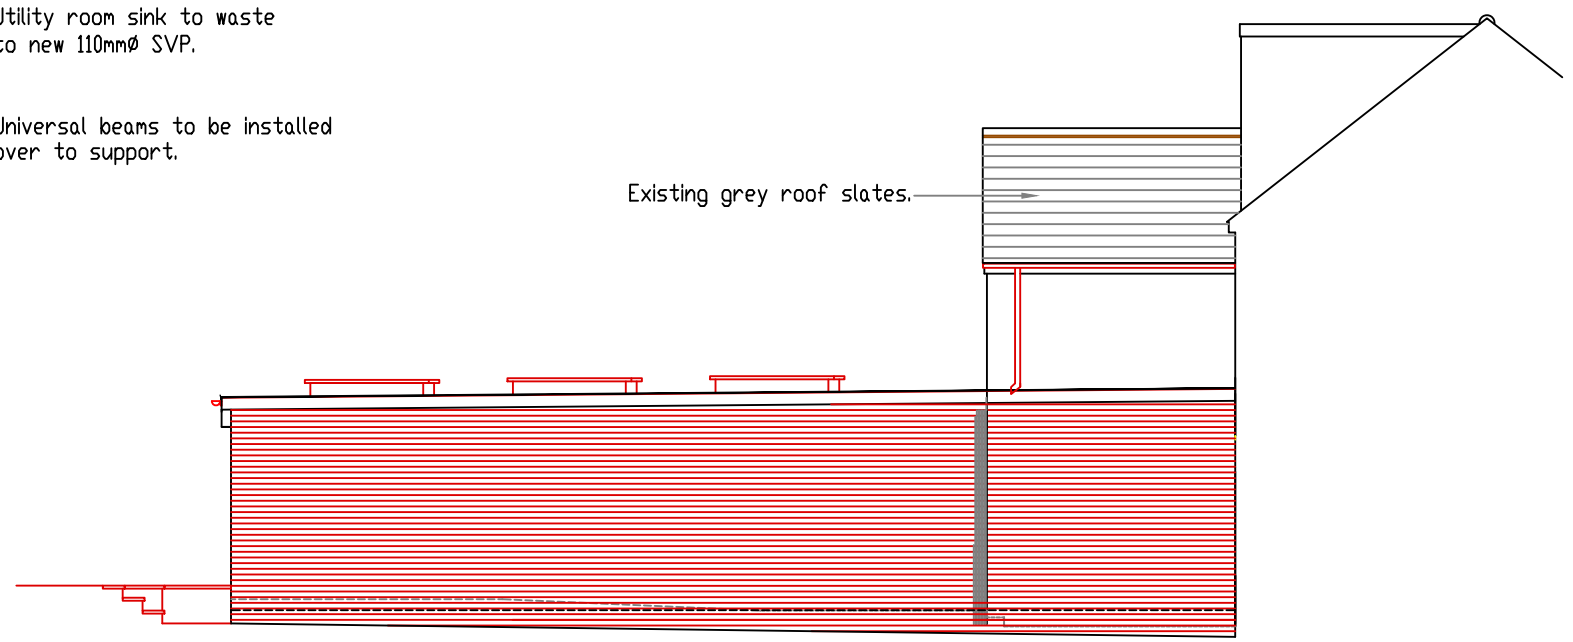


PROPOSED EAST ELEVATION
Scale 1 : 100

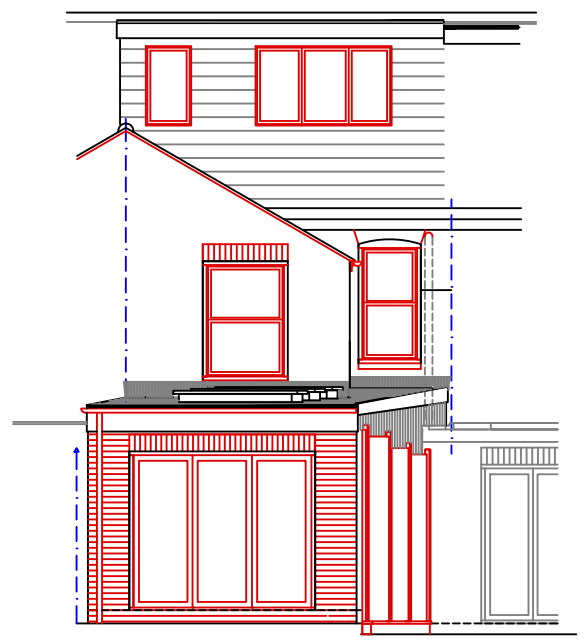

PROPOSED SOUTH ELEVATION
Scale 1 : 100

General Note:
Any discrepancy found must be reported before proceeding.
All dimensions are to be checked before proceeding with the work.
Drawing to be read in conjunction with Drg No. OAS/25/1990/1-2, 4-5

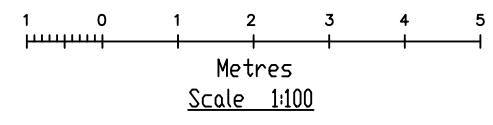

OASIS BUILDING & PLANNING APPLICATIONS 20 WANTAGE RD. READING, BERKSHIRE. RG30 2SE Tel: 0118 9573554 E-mail : oa.springer@btinternet.com	Client Megan Jones 92 Victoria Road Wargrave Berkshire RG10 8AE	PROPOSED DEMOLITION OF EXISTING CONSERVATORY AND ERECTION OF REAR SINGLE STOREY FLAT ROOF EXTENSION PLANNING APPLICATION	Scale 1 : 100	File Name: 92VictoriaRoad-Pl25.dwg
			Date December 2025	Drawn by O.A.Springer
			Drawing No. OAS/25/1900/3	Rev. A