




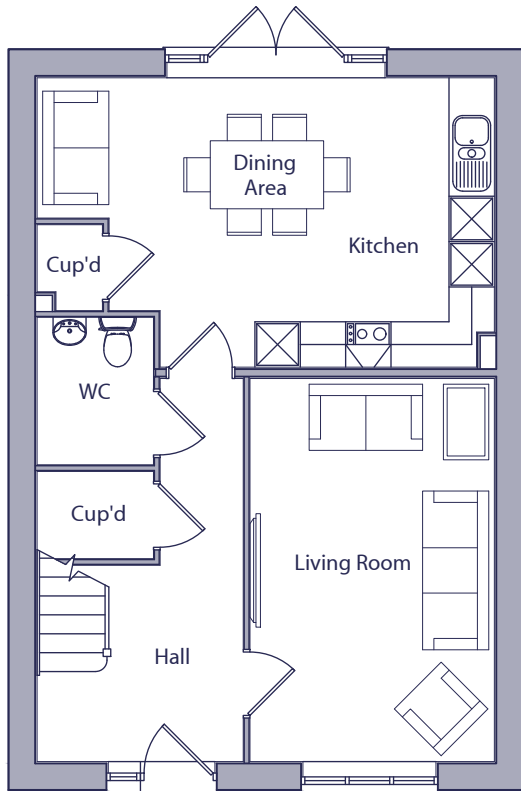

GROUND FLOOR PLAN

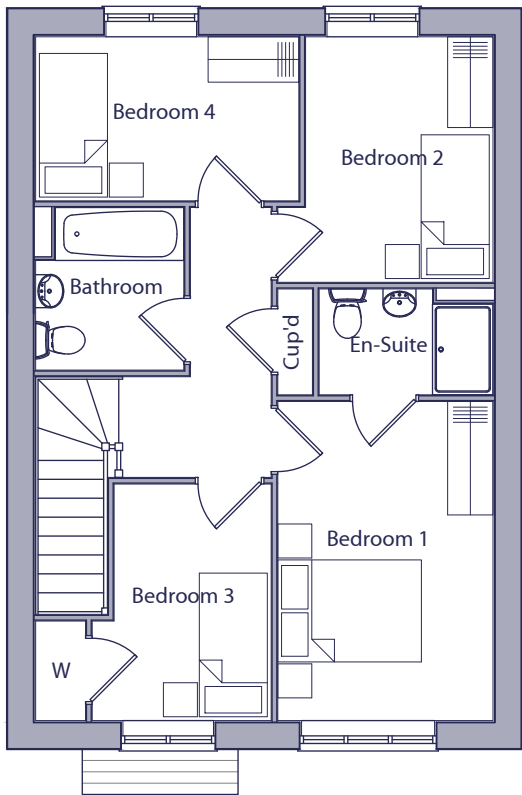


FIRST FLOOR PLAN

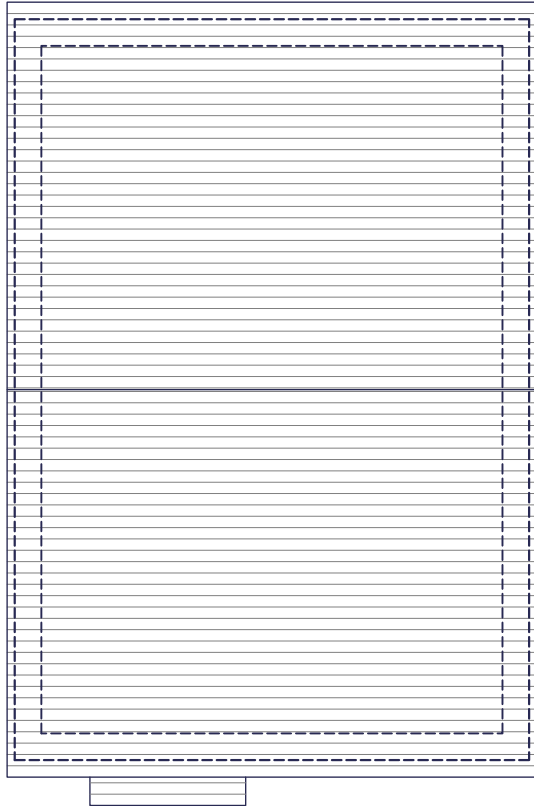

ROOF PLAN

HOUSE TYPE 451 - 4 BED / 5 PERSON HOUSE		
SPACE STANDARDS	REQUIRED	ACTUAL
FLOOR AREA	97.00 m ²	109.41 m ²
STORAGE	3.00 m ²	3.85 m ²
BEDROOM 1	11.50 m ²	12.01 m ²
BEDROOM 2	7.50 m ²	8.42 m ²
BEDROOM 3	7.50 m ²	7.86 m ²
BEDROOM 4	7.50 m ²	7.56 m ²

 

A Rev.	16.06.25 Date	Plot references amended. Description	MCN Drawn	DGP Checked
Client			Scale 1:100 @ A3	Drawn MCN
Project	South Wokingham, Phase R11.		Date March 2025	Checked DGP
Drawing Title	Type 451 - Style 5 Floor & Roof Plans		File P1904 Type 451	
	Drg.No. P1904.451.13	Rev. A	Drawing Status PLANNING	



AAP Architecture Ltd
Unit A, Monument Business Centre, Monument Way East, Woking, Surrey GU21 5LG
T 01483 727345 E projects@aap-arc.co.uk W aap-arc.co.uk

Under the Intellectual Property Act 2014, this drawing is the copyright of AAP Architecture Ltd.