




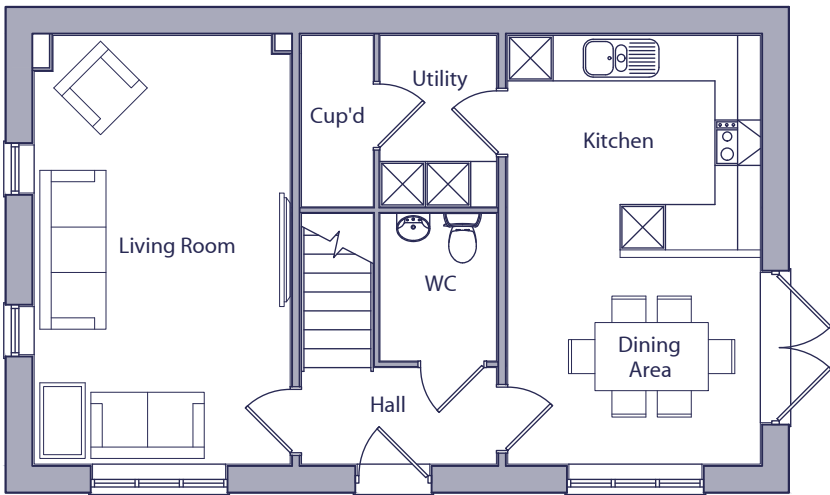


GROUND FLOOR PLAN

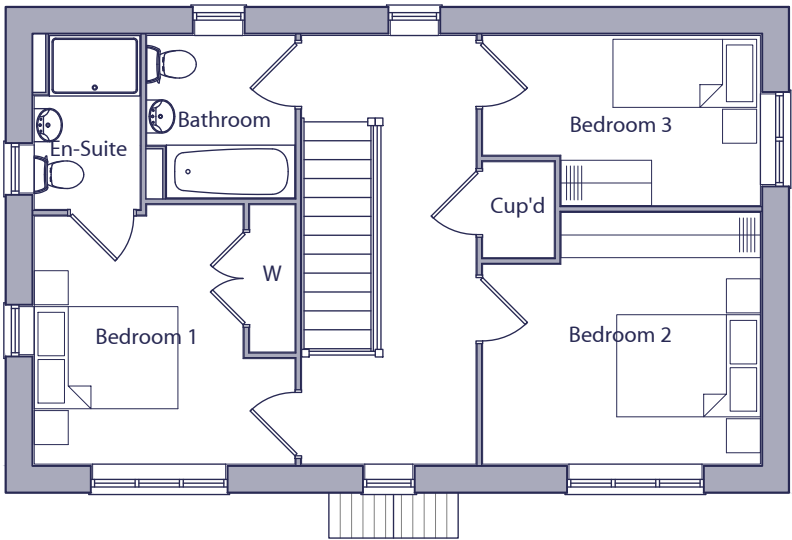

FIRST FLOOR PLAN

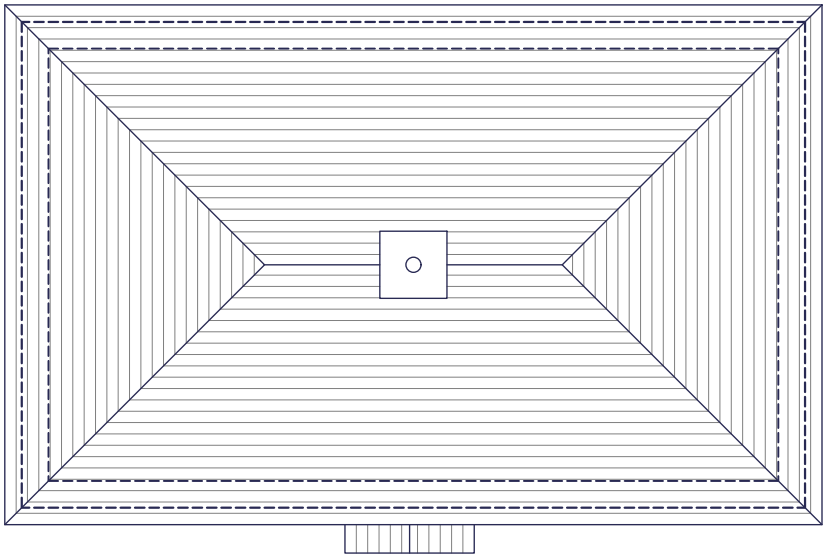

ROOF PLAN

 

HOUSE TYPE 354A - 3 BED / 5 PERSON HOUSE		
SPACE STANDARDS	REQUIRED	ACTUAL
FLOOR AREA	93.00 m ²	108.87 m ²
STORAGE	2.50 m ²	3.80 m ²
BEDROOM 1	11.50 m ²	11.60 m ²
BEDROOM 2	11.50 m ²	11.52 m ²
BEDROOM 3	7.50 m ²	7.57 m ²

A Rev.	16.06.25 Date	Plot references amended. Description	Scale 1:100 @ A3	Drawn MCN	Checked DGP	MCN Drawn	DGP Checked
Client		Project		Date		File	
KIER		South Wokingham, Phase R11.		March 2025		P1904 Type 354	
Drawing Title		Drg.No.		Rev.		Drawing Status	
Type 354A - Style 5 Floor & Roof Plans		P1904.354A.03		A		PLANNING	