


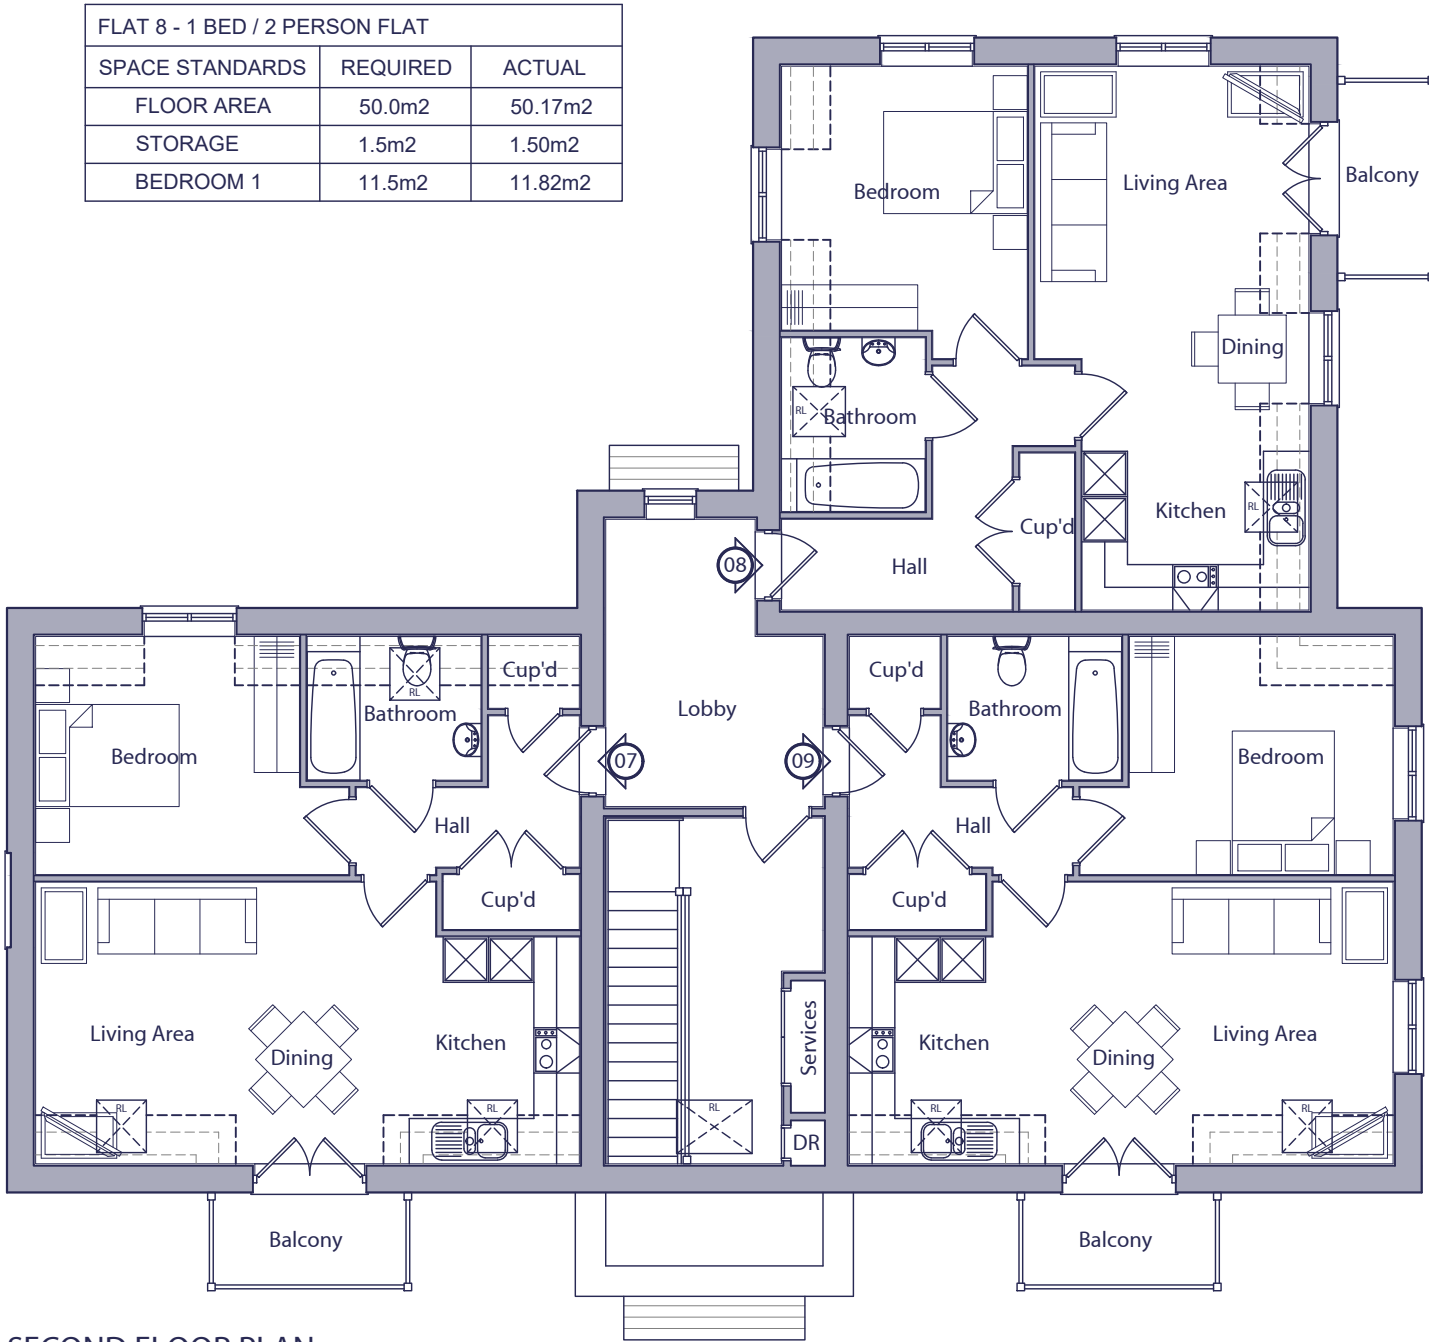


FLAT 8 - 1 BED / 2 PERSON FLAT		
SPACE STANDARDS	REQUIRED	ACTUAL
FLOOR AREA	50.0m2	50.17m2
STORAGE	1.5m2	1.50m2
BEDROOM 1	11.5m2	11.82m2

FLAT 7 - 1 BED / 2 PERSON FLAT		
SPACE STANDARDS	REQUIRED	ACTUAL
FLOOR AREA	50.0m2	50.17m2
STORAGE	1.5m2	2.45m2
BEDROOM 1	11.5m2	11.75m2

FLAT 9 - 1 BED / 2 PERSON FLAT		
SPACE STANDARDS	REQUIRED	ACTUAL
FLOOR AREA	50.0m2	50.17m2
STORAGE	1.5m2	2.45m2
BEDROOM 1	11.5m2	11.75m2

SECOND FLOOR PLAN

 

A Rev.	02.06.25 Date	Rooflights added. Description	MCN Drawn	DGP Checked
Client		Scale 1:100 @ A3	Drawn MCN	Checked DGP
Project South Wokingham R11		Date Feb 2025	File P1904 Flat Blocks	
Drawing Title Block 4 - Style 4 Second Floor Plan		Drg.No. P1904.BLK4.103	Rev. A	Drawing Status PLANNING