



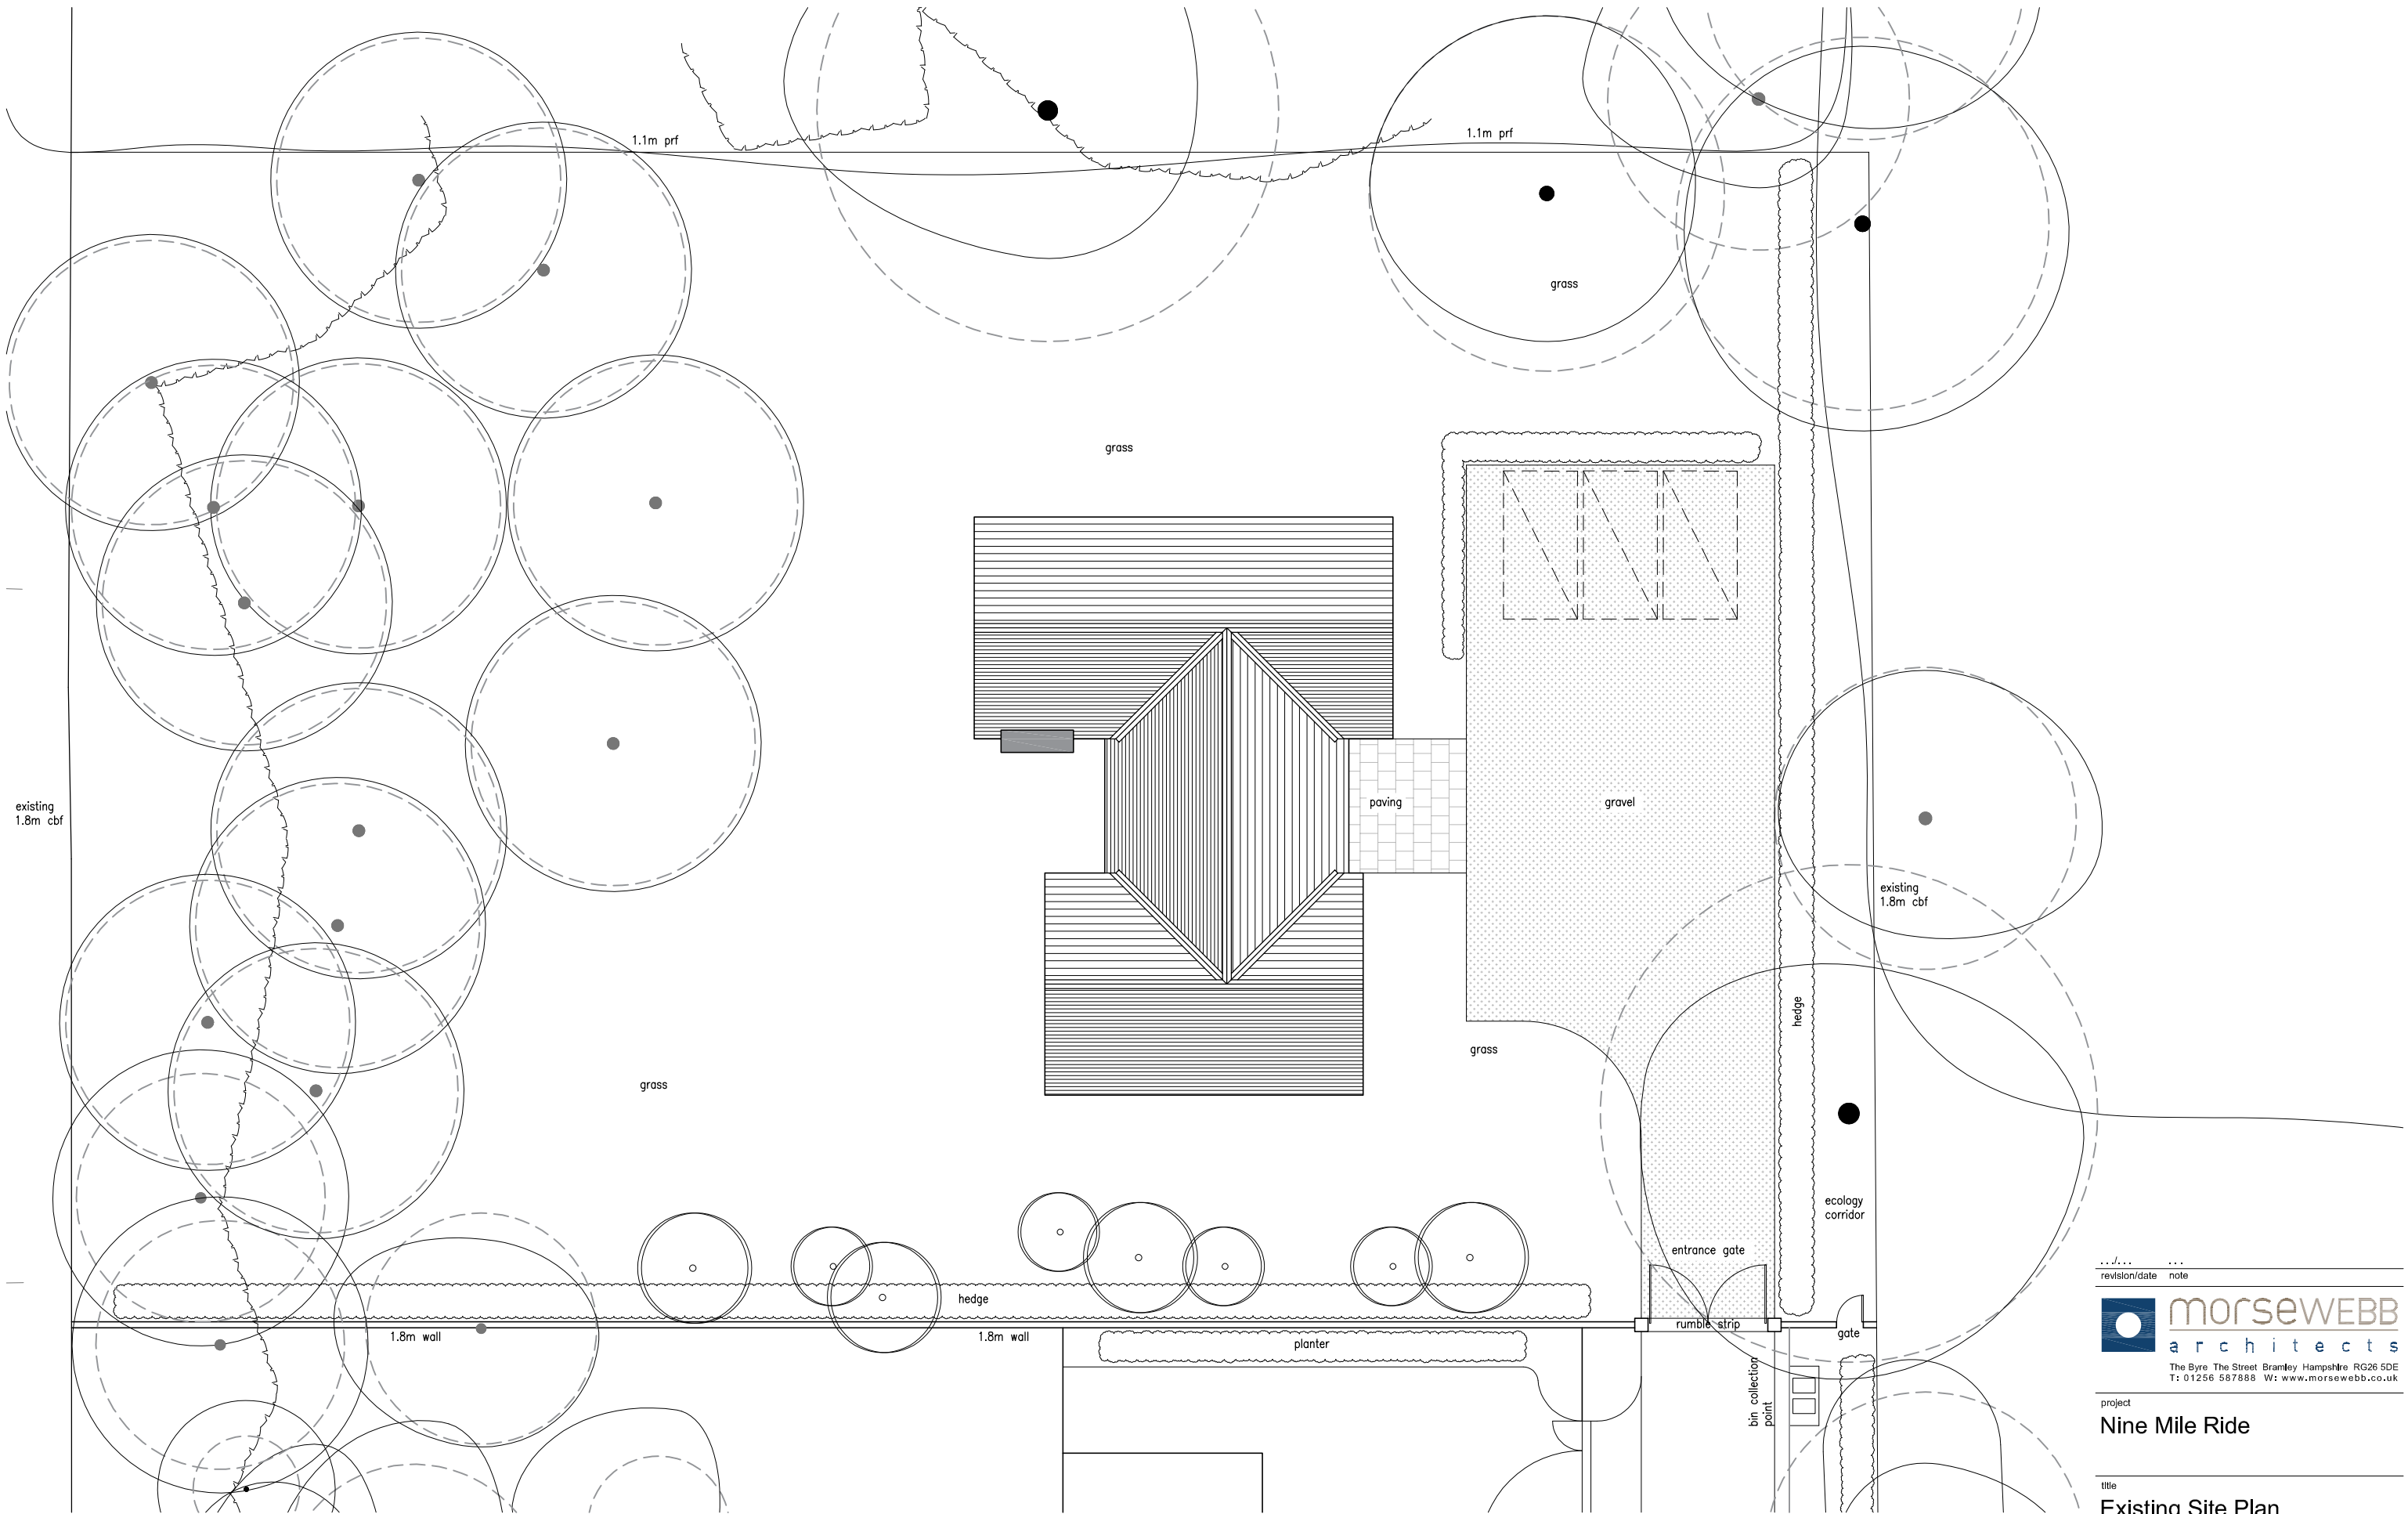

01 EXISTING SITE PLAN
1:200

 

revision/date	note
1/20/2020	1.0

morsewebb
architects
The Byre The Street Bramley Hampshire RG26 5DE
T: 01256 587888 W: www.morsewebb.co.uk

project
Nine Mile Ride

title
Existing Site Plan

scale	status	
1:200 @A3	PRELIMINARY	
job no.	dwg no.	status/revision
738	023	PR02
© Morse Webb Ltd		