


N

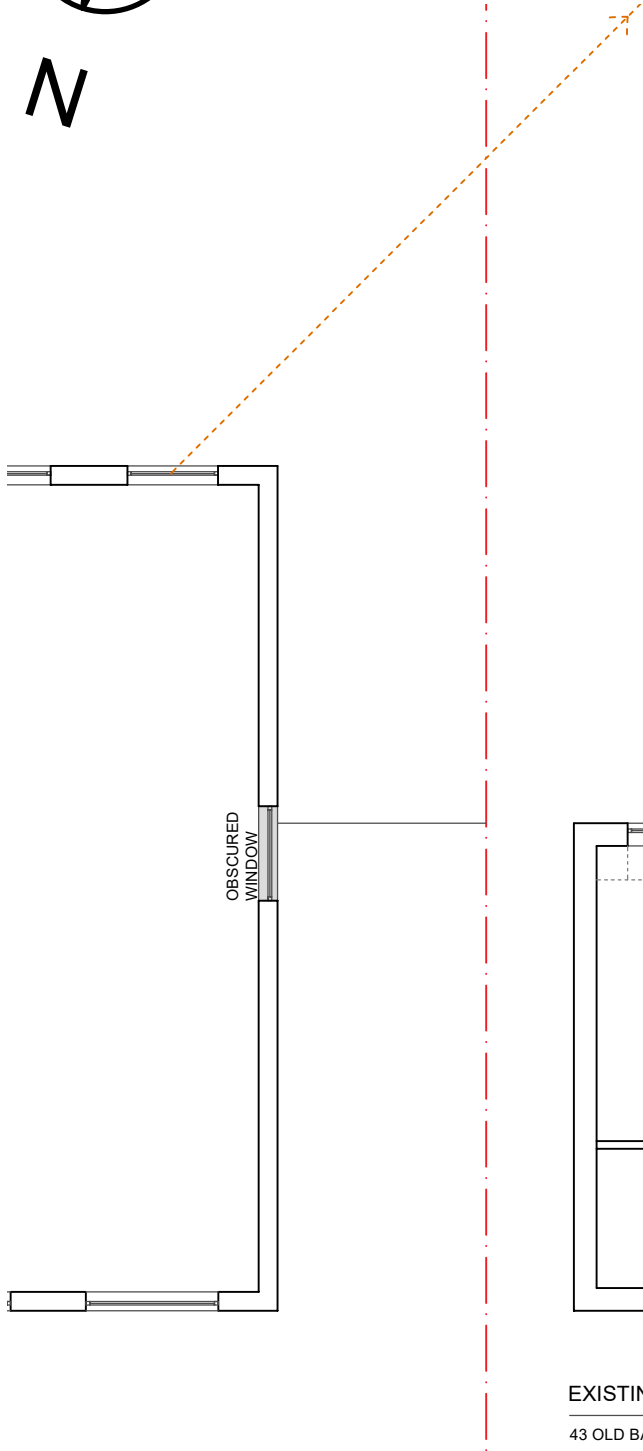


EXISTING FIRST FLOOR PLAN (GIA = 72.5m²)
43 OLD BATH ROAD, SONNING, BERKSHIRE - RG4 6SY

Existing First Floor Plan and Garage Roof Plan 1:100

© This drawing remains the property of The Keen Partnership and shall not be copied without prior written consent.
All dimensions to be checked on site and any discrepancies to be reported before work commences.

Notes:

Date	Rev	Comments	By	Chk'd

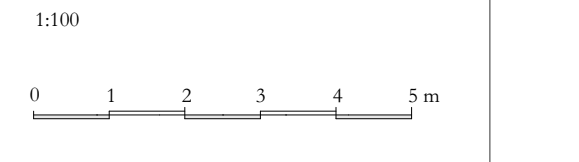

THE KEEN PARTNERSHIP
The Courtyard
Edinburgh Road
Reading RG30 2UA
Tel: 0118 9510 855
Fax: 0118 9510 866
chris@keenpartnership.co.uk
www.keenpartnership.co.uk

cabe
chartered association
of building engineers

RICS

Client:
Ikra and Zulaikha Arif

Job Title:
New Build at 9446-43 Old Bath Rd, Sonning, Reading RG4 6SY

Drawing Title:
Existing First Floor Plan REV 01

Drawing Date: 24.05.25	Status: Existing	
Issue Date: 21/11/2025	Drawn By: CM	Scale: @A3
Job No: 9446	Drawing No: 9446 PL-02.04	Rev: