


N

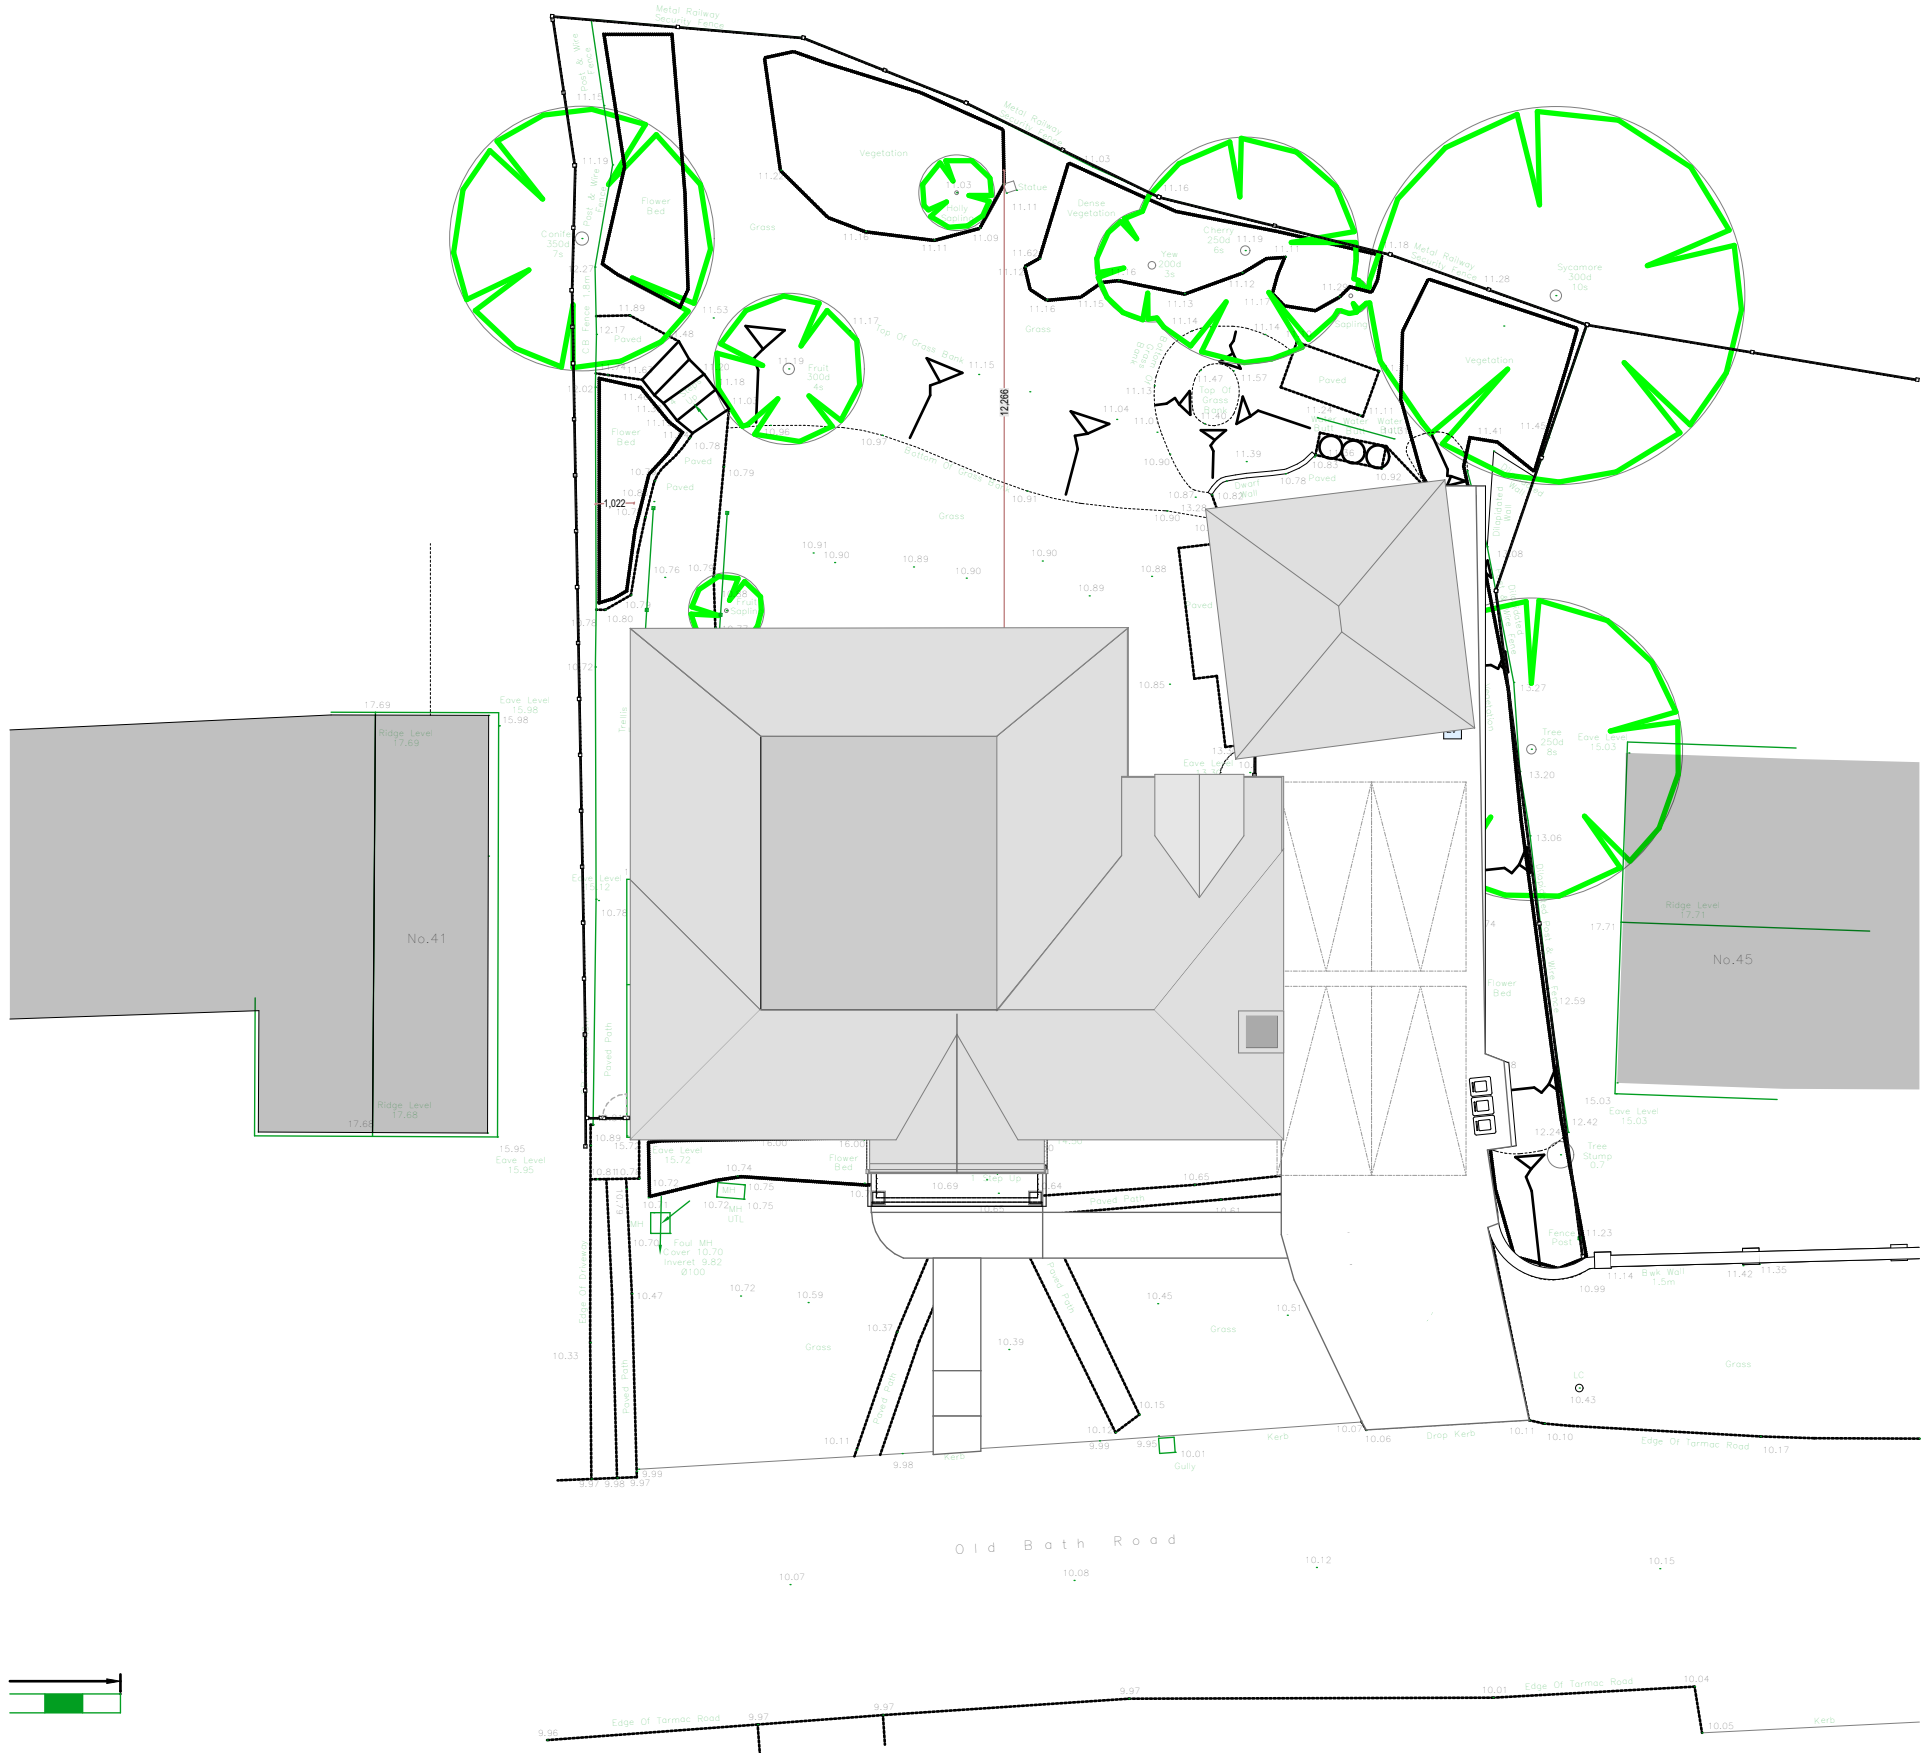

1:200

Proposed Site Plan

© This drawing remains the property of The Keen Partnership and shall not be copied without prior written consent.

All dimensions to be checked on site and any discrepancies to be reported before work commences.

Notes:

Date	Rev	Comments	By	Chk'd

1:200



THE
KEEN
PARTNERSHIP

The Courtyard
Edinburgh Road
Reading RG30 2UA
Tel: 0118 9510 855
Fax: 0118 9510 866
chris@keenpartnership.co.uk
www.keenpartnership.co.uk



Client:

Ikra and Zulaikha Arif

Job Title:

New Build at 9446-43 Old Bath Rd, Sonning, Reading RG4 6SY

Drawing Title:

Proposed Site Plan 1:200 REV 04

Drawing Date:

24.05.25

Status:

Proposed

Issue Date:

21/11/2025

Drawn By:

CM

Scale:

@A3

Job No:

9446

Drawing No:

9446 PL-03.03

Rev: