




EXISTING FRONT ELEVATION
43 OLD BATH ROAD, SONNING, BERKSHIRE - RG4 6SY


Existing Elevation

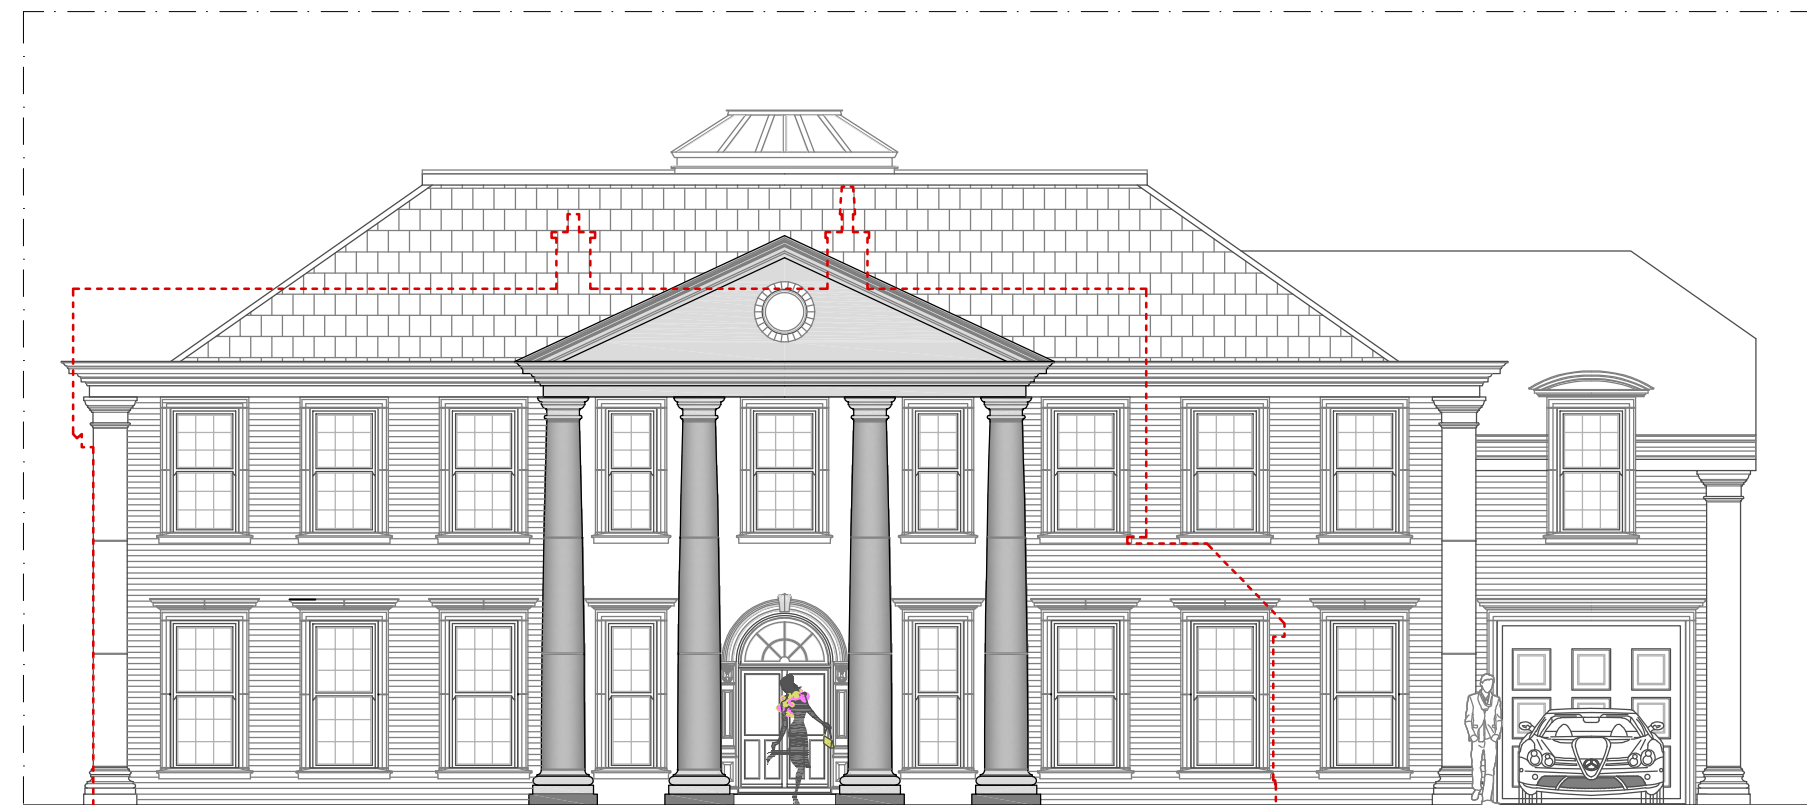

PROPOSED FRONT ELEVATION
43 OLD BATH ROAD, SONNING, BERKSHIRE - RG4 6SY

1:1 241875-Planning Plans-22072024

Previous Planning Application showing Front Elevation Comparison to the New Proposal below

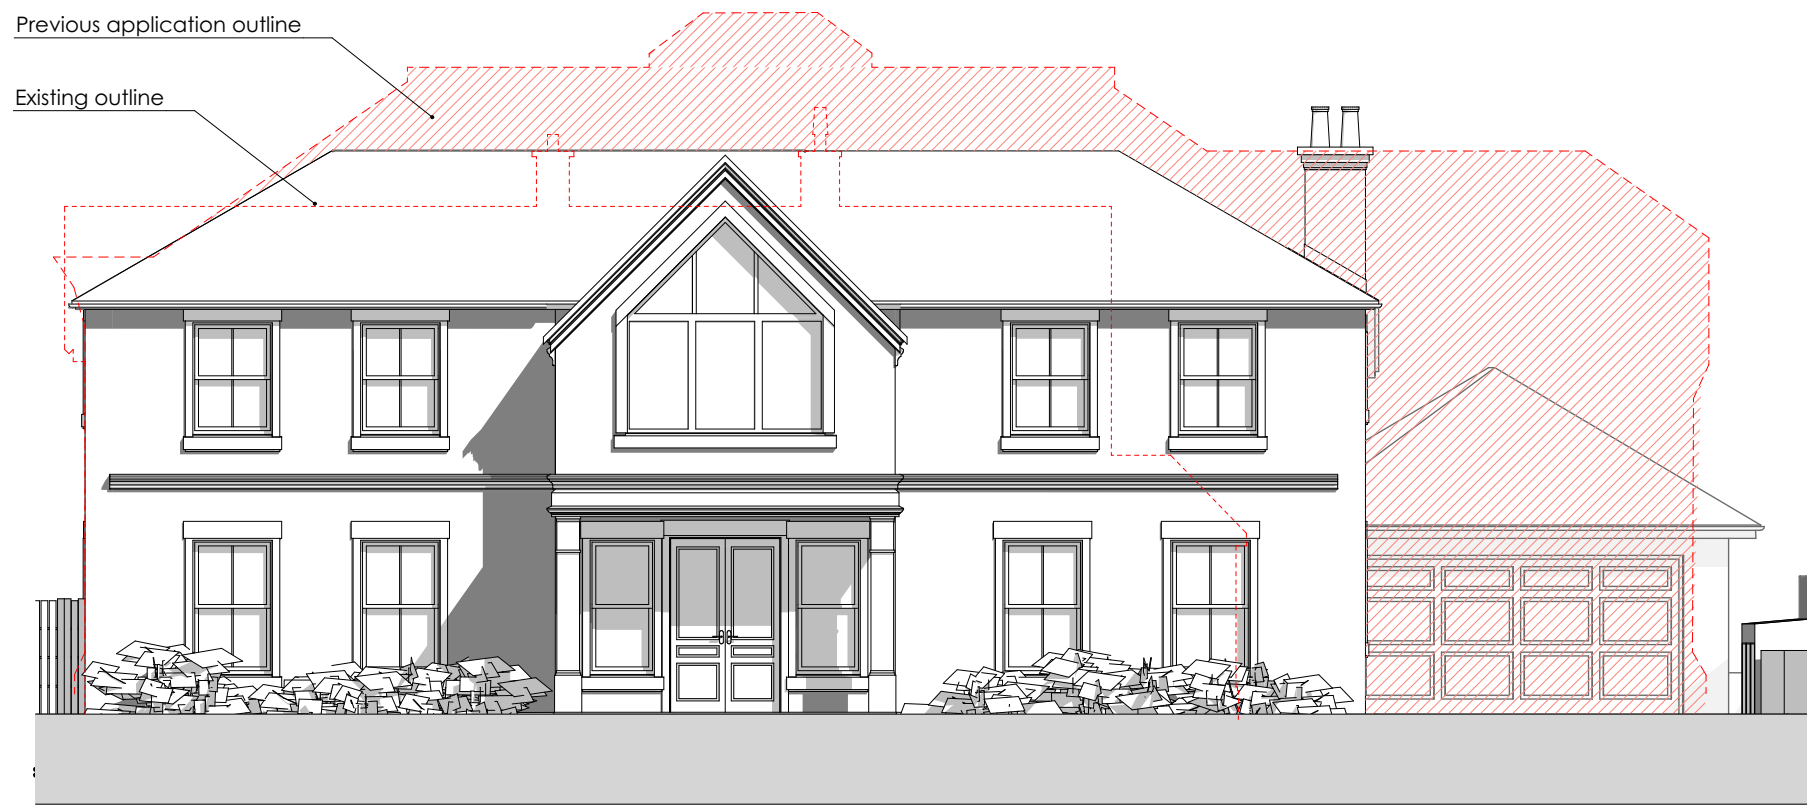

1:100 Front Elevation Comparison

New Proposed Front Elevation

Design Evolution and Contextual Fit


Compared to the previous planning application, the new proposal has been significantly softened and refined:

- The front elevation has been redesigned with a more restrained and traditional composition, reducing visual dominance from the street and providing a more balanced appearance.

- Ridge and eaves heights have been lowered, and the roof profile simplified, improving alignment with adjacent properties.


- The massing has been reduced, particularly at the front, to avoid any sense of overdevelopment.

These changes result in a less bulky and more contextually appropriate form, in contrast to the earlier, more imposing design.

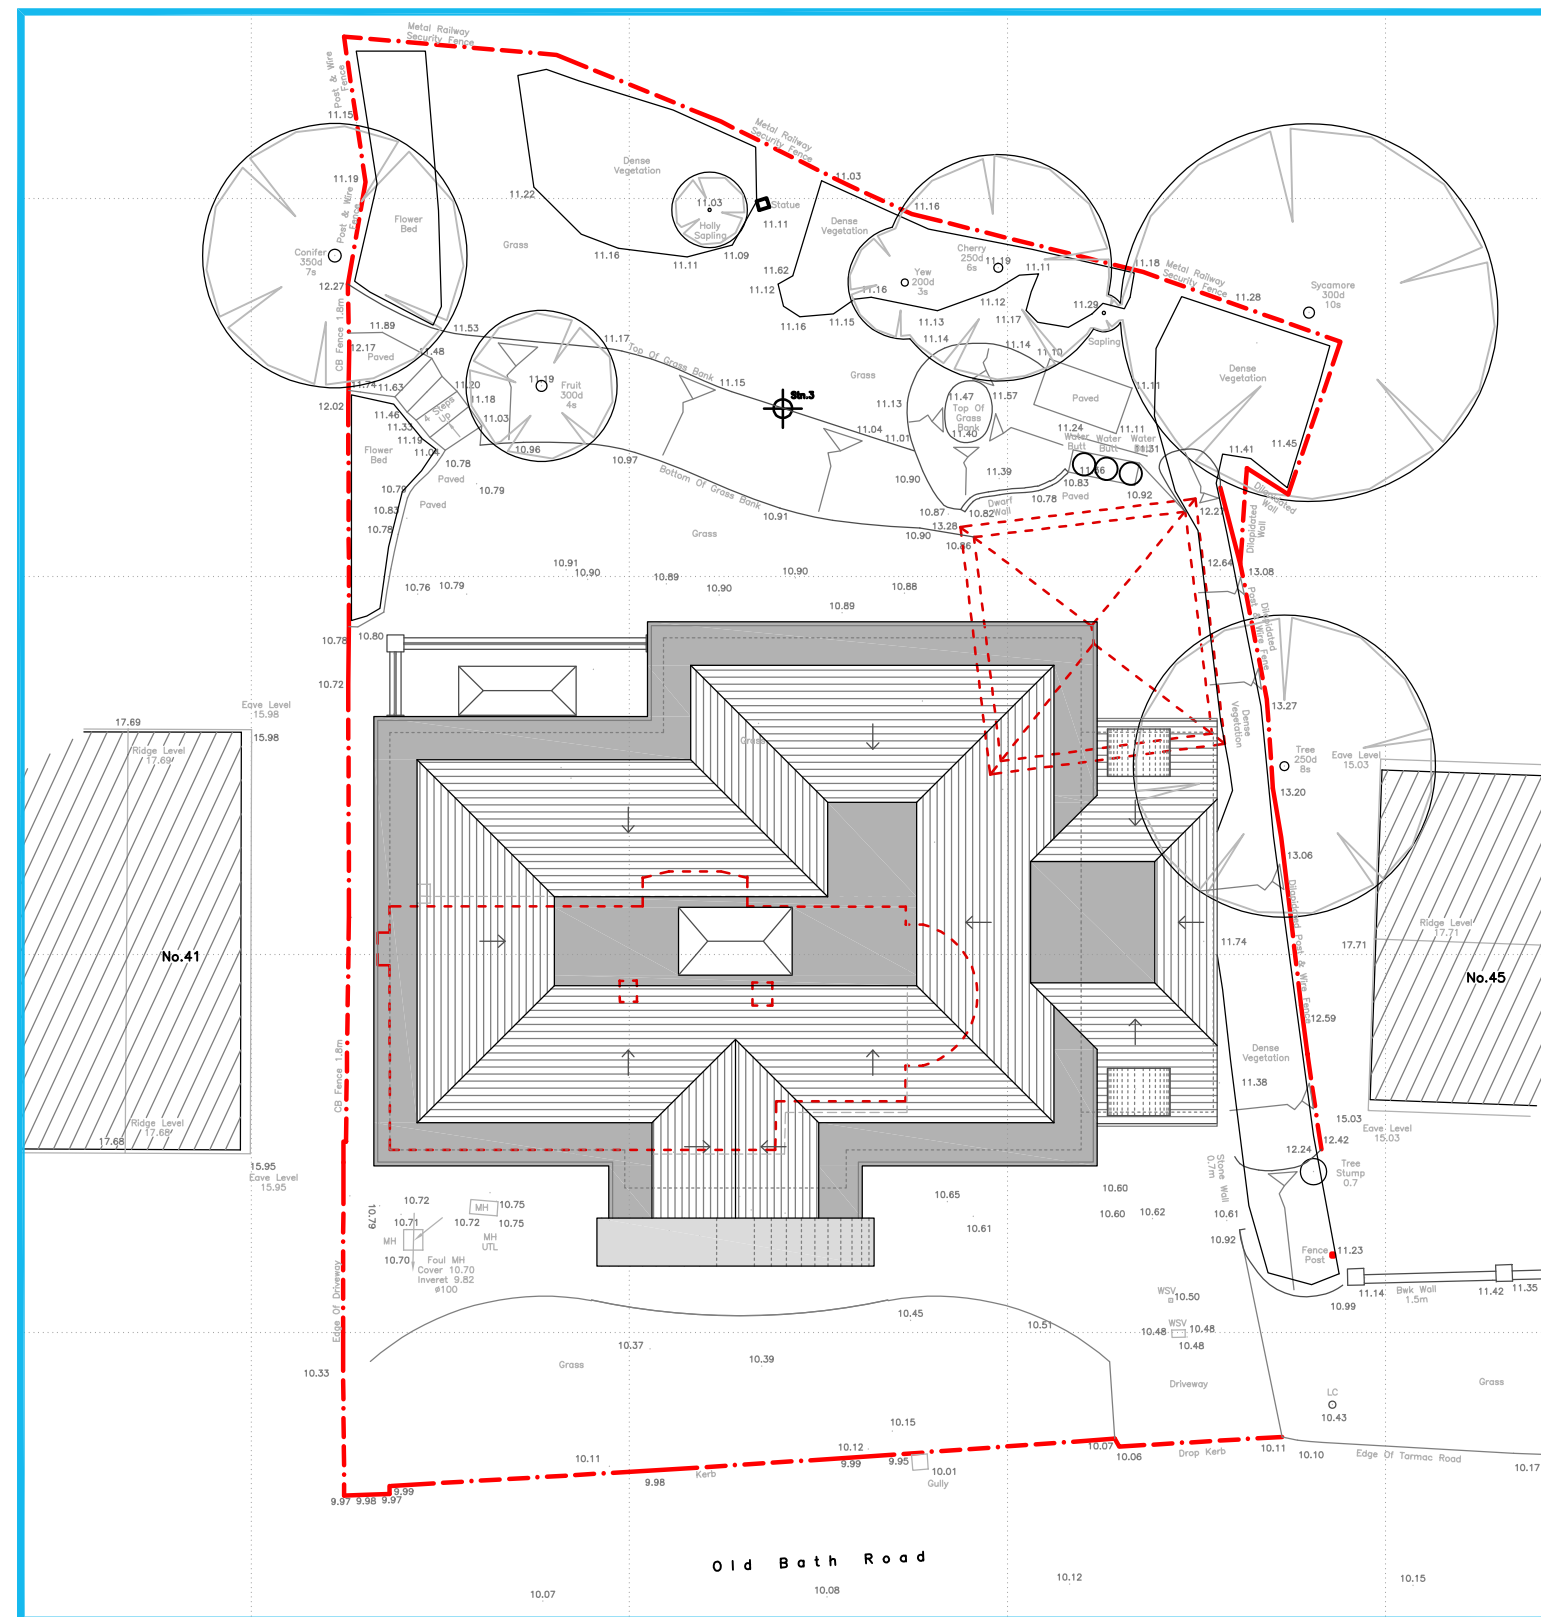

PROPOSED BLOCK PLAN
SCALE 1:200

Previous Planning Application showing Site Plan Comparison to the New Proposal below

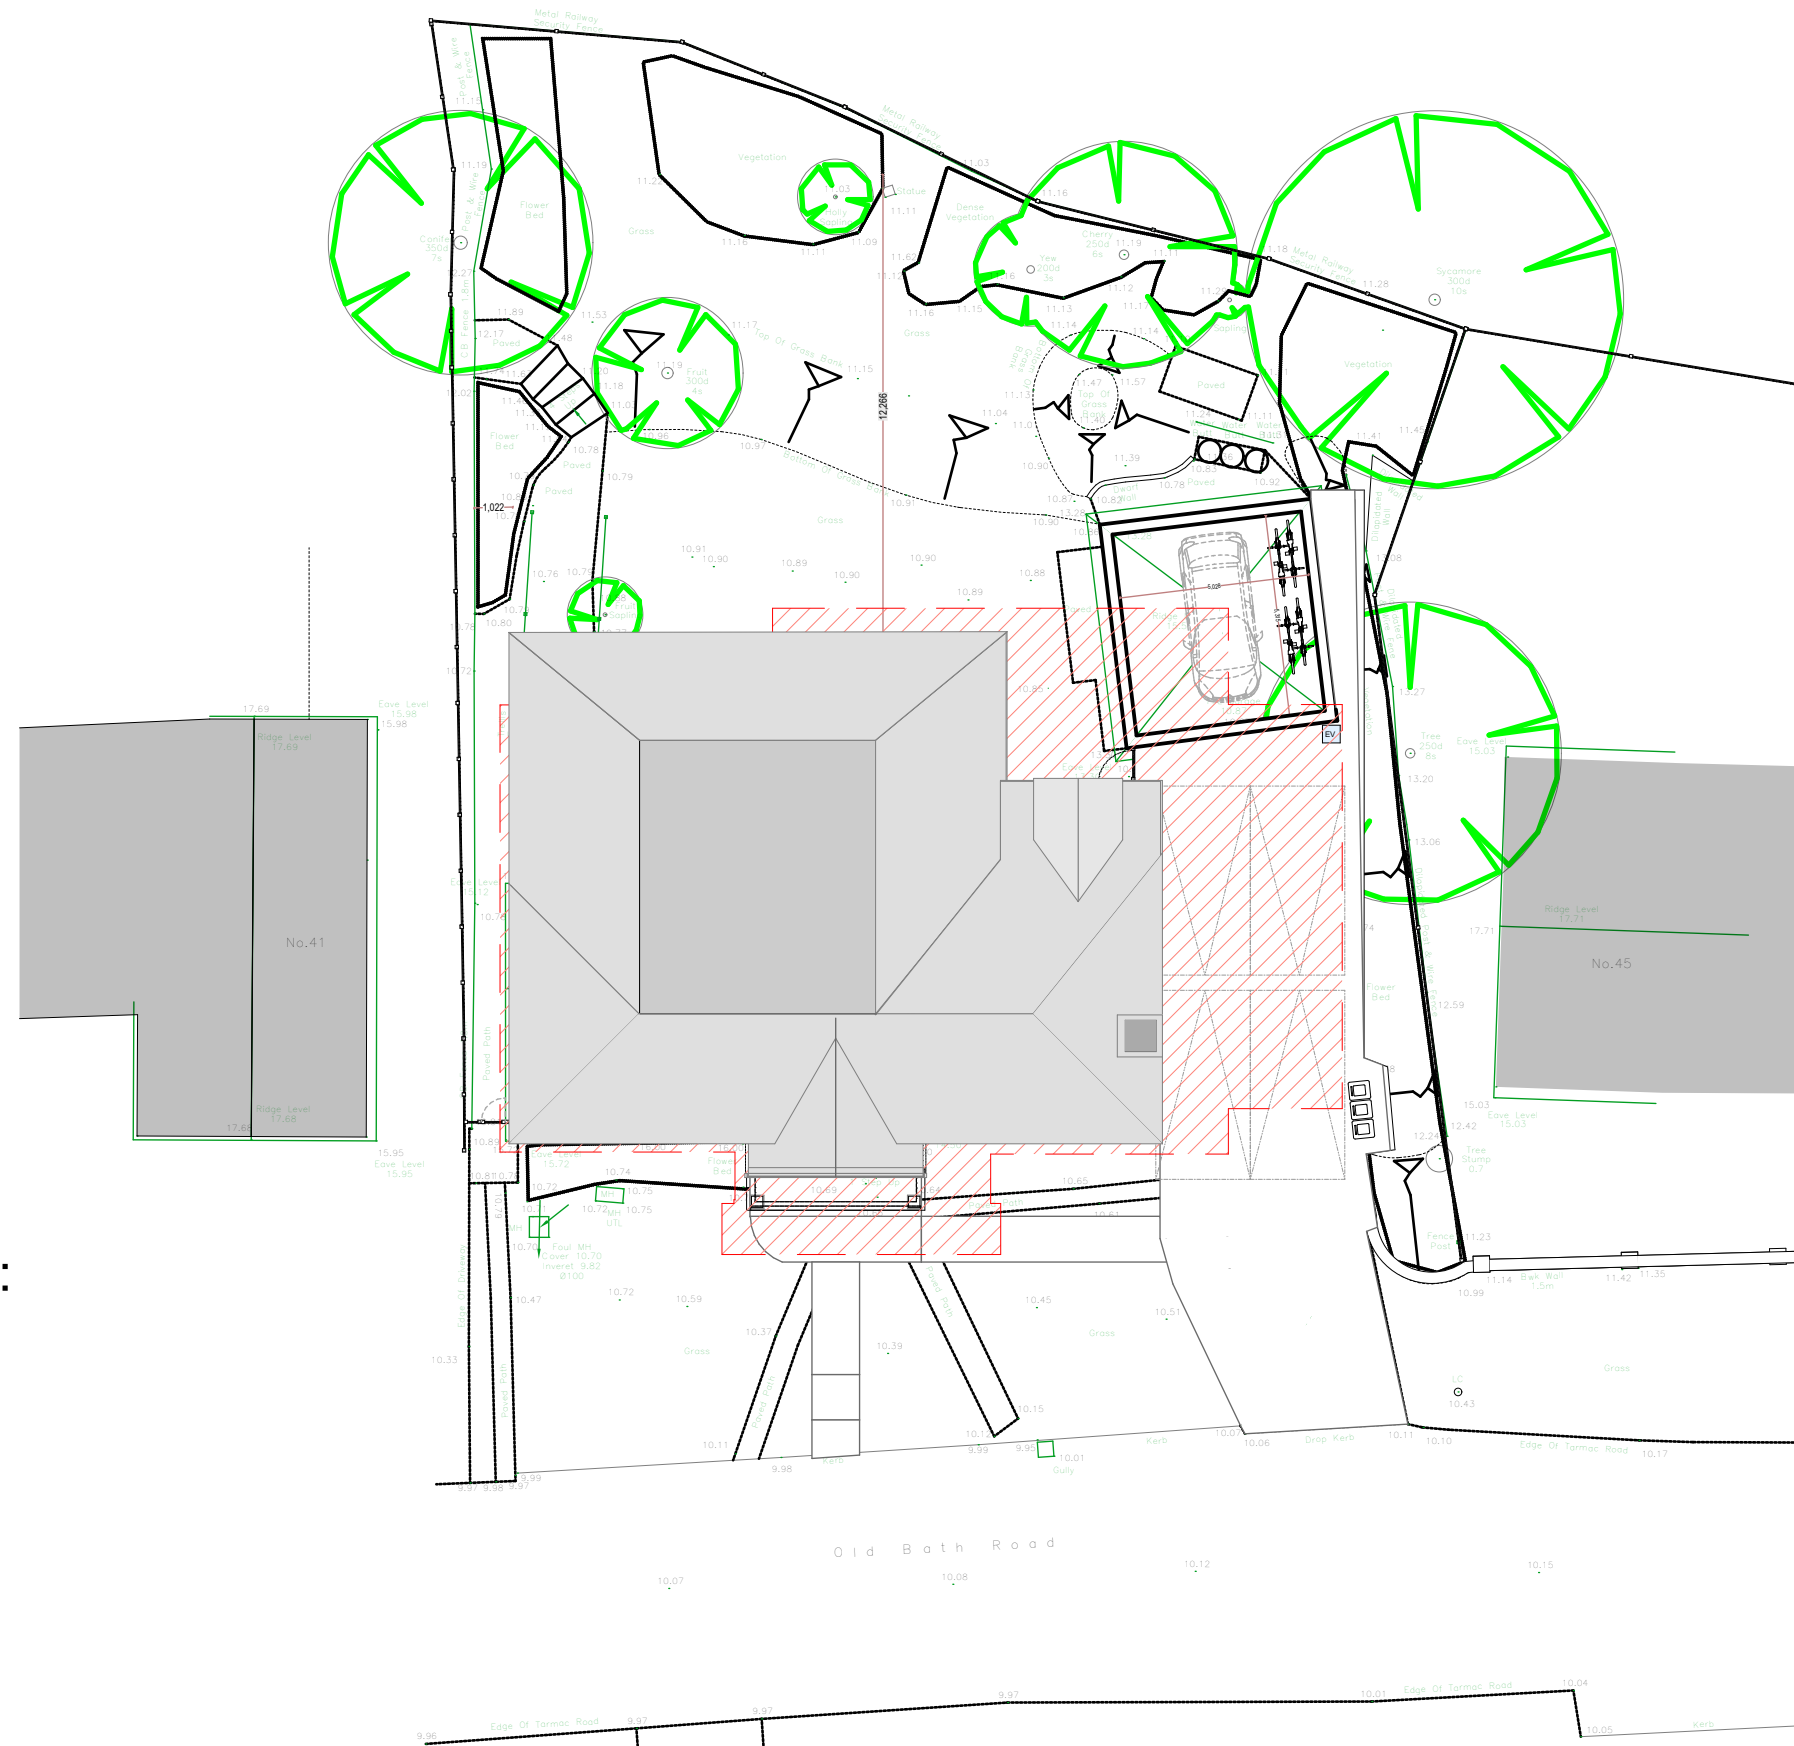

1:200 Proposed Site Plan

New Proposed Site Plan

Summary of Reductions in Revised Planning Proposal

This revised planning application presents a **significantly reduced** and more **contextually sensitive** scheme in comparison to the previous proposal. Key reductions and improvements include:

Reduction in Visual Massing:

The overall scale and bulk of the building have been reduced, particularly on the front elevation, which now presents a more proportionate and less dominant appearance from the street.

Lower Ridge and Eaves Heights:

The ridge and eaves levels have been lowered across various sections of the building, ensuring a reduced visual impact and improved integration with the surrounding built environment.

Simplified Roof Forms:

The revised design adopts a simpler and more cohesive roofline, reducing visual complexity and making the proposal more sympathetic to the local character.

Reduced Footprint and Setback Improvements:

The new proposal features a slightly smaller footprint and improved setbacks, especially at the front, helping to enhance the sense of space and openness along the street scene.


Refined Architectural Detailing: Elevational treatments have been simplified, with materials and fenestration better aligned with the vernacular architecture of the area.

Overall, this revised scheme represents a more modest, balanced, and contextually appropriate solution, demonstrating a thoughtful response to previous concerns while maintaining a high standard of design and accommodation.


© This drawing remains the property of The Keen Partnership and shall not be copied without prior written consent.
All dimensions to be checked on site and any discrepancies to be reported before work commences.

Notes:

Key

 

Mass of Previous planning application

 

Single Story Element

1:100
0 1 2 3 4 5 m

THE KEEN PARTNERSHIP
The Courtyard
Edinburgh Road
Reading RG30 2UA
Tel: 0118 9510 855
Fax: 0118 9510 866
chris@keenpartnership.co.uk
www.keenpartnership.co.uk



Client:

Ikra and Zulaikha Arif

Job Title:
New Build at 9446-43 Old Bath Rd, Sonning, Reading RG4 6SY

Drawing Title:
Previous Planning Application Comparison REV 04

Drawing Date:

24.05.25

Status:

Proposed

Issue Date:

21/11/2025

Drawn By:

CM

Scale:

@A1

Job No:

9446

Drawing No:

9446 PL-03.13

Rev: