


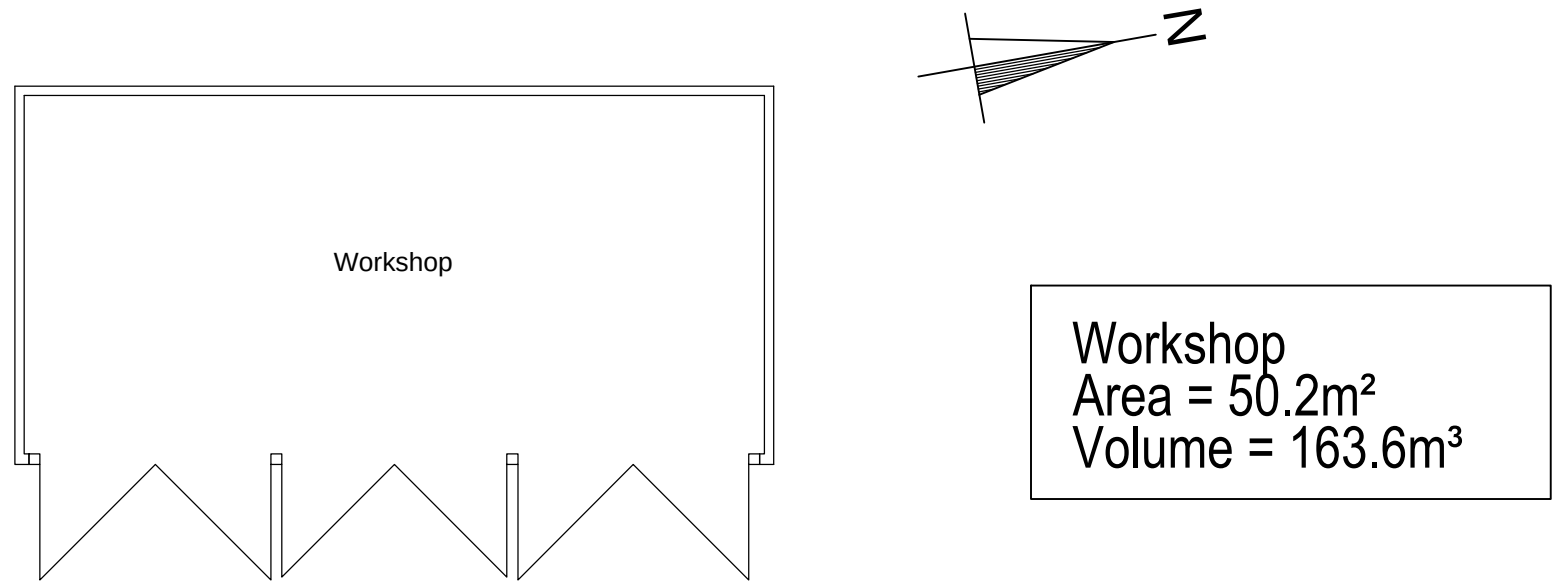
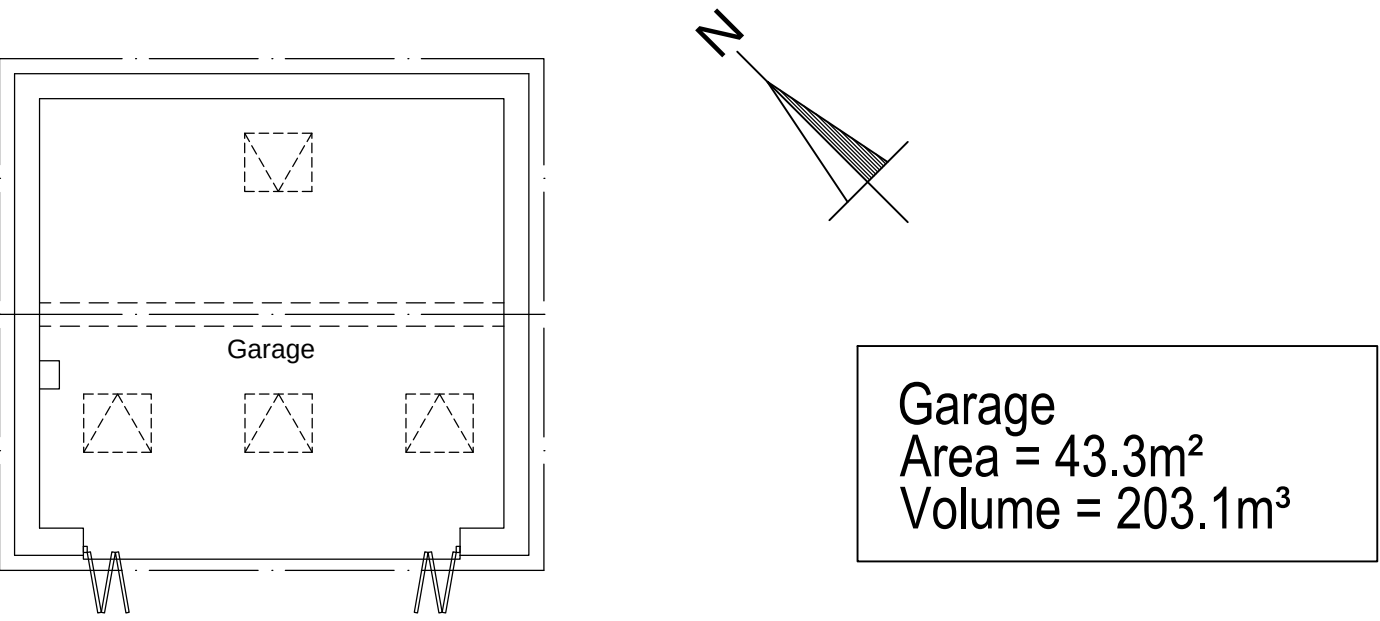


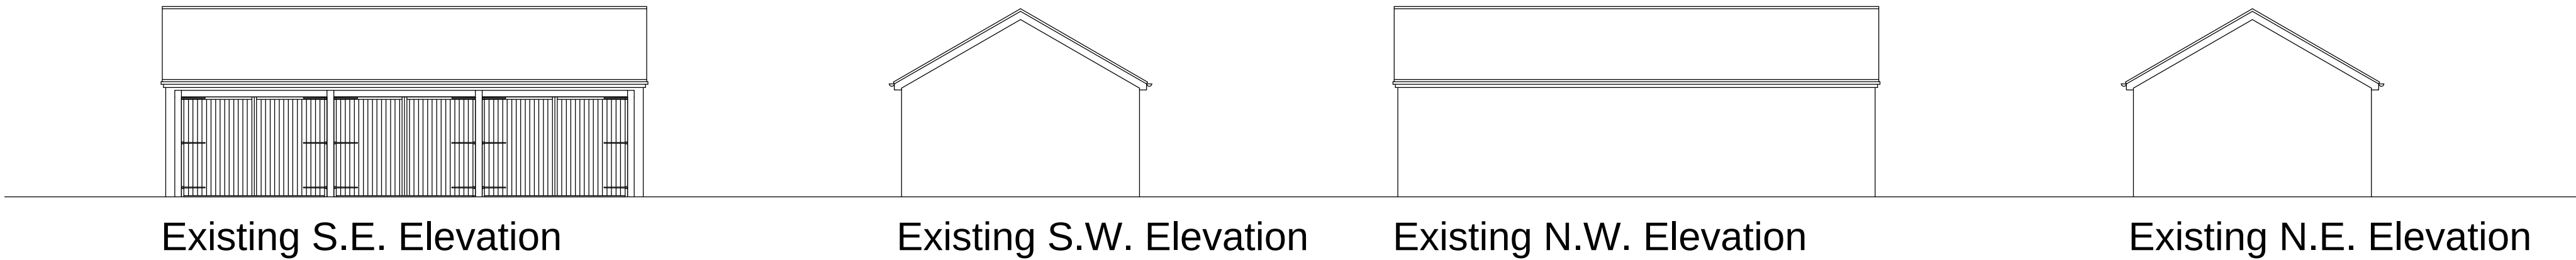

Workshop Existing Floor Plan

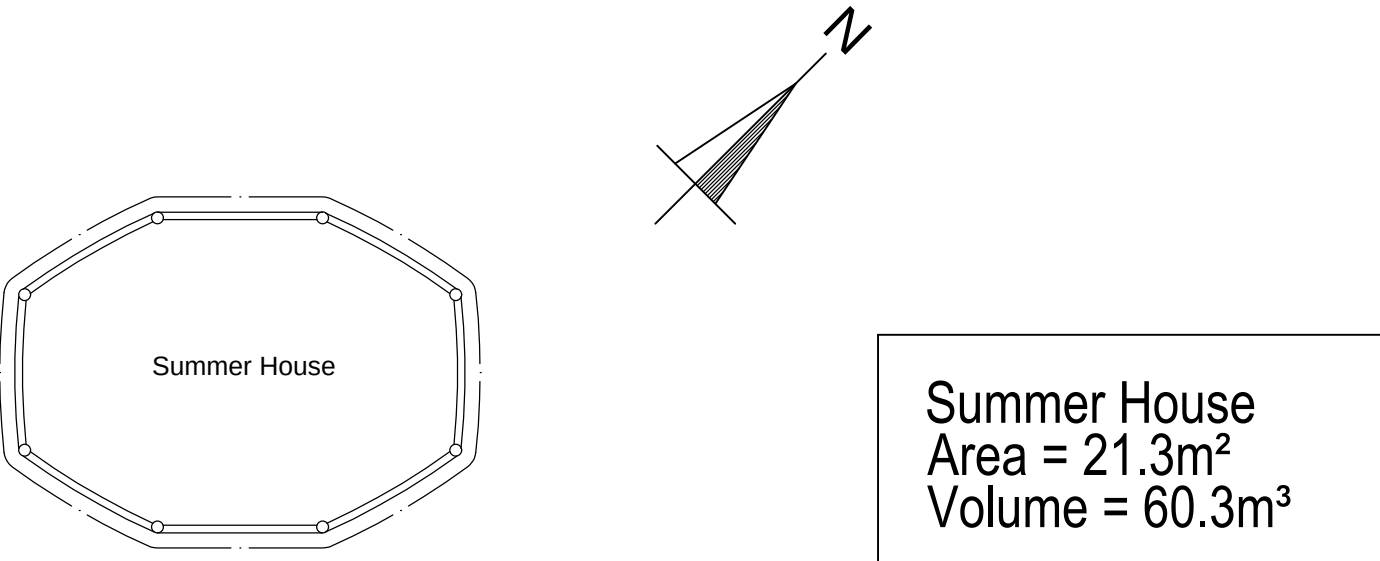

Garage Existing Floor Plan

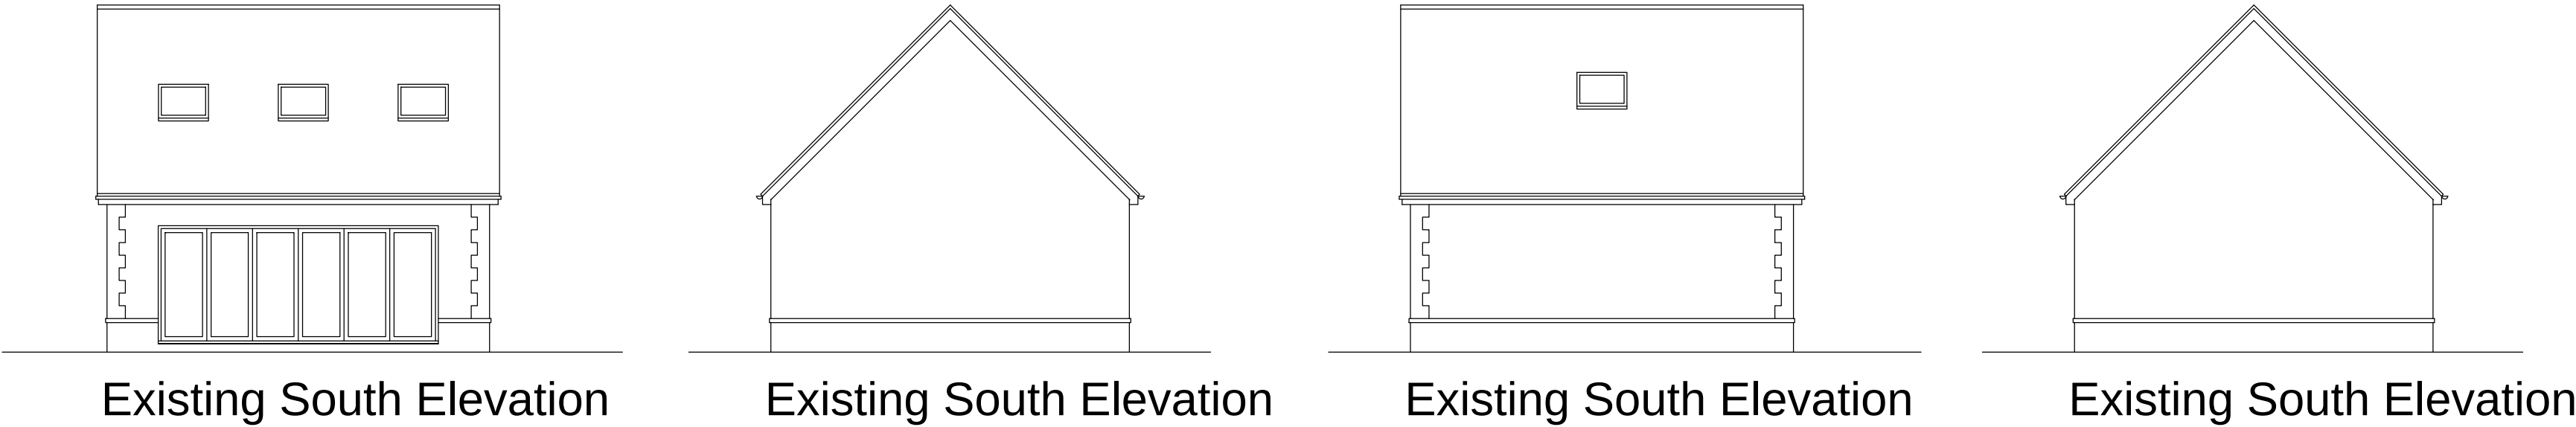

Existing Floor Plan



Proposed Single Storey Habitable Outbuilding to the Side of the Main Dwelling at 'Fade to Grey', Redlake Lane, Wokingham, RG40 3BF.

Client	Description
Mr J. Leese. 'Fade to Grey' Redlake Lane Wokingham, Berkshire RG40 3BF.	Existing Floor Plans and Elevations of Garage, Workshop and Summer House Outbuildings.

All dimensions to be checked on site. Any discrepancy between this drawing and other information is to be referred to the Planning Consultant. This drawing is copyright.

MARTIN BUTLER PARTNERSHIP LIMITED

15 Whaley Road Wokingham Berkshire RG40 1QA Tel: 0118 9890 990	Date: 11/08/26 Checked: AB Drawn by: MJB	Scale 1:100	Project No. 22606-3	Drawing No. 04	Revision
--	--	----------------	------------------------	-------------------	----------