



DEVELOPMENTS IN DESIGN LTD

WWW.DEVELOPMENTSINDSIGN.CO.UK
TEL.01344 641286

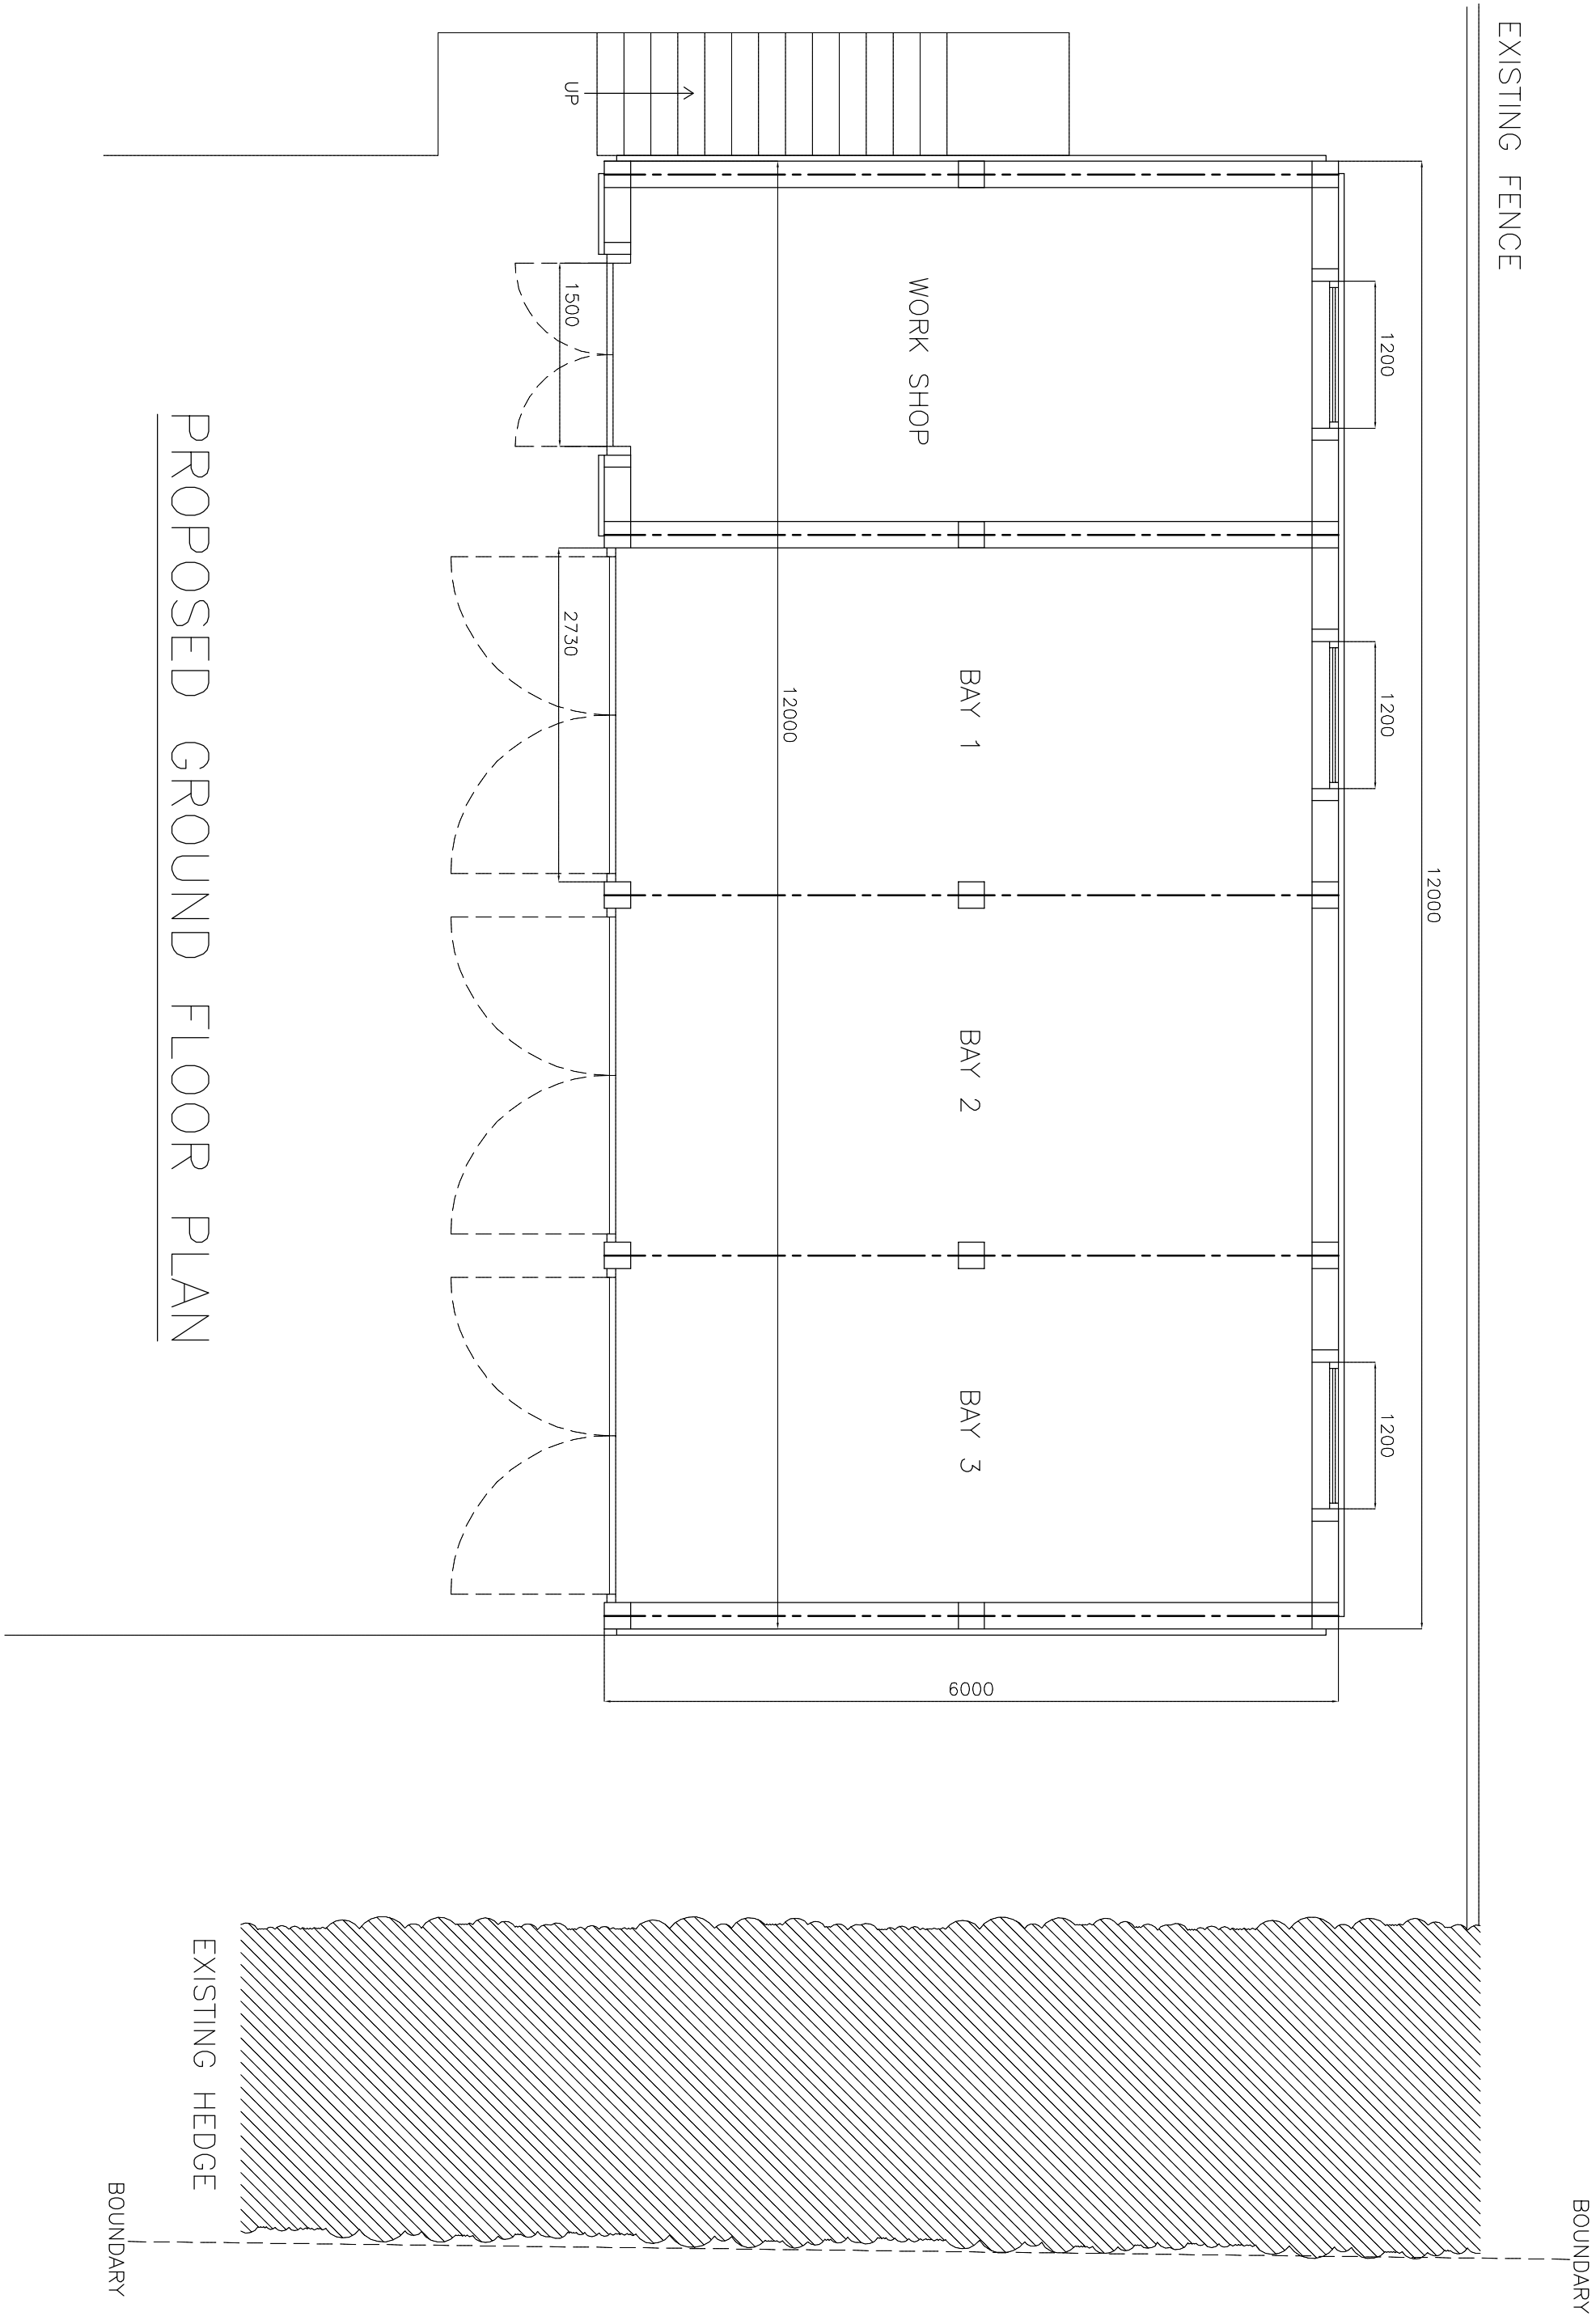

PROPOSED GROUND FLOOR PLAN

PROPOSED GARAGE WORK SHOP AND STUDIO

 

DRAWING NO. KG.002
DATE 24.4.25
SCALE 1:50

MRS GOZZETT MR GORE

OLD VICARAGE CHURCH LANE GRAZELEY BERKS RG7 1LD