


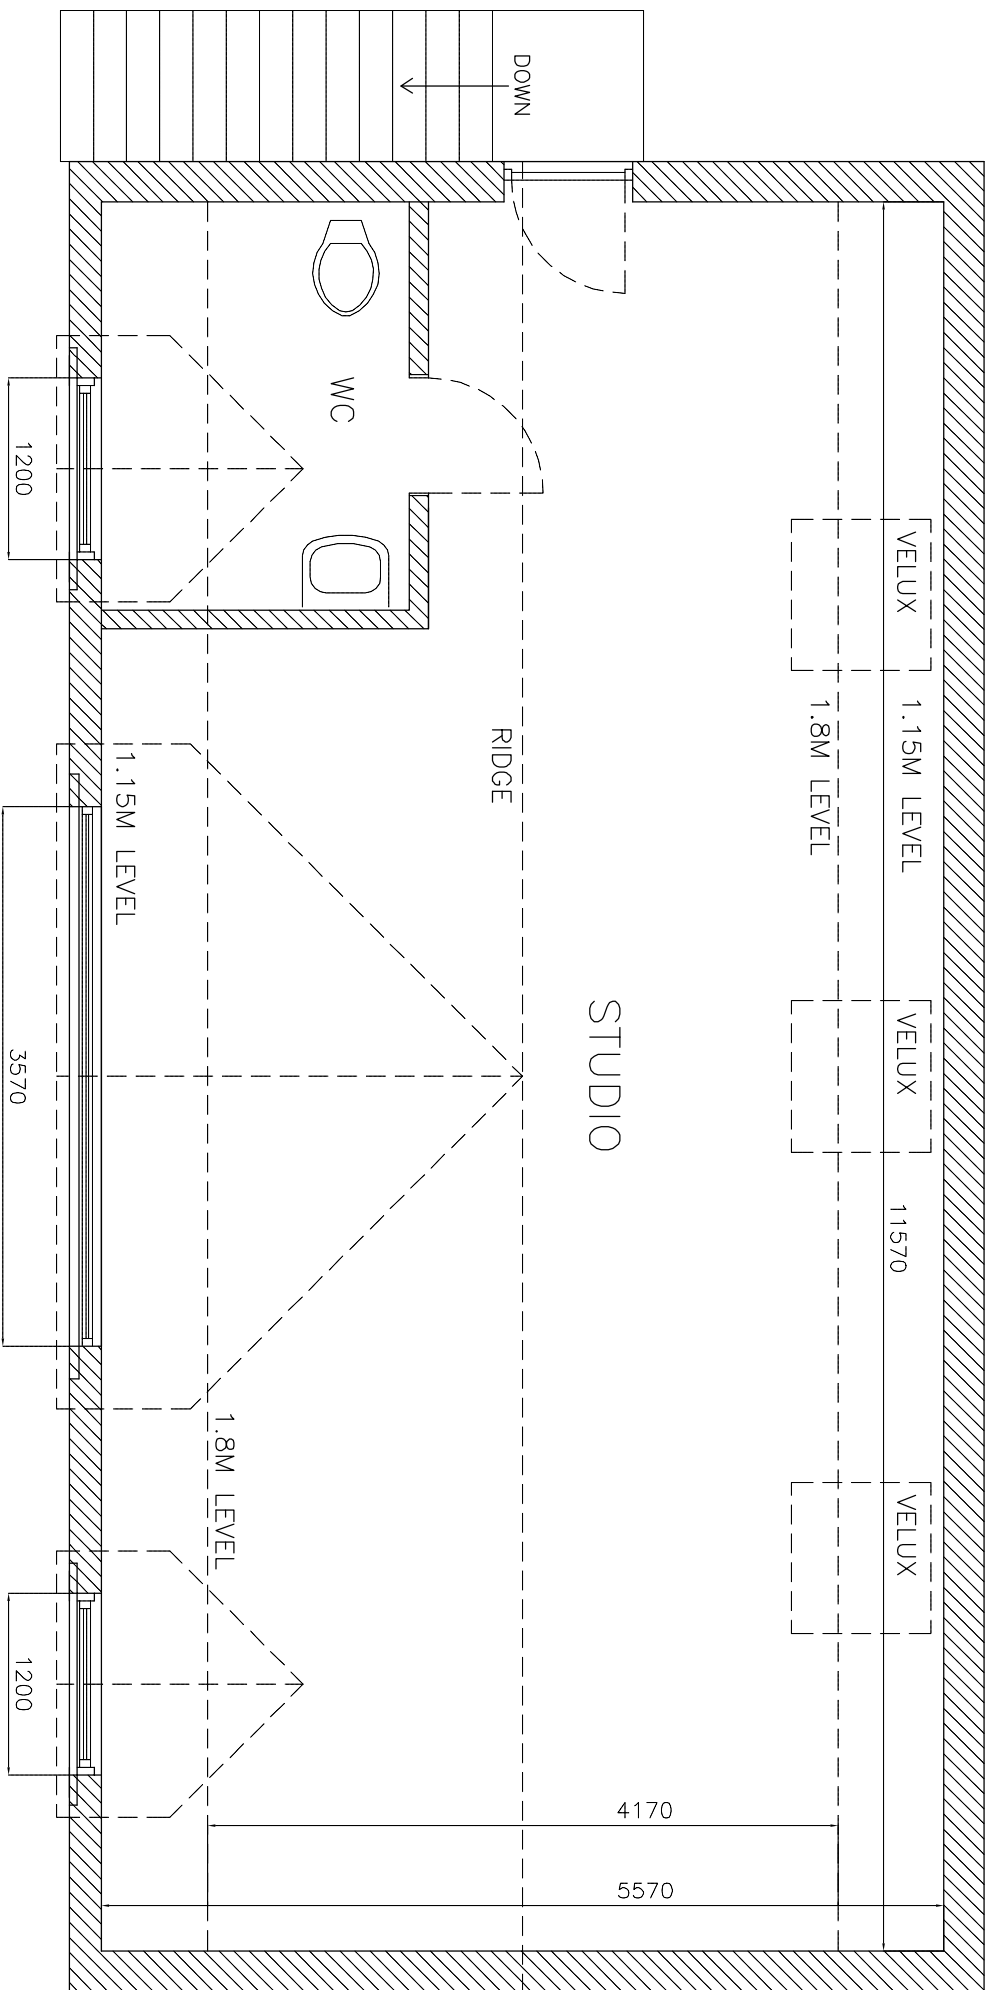

PROPOSED FIRST FLOOR PLAN

PROPOSED GARAGE WORK SHOP AND STUDIO			DRAWING NO. KG.003 DATE 24.4.25 SCALE 1:50
MRS GOZZETT MR GORE	OLD VICARAGE CHURCH LANE GRAZELEY BERKS RG7 1LD		