




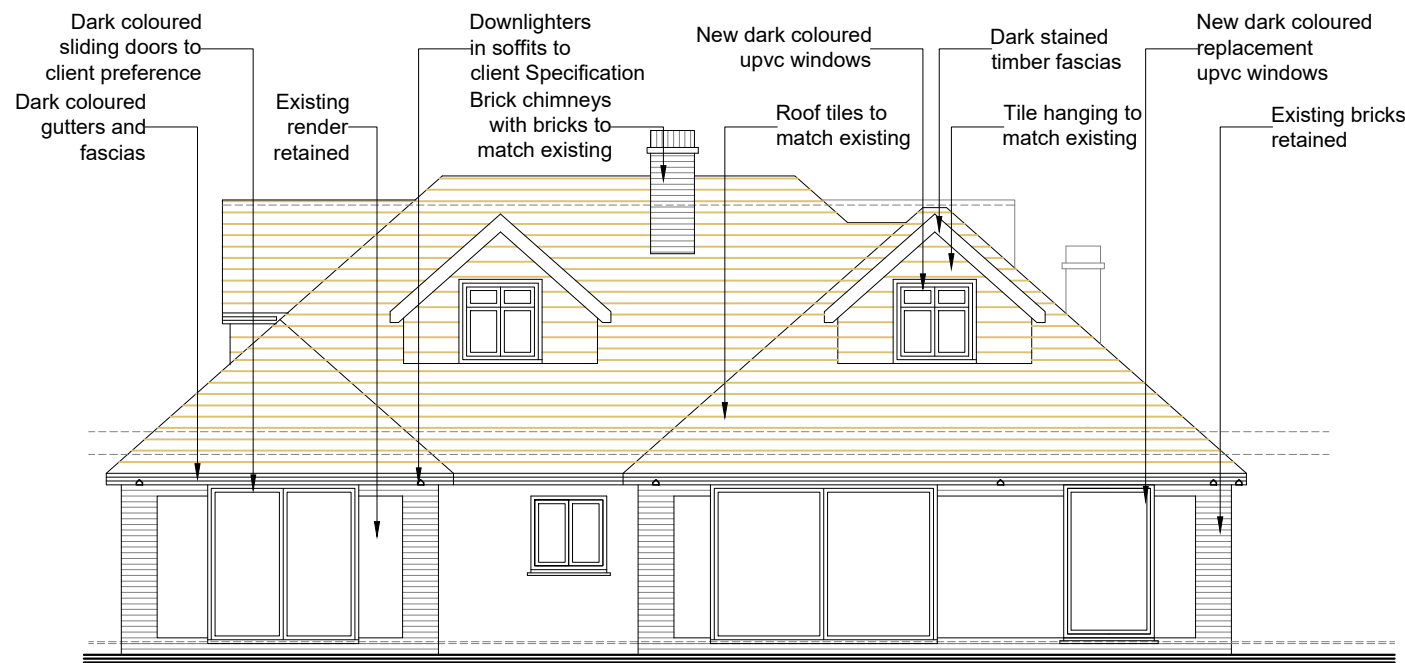


1:100 Proposed Front Elevation

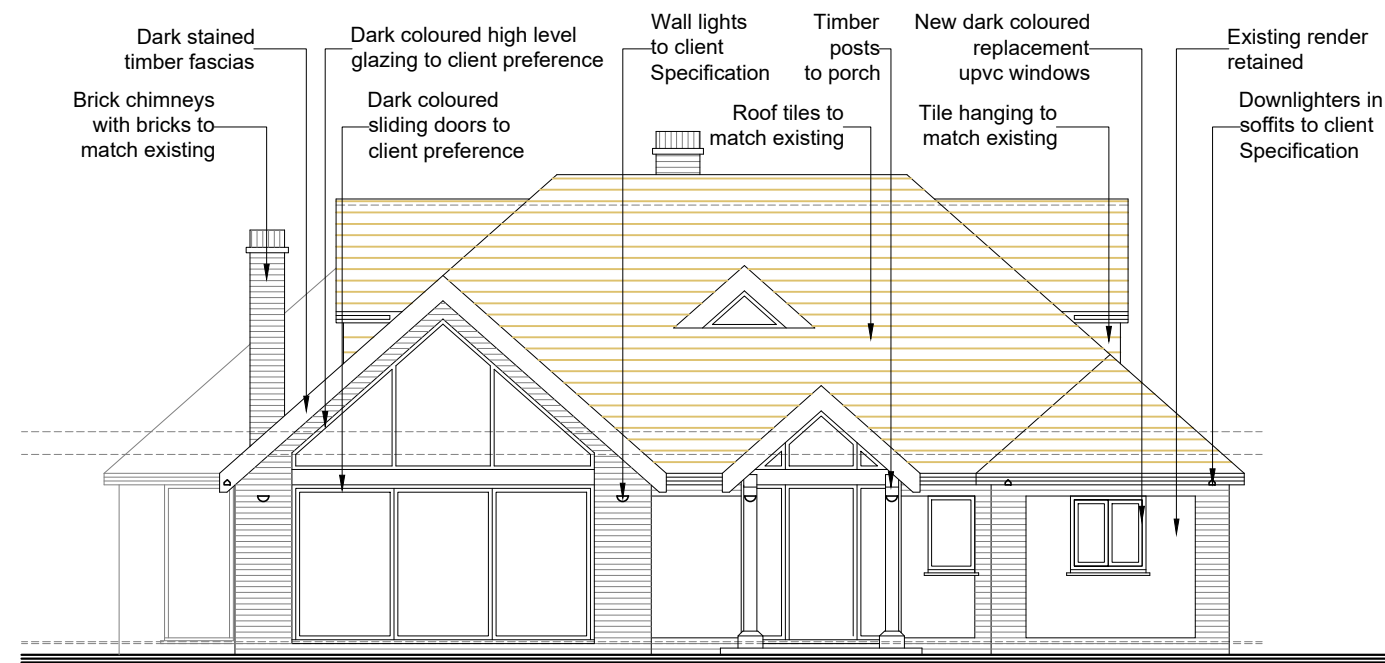

1:100 Proposed Rear Elevation

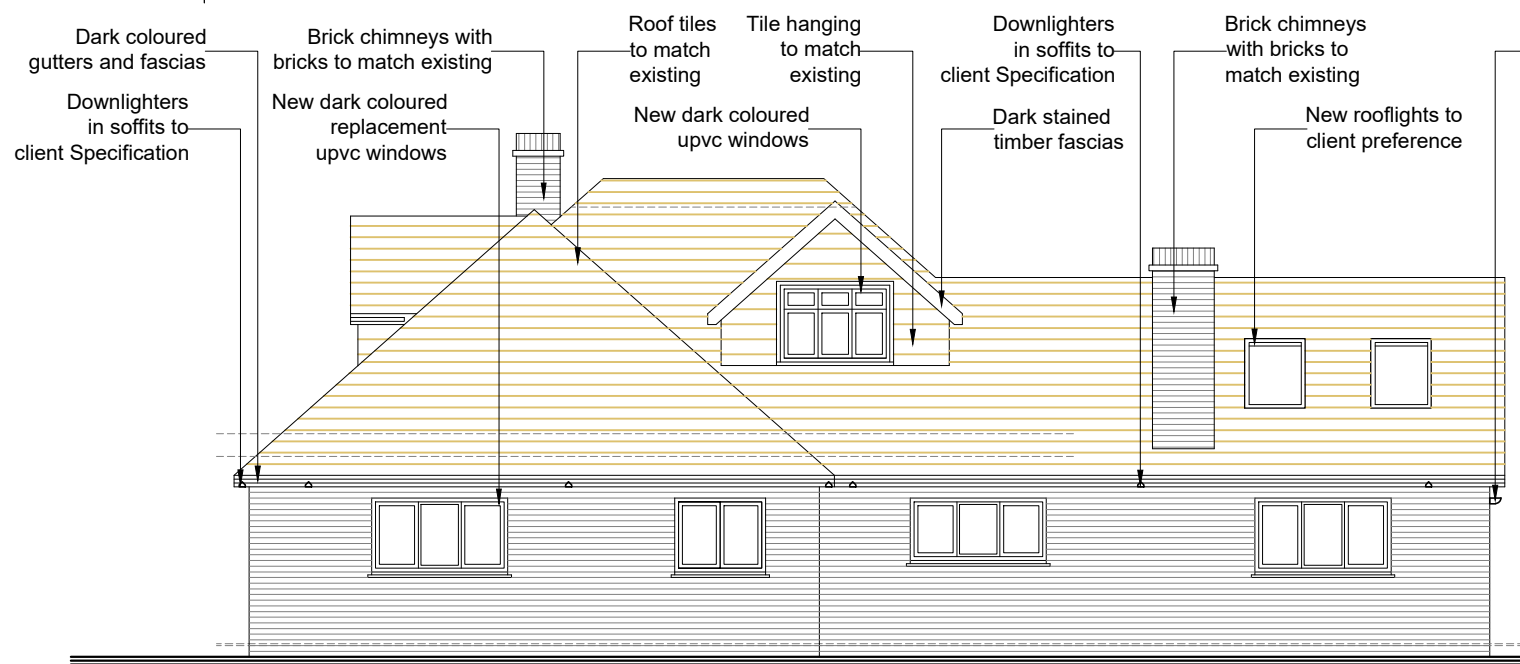

1:100 Proposed Rh side Elevation

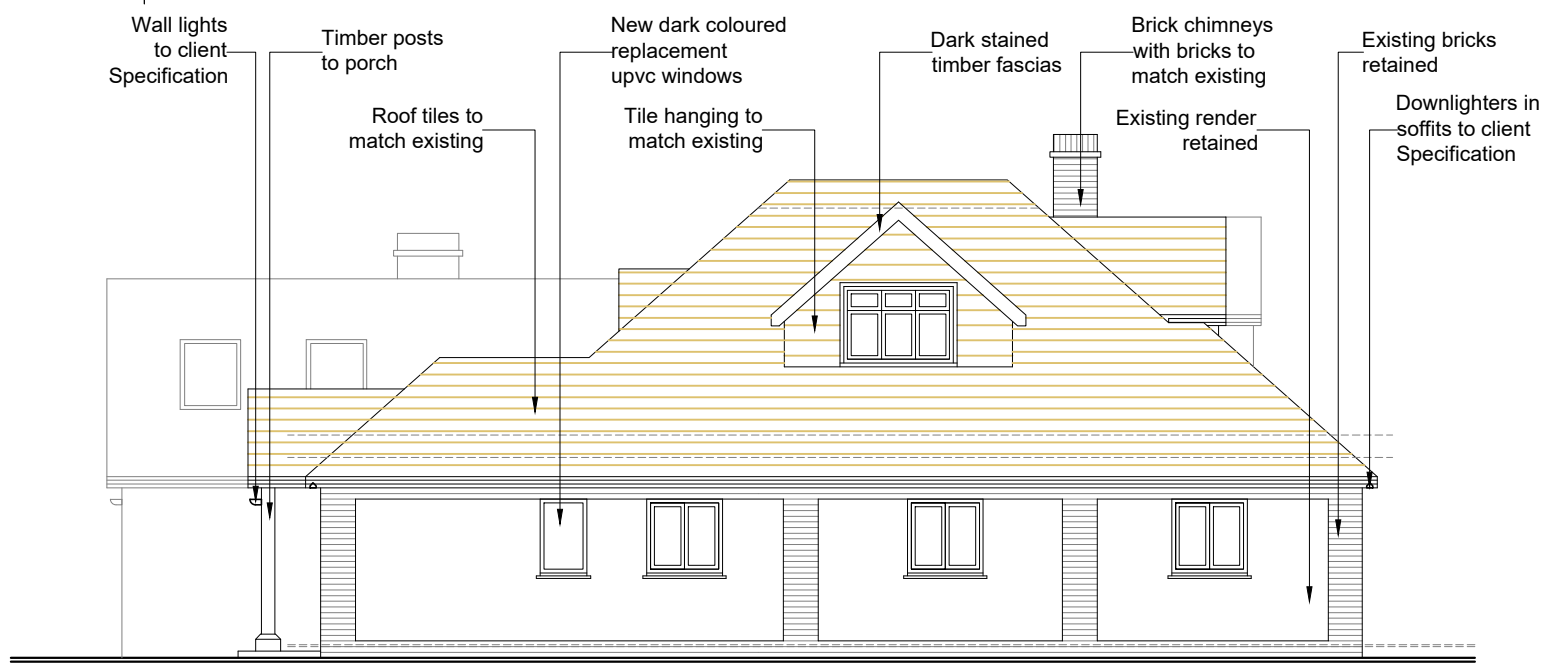

1:100 Proposed Lh side Elevation

PROPOSED ELEVATIONS



P4	Amended to include lighting	06/02/25		
P3	Amended to include notes and materials	26/08/22		
P2	Amended to client comments	21/01/22		
Rev.	Revision	Date	Drawn	Checked

15 Emmbrook road
Wokingham
Reading,
Berkshire
RG41 1HE

Tel 01189 788 531
e-mail
jon.hughes@3drarchitects.co.uk

Client **MR & MRS PLATT**

Project **EXTENSION**

Location **THE LODGE**

Title **PROPOSED ELEVATIONS**

Scale	1:100 at A3	Date	05/21	Drawn	JH	Checked	JH
Client no.		Job no.	DPA 232	Drawing no.	09	Revision	P4

PLANNING APPLICATION