



REAR ELEVATION - Scale 1:100

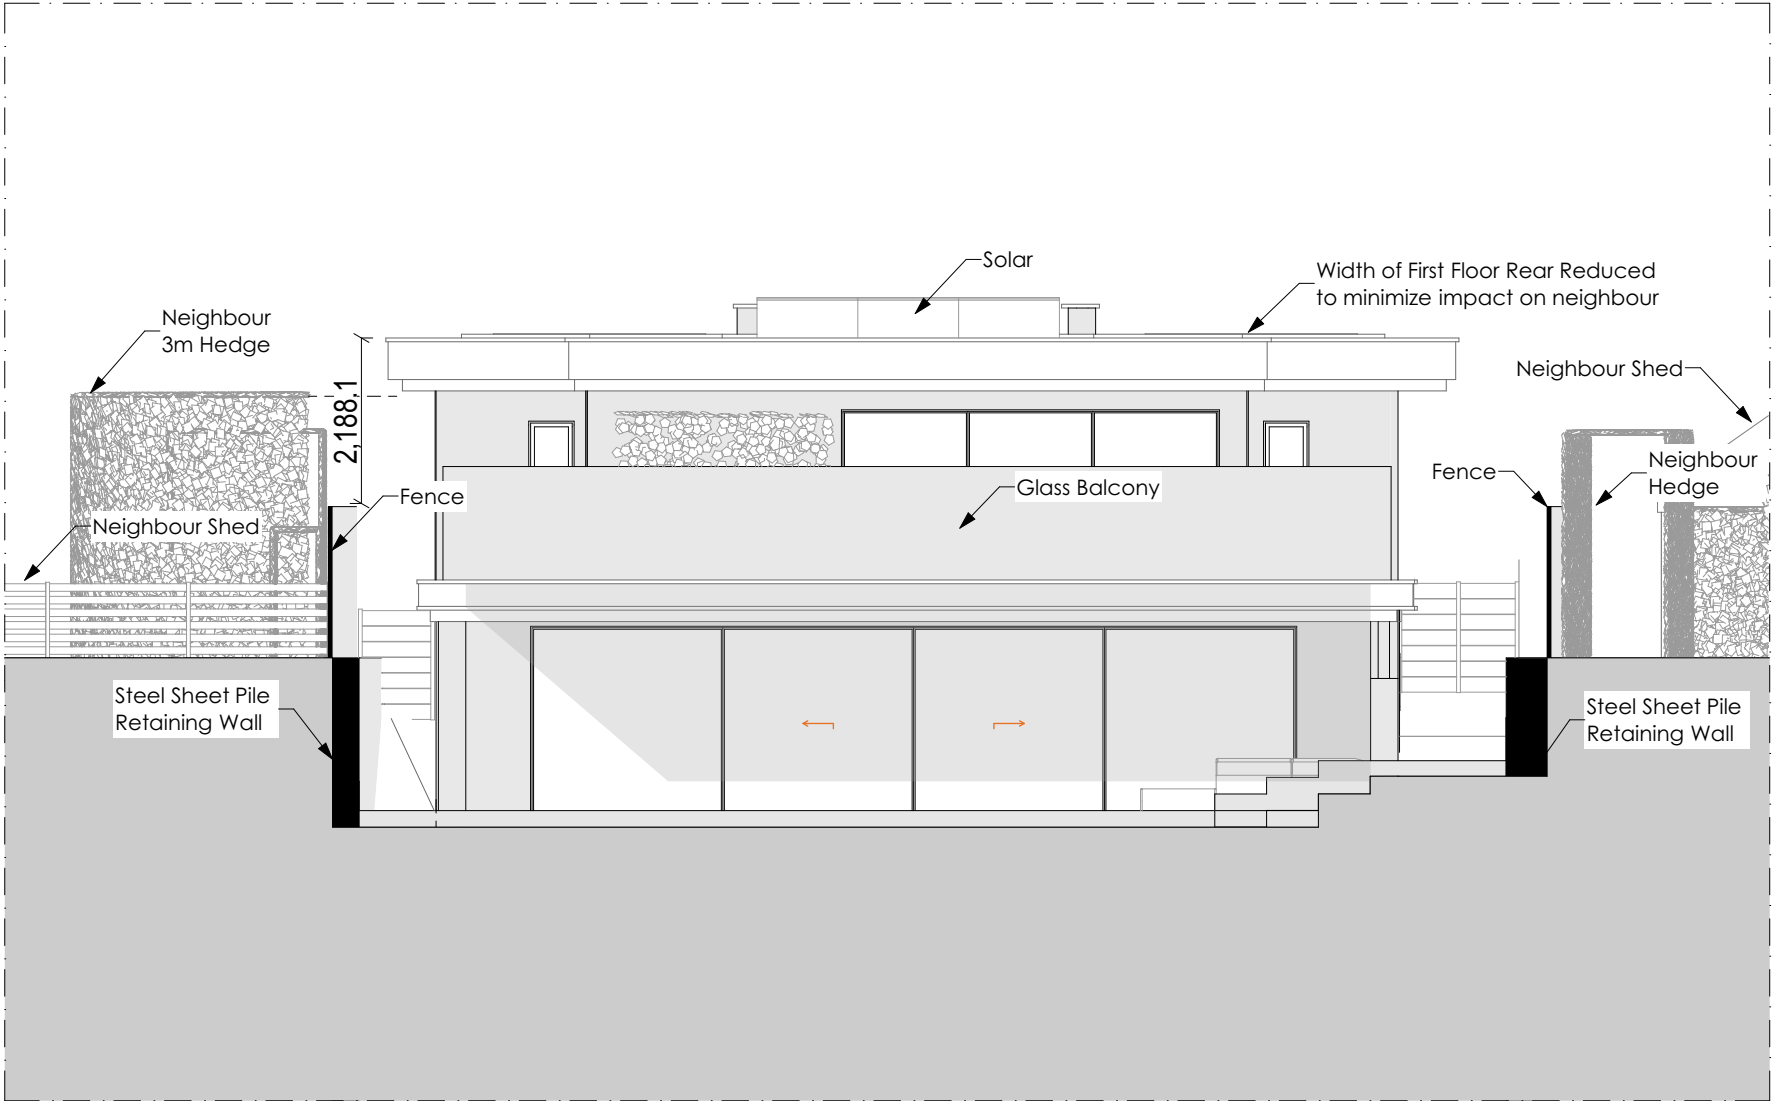


© This drawing remains the property of The Keen Partnership and shall not be copied without prior written consent.

All dimensions to be checked on site and any discrepancies to be reported before work commences.

Notes:

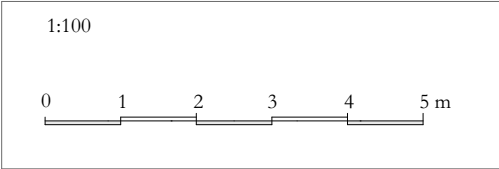

ILLUSTRATIVE MASSING RENDER - REAR

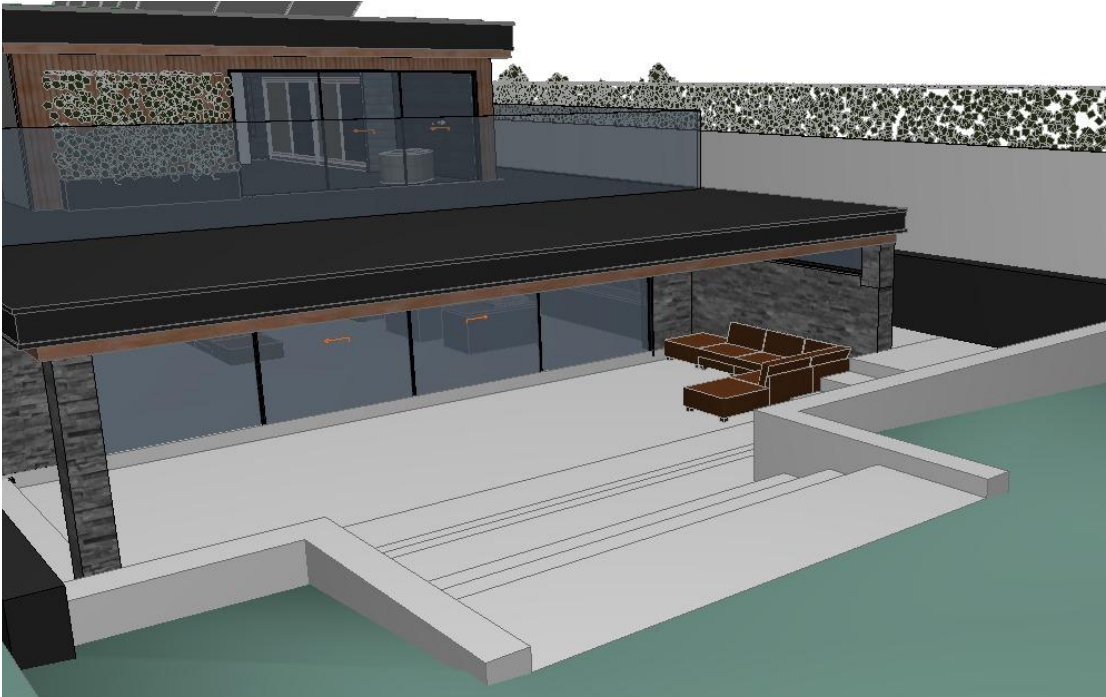

THE KEEN PARTNERSHIP The Courtyard Edinburgh Road Reading RG30 2UA Tel: 0118 9510 855 Fax: 0118 9510 866 chris@keenpartnership.co.uk www.keenpartnership.co.uk		 chartered association of building engineers RICS
Client: Jinder Singh Rahi		
Job Title: Silver Birches, Heath Ride, Sindlesham, Wokingham, RG40 3QJ		
Drawing Title: House Rear Elevations		
Issue Date: 01/12/2025	Status: Planning Drawings	
Drawn By: M.W	Scale: 1:100@A3	
Drawing No: 9377-112	Rev: 6	