


FRONT ELEVATION - Scale 1:100

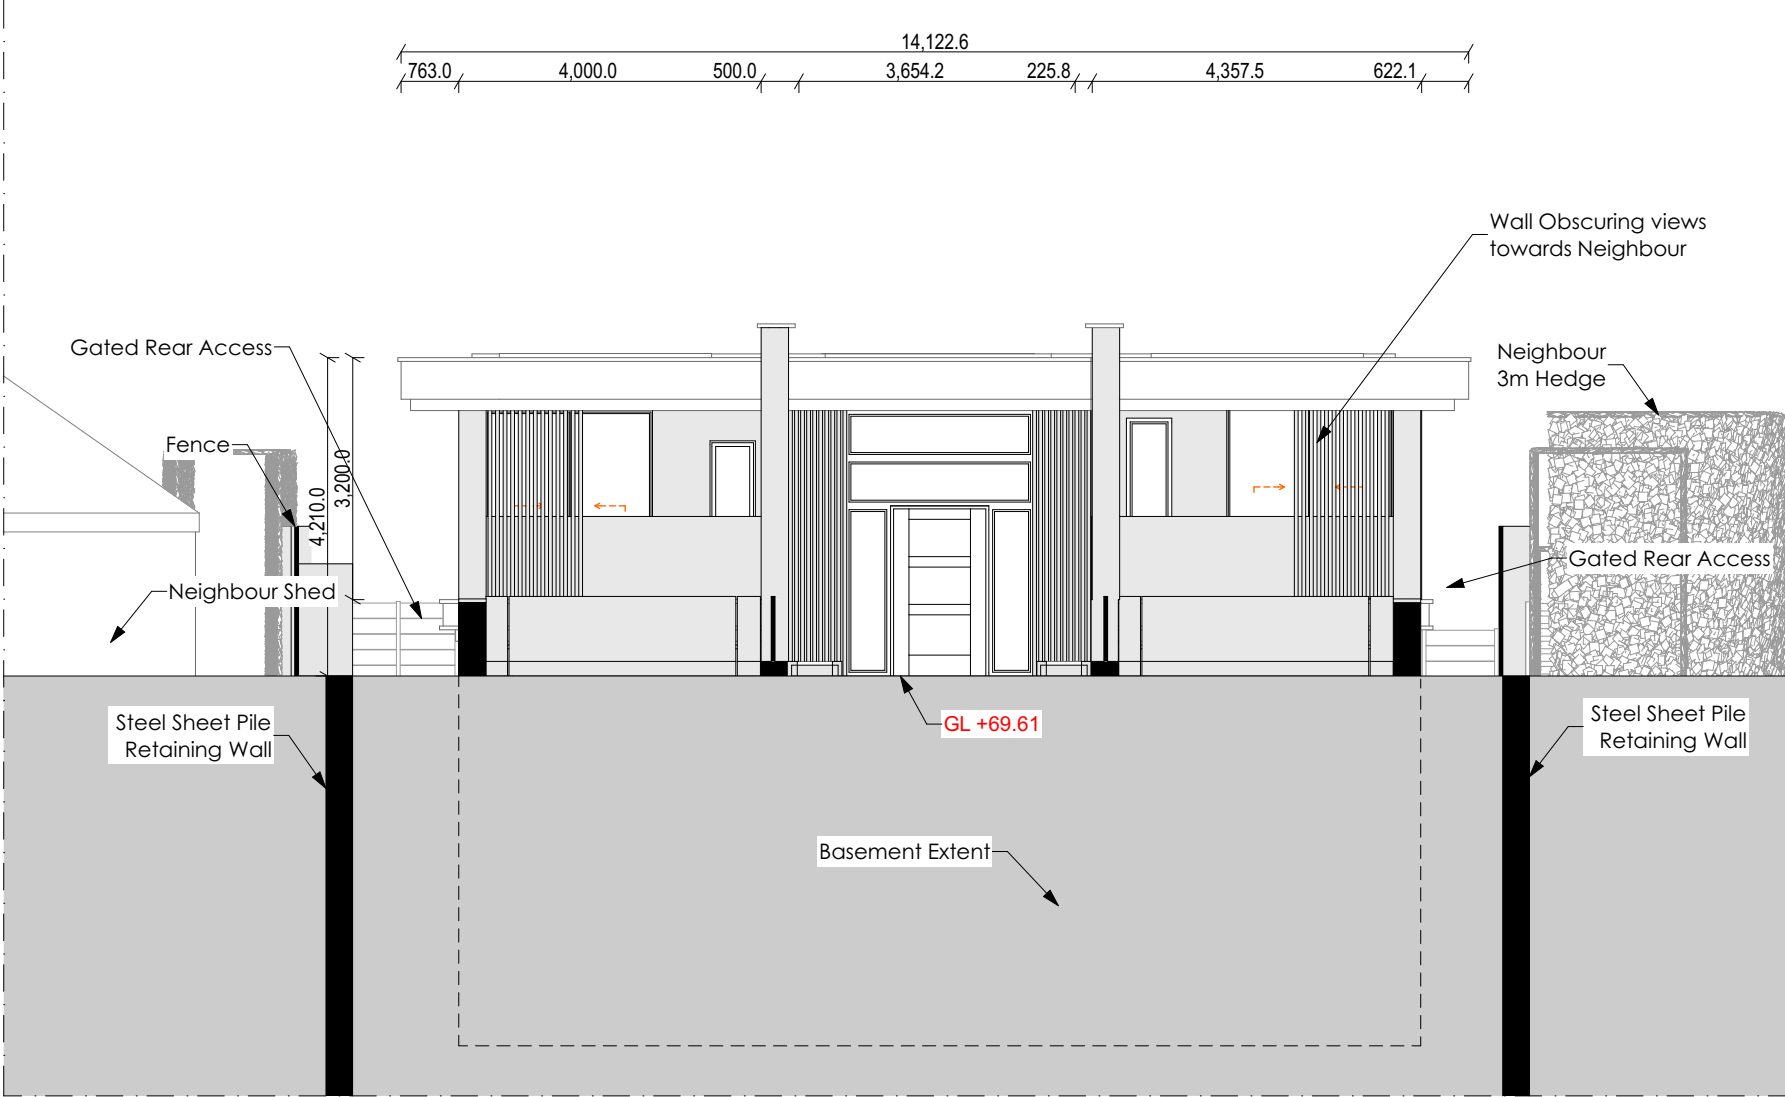


ILLUSTRATIVE MASSING RENDER - FRONT



© This drawing remains the property of The Keen Partnership and shall not be copied without prior written consent.

All dimensions to be checked on site and any discrepancies to be reported before work commences.

Notes:

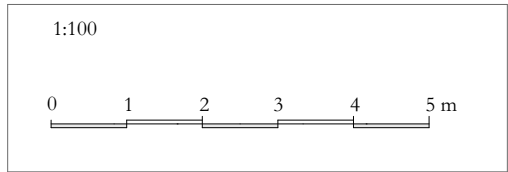

THE KEEN PARTNERSHIP
The Courtyard
Edinburgh Road
Reading RG30 2UA
Tel: 0118 9510 855
Fax: 0118 9510 866
chris@keenpartnership.co.uk
www.keenpartnership.co.uk



Client:

Jinder Singh Rahi

Job Title:

**Silver Birches, Heath Ride,
Sindlesham, Wokingham, RG40 3QJ**

Drawing Title:

House Front Elevation

Issue Date:

01/12/2025

Status:

Planning Drawings

Drawn By:

M.W

Scale:

**1:100, 1:162.88
@A3**

Drawing No:

9377-111

Rev:

6