
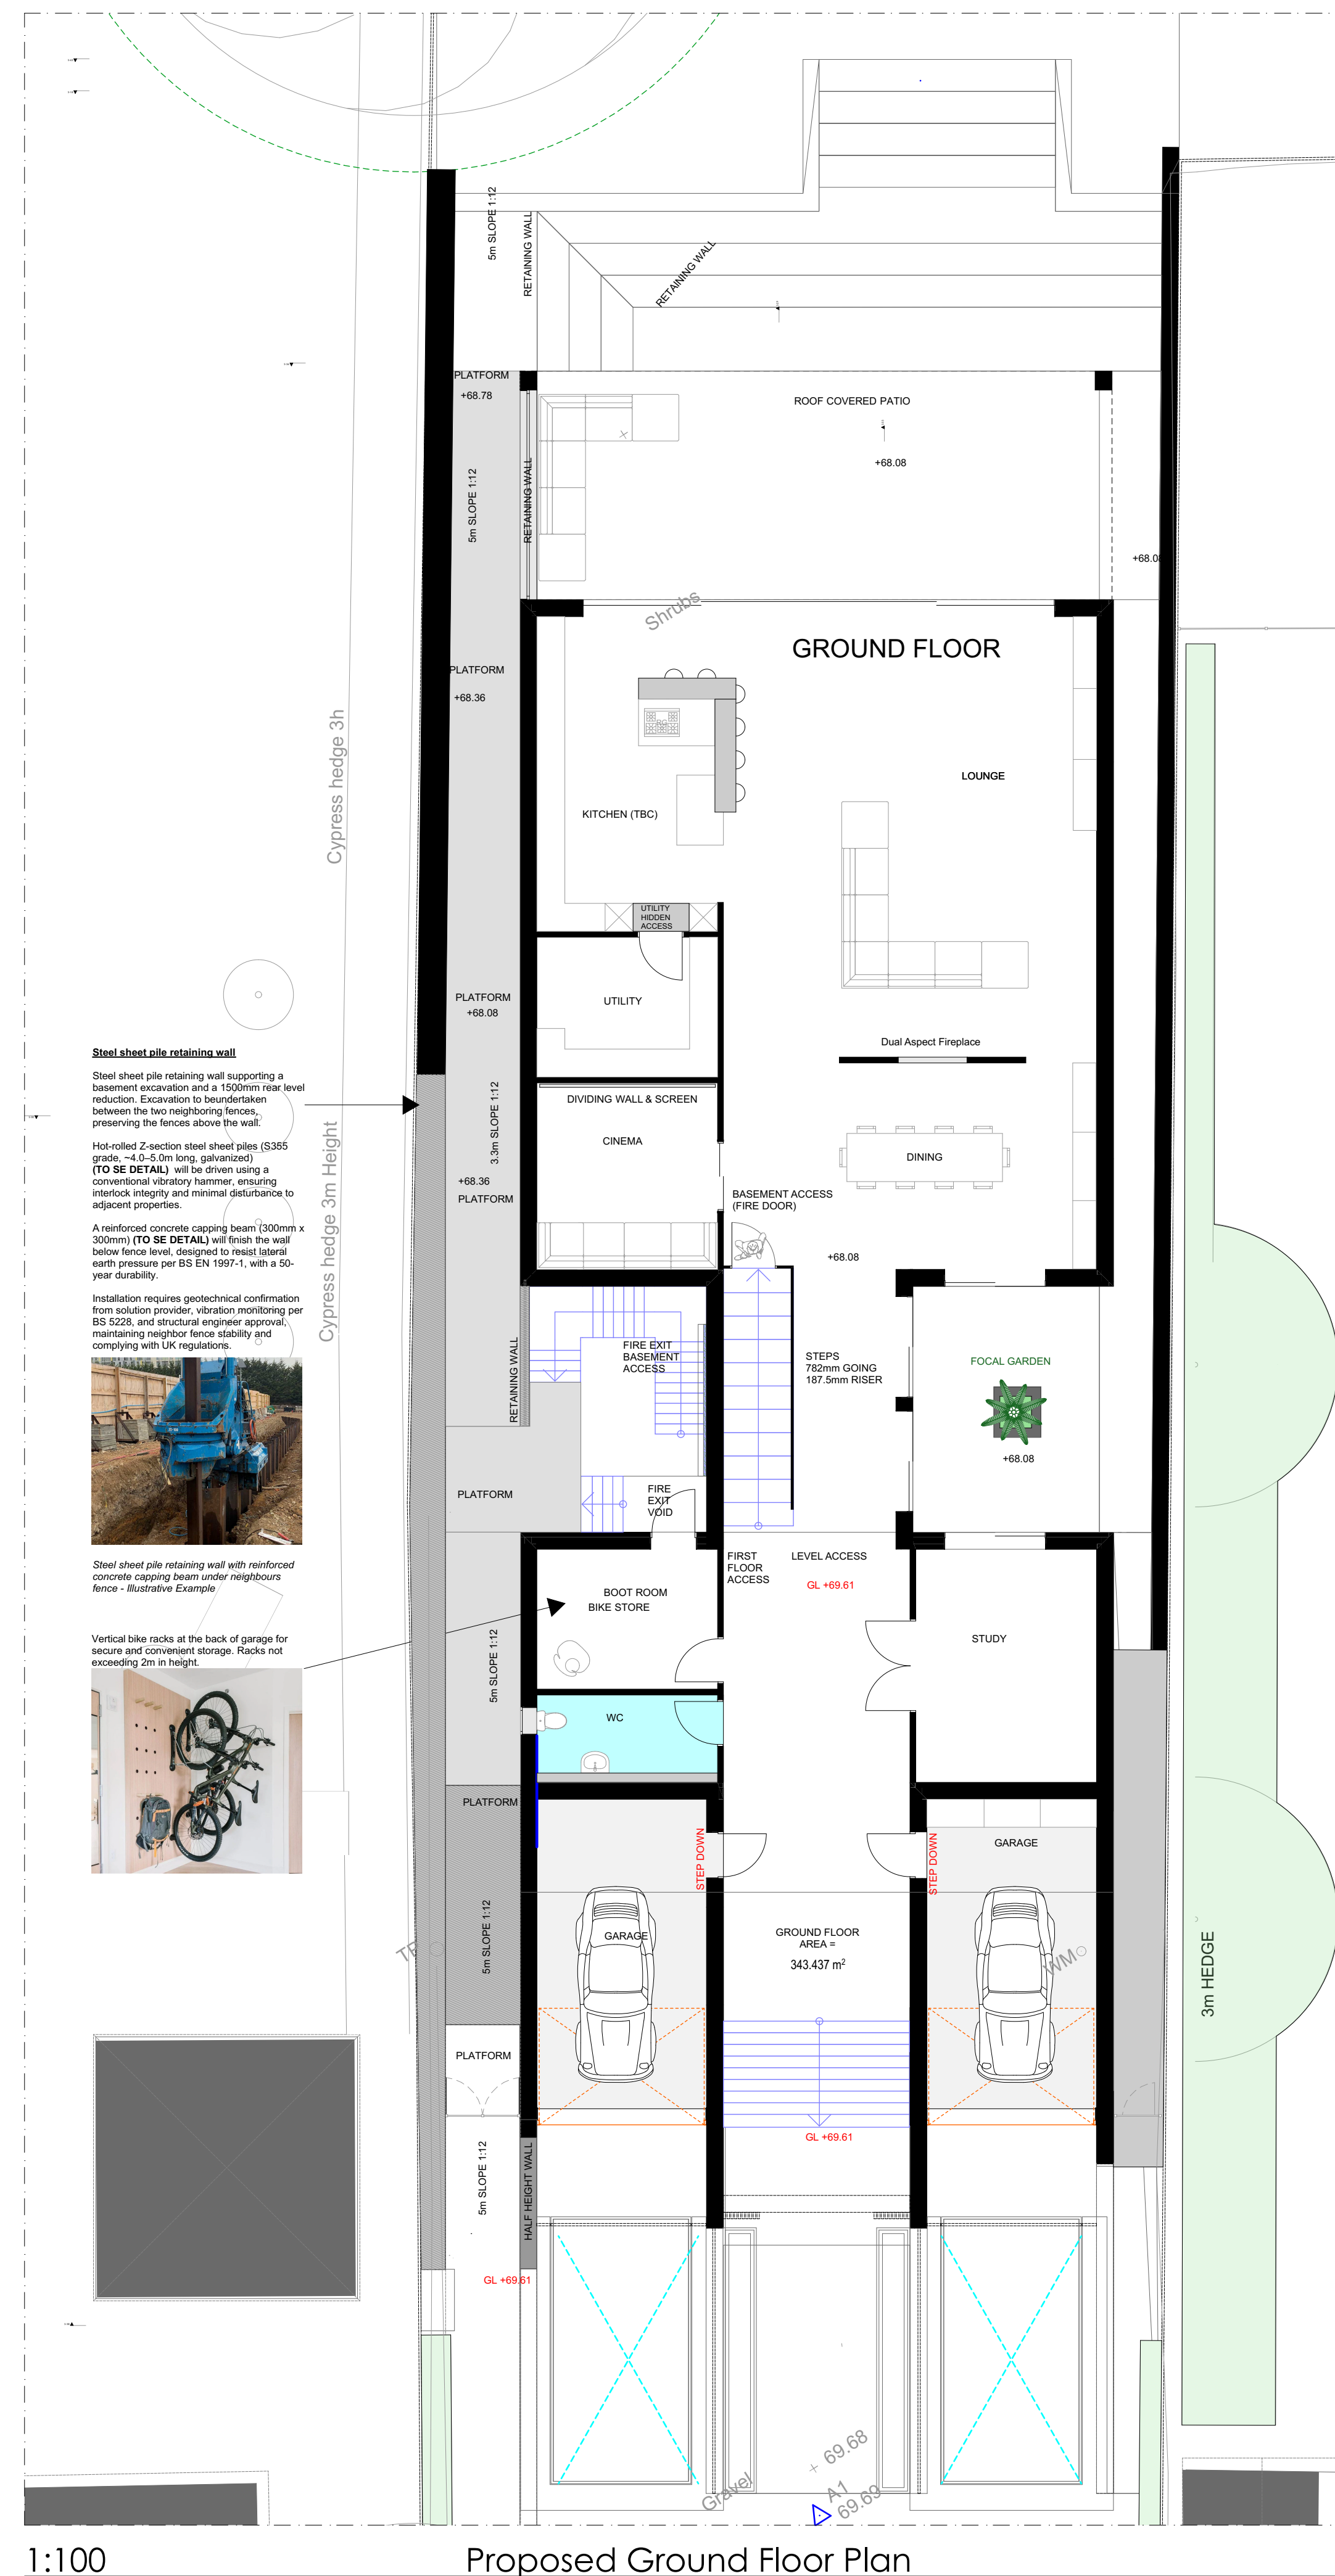


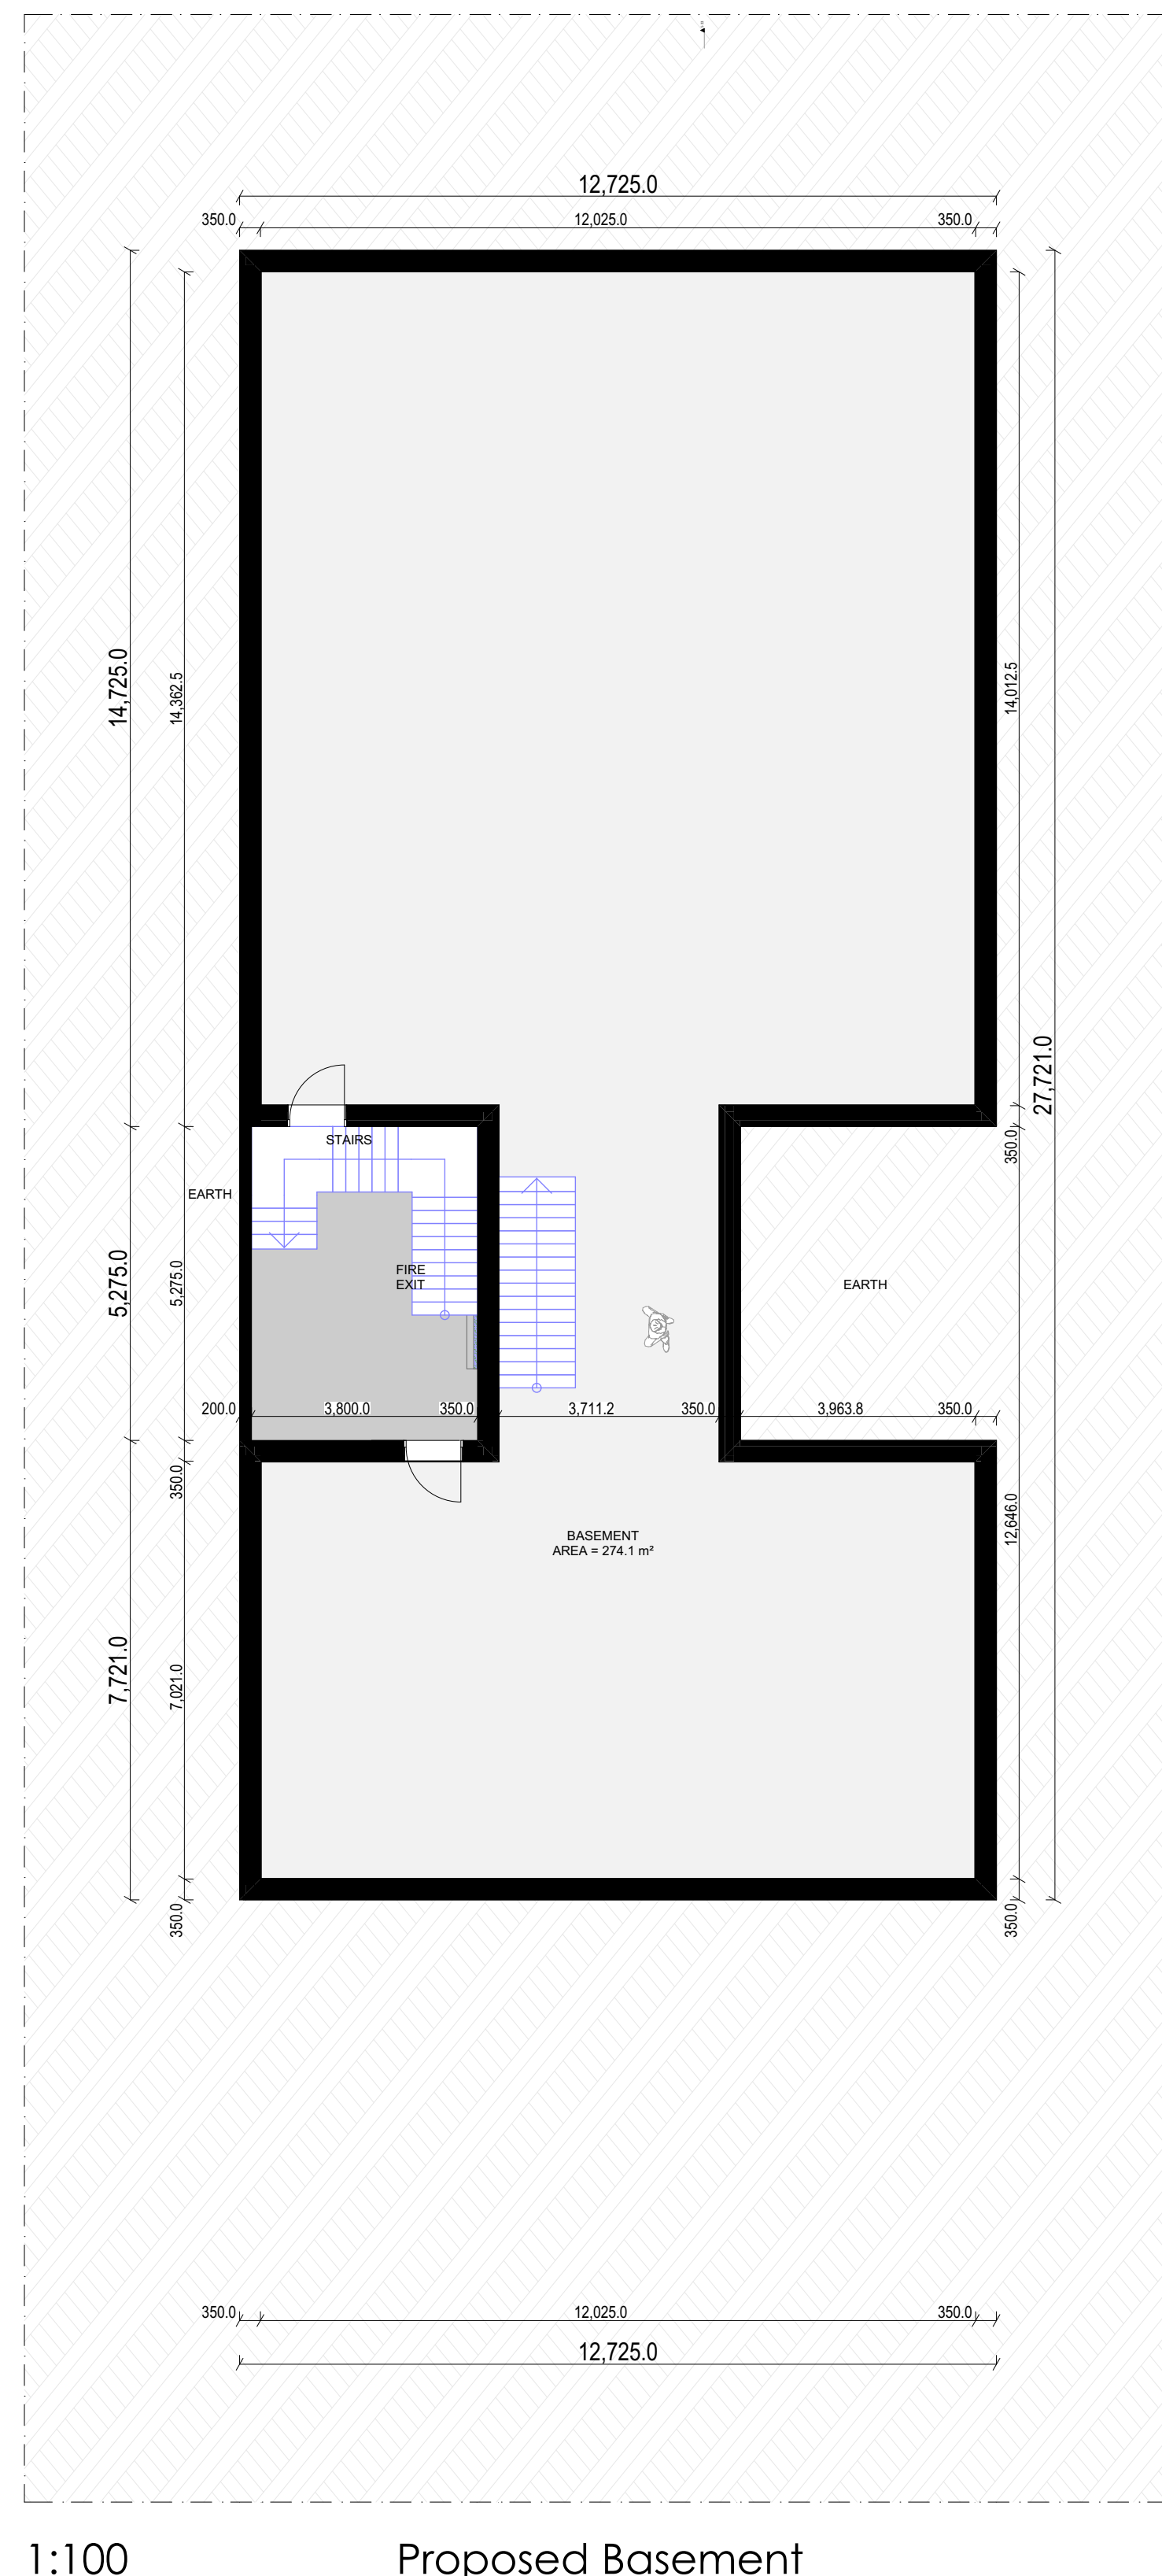



© This drawing remains the property of The Keen Partnership and shall not be copied without prior written consent.

All dimensions to be checked on site and any discrepancies to be reported before work commences.

Notes:

BASEMENT - 274.1 m²
GROUND FLOOR - 343.4 m²
FIRST FLOOR - 231.2 m²

PROPOSED HOUSE
GIA: 848.7m²

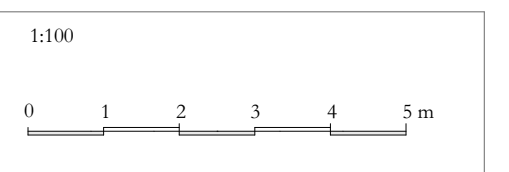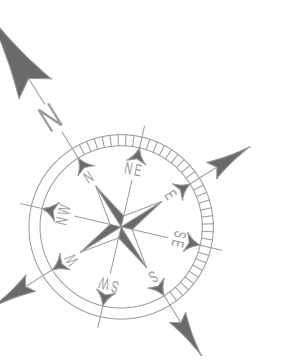

The total volume Above GL is
1039.50m³

The total volume Below GL is
1,484.73 m³

THE KEEN PARTNERSHIP The Courtyard Edinburgh Road Reading RG30 2UA Tel: 0118 9510 855 Fax: 0118 9510 866 chris@keenpartnership.co.uk www.keenpartnership.co.uk	 
Client:	
Jinder Singh Rahi	
Job Title:	
Silver Birches, Heath Ride, Sindesham, Wokingham, RG40 3QJ	
Drawing Title:	
House Basement and Ground Floor Plans	
Issue Date:	Status:
01/12/2025	Planning Drawings
Drawn By:	Scale:
M.W	1:100, 1:20 @A1
Job No:	Drawing No:
This ONE	9377-107
Rev:	
6	