




Existing West Side Elevation

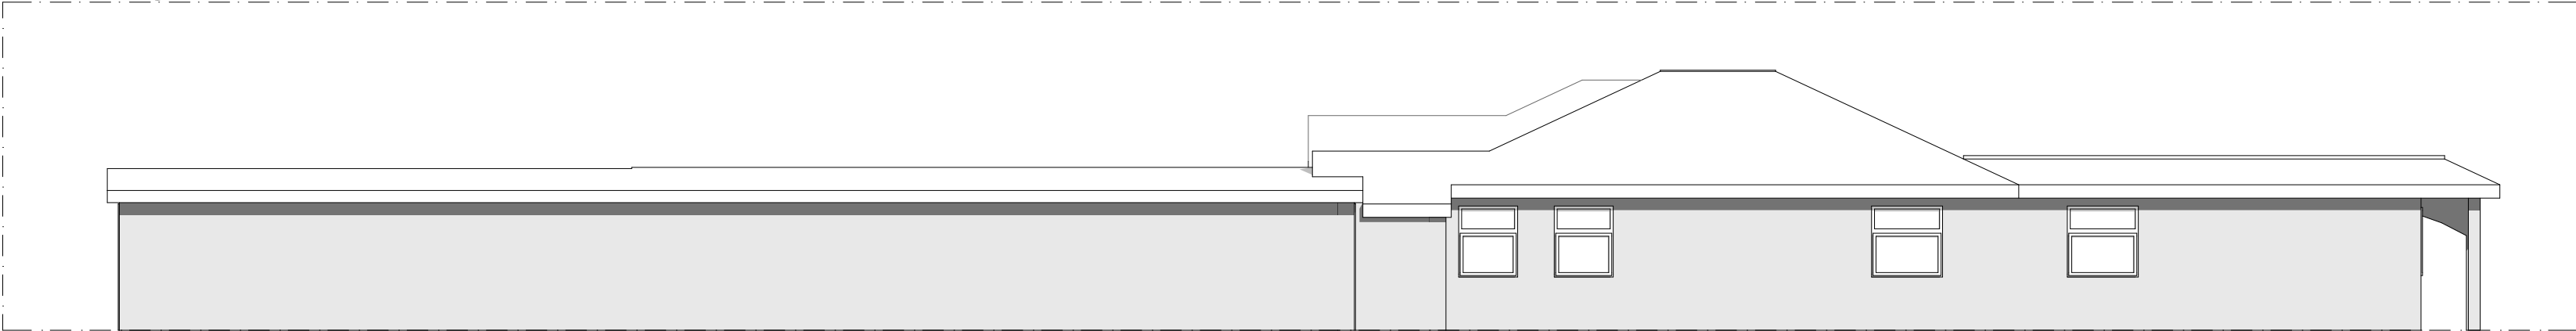


Existing East Side Elevation

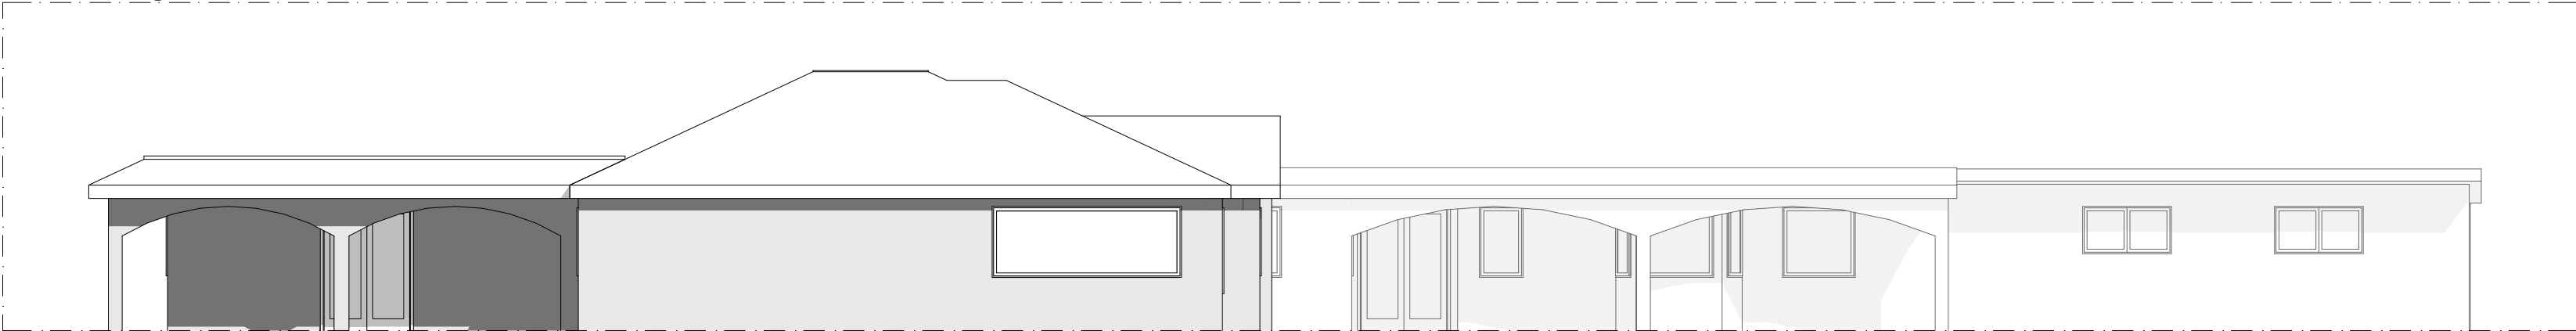

Existing South Front Elevation

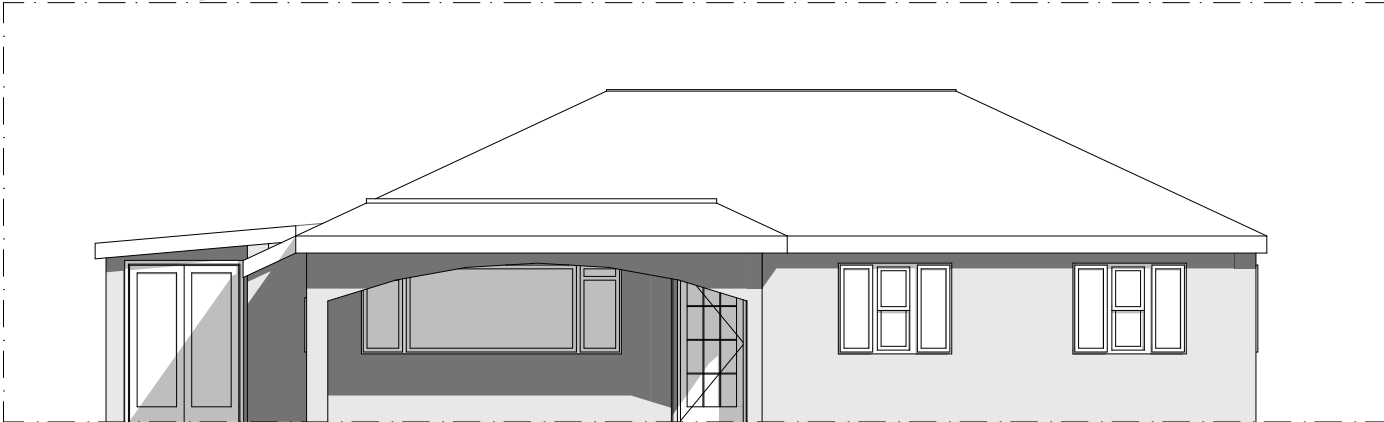

Existing North Rear Elevation

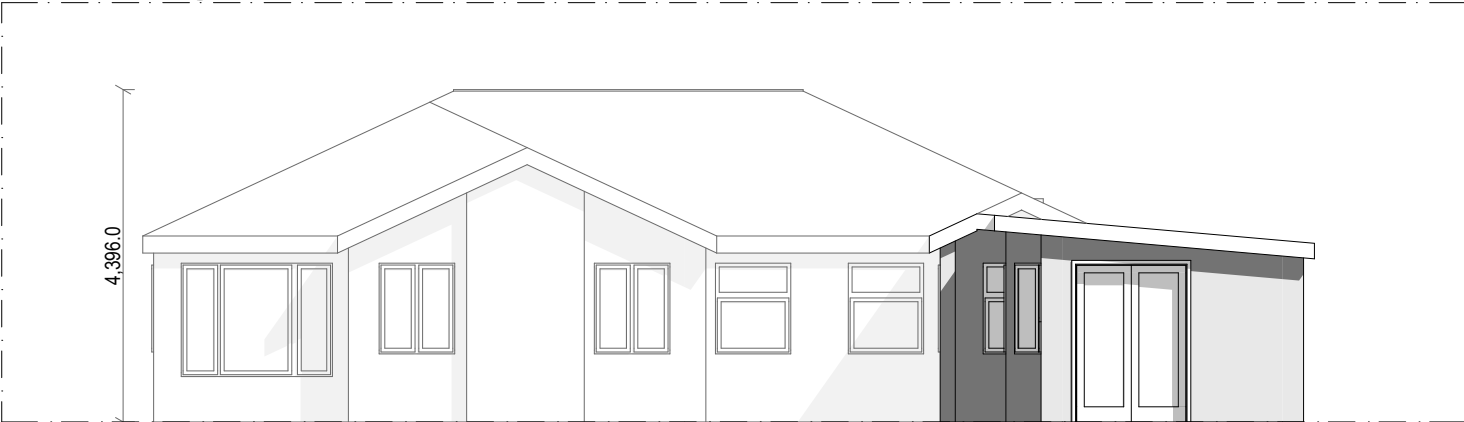


GIA = 214.791 m²

The total Internal volume is 586.15 cubic meters.

© This drawing remains the property of The Keen Partnership and shall not be copied without prior written consent.
All dimensions to be checked on site and any discrepancies to be reported before work commences.

Notes:

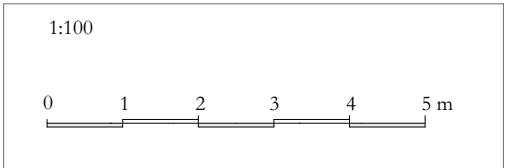

GIA = 214.791 m²

The total Internal volume is 586.15 cubic meters.

THE KEEN PARTNERSHIP
The Courtyard
Edinburgh Road
Reading RG30 2UA
Tel: 0118 9510 855
Fax: 0118 9510 866
chris@keenpartnership.co.uk
www.keenpartnership.co.uk

cabe
chartered association
of building engineers
RICS

Client:
Jinder Singh Rahi

Job Title:
**Silver Birches, Heath Ride,
Sindlesham, Wokingham, RG40 3QJ**

Drawing Title:
Existing Elevations

Issue Date: 01/12/2025	Status: Planning Drawings	
	Drawn By: M.W	Scale: 1:100@A2
Job No: This ONE	Drawing No: 9377-101	Rev: 6