



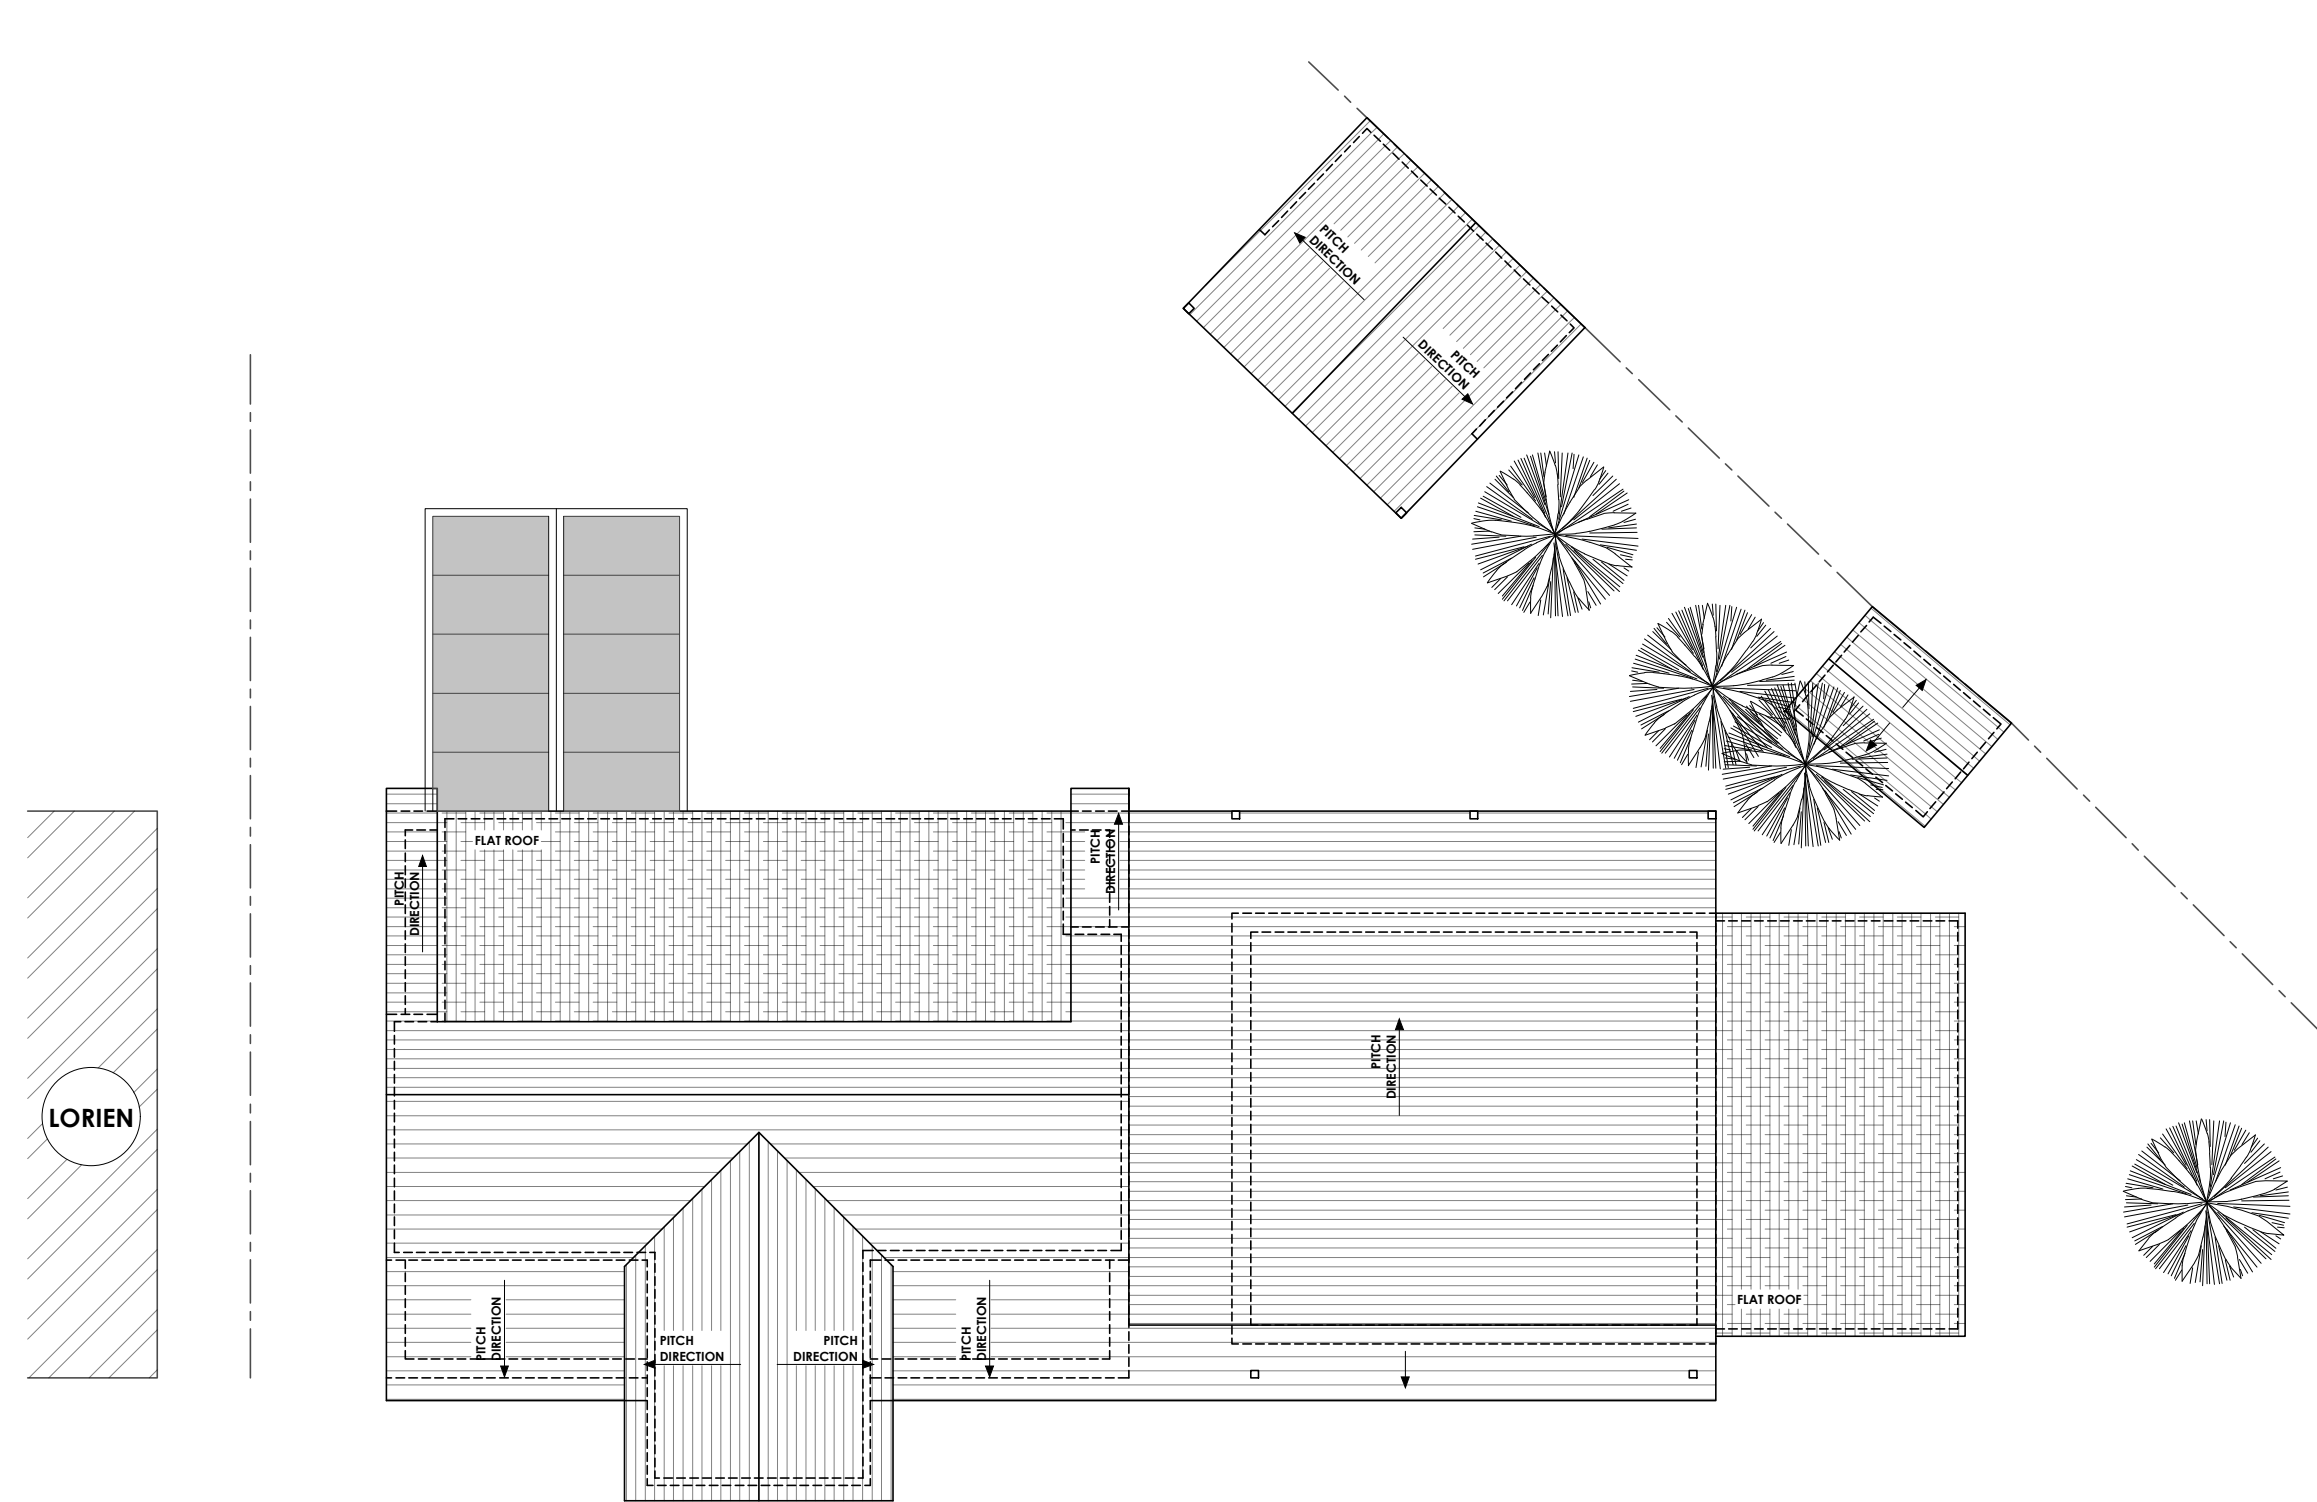


EXISTING ROOF PLAN
SCALE 1/100

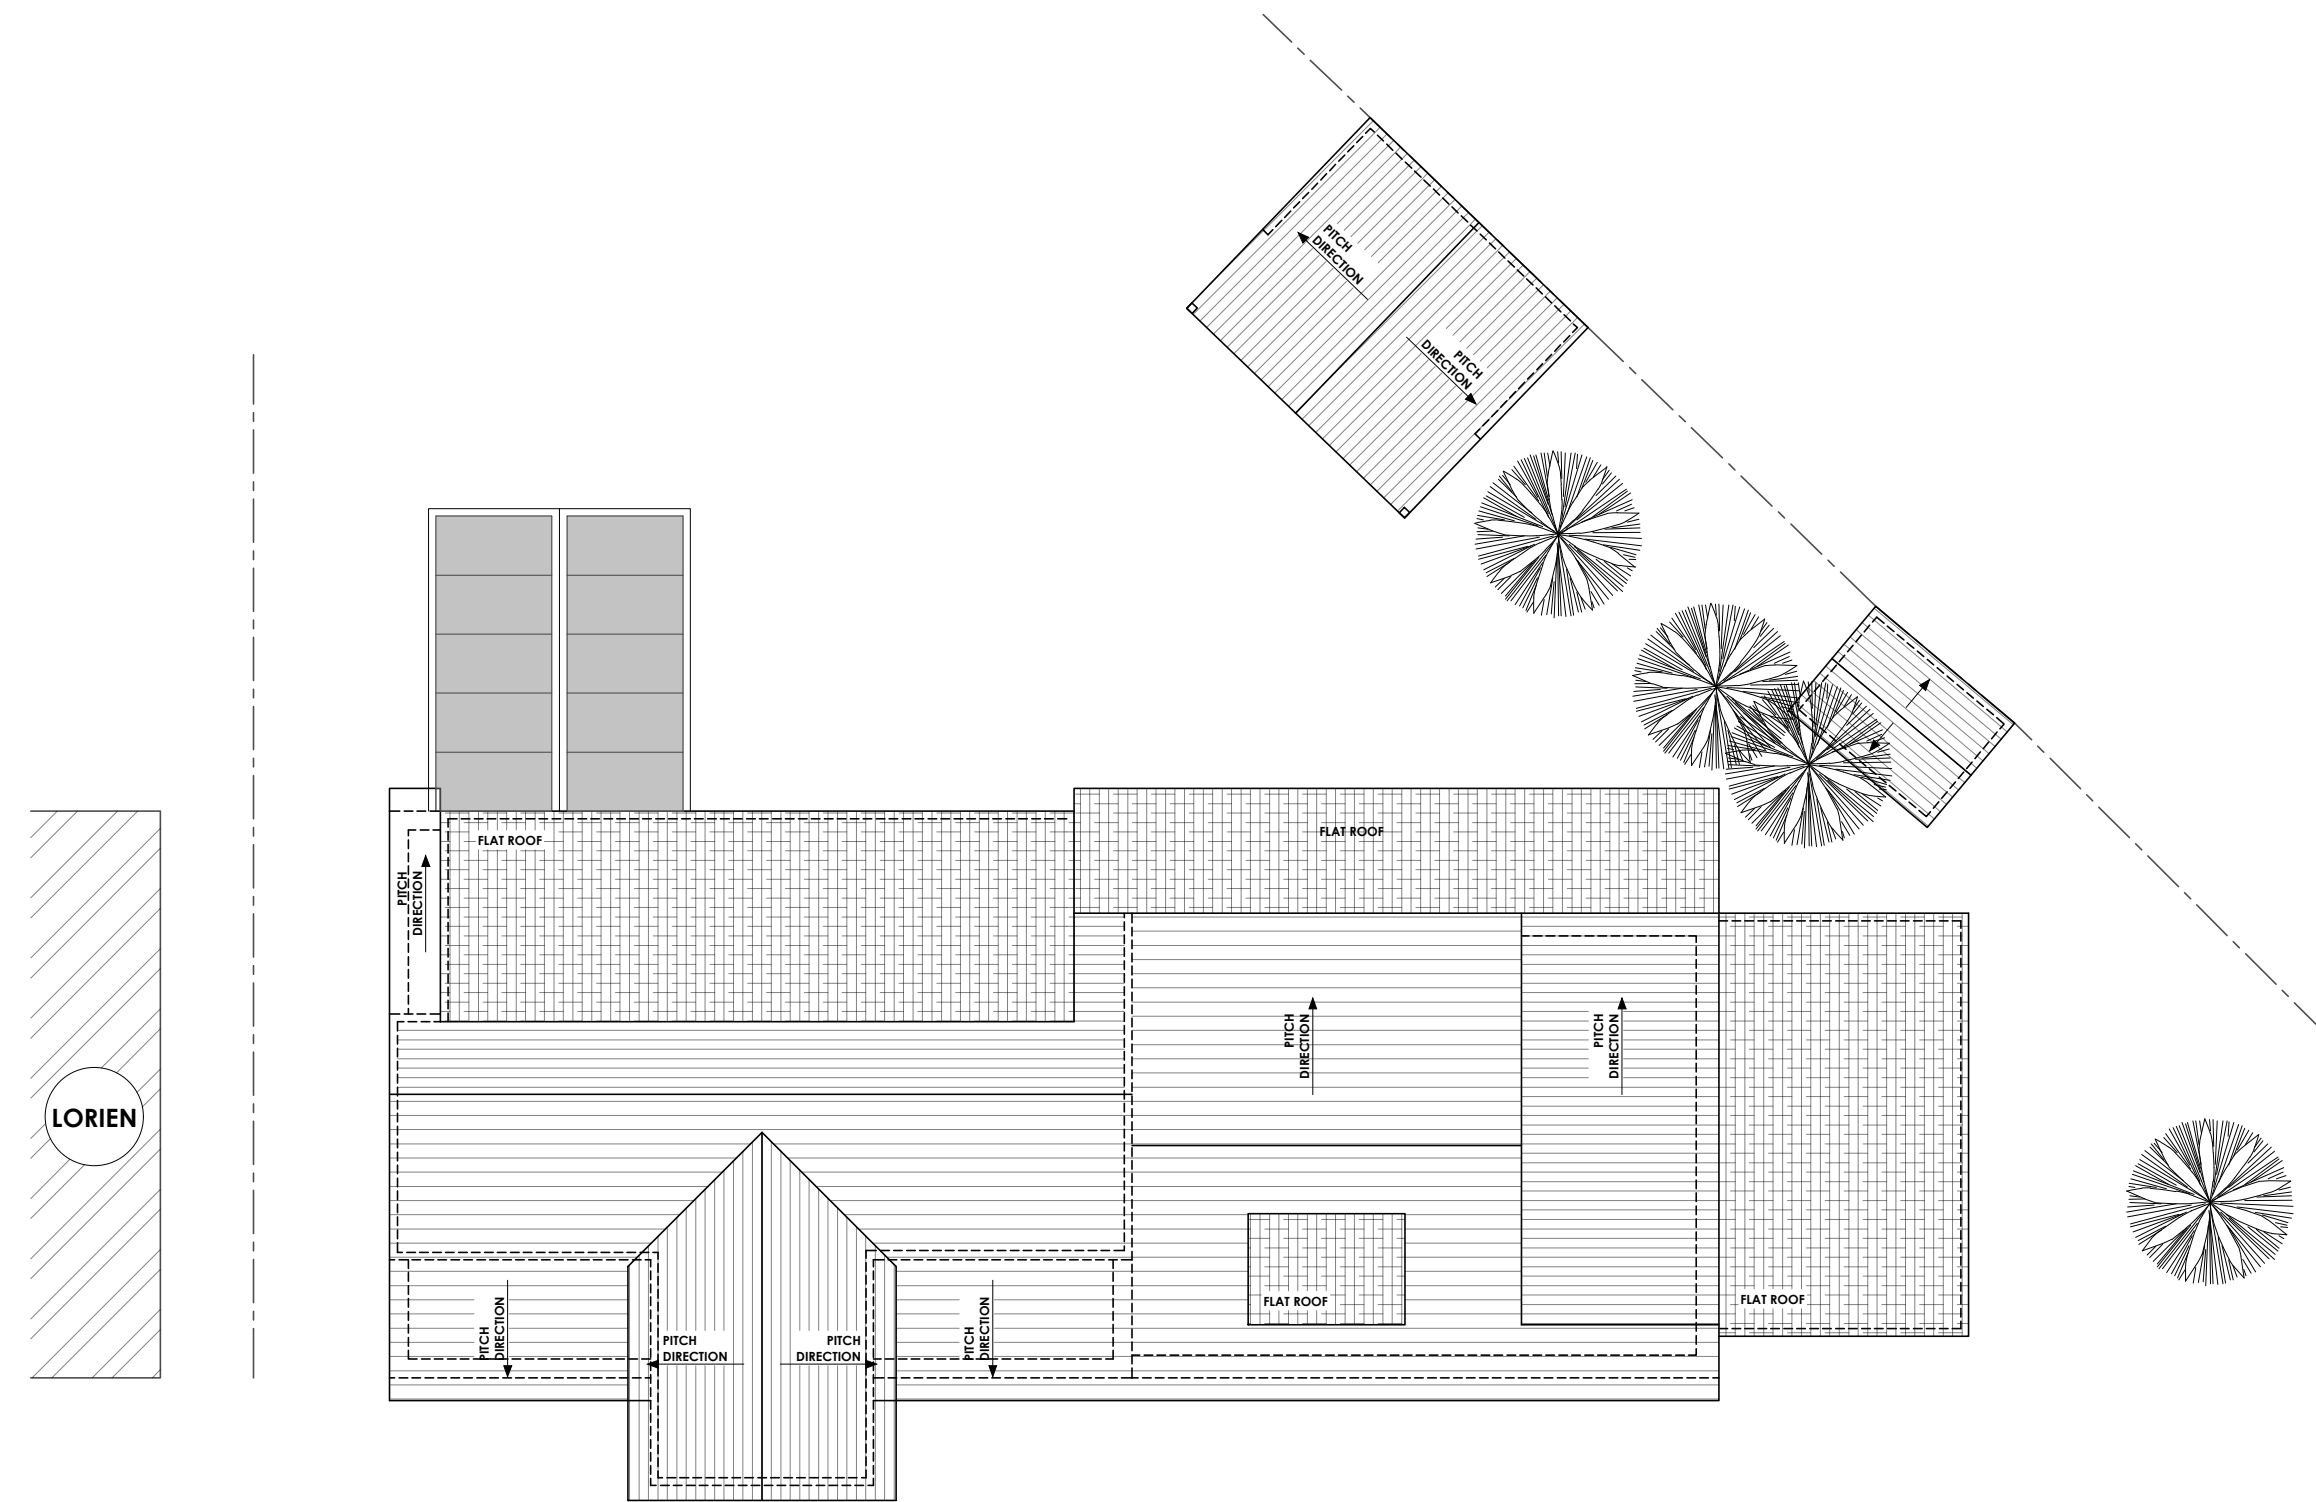


PROPOSED ROOF PLAN
SCALE 1/100



EXISTING FRONT ELEVATION
SCALE 1/100

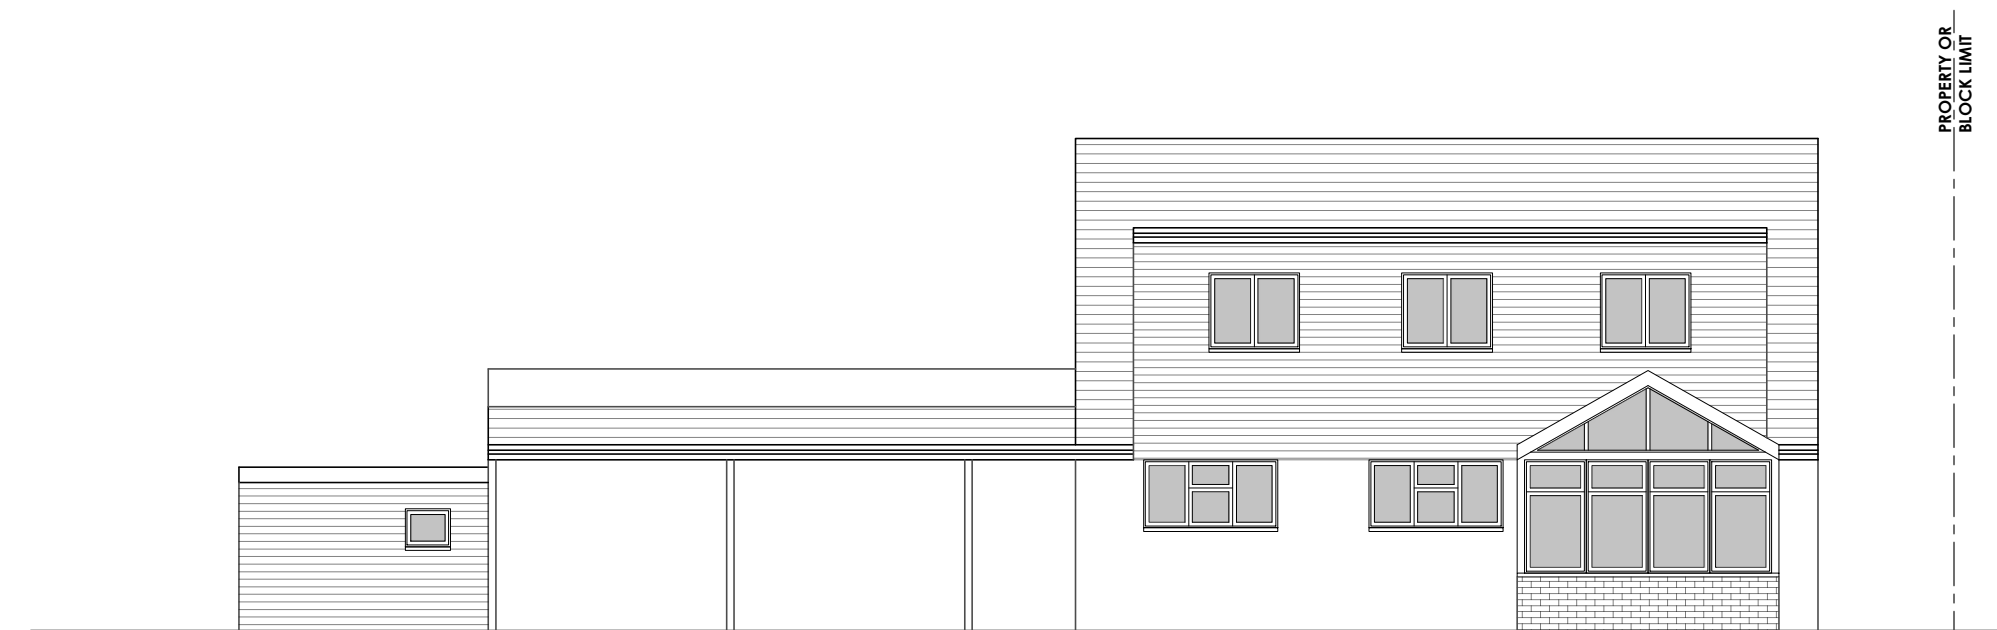

EXISTING REAR ELEVATION
SCALE 1/100

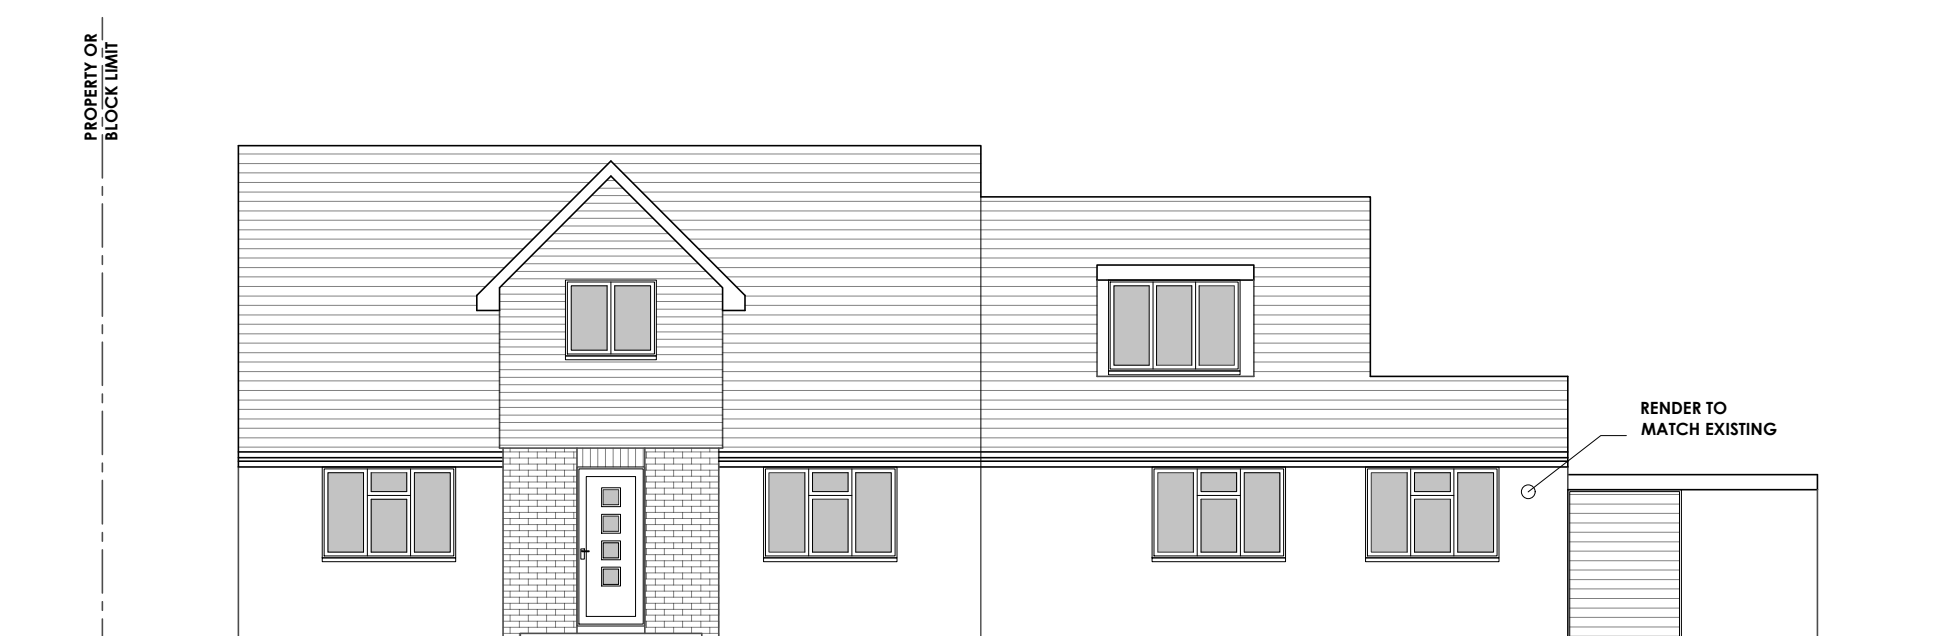

PROPOSED FRONT ELEVATION
SCALE 1/100



PROPOSED REAR ELEVATION
SCALE 1/100

DRAWING	
ROOF PLANS & ELEVATIONS	
PROJECT ADDRESS	
TALL TREES, GORSE RIDE NORTH FINCHAMPSTEAD WOKINGHAM RG40 3ES	
CLIENT NAME	
MR. ARSALAN SHAHID	
PROJECT	
CONVERSION AND EXTENSION OF THE EXISTING GARAGE AND HALLING OF THE COVERED LINK TO PROVIDE ANNUAL ACCOMMODATION, TOGETHER WITH THE ERECTION OF A FIRST FLOOR SIDE EXTENSION, ASSOCIATED DOORWAY WINDOWS, ROOF ALTERATIONS AND ALTERATIONS TO FENESTRATION.	
DATE	
15.09.2026	
PROPOSED OF USE	
PLANNING	
SCALE	
1:100 @A1	
DRAWING NUMBER	
2675/PL/02	
REVISION	

NOTES:
THIS DRAWING IS THE SUBJECT OF COPYRIGHT
AND DESIGN RIGHTS AND SHALL NOT BE
REPRODUCED, LOANED, COPIED OR SUBMITTED
TO ANY OTHER PARTY.