




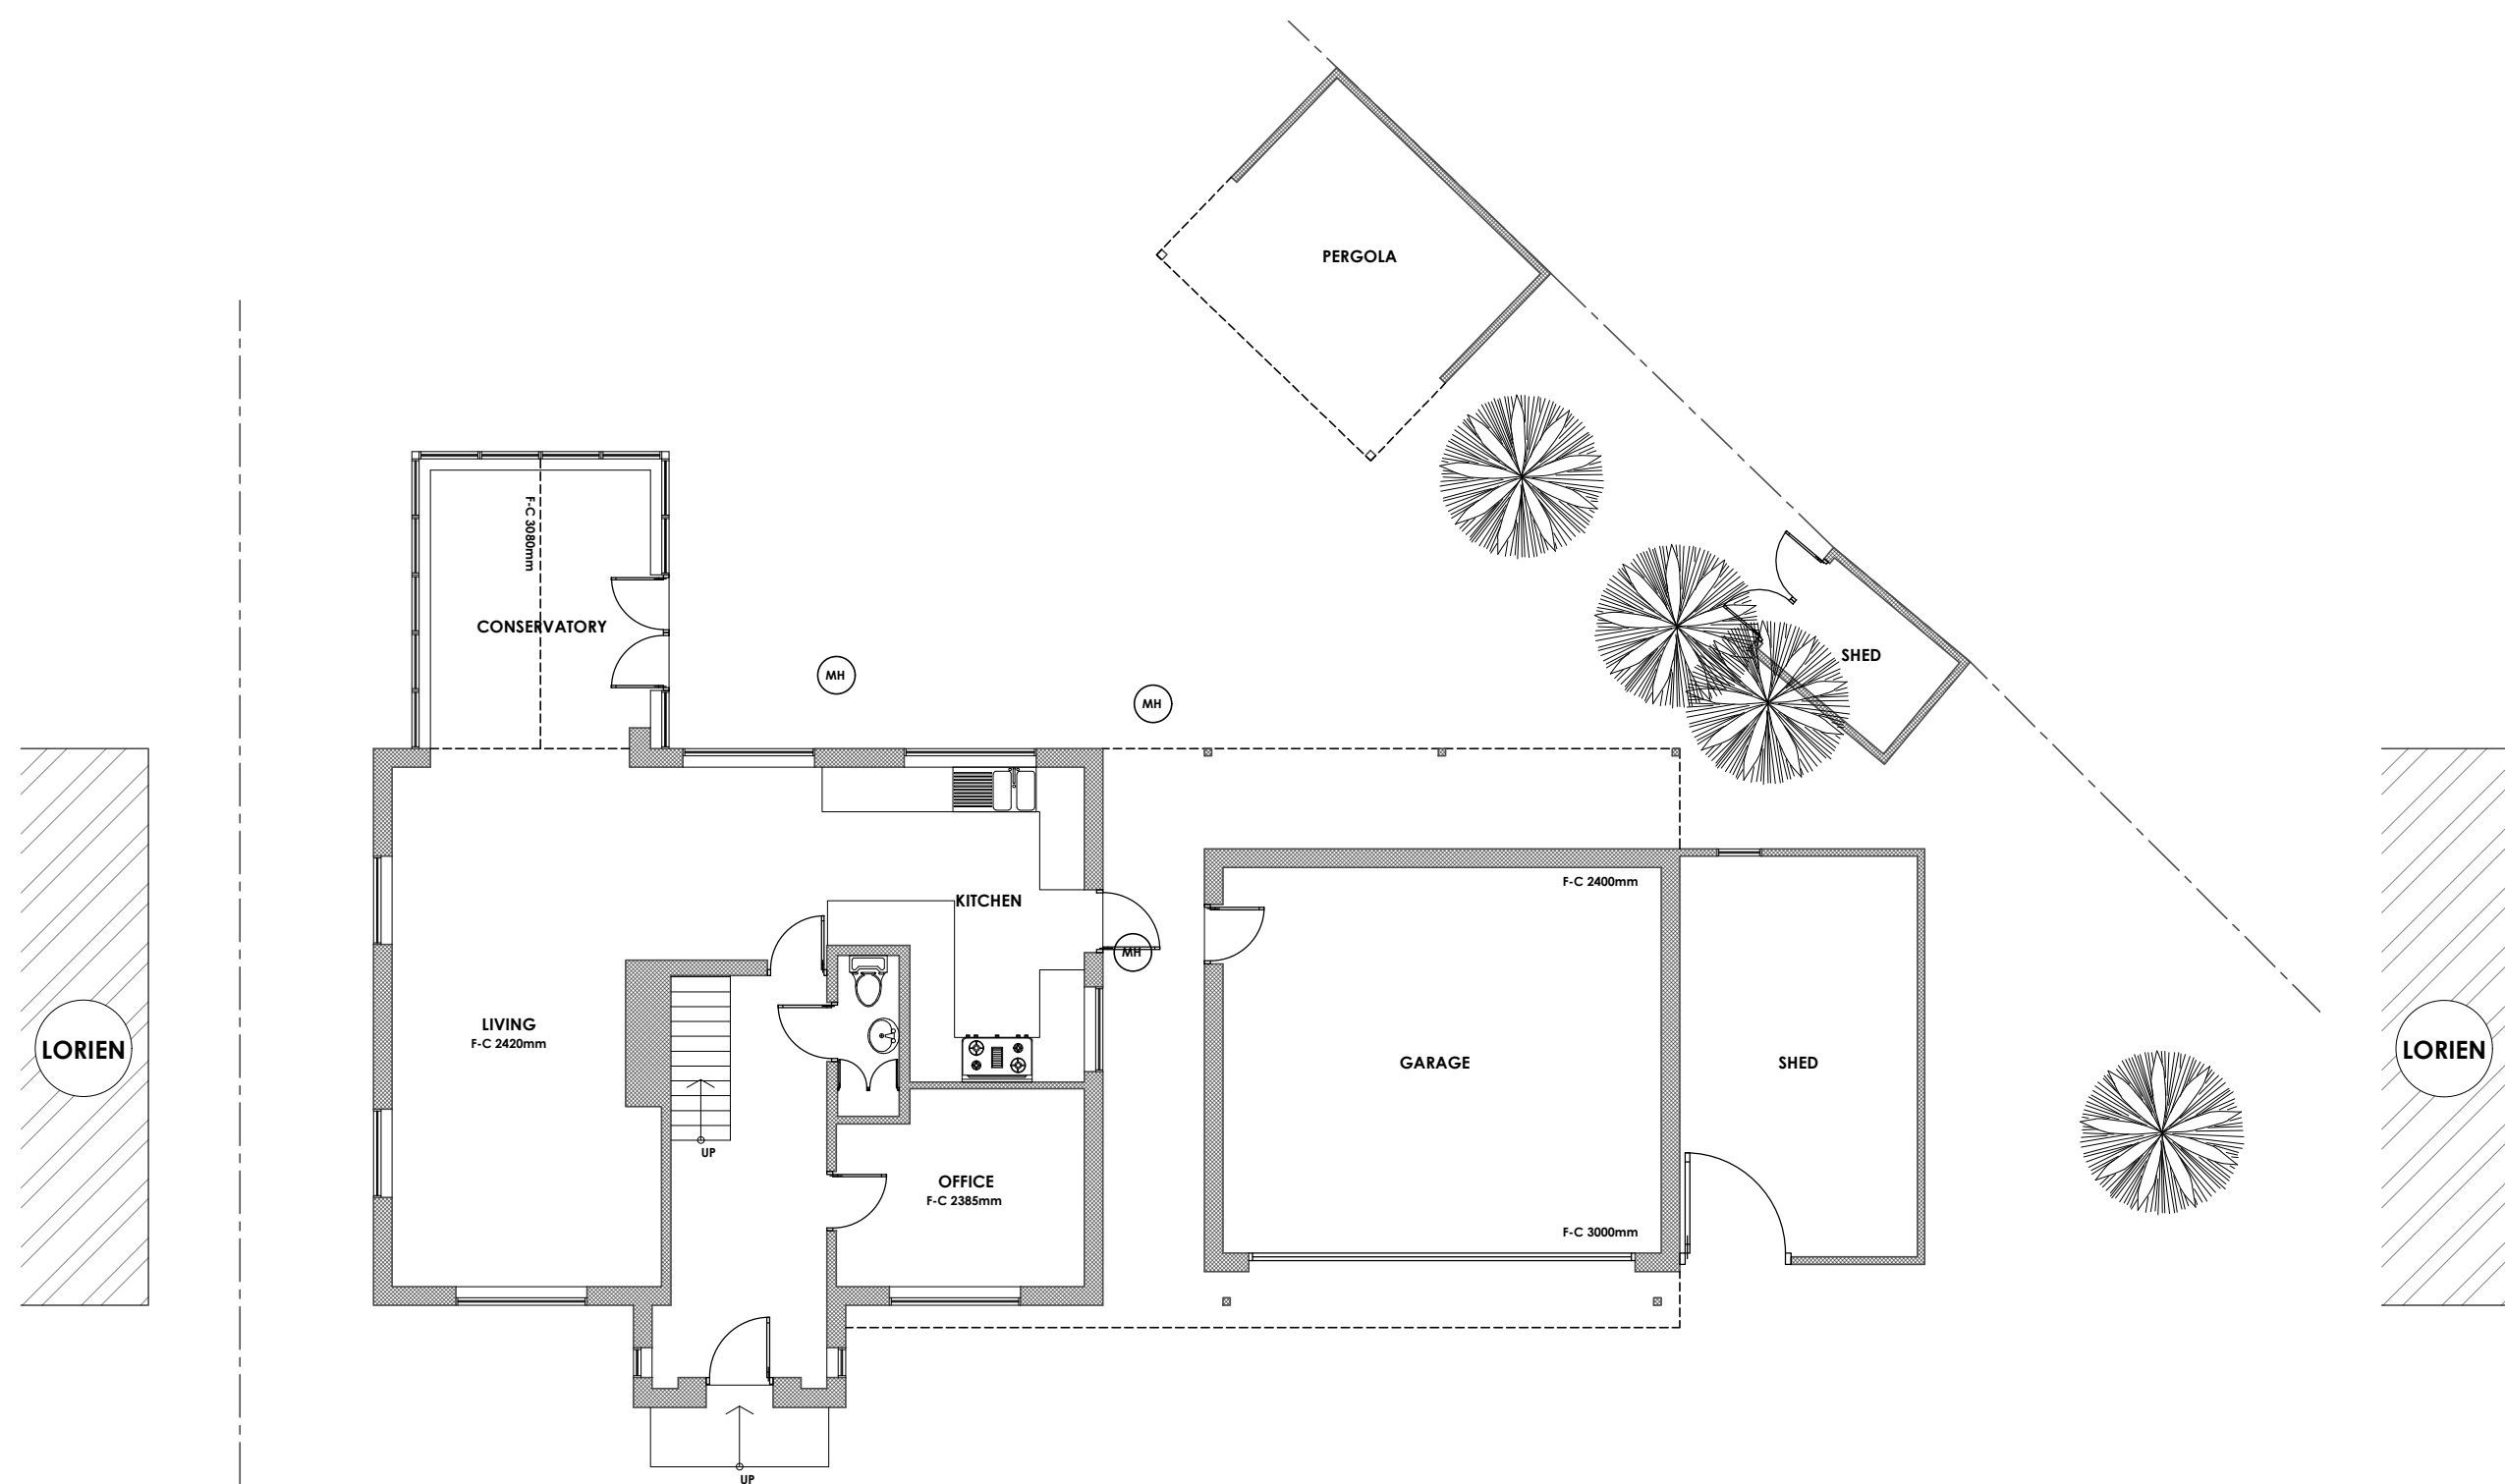

EXISTING GROUND FLOOR PLAN
SCALE 1/100

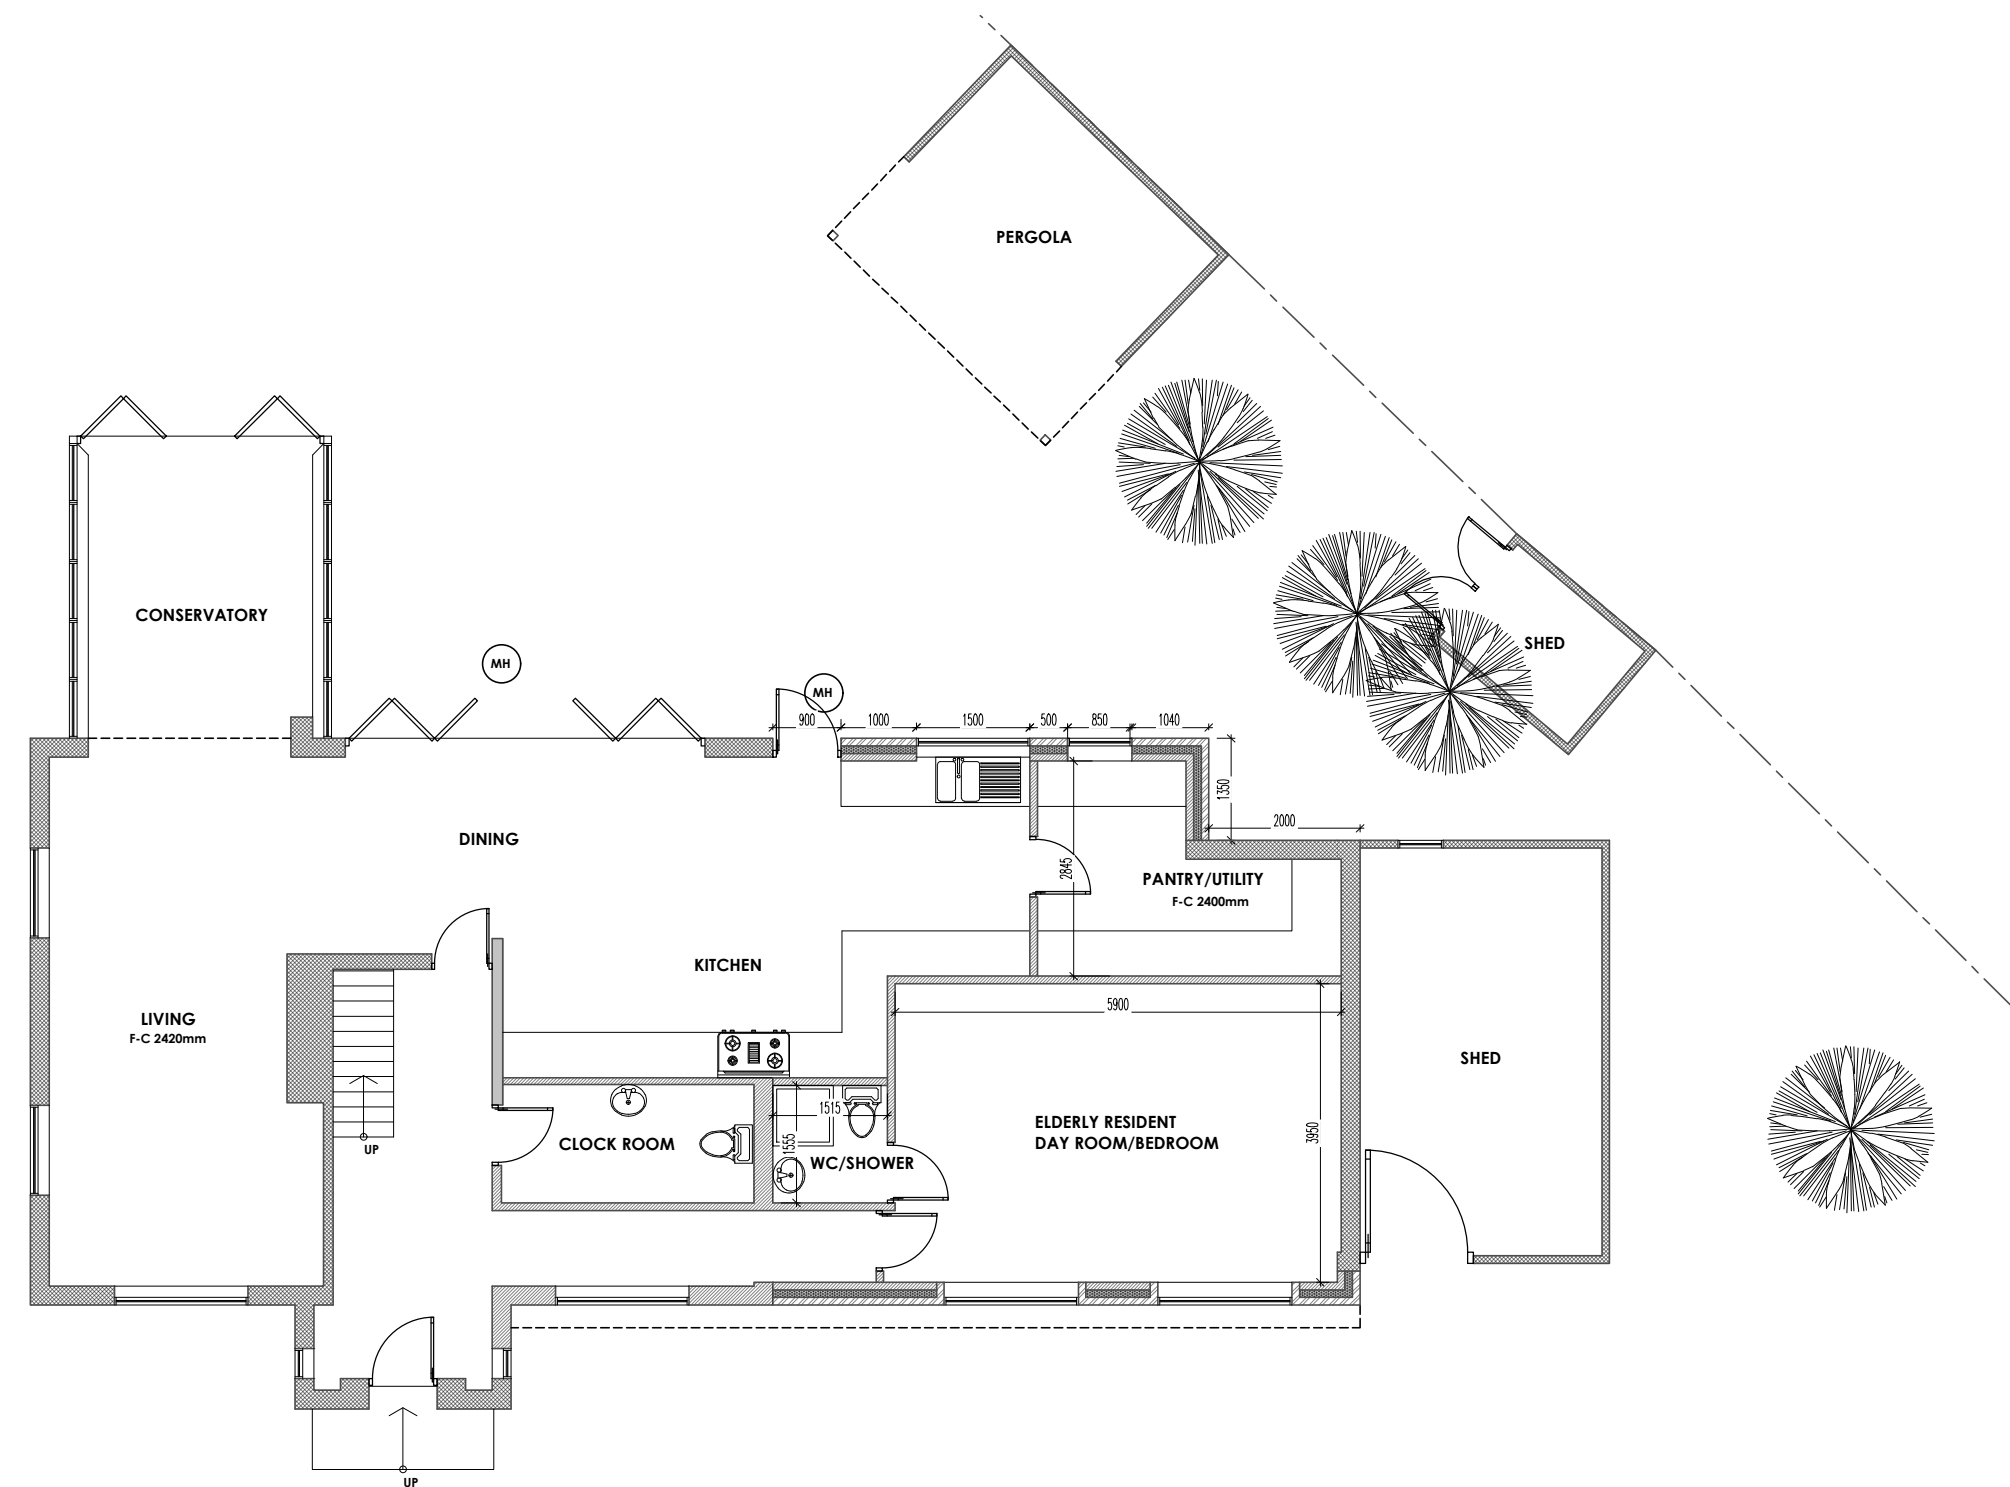


PROPOSED GROUND FLOOR PLAN
SCALE 1/100

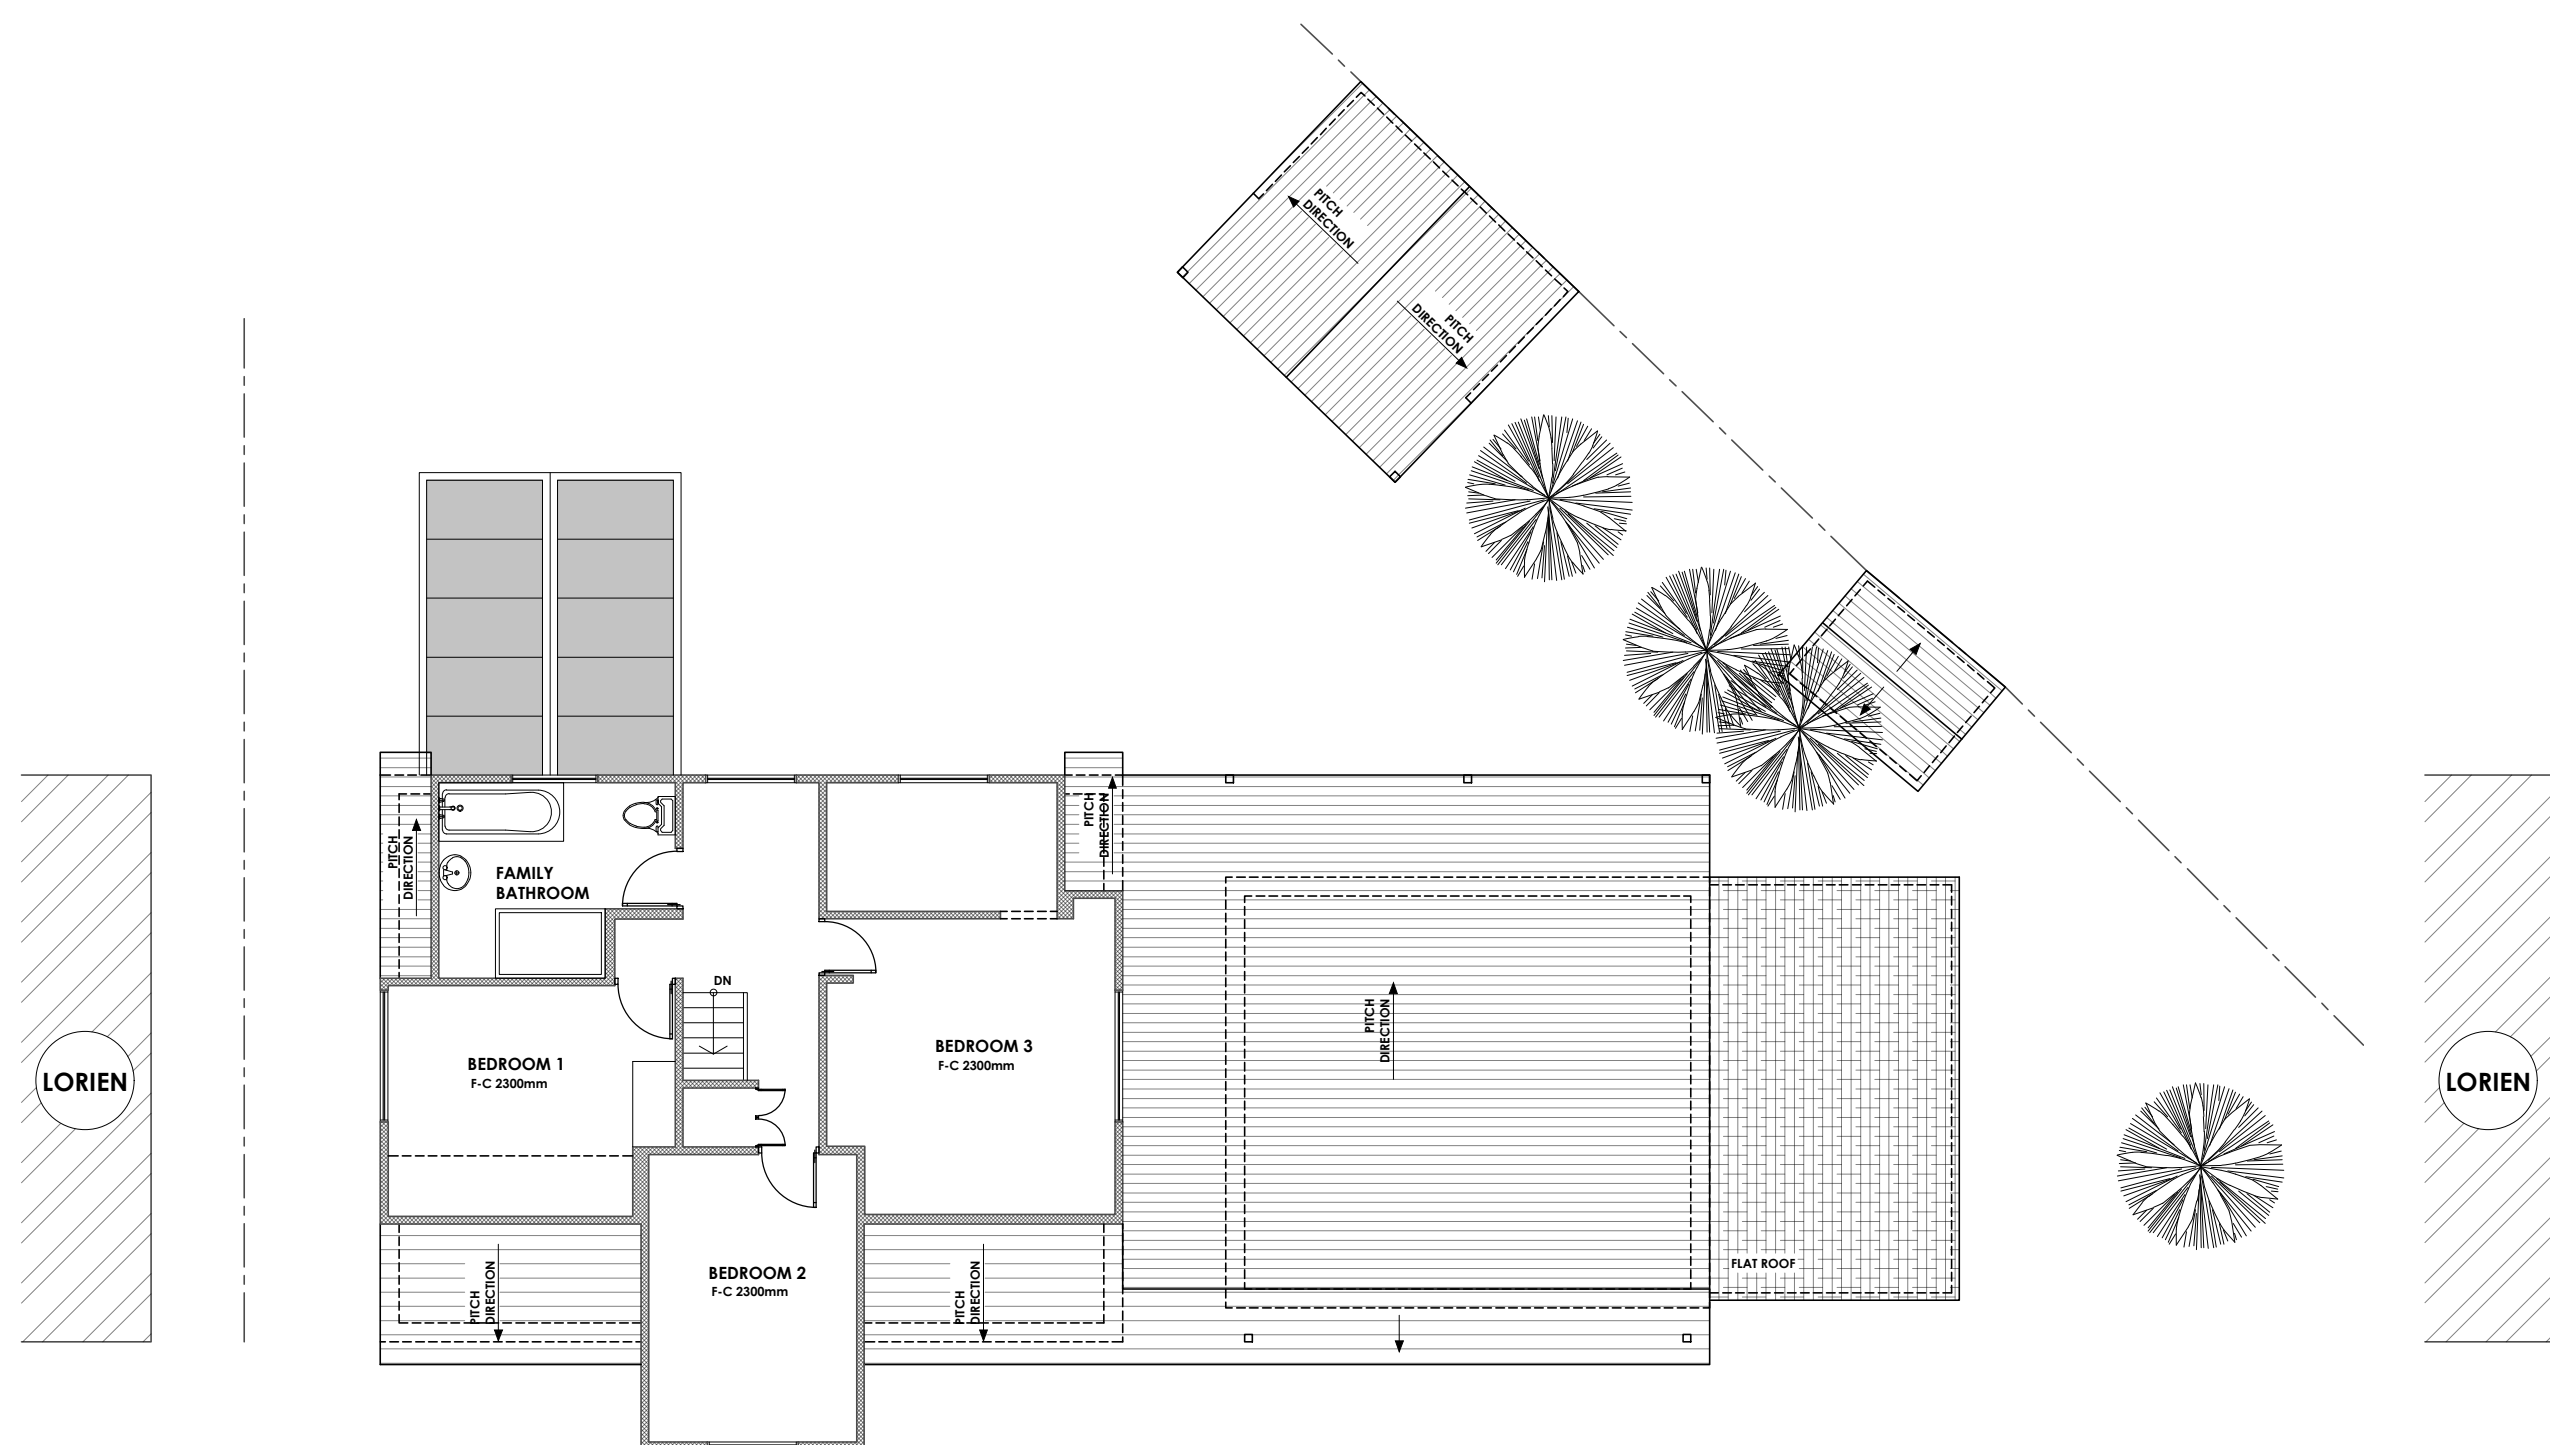

EXISTING FIRST FLOOR PLAN
SCALE 1/100



PROPOSED FIRST FLOOR PLAN
SCALE 1/100

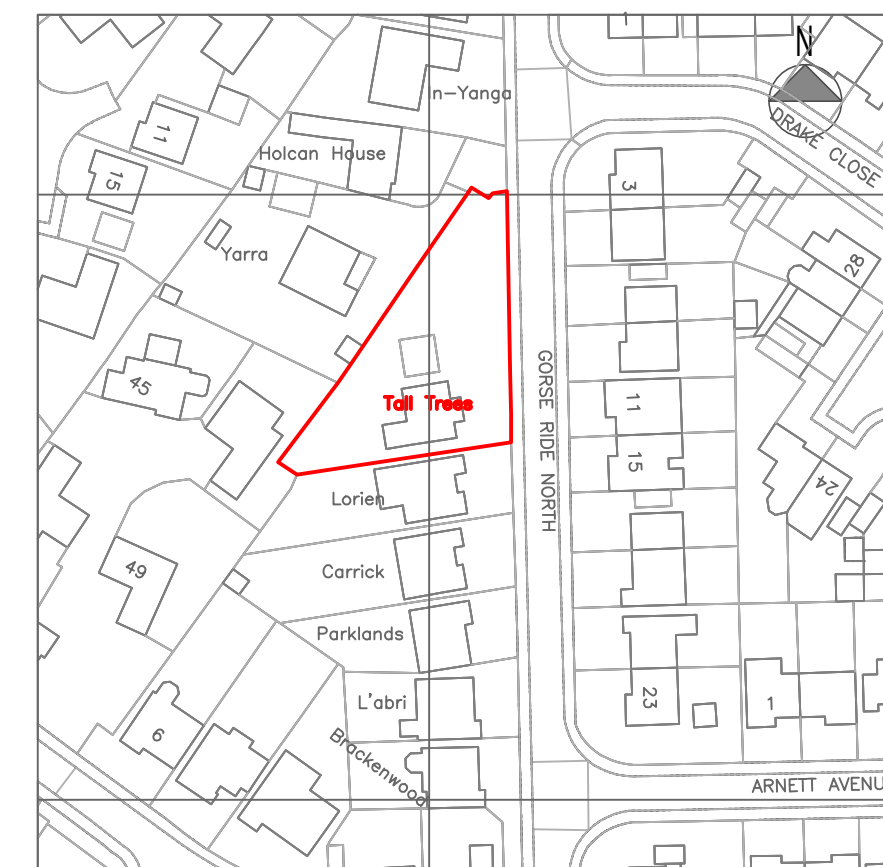

@ Crown Copyright and database rights 2026 OS 100047474

LOCATION PLAN
SCALE 1/1250



DRAWING:	FLOOR PLANS & ELEVATIONS
PROJECT ADDRESS:	TALL TREES, GORSE RIDE NORTH FINCHAMPSTEAD WOKINGHAM RG40 3ES
CLIENT NAME:	MR. ARSALAN SHAHID
PROJECT:	CONVERSION AND EXTENSION OF THE EXISTING GARAGE AND BUILDING OF THE COVERED LINK TO PROVIDE ANCLAY ACCOMMODATION TOGETHER WITH THE ERECTION OF A FIRST FLOOR SIDE EXTENSION, ASSOCIATED DORMER WINDOWS, ROOF ALTERATIONS AND ALTERATIONS TO FINESTRACTION.
DATE:	15.09.2026
FORWARDED TO:	PLANNING
SCALE:	1:100, 1:1250@A1
DRAWING NUMBER:	2675/PL/01
REVISION:	

NOTES:
THIS DRAWING IS THE SUBJECT OF COPYRIGHT
AND DESIGN RIGHTS AND SHALL NOT BE
REPRODUCED, LOANED, COPIED OR SUBMITTED
TO ANY OTHER PARTY.

Architecture | Planning

268 BATH ROAD
SLOUGH
BERKSHIRE
SL1 4DX
TEL: 01753 709770
MOB: 0774 8716893
www.sa-associates.co.uk

