




Existing Front Elevation 1-100



Existing Rear Elevation 1-100

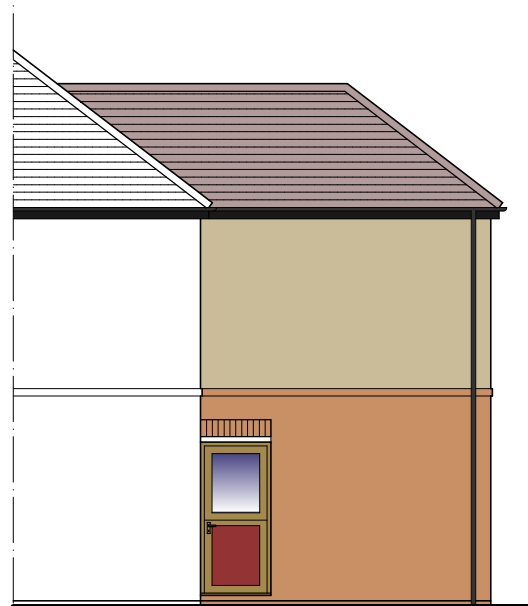


Existing Side Elevation 1-100




Proposed Front Elevation 1-100







Proposed Rear Elevation 1-100

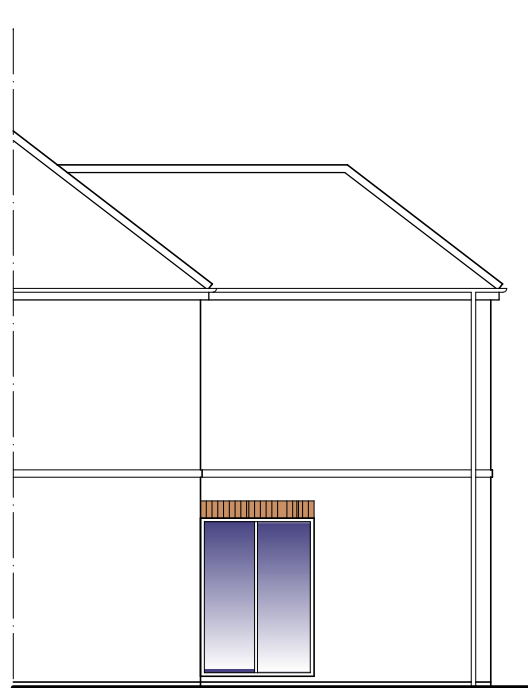


Proposed Side Elevation 1-100

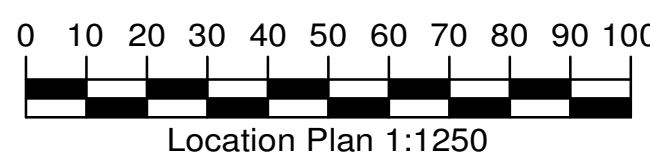

Mapping contents © Crown copyright and database rights 2024 Ordnance Survey 100035207

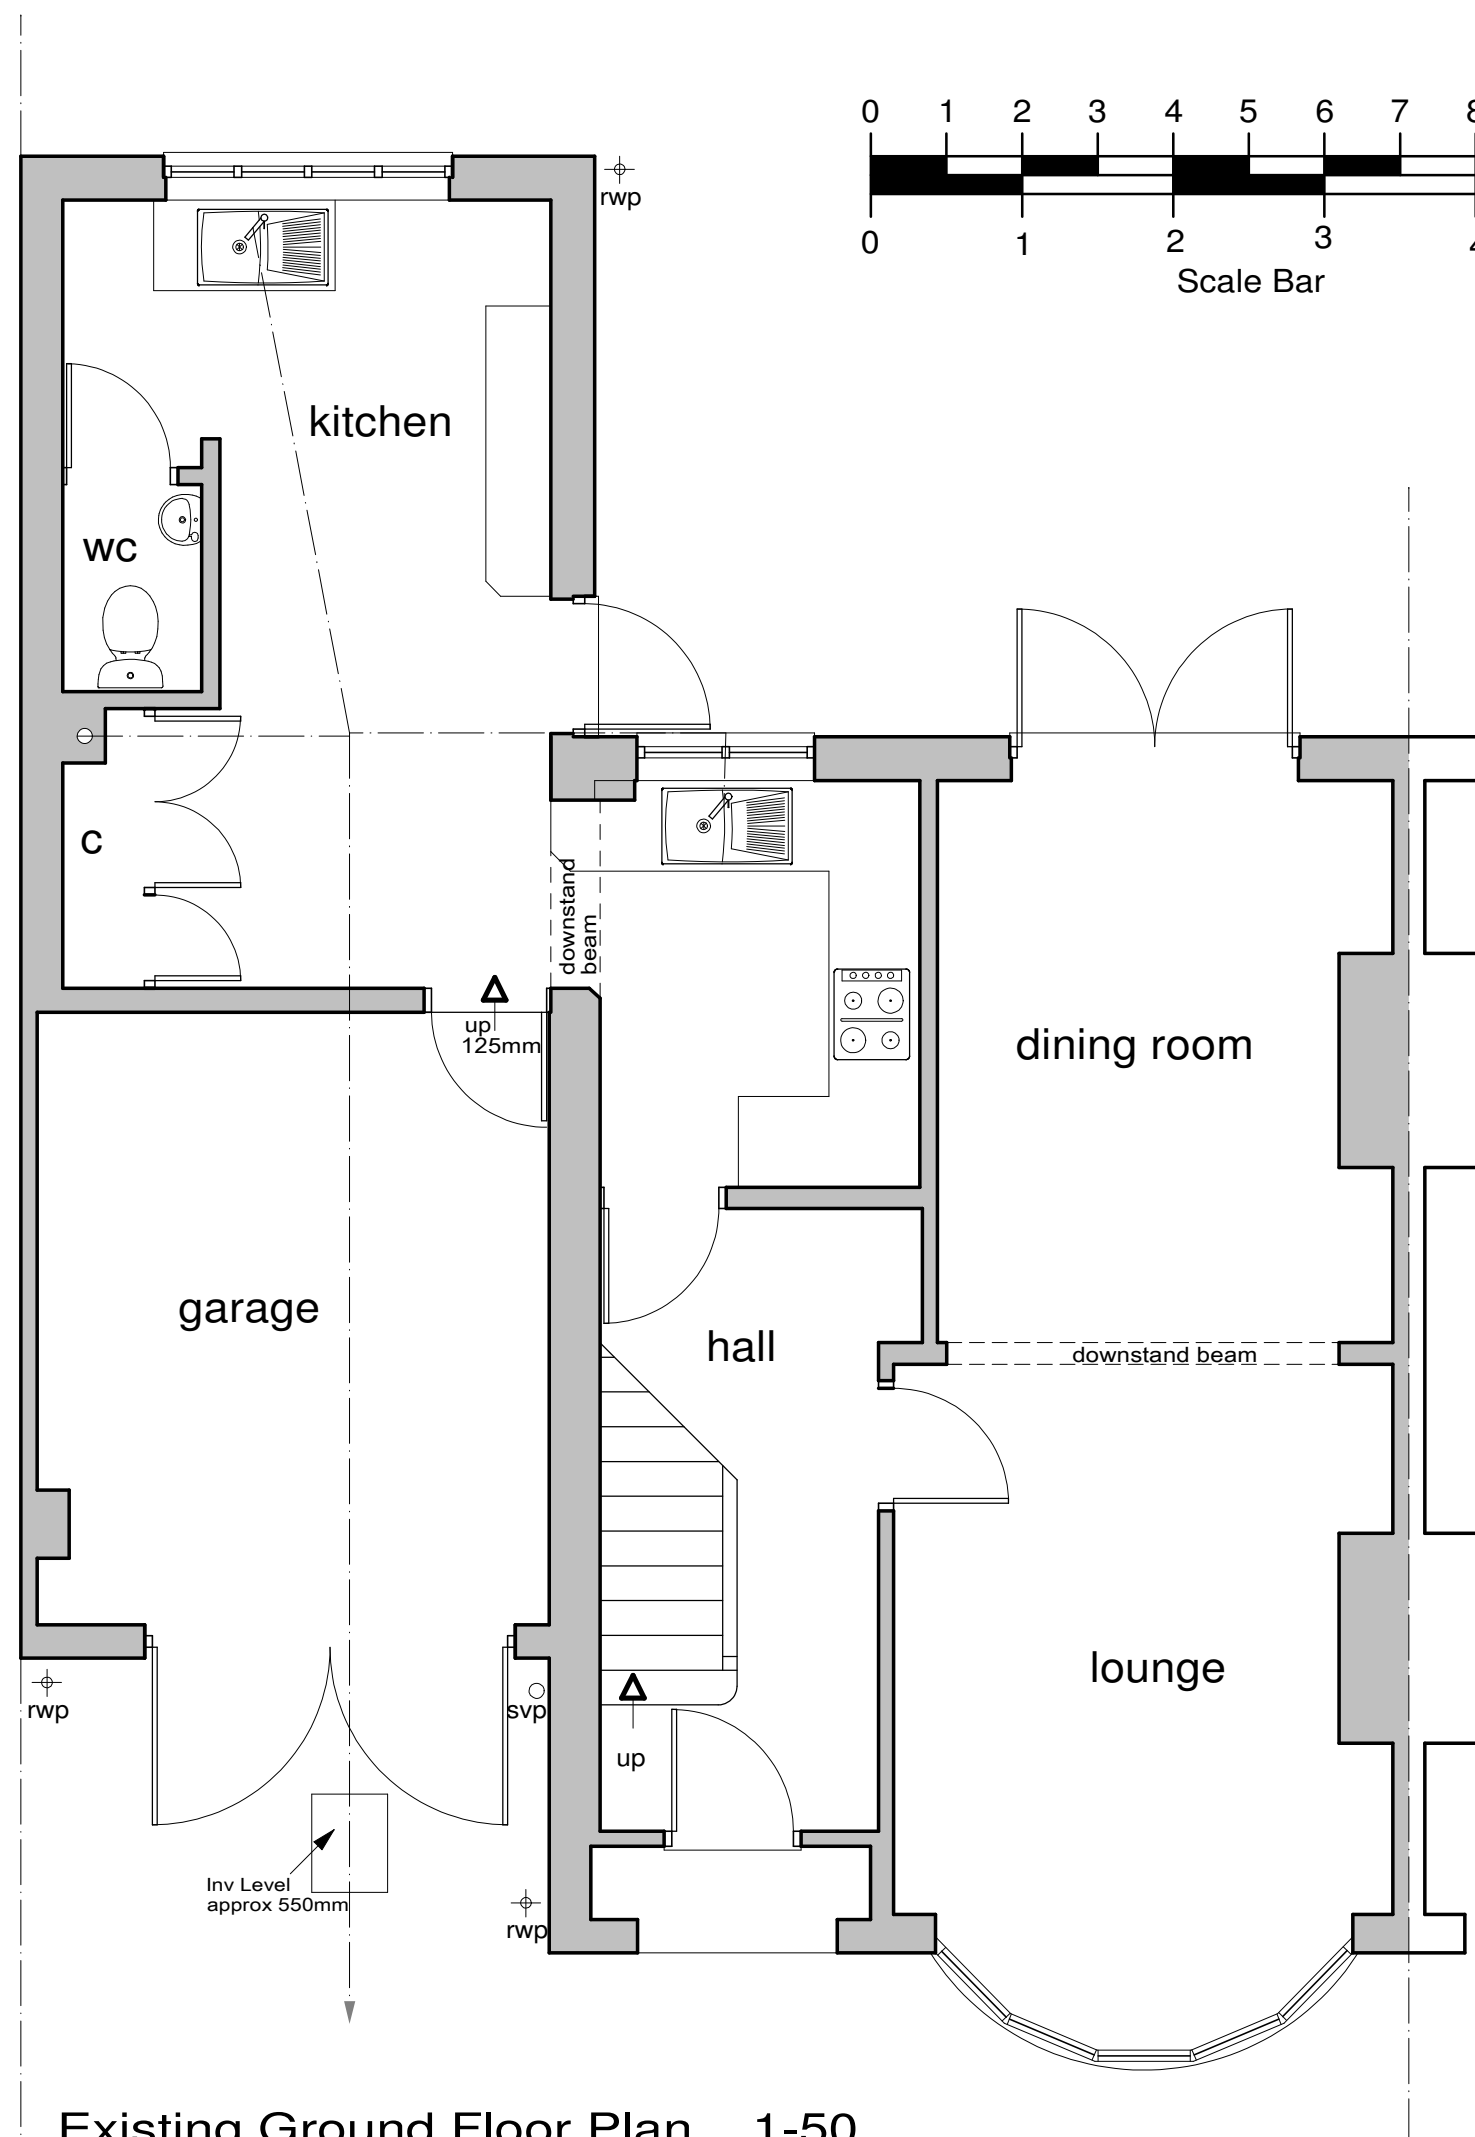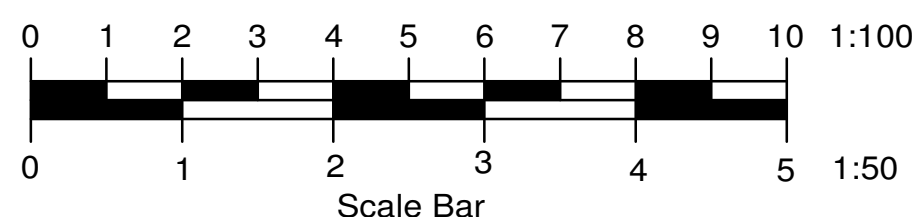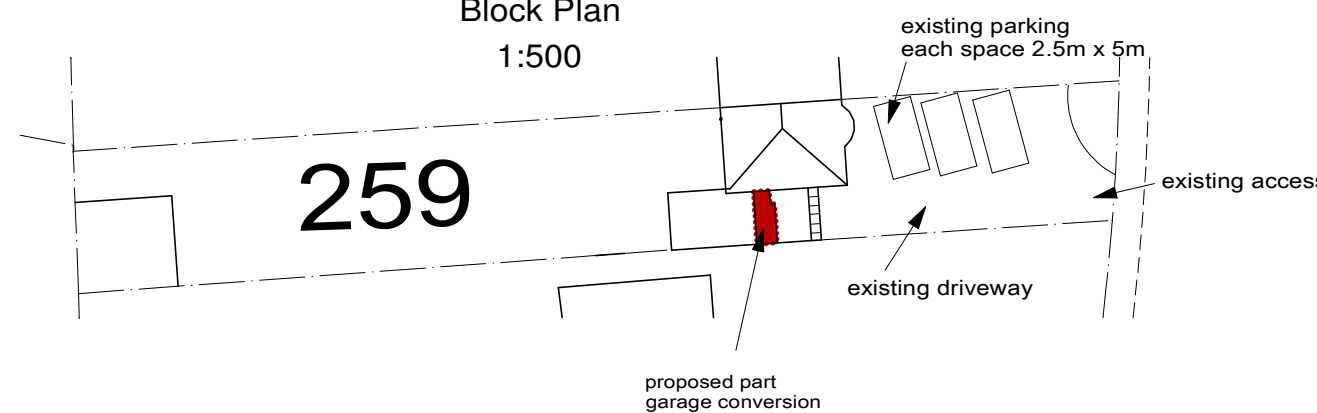 

Existing Ground Floor Plan 1-50

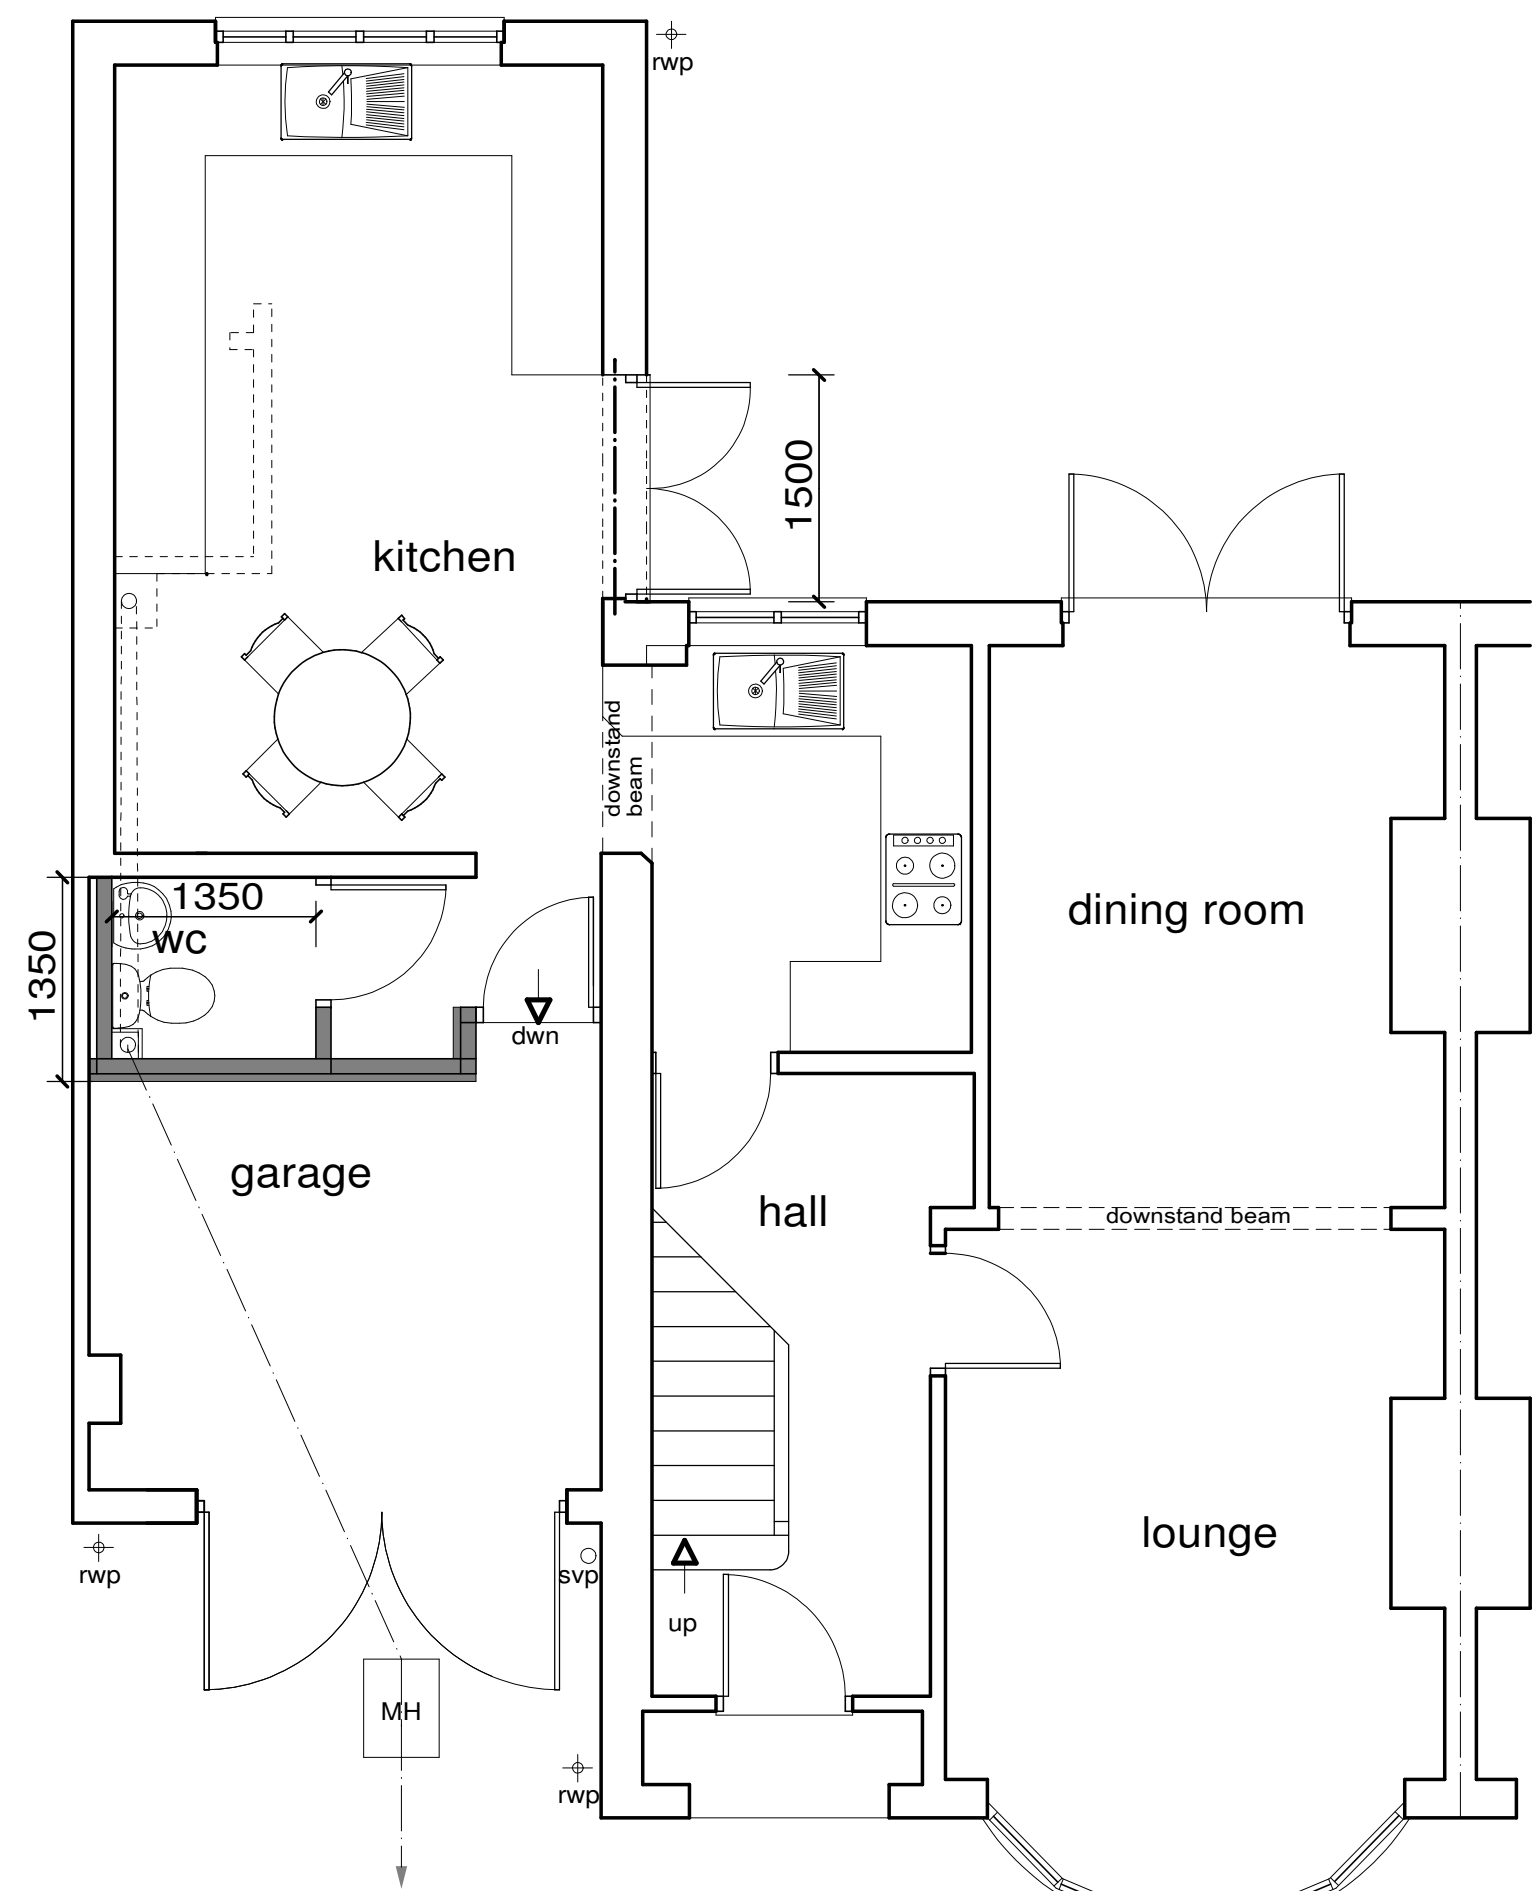

Proposed Ground Floor Plan 1-50

Client		Mr and Mrs Samuels	
Job Title		259 Loddon Bridge Road Woodley RG5 4BL	
Drawing Title		Existing and Proposed Plans and Elevations	
Scale		1-50 1-100	
Date		Nov 24	Drawn by wen
Drg No.		S- 2814	Rev.