



DEVELOPMENTS IN DESIGN LTD

WWW.DEVELOPMENTSINDESIGN.CO.UK
TEL.01344 641286

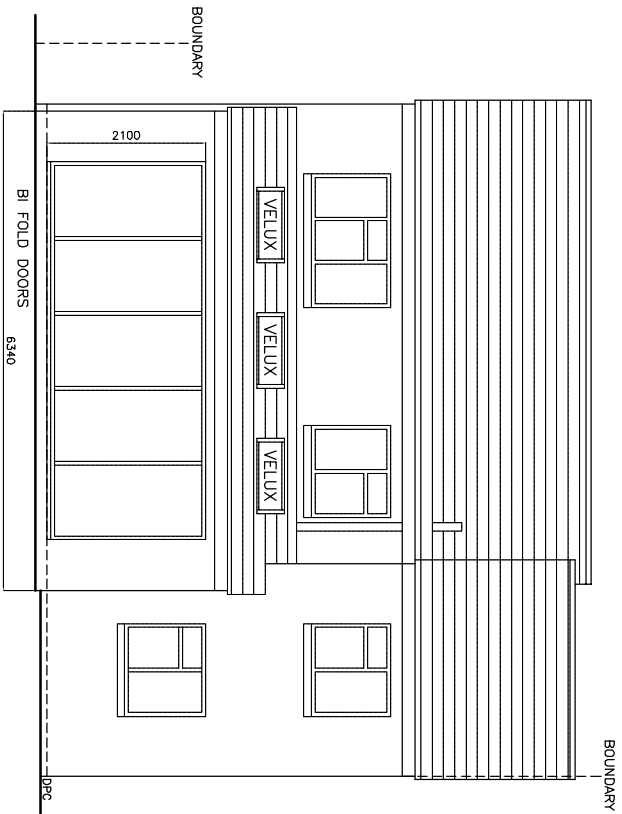


PROPOSED REAR ELEVATION

ROOF TILES, DARK RED INTERLOCKING TILE
BRICKWORK, LIGHT RED STOCK FACING BRICK
ALL GUTTERING AND DOWNPIPES BLACK PLASTIC
WINDOWS WHITE UPVC
ALL EXTERNAL TIMBER PAINTED BLACK

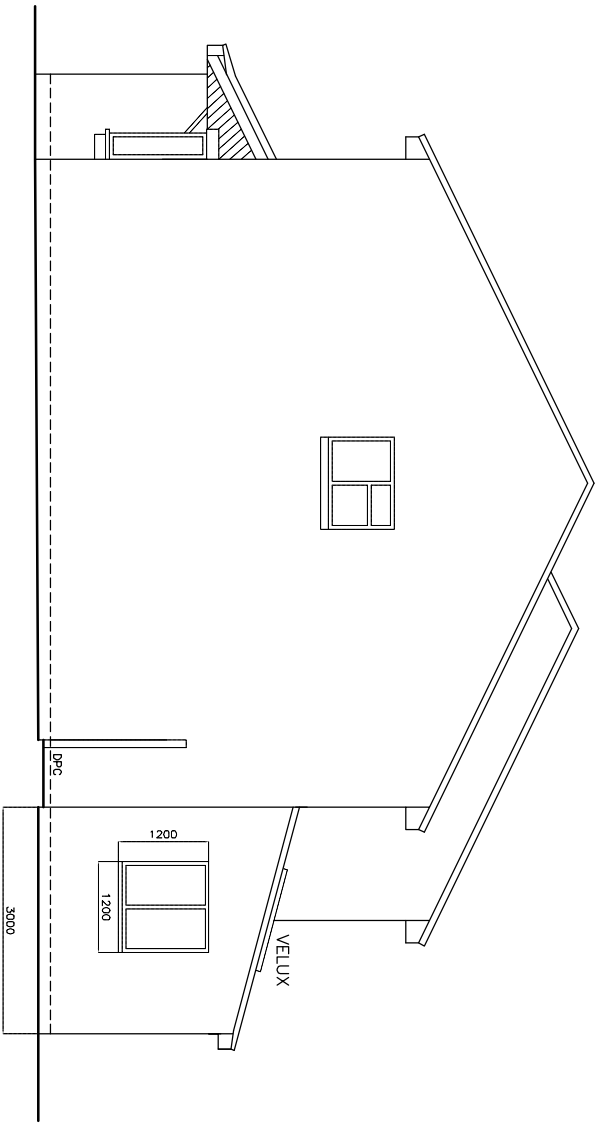


PROPOSED SIDE ELEVATION

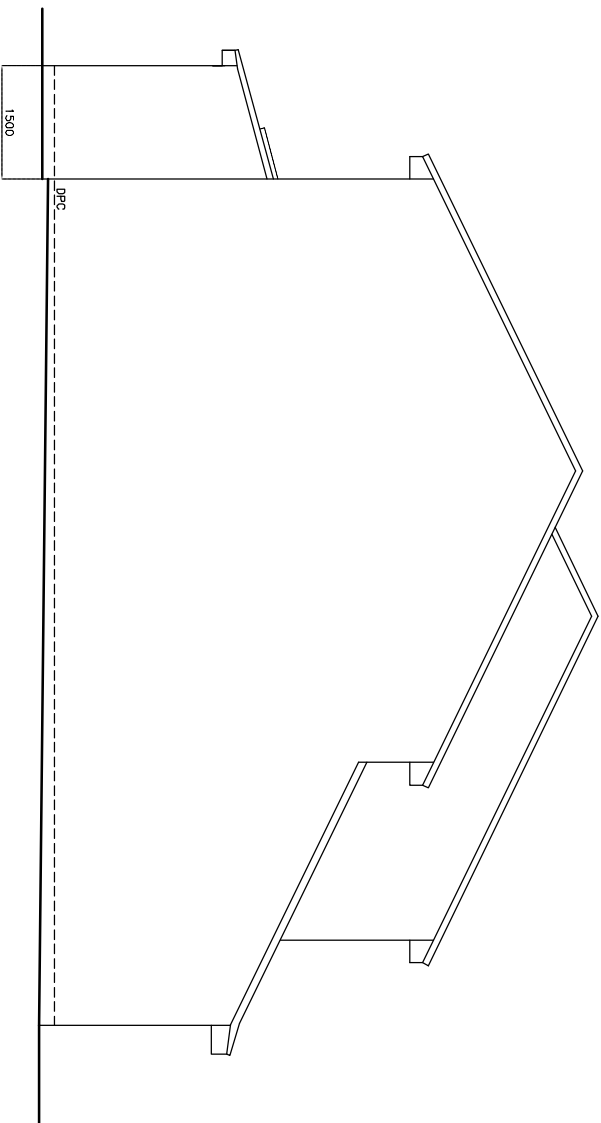

PROPOSED SIDE ELEVATION

SINGLE STOREY REAR EXTENSION

 

DRAWING NO. DA.002
DATE 3.7.24
SCALE 1:100

MR AND MRS DARE

17 SWIFT CLOSE WOOSEHILL WOKINGHAM BERKS RG41 3SF