


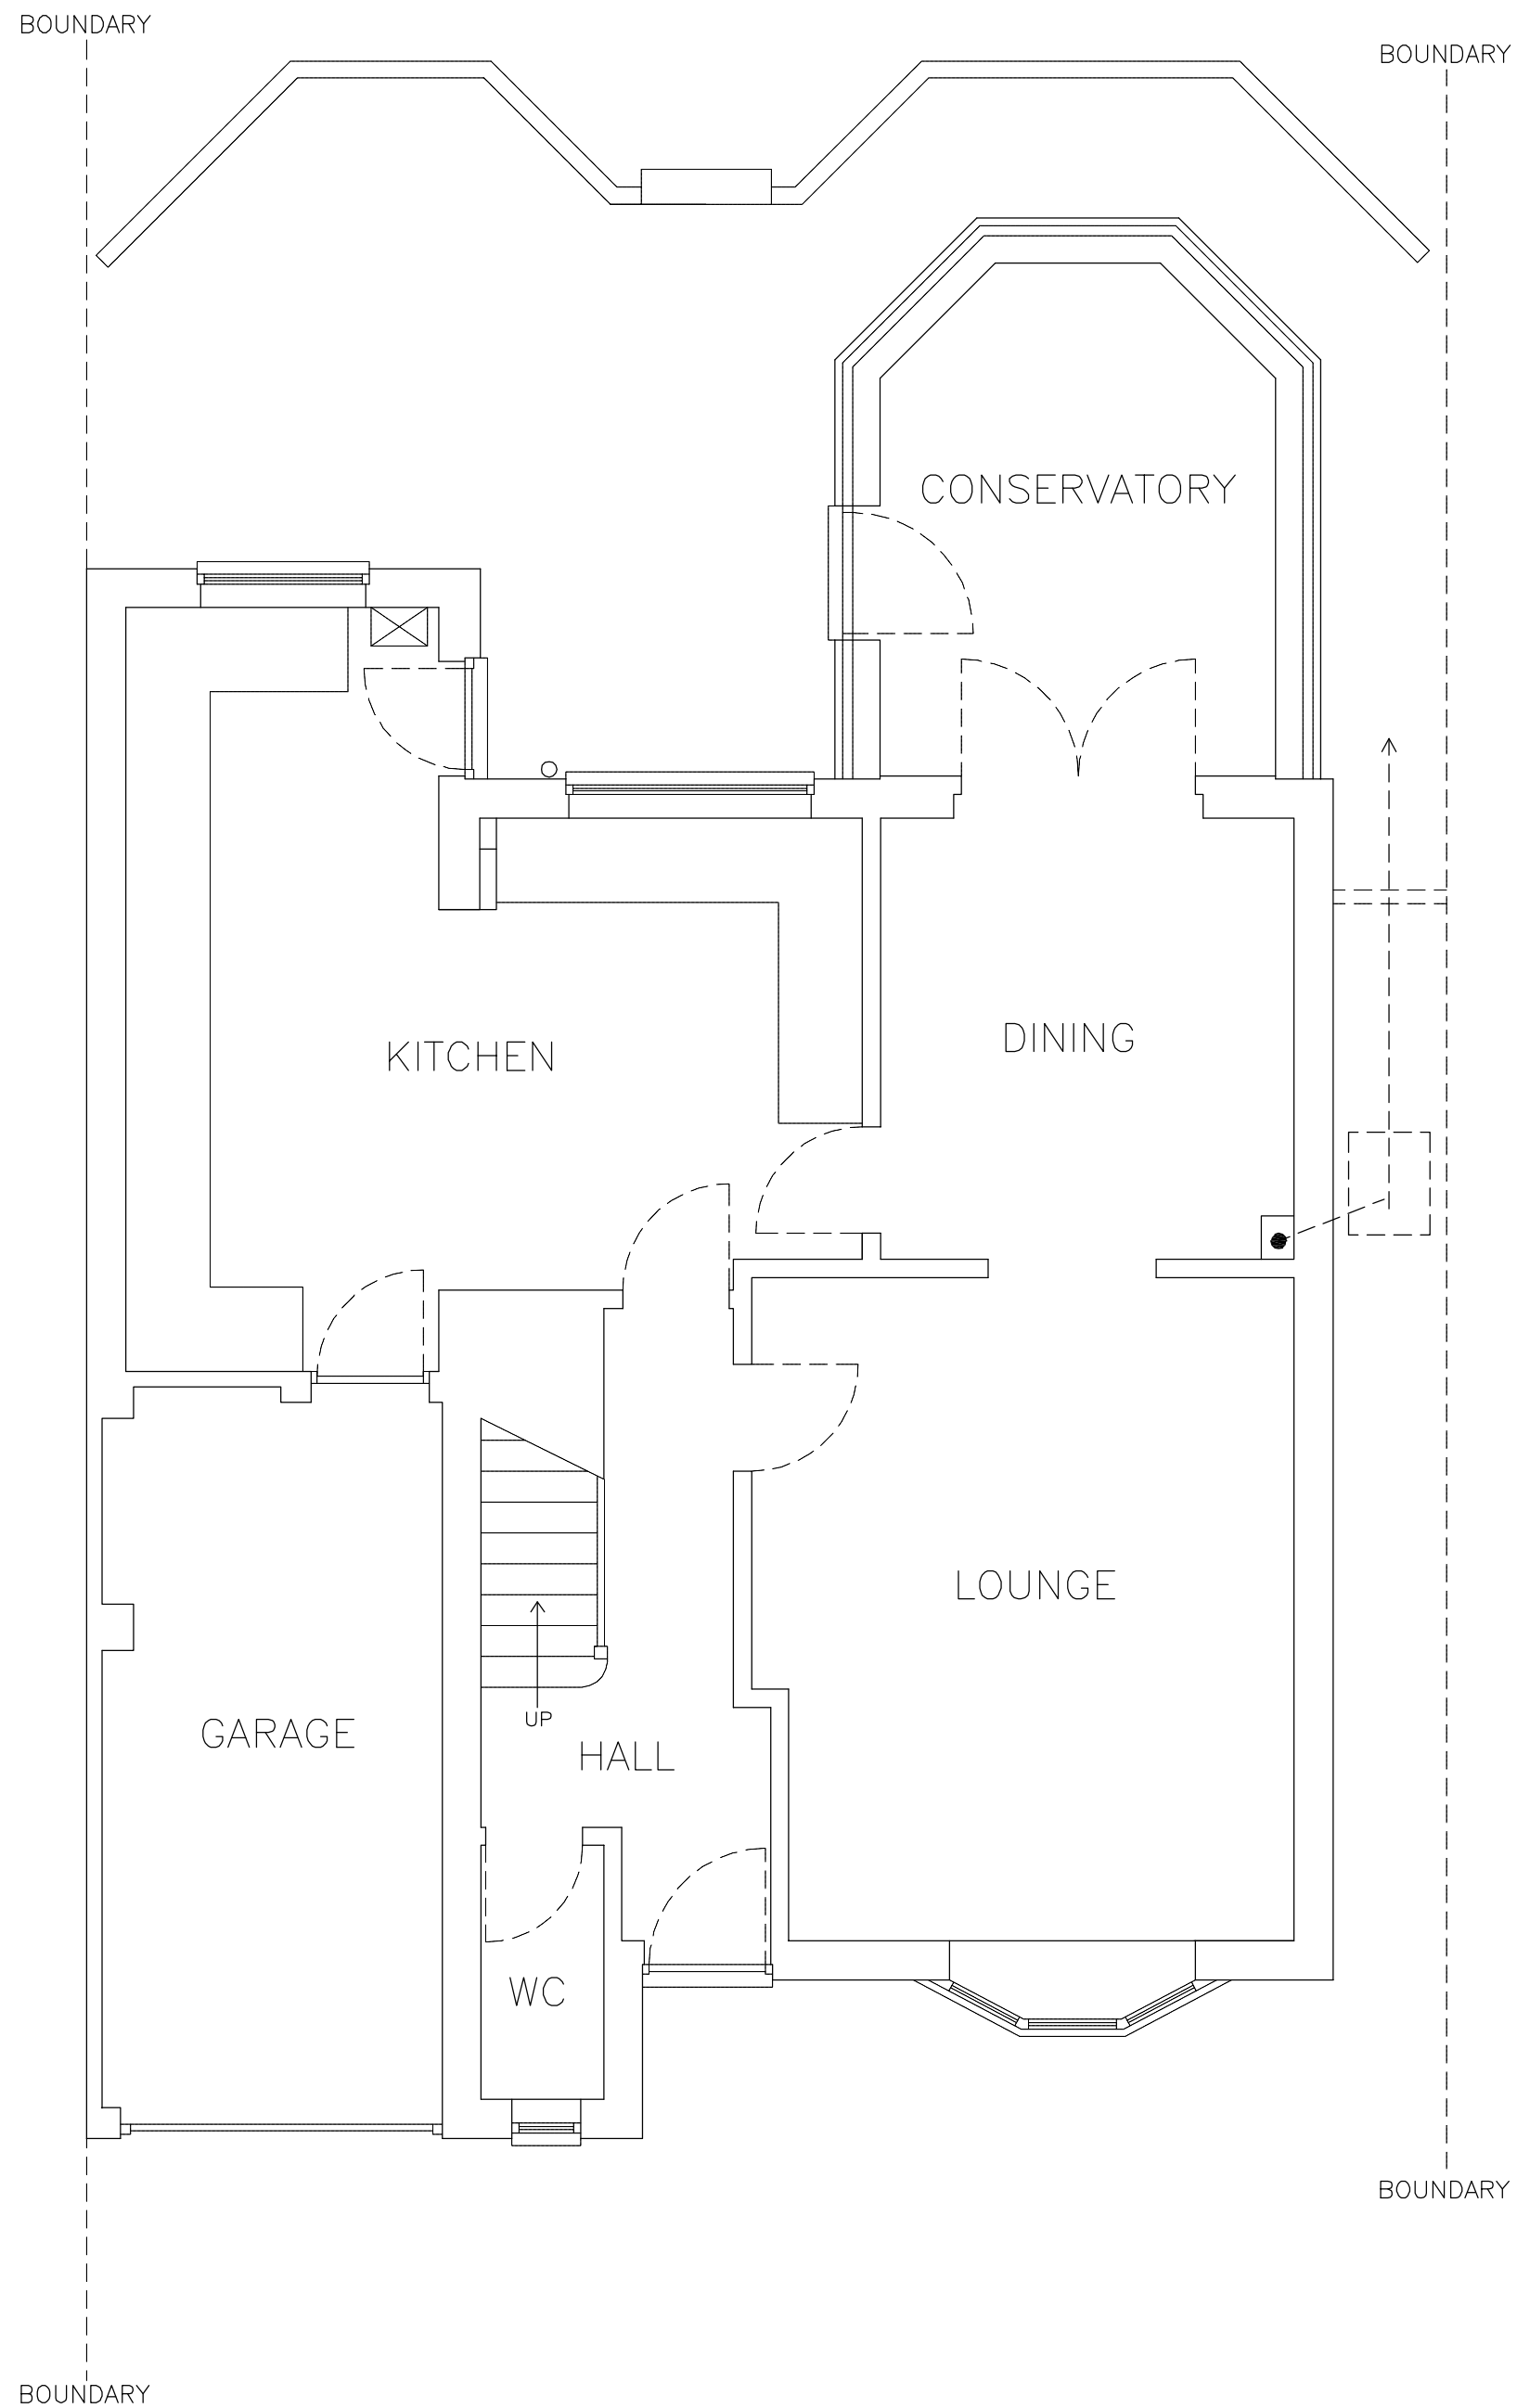

EXISTING GROUND FLOOR PLAN

DO NOT SCALE FROM PLANS

SINGLE STOREY REAR EXTENSION

0 1 2 3 4 5M

DRAWING NO. DA.003
DATE 3.7.24
SCALE 1:50

MR AND MRS DARE

17 SWIFT CLOSE WOOSEHILL WOKINGHAM BERKS RG41 3SF