
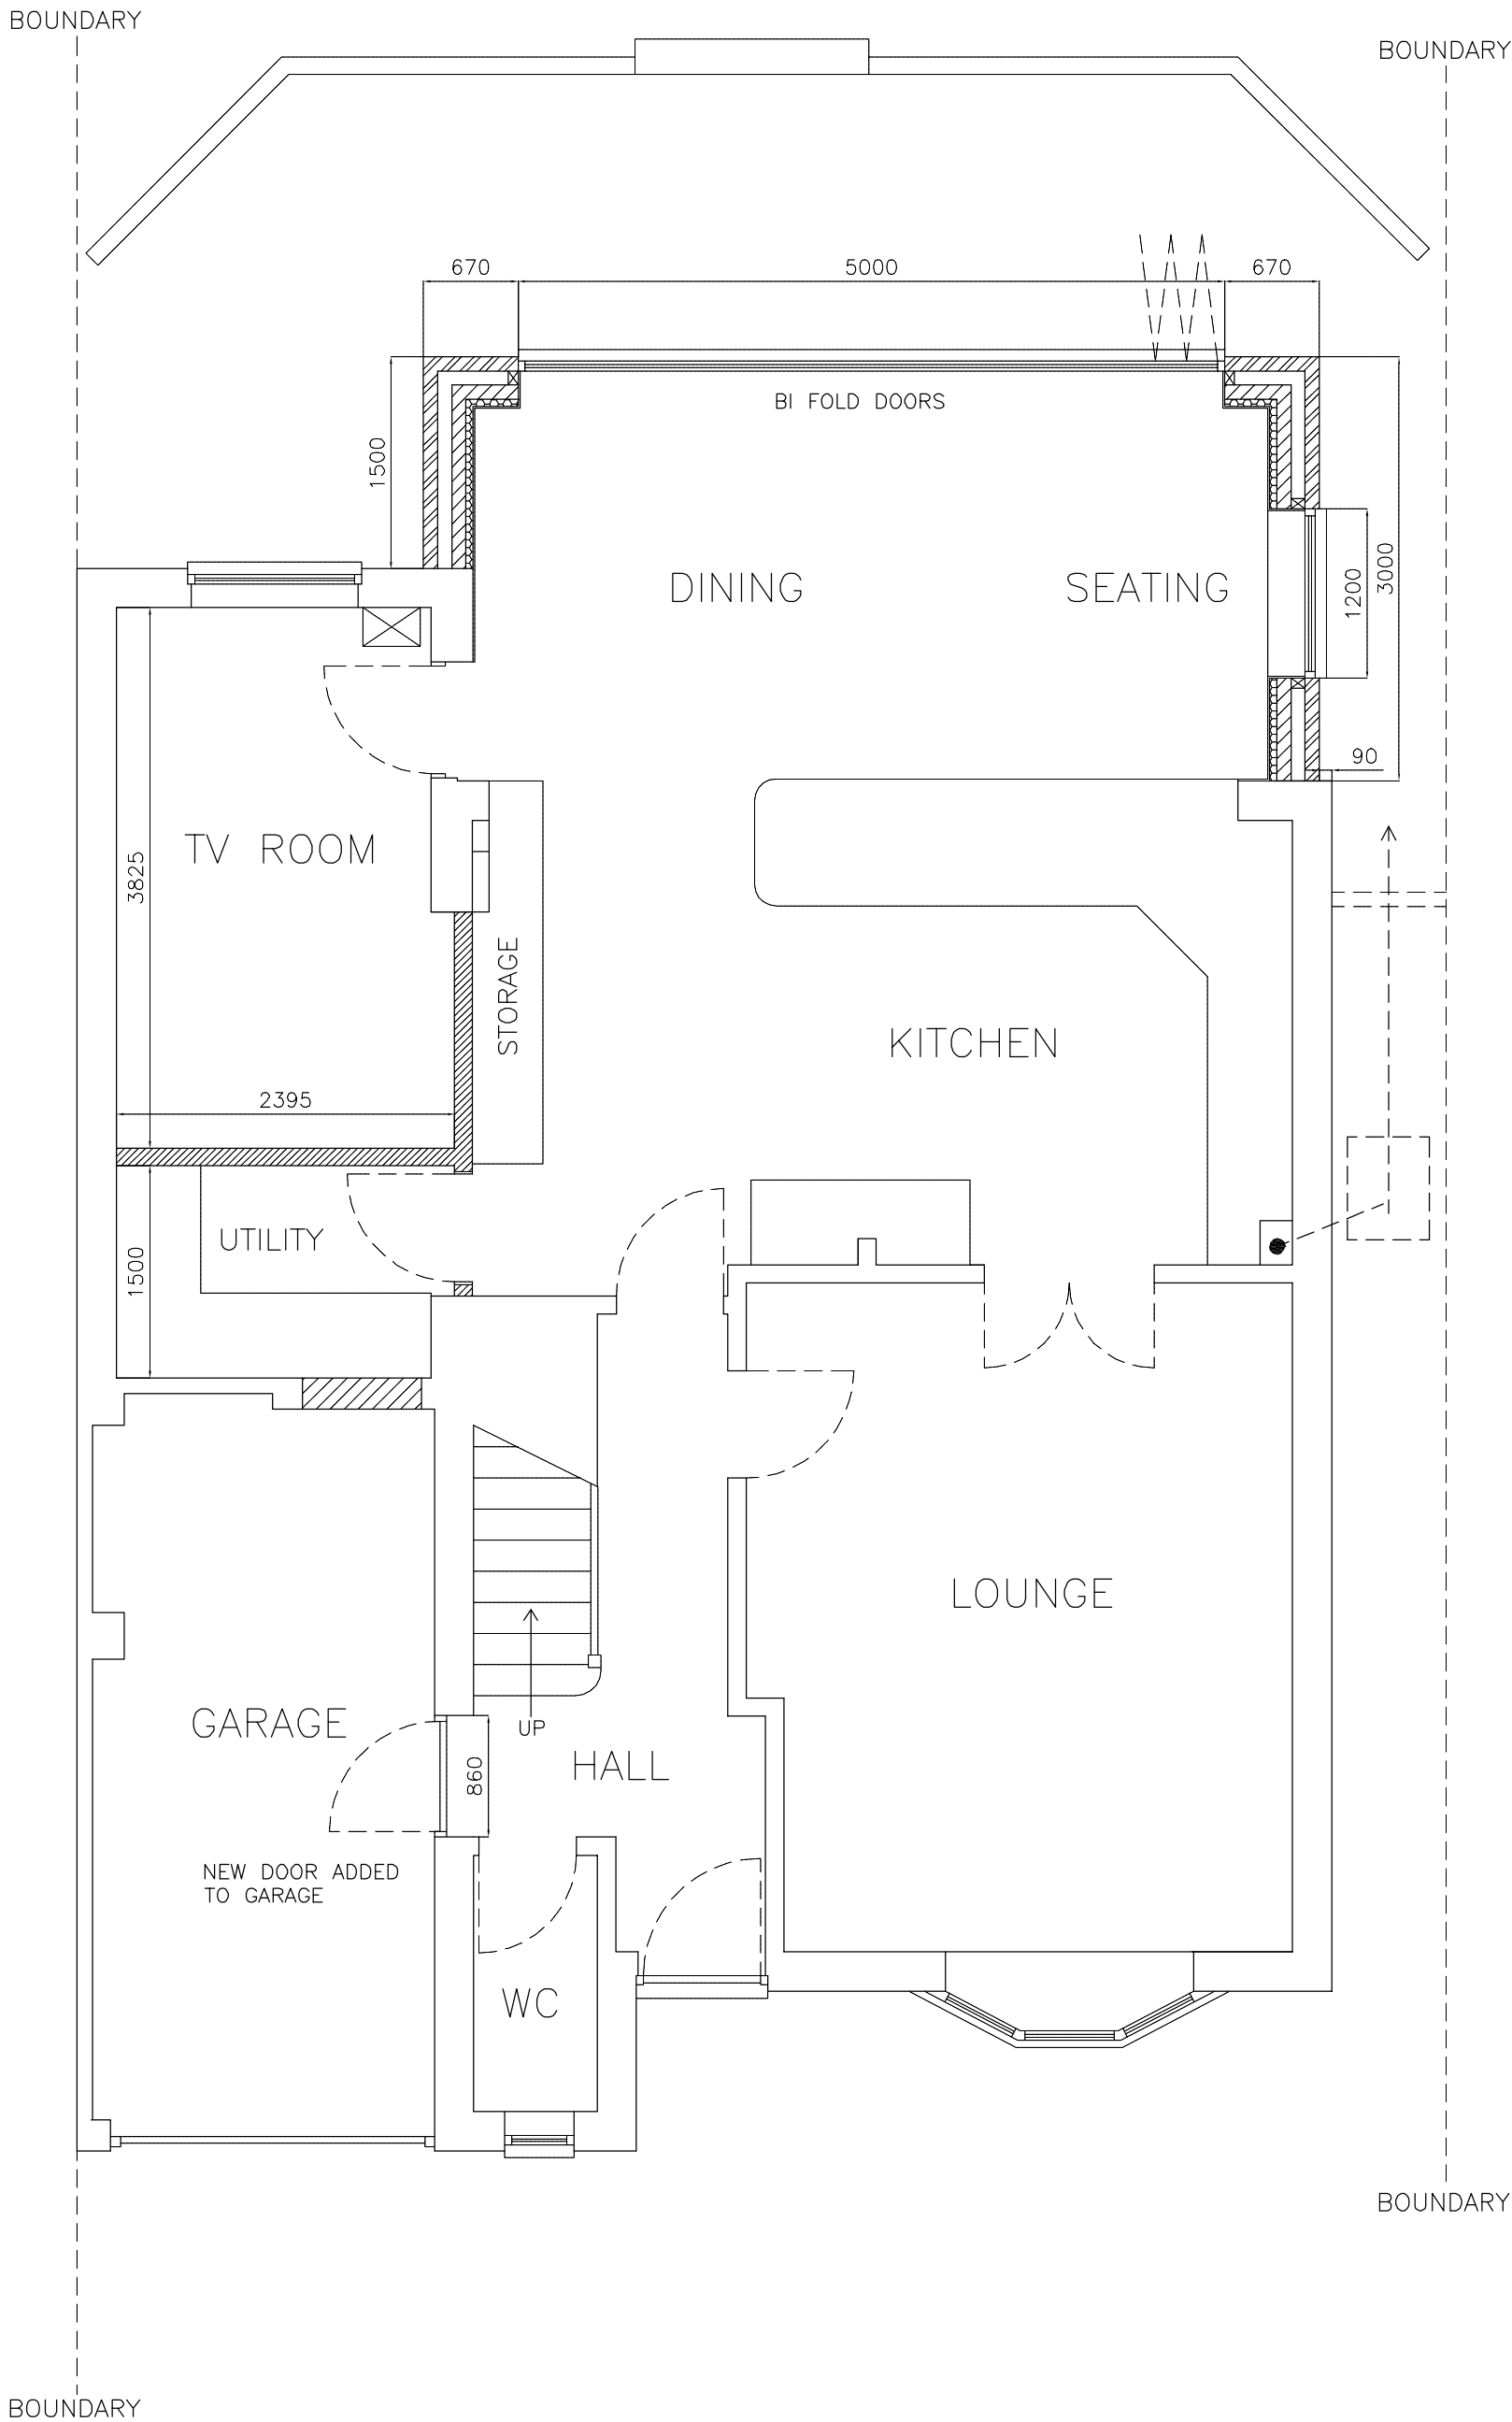


 

PROPOSED GROUND FLOOR PLAN

DO NOT SCALE FROM PLANS

SINGLE STOREY REAR EXTENSION		DRAWING NO. DA.004 DATE 3.7.24 SCALE 1:50
MR AND MRS DARE	17 SWIFT CLOSE WOOSEHILL WOKINGHAM BERKS RG41 3SF	