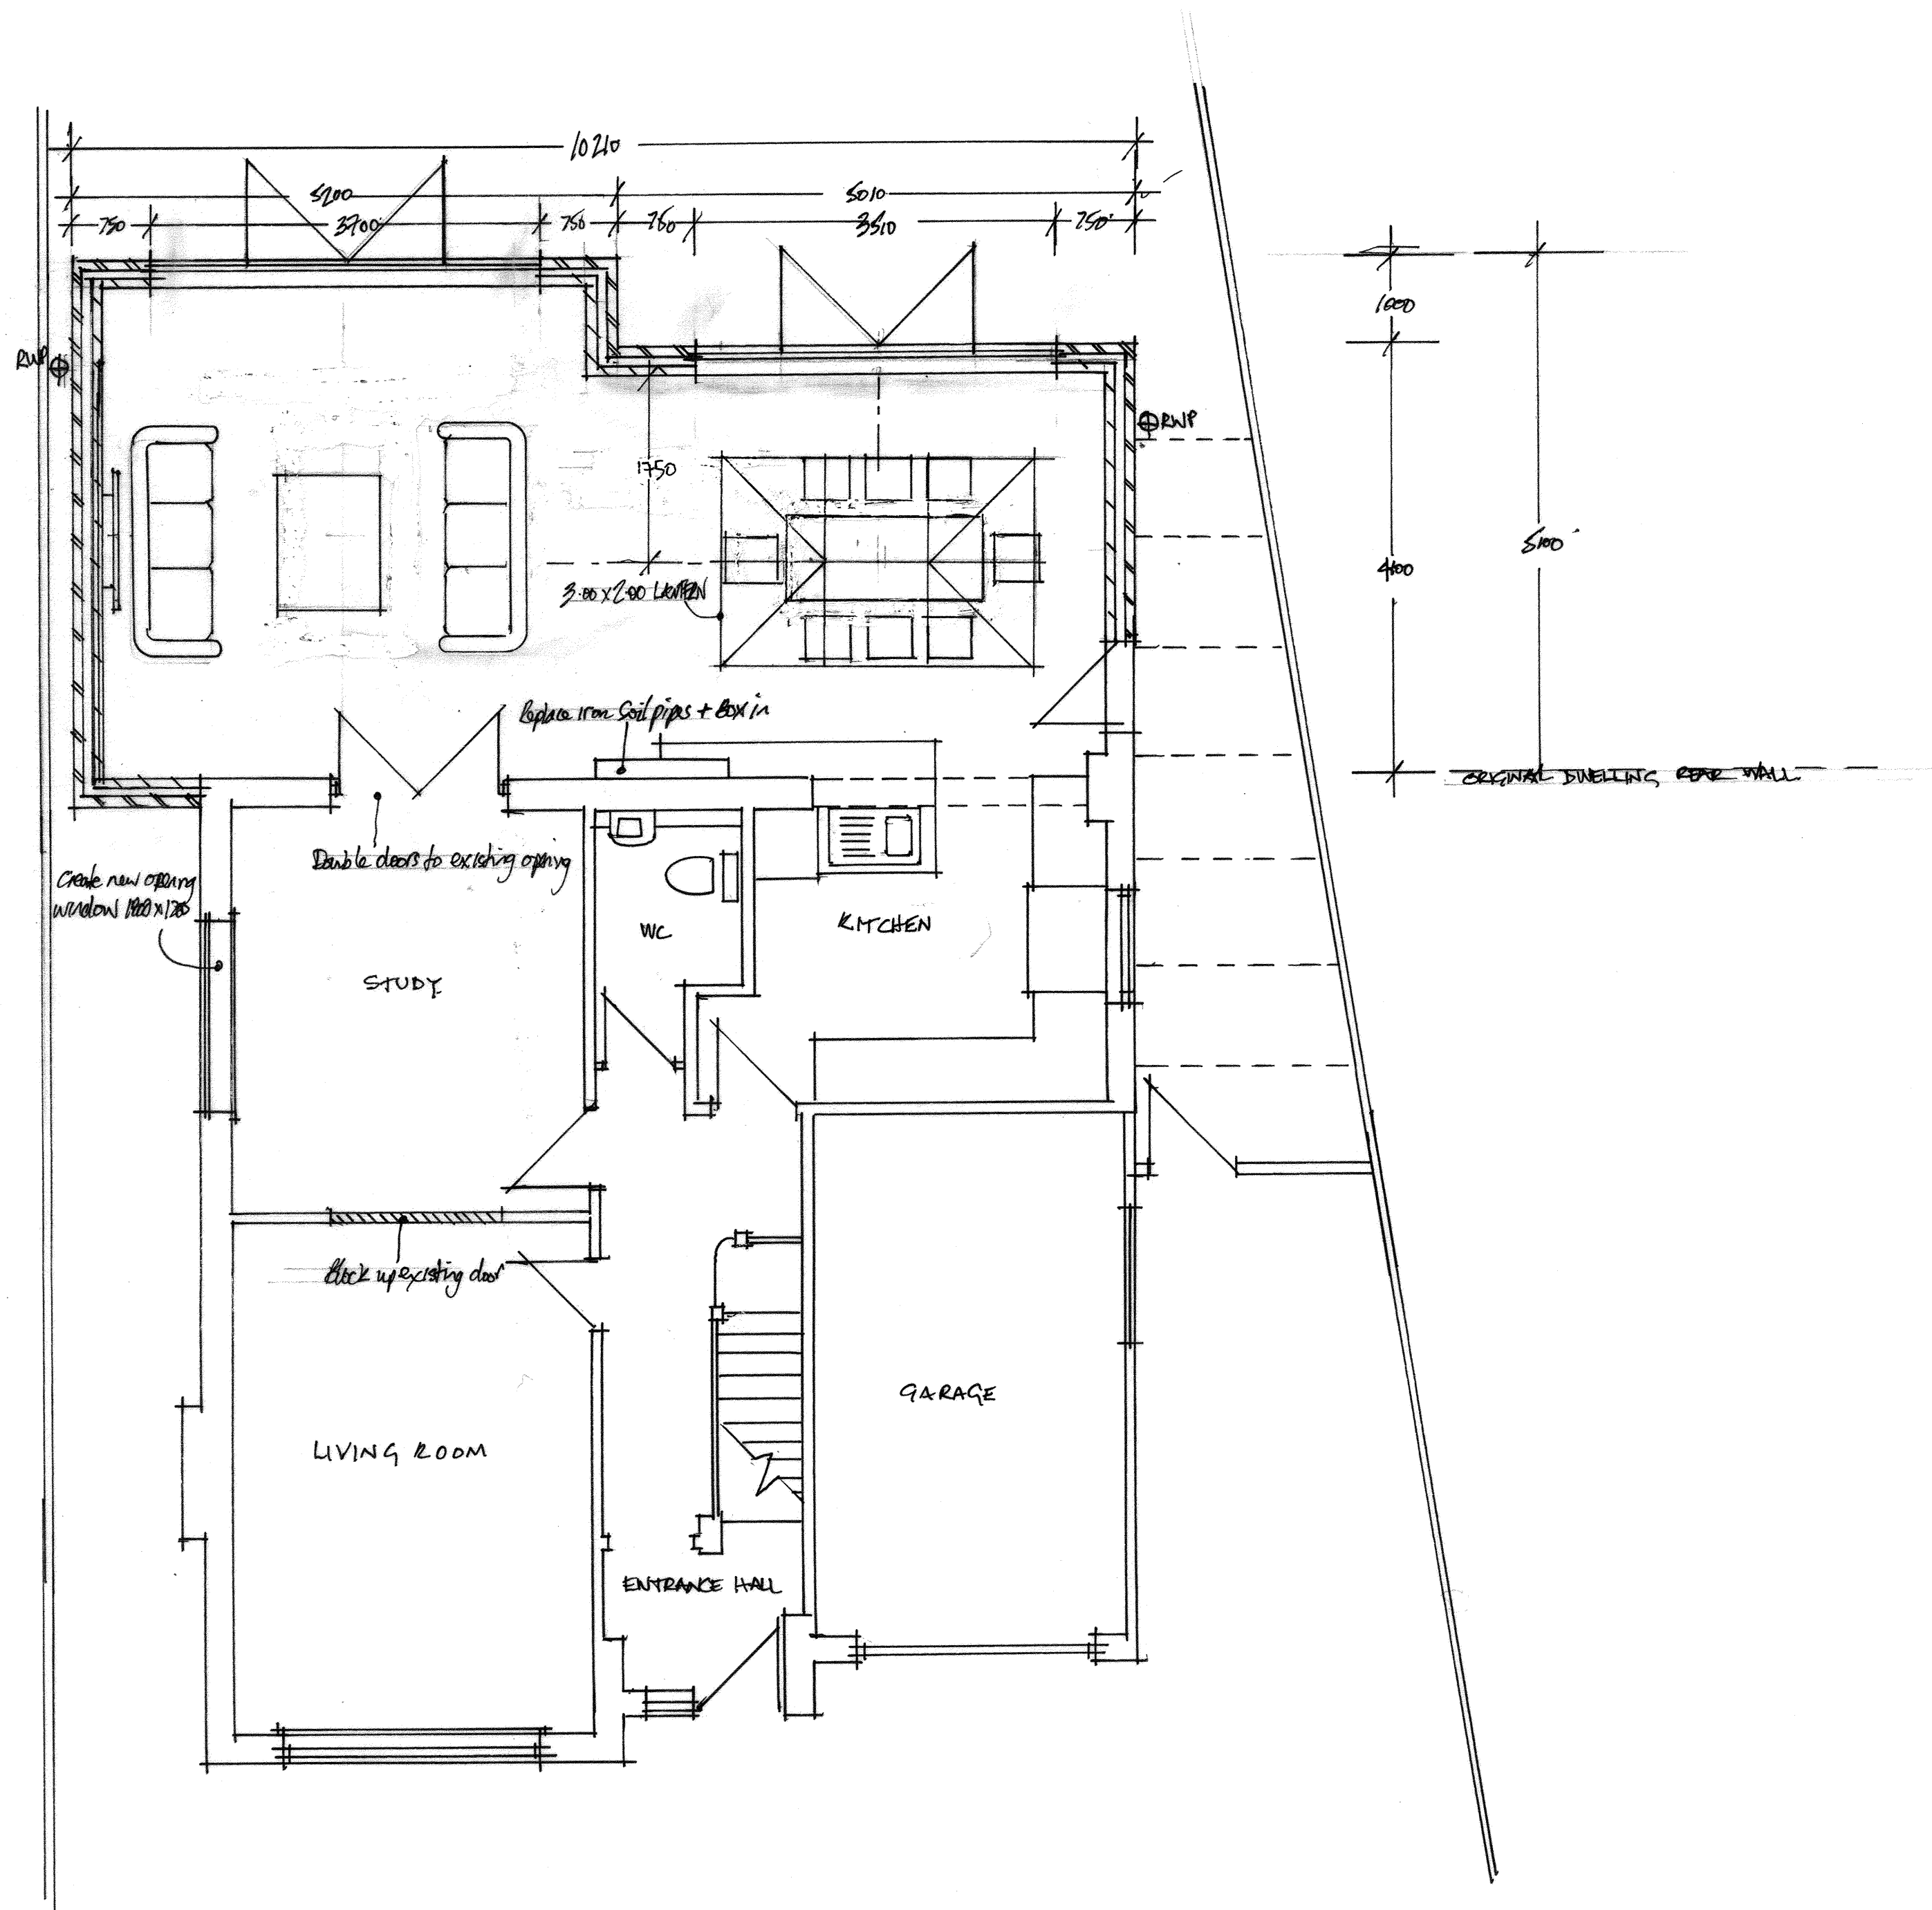


PAUL SCHOFIELD
ARCHITECTURAL DESIGN

CLIENT
JAMES & MARY SMITH

PROJECT TITLE
34 FROGHALL DRIVE
WOKINGHAM
BERKSHIRE

DRAWING TITLE
PROPOSED GROUND FLOOR PLAN REV 3

SCALE 1:50-A2	DATE 29.05.18	DRAWN PS
------------------	------------------	-------------

THE COPYRIGHT IN THIS DOCUMENT AND
DESIGN IS CONFIDENTIAL TO AND THE
PROPERTY OF PAUL SCHOFIELD