



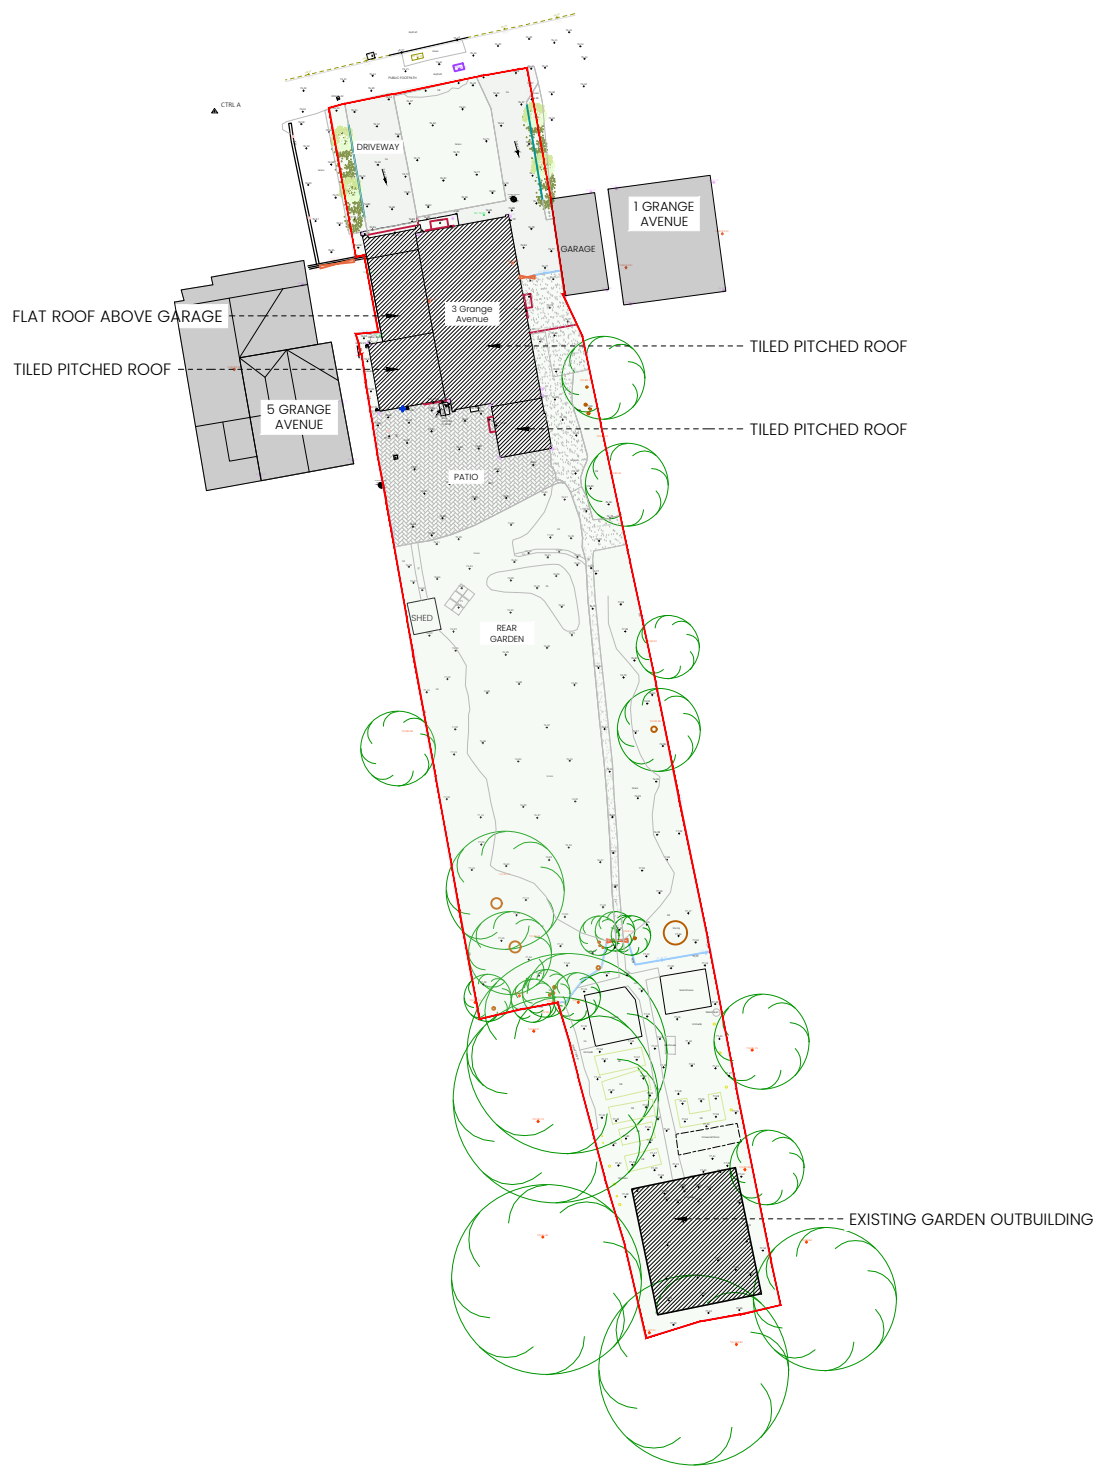

EXISTING UN-BUILT CURTILAGE
927 SQ.M GARDEN AMENITY / UN-BUILT CURTILAGE

AREA SCHEDULE


SITE AREA.	SQ.M	HECTARES	ACRES
	1,119	0.1119	0.277

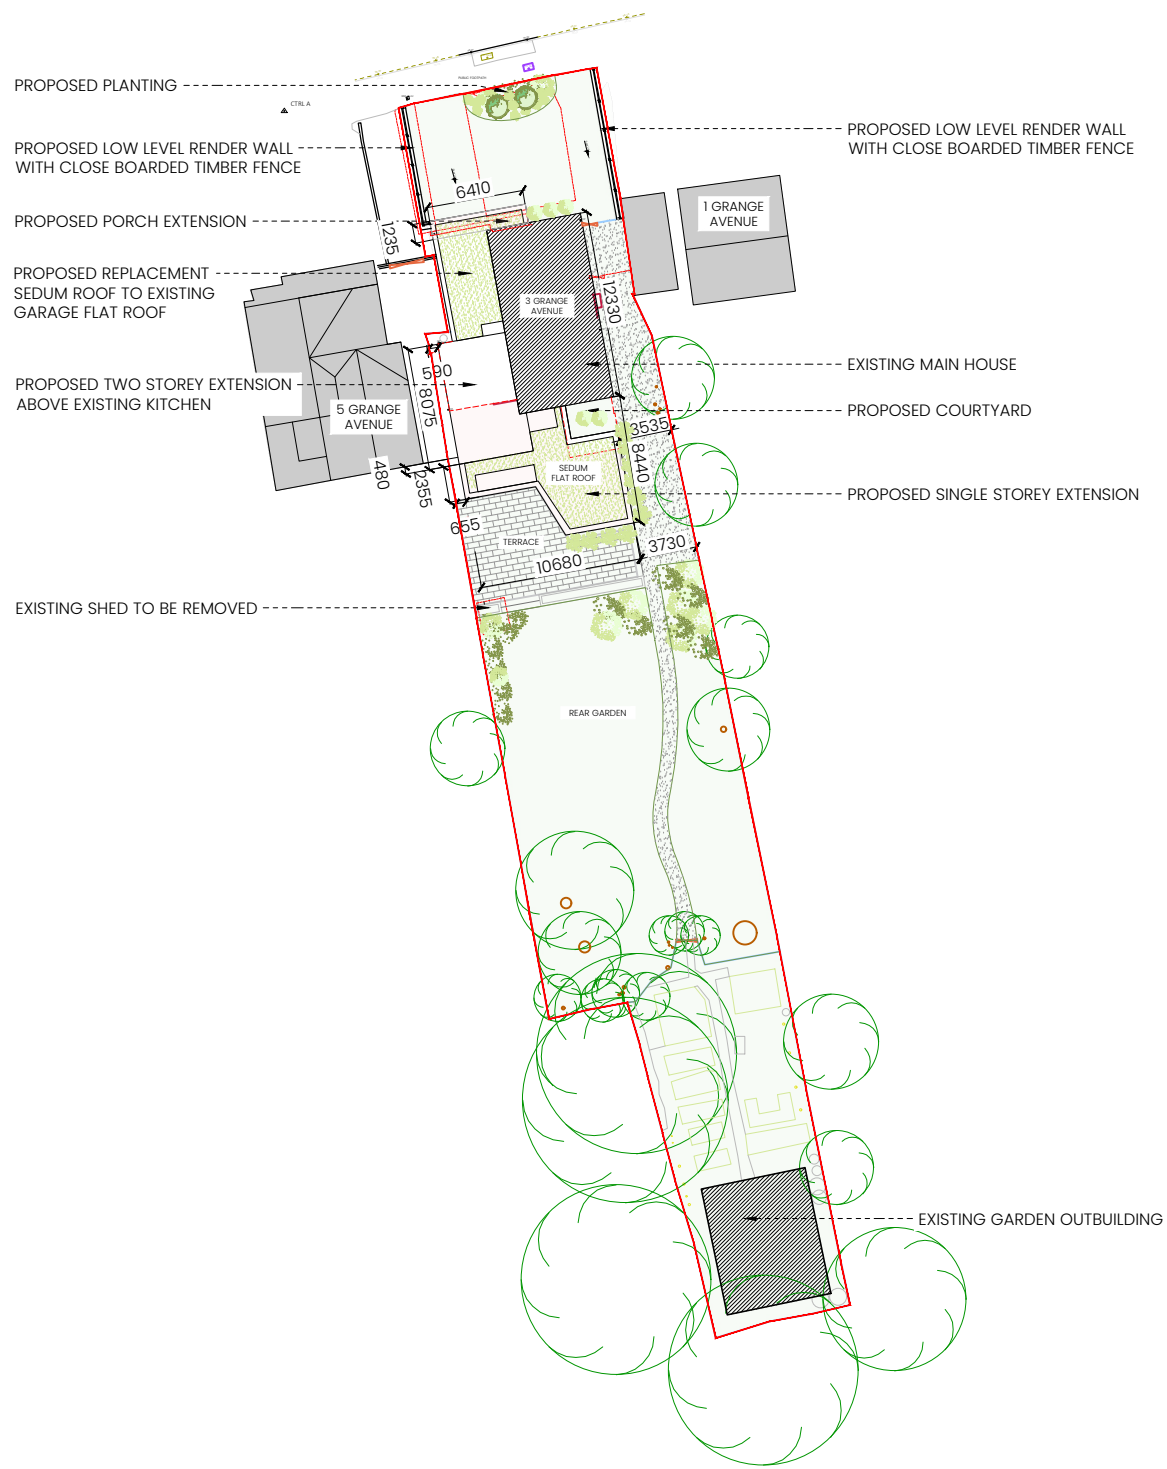

PROPOSED UN-BUILT CURTILAGE
856 SQ.M GARDEN AMENITY / UN-BUILT CURTILAGE
92% GARDEN AMENITY UN-BUILT CURTILAGE RETAINED
71 SQ.M PROPOSED DEVELOPMENT

PROPOSED SITE PLAN

SCALE 1:500

 

1. All boundaries, dimensions and levels are to be checked on site before construction and any discrepancies are to be reported to the Architect.
2. Partial Service: Any discrepancies with site or other information is to be advised to the Architect and direction or approval is to be sought before the implementation of the detail.
3. Block and site plans are reproduced under license from the Ordnance Survey.
4. Do not scale this drawing.
5. For the purpose of coordination, all relevant parties must check this information prior to implementation and report any discrepancies to the Architect.

LEGEND.

- INDICATES STRUCTURE TO BE DEMOLISHED.
- INDICATES SITE BOUNDARY



PLANNING

REV No	DATE	NOTE
00	23.12.25	INFORMATION
01	19.01.26	PLANNING

Studio Gallagher

CL300, CoLab, Port Road, Letterkenny, Co. Donegal
t: +353 87 392 7840
+ 44 78 9269 2312
w: studiogallagher.ie

Project
3 Grange Avenue, Crowthorne, RG45 6QG

Client
Mr Nwafor

Drawing
EXISTING & PROPOSED SITE PLAN
-GARDEN AMENITY AREA

Job No	Reg No	Rev No	Status
1006	(P)101	01	PLANNING
Scale	Date	Drawn by	Checked by
1:500@A3	Jan-26	FB	PG