

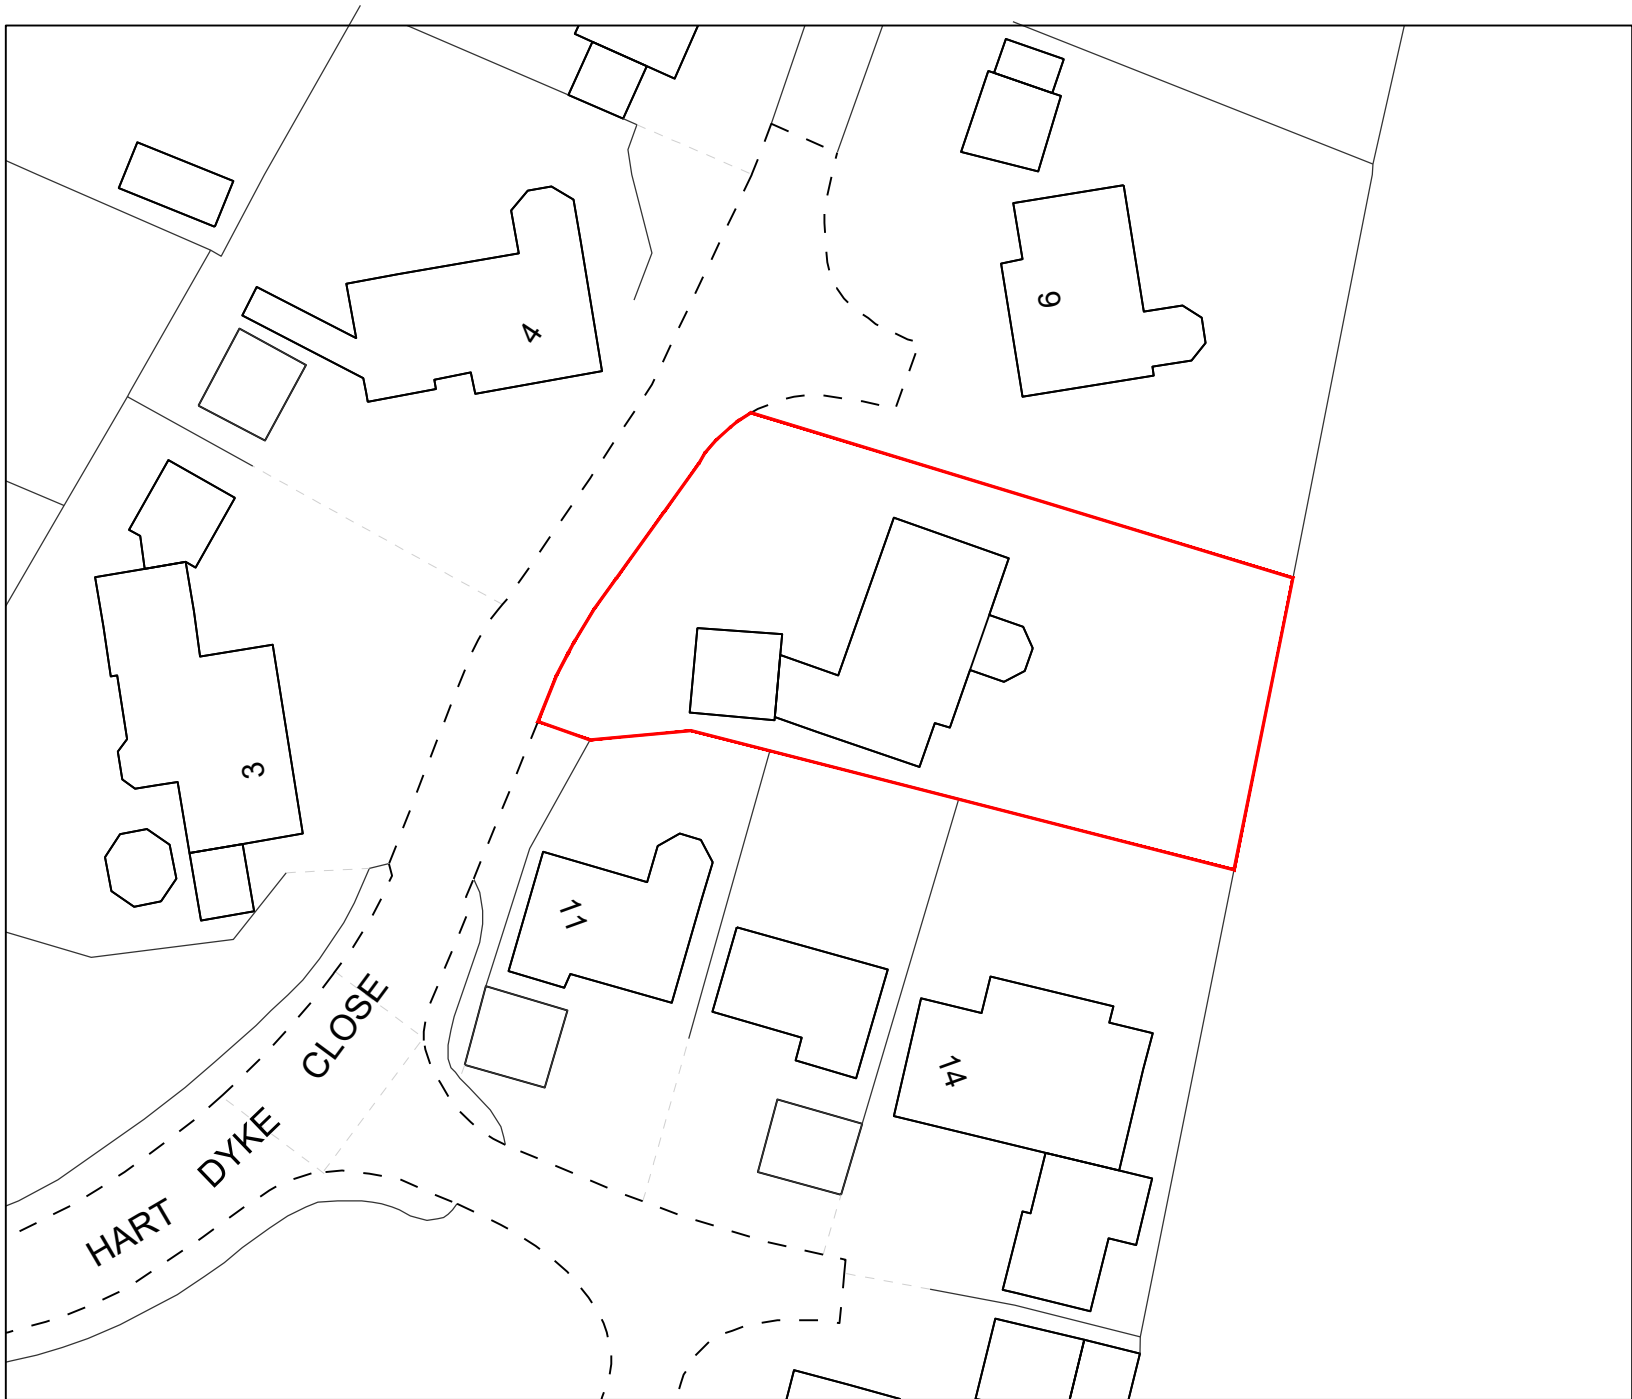


Block Plan: 1:500 Existing

 

Block Plan: 1:500 Proposed

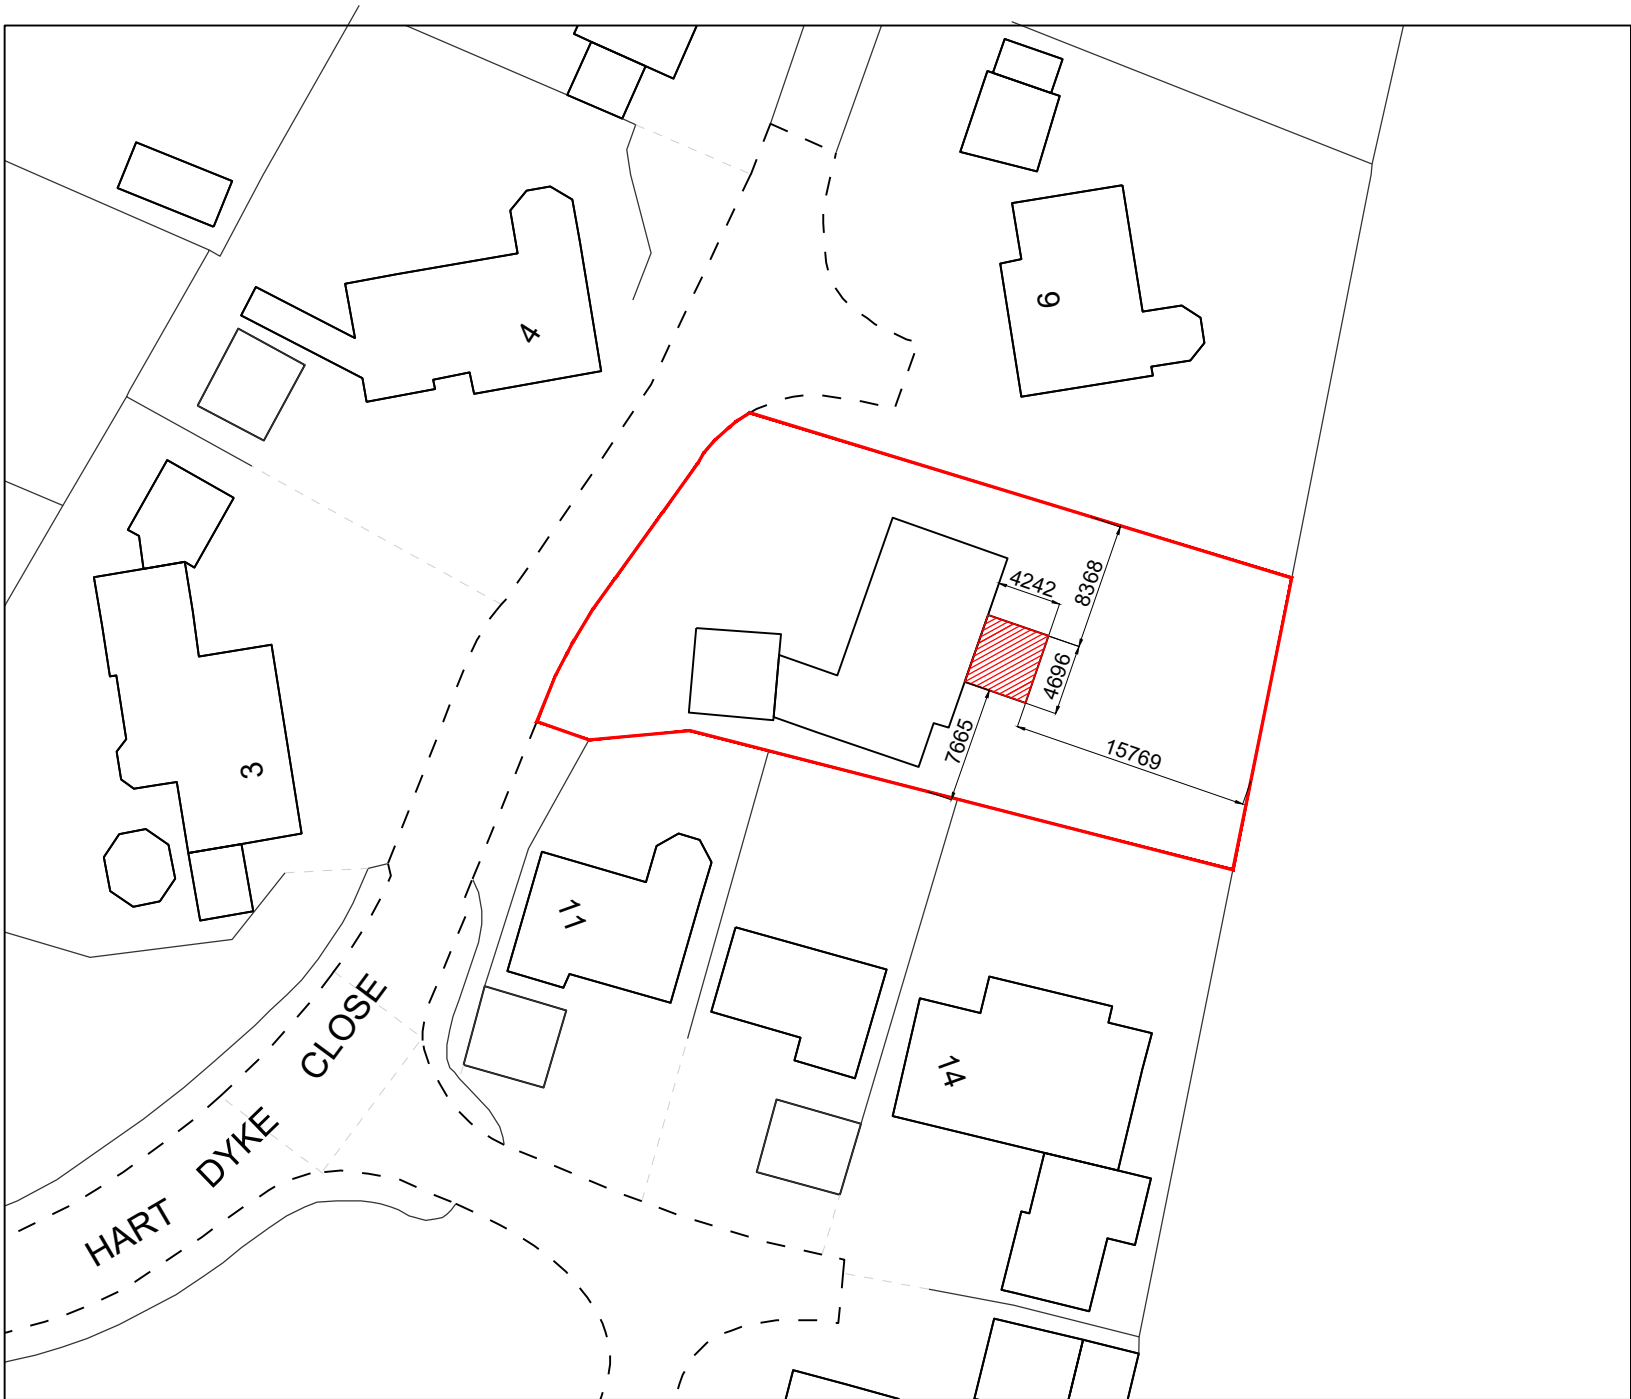

©Crown copyright 2025
All rights reserved
VGH Licence Number AC0000820778



VALE
GARDEN
HOUSES
LTD

LONDONTHORPE ROAD
GRANTHAM
LINCOLNSHIRE, NG31 9SJ
TEL: 01476 564433 FAX: 01476 578555

NOTE:
BASEWORKS ARE TO BE SET OUT ONLY TO
FOUNDATION DRAWINGS. CONTRACTORS AND
ERECTORS MUST VERIFY ALL DIMENSIONS ON
SITE BEFORE WORK COMMENCES.

THIS DRAWING, ITS DESIGN AND APPLICATION
TO SITE, AND ITS COMPONENTS REMAINS THE
PROPERTY OF VALE GARDEN HOUSES LTD.
AND MAY NOT BE REPRODUCED IN ANY WAY
WITHOUT PRIOR CONSENT

Rev:	Date:	Details:

Client:

Address:
10 Hart Dyke Close
Wokingham
RG41 2HQ

Title:
Block/Site Plan

Scale:
1 : 500 @ A2

Date:
11/08/2025

Drawn By:
Rachael

Checked By:
MS

Drawing No.
SLA2995-14632-4 (P2)