





East Facing Elevation

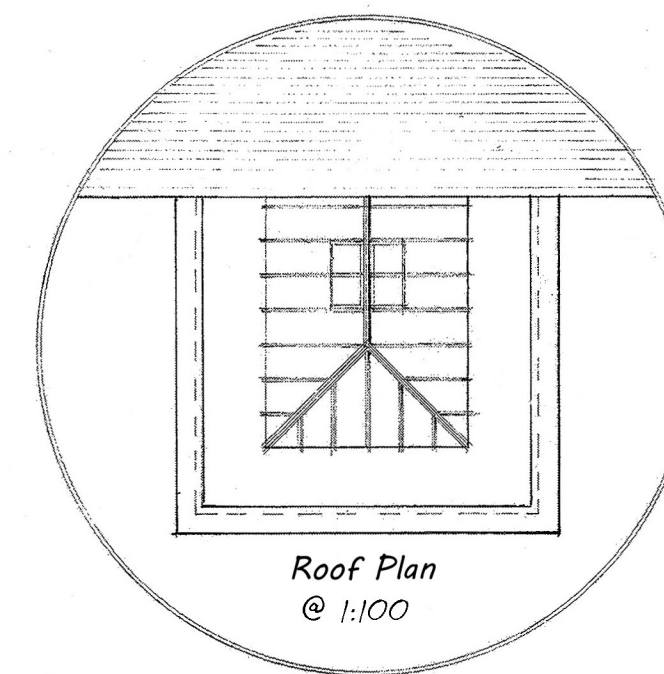


Roof Plan
@ 1:100


1M @ 1:100
5M @ 1:500
2M @ 1:50
50M @ 1:1250

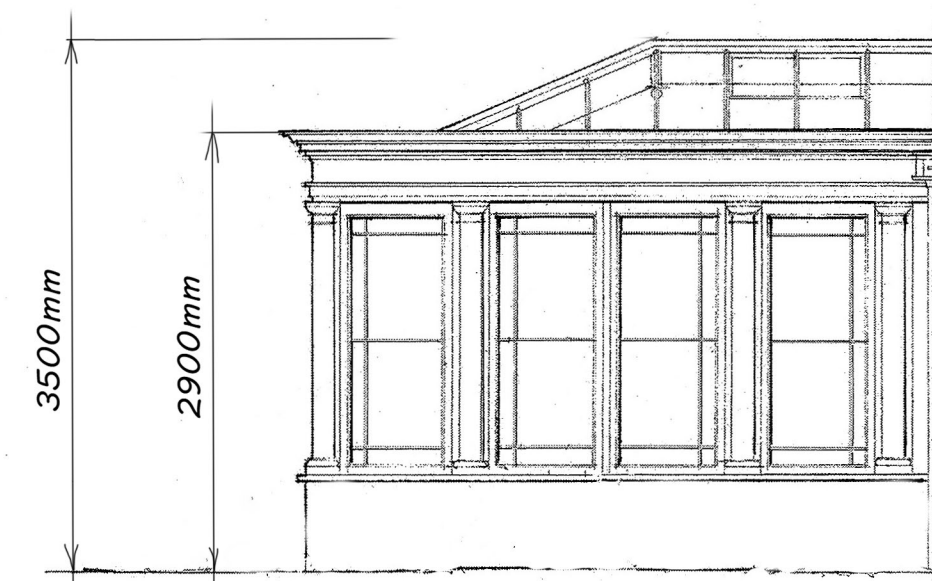

North Facing Elevation

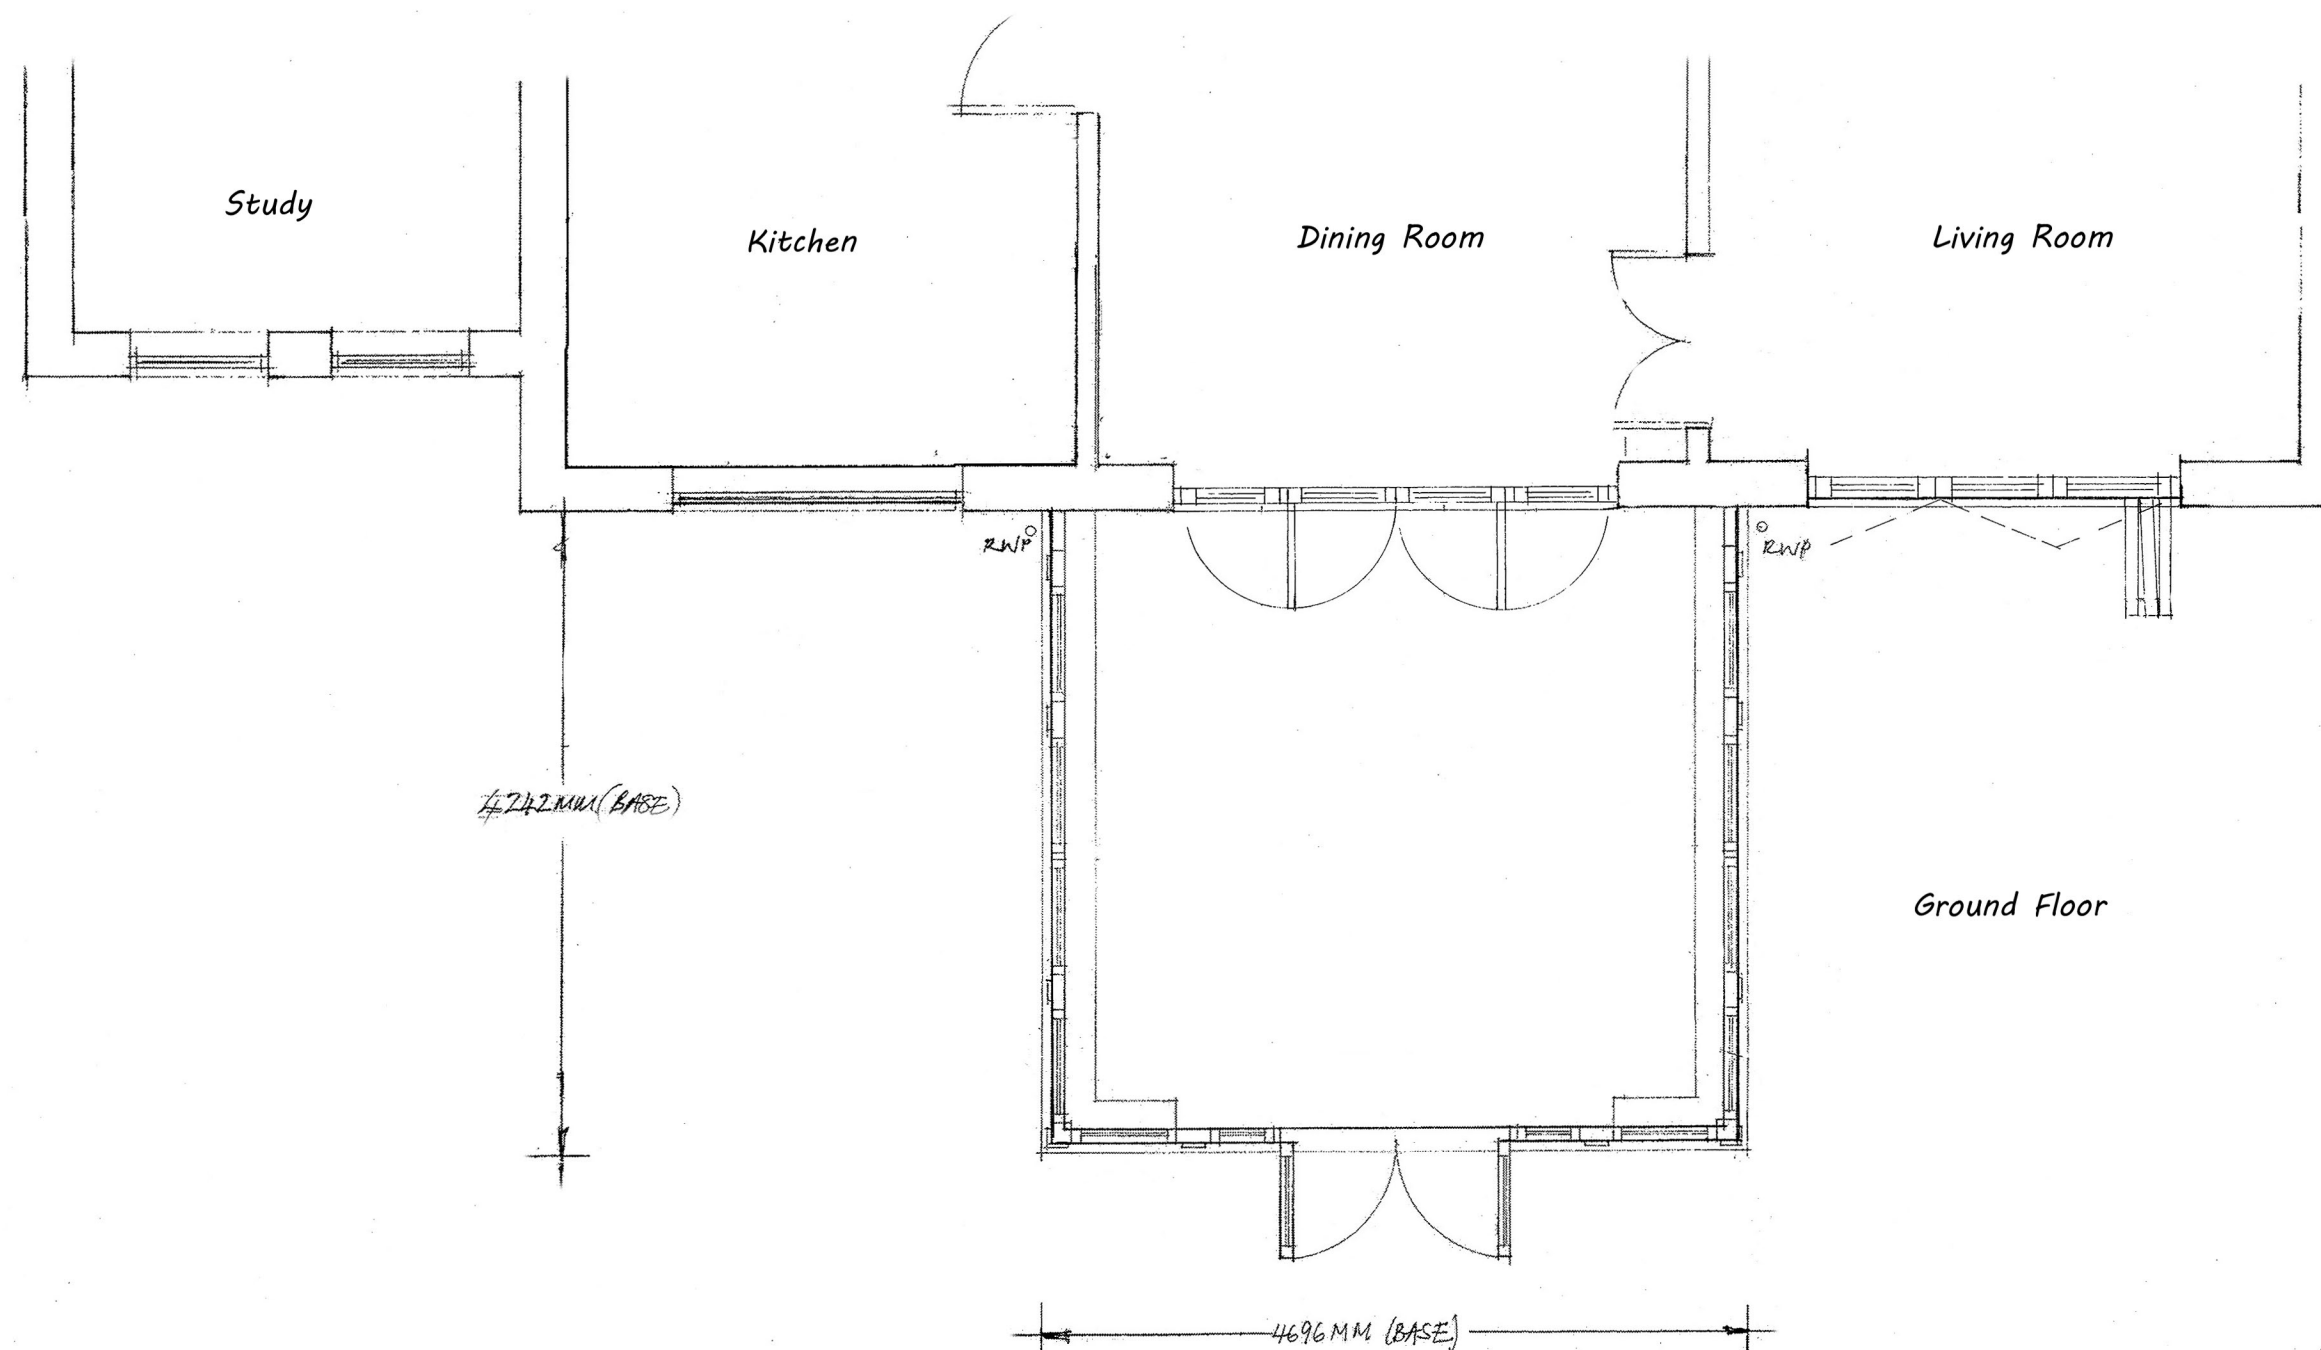

Ground Floor

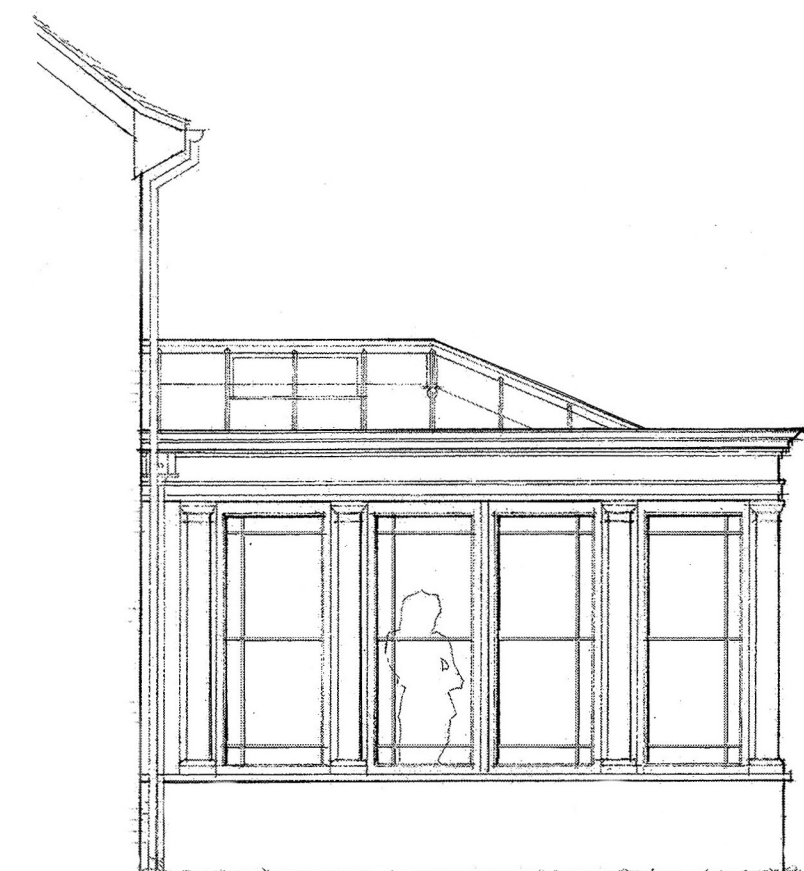

South Facing Elevation



VALE
GARDEN
HOUSES
LTD

LONDONTHORPE ROAD
GRANTHAM
LINCOLNSHIRE, NG31 9SJ
TEL: 01476 564433 FAX: 01476 578555

NOTE:
BASEWORKS ARE TO BE SET OUT ONLY TO
FOUNDATION DRAWINGS. CONTRACTORS AND
ERECTORS MUST VERIFY ALL DIMENSIONS ON
SITE BEFORE WORK COMMENCES.

THIS DRAWING, ITS DESIGN AND APPLICATION
TO SITE, AND ITS COMPONENTS REMAINS THE
PROPERTY OF VALE GARDEN HOUSES LTD.
AND MAY NOT BE REPRODUCED IN ANY WAY
WITHOUT PRIOR CONSENT

Rev	Date	Details

Client:

Address:

10 HART DYKE CLOSE
WORKINGHAM
RG41 2HQ

Scale: 1:500 A2 Date: 06/08/25

Drawn By: Checked By:

Drawing:
PROPOSED

Drawing No.
SLA2995-14632-4 (P1)