



EXISTING:

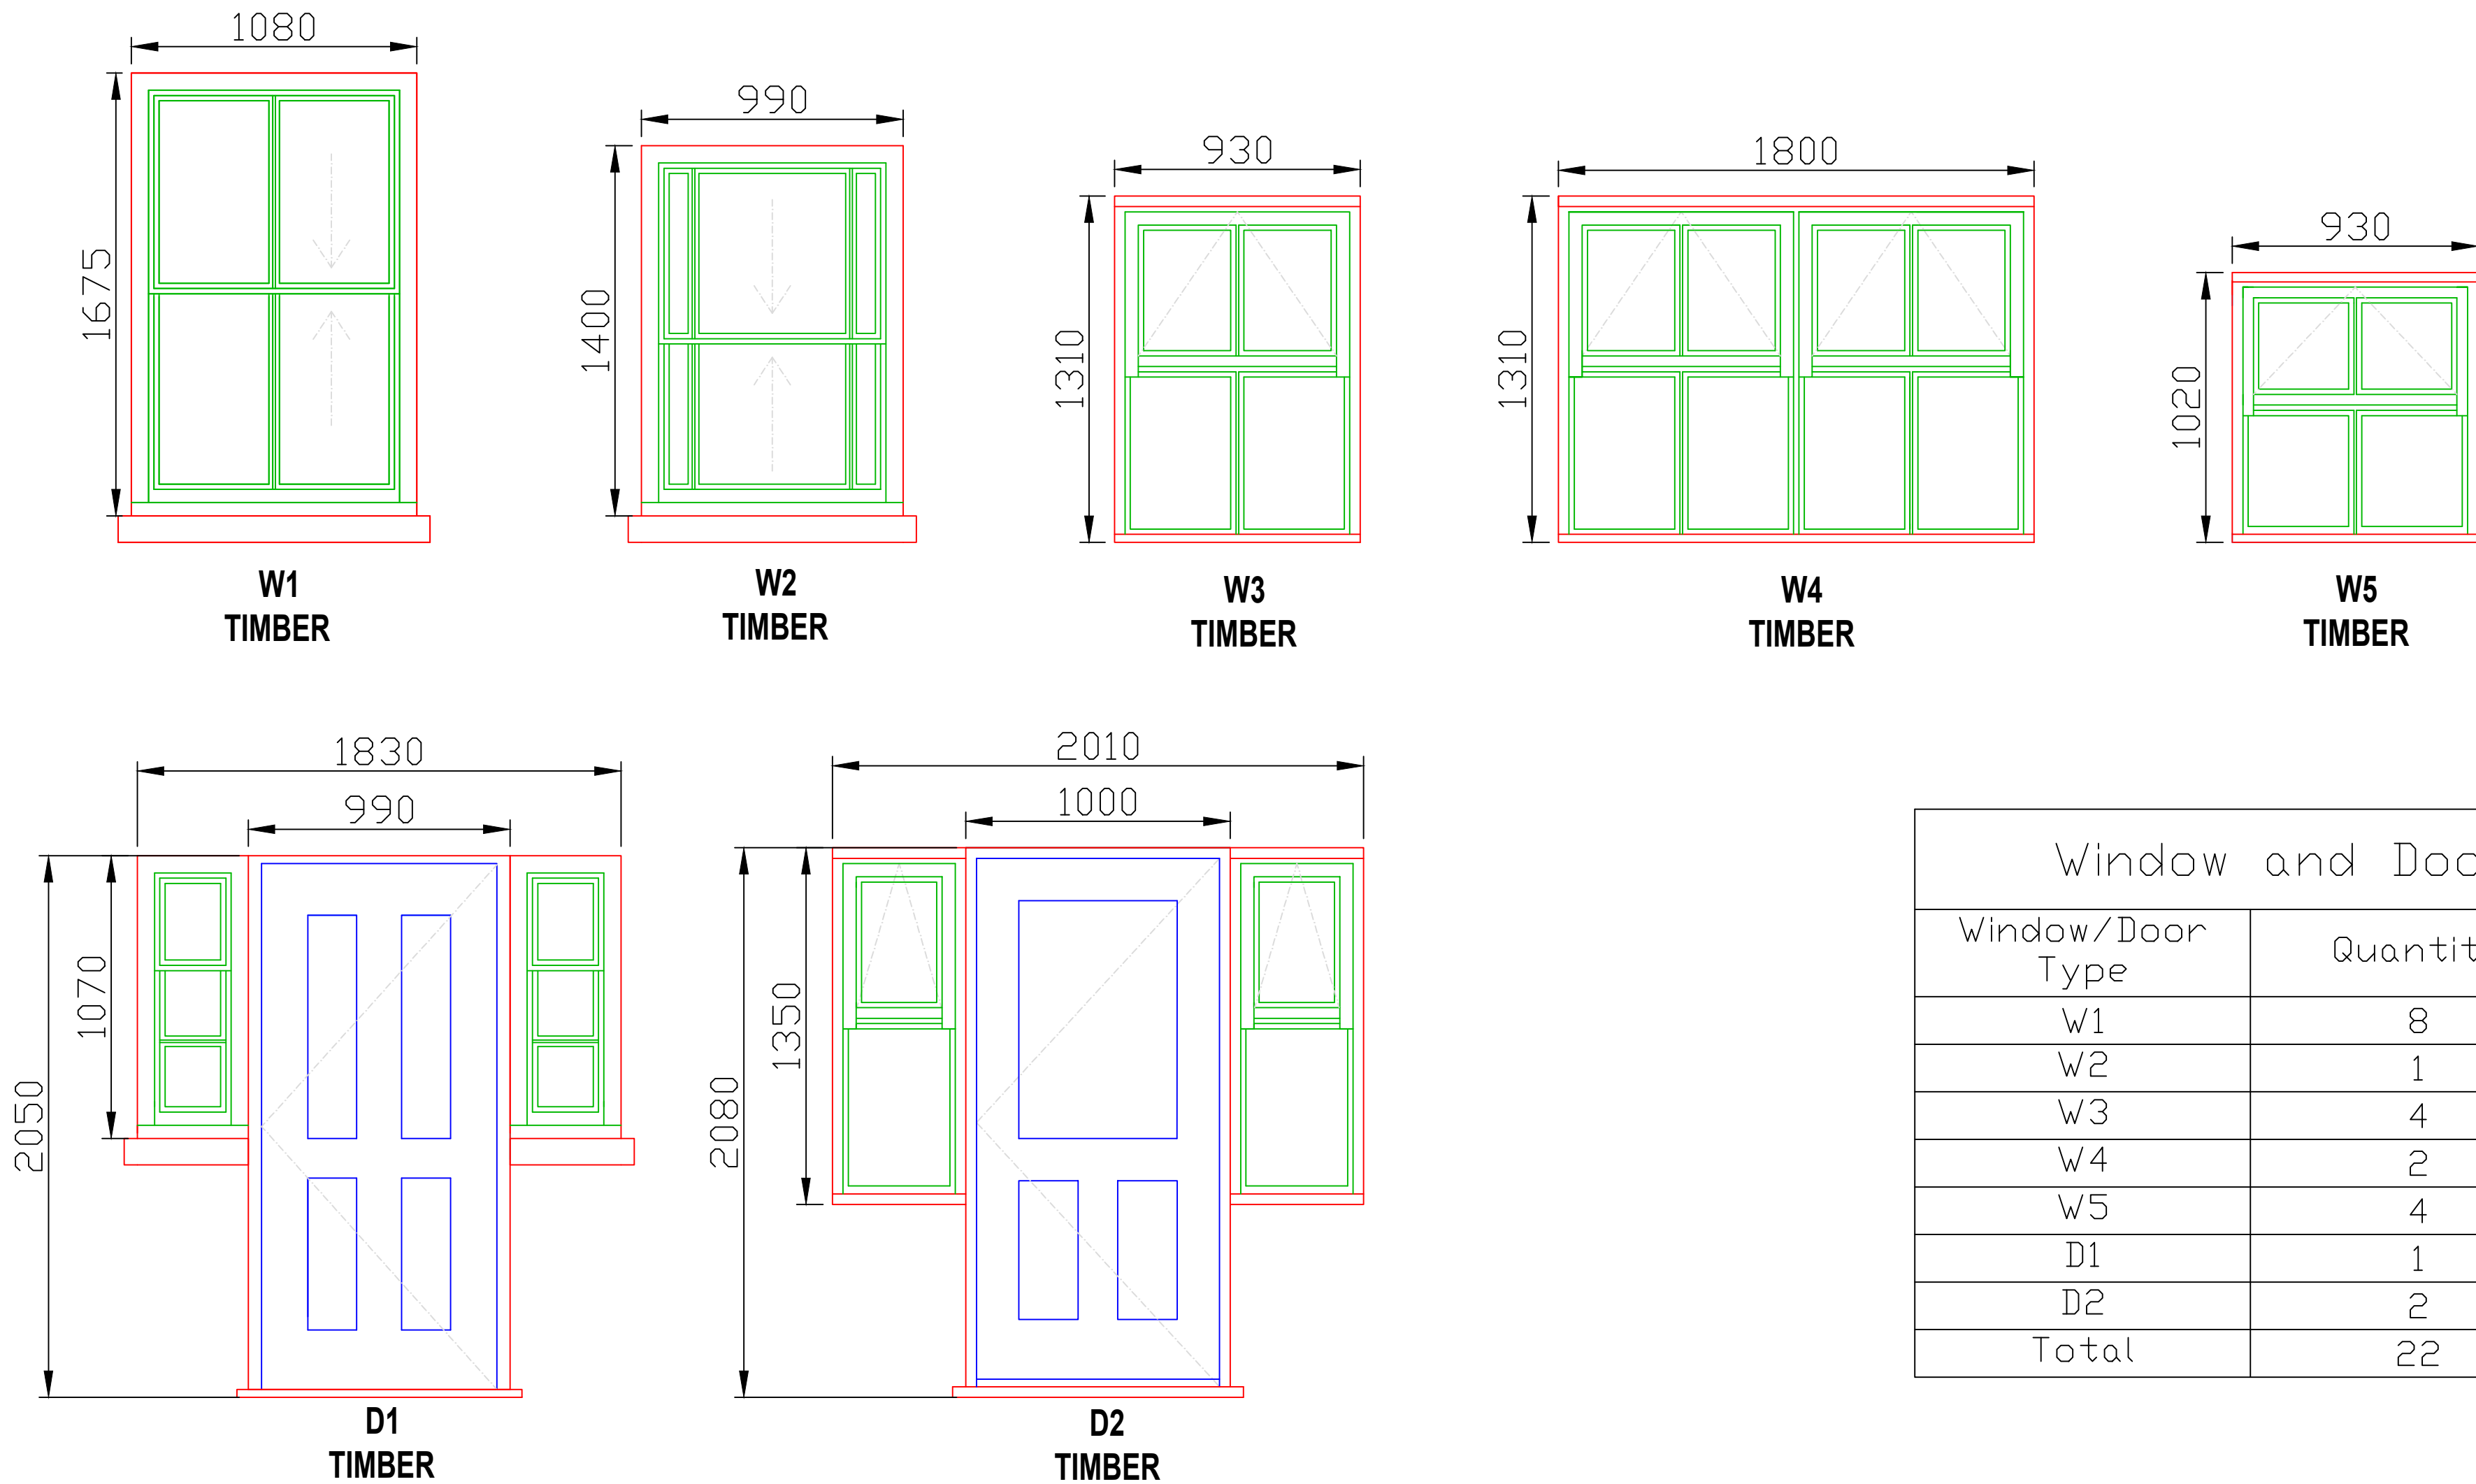

PROPOSED:

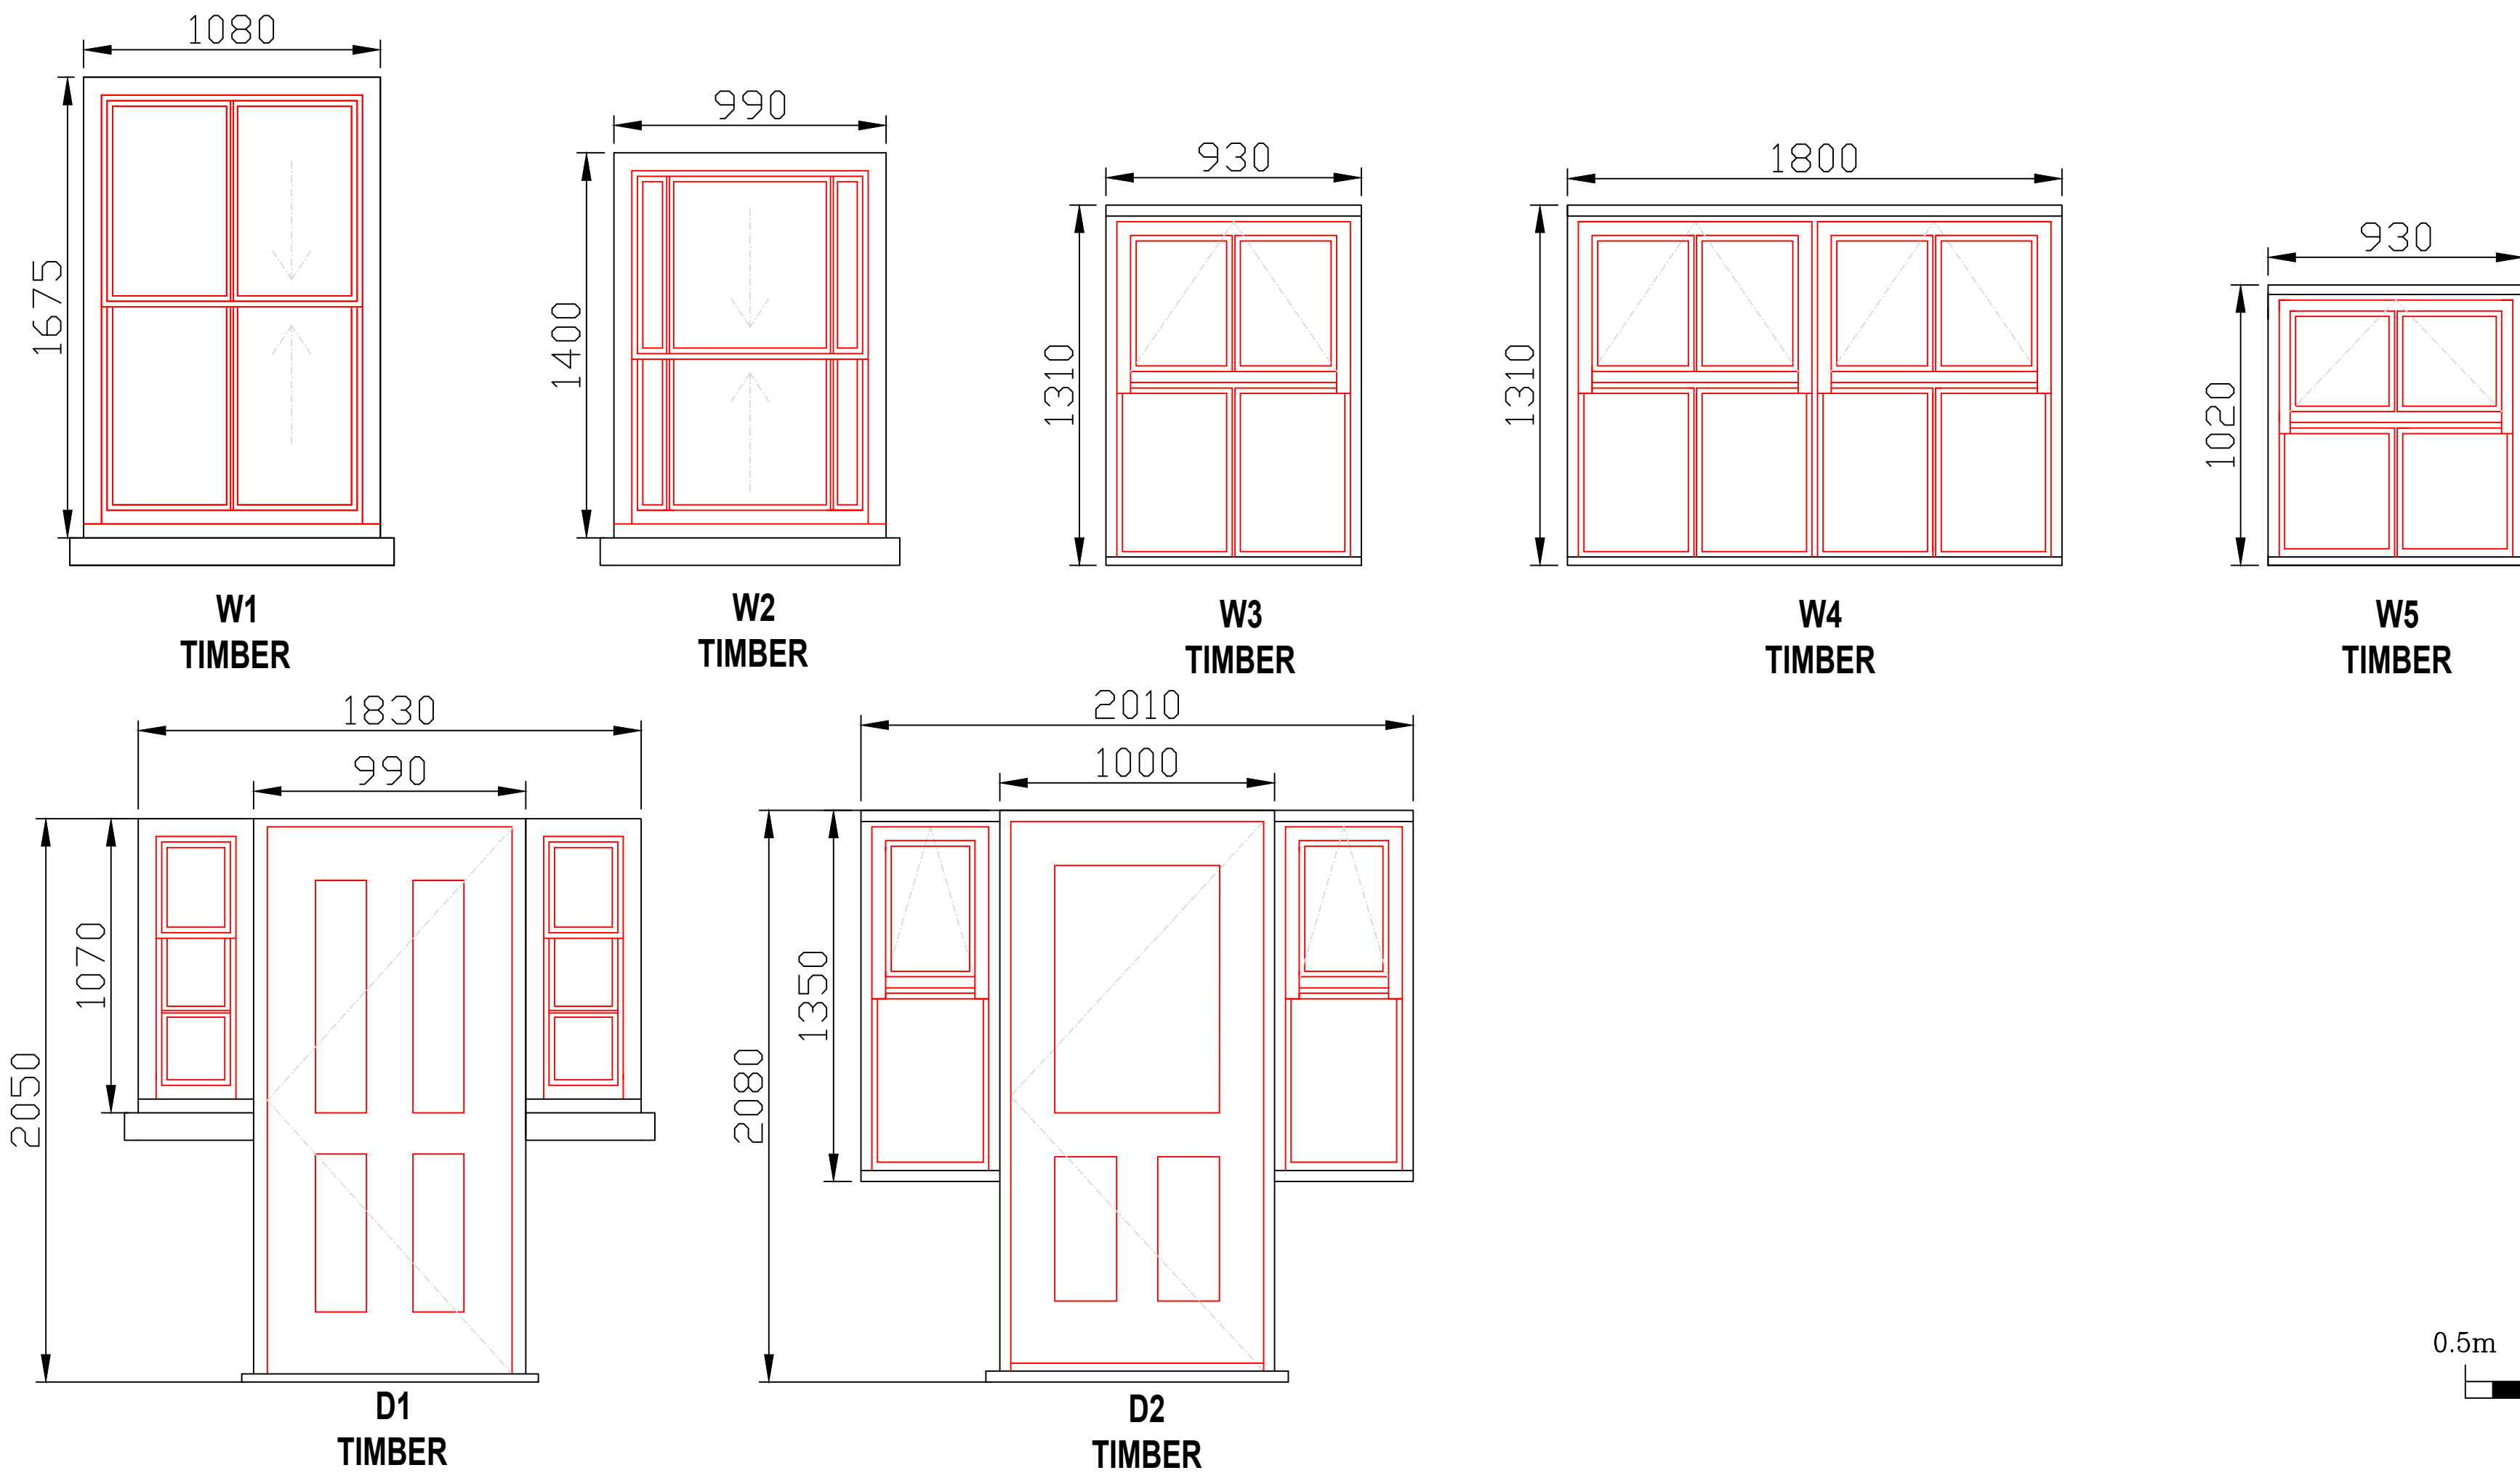

NOTES

WINDOWS AND DOORS HIGHLIGHTED IN RED ARE TO BE REPLACED.

THE EXISTING TIMBER WINDOWS ARE A MIX OF CASEMENT AND SLIDING SASH UNITS AND ARE TO BE REPLACED WITH DOUBLE GLAZED TIMBER SASH AND CASEMENT WINDOWS.

THE EXISTING DOORS ARE TIMBER UNITS AND ARE TO BE REPLACED WITH NEW TIMBER UNITS.

DRAWINGS NOT SUITABLE FOR MANUFACTURING PURPOSES.

Window and Door Schedule		
Window/Door Type	Quantity	Quantity to be replaced
W1	8	8
W2	1	1
W3	4	4
W4	2	2
W5	4	4
D1	1	1
D2	2	2
Total	22	22

Rev.	Description.	Date.

Do not scale from this drawing. Dimensions to be verified on site by contractor prior to commencement of work.
This drawing is the copyright of the practice and may not be reproduced in part or in whole without the prior written consent of the practice.
©2024 Falthorn Farrell Timms LLP



Falthorn Farrell Timms

Central Court
1 Knoll Rise
ORPINGTON
Kent BR6 0JA
T 01689 885080
F 01689 885081

Client
METROPOLITAN THAMES
VALLEY HOUSING

Project
27 WARGRAVE ROAD
READING
RG10 9PB

Drawing Title
EXISTING/ PROPOSED
WINDOW AND DOOR SCHEDULE

Date
11/09/2024

Scale
1:20 @ A1

Drawn By
KE

Checked By
JR

Project No.
T1-7039

Drawing No.
4

Rev.

