


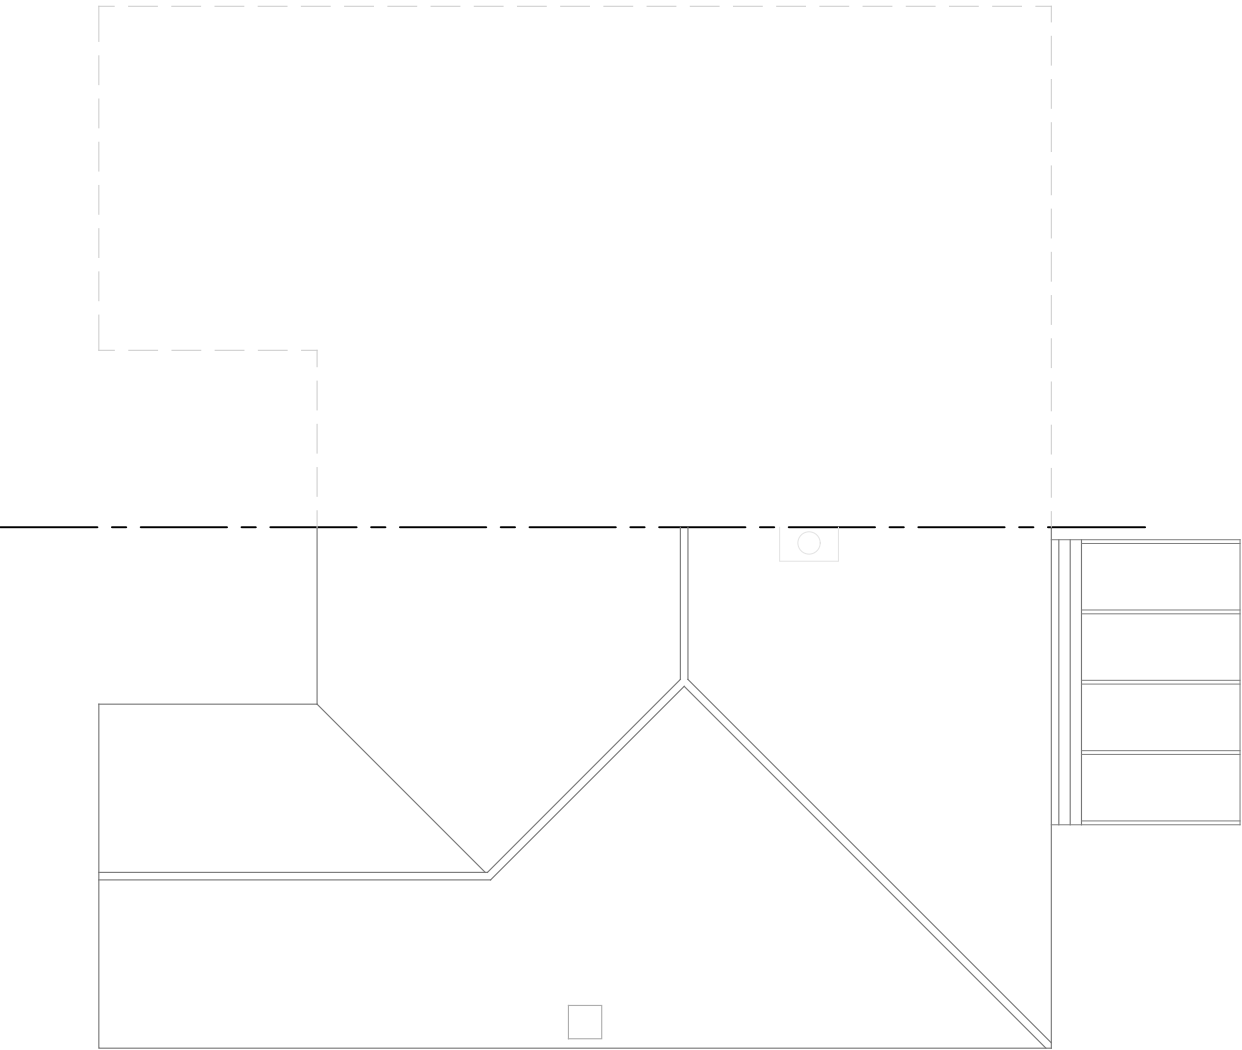


1


Roof Plan

Existing

SCALE 1:100

 

This drawing has been prepared without the benefit of a measured building survey or topographic information.

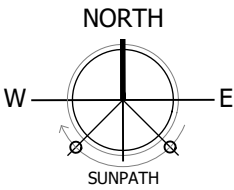

# PLANNING


Project

40 Paddock Heights, Twyford,  
Reading RG10 0AR

Drawing Title

Existing Roof Plan

|            |              |          |
|------------|--------------|----------|
| Date       | Scale        | Drawn by |
| 13.10.2025 | As noted @A3 | SJ       |
| Project No | Drawing No   | Revision |
| 205        | 003          | -        |

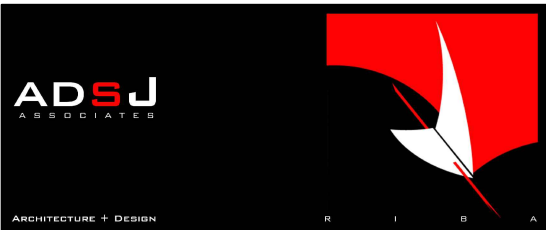

68 Norton Road Woodley Reading Berkshire RG5 4AJ

07968 141918 info@adsj.co.uk www.adsj.co.uk