




1

Southeast Elevation

Existing

SCALE 1:100

This drawing has been prepared without the benefit of a measured building survey or topographic information.

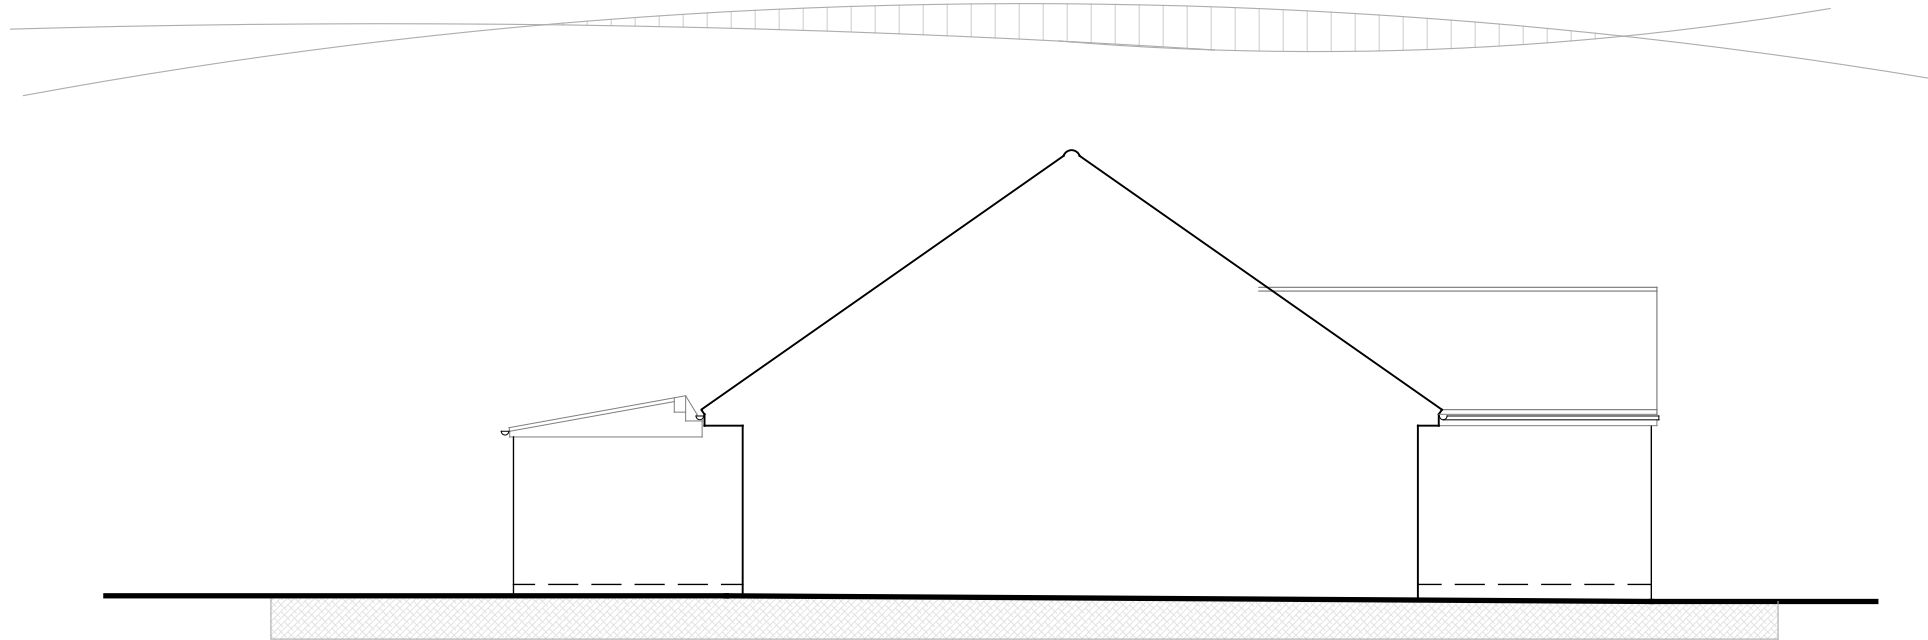

2

Northwest Elevation

Existing

SCALE 1:100



PLANNING

Project
40 Paddock Heights, Twyford
Reading RG10 0AR
Drawing Title
Existing Elevations (sht 1)

Date 13.10.2025	Scale As Noted@A3	Drawn by SJ
Project No 205	Drawing No 004	Revision -

