



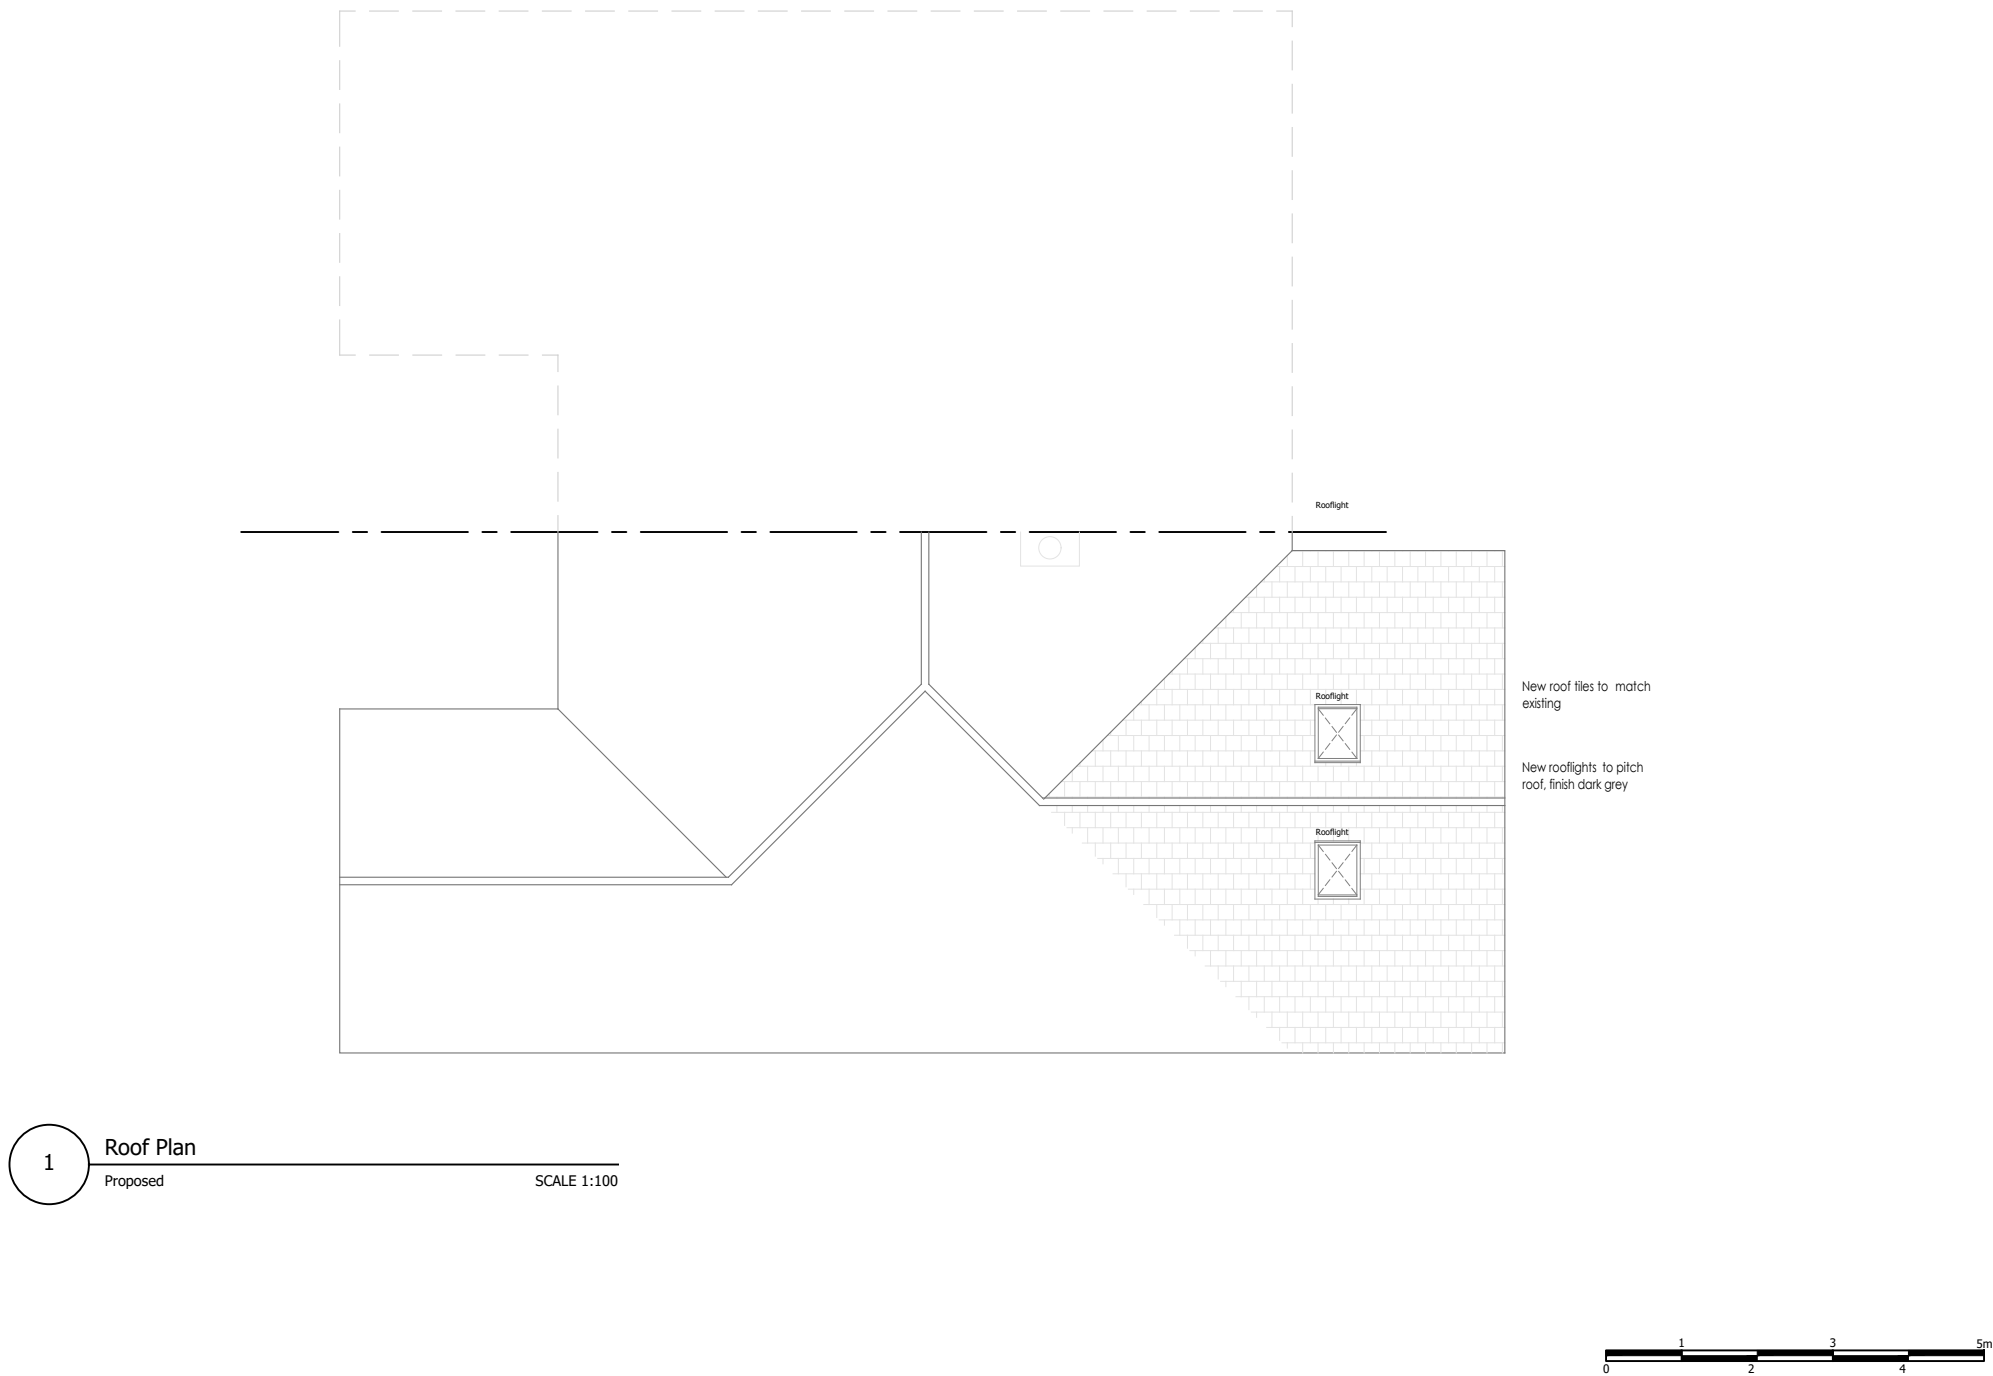

This drawing has been prepared without the benefit of a measured building survey or topographic information.

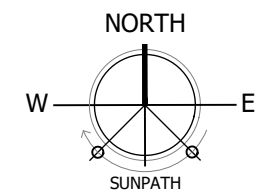

PLANNING

Project		
40 Paddock Heights, Twyford, Reading RG10 0AR		
Drawing Title		
Proposed Roof Plan		
Date	Scale	Drawn by
17.10.2025	As noted @A3	SJ
Project No	Drawing No	Revision
205	007	-