



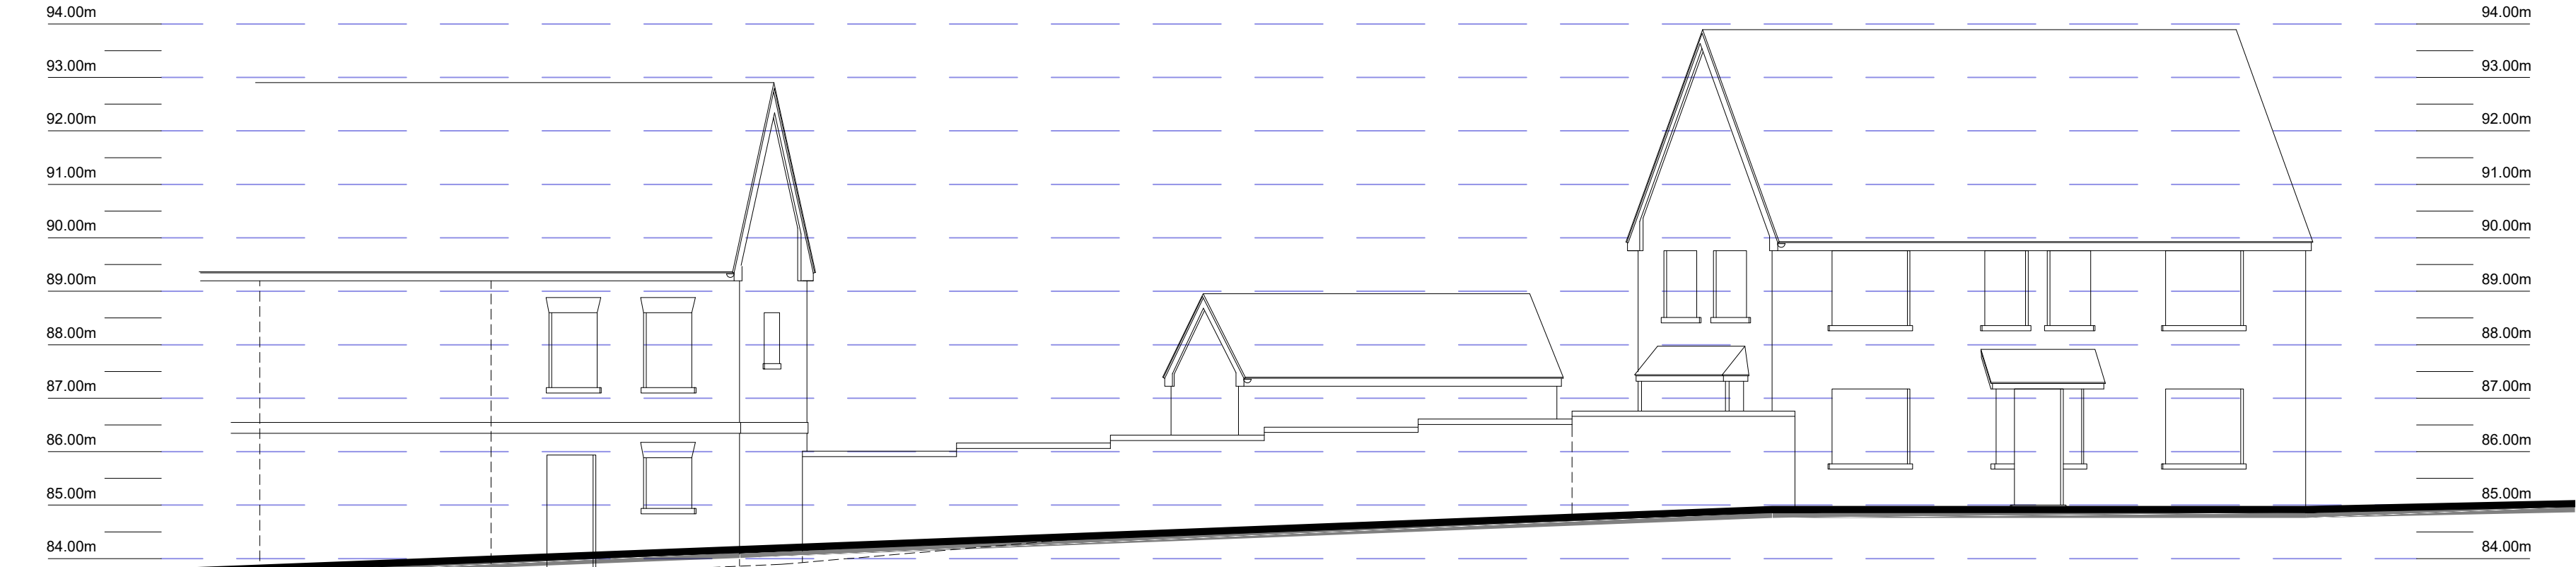


Existing Boundary Elevation 1:100 Scale

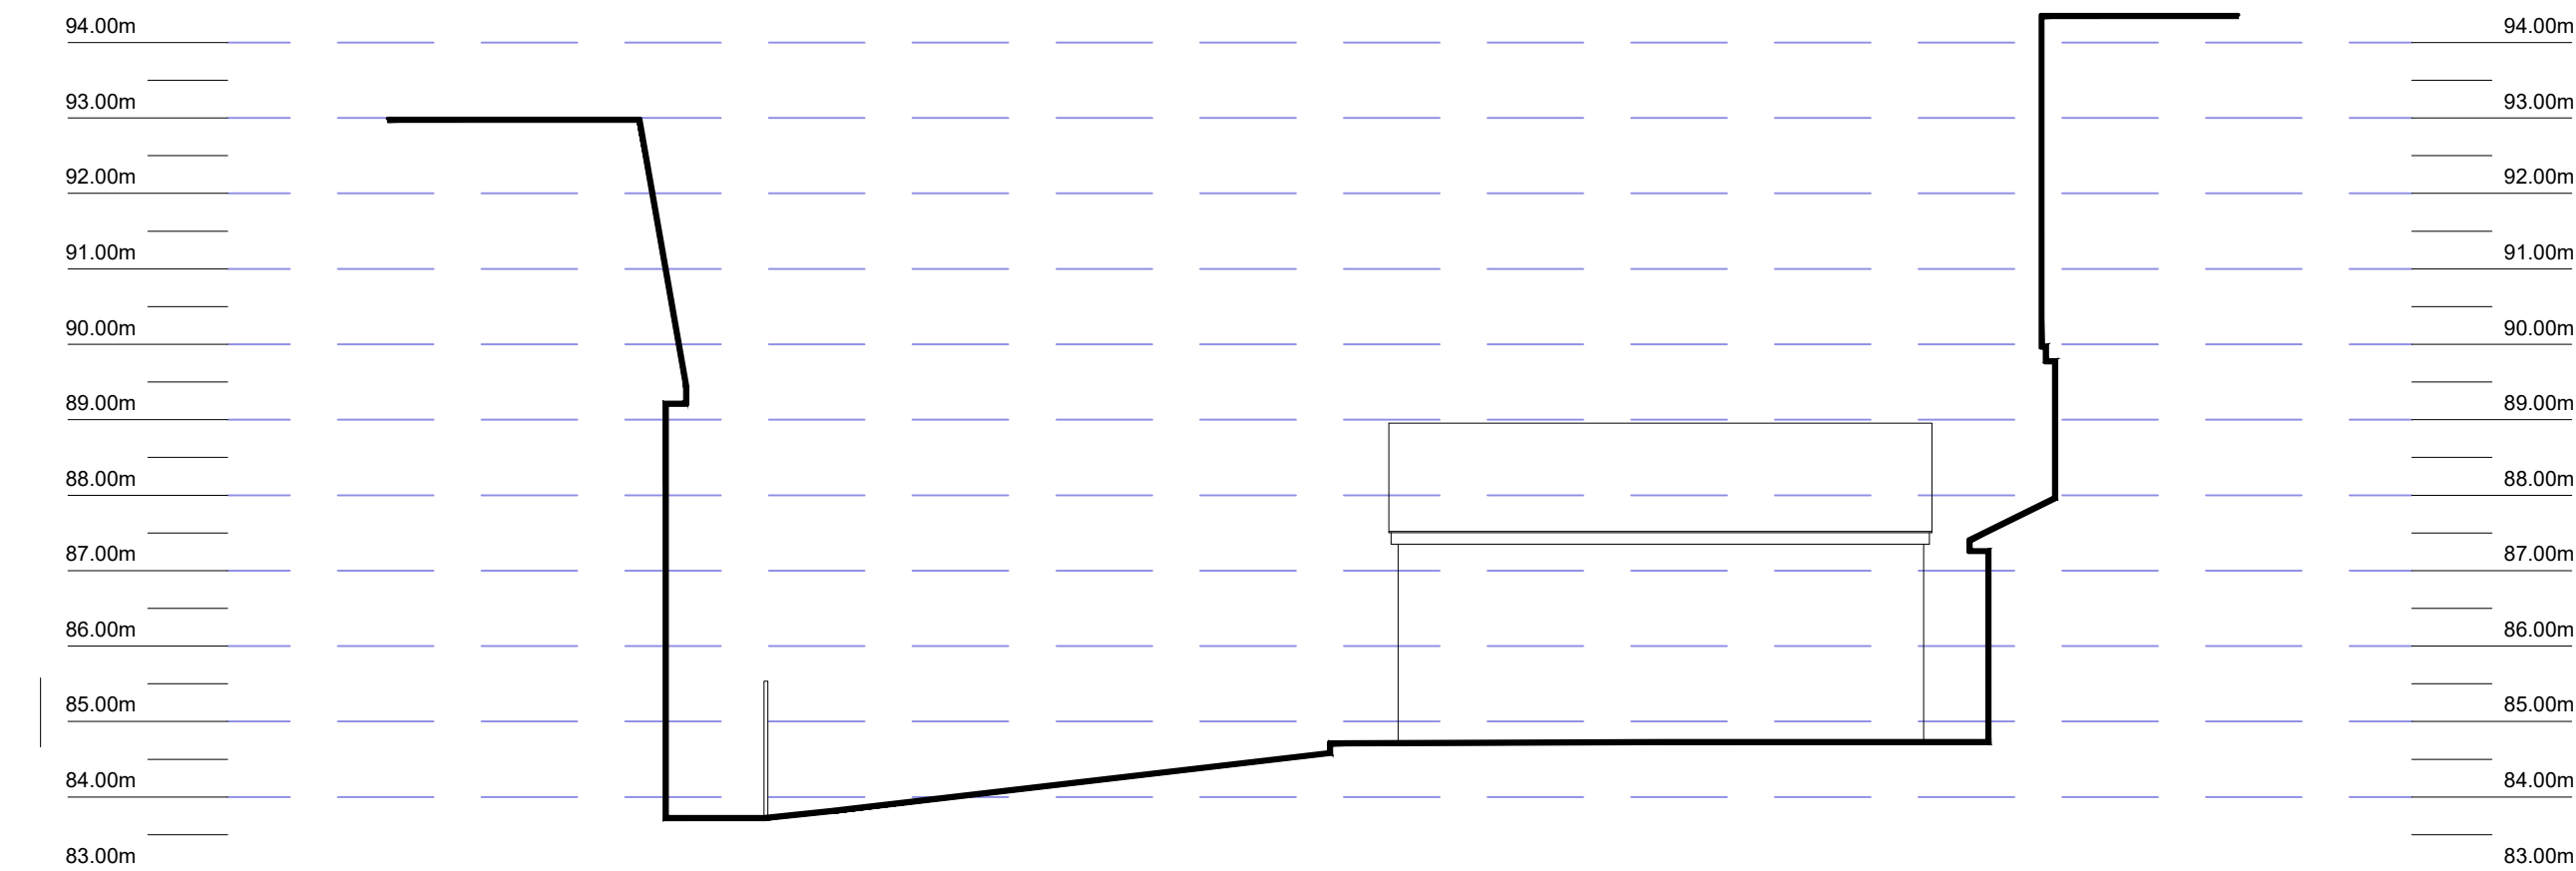

Existing Site Section 1:100 Scale



Existing Site Plan 1:50 Scale

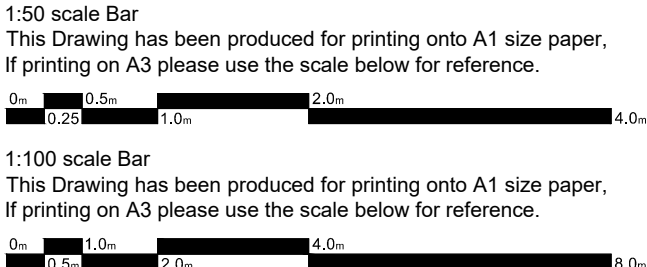

Bonney Architecture
PLANNING & TECHNICAL SERVICES

CLIENT Mr & Mrs P Mohare
JOB 74 Oak Avenue, Wokingham, Berkshire, RG40 1LJ
DRG EXTG PLANS, SECTION & ELEVATION

SCALE As Shown DRAWN P Bonney DATE June 2025 BA 0315|01