

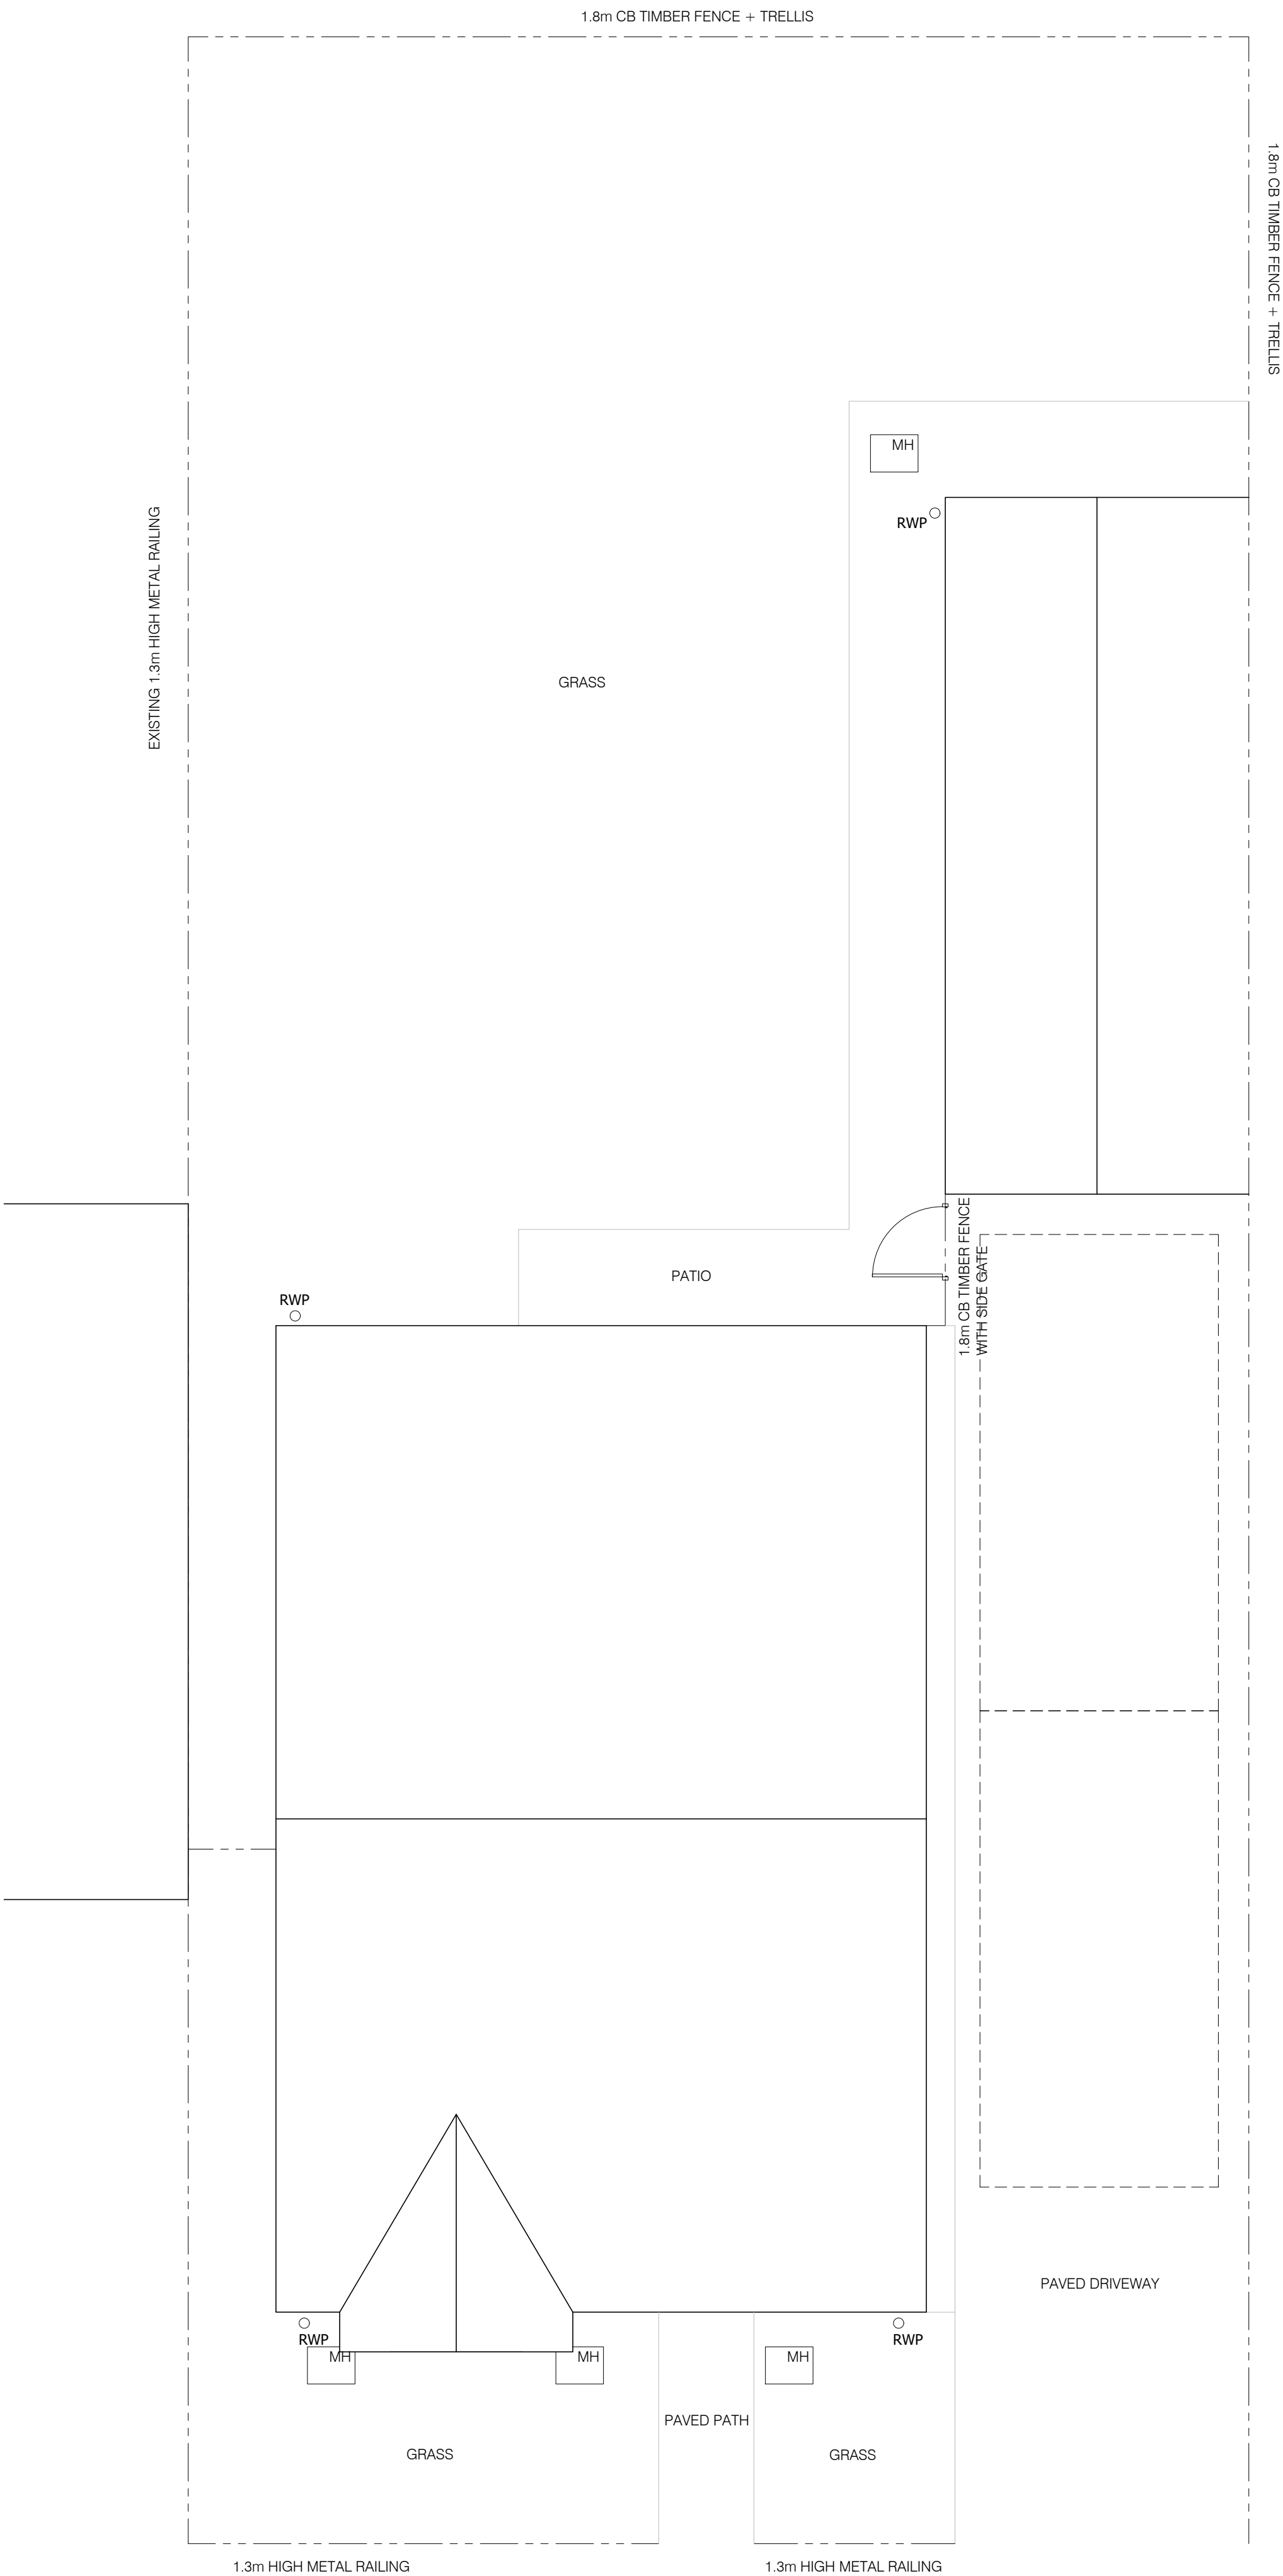


FRONT ELEVATION
ORIGINAL CB FENCE
SCALE 1:50

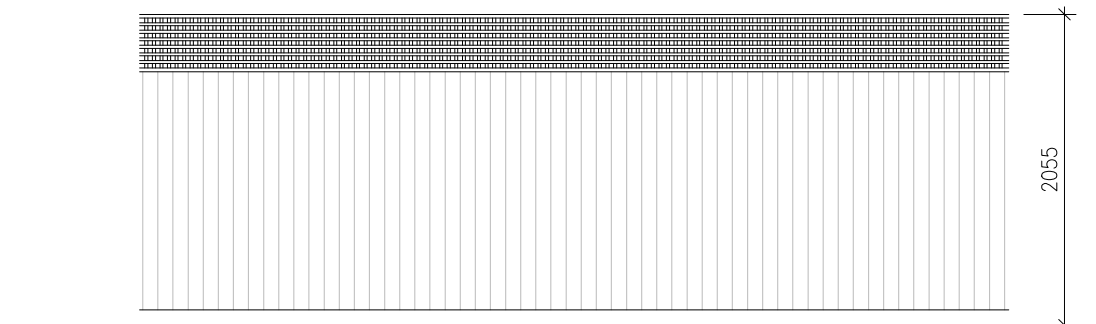

FRONT ELEVATION
CURRENT CB FENCE
SCALE 1:50

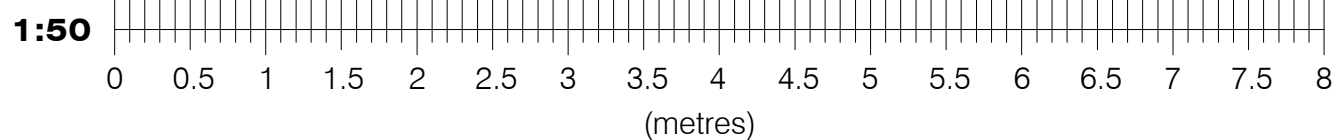

SITE PLAN
SCALE 1:50

- NOTES:
- THIS DRAWING IS TO BE READ IN CONJUNCTION WITH ALL RELEVANT ARCHITECTS, SUB-CONTRACTORS AND ARCHITECTURAL DRAWINGS.
 - THIS DRAWINGS REMAINS THE COPYRIGHT OF JETARCH DESIGN LTD AND MAY NOT BE SHARED OR REPRODUCED WITHOUT THEIR KNOWLEDGE



100 Berkshire Place
Winnersh Triangle
Wokingham, Berkshire RG41 5RD
Tel: 07787296792
email: info@jetarchdesign.co.uk

Client
MR MEHTA

Property:
**20 KENNEDY PLACE
WOKINGHAM
RG40 1LG**

Drawing Title:
**DETAILS OF EXISTING
SITE PLAN**

Rev.	Date	Revisions

Drawing No.
A1/424/01

Rev.
A

Plot Date: NOV 24

Scale 1:50 @ A1

Date NOV 24 Drawn JT