


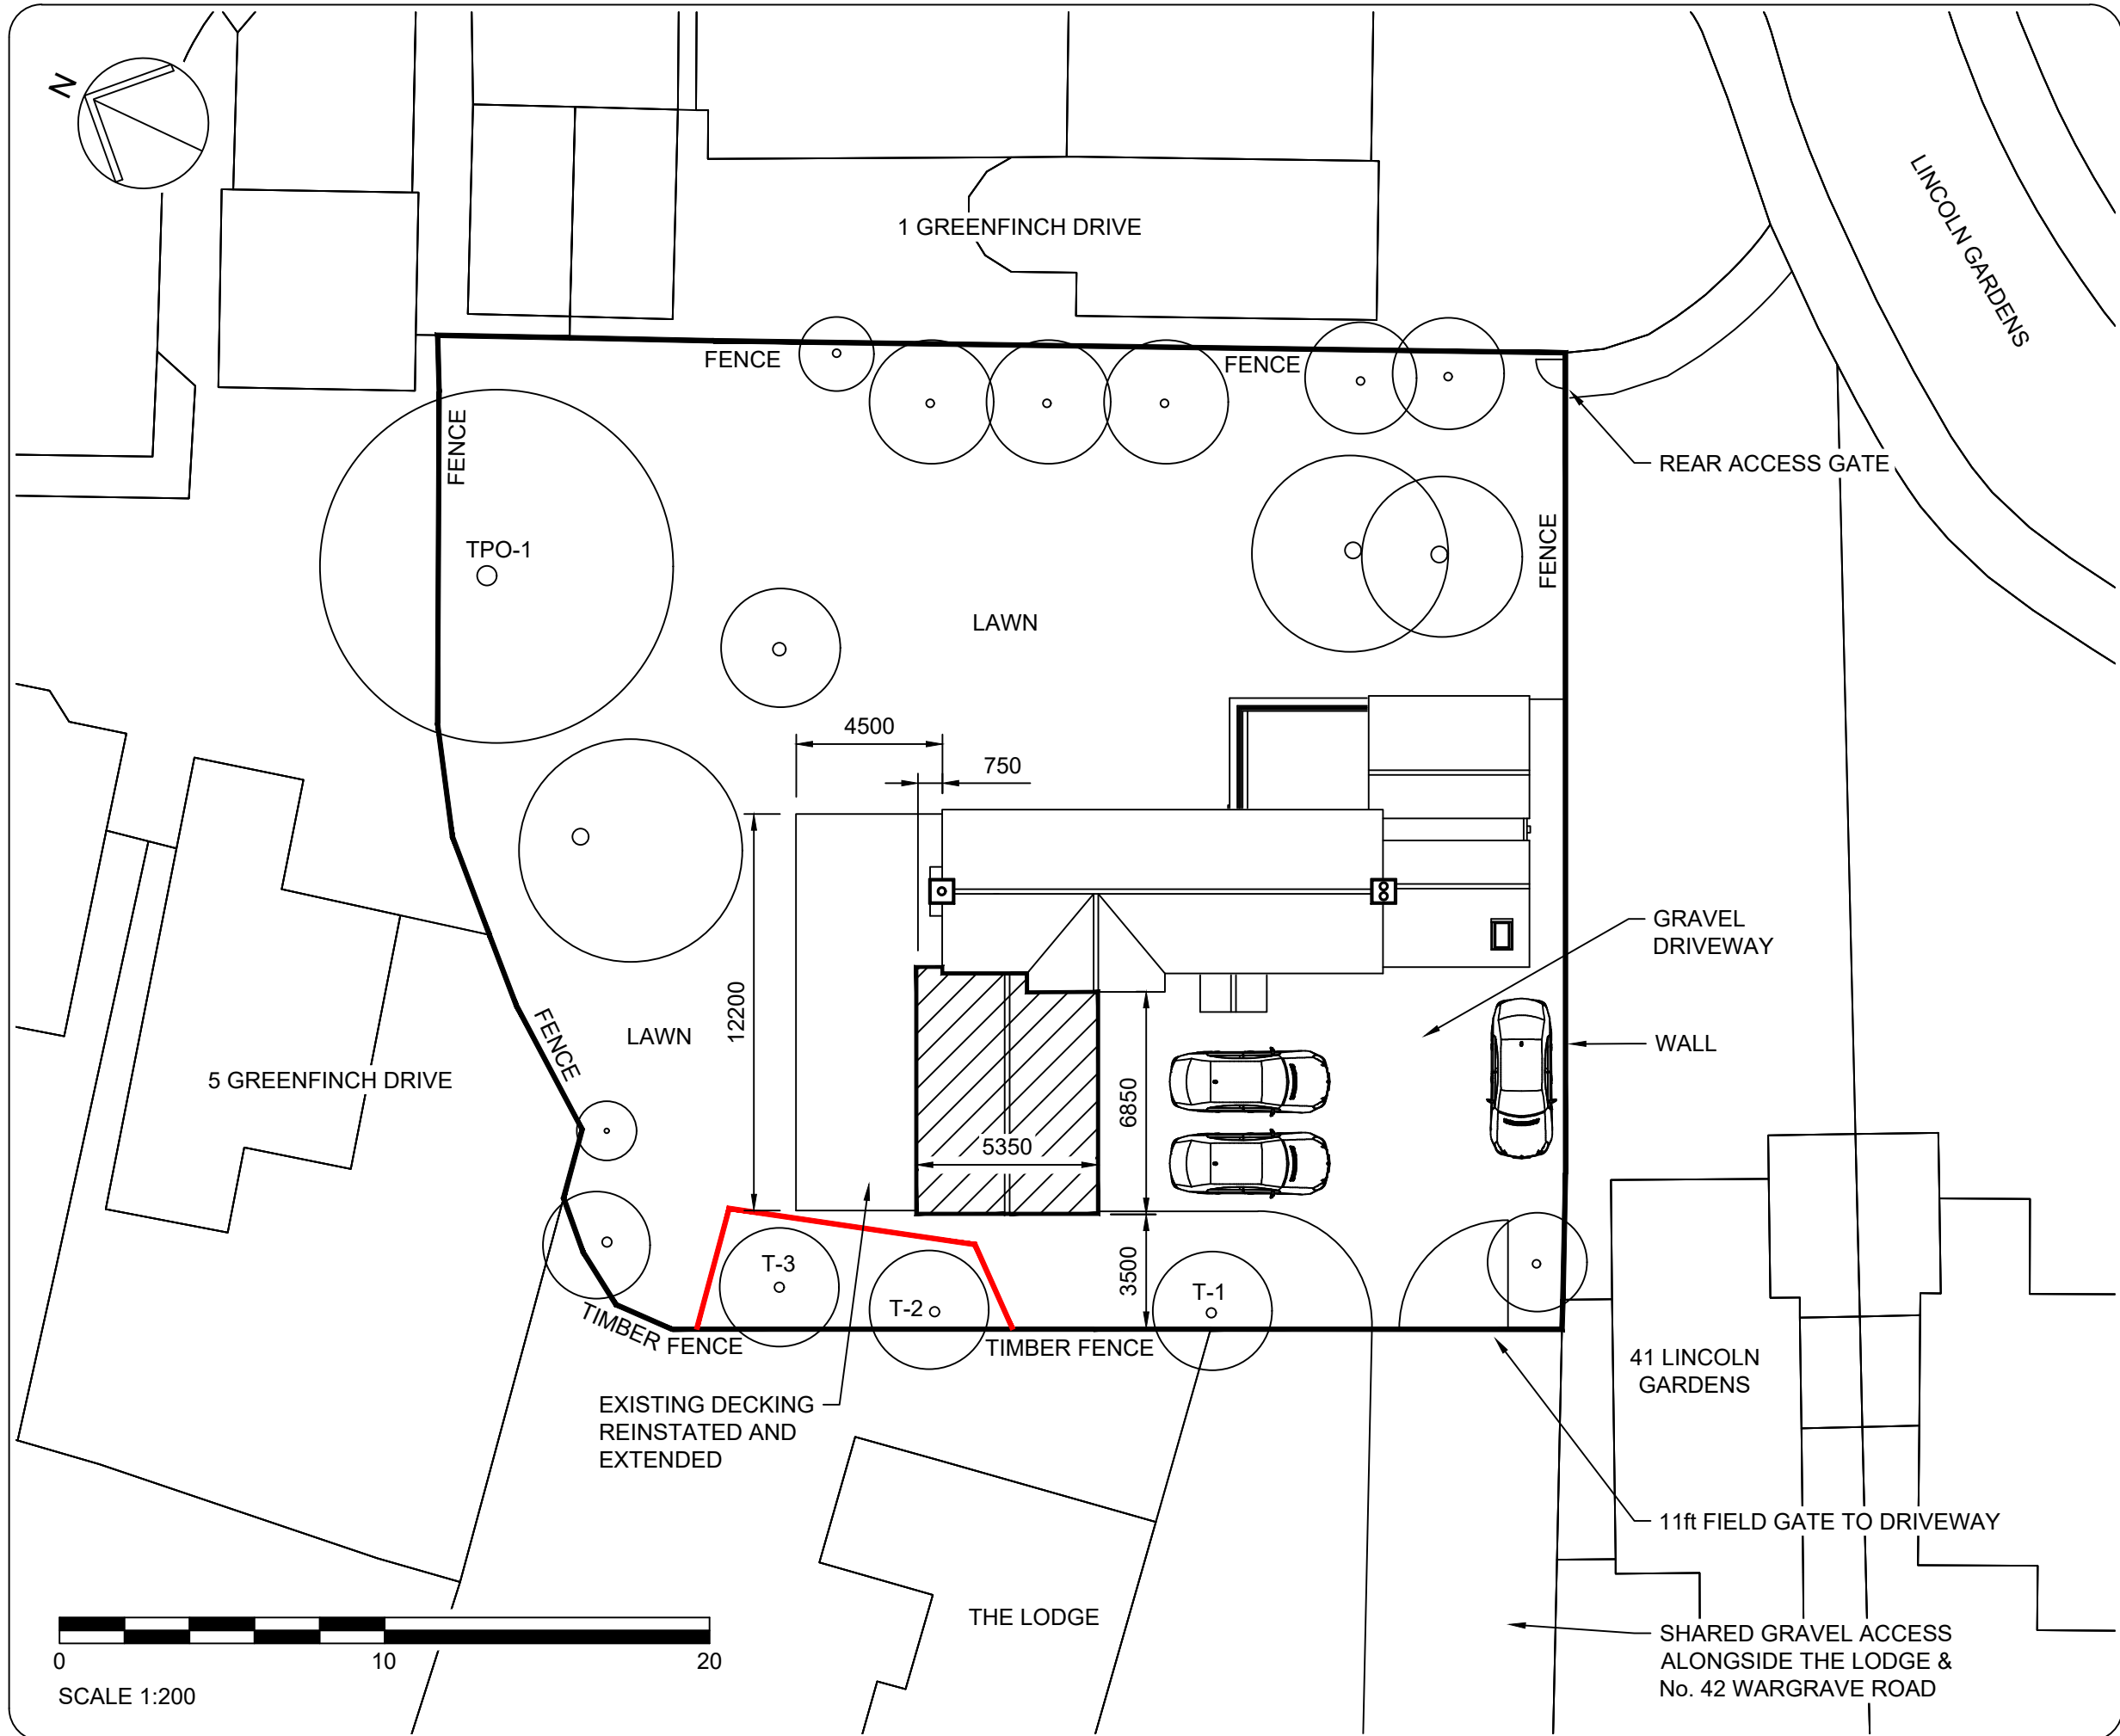


GENERAL NOTES

SERIAL NUMBER: 322903
© CROWN COPYRIGHT AND DATABASE RIGHT 2025
ORDNANCE SURVEY LICENCE AC0000848283
REPRODUCTION IN WHOLE OR PART IS
PROHIBITED WITHOUT THE PRIOR PERMISSION OF
ORDNANCE SURVEY.


FOR TREE ROOT PROTECTION:

1. ALL VEHICLES AND STORAGE OF MATERIALS TO BE RESTRICTED TO THE EXISTING DRIVEWAY.
2. SIDE AND REAR GARDENS TO BE PROTECTED WITH TEMPORARY FENCING

LEGEND

 -  FOOTPRINT OF PROPOSED EXTENSION
- TPO-1 TREE PRESERVATION ORDER WOKINGHAM BOROUGH COUNCIL REF: 1075/2005
- T-1 PLUM TREE TO BE REMOVED
- T-2 BEECH TREE TO BE RETAINED
- T-3 ACER TREE TO BE RETAINED
-  TREE PROTECTION FENCING

D	FOR PLANNING APPLICATION	30/09/2026
C	FOR PLANNING APPLICATION	28/09/2026
B	FOR PLANNING APPLICATION	08/09/2026
A	FOR PLANNING APPLICATION	13/05/2026
REV.	DESCRIPTION	DATE

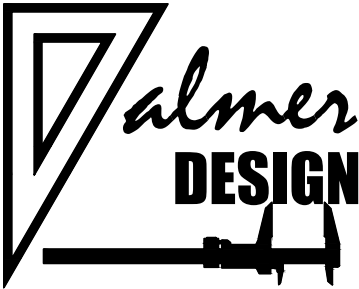

CLIENT
MR & MRS BENNETT

PROJECT TITLE AND SITE ADDRESS
PROPOSED SIDE
EXTENSION OF
THE BARN, 40 WARGRAVE ROAD
TWYFORD, READING
RG10 9PQ

DRAWING TITLE
SITE PLAN

SCALE	ORIGINAL SIZE	REVISION
1:200	A3	D

Telephone : 07450997757
Email : palmerdesignlimited@gmail.com
© COPYRIGHT: PALMER DESIGN LTD.