





PROPOSED FRONT ELEVATION

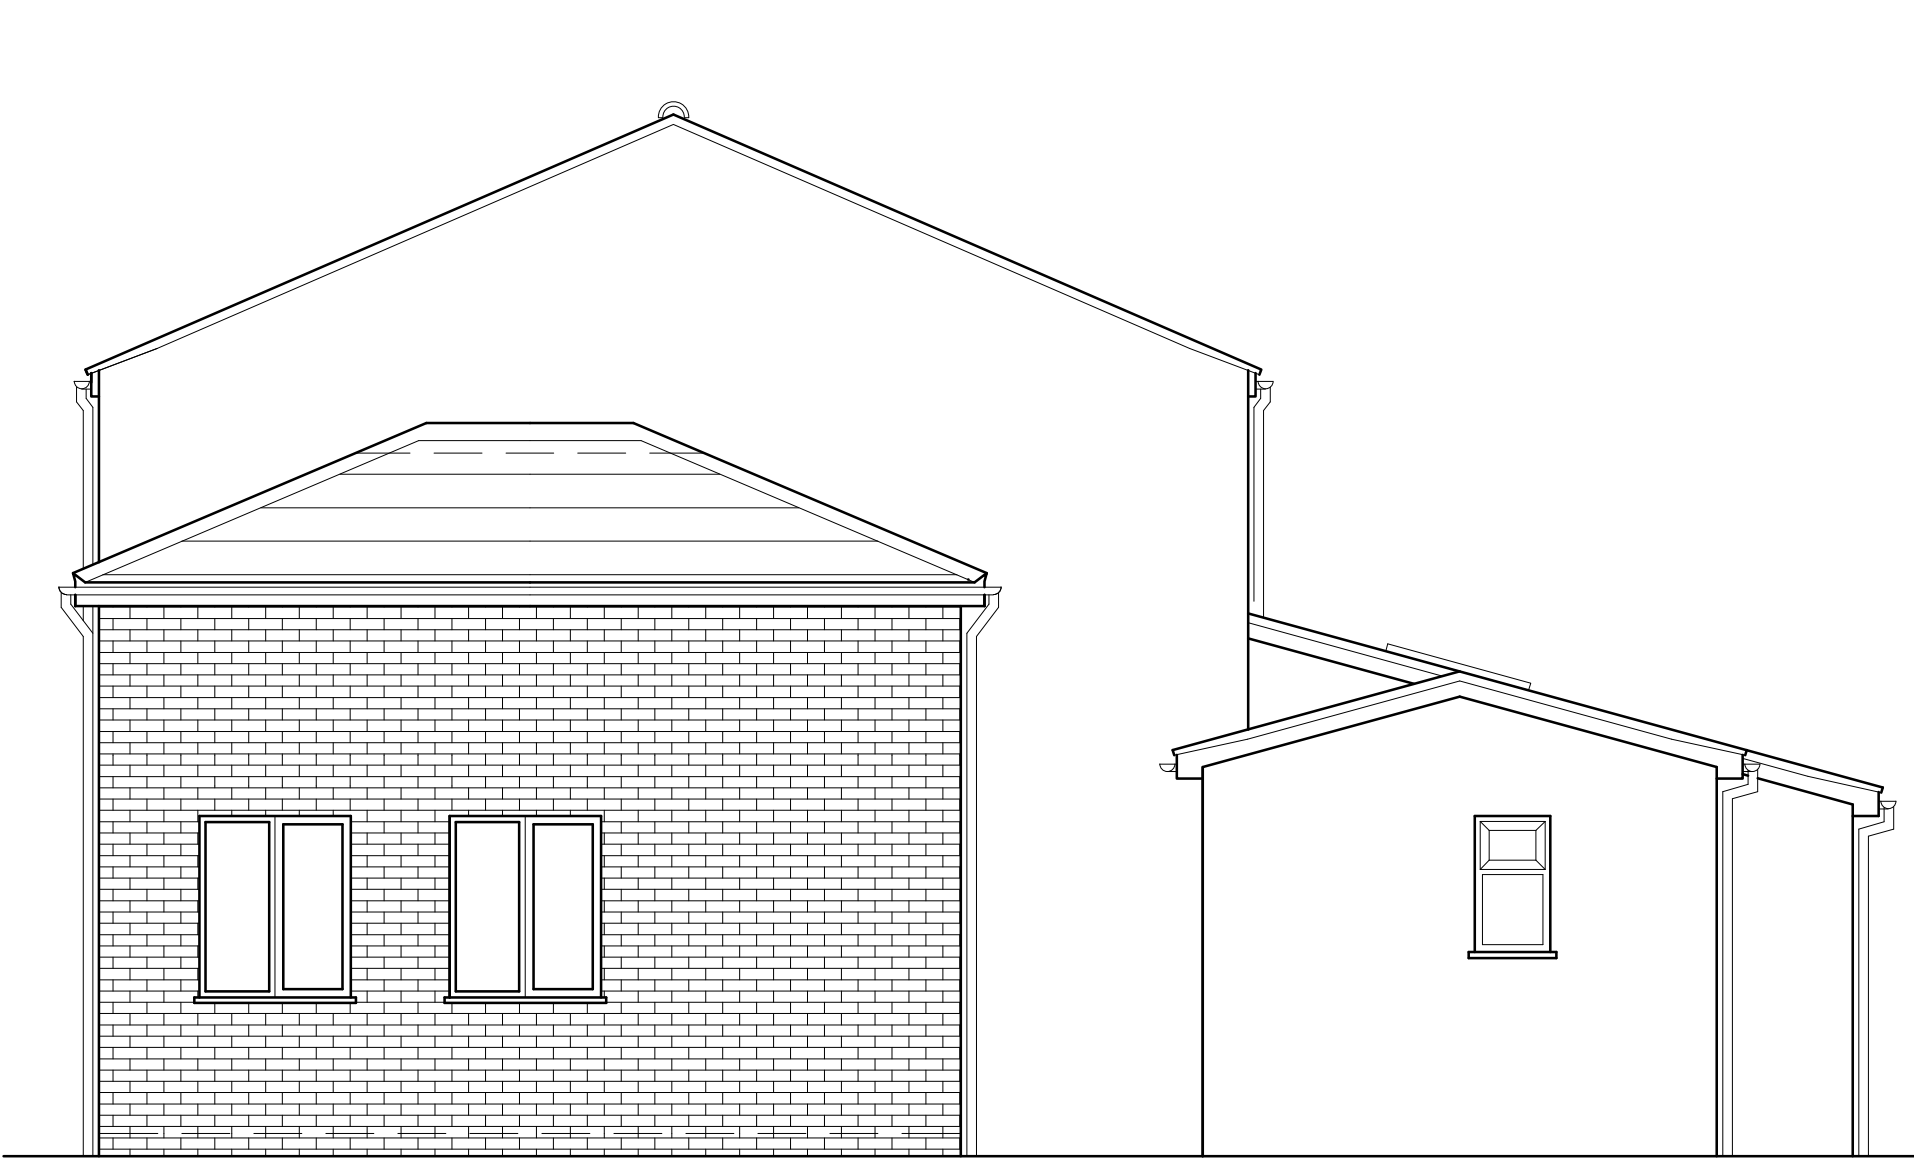


PROPOSED SIDE ELEVATION



PROPOSED REAR ELEVATION

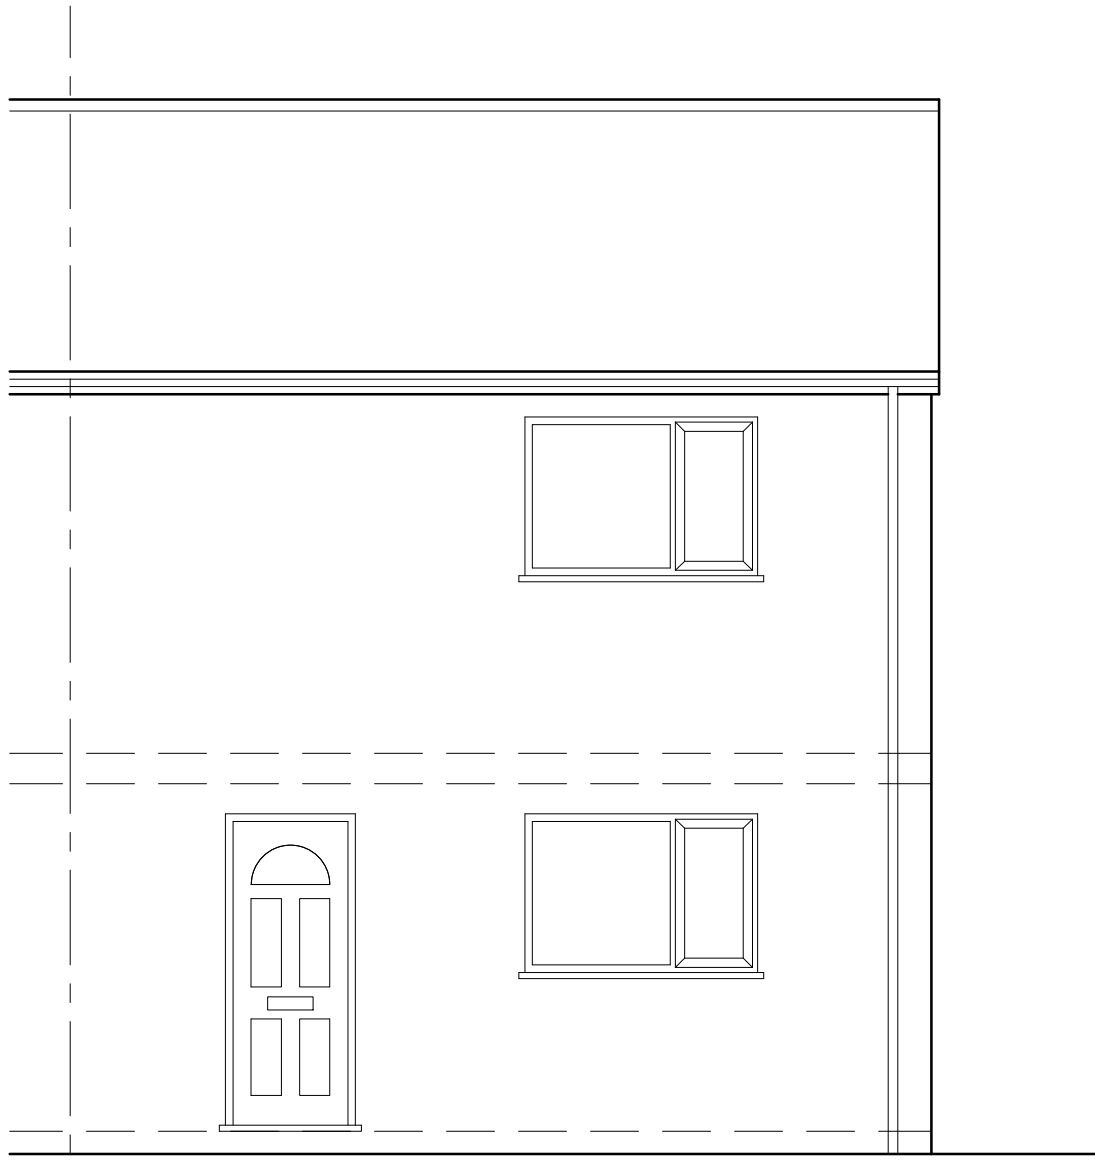

EXISTING FRONT ELEVATION

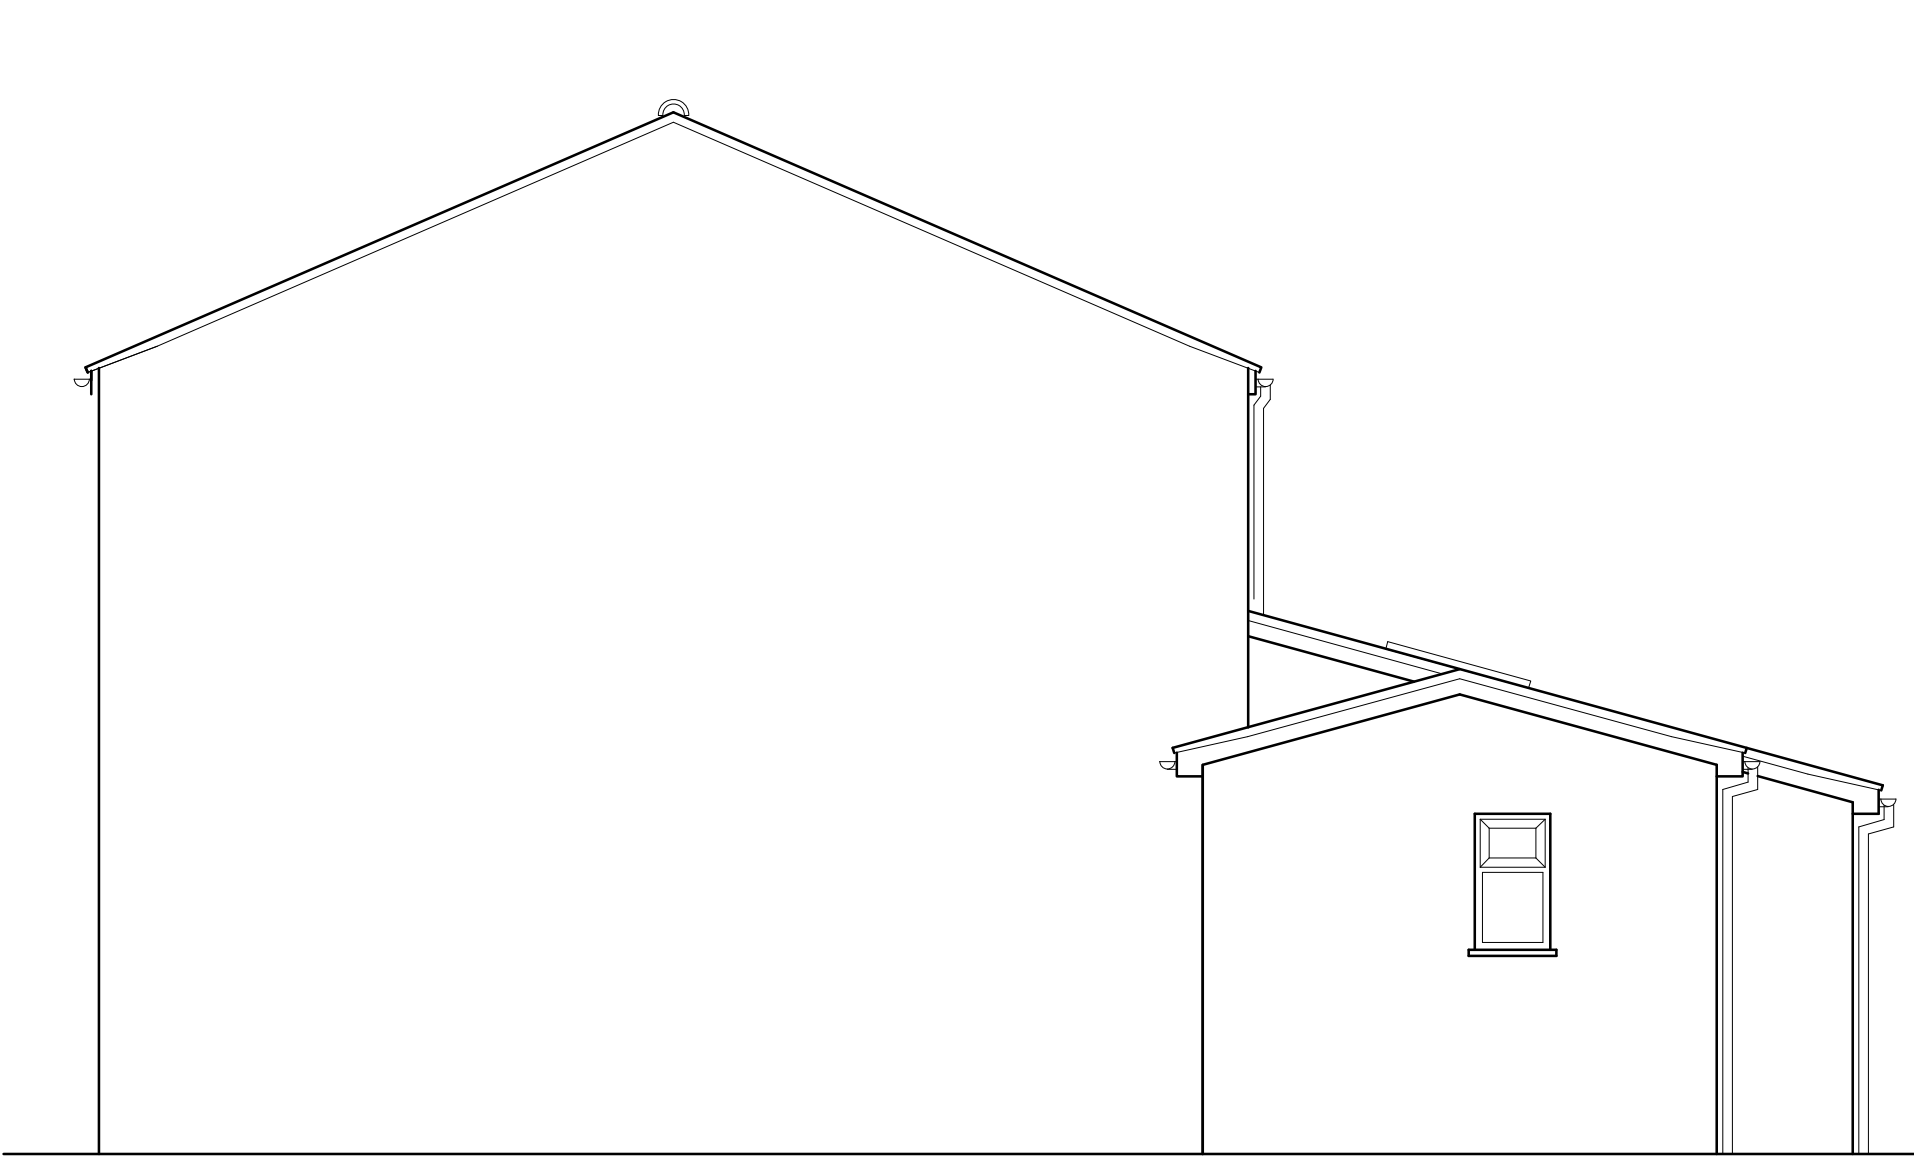

EXISTING SIDE ELEVATION



EXISTING REAR ELEVATION

Status		PLANNING	
Project			
15 NORWICH DRIVE WOODLEY RG5 3EX			
Drawing Title			
EXISTING & PROPOSED ELEVATIONS			
 CREATIVE DESIGN & STRUCTURE LTD Henson House, Newtown Rd, Henley-on-Thames, RG9 1HG T: 01491 411922 W: www.creative-design-and-structure.co.uk			
Drawn	EB	Scale	1:50 @ A1; 1:100 @ A3
Date	OCTOBER 2025		
Drawing No.		Rev.	
16525-03			