



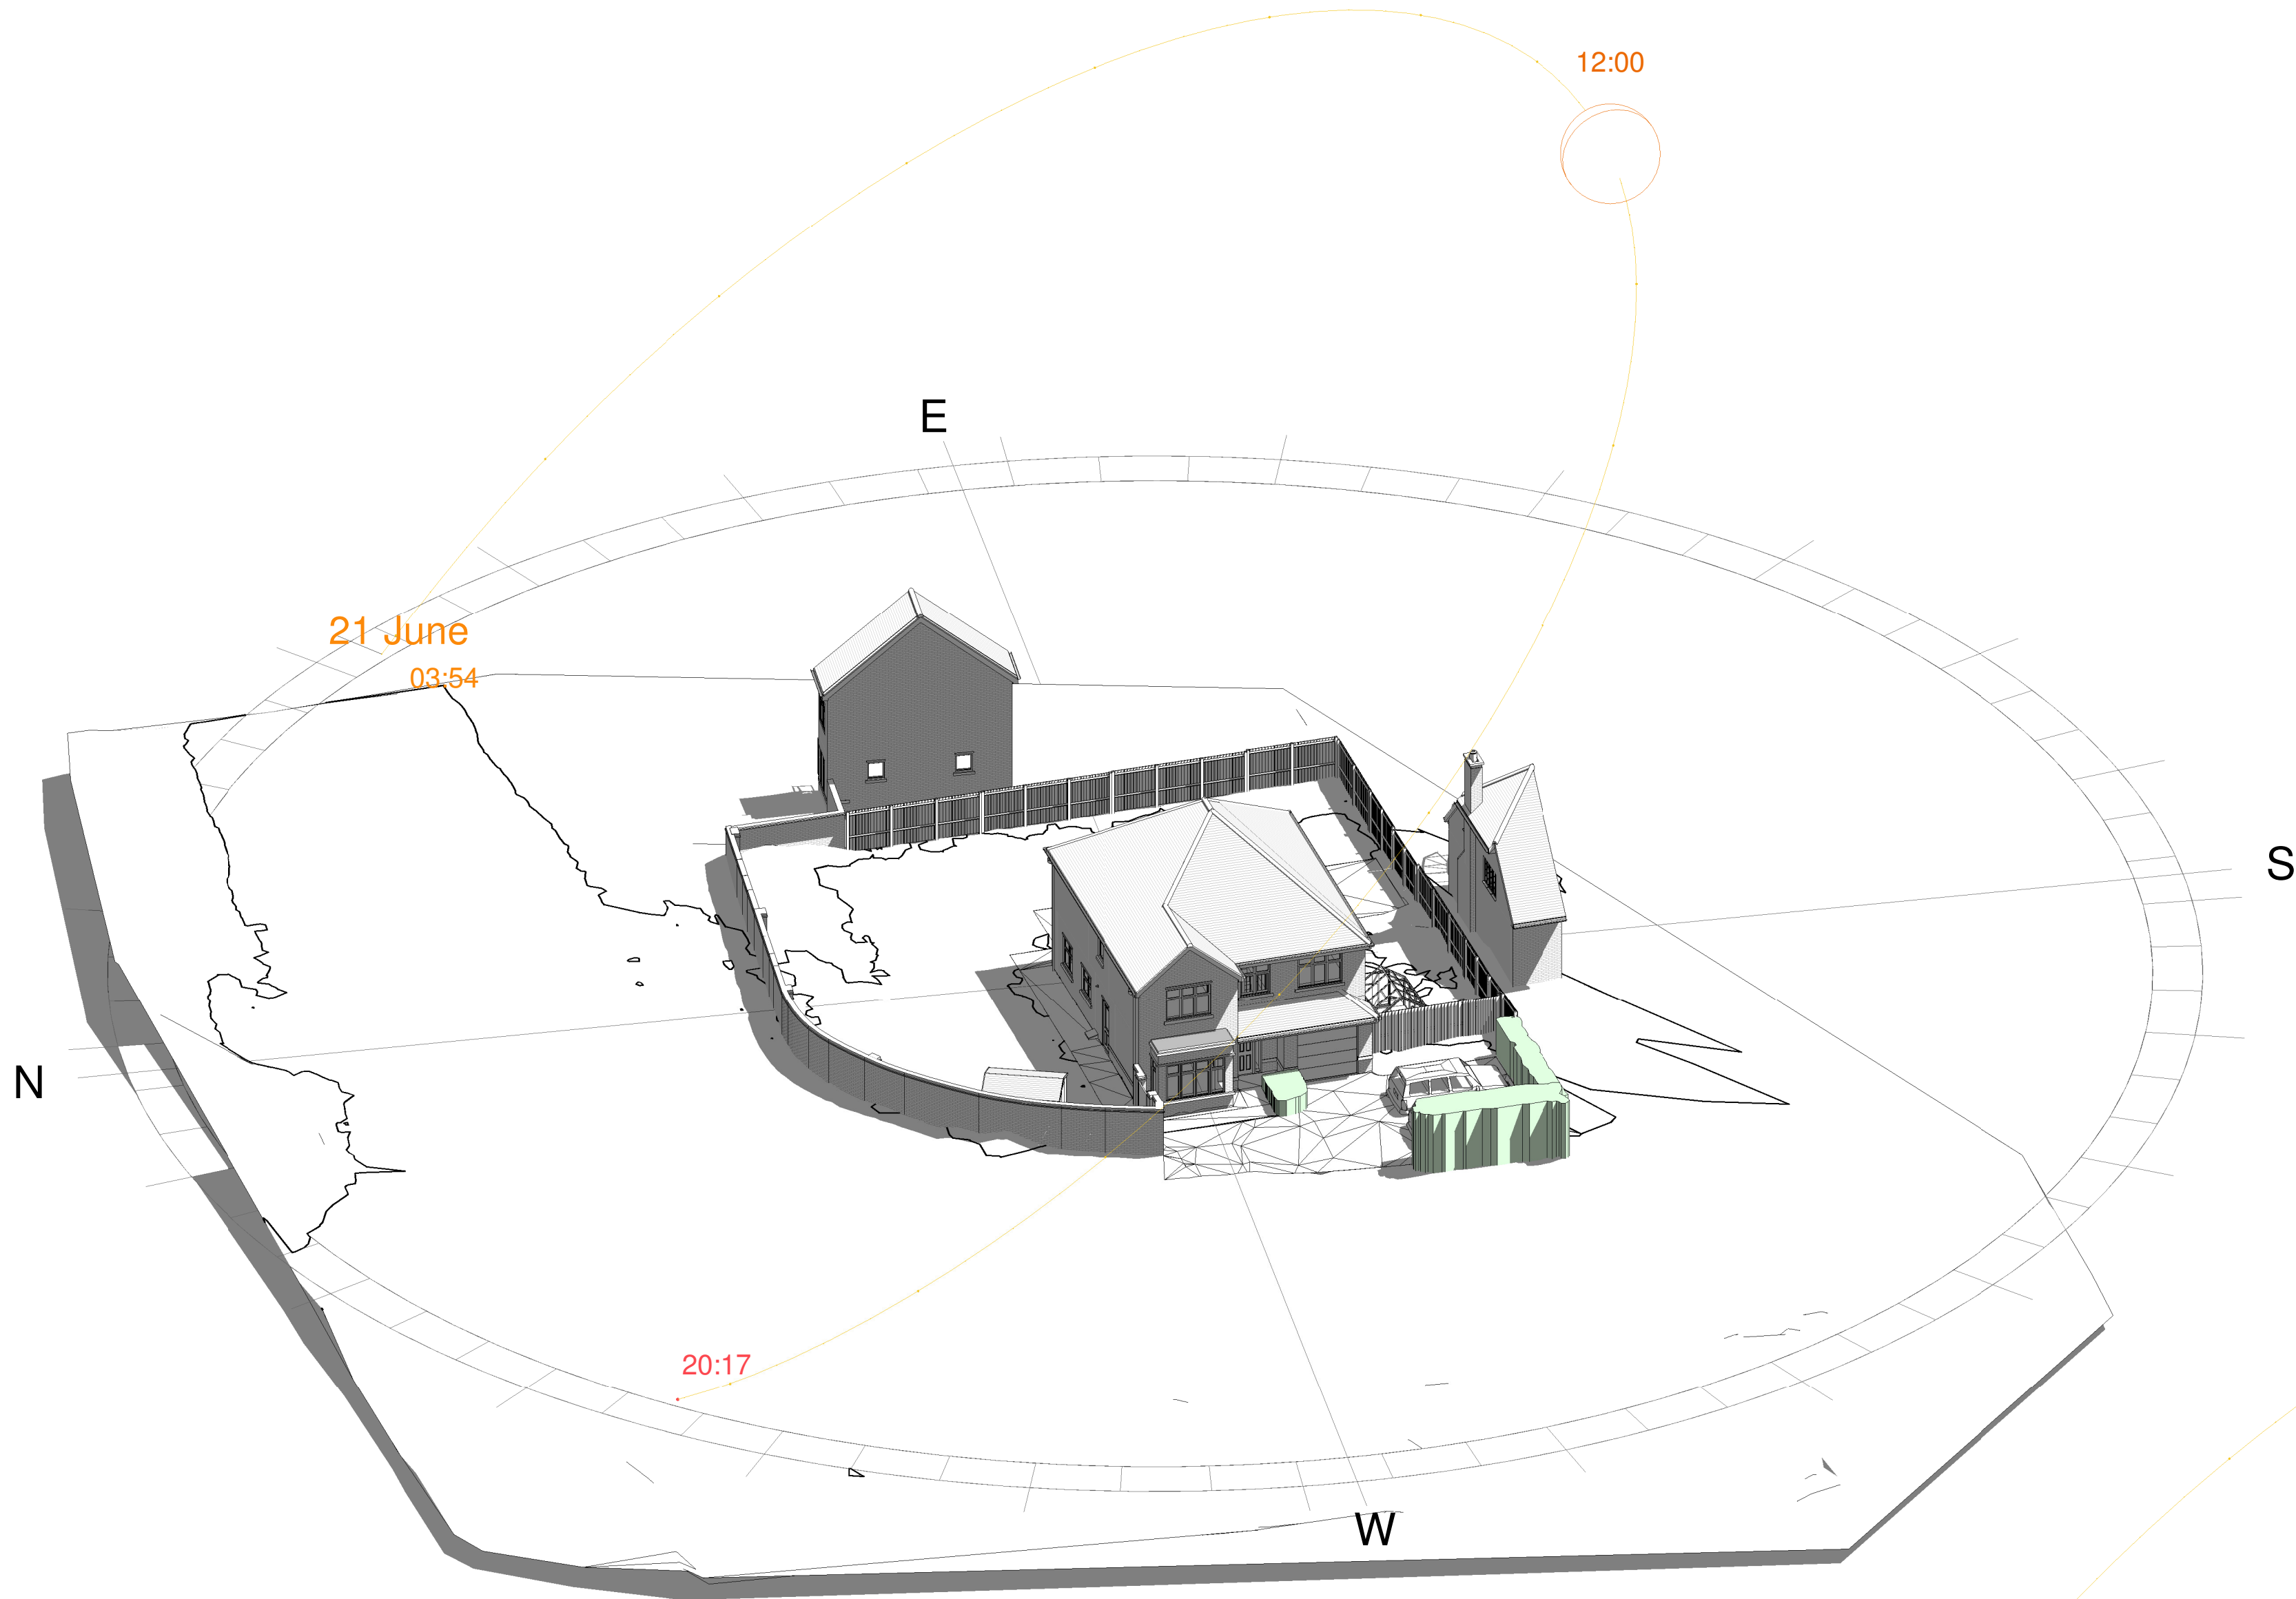

Summer Existing

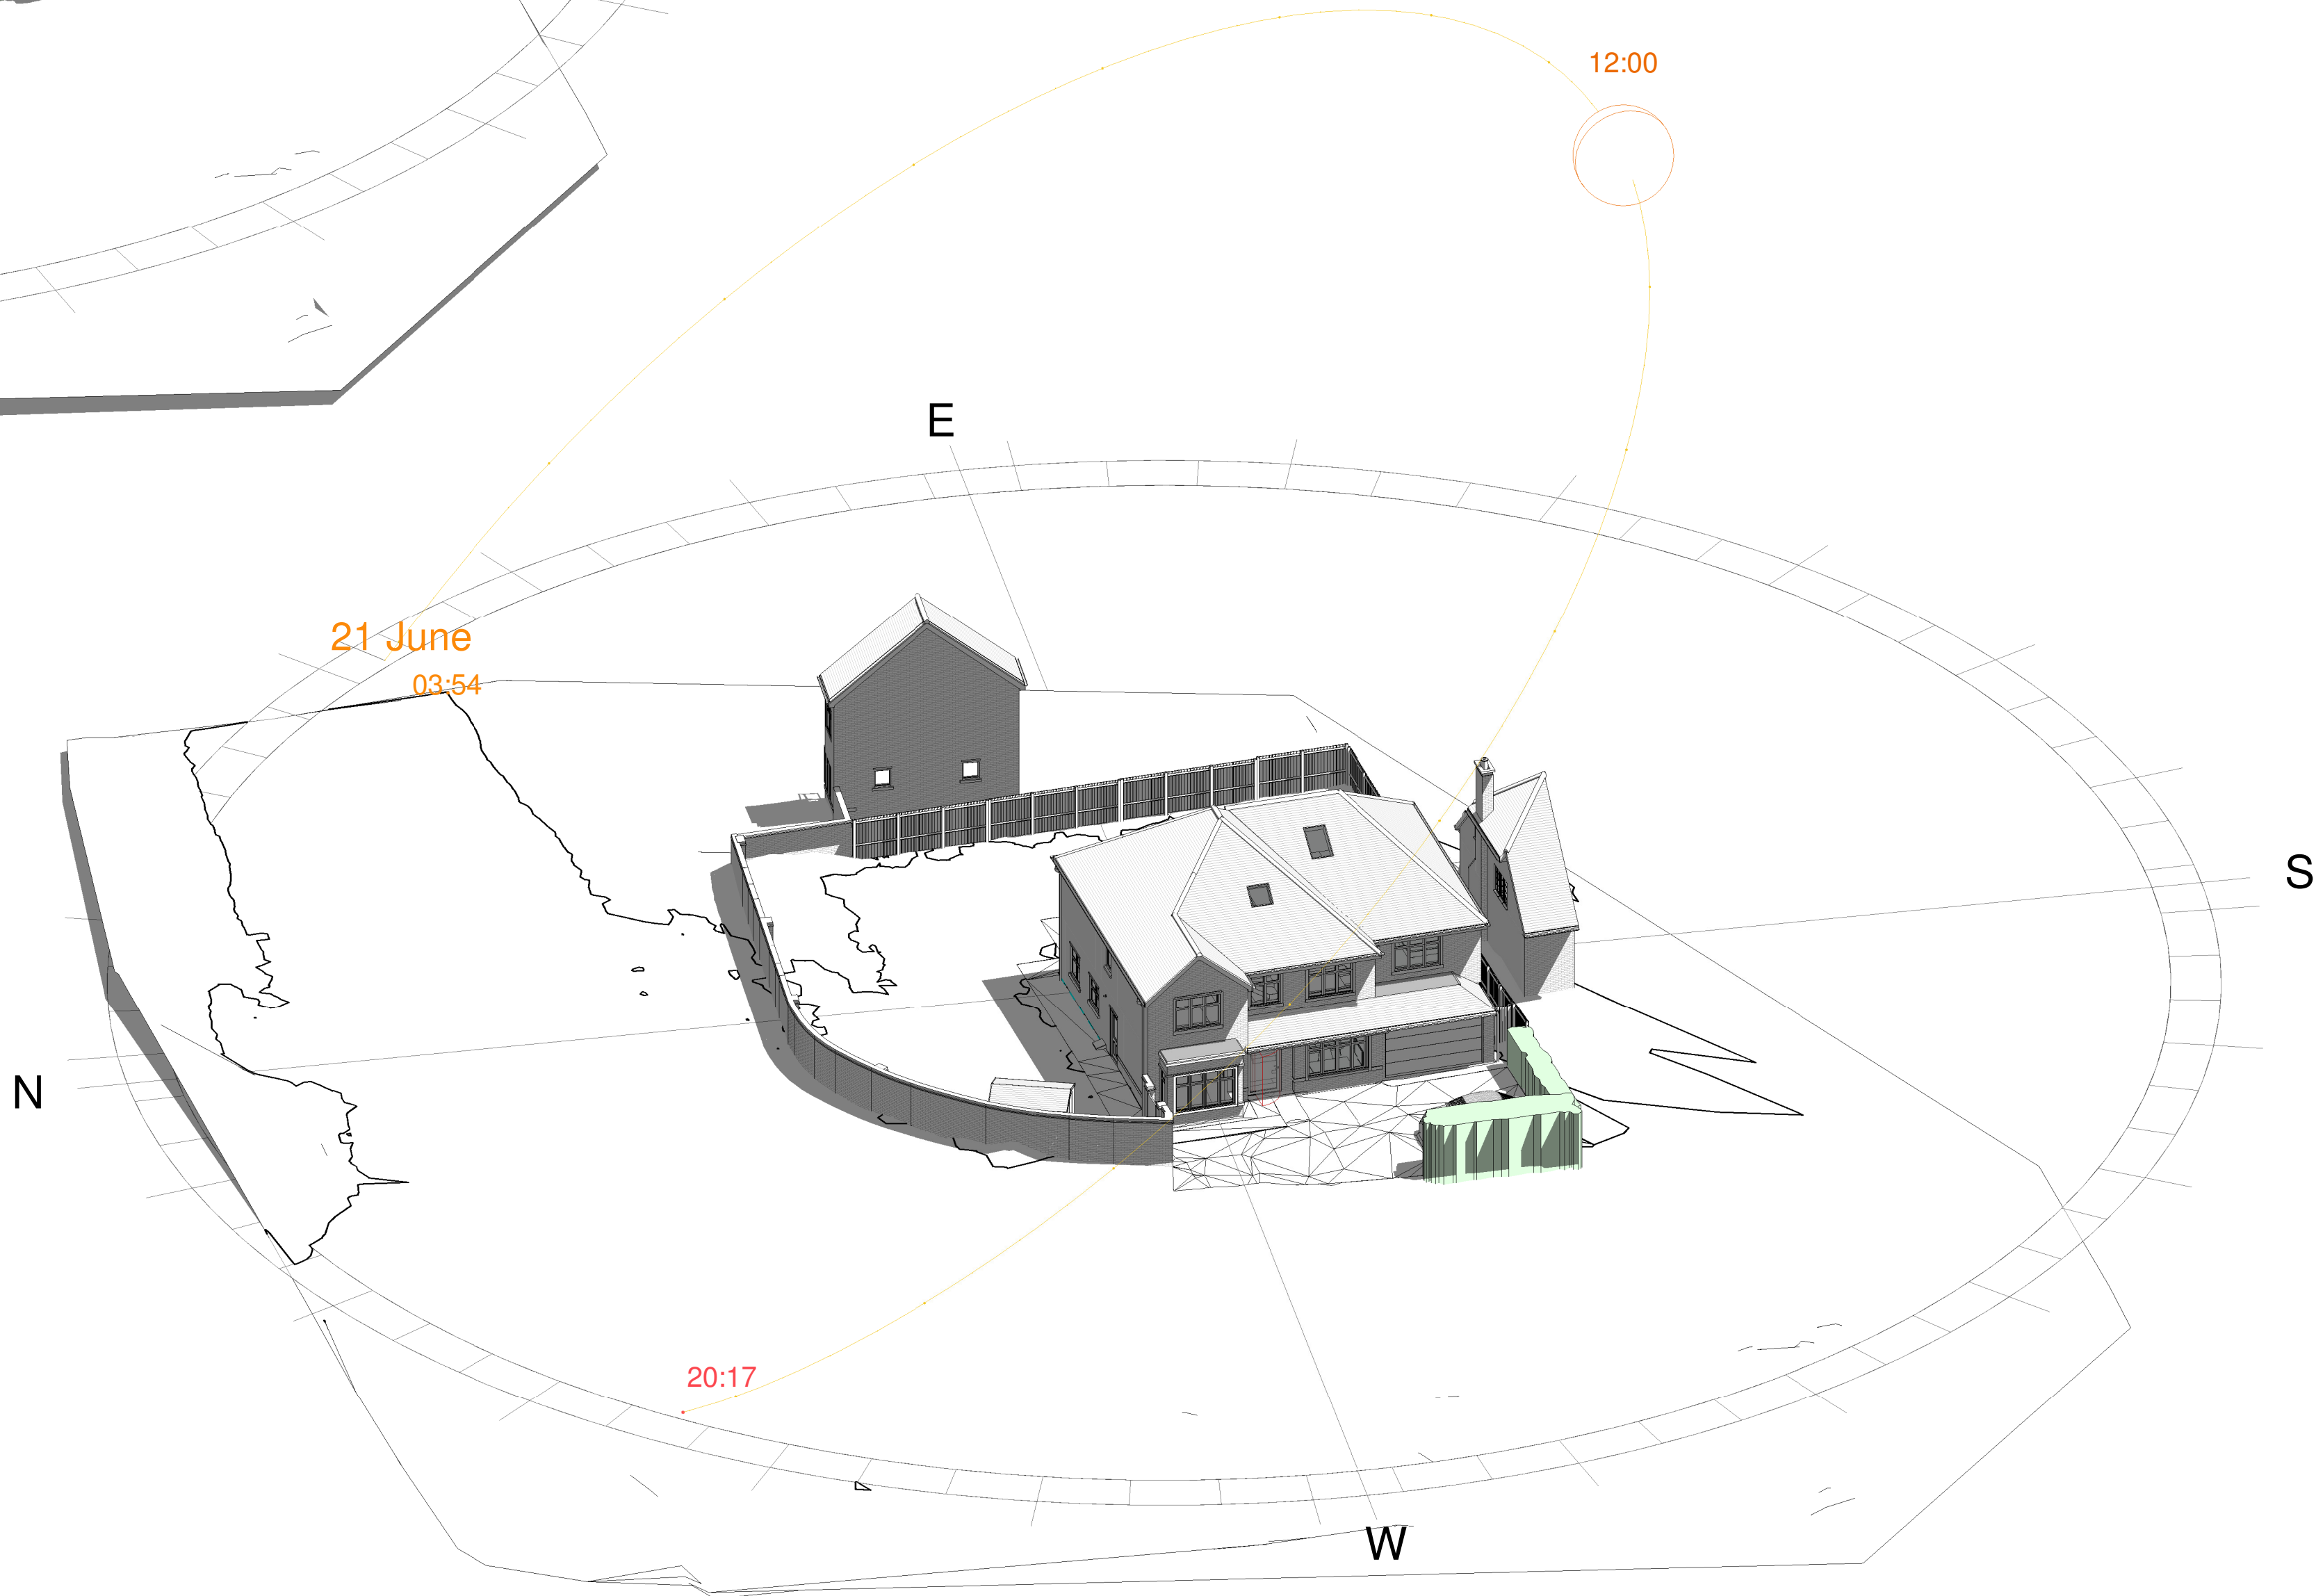

Summer Proposed



Copyright in the design and this drawing is the property of RESI. Reproduction in whole or in part is forbidden without written sanction of RESI. This drawing must be read in conjunction with all other relevant documentation and drawings.

RESI accepts no liability for any expense, loss or damage of whatever nature and however arising from any variation which has not been referred to them and their approval obtained.

Resi do not advise using planning drawings for the construction stages. All dimensions to be cross-checked on-site prior to manufacture and construction. Any discrepancies to be reported to RESI immediately.

Proposed Materials:

Brickwork / Walls - Red brick to match existing

Pitched roof - Clay tiles to match existing

Flat roof - Fibreglass

Windows - Dark grey powdercoated aluminium frame windows and rooflights

Doors - Dark grey powdercoated aluminium frame glazed doors

RWPP's / Gutter's / Fascia's - Black UPVC downpipes, guttering and white painted timber fascias to match existing

- KEY**
- Existing walls
 - Proposed walls
 - Proposed furniture
 - Proposed staircase
 - Proposed windows
 - Proposed rooflight
 - Boundary line
 - Proposed beam
 - Proposed drainage
 - Existing removed
 - 1.5m head height
 - 1.8m head height

Revision		
Rev	Notes	Date
A	Sun Study	28/10/2025

resi


Job Title
Proposed two storey side extension, facade alterations, floor plan redesign and all associated works at 74 Church Road

Drawing Status
Planning Drawings


Client
Mandeep Lakhnpal

Drawing Title
Summer Sun Study


Scale 1:100 @ A1	Drawn AR
Date October 2025	Checked PC
Drawing No. 8153500-3101	Rev A

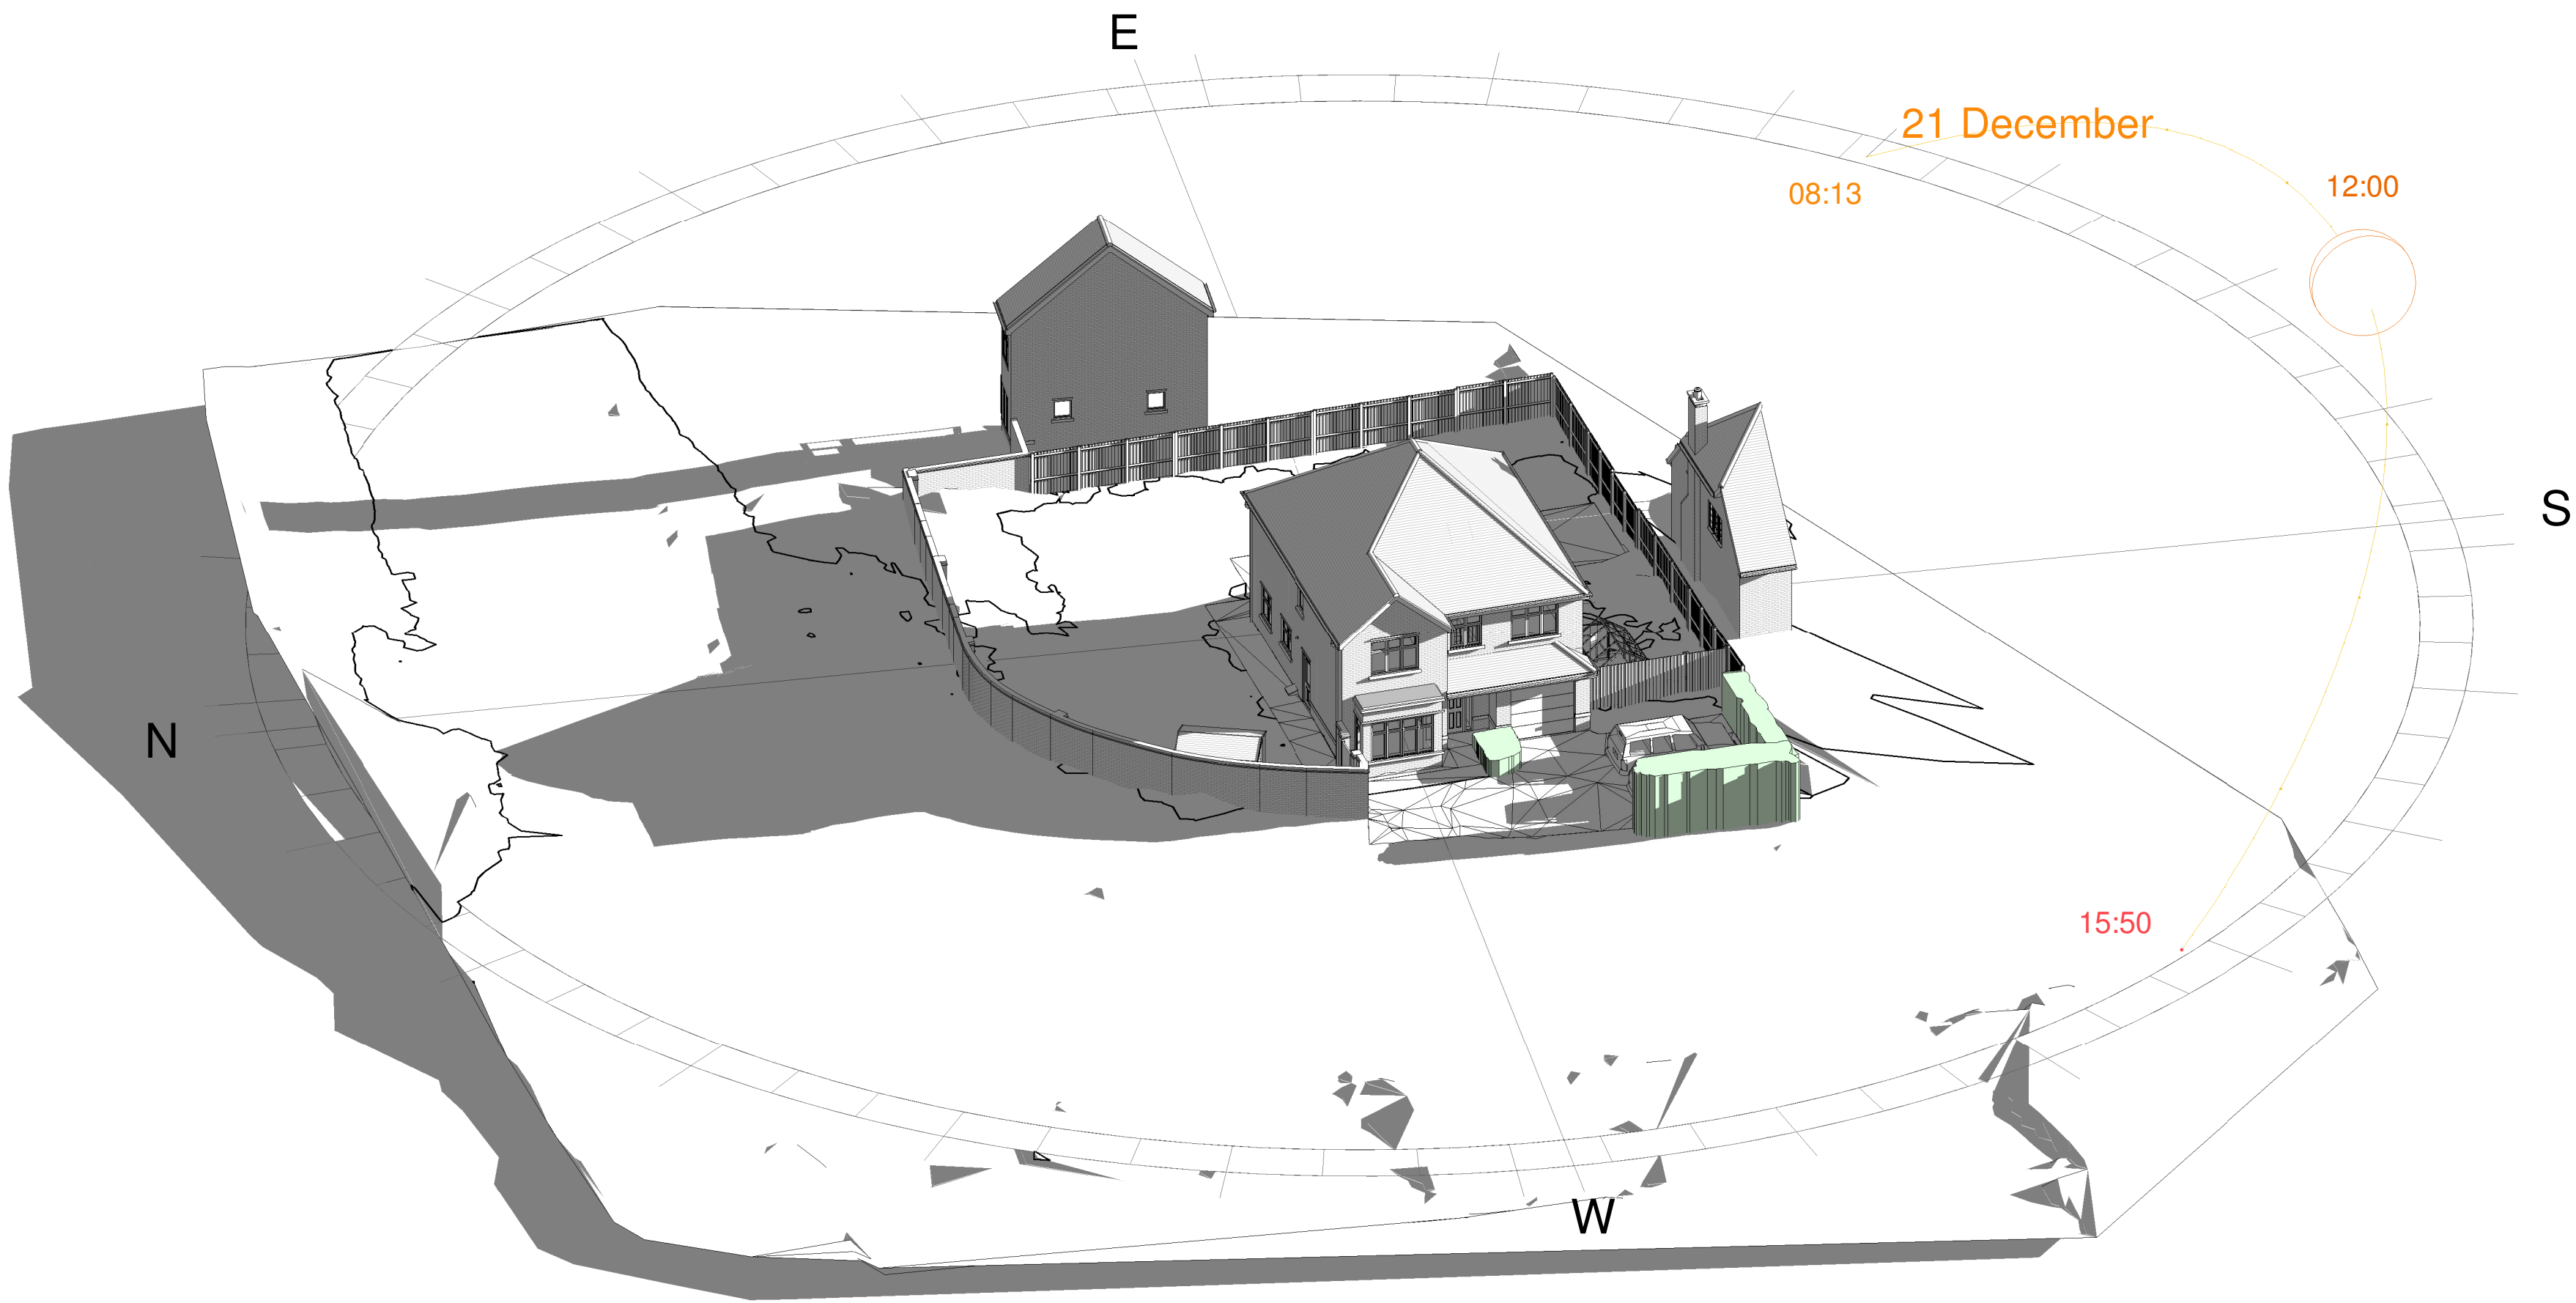

Winter Existing

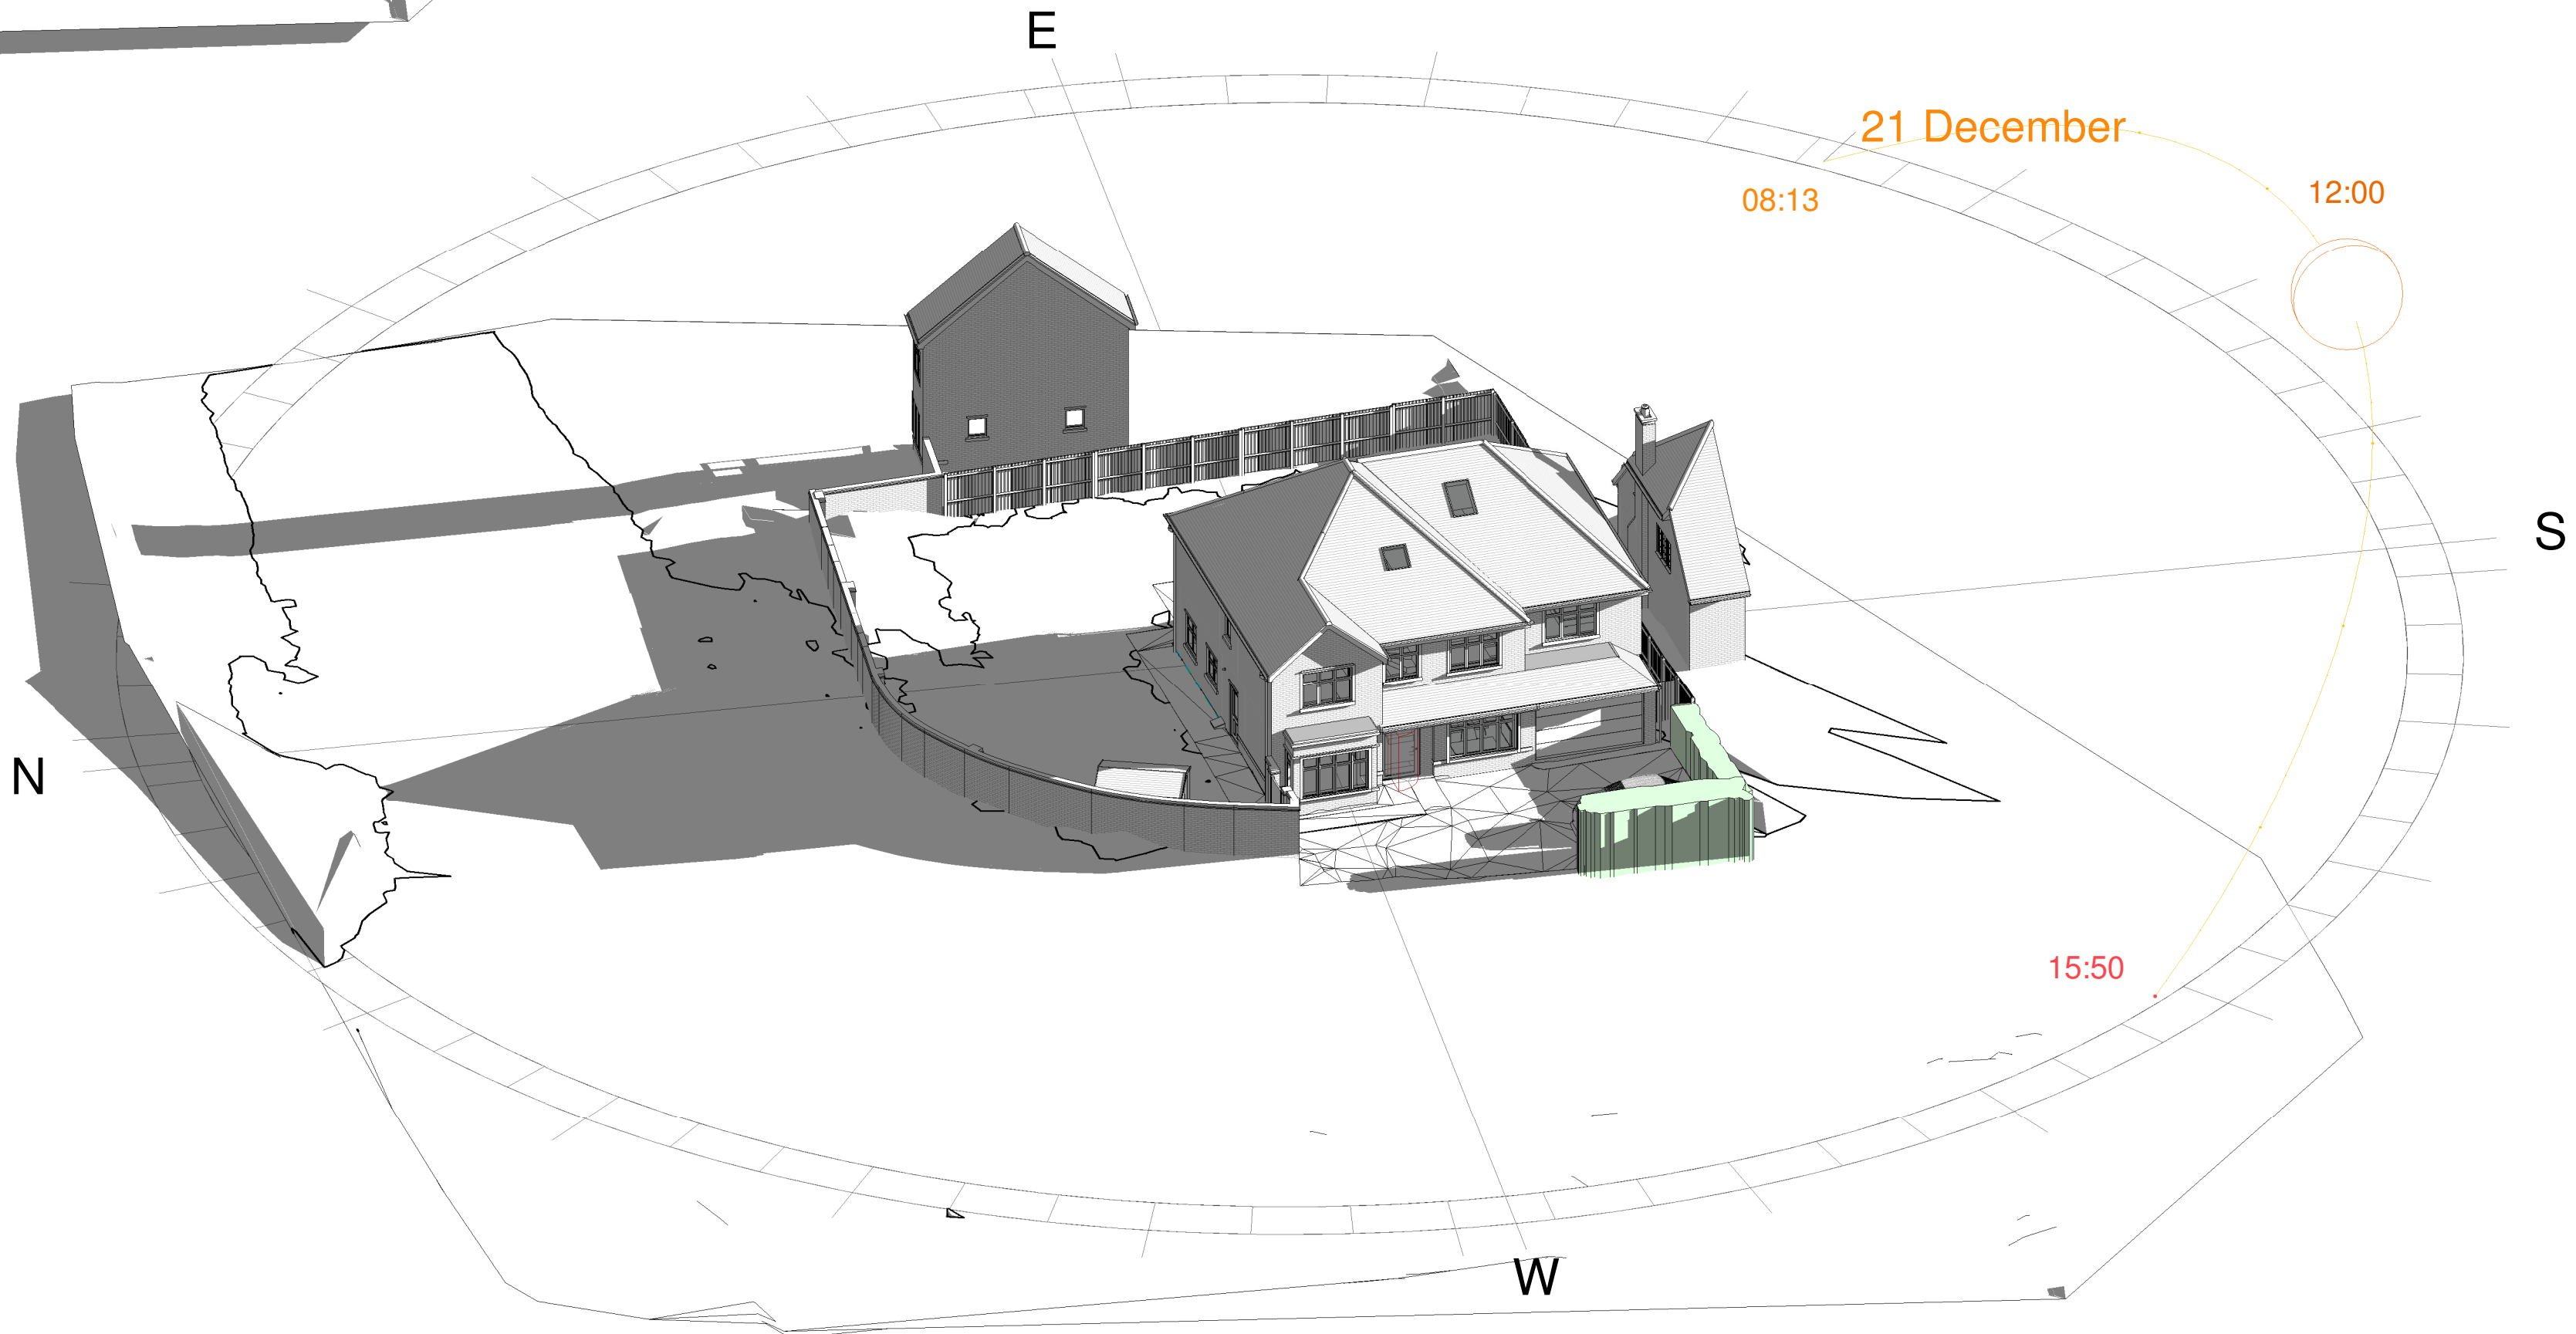

Winter Proposed

 

Copyright in the design and this drawing is the property of RESI. Reproduction in whole or in part is forbidden without written sanction of RESI. This drawing must be read in conjunction with all other relevant documentation and drawings.

RESI accepts no liability for any expense, loss or damage of whatever nature and however arising from any variation which has not been referred to them and their approval obtained.

Resi do not advise using planning drawings for the construction stages. All dimensions to be cross-checked on-site prior to manufacture and construction. Any discrepancies to be reported to RESI immediately.

Proposed Materials:

Brickwork / Walls - Red brick to match existing

Pitched roof - Clay tiles to match existing

Flat roof - Fibreglass

Windows - Dark grey powdercoated aluminium frame windows and rooflights

Doors - Dark grey powdercoated aluminium frame glazed doors

RWPP's / Gutter's / Fascia's - Black UPVC downpipes, guttering and white painted timber fascias to match existing

- KEY**
- Existing walls
 - Proposed walls
 - Proposed furniture
 - Proposed staircase
 - Proposed windows
 - Proposed rooflight
 - Boundary line
 - Proposed beam
 - Proposed drainage
 - Existing removed
 - 1.5m head height
 - 1.8m head height

Revision		
Rev	Notes	Date
A	Sun Study	28/10/2025

Job Title

Proposed two storey side extension, facade alterations, floor plan redesign and all associated works at 74 Church Road

Drawing Status

Planning Drawings



Client

Mandeep Lakhnarpal

Drawing Title

Winter Sun Study

Scale	1:100 @ A1	Drawn	AR
Date	October 2025	Checked	PC
Drawing No.	8153500-3102	Rev	A

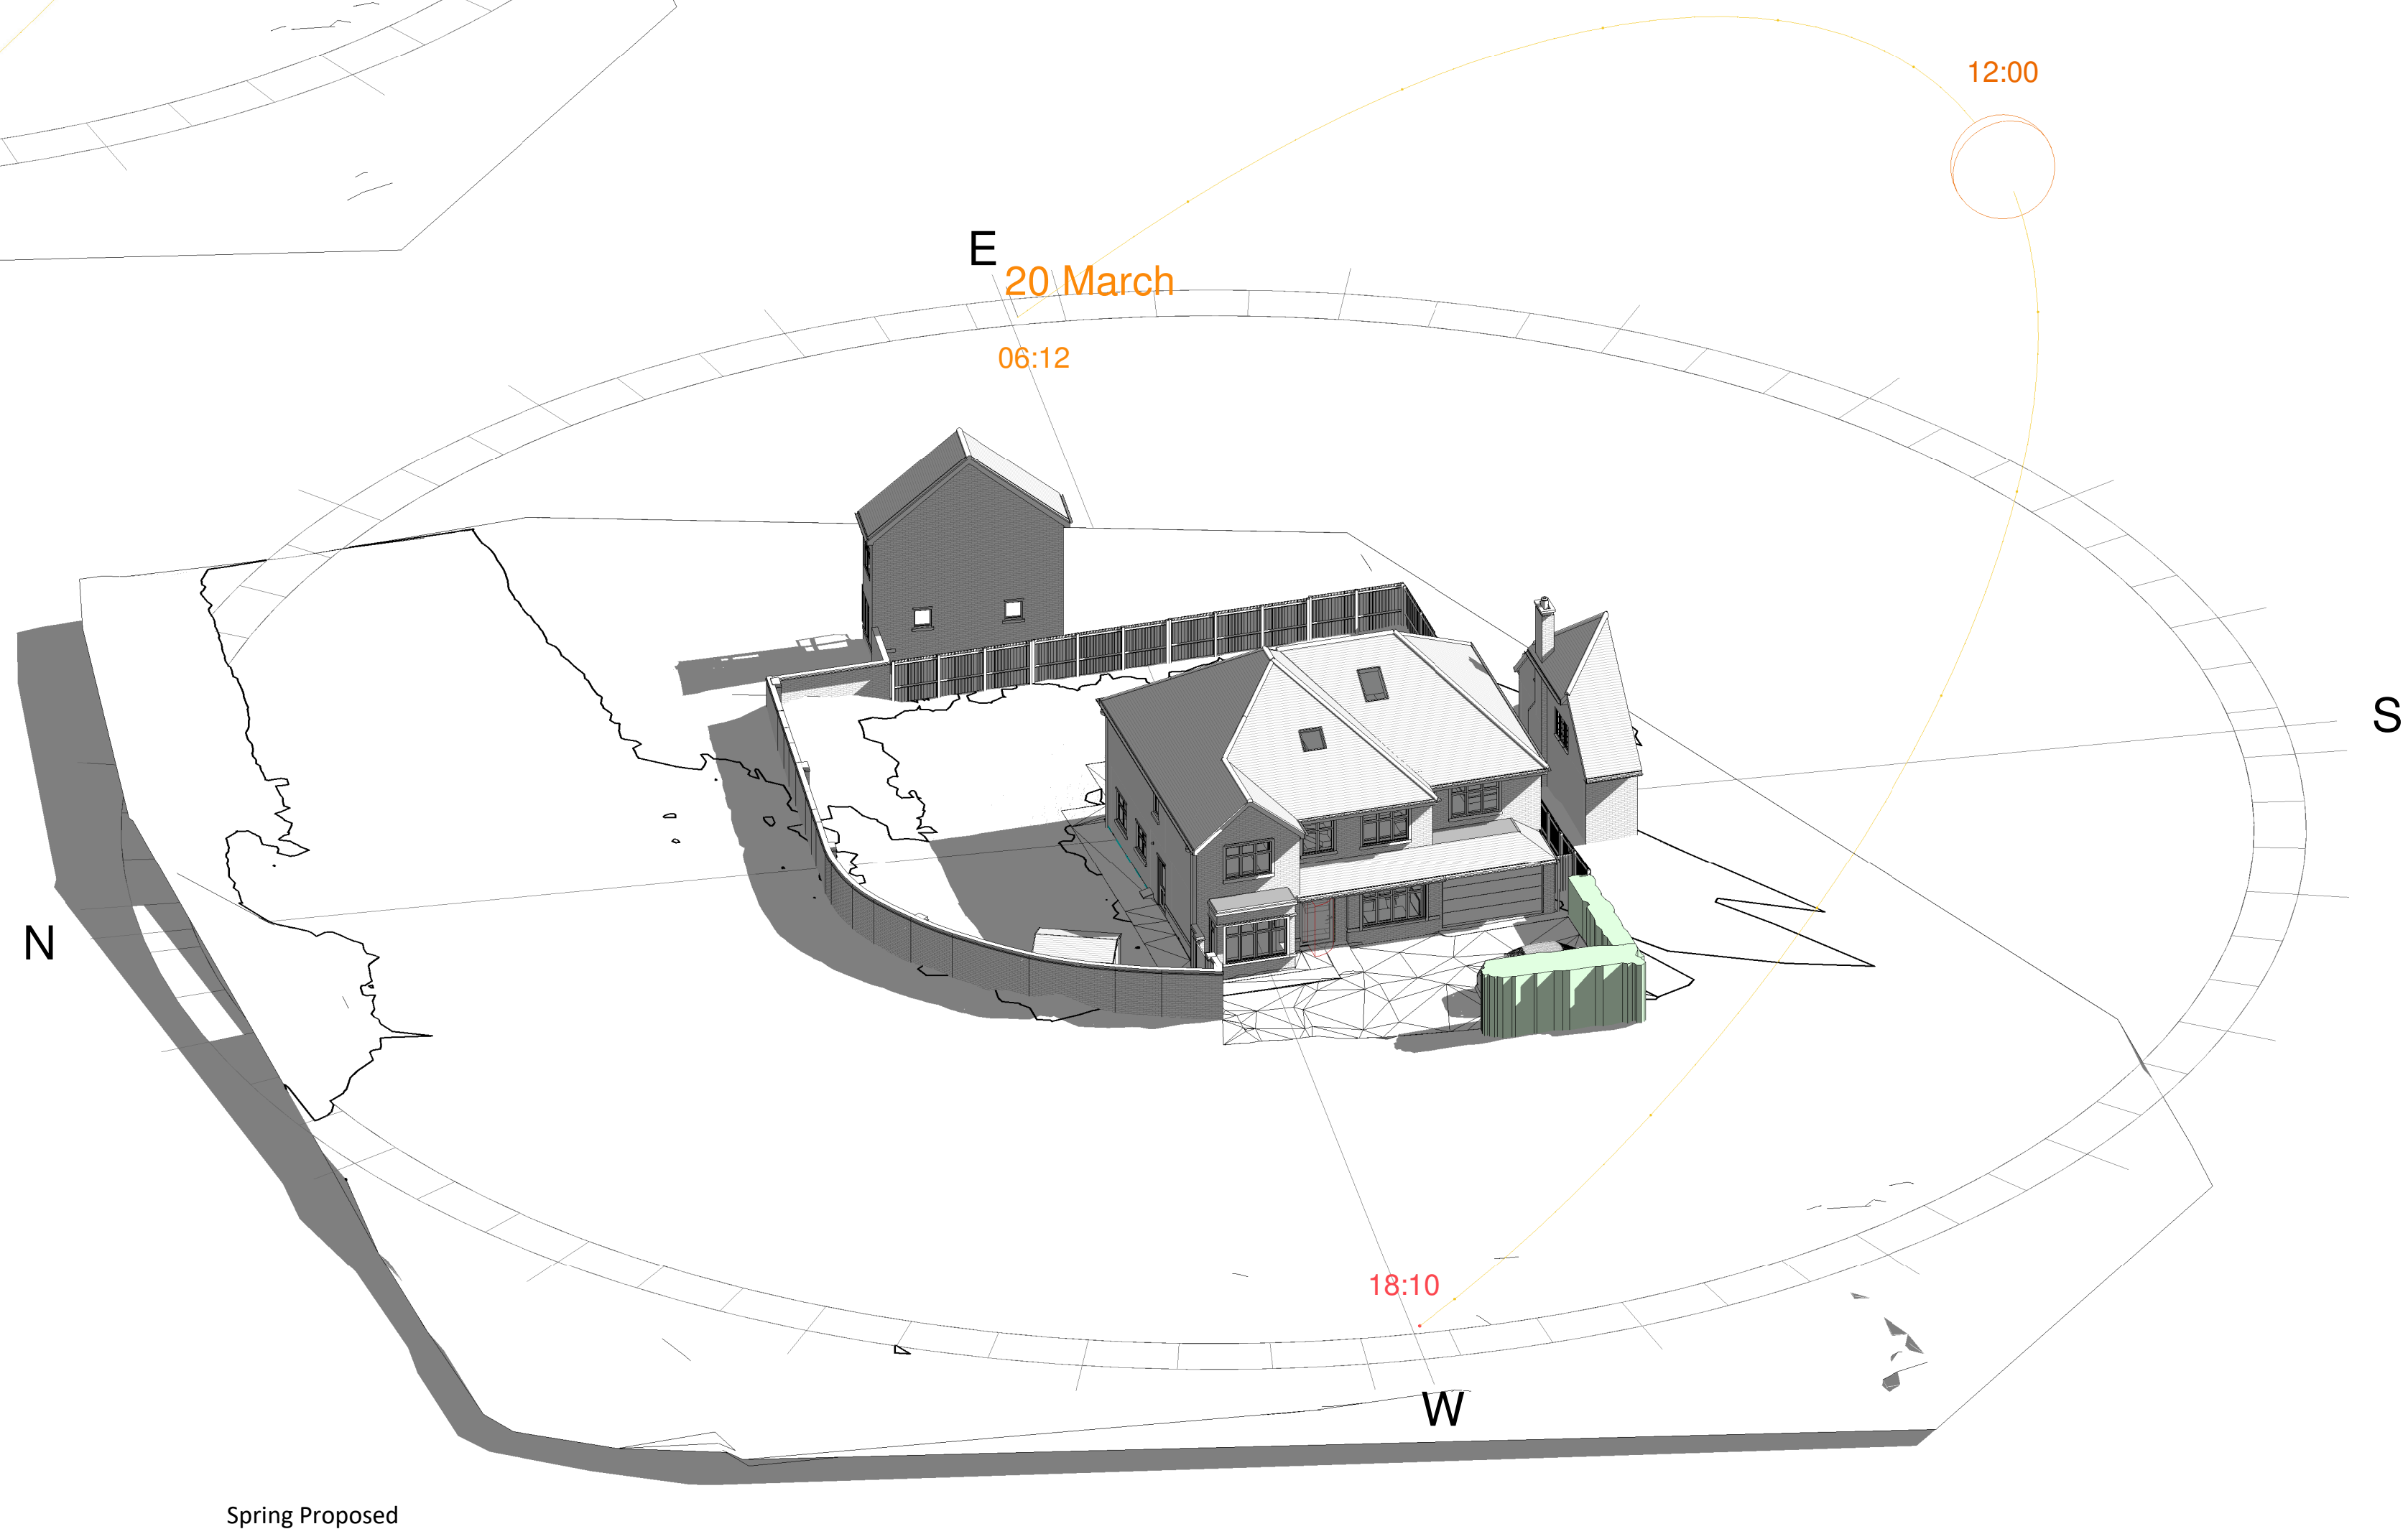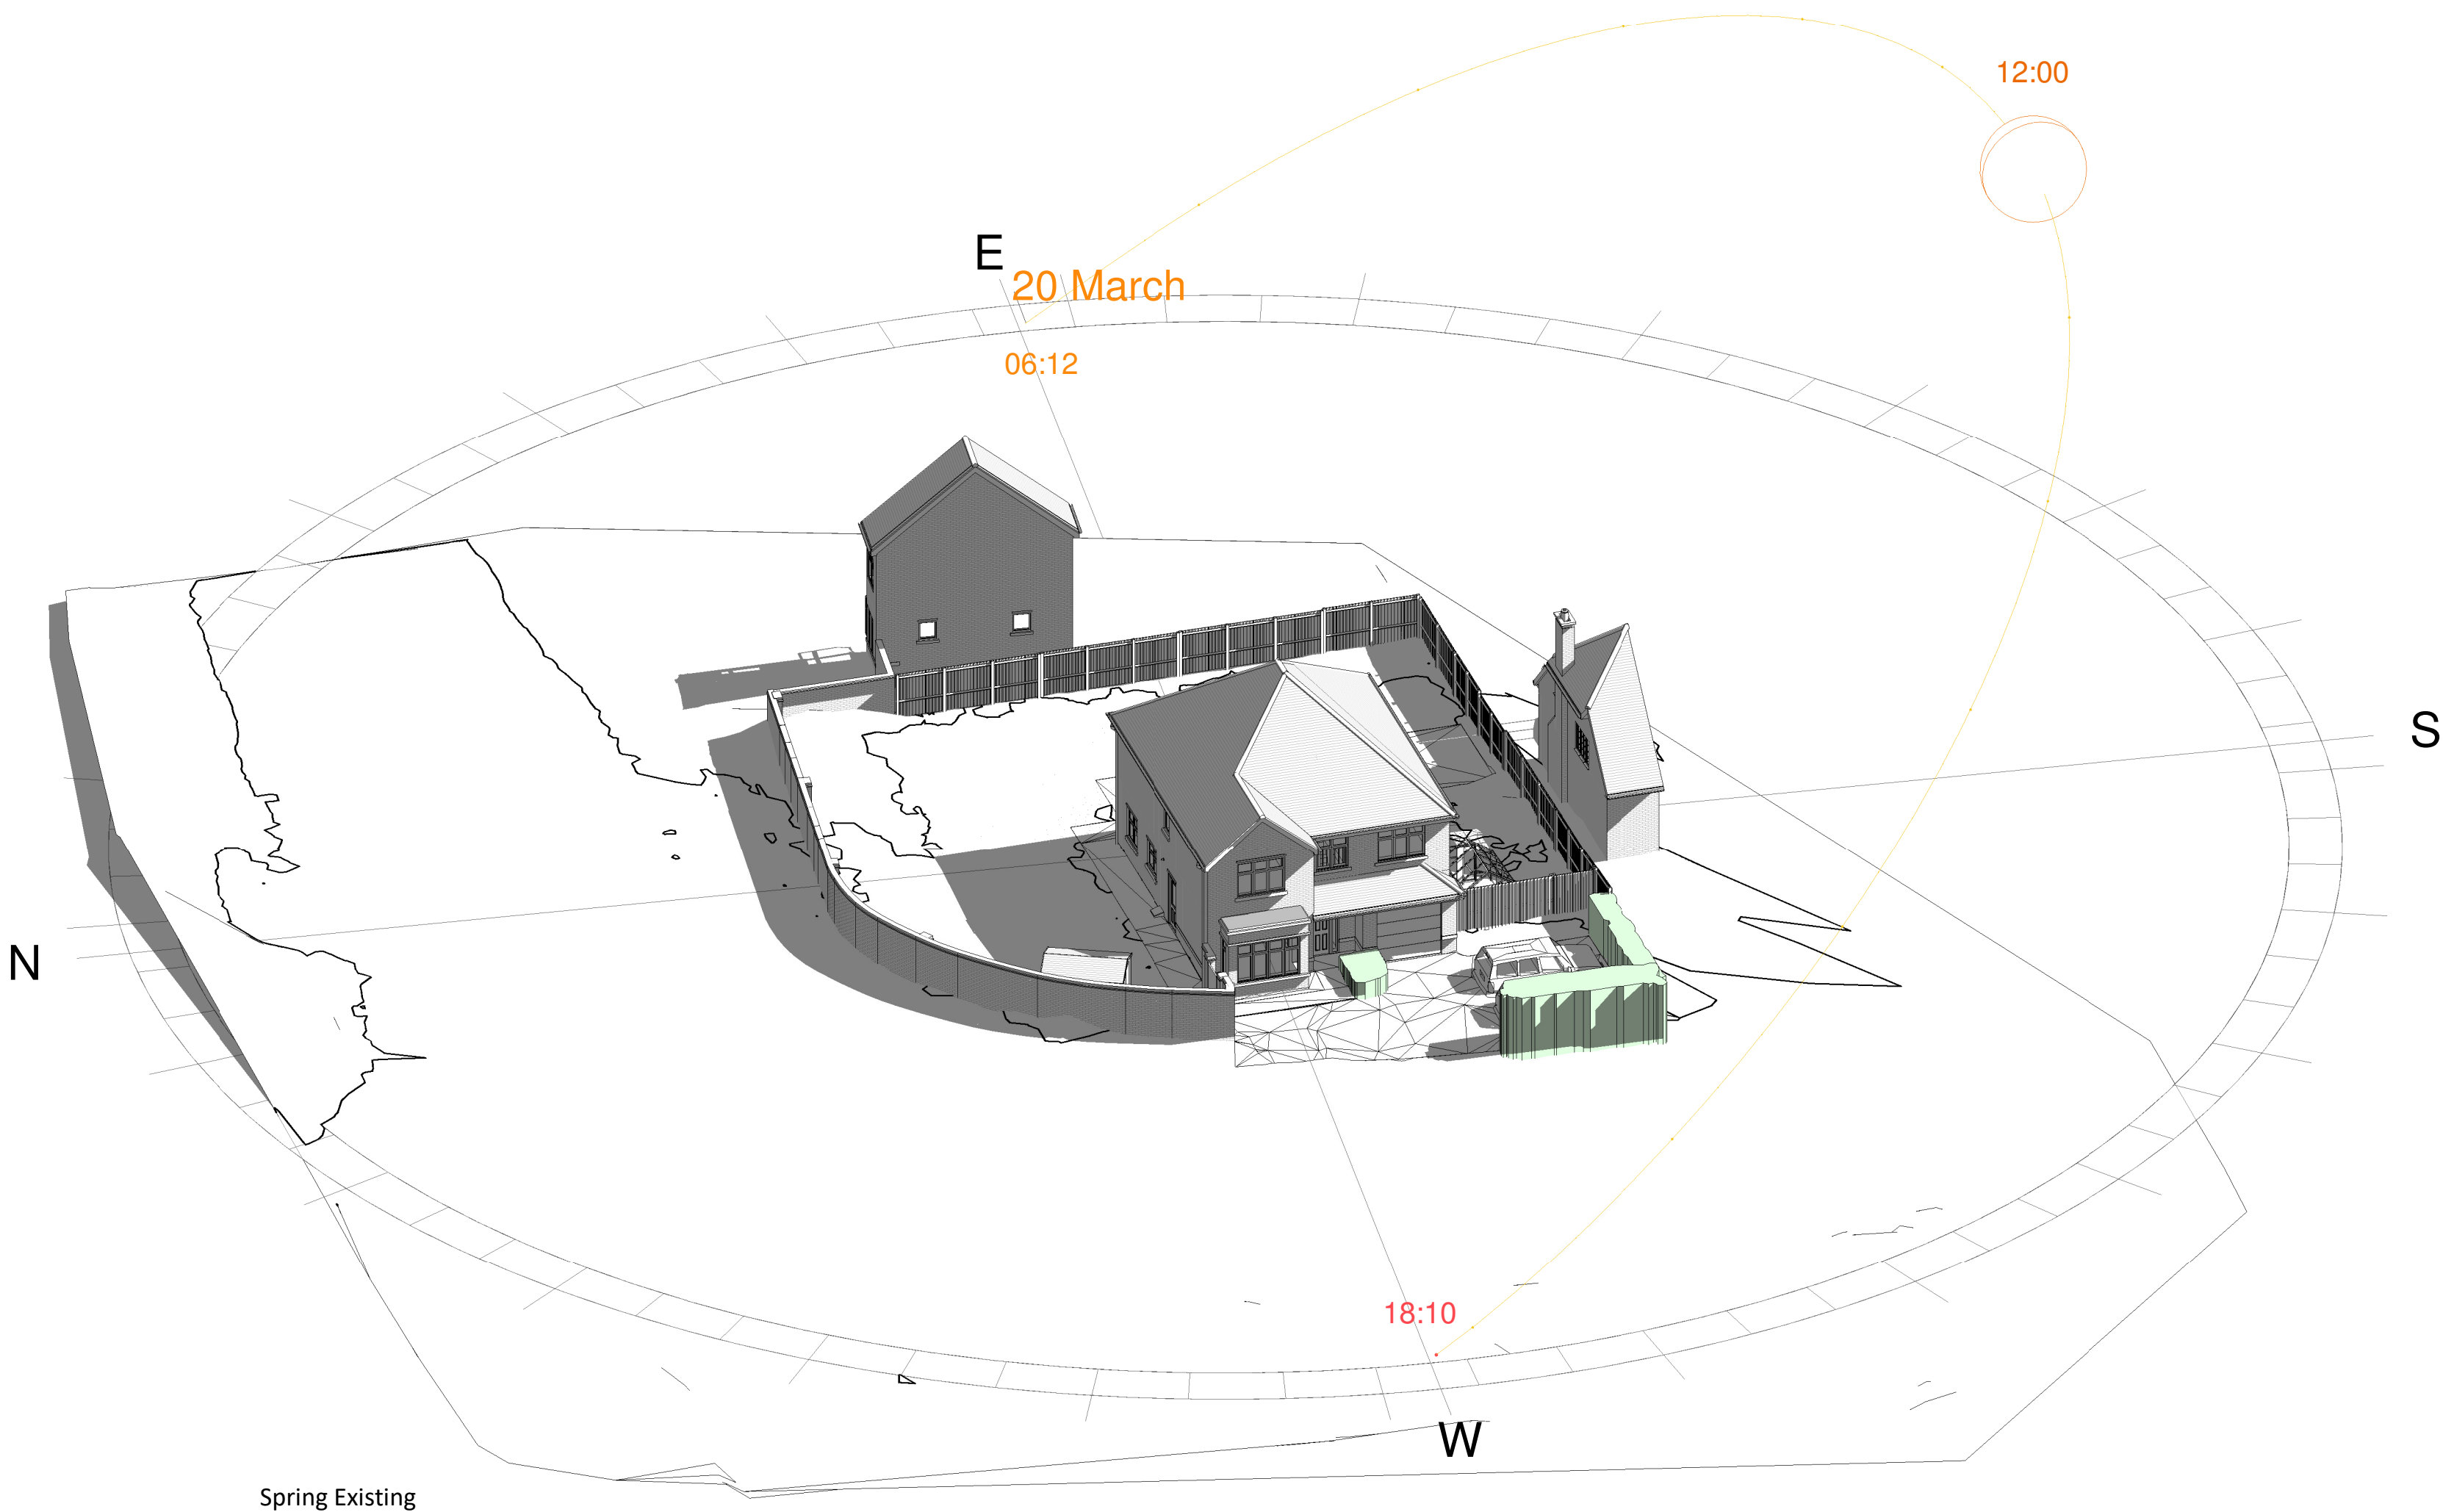

Copyright in the design and this drawing is the property of RESI. Reproduction in whole or in part is forbidden without written sanction of RESI. This drawing must be read in conjunction with all other relevant documentation and drawings.

RESI accepts no liability for any expense, loss or damage of whatever nature and however arising from any variation which has not been referred to them and their approval obtained.

RESI do not advise using planning drawings for the construction stages. All dimensions to be cross-checked on-site prior to manufacture and construction. Any discrepancies to be reported to RESI immediately.

Proposed Materials:


Brickwork / Walls - Red brick to match existing
Pitched roof - Clay tiles to match existing
Flat roof - Fibreglass
Windows - Dark grey powdercoated aluminium frame windows and rooflights
Doors - Dark grey powdercoated aluminium frame glazed doors
RWPP's / Gutter's / Fascia's - Black UPVC downpipes, guttering and white painted timber fascias to match existing

KEY

- Existing walls
- Proposed walls
- Proposed furniture
- Proposed staircase
- Proposed windows
- Proposed rooflight
- Boundary line
- Proposed beam
- Proposed drainage
- Existing removed
- 1.5m head height
- 1.8m head height

Revision		
Rev	Notes	Date
A	Sun Study	28/10/2025

Job Title	
Proposed two storey side extension, facade alterations, floor plan redesign and all associated works at 74 Church Road	
Drawing Status	
Planning Drawings	
Client	
Mandeep Lakhnpal	
Drawing Title	
Spring Sun Study	
Scale	Drawn
1:100 @ A1	AR
Date	Checked
October 2025	PC
Drawing No.	Rev
8153500-3103	A

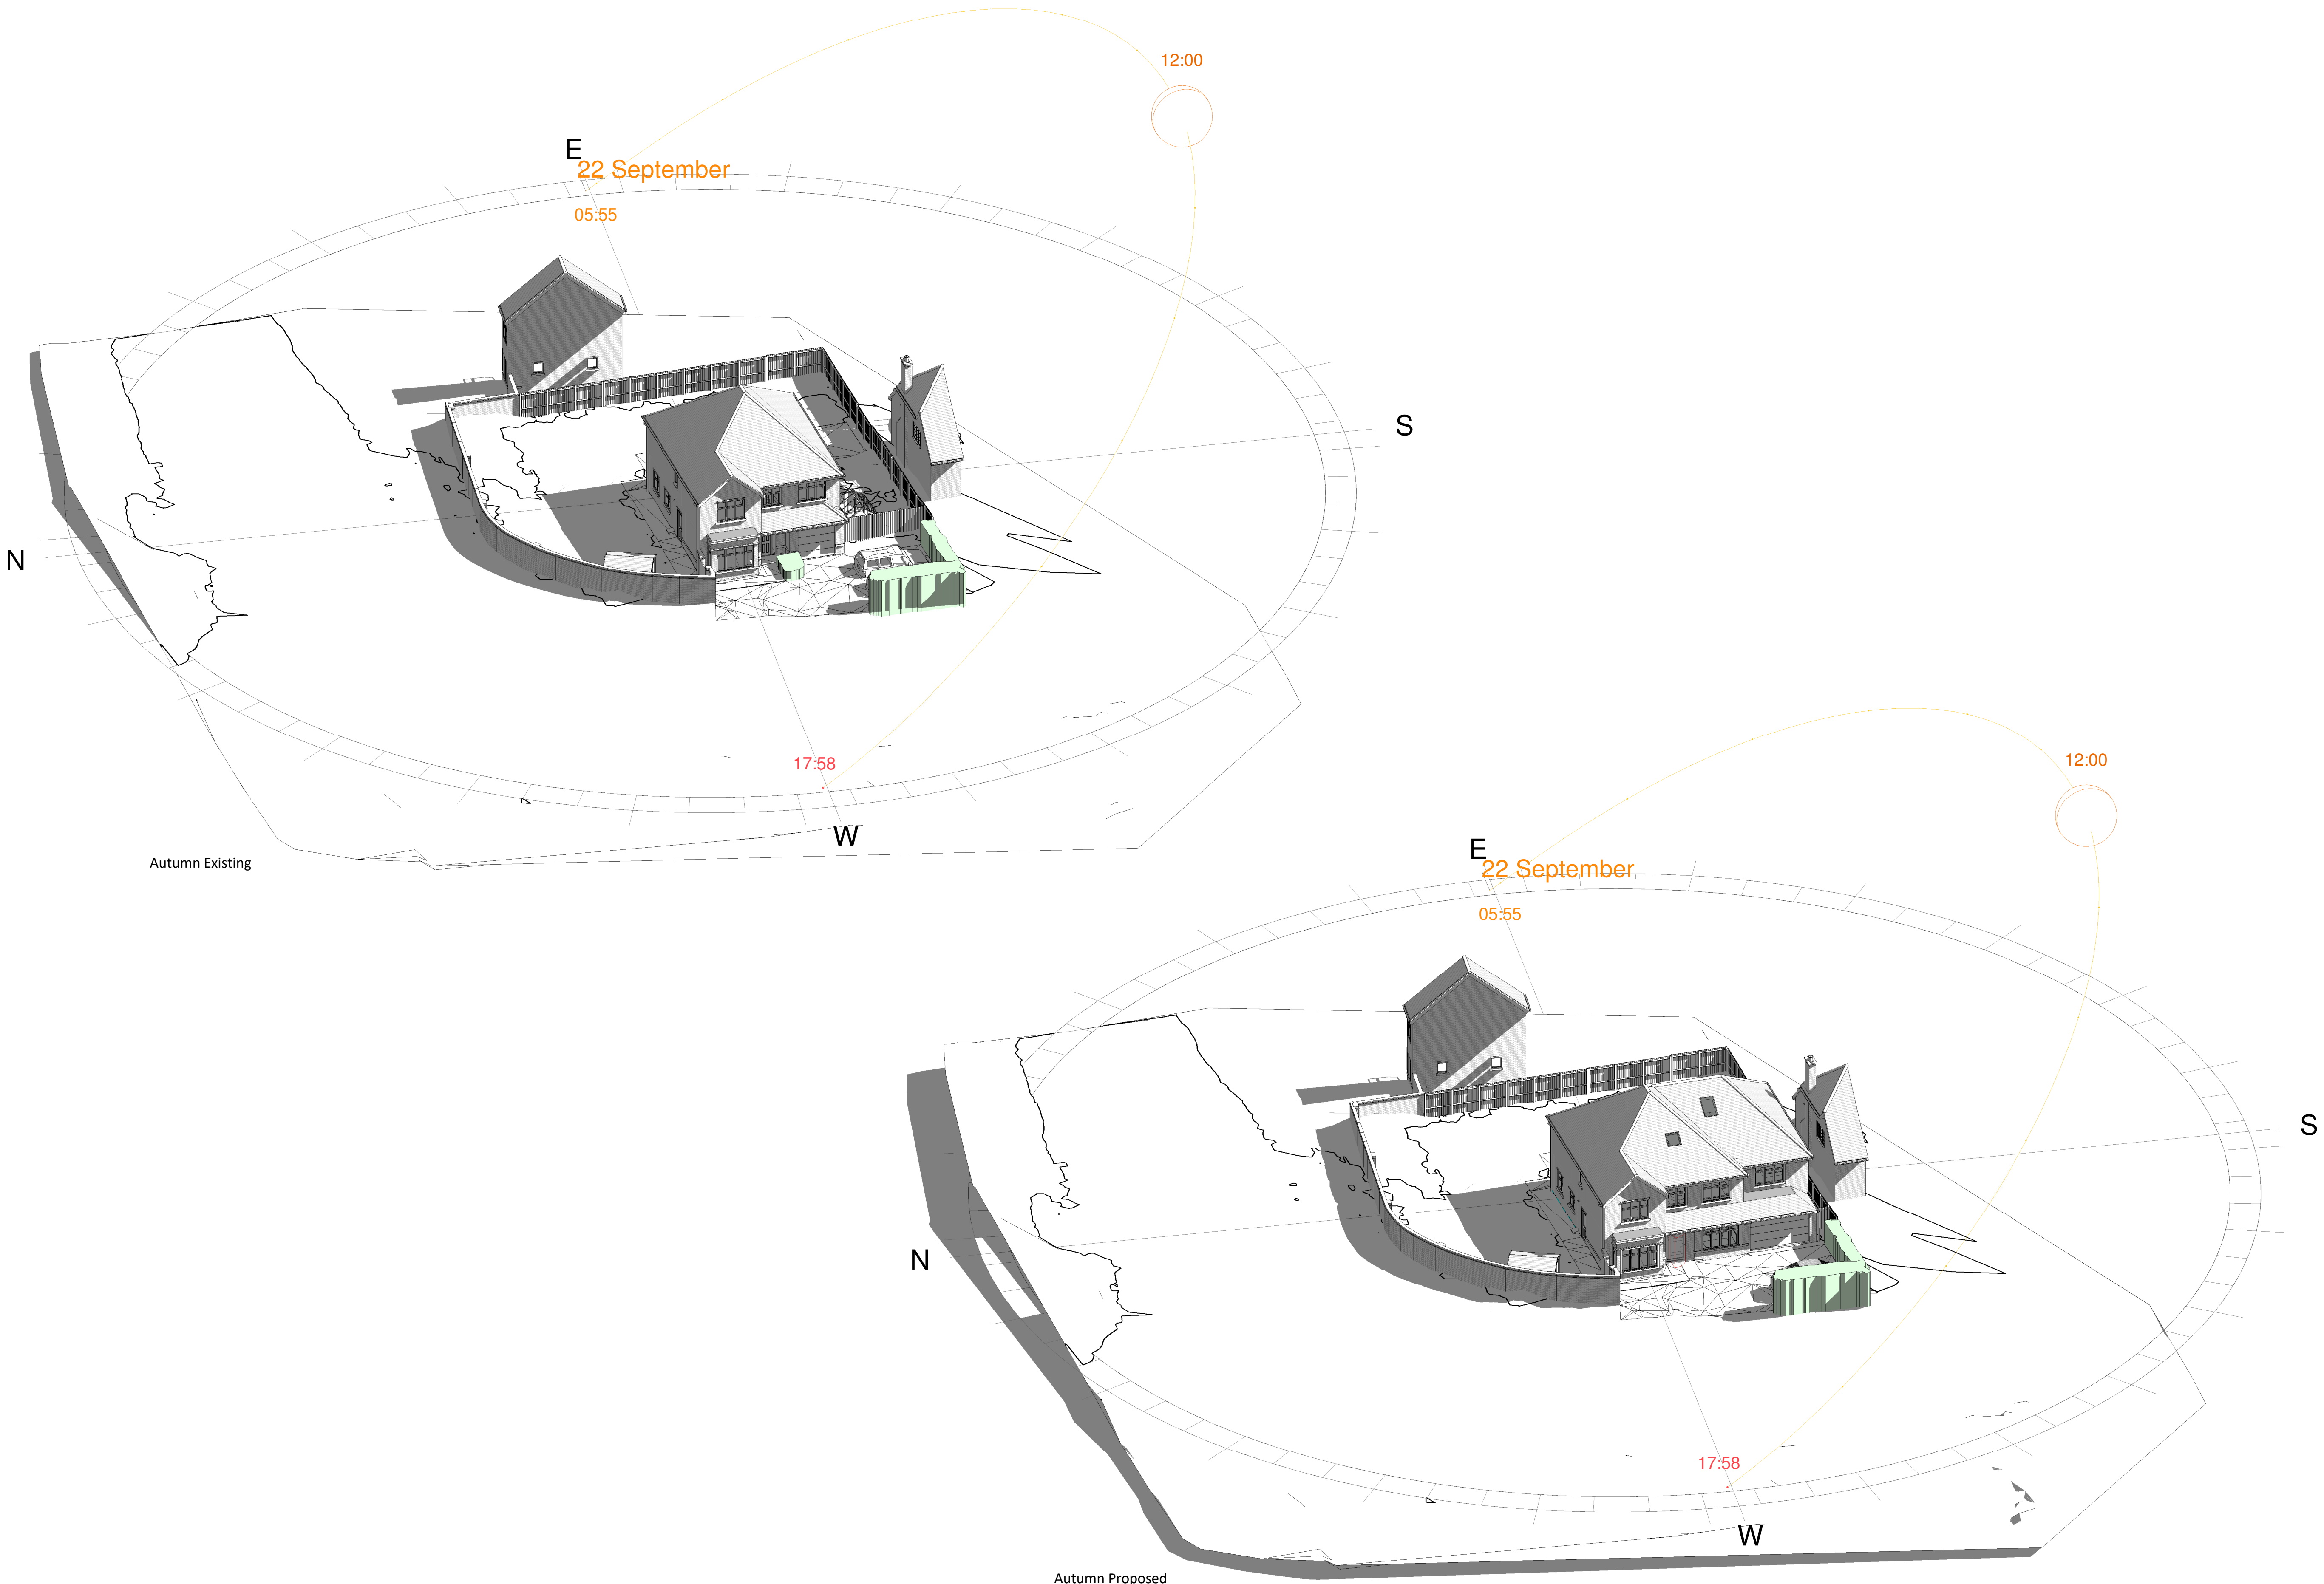

Copyright in the design and this drawing is the property of RESI. Reproduction in whole or in part is forbidden without written sanction of RESI. This drawing must be read in conjunction with all other relevant documentation and drawings.

RESI accepts no liability for any expense, loss or damage of whatever nature and however arising from any variation which has not been referred to them and their approval obtained.

RESI do not advise using planning drawings for the construction stages. All dimensions to be cross-checked on-site prior to manufacture and construction. Any discrepancies to be reported to RESI immediately.

Proposed Materials:

Brickwork / Walls - Red brick to match existing

Pitched roof - Clay tiles to match existing

Flat roof - Fibreglass

Windows - Dark grey powdercoated aluminium frame windows and rooflights

Doors - Dark grey powdercoated aluminium frame glazed doors

RWPP's / Gutter's / Fascia's - Black UPVC downpipes, guttering and white painted timber fascias to match existing

- KEY**
- Existing walls
 - Proposed walls
 - Proposed furniture
 - Proposed staircase
 - Proposed windows
 - Proposed rooflight
 - Boundary line
 - Proposed beam
 - Proposed drainage
 - Existing removed
 - 1.5m head height
 - 1.8m head height

Revision		
Rev	Notes	Date
A	Sun Study	28/10/2025

resi

Job Title
Proposed two storey side extension, facade alterations, floor plan redesign and all associated works at 74 Church Road

Drawing Status
Planning Drawings

Client
Mandeep Lakhnarpal

Drawing Title
Autumn Sun Study

Scale 1:100 @ A1	Drawn AR
Date October 2025	Checked PC
Drawing No. 8153500-3104	Rev A

