


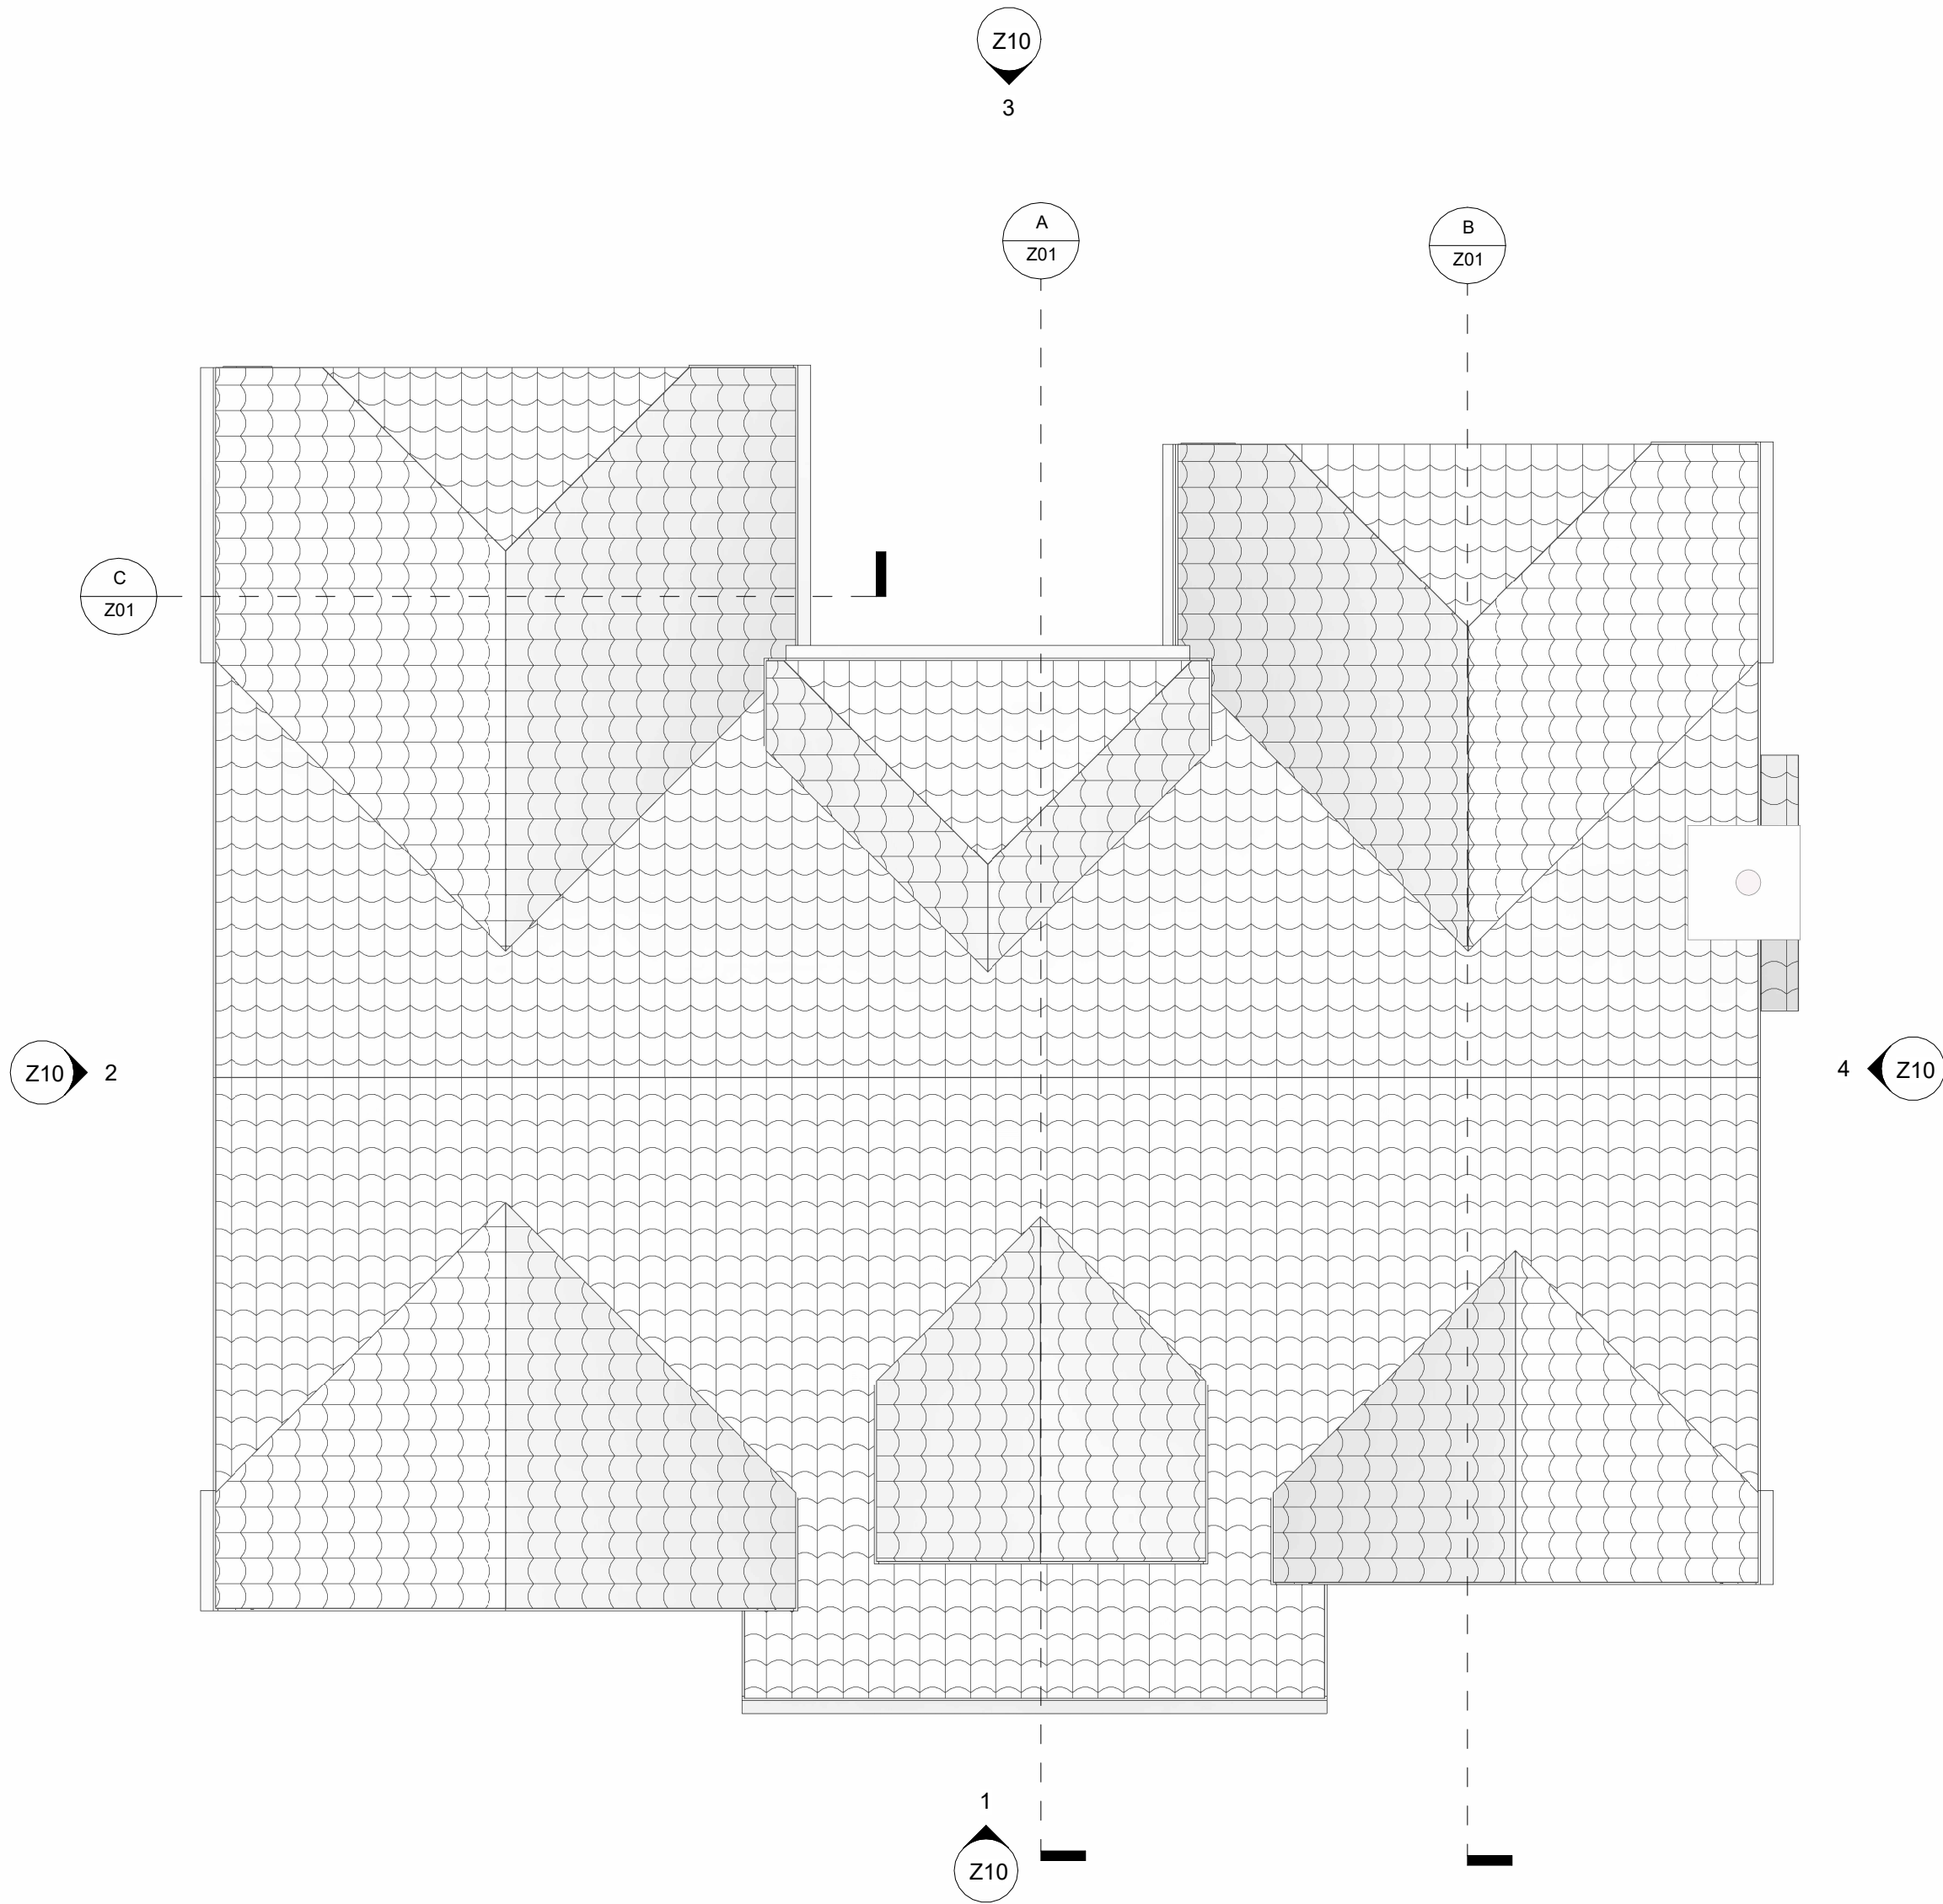


Roof Plan
1 : 50

THIS DRAWING SHOULD BE READ IN CONJUNCTION WITH ANY OTHER RELEVANT DRAWINGS AND THE CONSTRUCTION MANUAL
THE BUILDER SHOULD CHECK ALL LEVELS AND SITE DIMENSIONS BEFORE WORK STARTS AND NOTIFY SCANDIA OF ANY DISCREPANCY IF IN DOUBT ASK!

© COPYRIGHT IN THIS DRAWING AND WORK EXECUTED IS AND REMAINS THE PROPERTY OF SCANDIA-HUS LIMITED AND OR ITS SUBSIDIARIES IN ACCORDANCE WITH THE PROVISIONS OF THE COPYRIGHT ACT.

PERMISSION TO PRODUCE COPIES OR MODIFIED DRAWINGS IN WHOLE OR IN PART FOR ANY OTHER PURPOSE SHOULD BE OBTAINED FROM SCANDIA-HUS LIMITED & ANY SUCH REPRESENTATIONS SHOULD INCLUDE THIS & THE FORGOING STATEMENT

D	SE	04/11/25	Dormer roof added
C	SE	20/10/25	Porch amended
B	CC/SE	02/10/25	gable frontage, porch, quoin
A	SE	12/09/25	1st Draft
rev.	drawn.	date.	amendment.

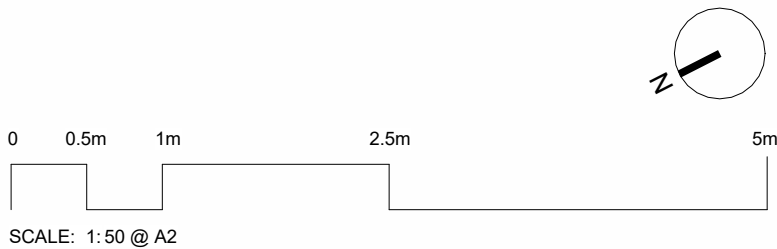



Scandia-Hus Buisness Park,
Felcourt Road,
Felcourt,
East Grinstead,
West Sussex,
RH19 2LP

T (+44) 01342 838060
E sales@scandia-hus.co.uk

for
Mr Goodwin

site
Land on Bath Road
Reading
Berkshire
RG10 9UZ

drawing title
Roof Plan

scale	1 : 50 @A2	drawn	SE
status	For Planning	job no.	703498
drawing no.			revision

GOOD-703498-SCA-XX-PL-R01

D