
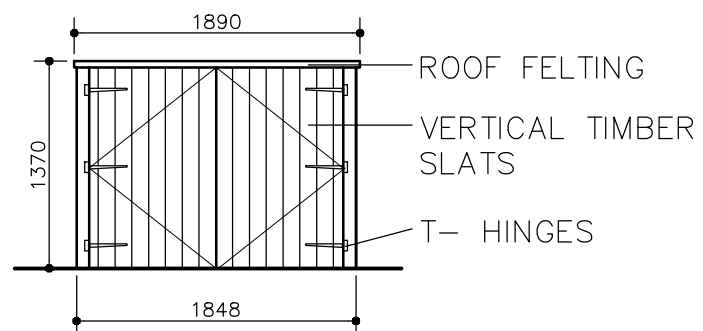



© COPYRIGHT IN THIS DRAWING AND WORK EXECUTED IS AND REMAINS THE PROPERTY OF SCANDIA-HUS LIMITED AND ITS SUBSIDIARIES IN ACCORDANCE WITH THE PROVISIONS OF THE COPYRIGHT ACT. PERMISSION TO PRODUCE COPIES OR MODIFIED DRAWINGS IN WHOLE OR IN PART FOR ANY PURPOSE SHOULD BE OBTAINED FROM SCANDIA-HUS LIMITED & ANY SUCH REPRODUCTIONS SHOULD INCLUDE THIS & THE FOREGOING STATEMENT

[illegible]


FRONT ELEVATION —
SOUTH EAST

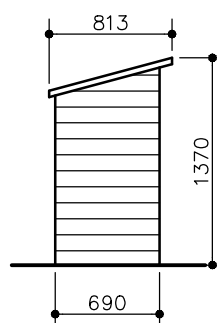


SIDE ELEVATION —
SOUTH WEST

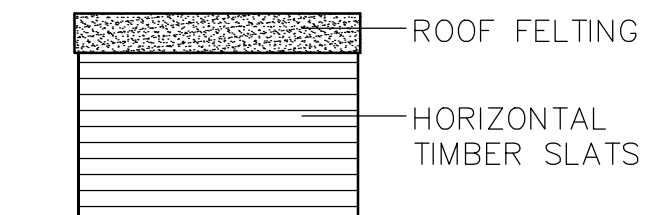


REAR ELEVATION —
NORTH WEST

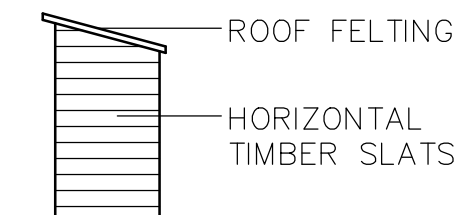

SIDE ELEVATION —
NORTH EAST

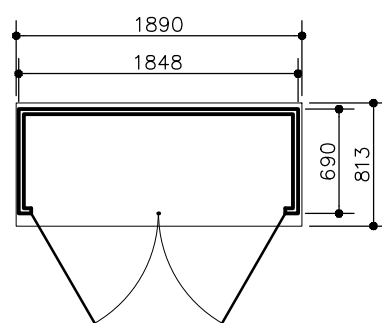

CYCLE STORE PLAN

 

		
SCANDIA-HUS BUSINESS PARK, FELCOURT ROAD, FELCOURT, EAST GRINSTEAD, WEST SUSSEX, RH19 2LP : TEL 01342 838060		
FOR MR. GOODWIN		
SITE LAND ON BATH ROAD READING BERSHIRE, RG10 9UZ		
TITLE CYCLE STORE PLAN & ELEVATIONS		
C/No. 703498	O/No. 	SCALE 1:50 @A3
DRAWN CC		DRAWING NUMBER REV
DATE 22/06/26		