



Existing RH Side Elevation

Existing Rear Elevation

Existing Front Elevation
Scale 1:100

Existing LH Side Elevation




Proposed RH Side Elevation

Proposed Rear Elevation

Proposed Front Elevation
Scale 1:100


Proposed LH Side Elevation

 


MATERIALS
Walls: Red/Brown facing brickwork to match existing
Roof : Brown concrete roof tiles to match existing
Doors : Anthracite Grey
Windows : Anthracite Grey upvc




Block Plan
scale 1:500

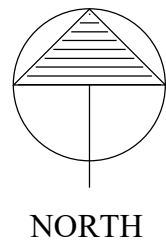

Location Plan
scale 1:1250

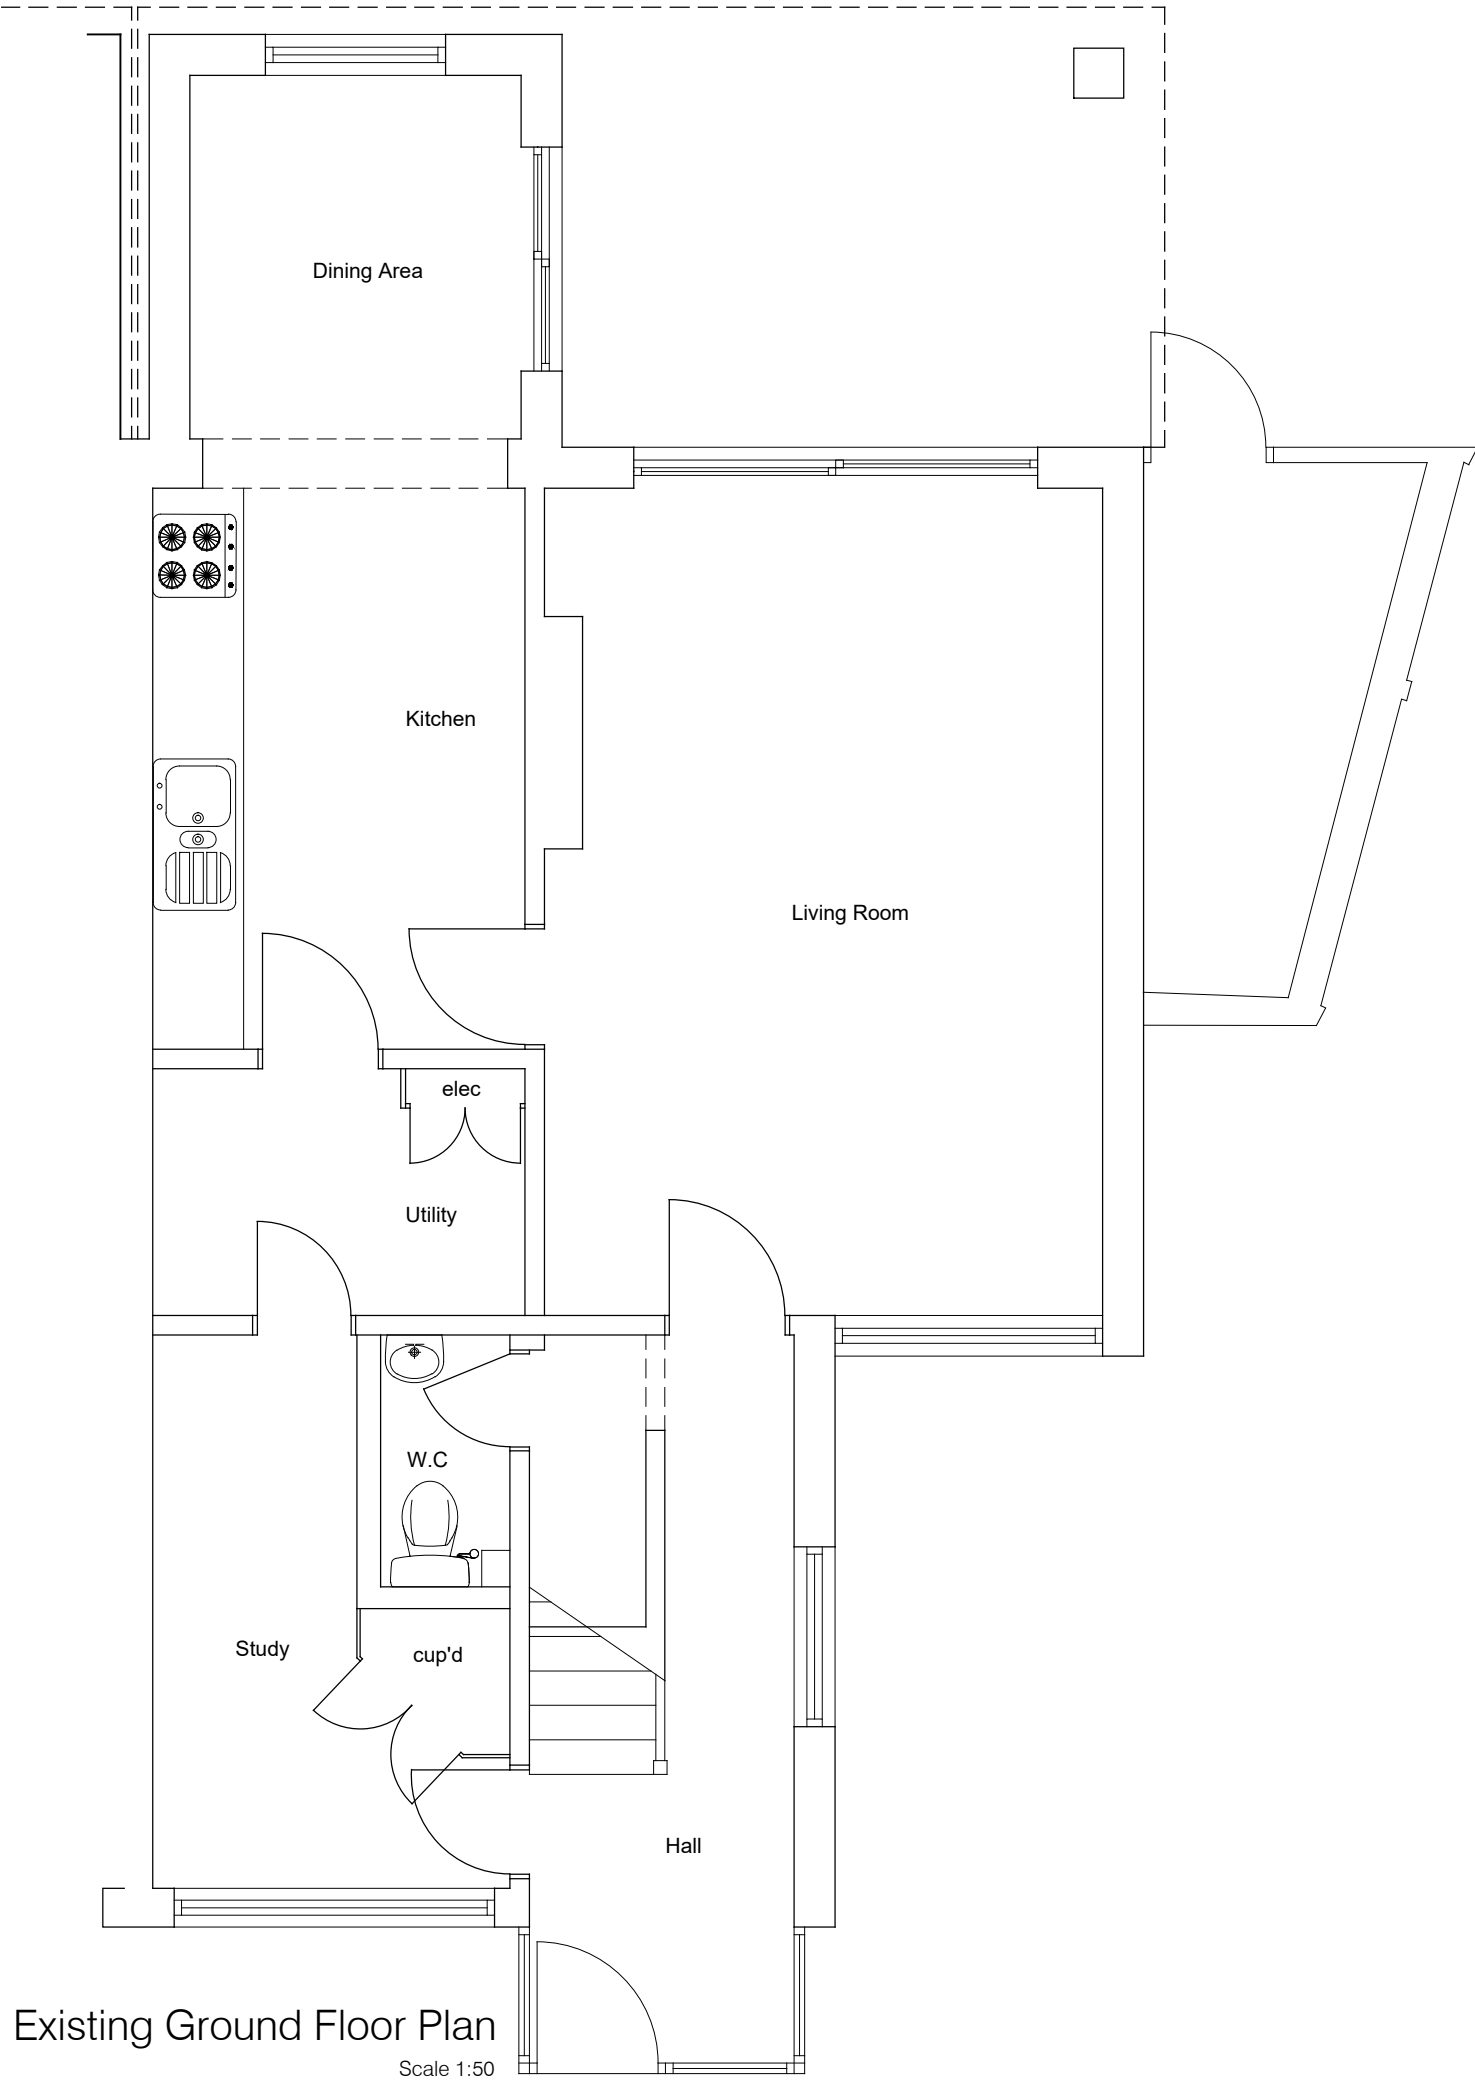

Existing Ground Floor Plan
Scale 1:50

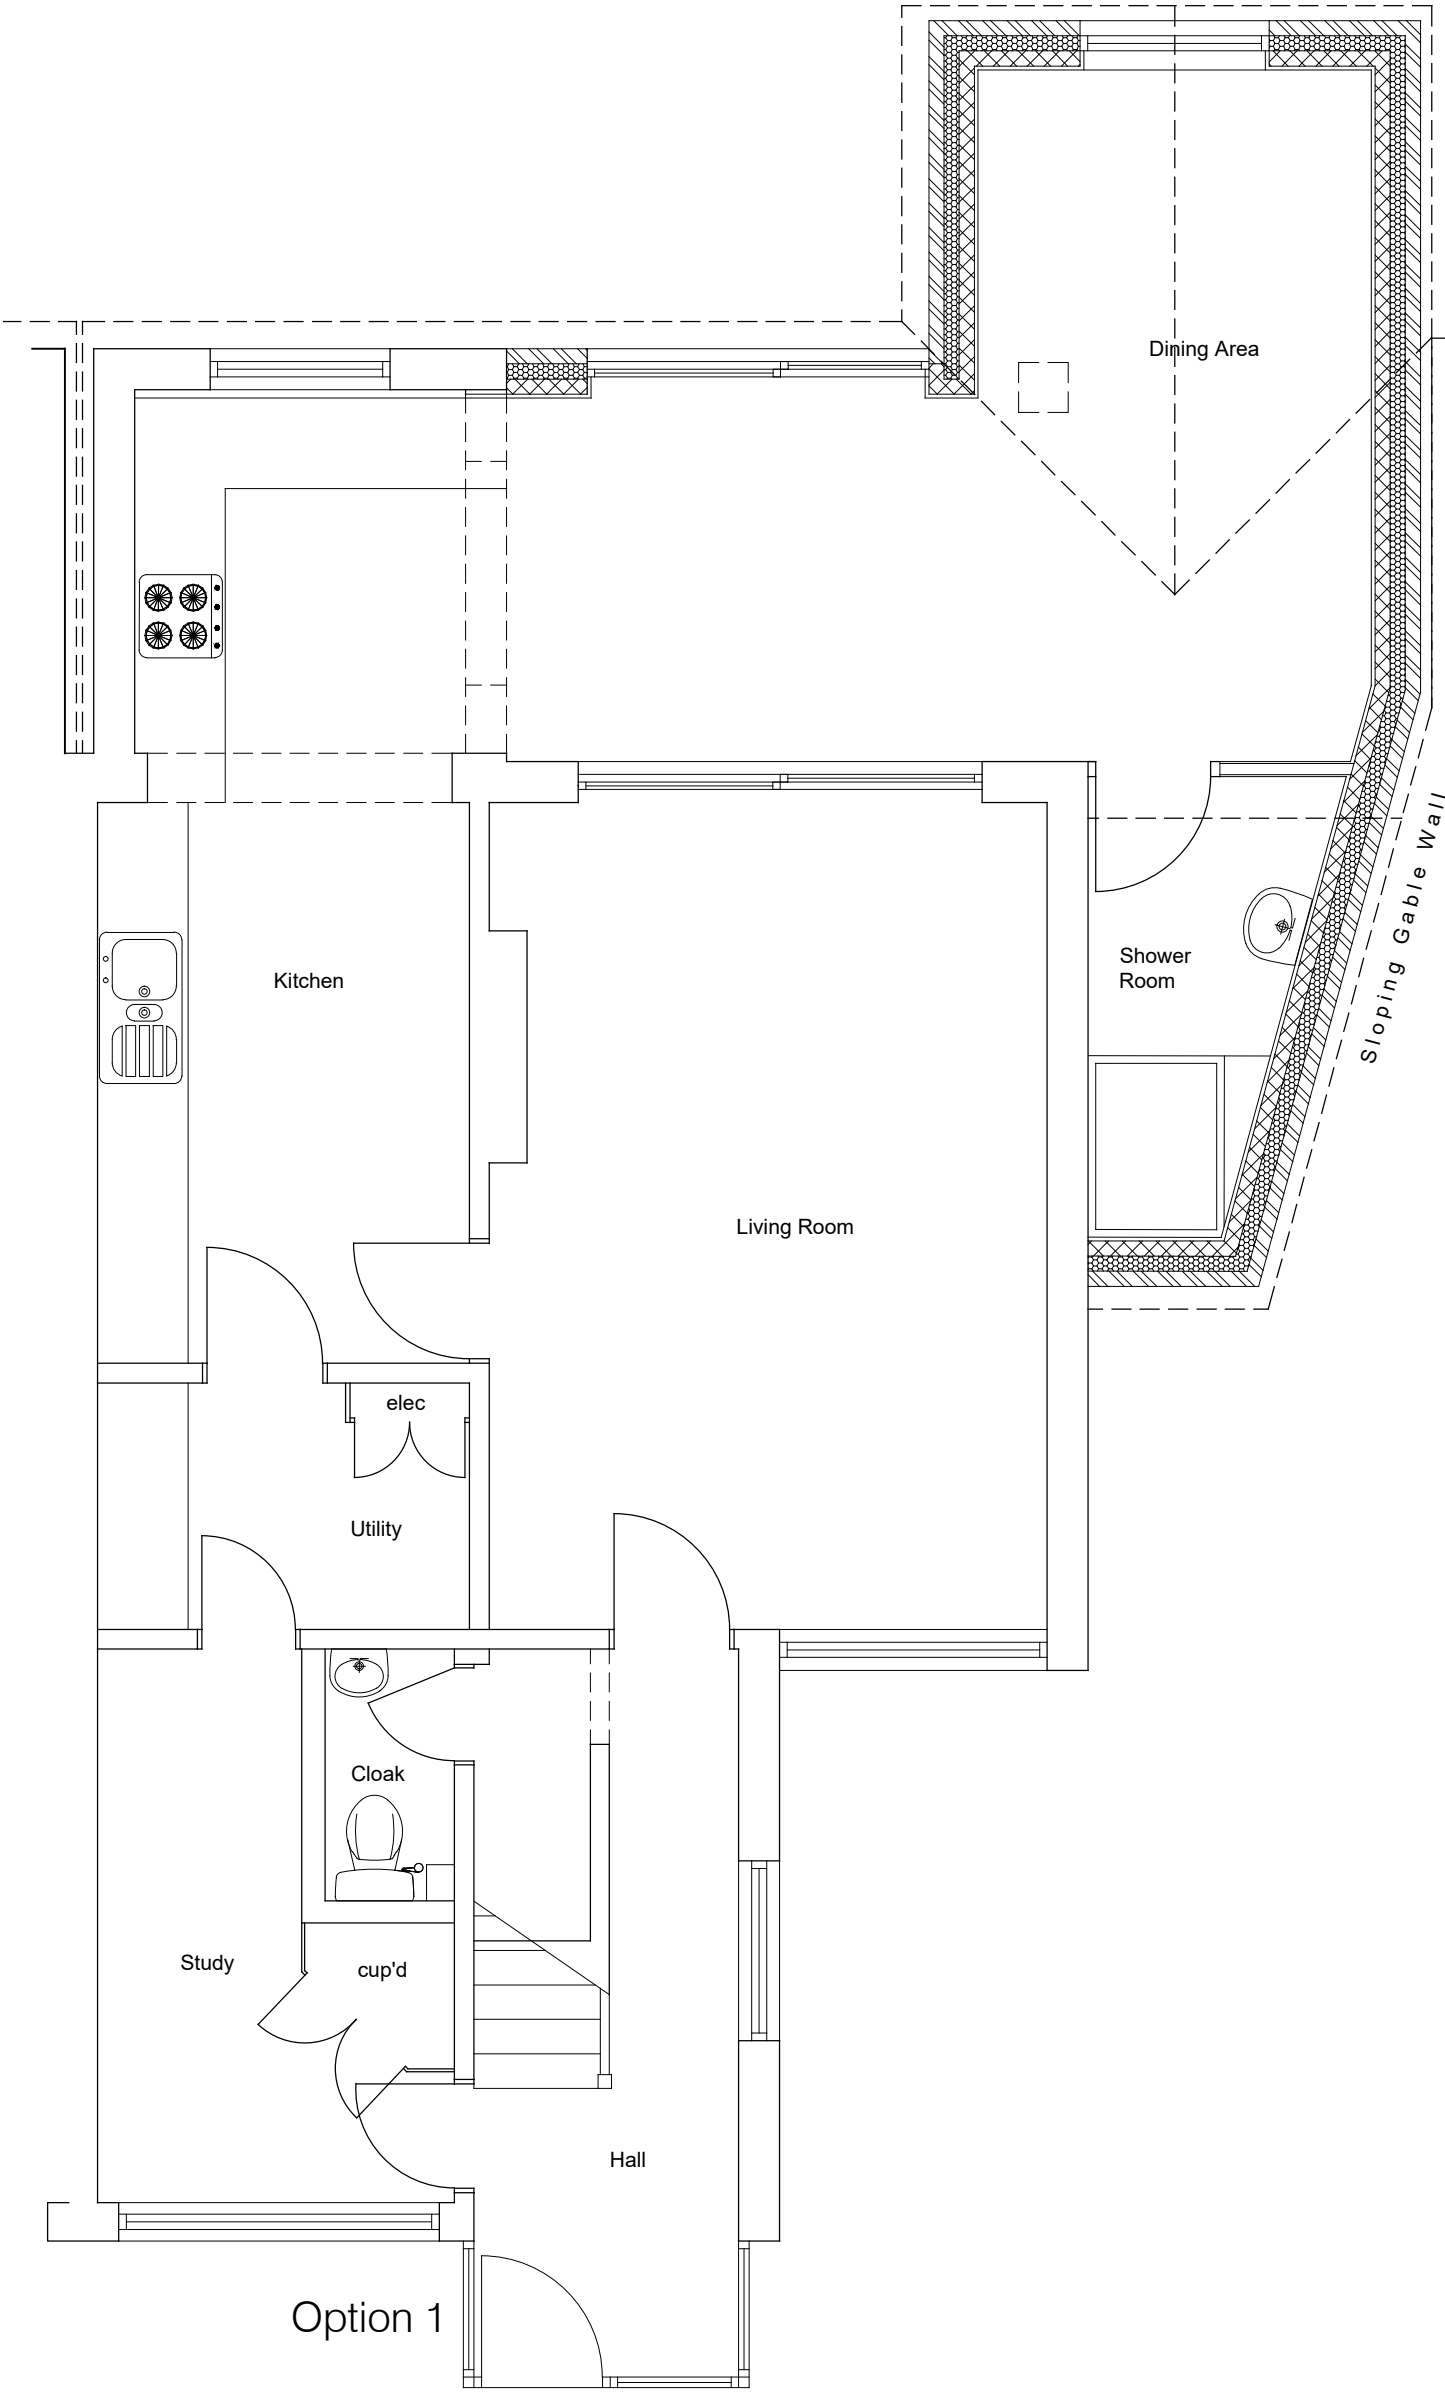

Proposed Ground Floor Plan
Scale 1:50



FOR ISSUE AS PLANNING APPLICATION

David Tingle
Building Design & Surveying Services

17 Woodland Drive, Tilehurst, Reading
Berkshire, RG30 4RT.
T: 0118.9419311 M: 07711902344
Copyright © David Tingle Building Design (2003)

MRS. J. NARAYANASWAMY
7 GARTH CLOSE, WINNERSH
WOKINGHAM RG41 5LY

PROPOSED
SIDE AND REAR EXTENSION
EXISTING AND PROPOSED
PLAN AND ELEVATIONS
Scale: 1:100 & 1:50 A1 Date: July 2024
Dwg No: 7GC.MP101 Rev: