






Front Elevation 1 :100

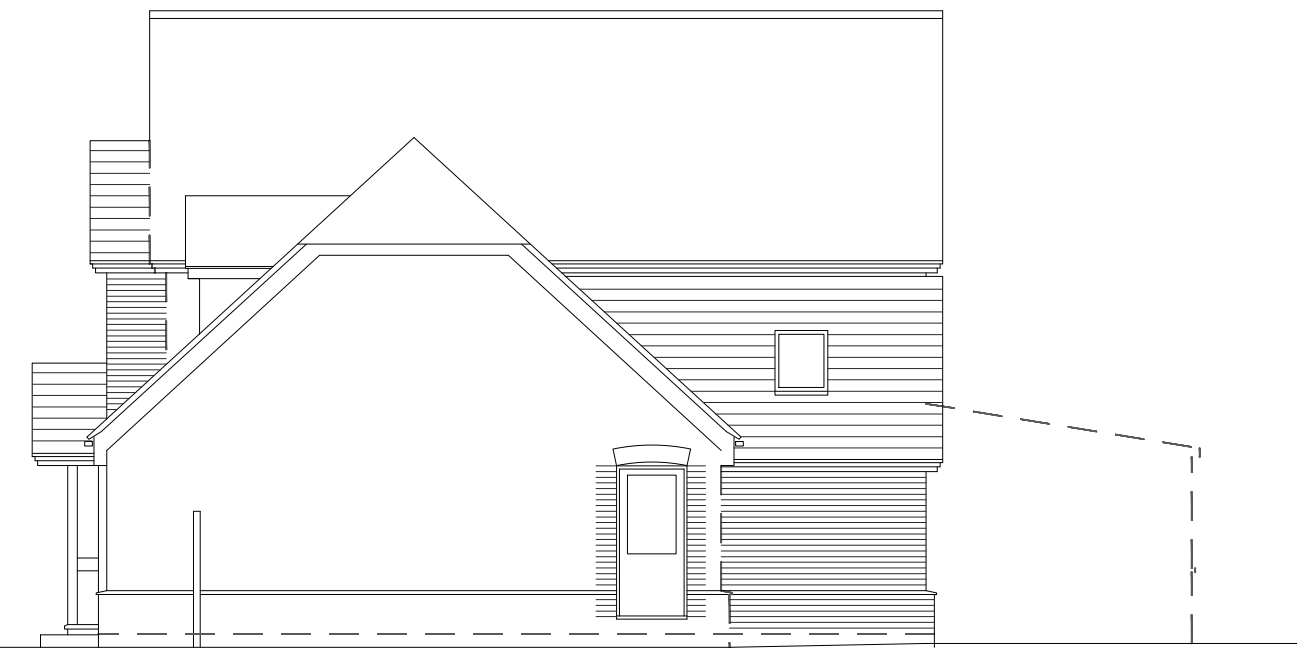


Side Elevation 1 :100

 


Rear Elevation 1 :100

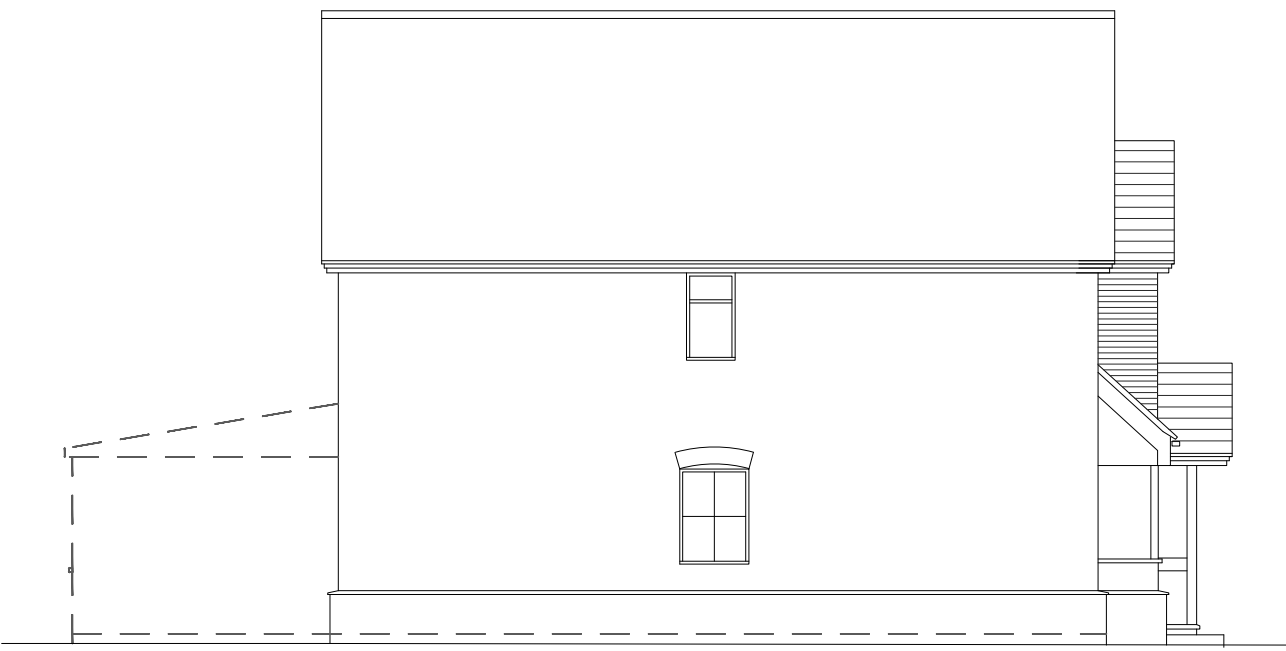


Side Elevation 1 :100

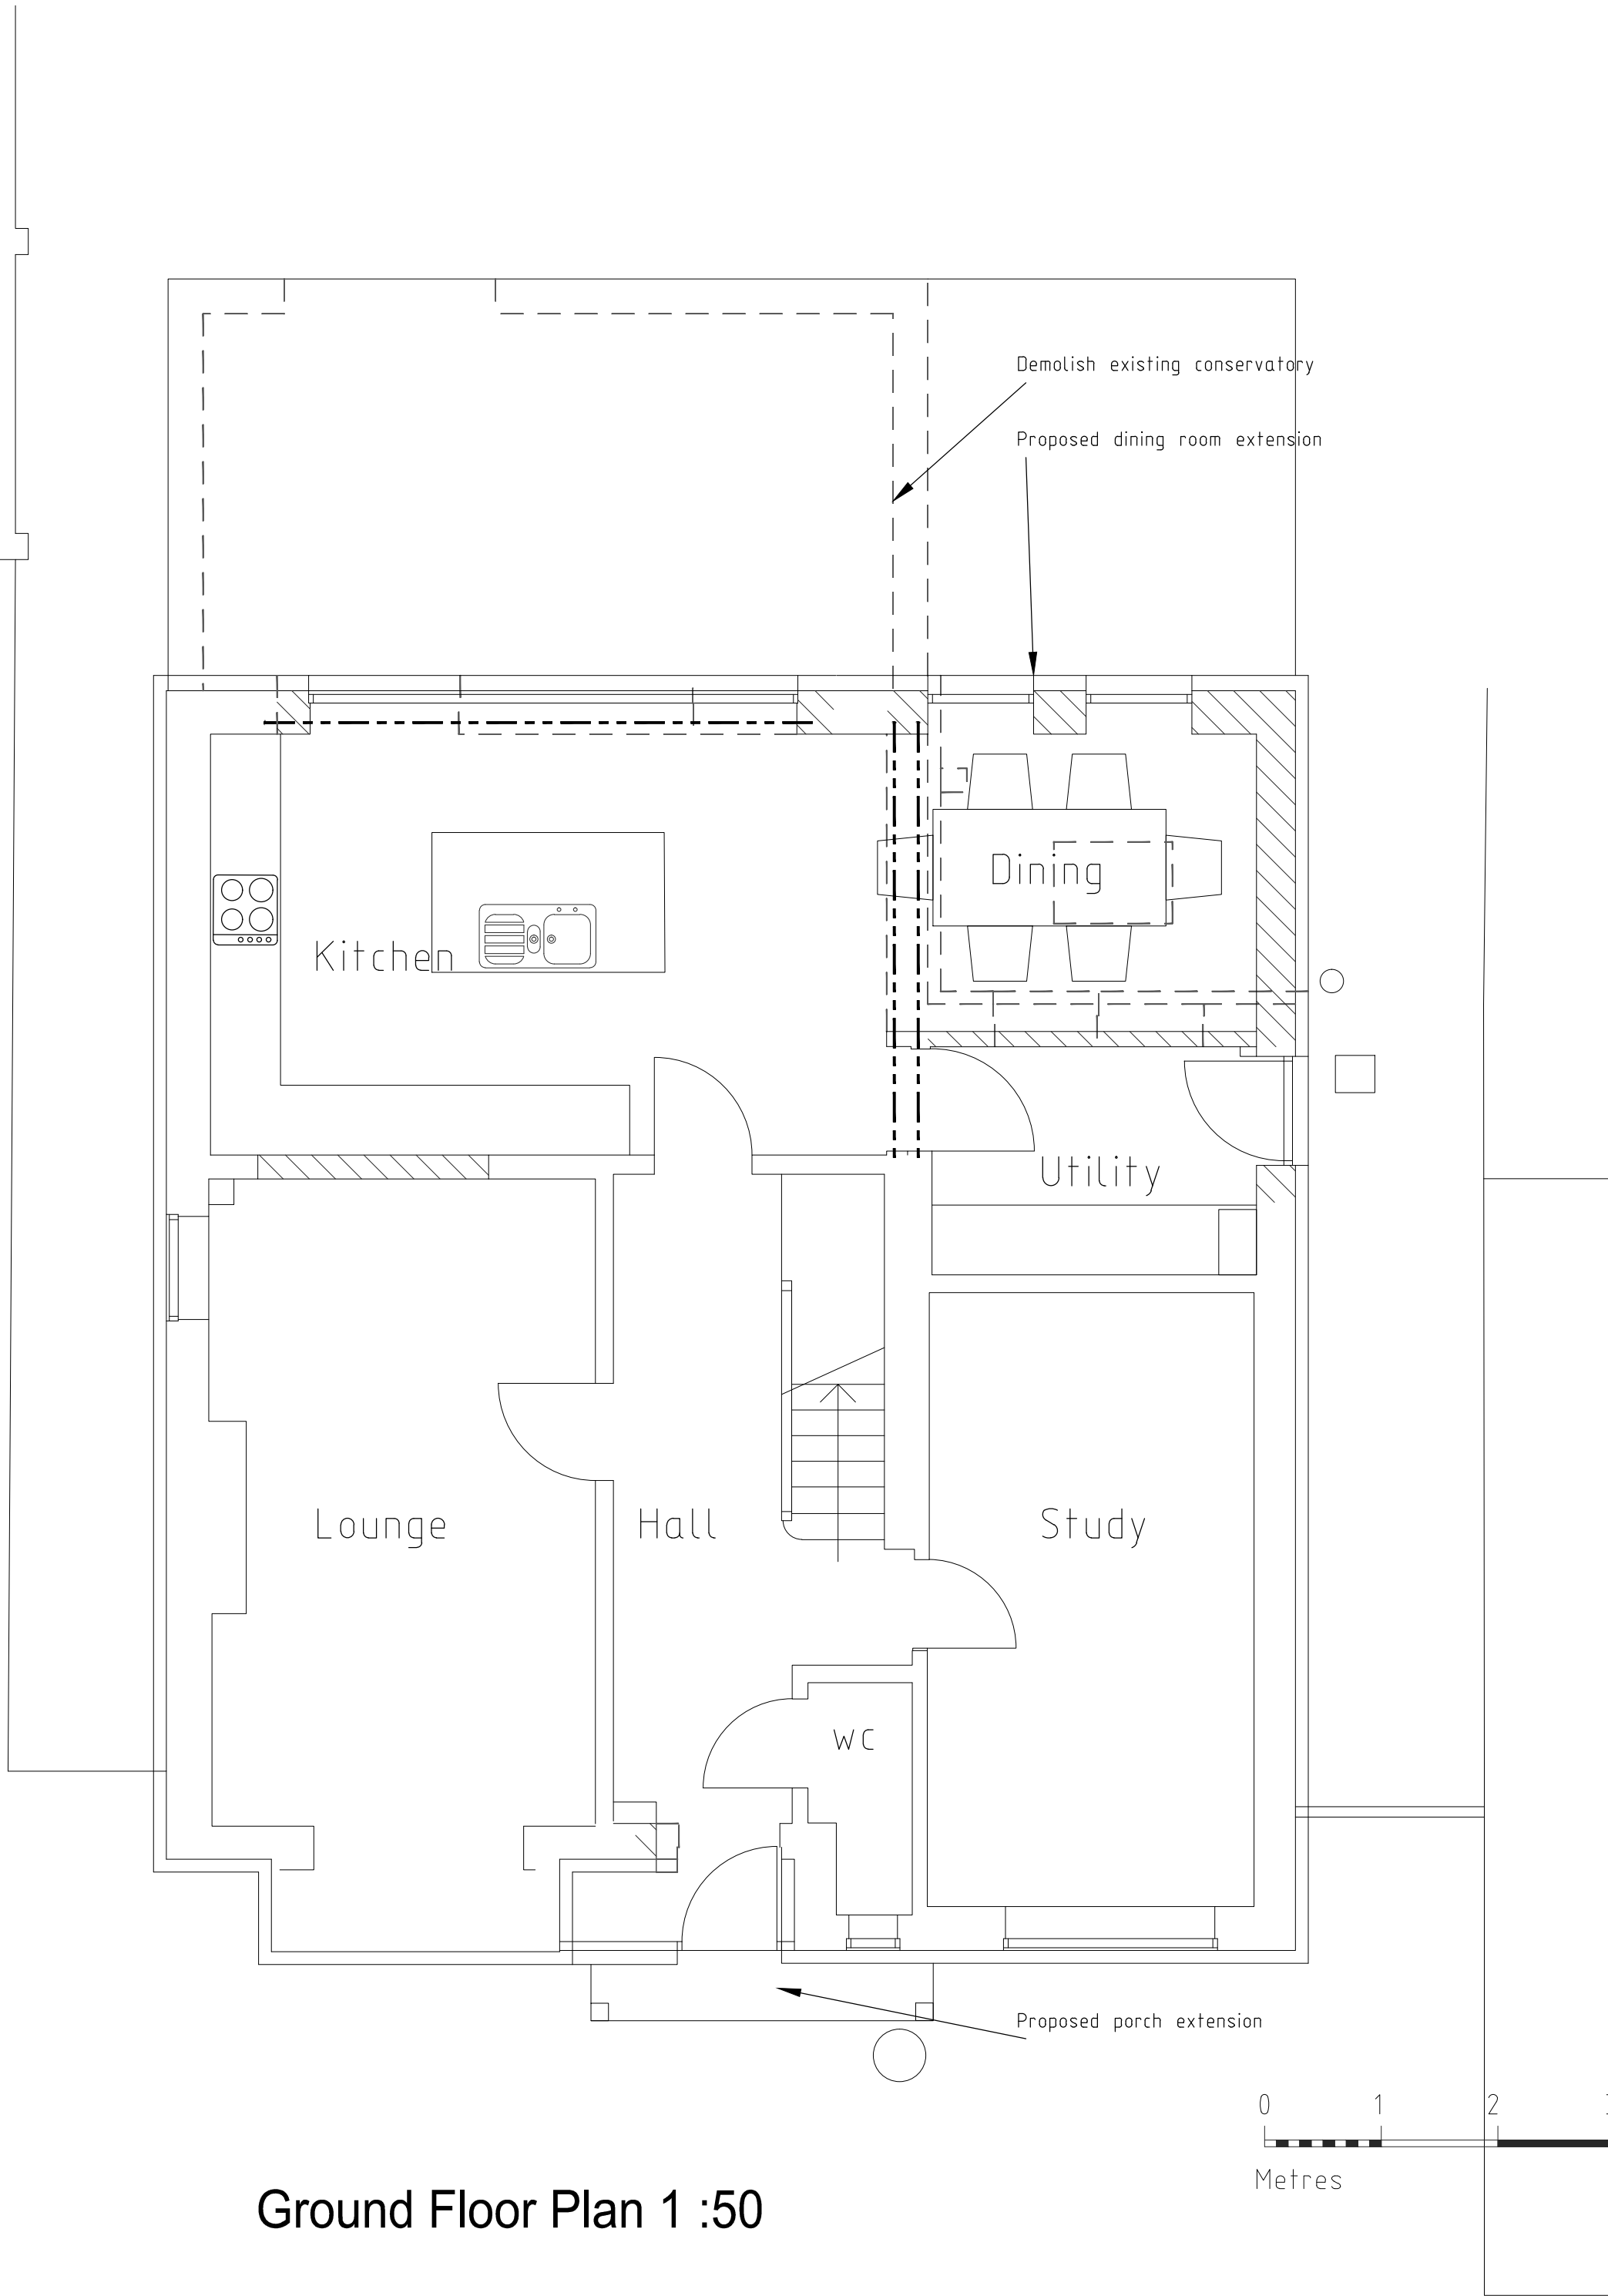

Ground Floor Plan 1 :50

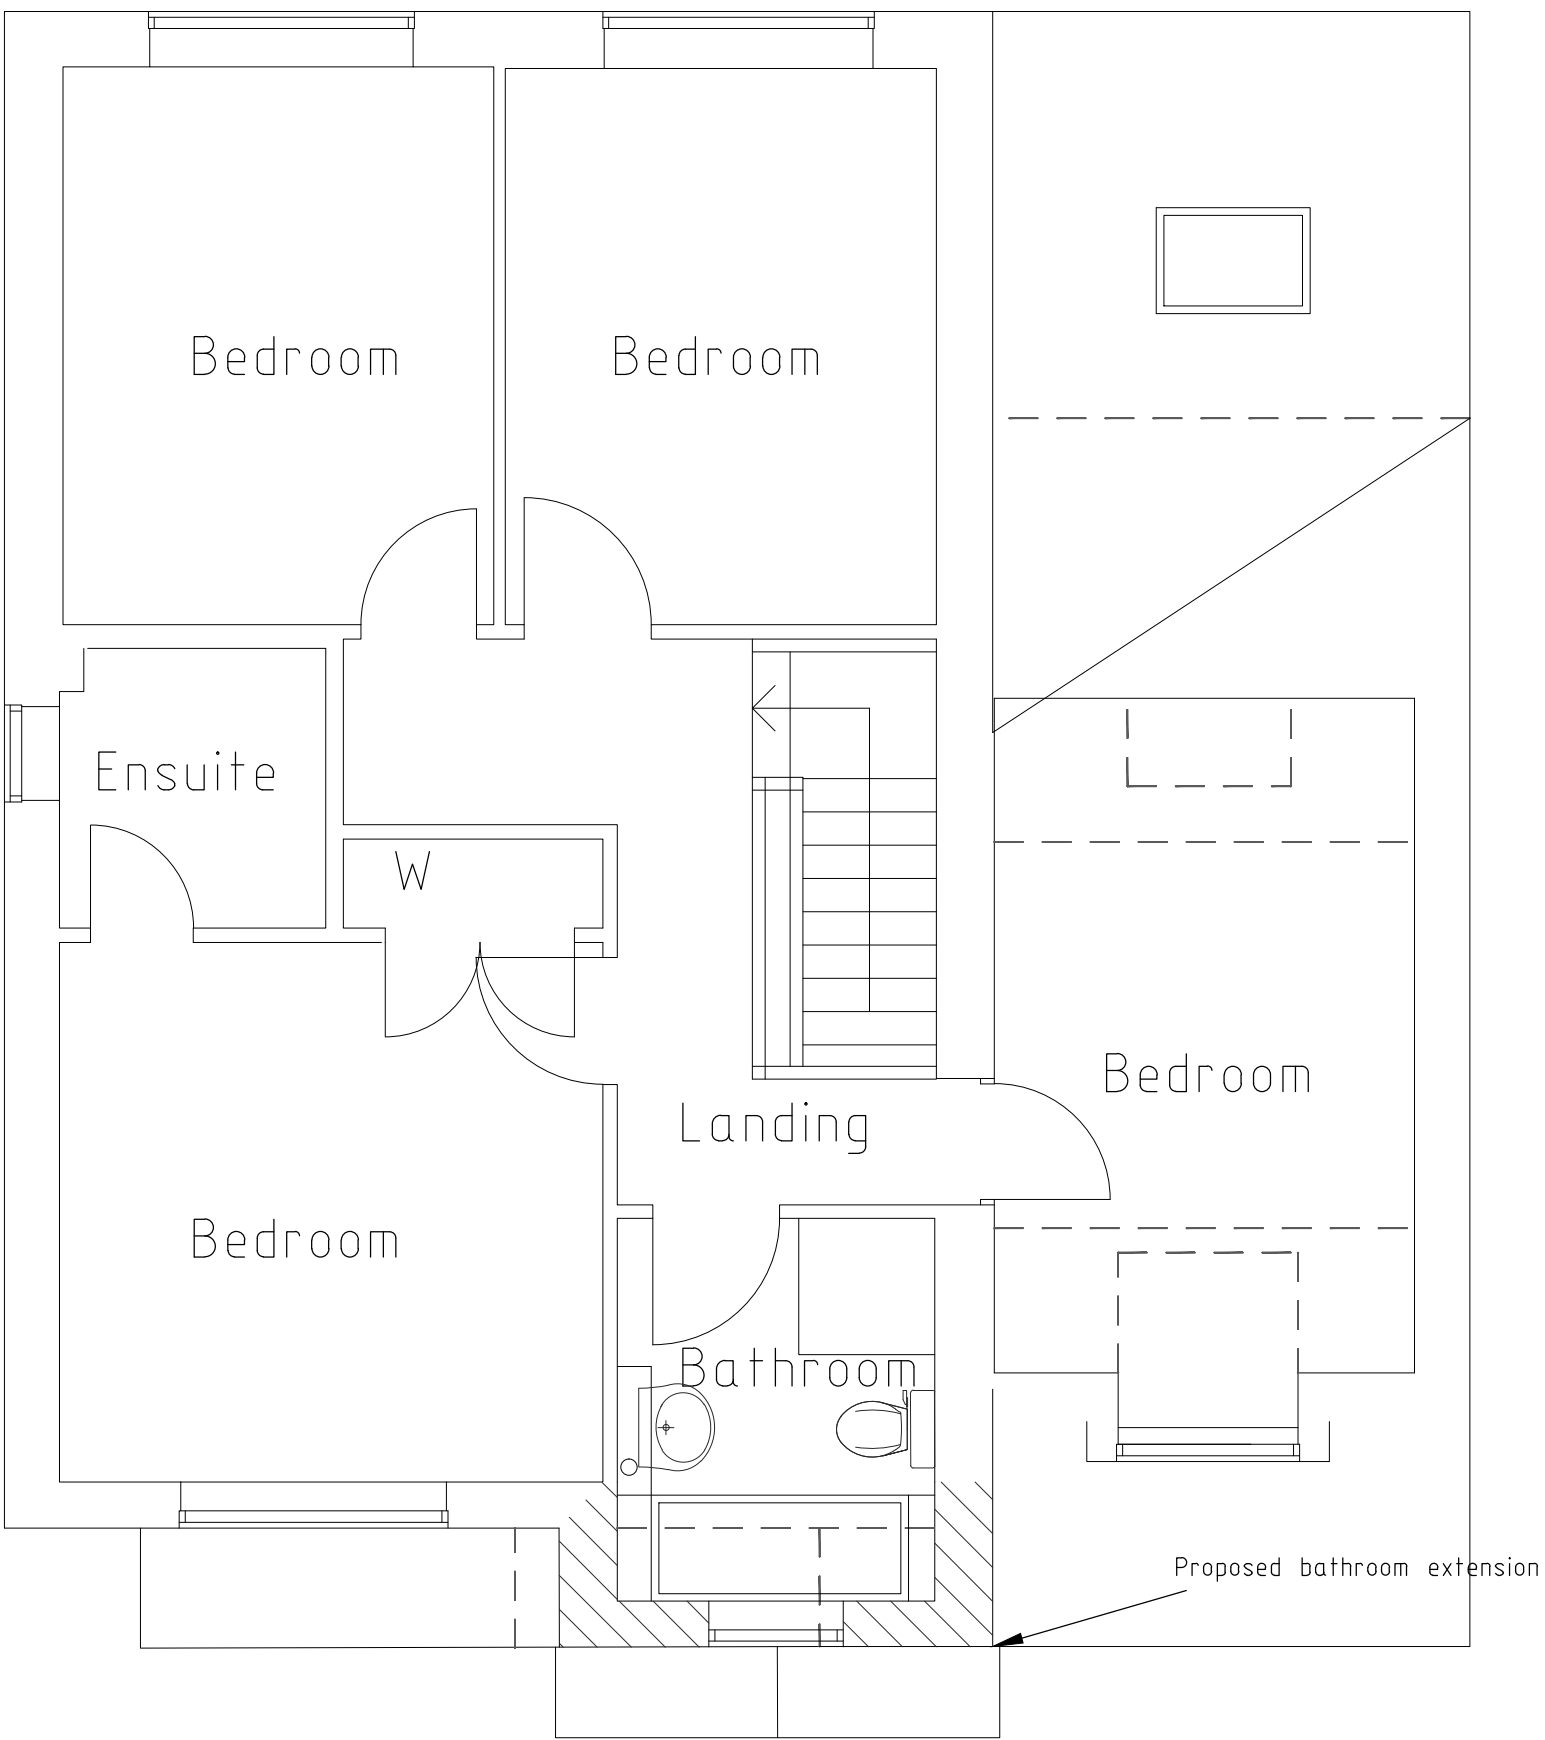

First Floor Plan 1 :50

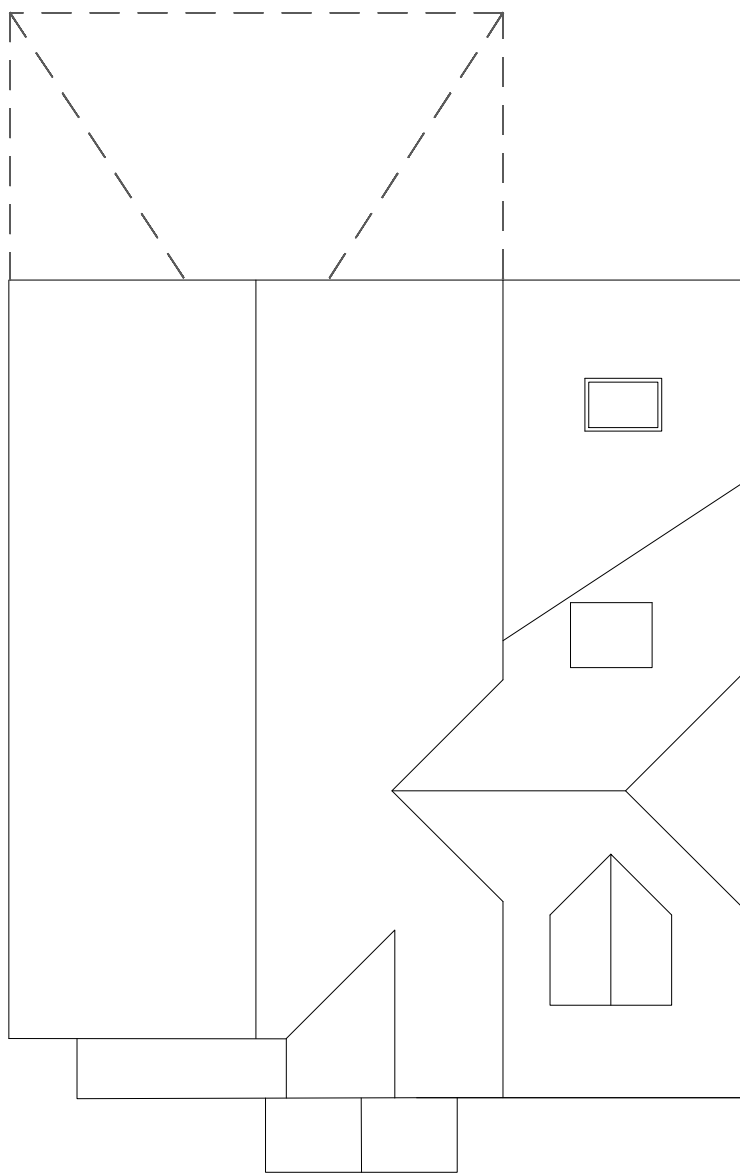

Roof Plan 1 :100

B	25-3-25	Further info added
A	8-3-25	Dining Room and porch amended
	Date	Revision
© copyright		
Client		
Mr & Mrs Symons		
Job Title		
222 Nine Mile Ride, Wokingham RG40 3QD.		
Drawing Title		
Scheme Proposals Plans & Elevations		
Scale		
AS @ A1		
Date		Feb 2025
		Drawn by JRB
Drawing No.		SP/25/ 01
		Rev. B