






Front Elevation 1 :100

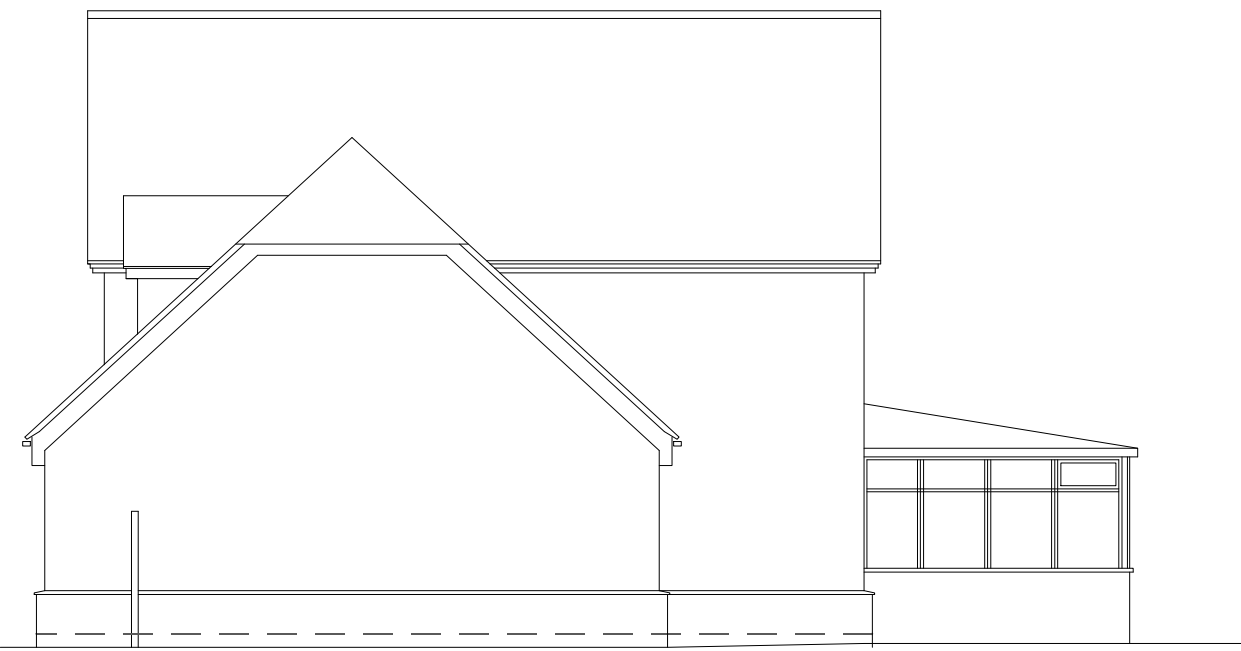


Side Elevation 1 :100

 



Rear Elevation 1 :100

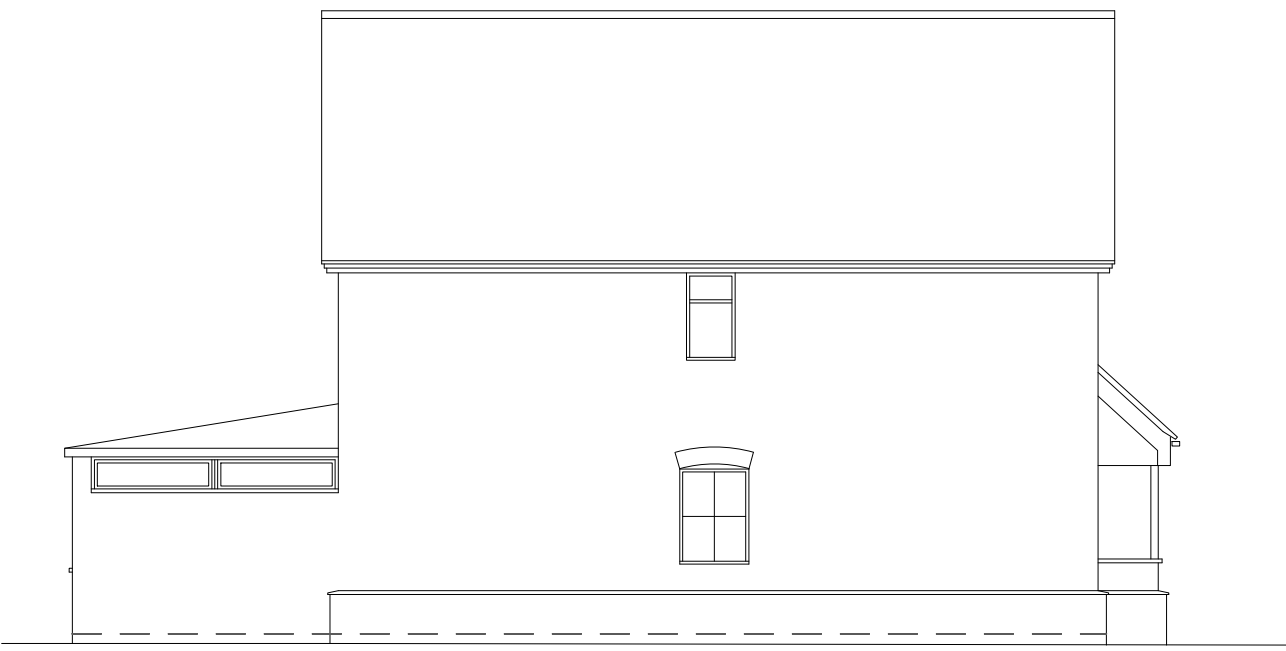


Side Elevation 1 :100

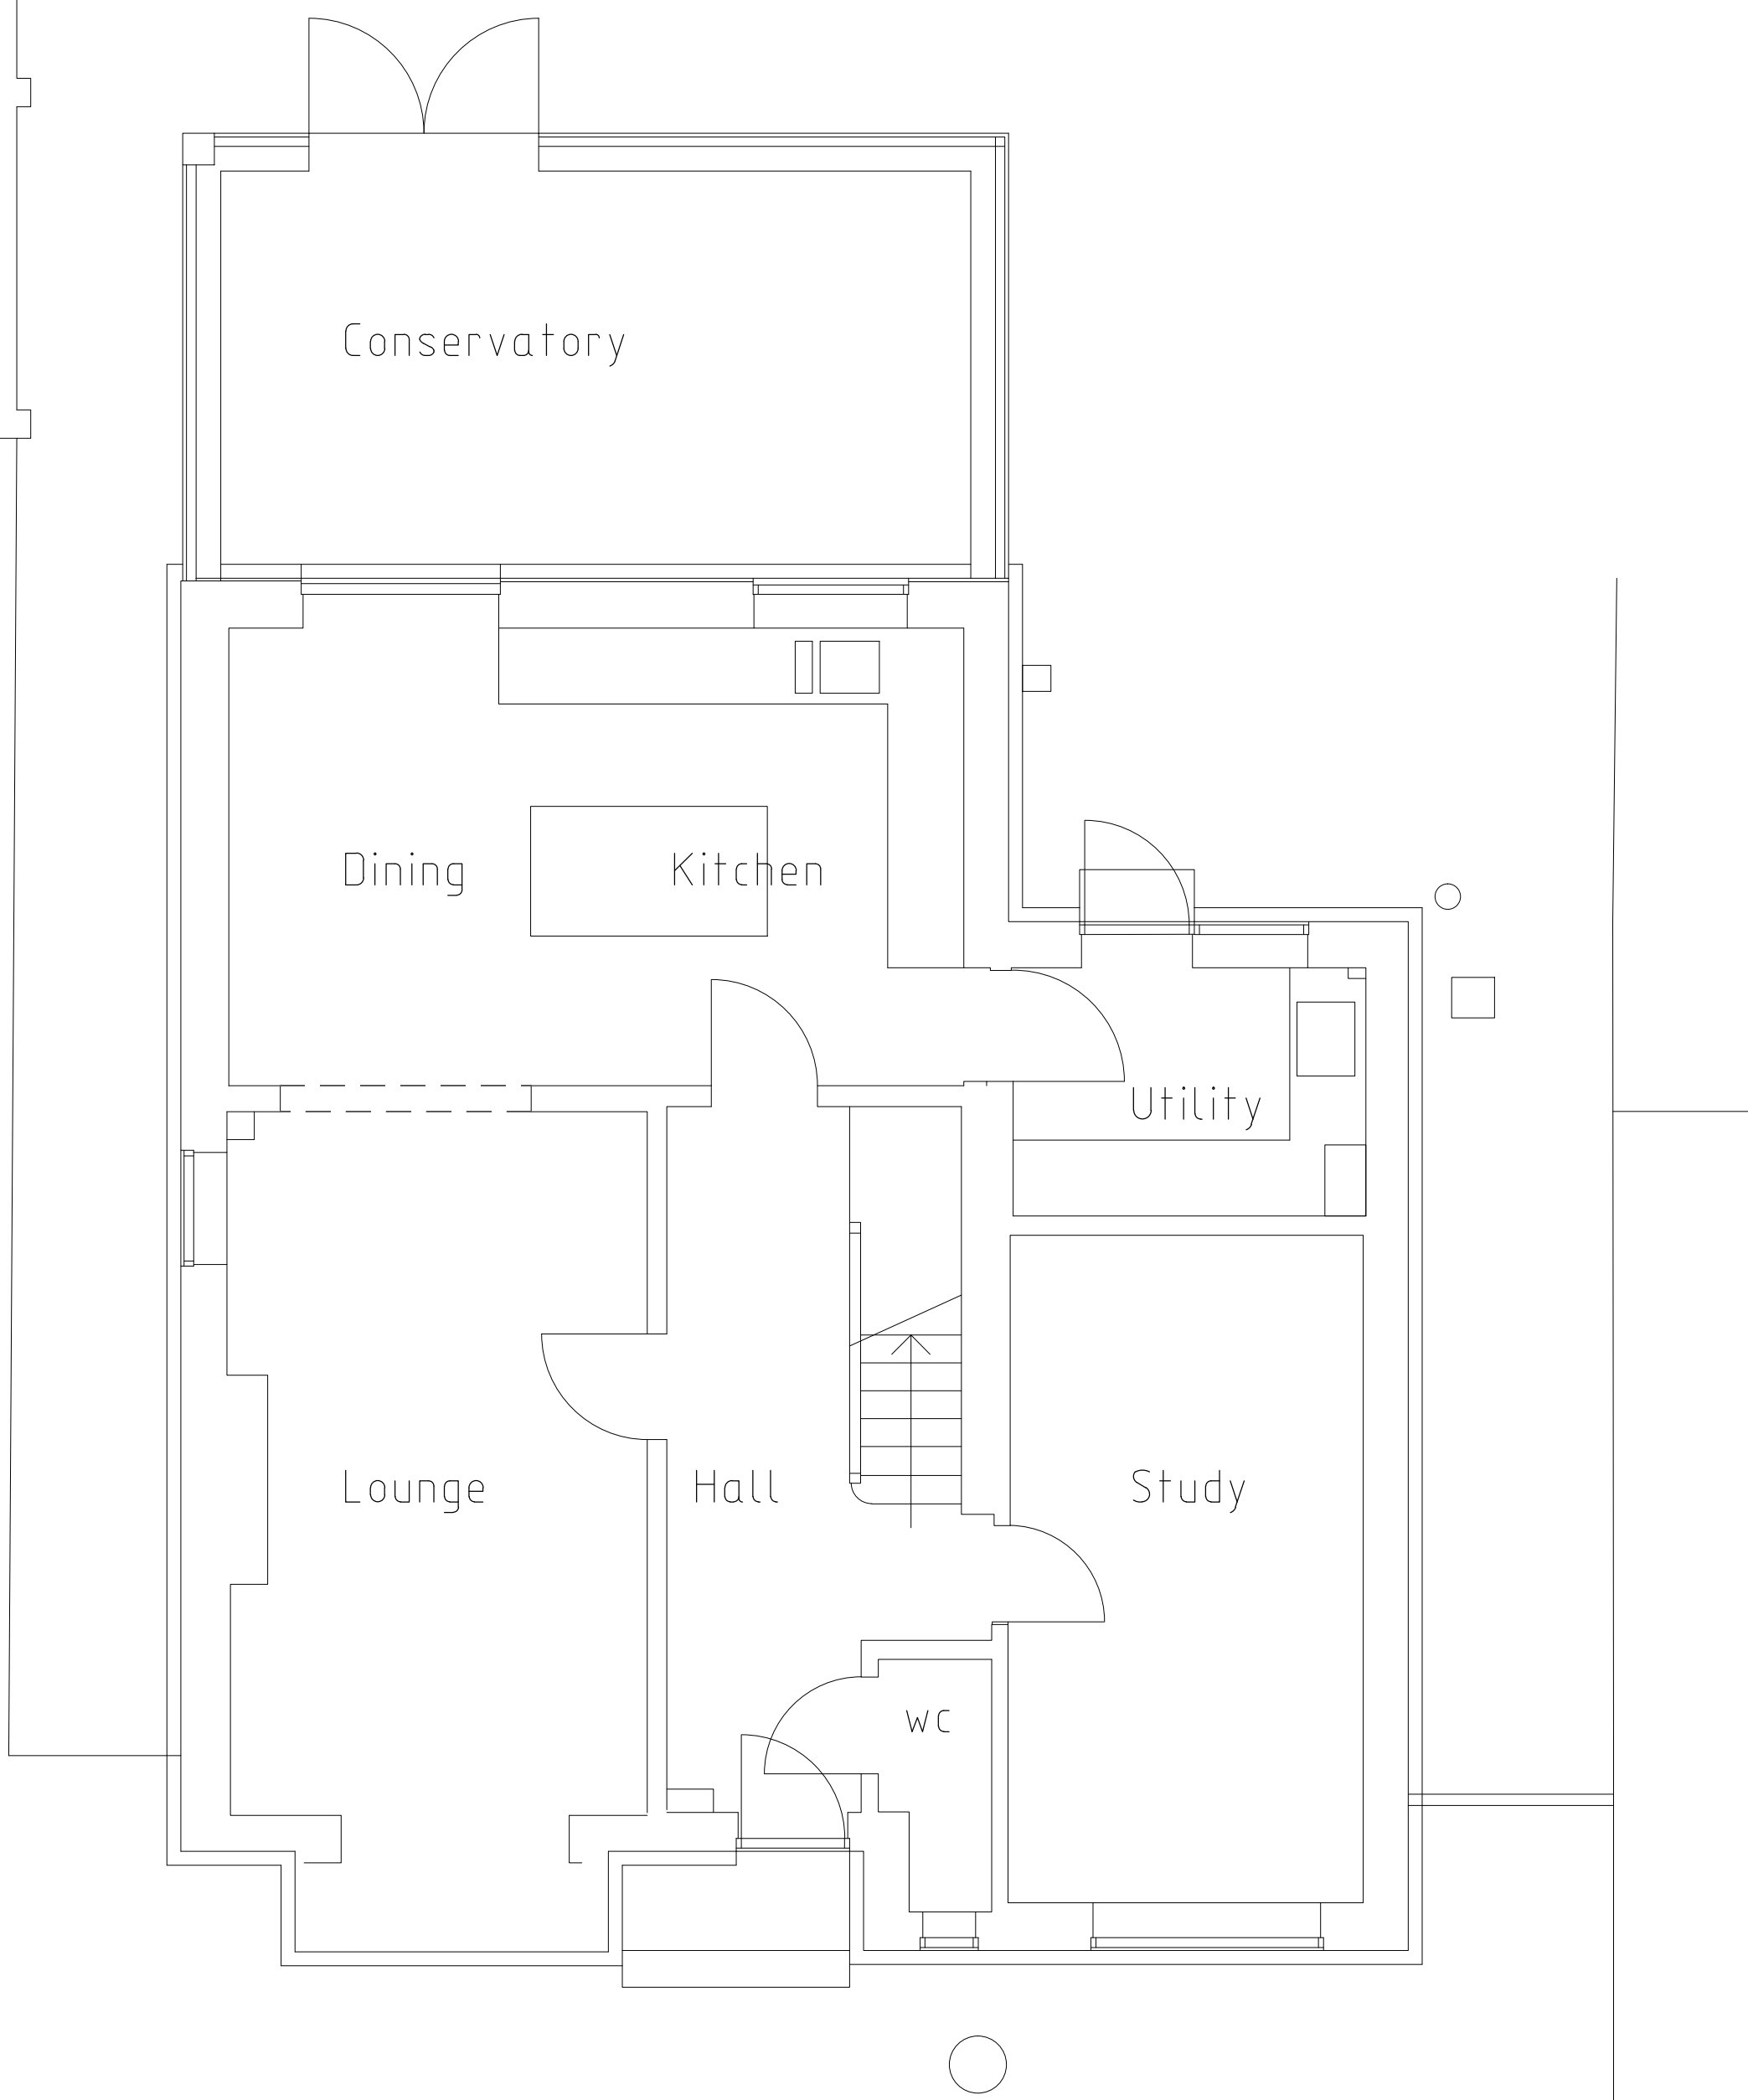

Ground Floor Plan 1 :50

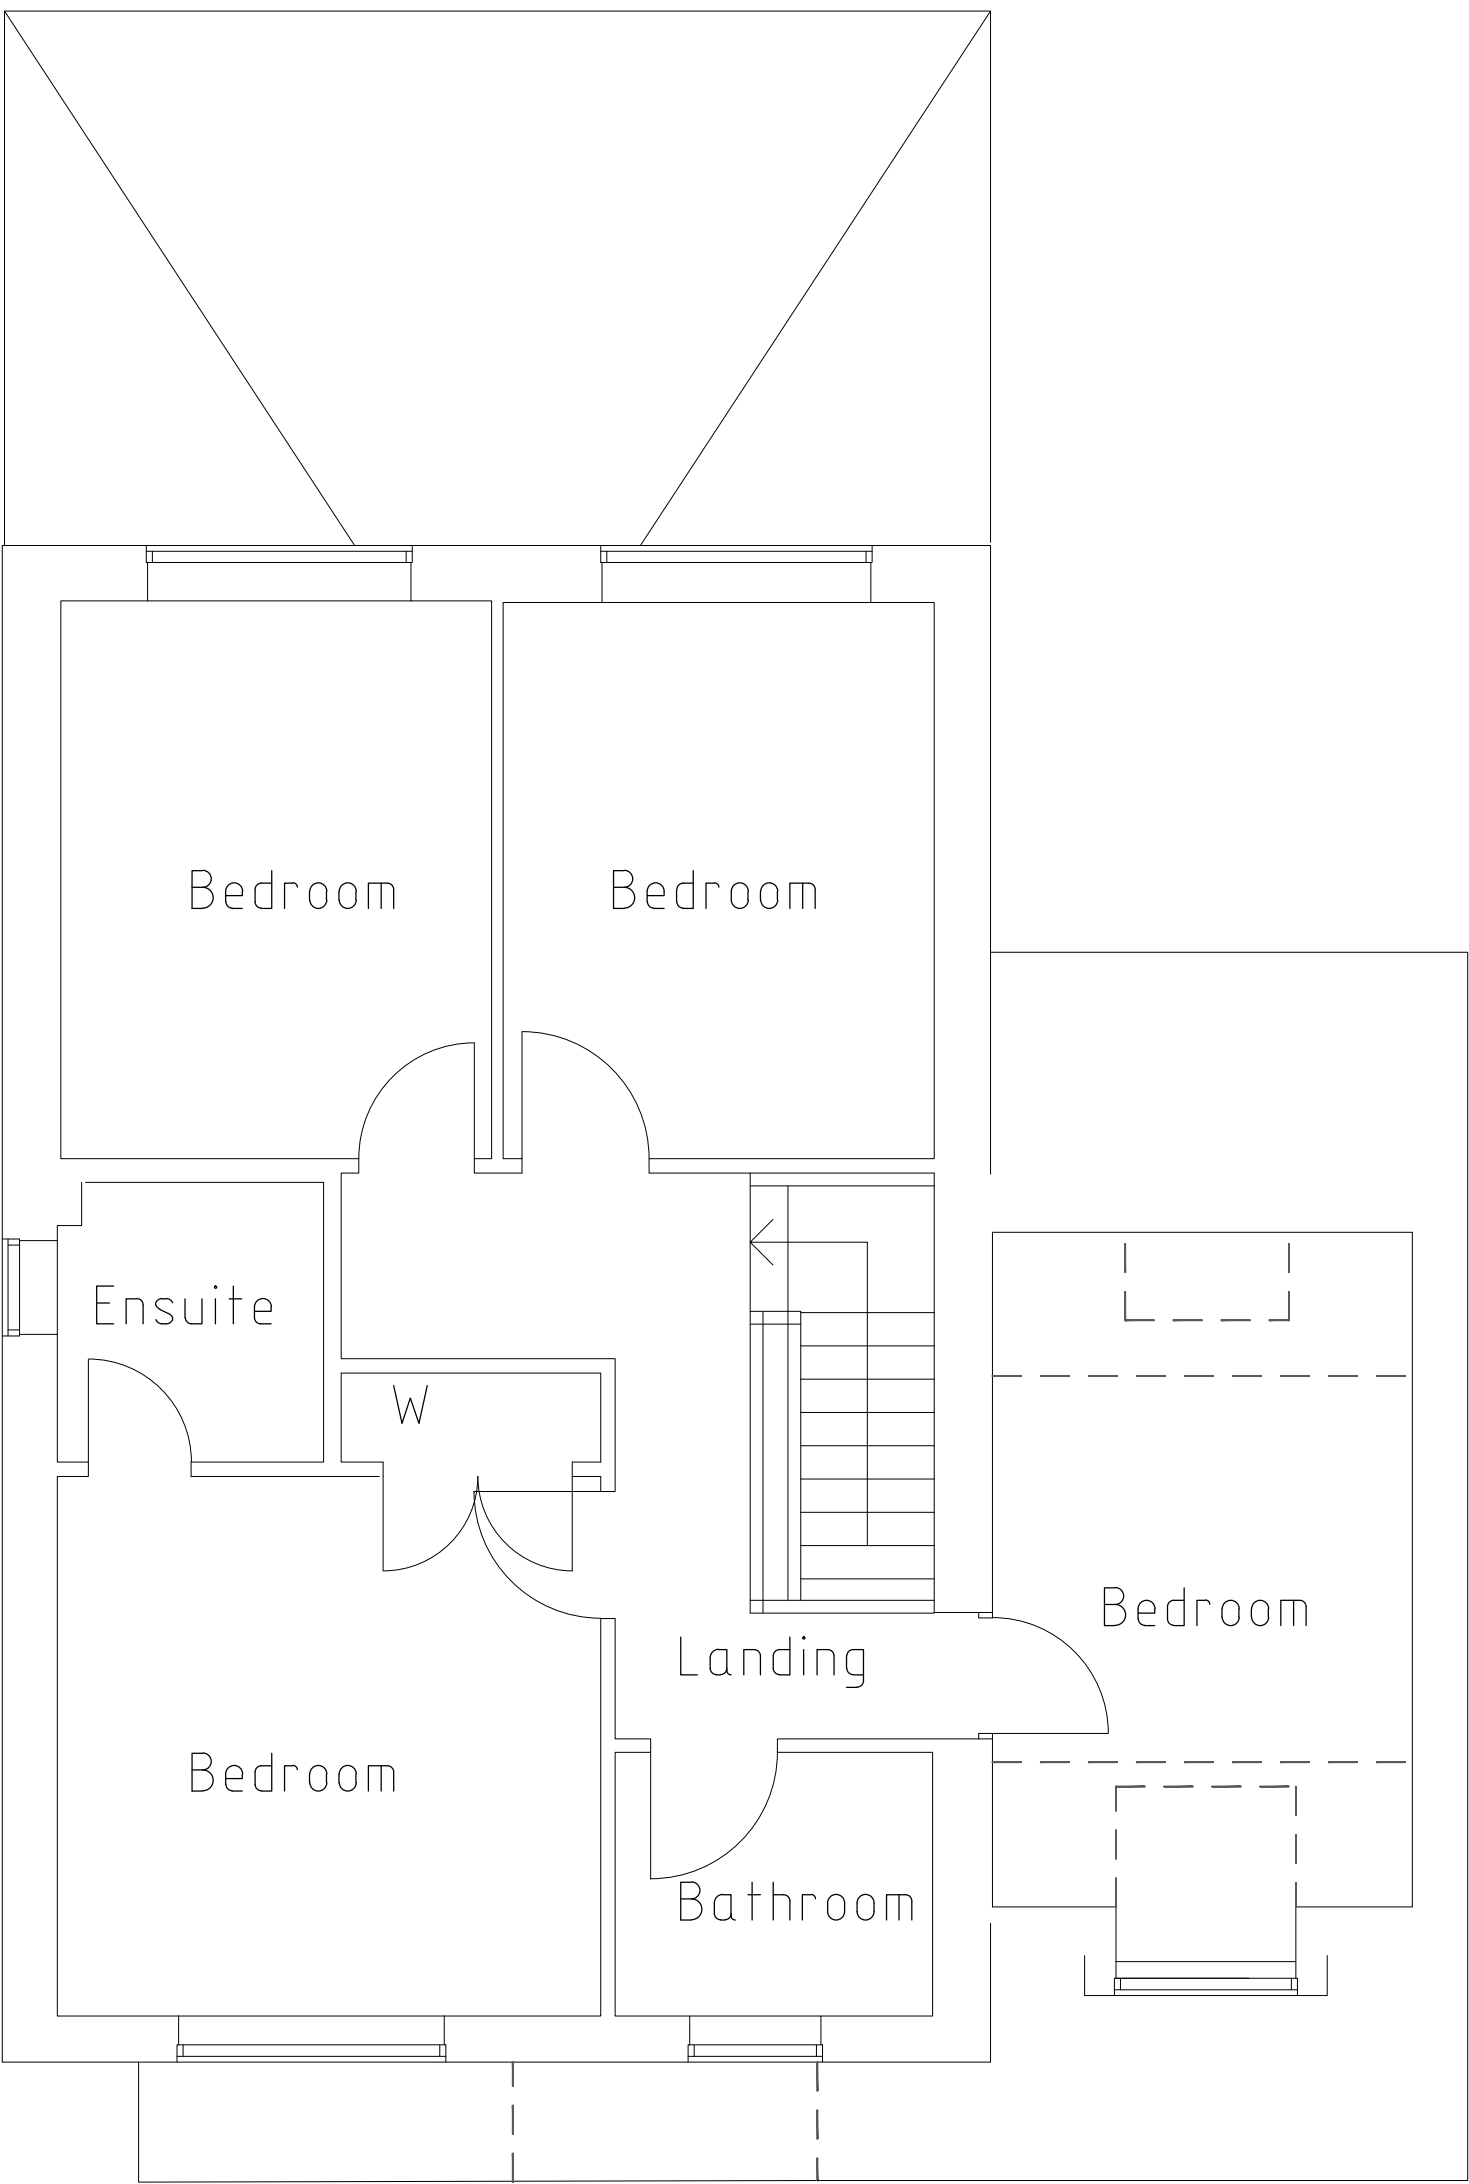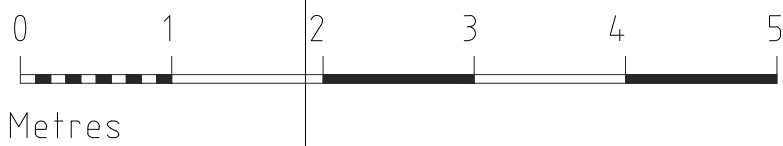

First Floor Plan 1 :50

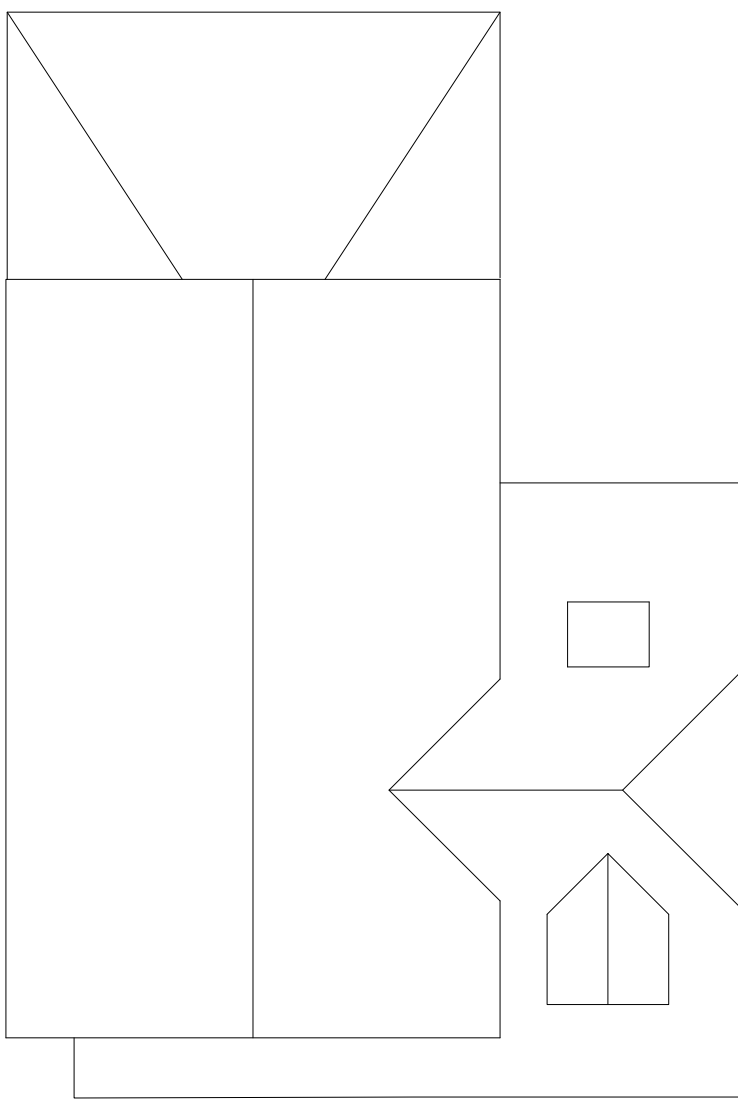

Roof Plan 1 :100

A	25-3-25	Additional info added	
	Date	Revision	
© copyright			
Client			
Mr & Mrs Symons			
Job Title			
222 Nine Mile Ride, Wokingham RG40 3QD.			
Drawing Title			
As Existing Plans & Elevations			
Scale AS @ A1			
Date	Feb 2025	Drawn by JRB	
Drawing No. S/25/ 10			Rev. A