


FRONT ELEVATION
SCALE 1:100


SIDE ELEVATION
SCALE 1:100

REAR ELEVATION
SCALE 1:100


SIDE ELEVATION
SCALE 1:100

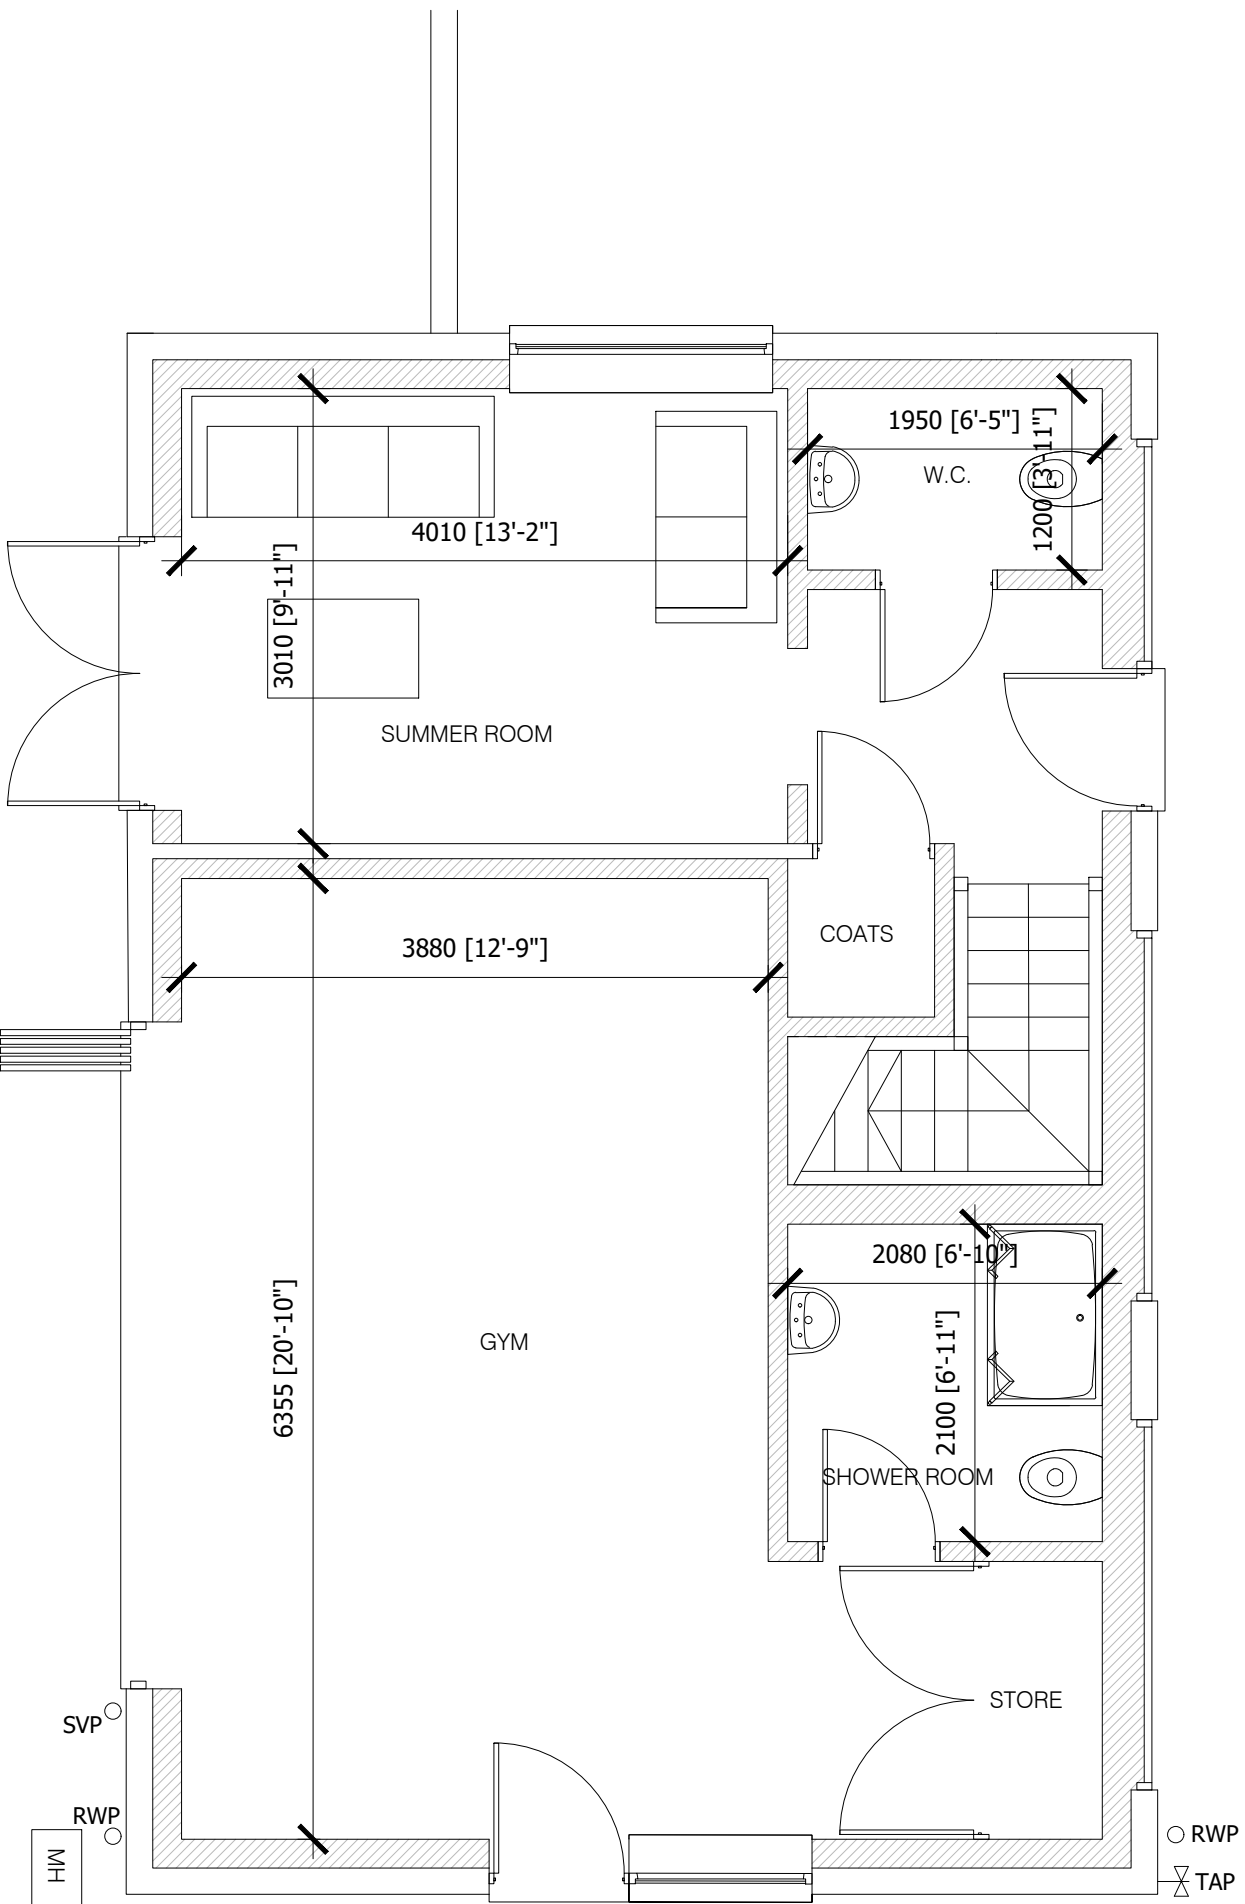

GROUND FLOOR PLAN
SCALE 1:50

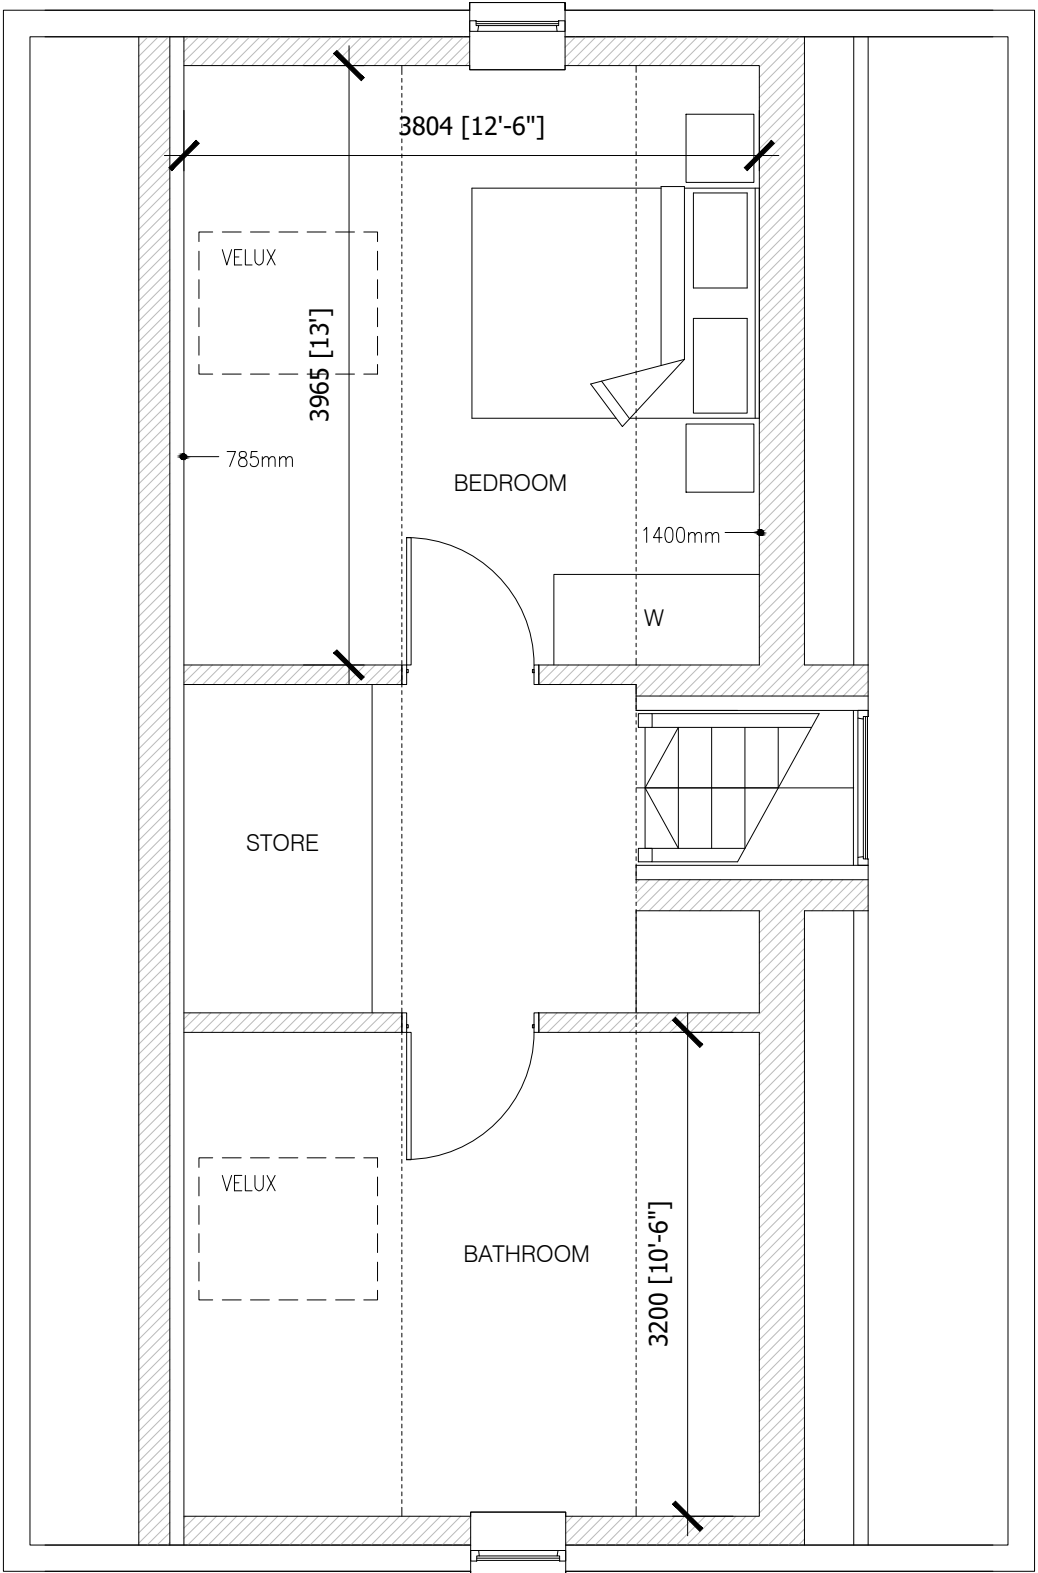

FIRST FLOOR PLAN
SCALE 1:50

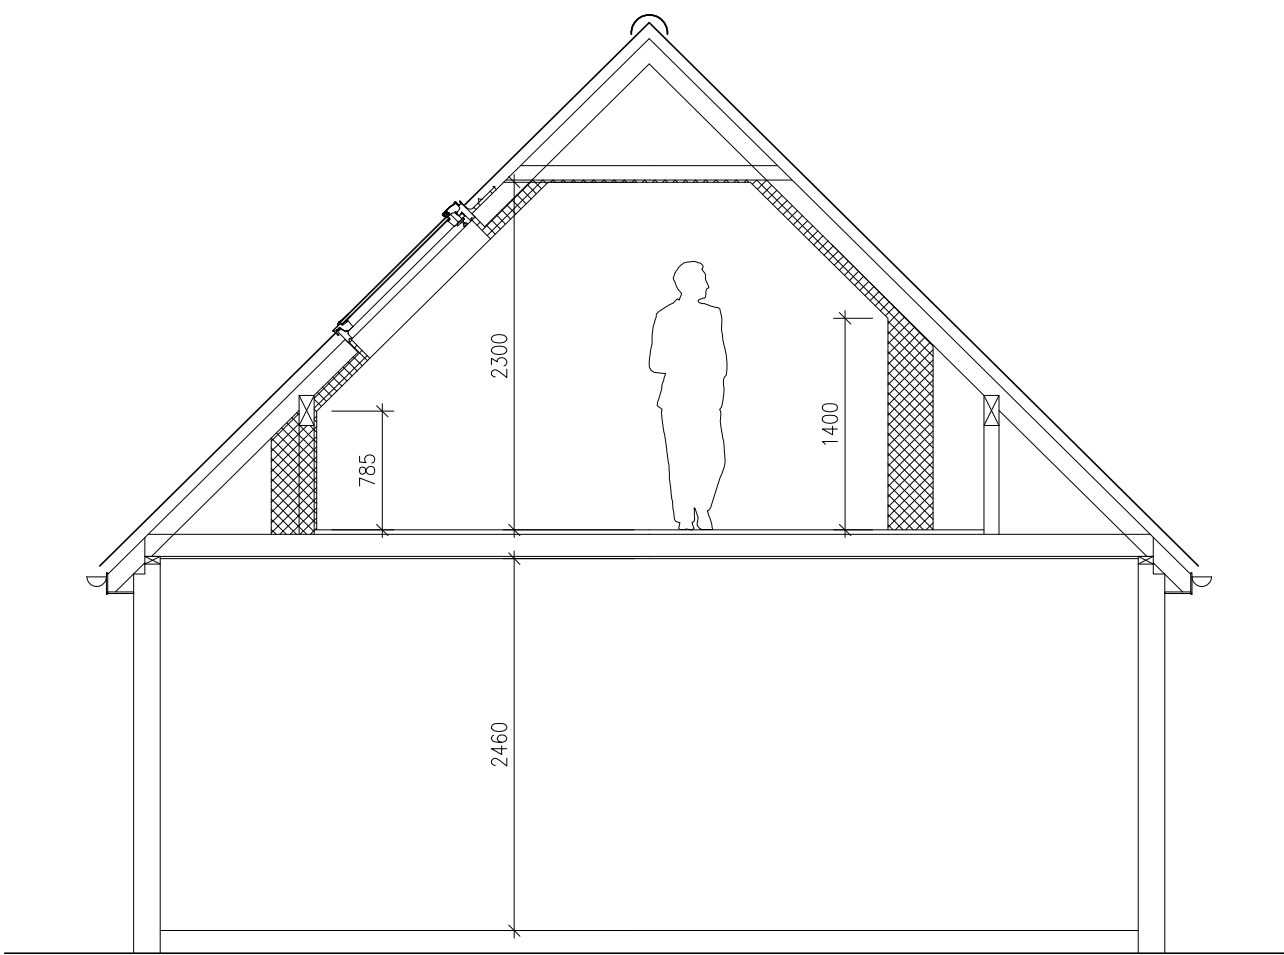

TYPICAL SECTION
SCALE 1:50

- NOTES:
1. THIS DRAWING IS TO BE READ IN CONJUNCTION WITH ALL RELEVANT ARCHITECTS, SUB-CONTRACTORS AND ARCHITECTURAL DRAWINGS.
 2. THIS DRAWINGS REMAINS THE COPYRIGHT OF JETARCH DESIGN LTD AND MAY NOT BE SHARED OR REPRODUCED WITHOUT THEIR KNOWLEDGE



100 Berkshire Place
Winnersh Triangle
Wokingham, Berkshire RG41 5RD
Tel: 07787296792
email: info@jetarchdesign.co.uk

Client
MR & MRS SURDHAR

Property:
THE OLD LODGE
HURST
RG10 0SG

Drawing Title:
DETAILS OF PROPOSED
FLOOR PLANS, SECTION
& ELEVATIONS

Rev.	Date	Revisions

Drawing No.
A1/438/02

Plot Date: MARCH 25

Scale AS NOTED @ A1

Date MARCH 25 Drawn JT

