

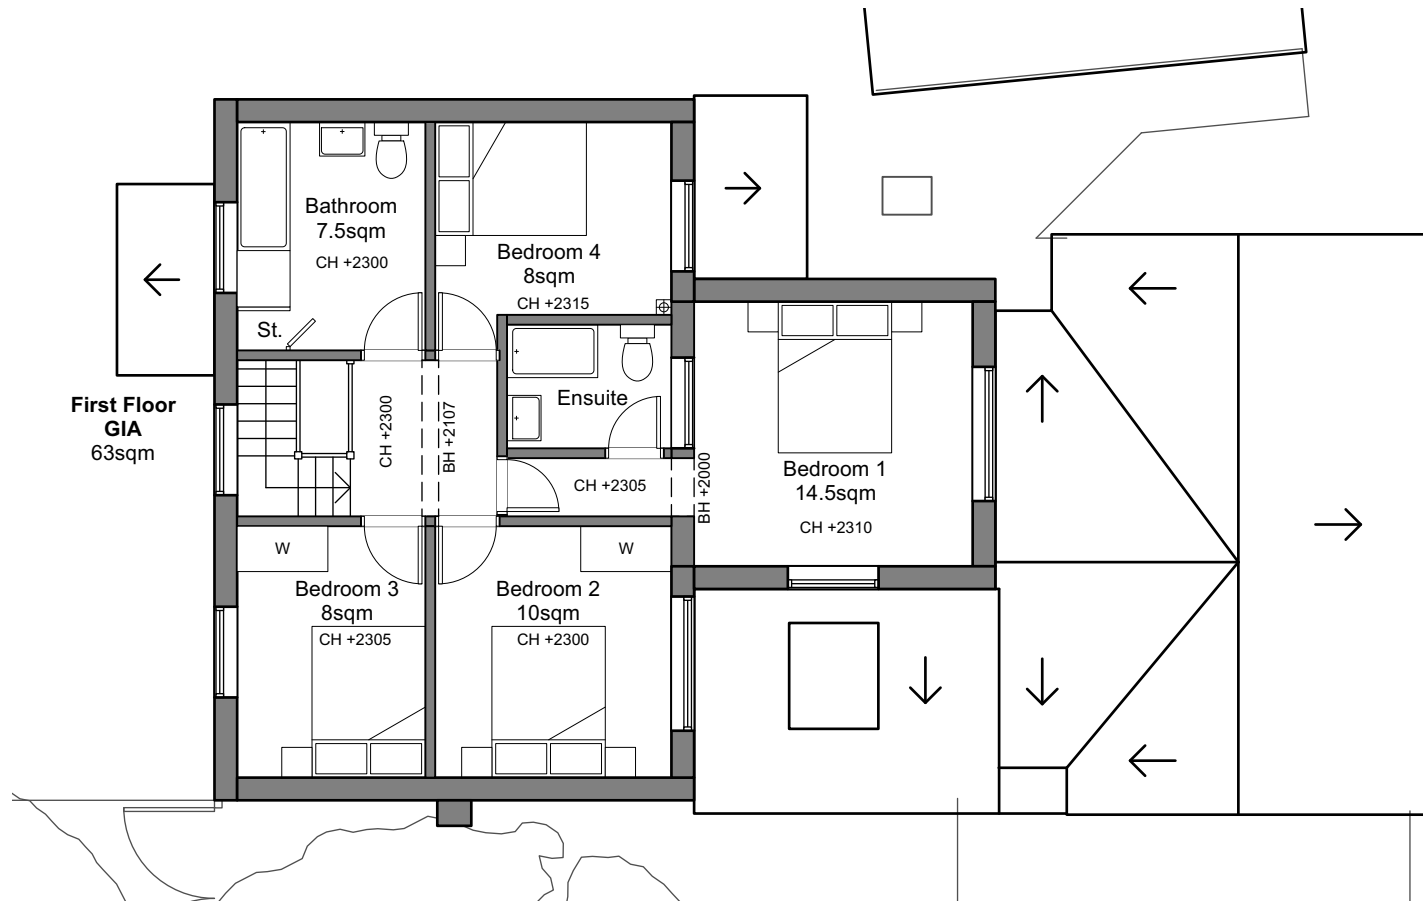



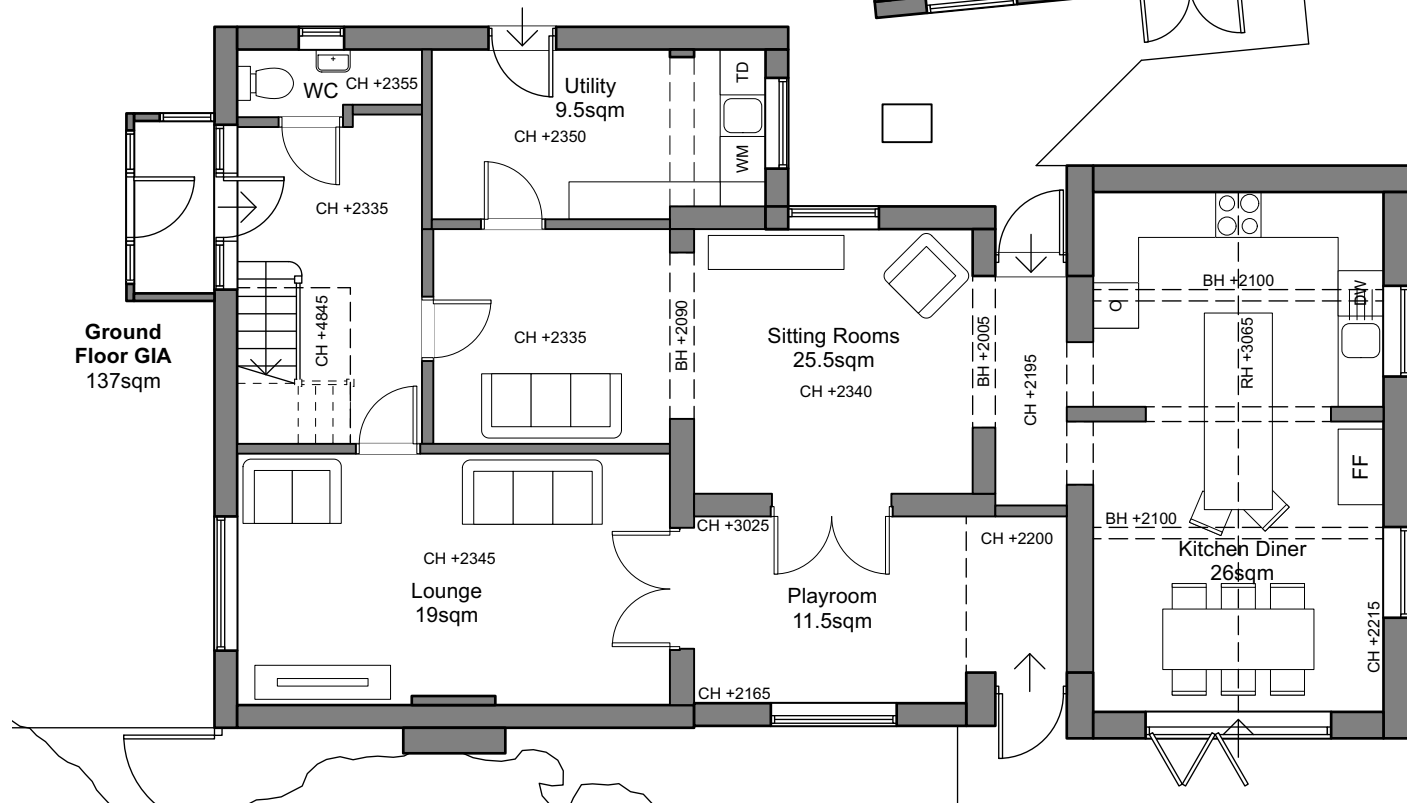


Existing First Floor Plan

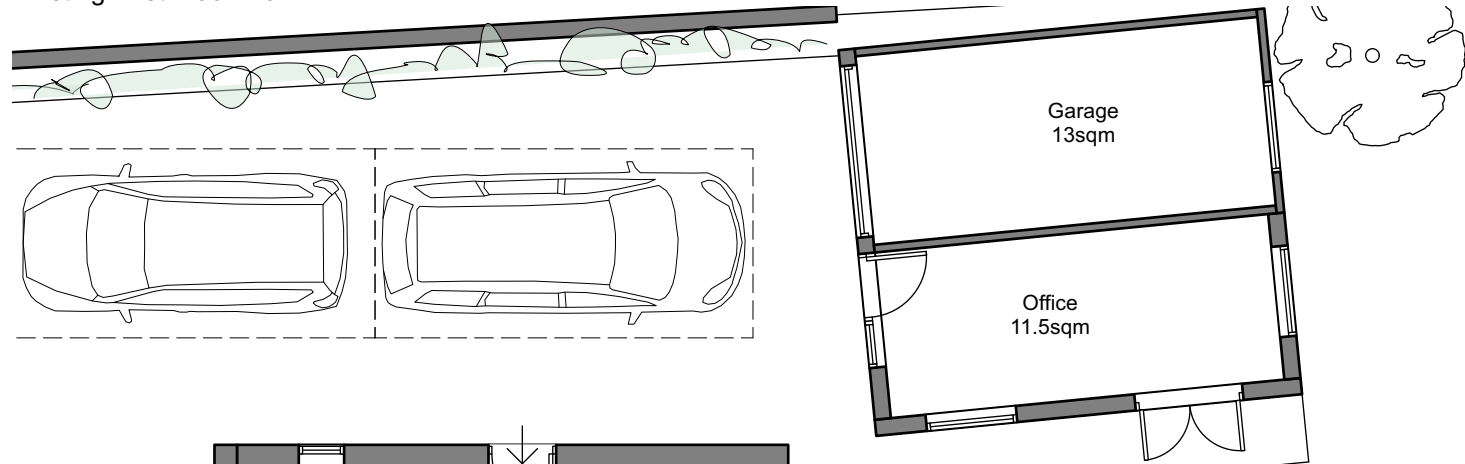

Existing Ground Floor Plan

All dimensions are to be checked on site before work commences.
Figured dimensions to be taken in preference to scaled dimensions.
If in doubt please ask.
© Copyright reserved.

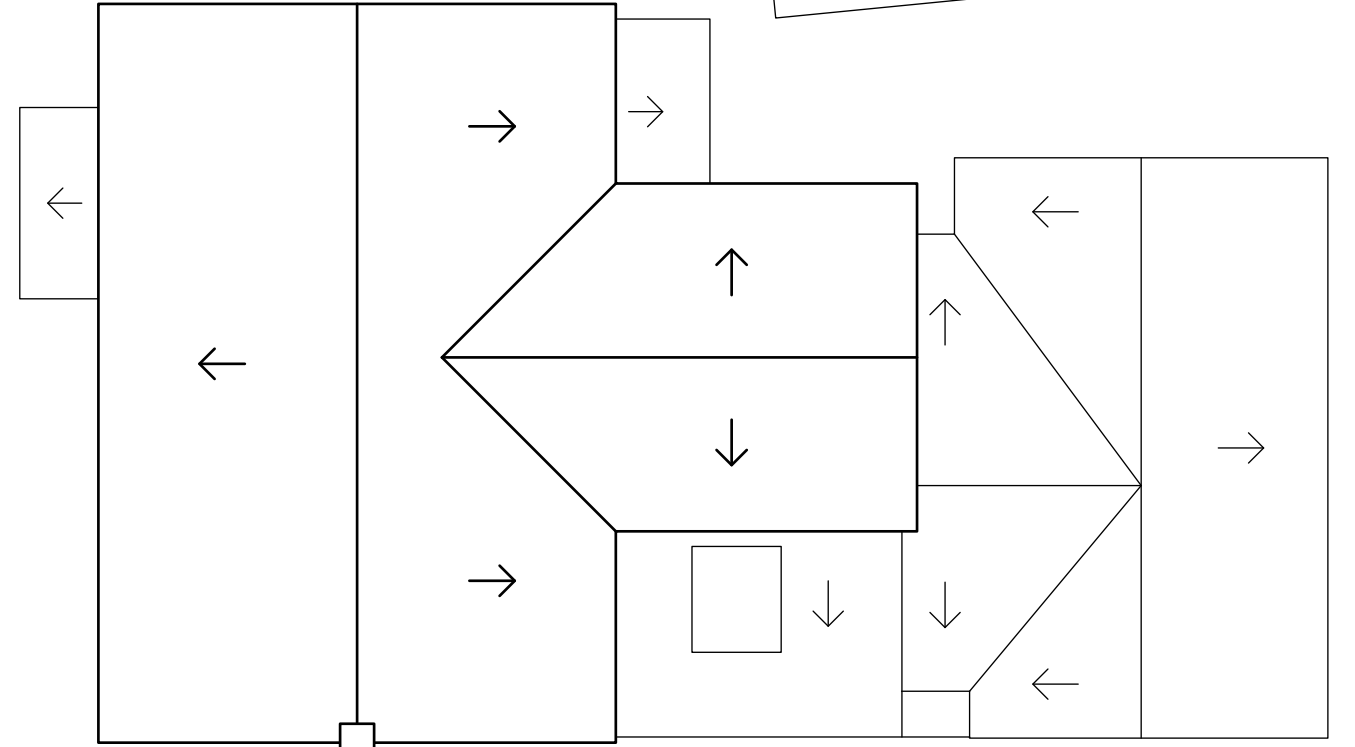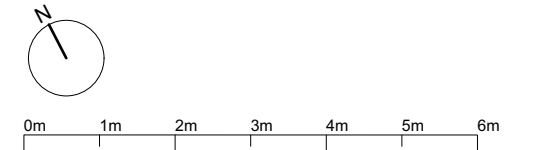

Existing Roof Plan

P2	Issued for Planning	14/07/26	LN
Rev	Notes	Date	Initial
Status			
Planning			
HOLTHAM+NEWMAN			
ARCHITECTS			
The Old Dairy, 282A Hyde End Road, Spencers Wood, Reading, Berkshire RG7 1DN		T: 07971 316497 E: hello@hnarchitects.co.uk	
Project: 62 London Road Twyford RG10 9EY			
Client Mr and Mrs Thornton			
Drawing Title: Existing Floor Plans			
Scale: 1:100 @A3		Dwg. No.:	Rev.:
Drawn by: LN		2547 - S100	P2
Date: Dec 2025			