


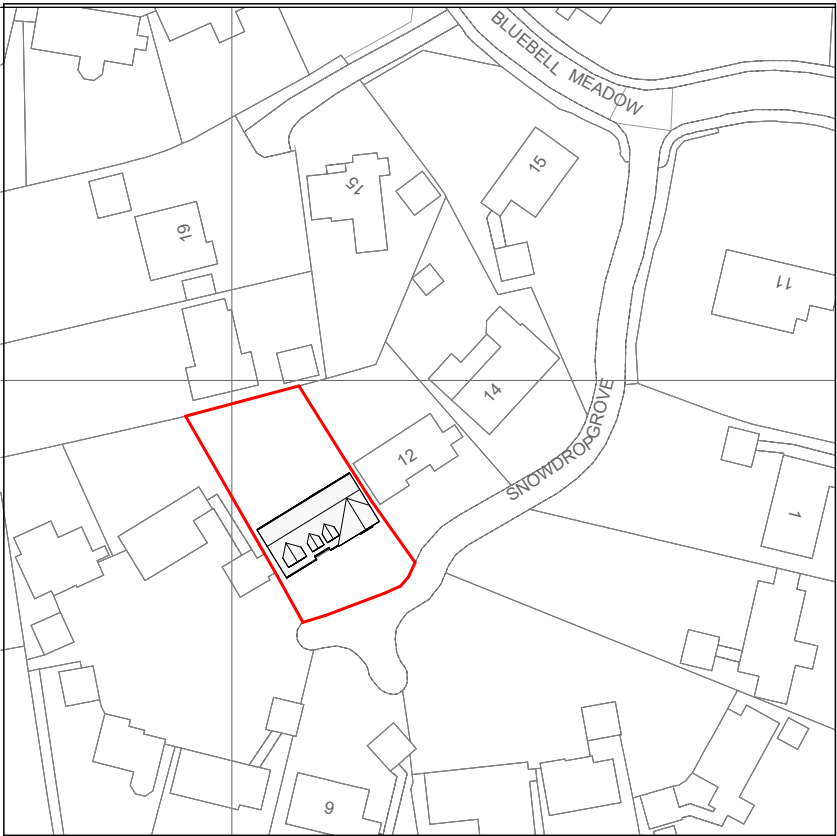


Location Plan
1 : 1250

1:1250

0m 12.5 25 62.5 125


© Crown Copyright and database rights 2026 OS 100047474.

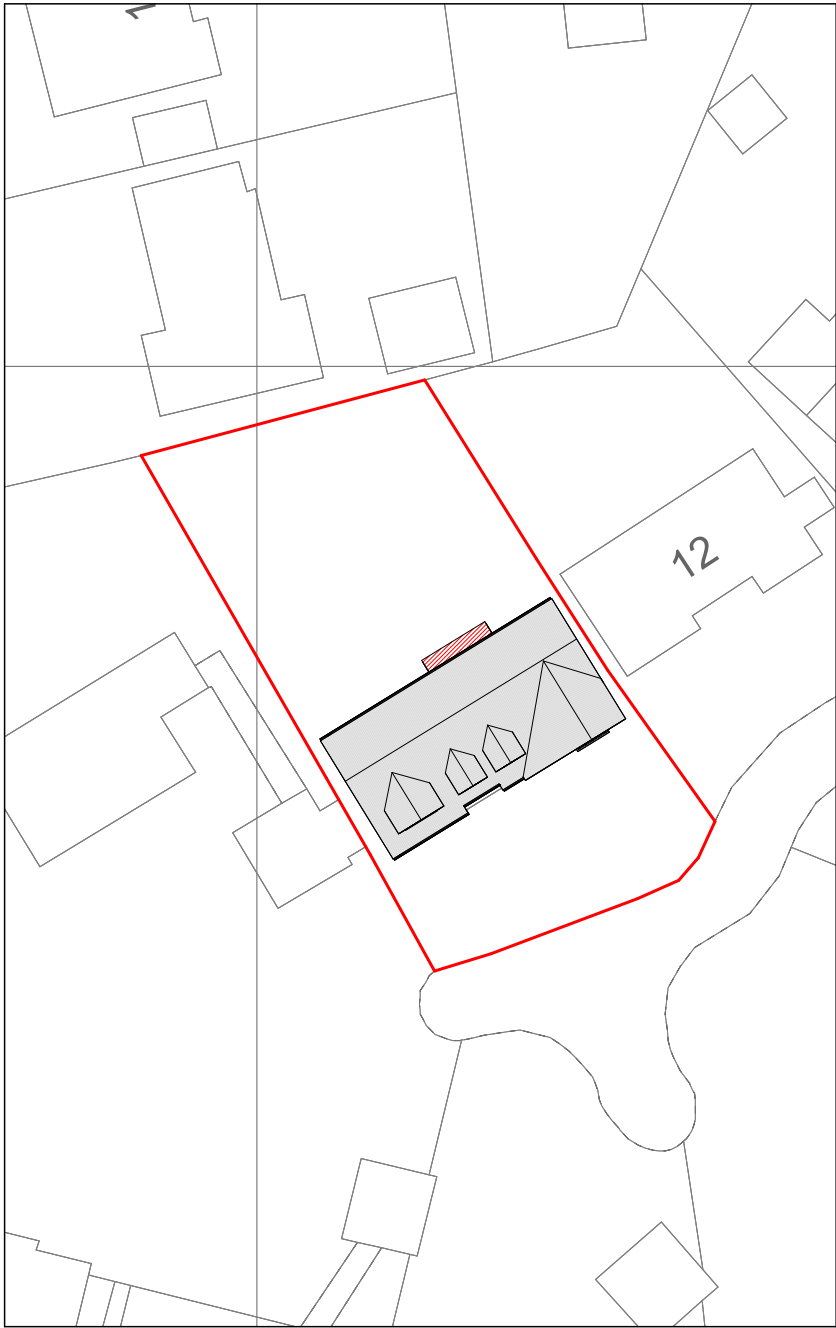

Block Plan
1 : 500

1:500


0m 5 10 25 50

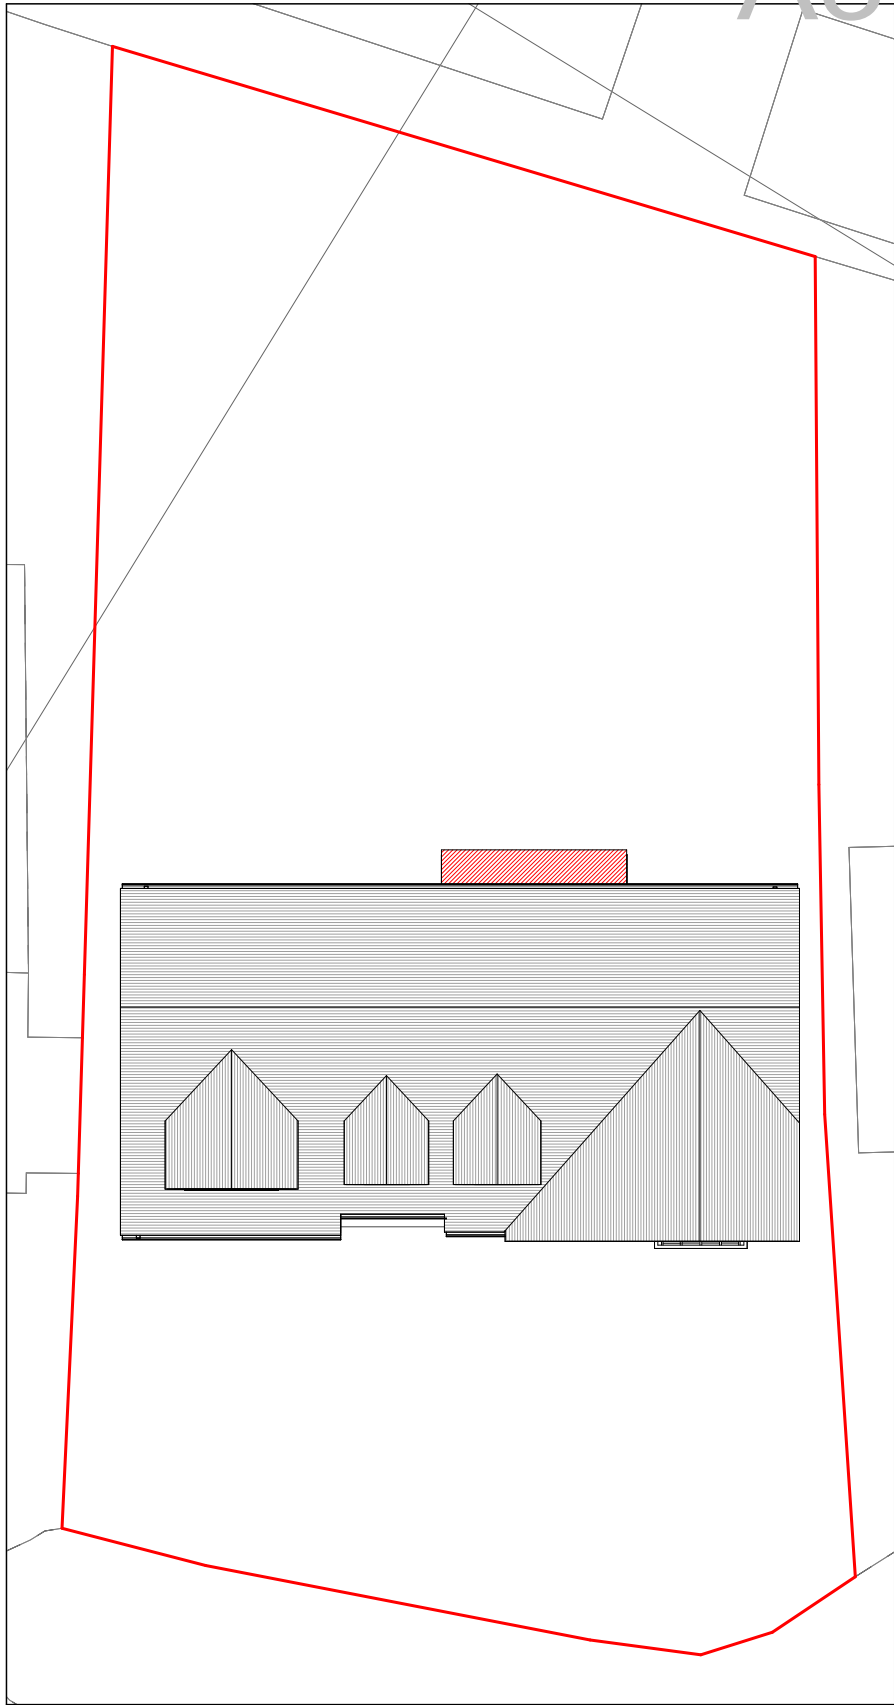


Site Plan
1 : 200

1:200

0m 2 4 10 20

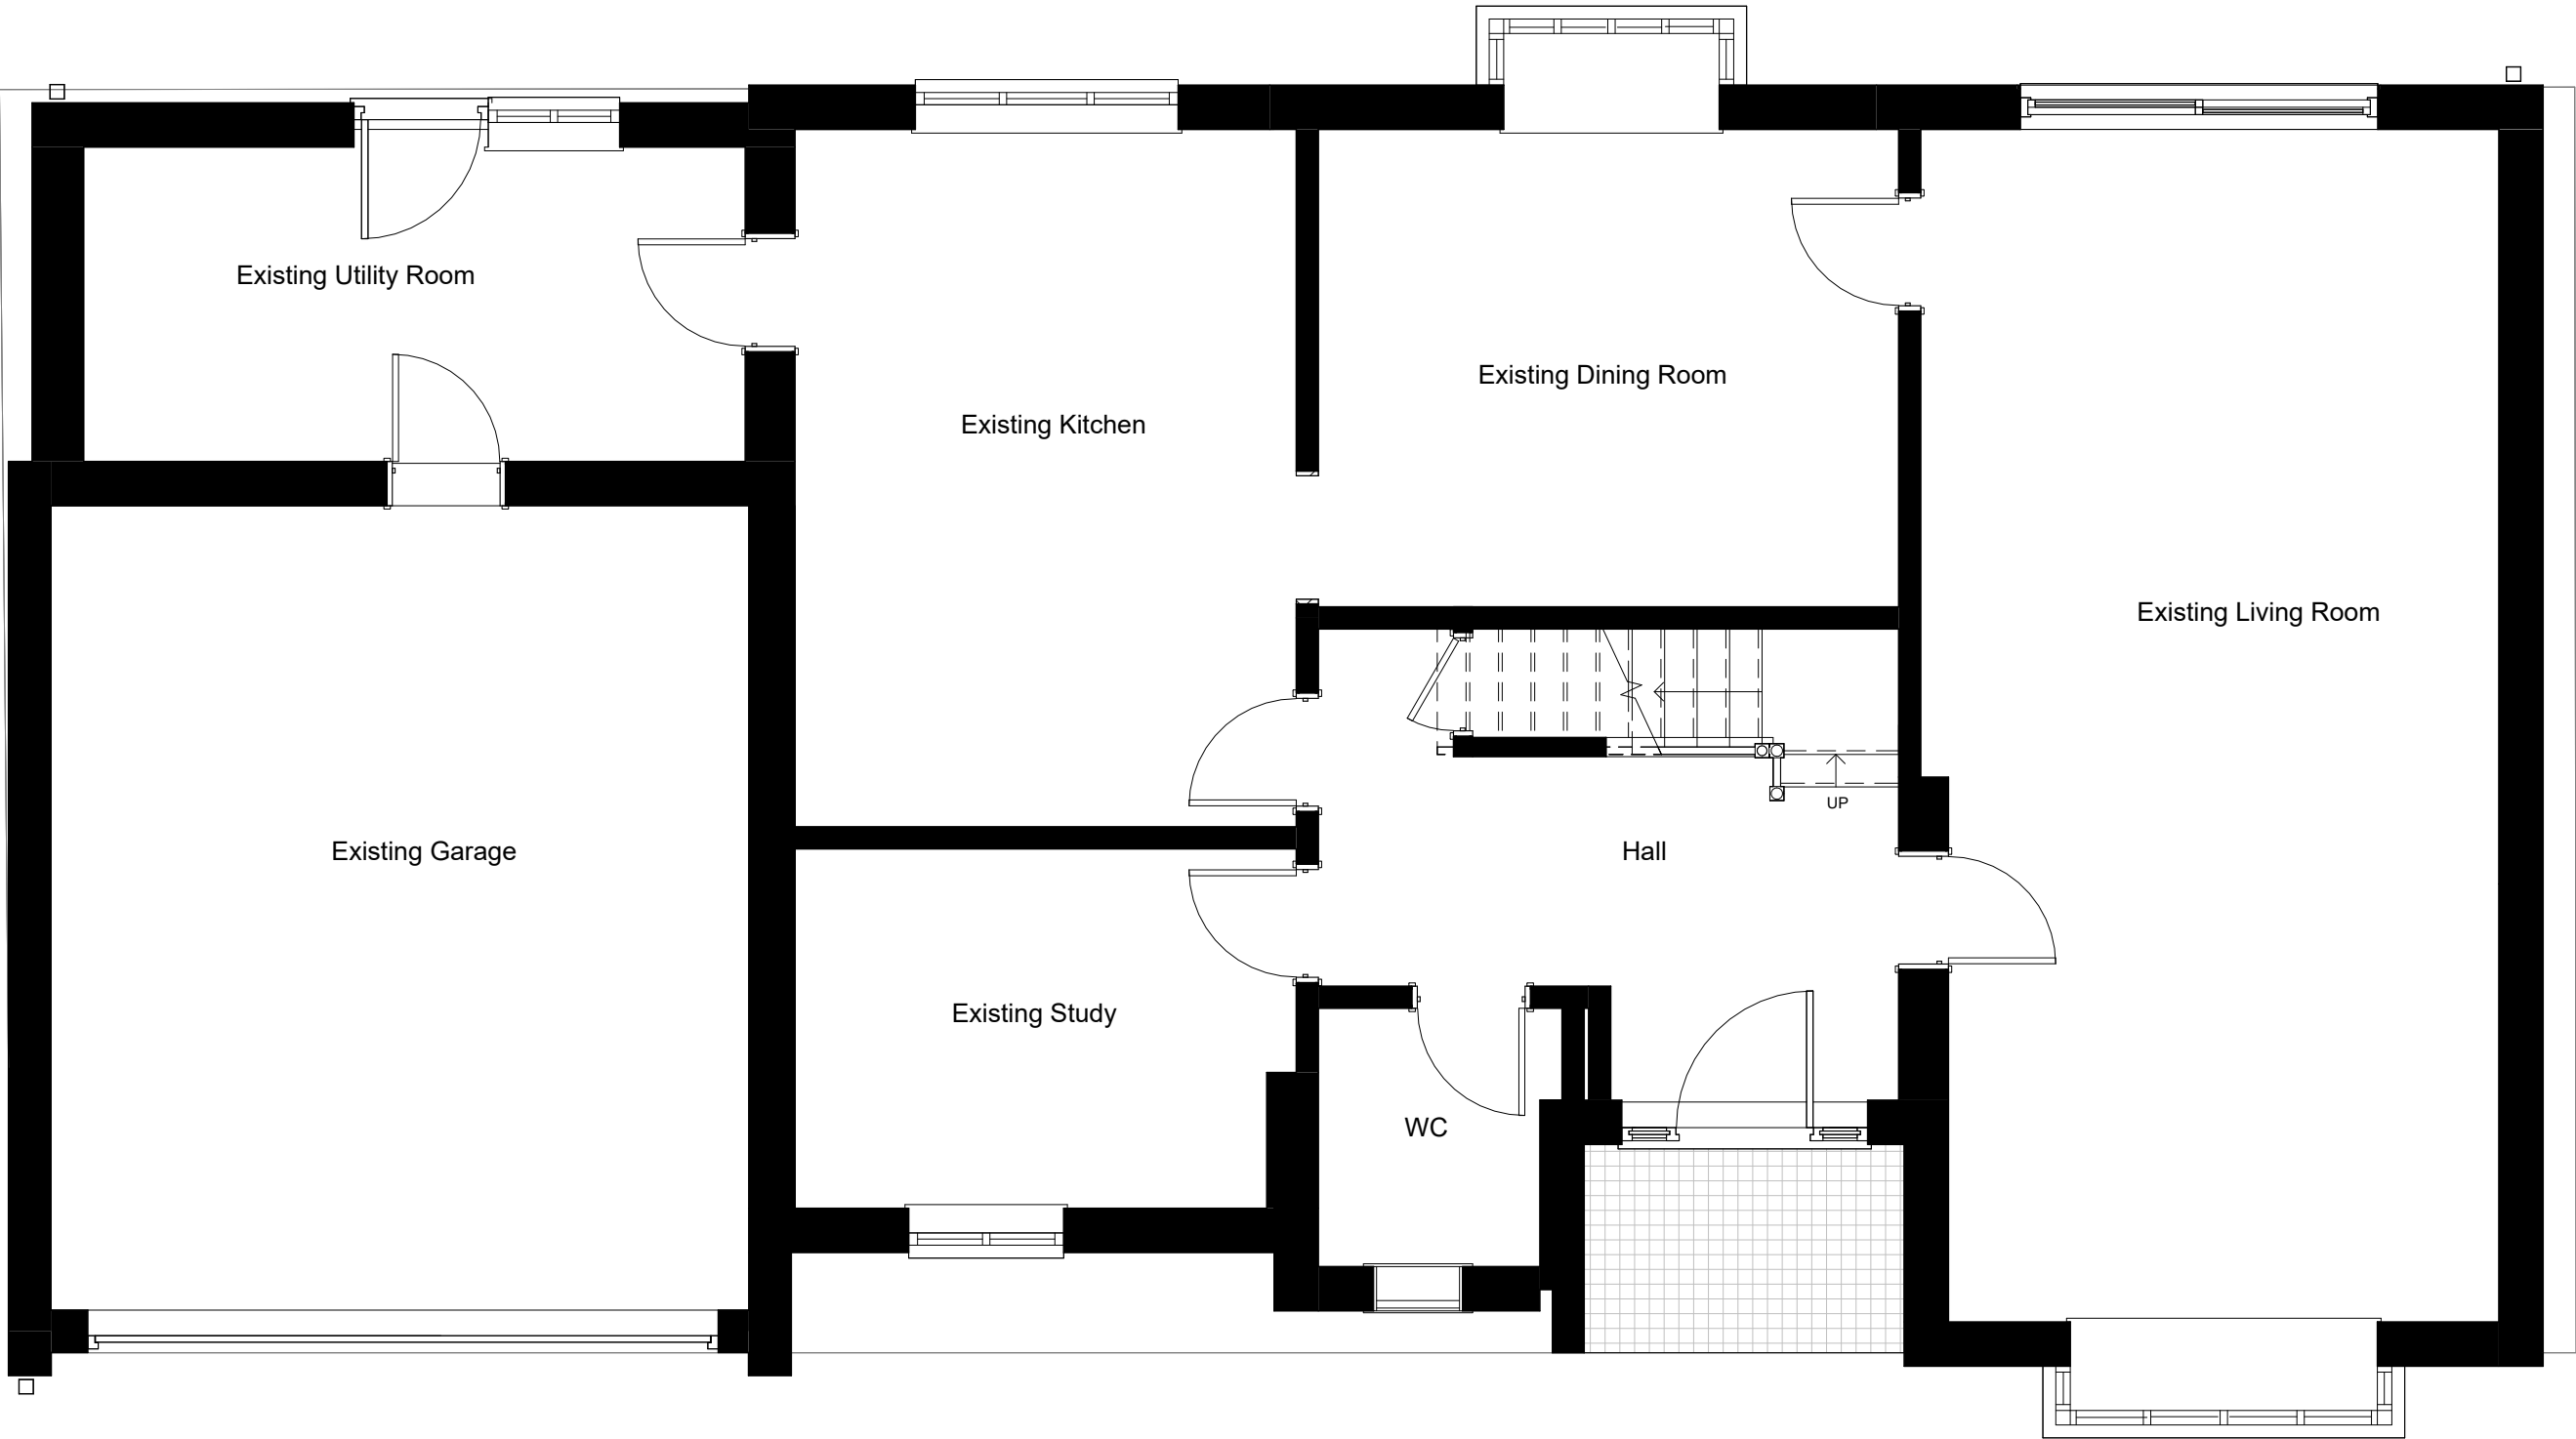

PROJECT	SCALE	DATE	CHECKED BY
11 Snowdrop Grove - Planning	1 : 50	March 2026	mAdt
DRAWING TITLE	DRAWING NUMBER	DRAWN BY	REVISION NO.
Existing Ground Floor Plan	2509 PL02	LM	B

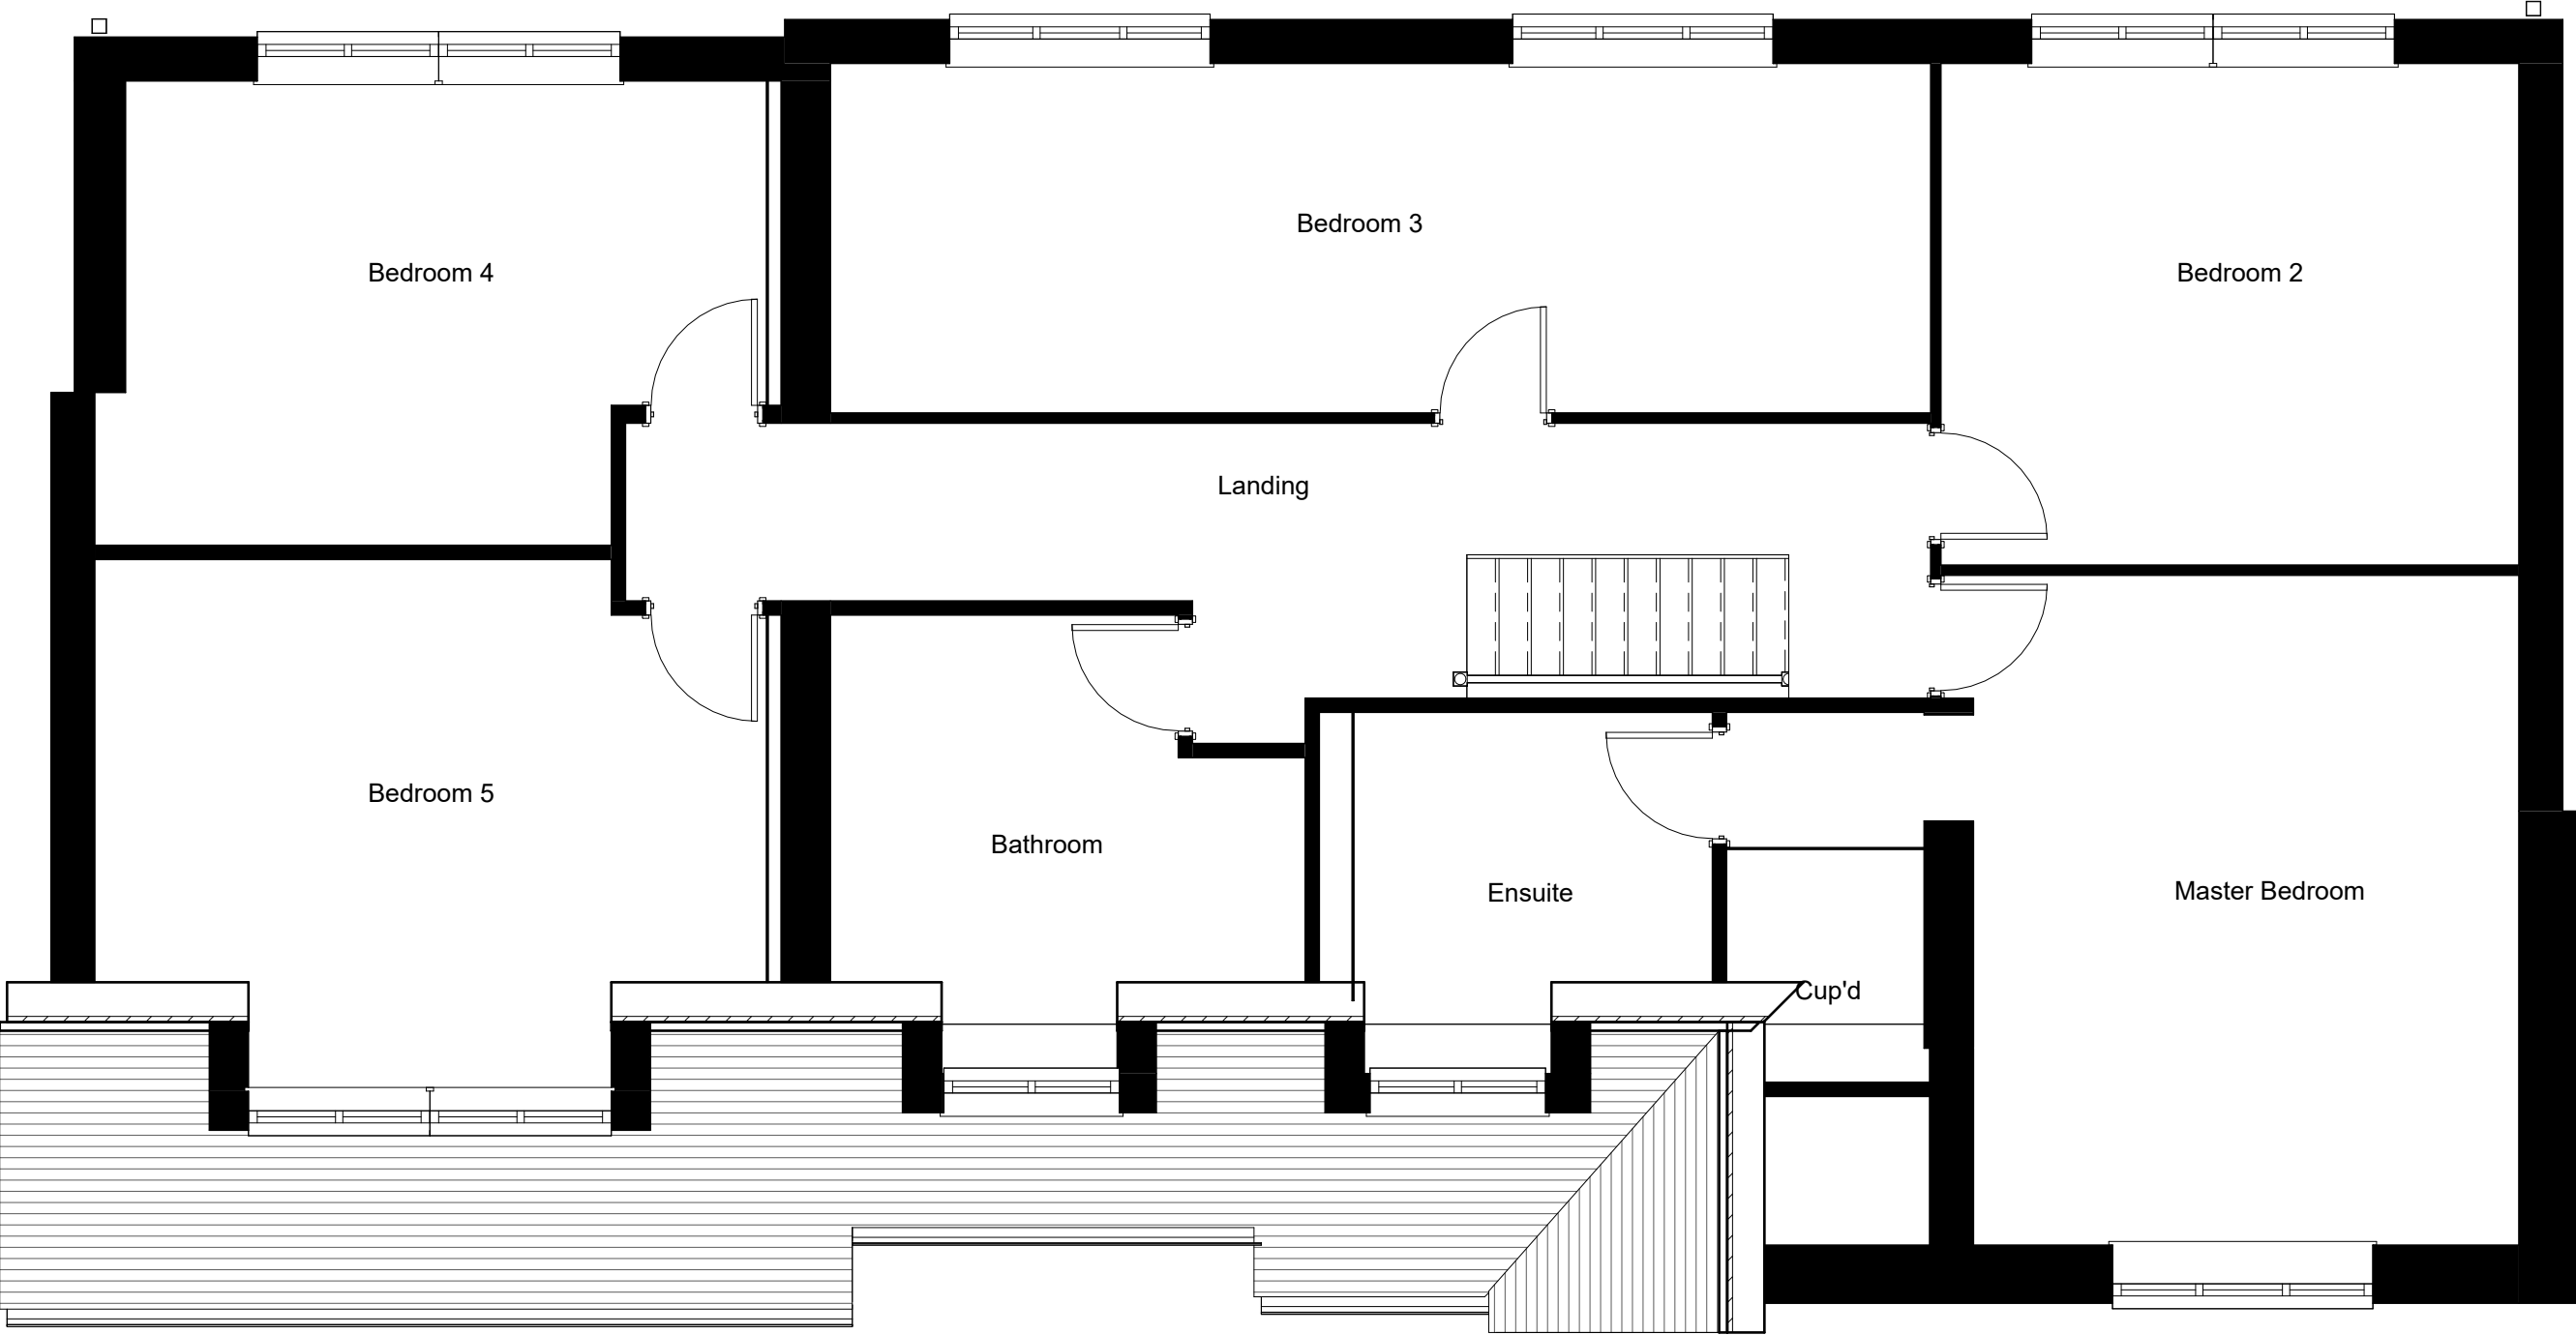

PROJECT	SCALE	DATE	CHECKED BY
11 Snowdrop Grove - Planning	1 : 50	March 2026	mAdt
DRAWING TITLE	DRAWING NUMBER	DRAWN BY	REVISION NO.
Existing First Floor Plan	2509 PL03	LM	B



PROJECT	SCALE	DATE	CHECKED BY
11 Snowdrop Grove - Planning	1 : 50	March 2026	mAdt
DRAWING TITLE	DRAWING NUMBER	DRAWN BY	REVISION NO.
Existing Roof Plan	2509 PL04	LM	B




PROJECT	SCALE	DATE	CHECKED BY
11 Snowdrop Grove - Planning	1 : 50	March 2026	mAdt
DRAWING TITLE	DRAWING NUMBER	DRAWN BY	REVISION NO.
Existing Front Elevation - South East	2509 PL05	LM	B




PROJECT	SCALE	DATE	CHECKED BY
11 Snowdrop Grove - Planning	1 : 50	March 2026	mAdt
DRAWING TITLE	DRAWING NUMBER	DRAWN BY	REVISION NO.
Existing Rear Elevation - North West	2509 PL06	LM	B




PROJECT	SCALE	DATE	CHECKED BY
11 Snowdrop Grove - Planning	1 : 50	March 2026	mAdt
DRAWING TITLE	DRAWING NUMBER	DRAWN BY	REVISION NO.
Existing Side Elevation - North East	2509 PL07	LM	B

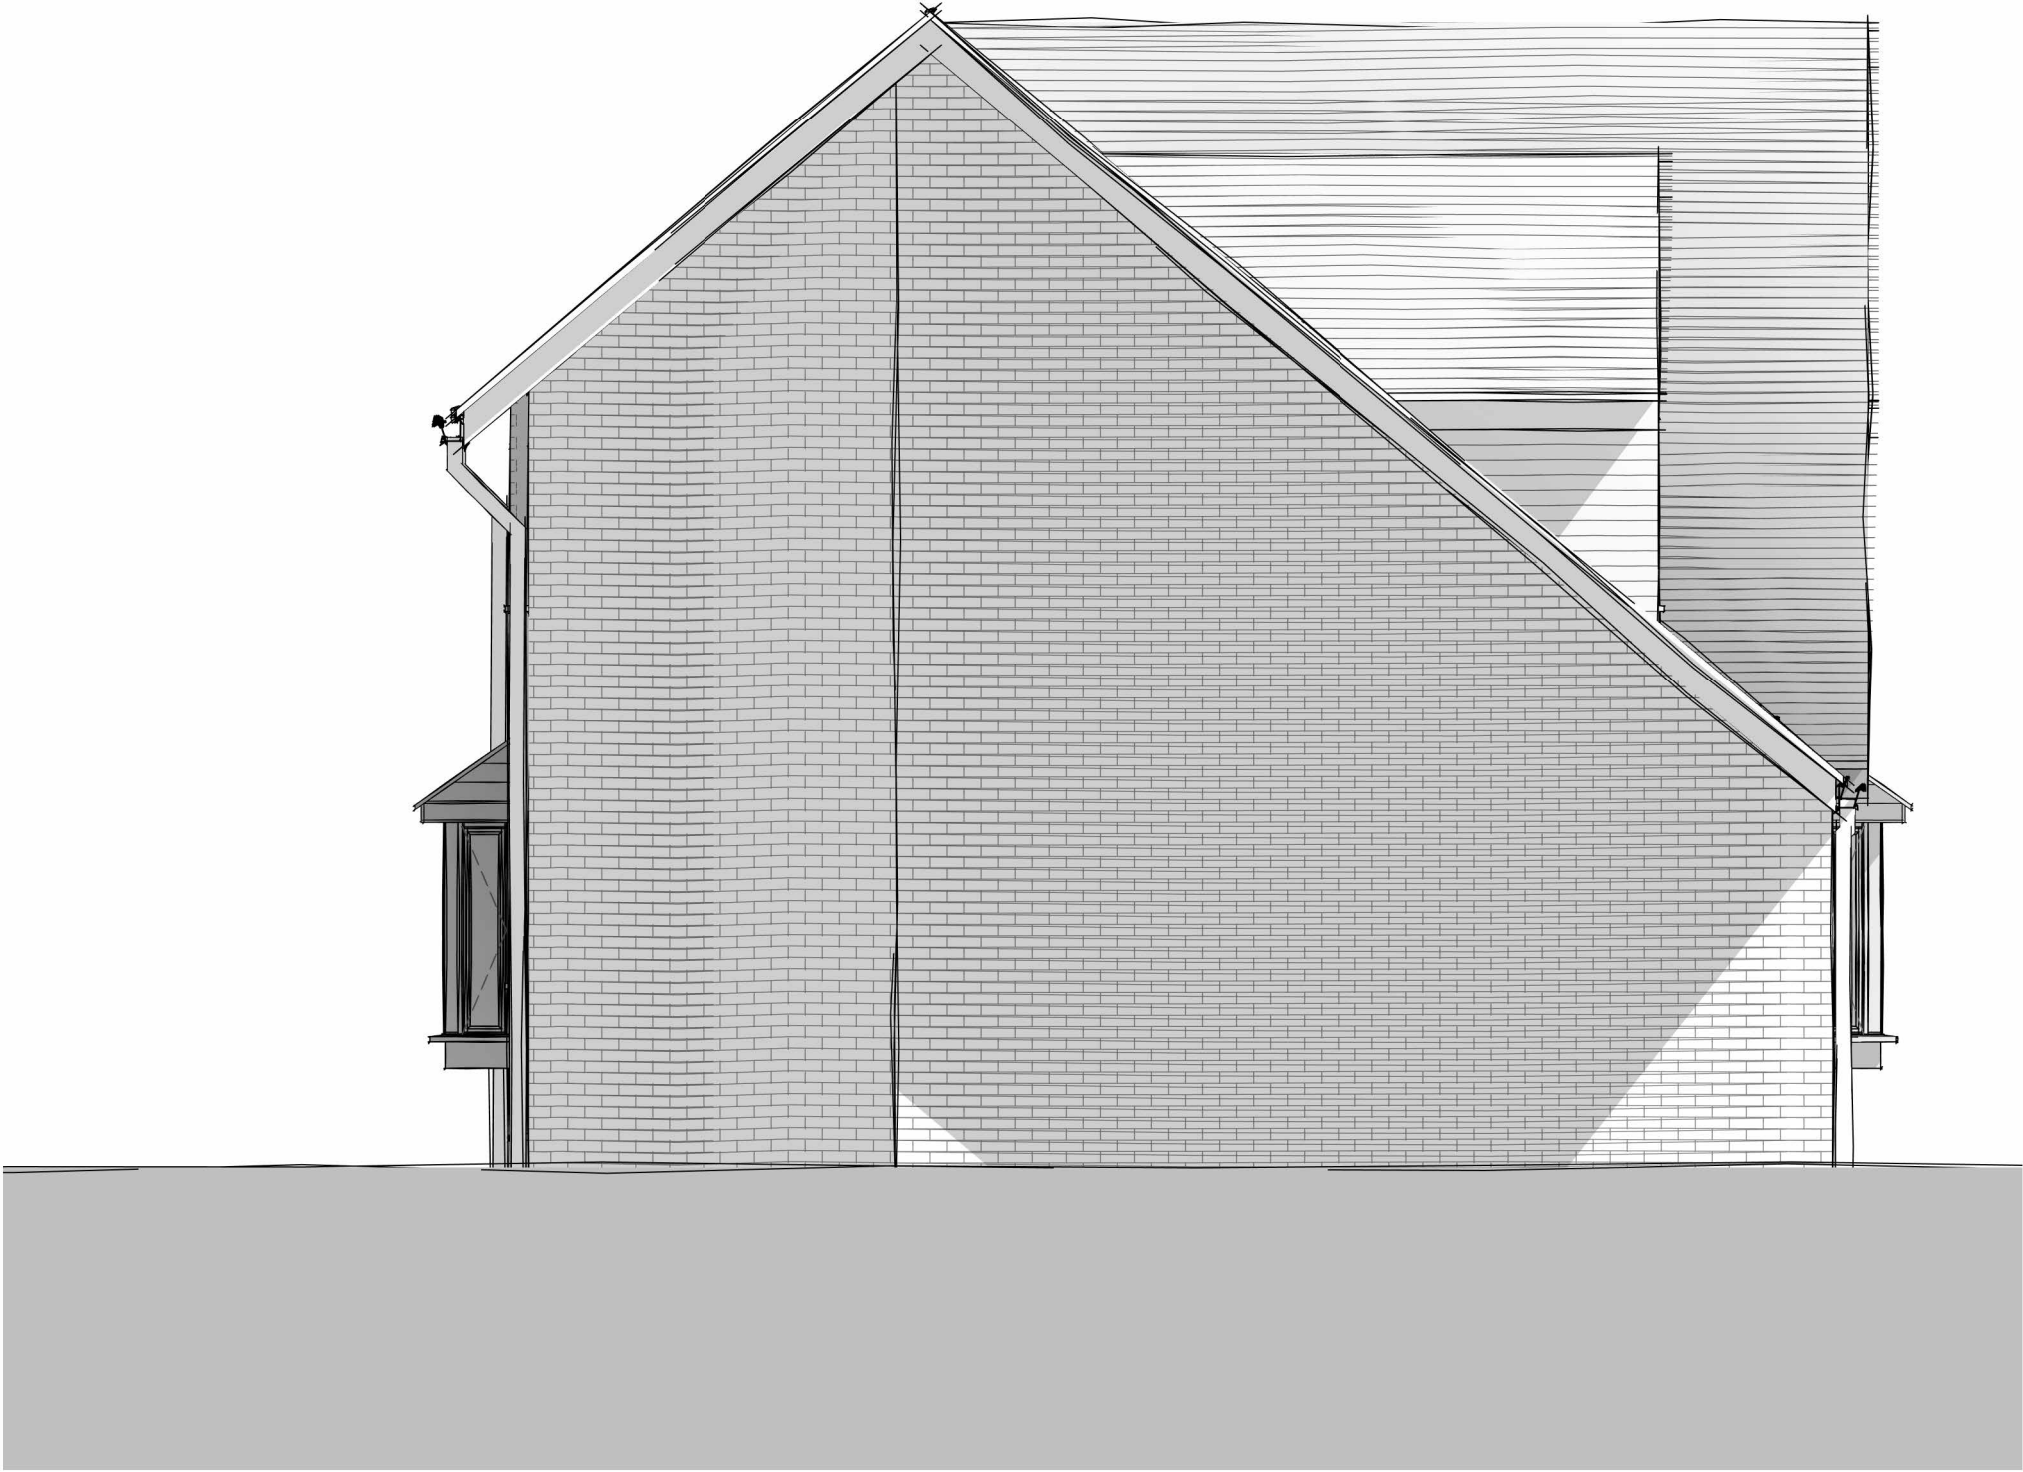


PROJECT	SCALE	DATE	CHECKED BY
11 Snowdrop Grove - Planning	1 : 50	March 2026	mAdt
DRAWING TITLE	DRAWING NUMBER	DRAWN BY	REVISION NO.
Existing Side Elevation - South West	2509 PL08	LM	B

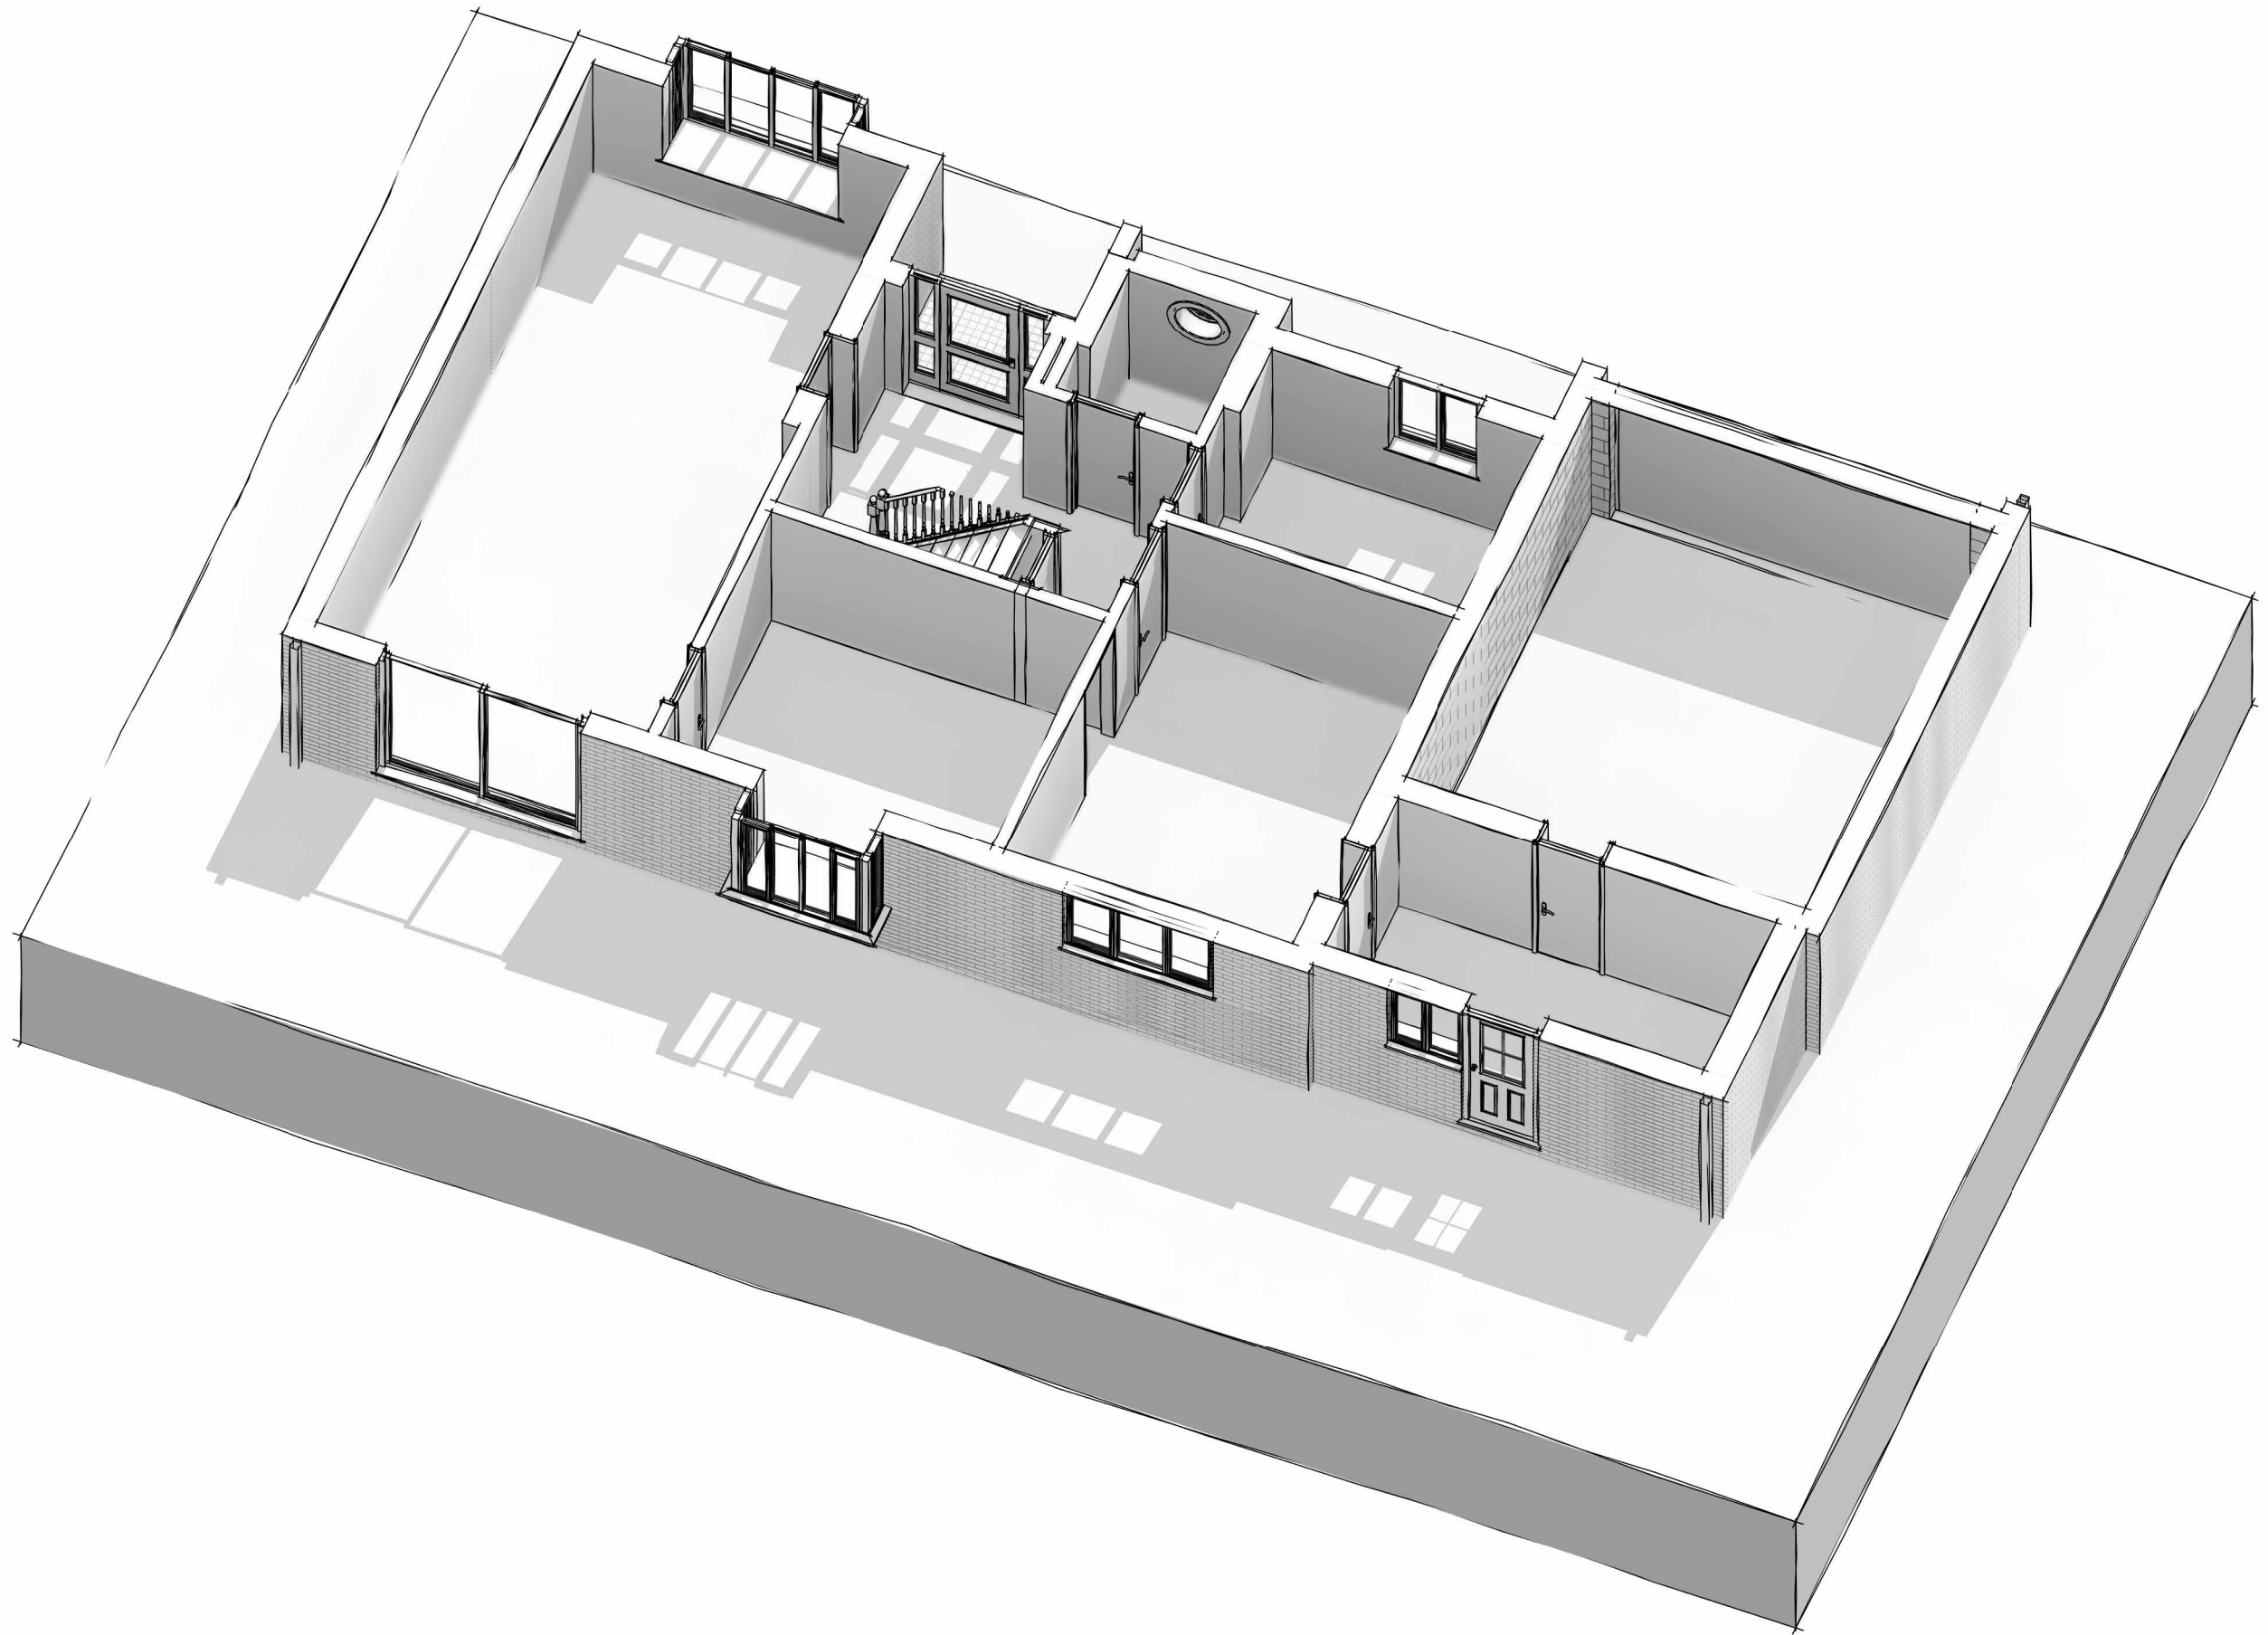


PROJECT	SCALE	DATE	CHECKED BY
11 Snowdrop Grove - Planning		March 2026	mAdt
DRAWING TITLE	DRAWING NUMBER	DRAWN BY	REVISION NO.
Existing 3d Ground Floor	2509 PL09	LM	B

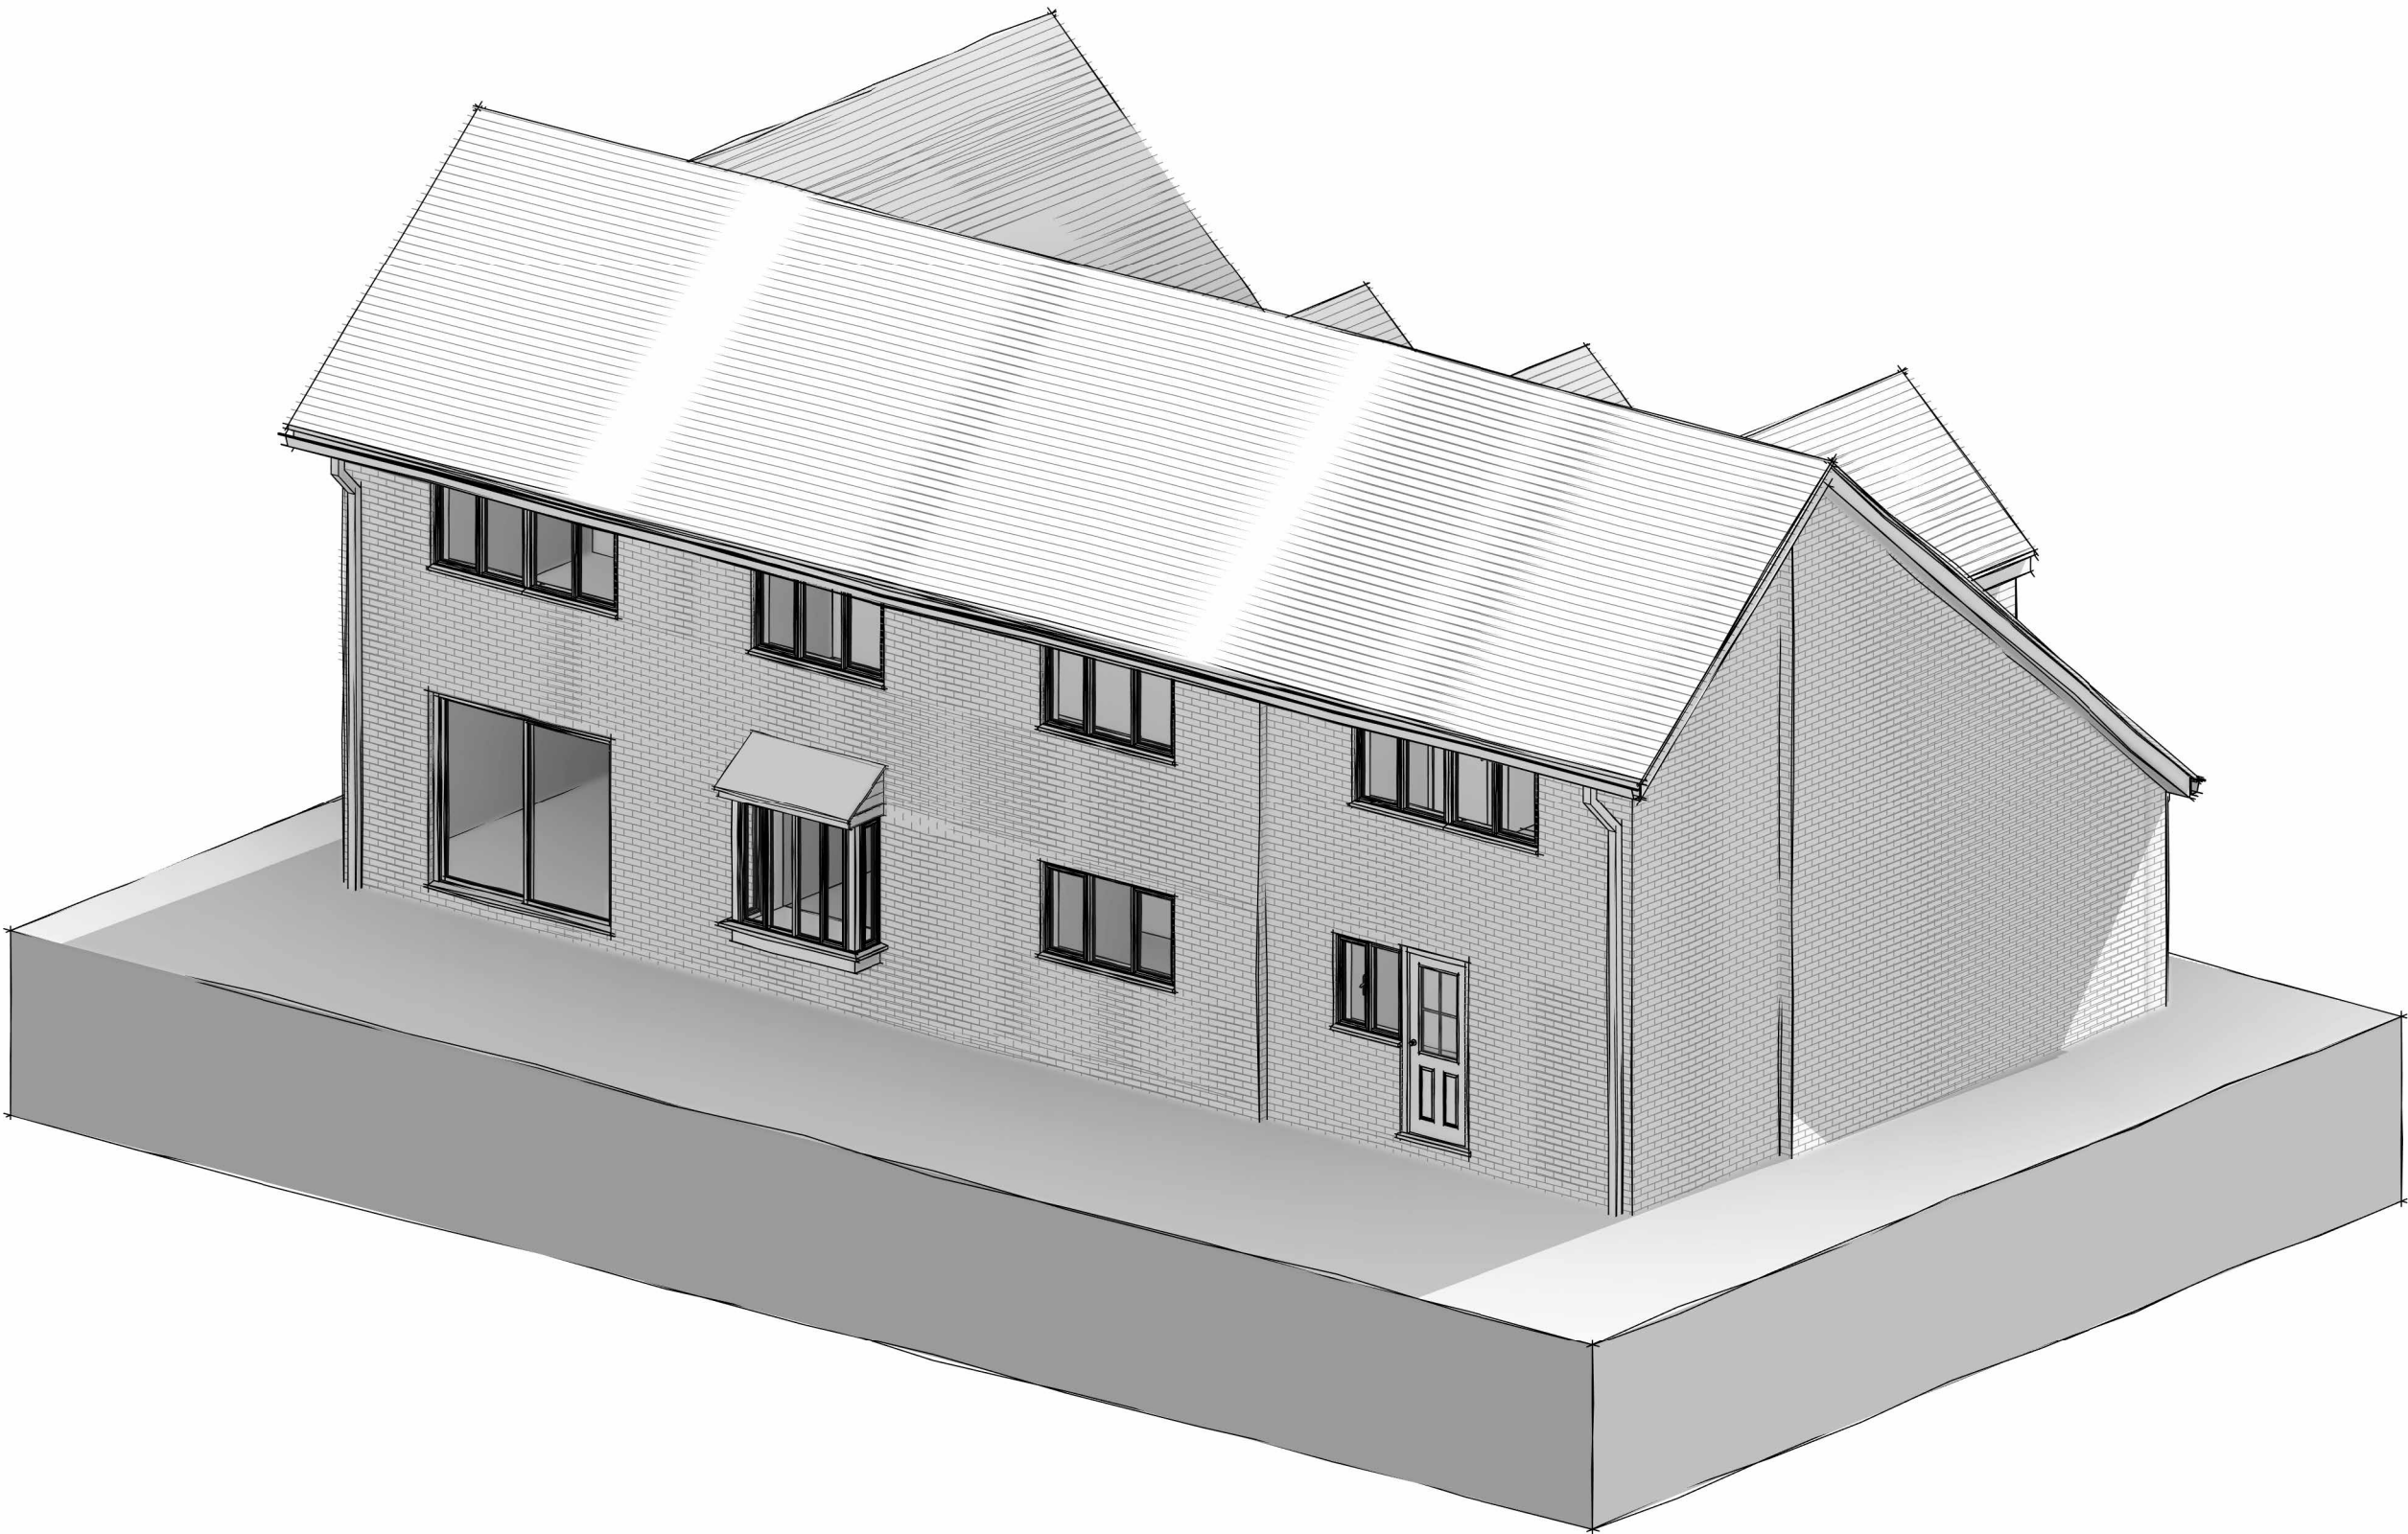


PROJECT	SCALE	DATE	CHECKED BY
11 Snowdrop Grove - Planning		March 2026	mAdt
DRAWING TITLE	DRAWING NUMBER	DRAWN BY	REVISION NO.
Existing3d View	2509 PL10	LM	B

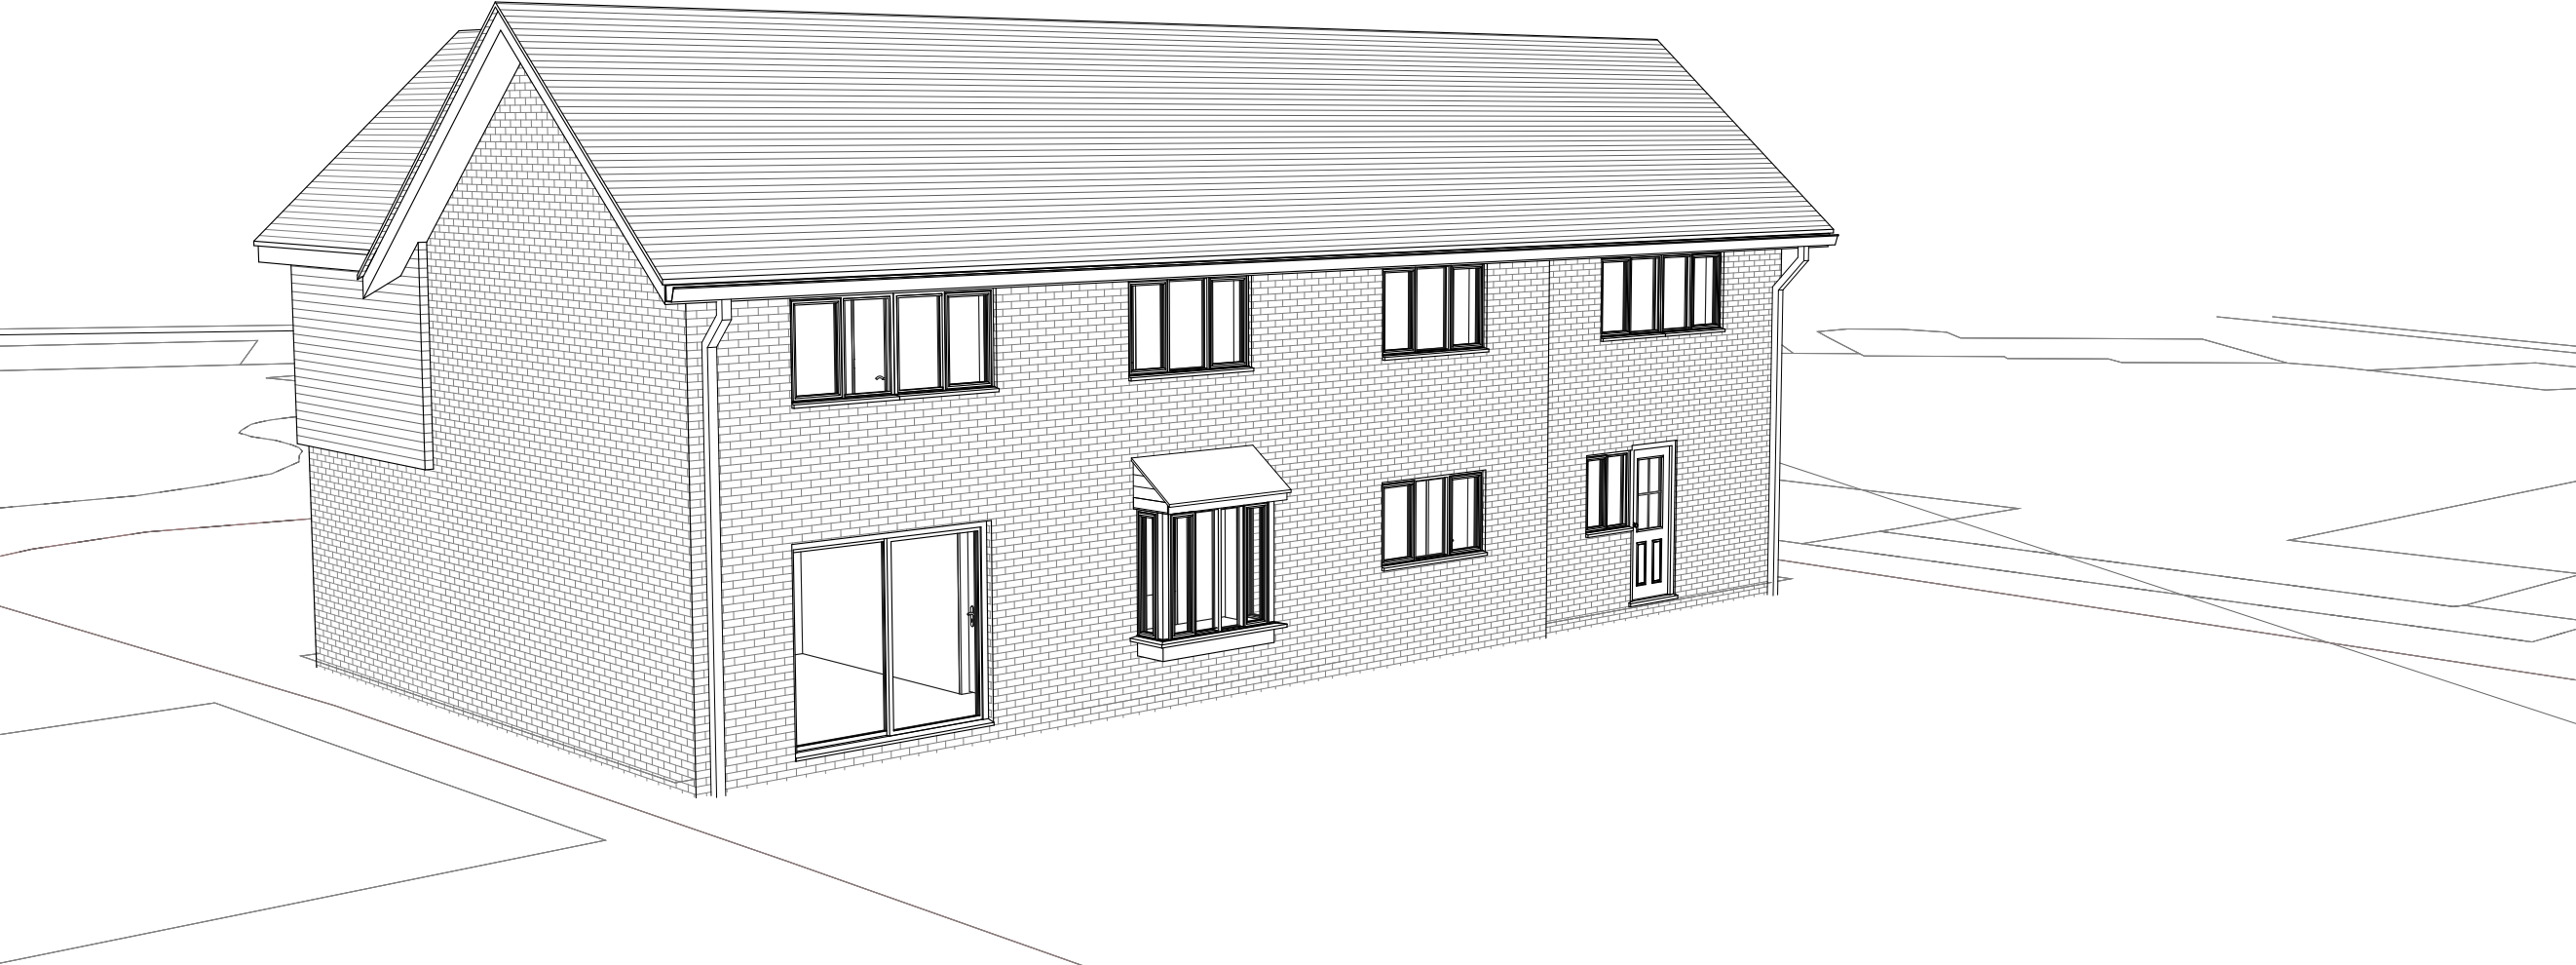


PROJECT	SCALE	DATE	CHECKED BY
11 Snowdrop Grove - Planning		March 2026	mAdt
DRAWING TITLE	DRAWING NUMBER	DRAWN BY	REVISION NO.
Existing3 d Perspective from rear	2509 PL11	LM	B

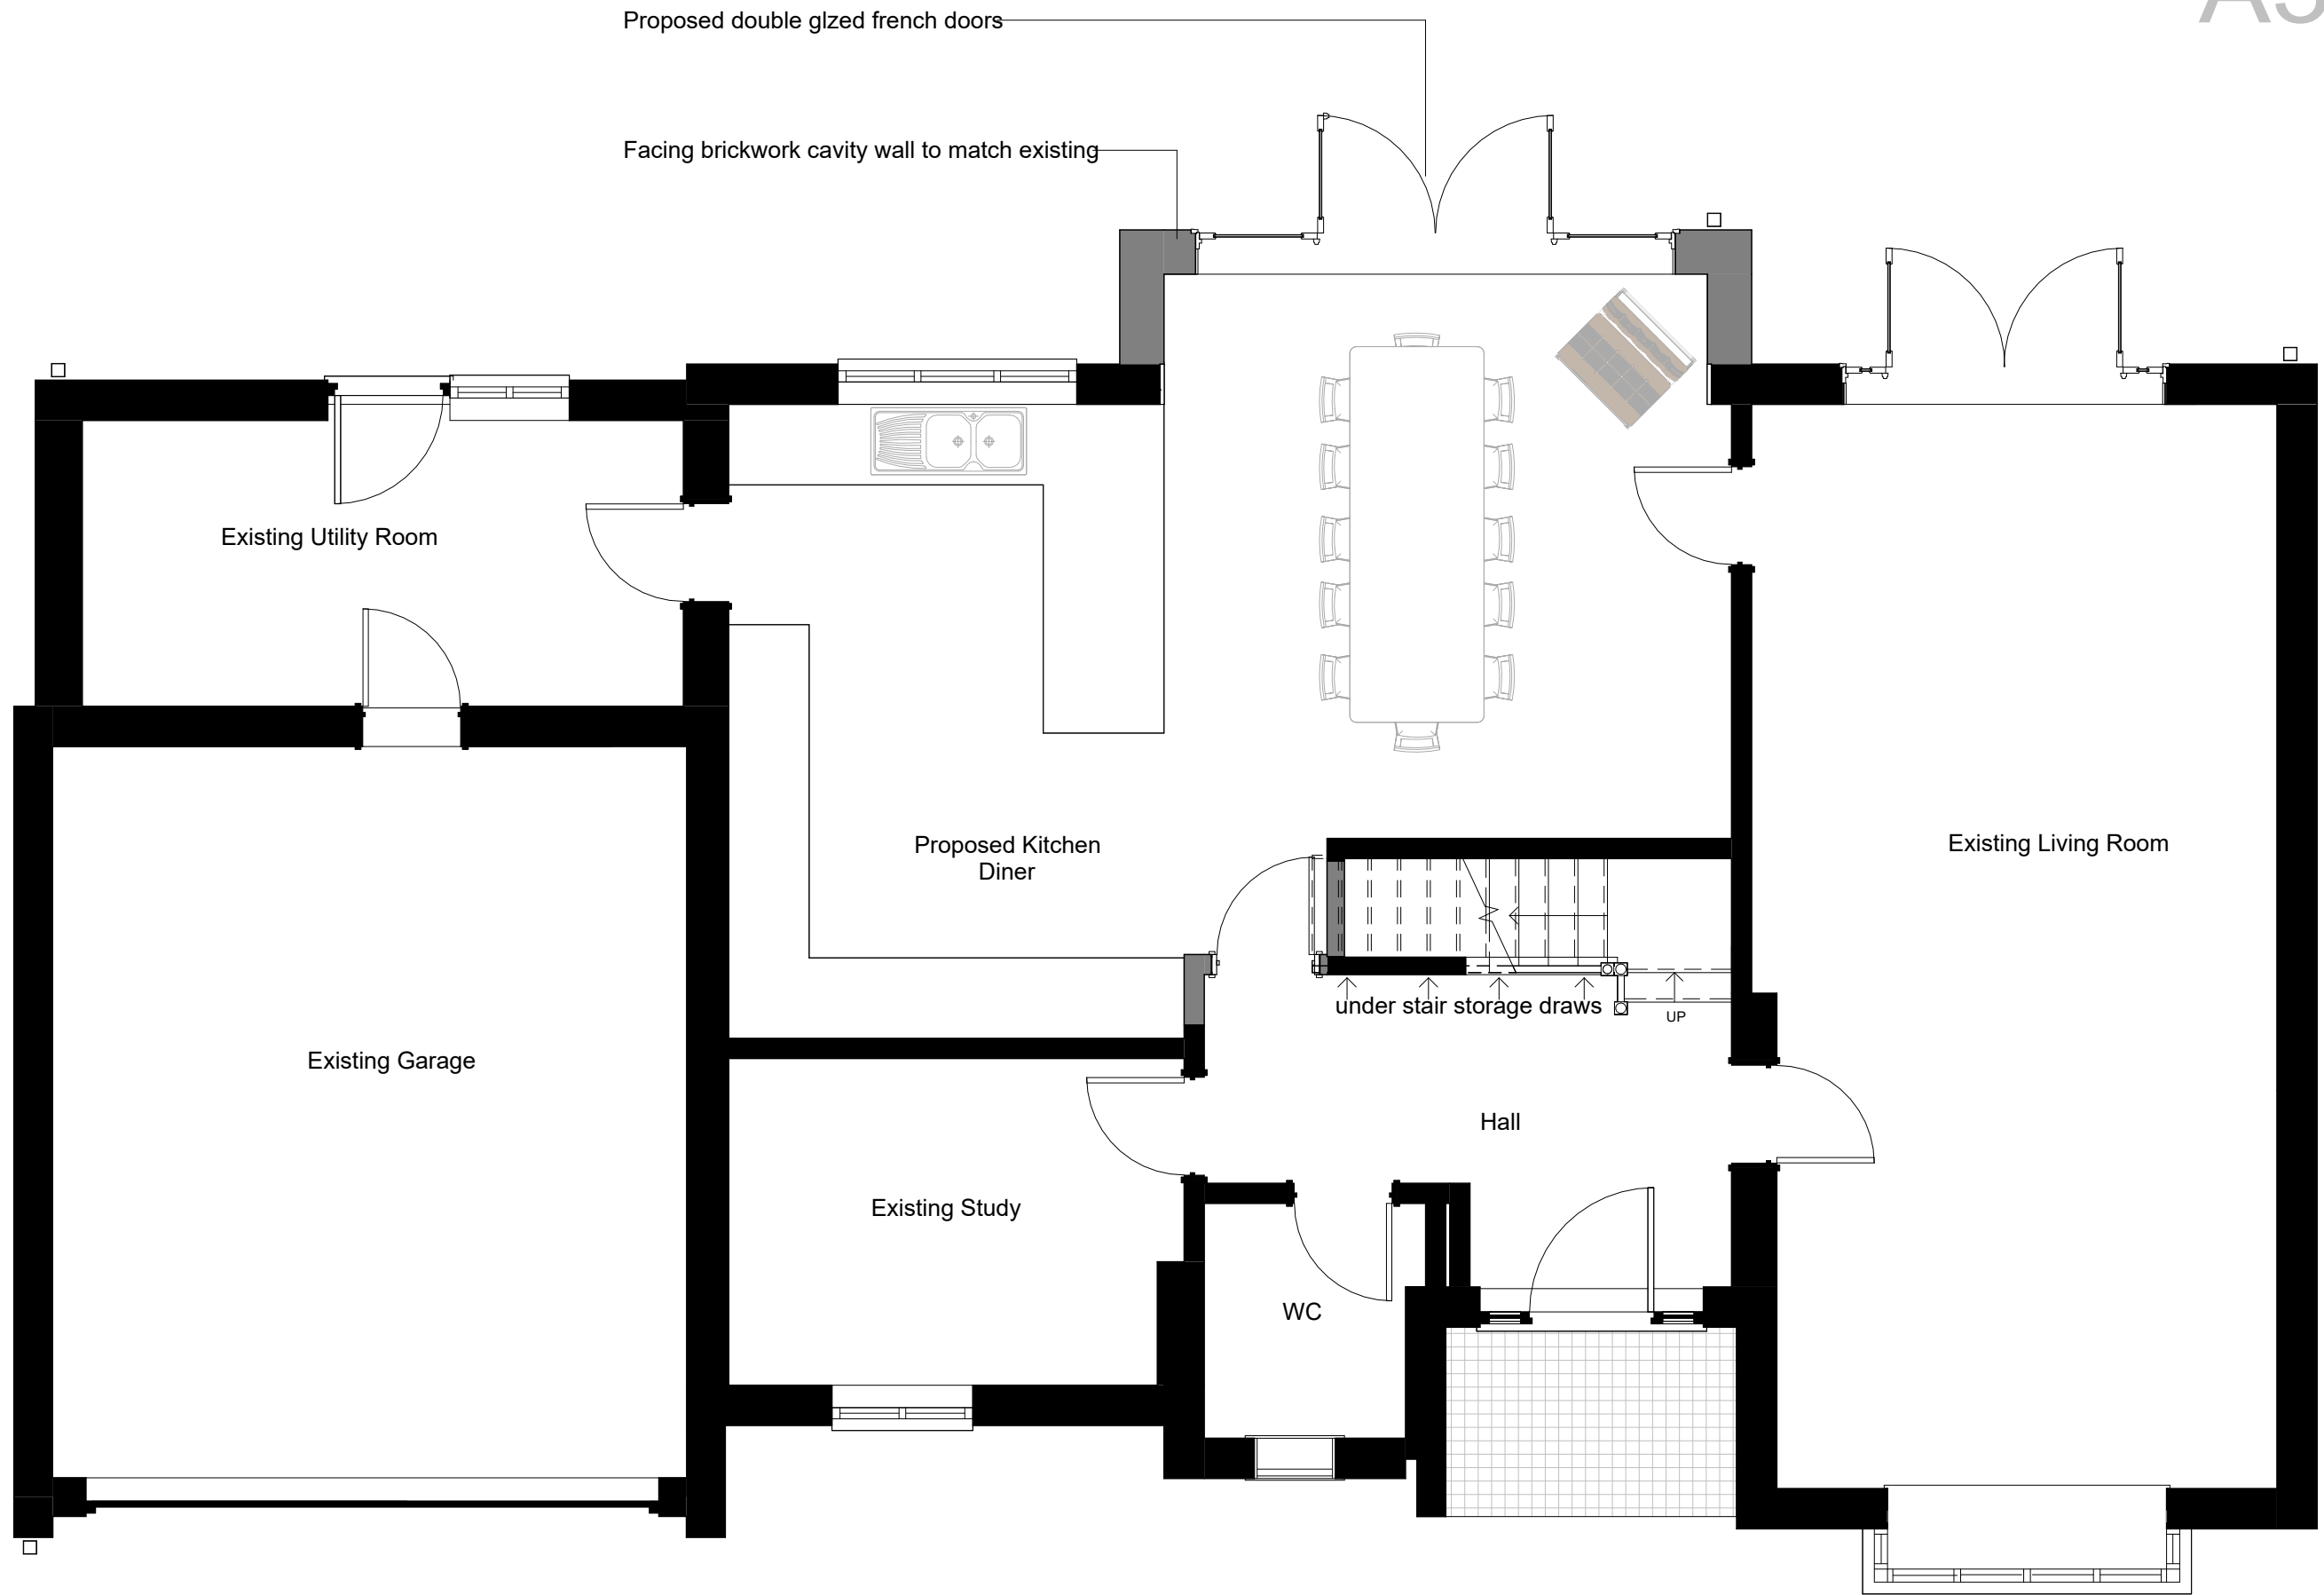

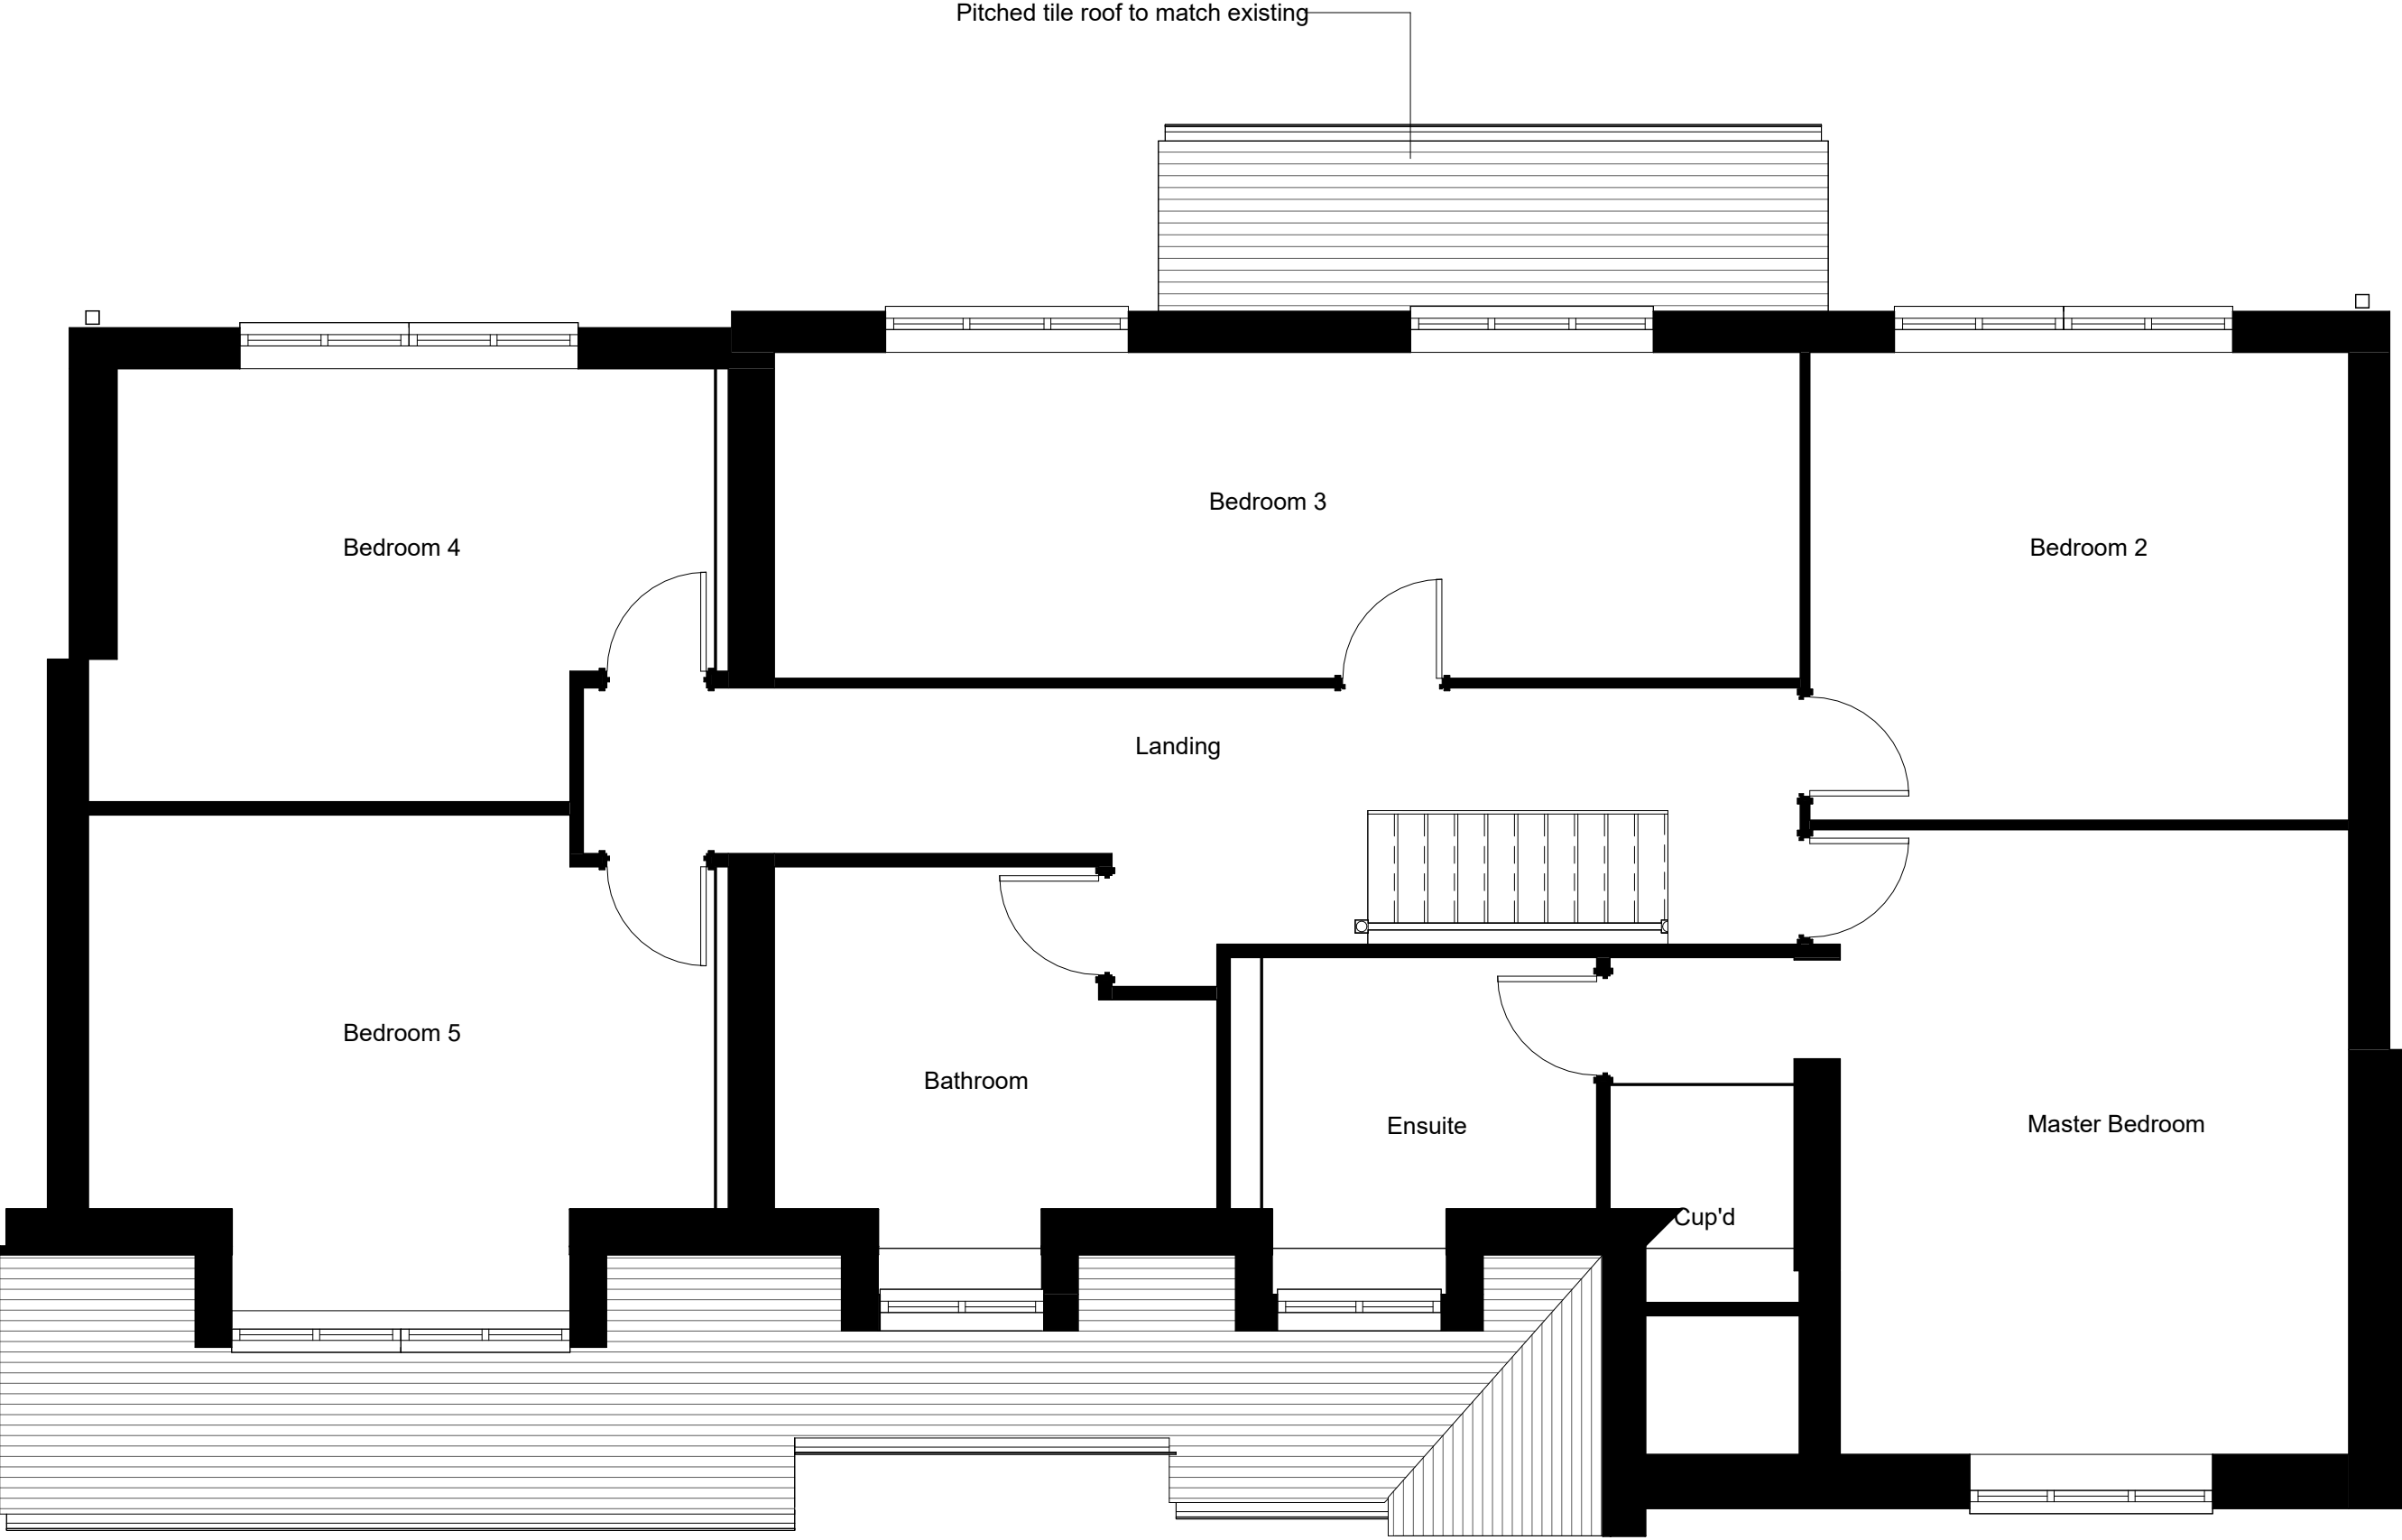


PROJECT	SCALE	DATE	CHECKED BY
11 Snowdrop Grove - Planning	1 : 50	March 2026	mAdt
DRAWING TITLE	DRAWING NUMBER	DRAWN BY	REVISION NO.
Proposed First Floor Plan	2509 PL23	LM	B

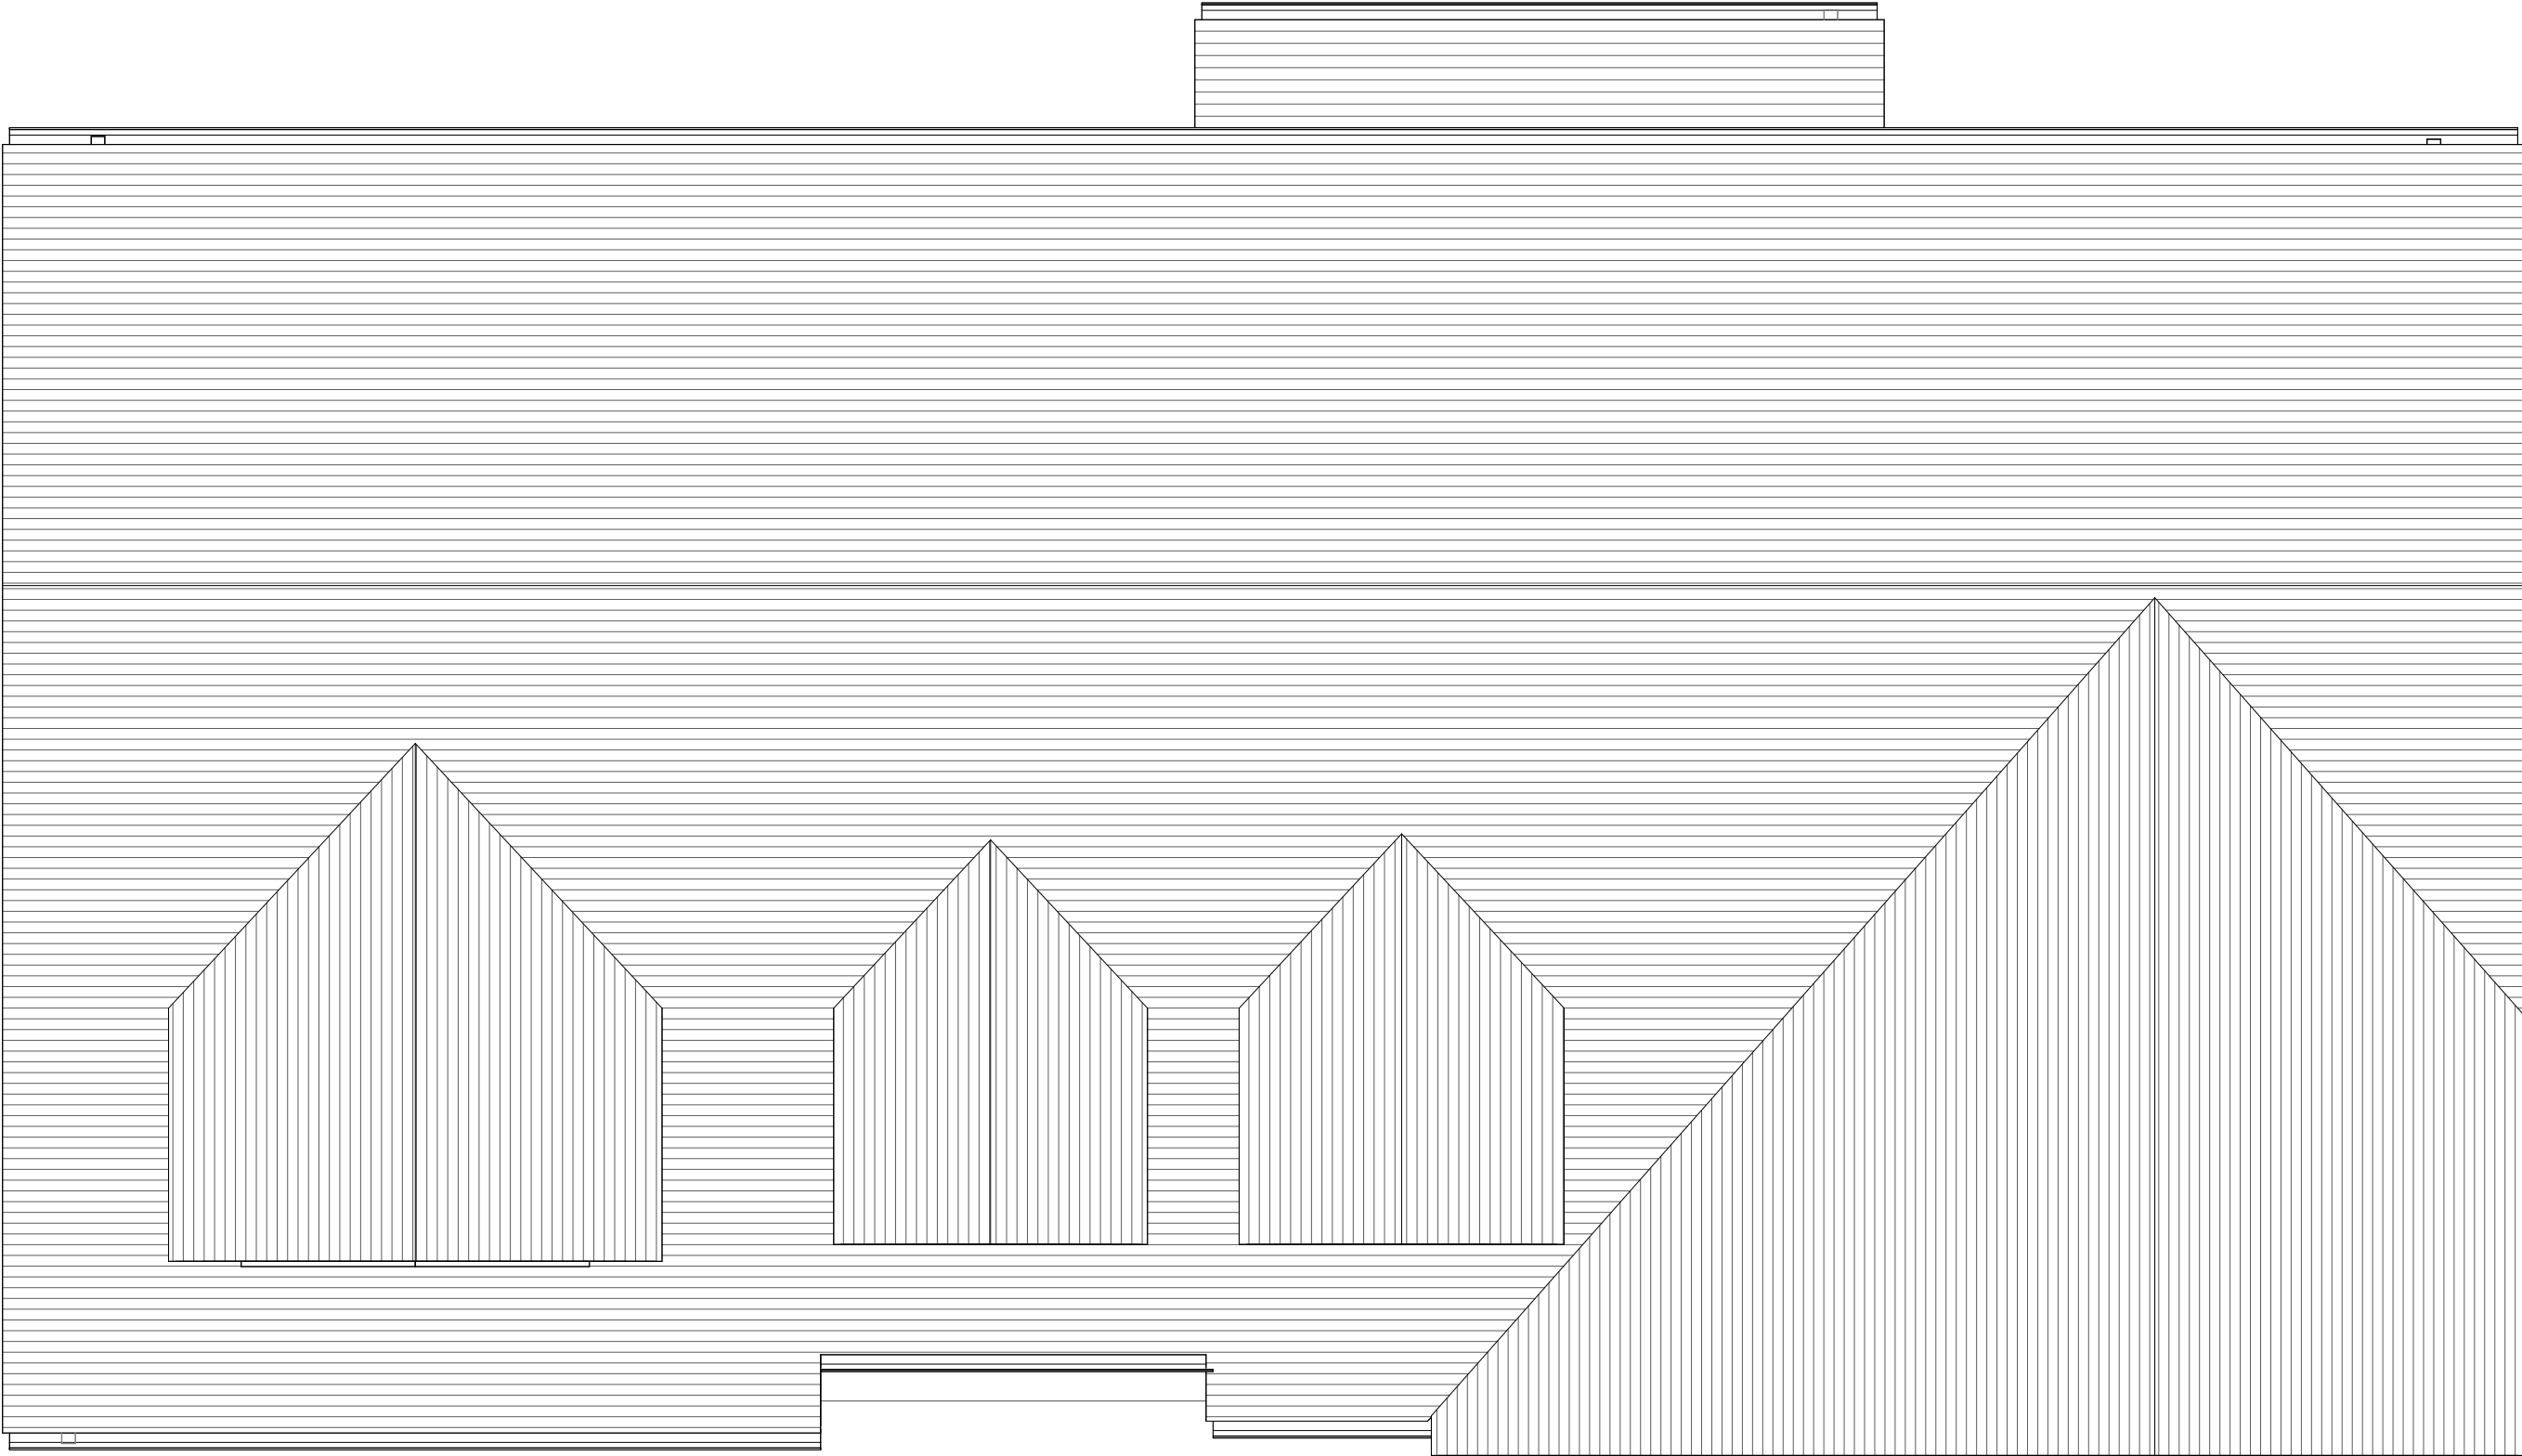

PROJECT	SCALE	DATE	CHECKED BY
11 Snowdrop Grove - Planning	1 : 50	March 2026	mAdt
DRAWING TITLE	DRAWING NUMBER	DRAWN BY	REVISION NO.
Proposed Roof Plan	2509 PL24	LM	B




PROJECT	SCALE	DATE	CHECKED BY
11 Snowdrop Grove - Planning	1 : 50	March 2026	mAdt
DRAWING TITLE	DRAWING NUMBER	DRAWN BY	REVISION NO.
Proposed Front Elevation - South East	2509 PL25	LM	B

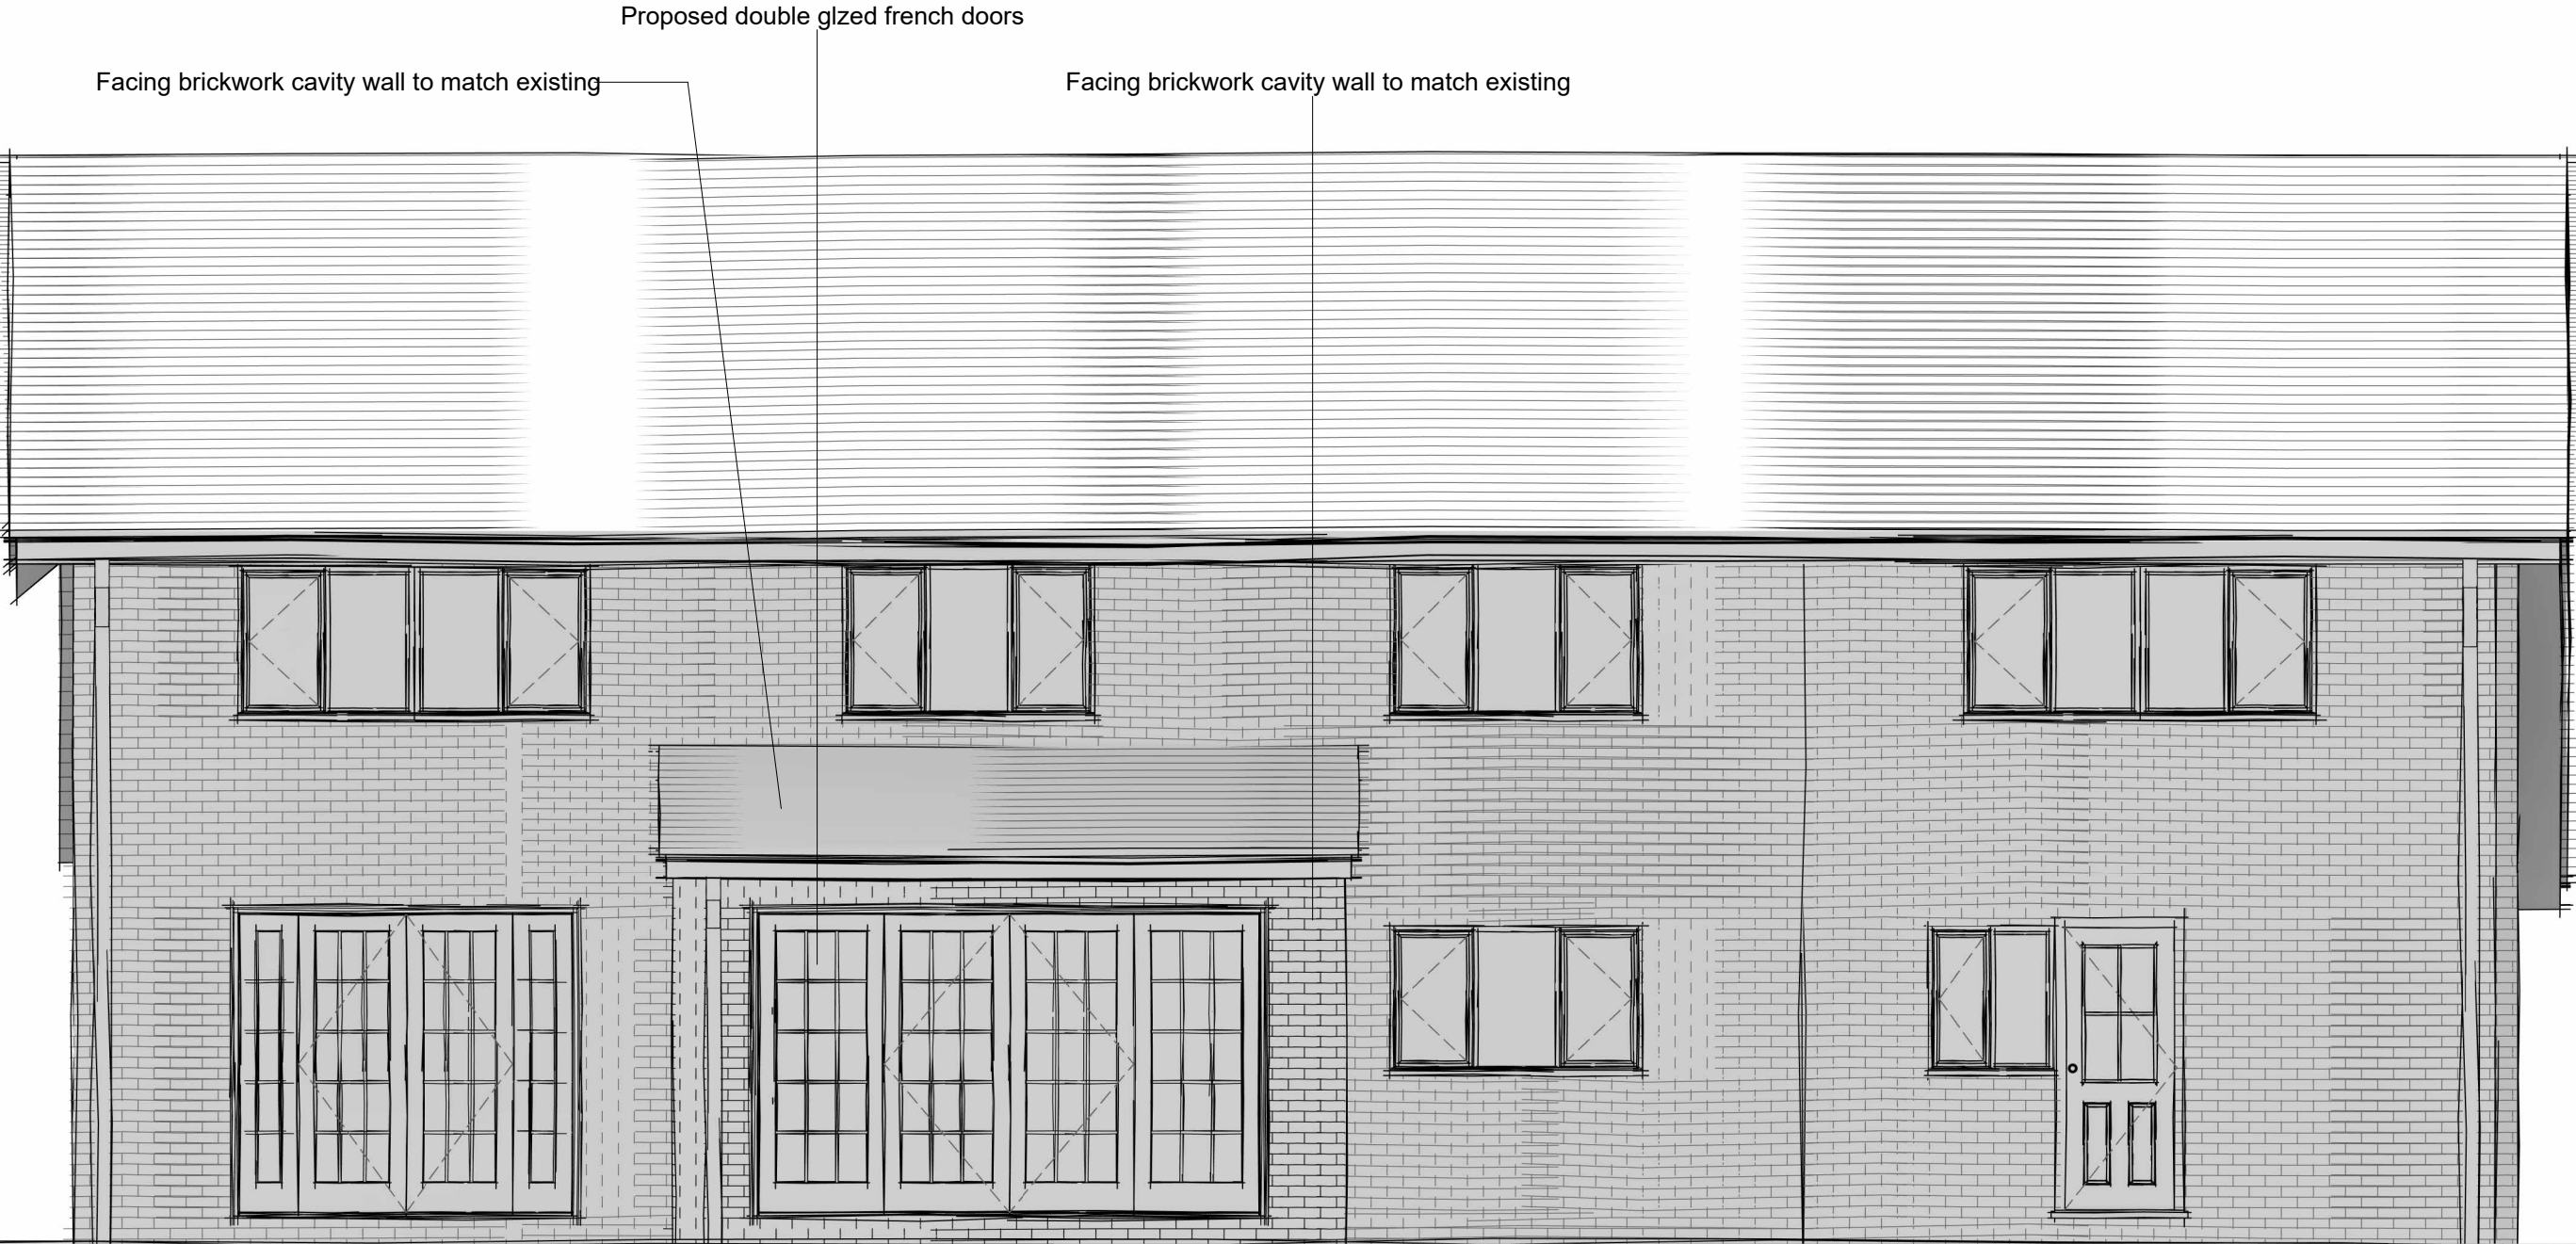


PROJECT	SCALE	DATE	CHECKED BY
11 Snowdrop Grove - Planning	1 : 50	March 2026	mAdt
DRAWING TITLE	DRAWING NUMBER	DRAWN BY	REVISION NO.
Proposed Rear Elevation - North West	2509 PL26	LM	B




PROJECT	SCALE	DATE	CHECKED BY
11 Snowdrop Grove - Planning	1 : 50	March 2026	mAdt
DRAWING TITLE	DRAWING NUMBER	DRAWN BY	REVISION NO.
Proposed Side Elevation - North East	2509 PL27	LM	B

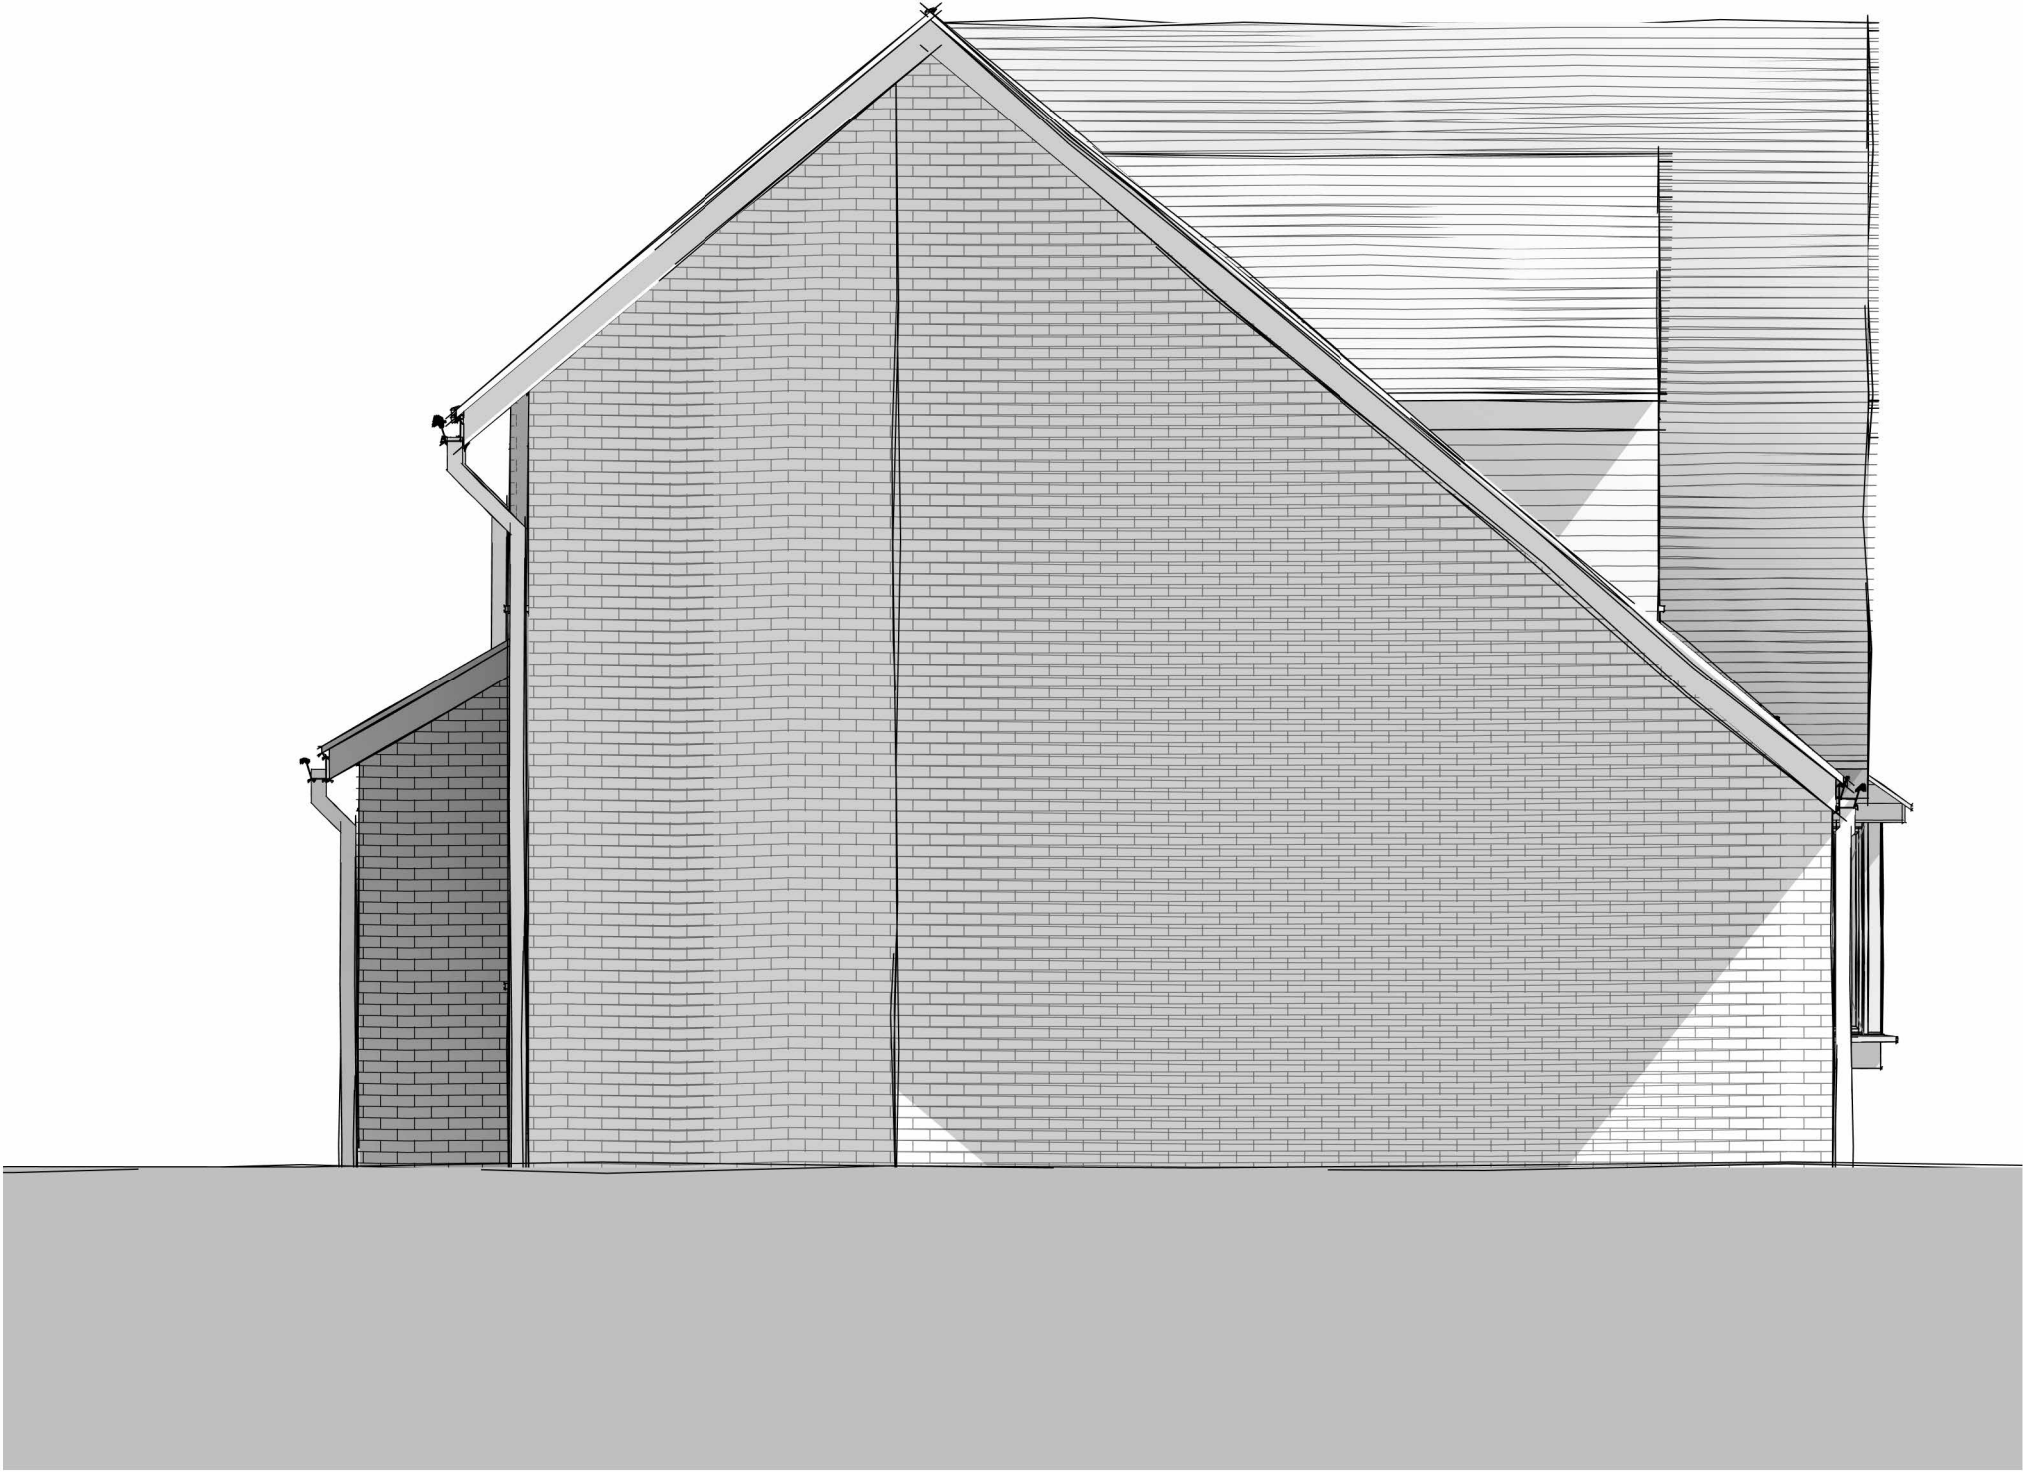

PROJECT	SCALE	DATE	CHECKED BY
11 Snowdrop Grove - Planning	1 : 50	March 2026	mAdt
DRAWING TITLE	DRAWING NUMBER	DRAWN BY	REVISION NO.
Proposedd Side Elevation - South West	2509 PL28	LM	B

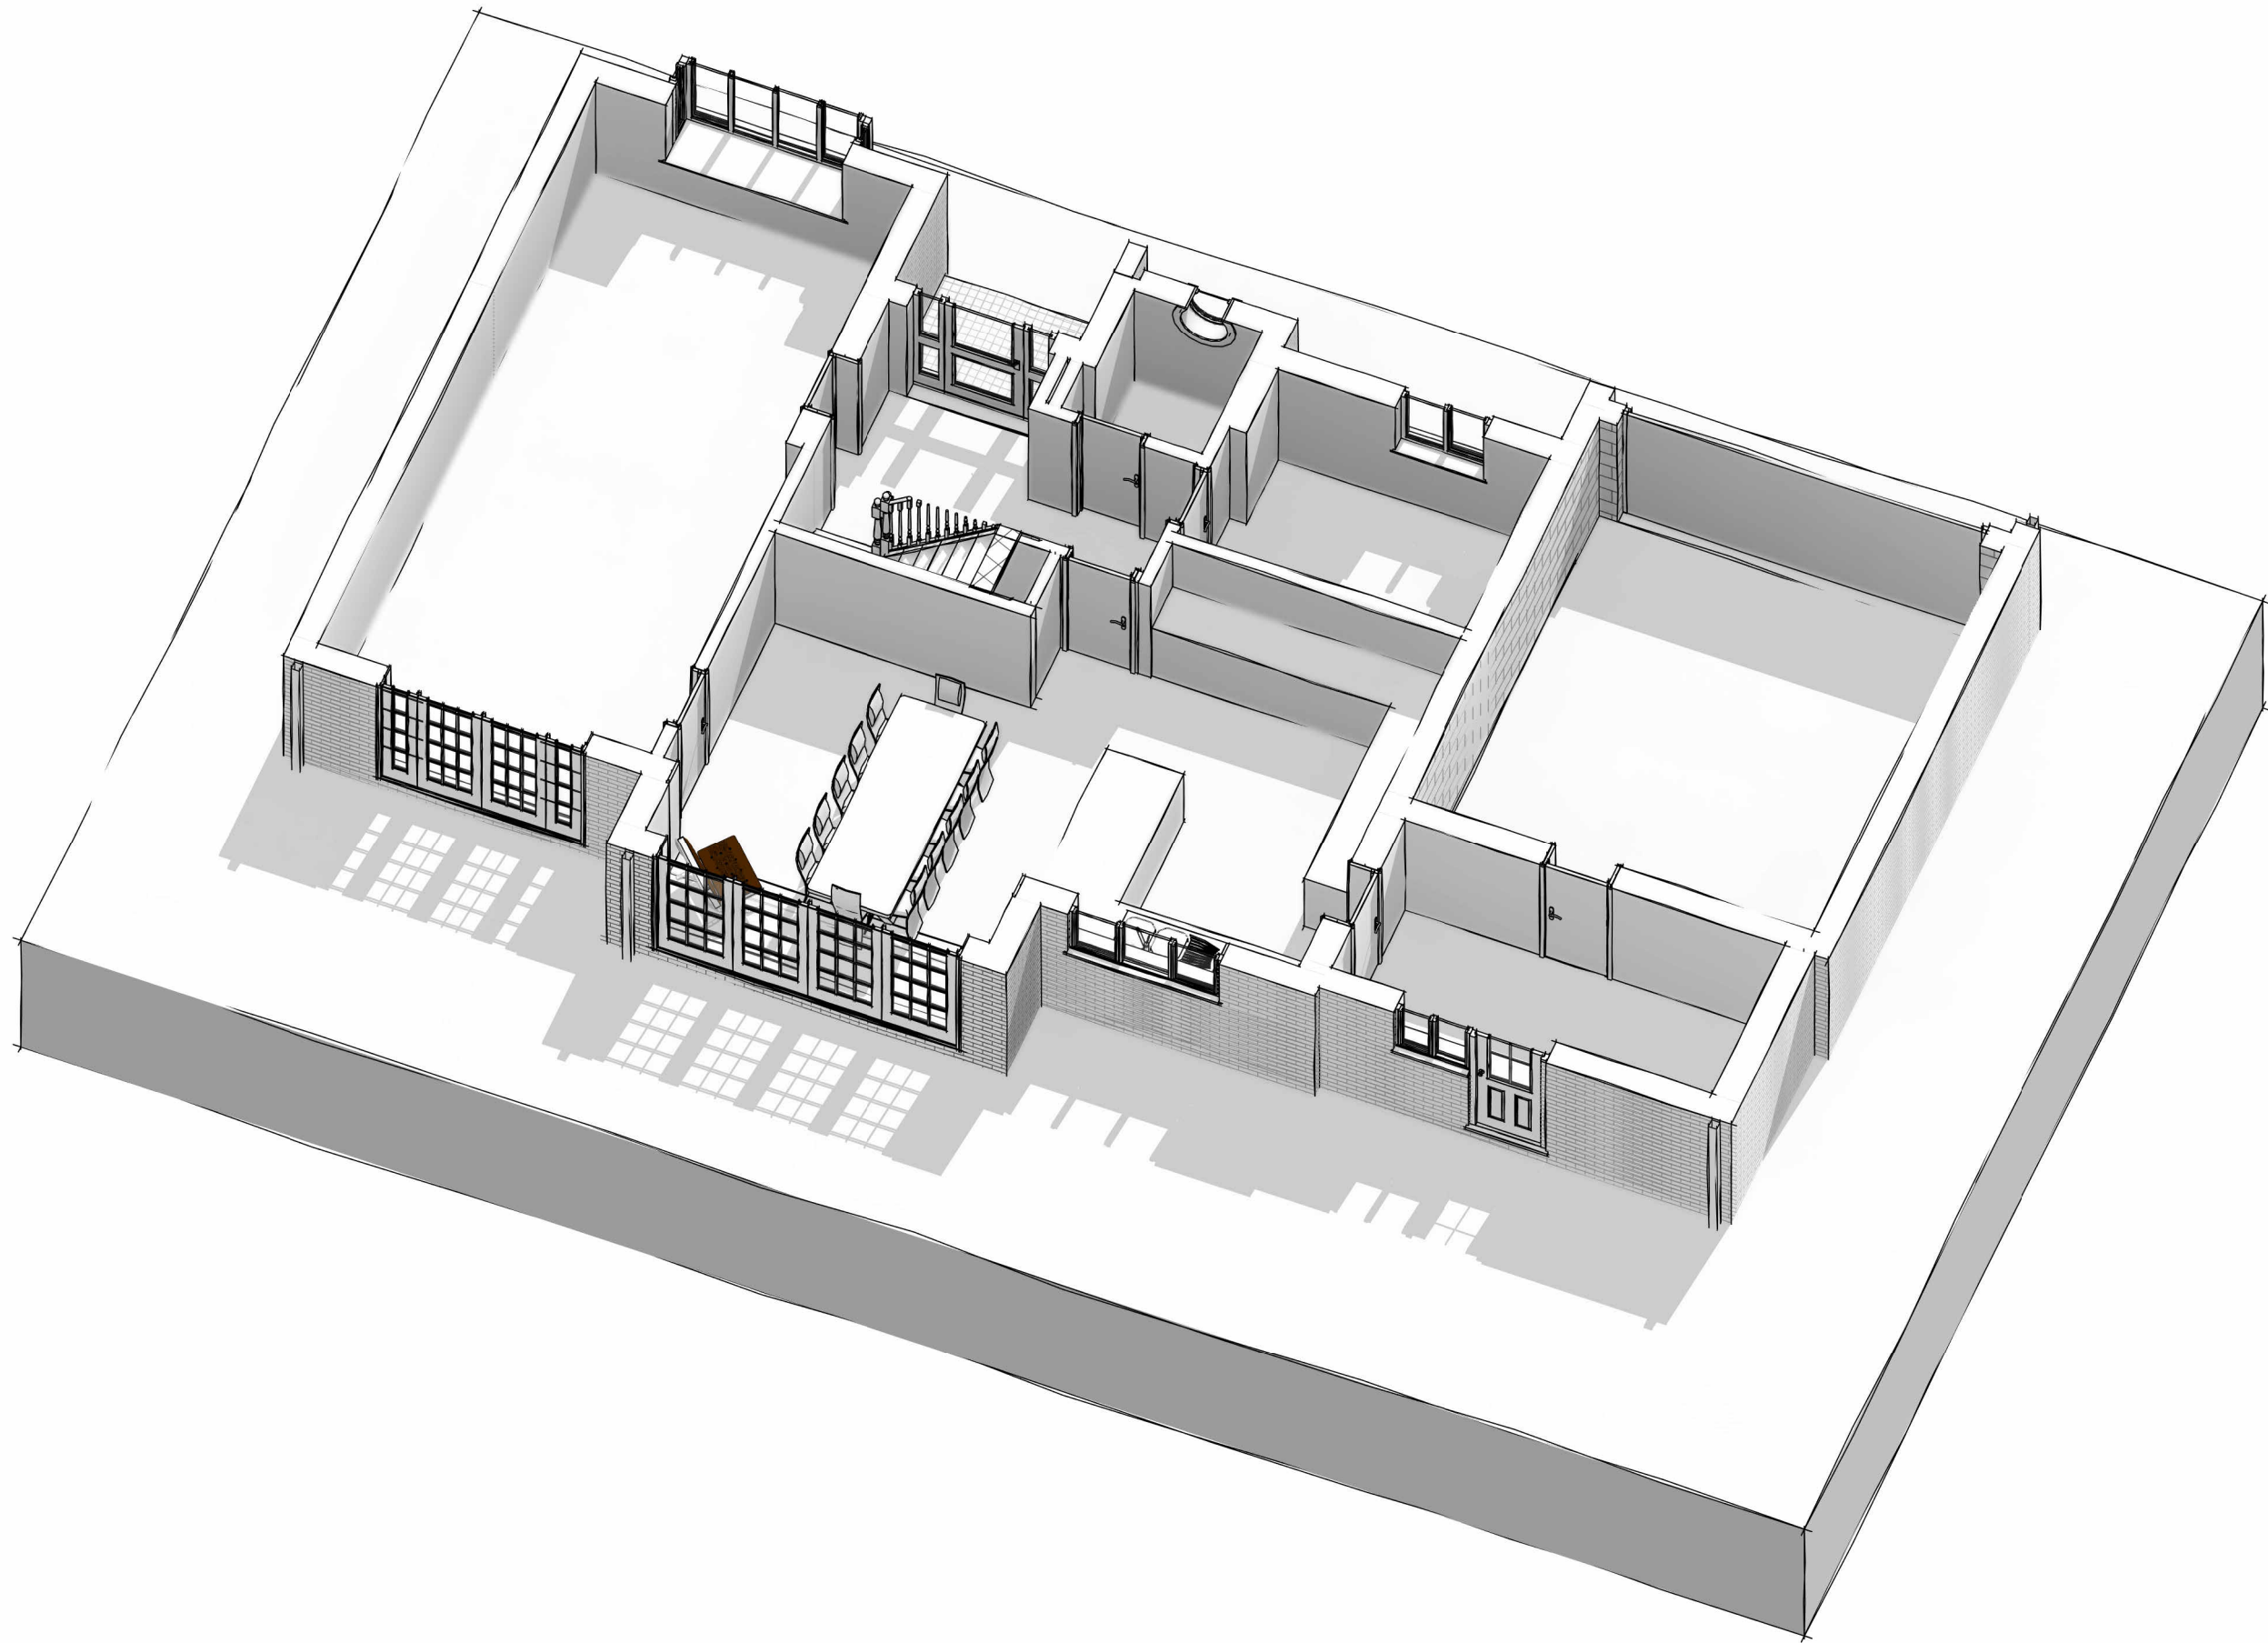

PROJECT	SCALE	DATE	CHECKED BY
11 Snowdrop Grove - Planning		March 2026	mAdt
DRAWING TITLE	DRAWING NUMBER	DRAWN BY	REVISION NO.
Proposed 3d Ground Floor	2509 PL29	LM	B

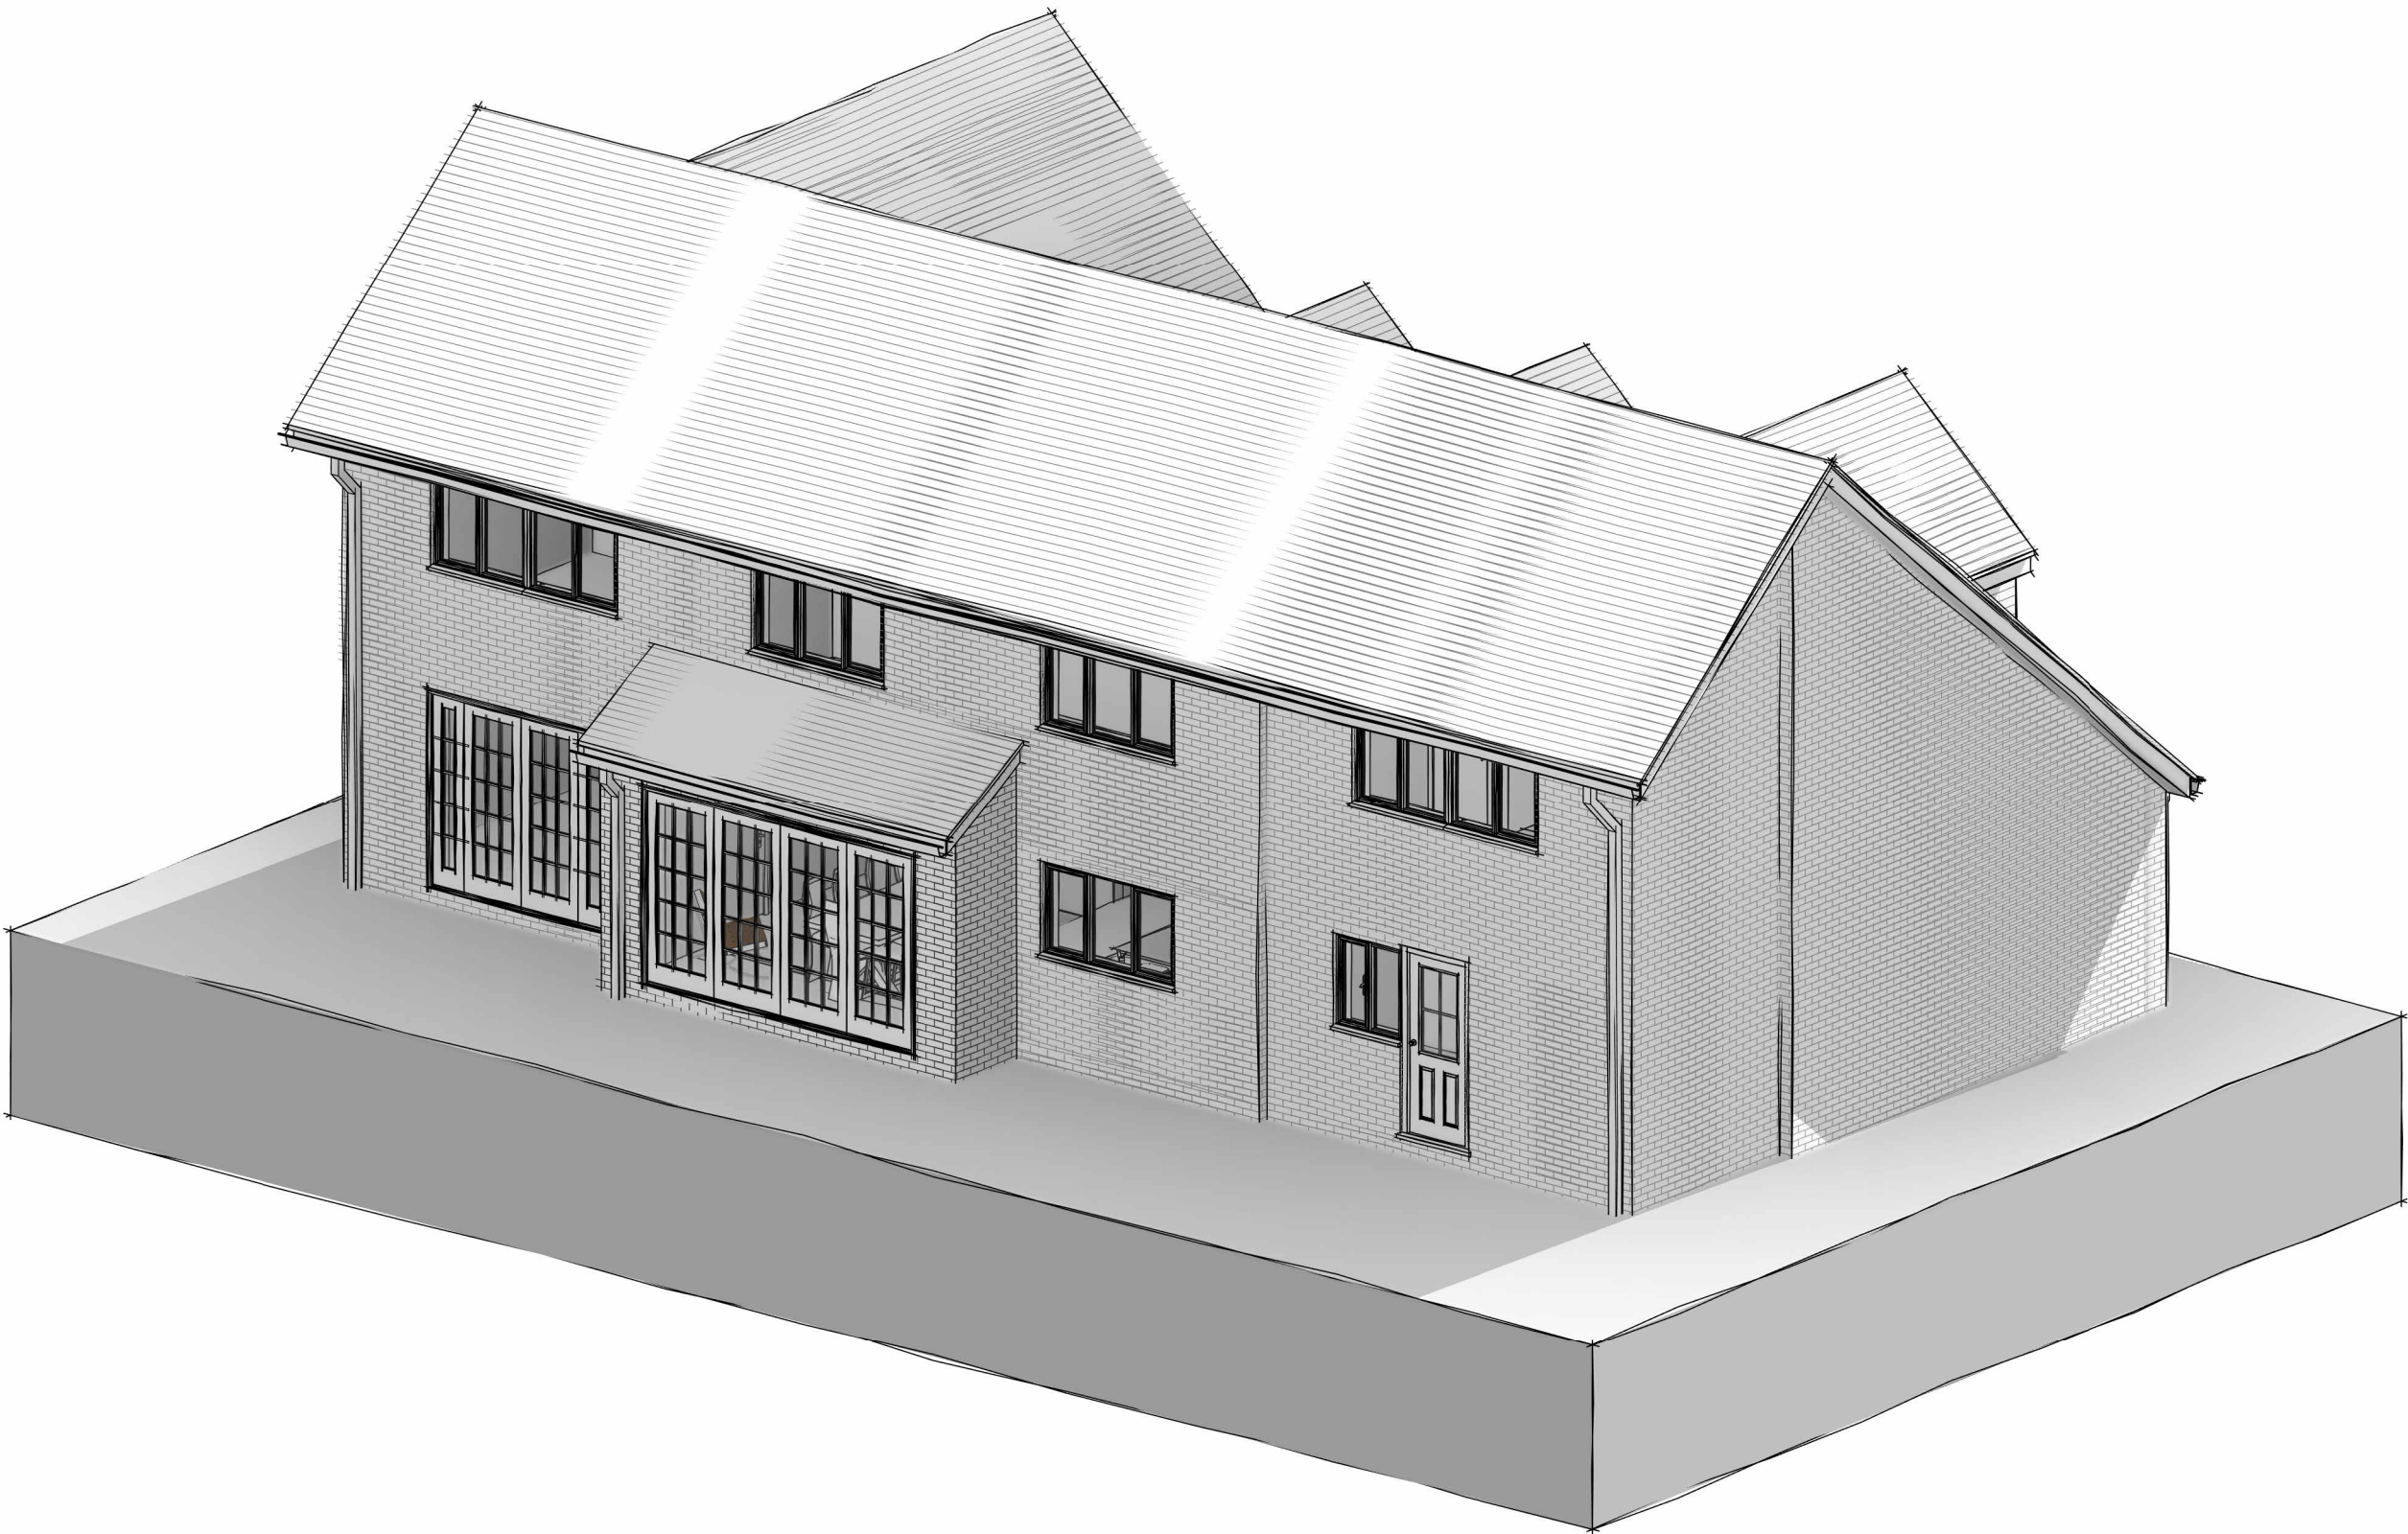

PROJECT	SCALE	DATE	CHECKED BY
11 Snowdrop Grove - Planning		March 2026	mAdt
DRAWING TITLE	DRAWING NUMBER	DRAWN BY	REVISION NO.
Sketch Proposed 3d View	2509 PL30	LM	B